Village of Mount Prospect
Village Board
Regular Meeting Agenda
50 S. Emerson St. Mount Prospect, IL 60056

March 16, 2026 | **Village Hall - 3rd Floor Board Room** | **7:00 PM**

1. CALL TO ORDER

2. ROLL CALL

2.1. Pledge of Allegiance - Trustee Terri Gens

3. APPROVAL OF MINUTES

3.1. Minutes of the regular meeting of the Village Board for March 3, 2026 and the March 10, 2026 Committee of the Whole

4. MAYORS REPORT

4.1. Mayor's Comment

4.2. Motion to authorize changes to the Village of Mount Prospect/Michael J. Cassady Village Manager Employment Agreement

4.3. REAPPOINTMENT TO BOARDS AND COMMISSIONS - Police Pension Fund Board | Dennis Saviano for term to expire April 2028

5. COMMUNICATIONS AND PETITIONS - CITIZENS TO BE HEARD

5.1. Individuals wishing to address the Village Board in person regarding issues not on the agenda must register to participate in the Citizens to Be Heard process. You may sign in before the meeting in person or by emailing your intent to speak to publiccomment@mountprospect.org no later than 1:00 p.m. on the day of the meeting.

6. CONSENT AGENDA

6.1. Monthly Financial Report - December 2025

6.2. List of Bills - February 25, 2026 to March 10, 2026 - $4,918,786.27

6.3. A RESOLUTION ADOPTING THE 2026 OFFICIAL ZONING MAP FOR THE VILLAGE OF MOUNT PROSPECT, COOK COUNTY, ILLINOIS

6.4. Motion to accept bid for the Community Development Block Grant (CDBG) Sidewalk Program for an amount not to exceed $195,000.

6.5. Motion to accept the proposal from Bowman Consulting Group for design engineering and construction inspection services for the Crumley Detention Basin Improvements in an amount not to exceed $108,772.80.

6.6. Motion to accept joint purchasing bid results for the procurement of one new Morbark tow-behind wood chipper for an amount not to exceed $154,541.15.

6.7. Approval of closed session minutes of February 17, 2026, March 3, 2026 and March 10, 2026.

6.8. Motion to accept the proposal from Ciorba Group, Inc. for design engineering and construction inspection services for the Gregory Street Lighting Project in an amount not to exceed $87,771.65.

6.9. Motion to accept the lowest-cost, responsive bid for the St. Mark's Gym and Parsonage Demolition and Restoration Project in an amount not to exceed $162,195.

6.10. Waive the rules requiring two readings of an ordinance and adopt AN ORDINANCE MAKING CERTAIN AMENDMENTS TO THE ANNUAL BUDGET ADOPTED FOR THE FISCAL YEAR COMMENCING JANUARY 1, 2025, AND ENDING DECEMBER 31, 2025.

6.11. Waive the rules requiring two readings of an ordinance and adopt AN ORDINANCE MAKING CERTAIN AMENDMENTS TO THE ANNUAL BUDGET ADOPTED FOR THE FISCAL YEAR COMMENCING JANUARY 1, 2026, AND ENDING DECEMBER 31, 2026.

6.12. Motion to waive the Site Construction Fees for Westbrook School (D57) located at 103 S. Busse Road, Mount Prospect, Illinois for an amount not to exceed $63,000.

7. OLD BUSINESS - None

8. NEW BUSINESS

8.1. Motion to waive the rule requiring two readings of an ordinance and adopt AN ORDINANCE AUTHORIZING THE MAYOR TO EXECUTE AN AGREEMENT BETWEEN THE UNION PACIFIC RAILROAD COMPANY AND THE VILLAGE OF MOUNT PROSPECT FOR THE CONSTRUCTION AND MAINTENANCE OF AN OVERHEAD BRIDGE PEDESTRIAN CROSSING AND APPROVAL OF AN EASEMENT DEED.

8.2. 1st reading of AN ORDINANCE GRANTING A CONDITIONAL USE TO OPERATE A TOBACCO RETAIL ESTABLISHMENT AT THE PROPERTY 1522 NORTH ELMHURST ROAD MOUNT PROSPECT, ILLINOIS (PZ-12-25)

8.3. 1st reading of AN ORDINANCE GRANTING A CONDITIONAL USE FOR A PRELIMINARY AND FINAL PLANNED UNIT DEVELOPMENT FOR PROPERTY LOCATED AT 200 EAST RAND ROAD, MOUNT PROSPECT, ILLINOIS (PZ-22-25)

8.4. 1st reading of AN ORDINANCE AMENDING ORDINANCE NO. 3831 GRANTING A CONDITIONAL USE IN THE NATURE OF A PLANNED UNIT DEVELOPMENT FOR PROPERTY COMMONLY KNOWN AS LAKE CENTER PLAZA, AMENDED BY ORDINANCE NO. 5617, ORDINANCE NO. 6369, ORDINANCE NO. 6755 AND ORDINANCE NO. 6785, FOR PROPERTY LOCATED AT 301 LASALLE STREET, MOUNT PROSPECT, ILLINOIS (PZ-13-25)

9. VILLAGE MANAGER'S REPORT

9.1. Approval of the Agreements for the Provision of Valet Parking between the Village of Mount Prospect and FiveStar Valet to provide valet parking services for restaurants

located in the Village's downtown area.

9.2. As submitted

10. ANY OTHER BUSINESS

11. ADJOURNMENT

ANY INDIVIDUAL WHO WOULD LIKE TO ATTEND THIS MEETING BUT BECAUSE OF A DISABILITY OR NEEDS SOME ACCOMMODATION TO PARTICIPATE, SHOULD CONTACT THE VILLAGE MANAGER'S OFFICE AT 847/392-6000, EXTENSION 5327

DRAFT

Village of Mount Prospect
Regular Meeting of the Village Board
Tuesday, March 3, 2026 / 7:00 PM

CALL TO ORDER

Mayor Hoefert called the Regular Meeting of the Village Board to order at 7:16 p.m. in the Board Room at Village Hall, 50 S. Emerson St.

ROLL CALL

Members present upon roll call by the Village Clerk: Mayor Paul Hoefert, Trustee Vincent Dante, Trustee Beth DiPrima, Trustee Terri Gens, Trustee Bill Grossi, Trustee John Matuszak, and Trustee Colleen Saccotelli
Absent: None
A quorum was present.

2.1. Pledge of Allegiance - Trustee Beth DiPrima

APPROVAL OF MINUTES

3.1. Minutes of the regular meeting of the Village Board - February 17, 2026

Motion by Vincent Dante, second by Colleen Saccotelli to approve the minutes of the regular meeting of the Village Board - February 17, 2026:

Yea: Vincent Dante, Beth DiPrima, Terri Gens, Bill Grossi, John Matuszak, Colleen Saccotelli
Nay: None

Final Resolution: Motion

MAYORS REPORT

4.1. Mayor's Comment

Mayor Hoefort indicated he had no comments for the evening and moved directly to the next item.

4.2. PROCLAMATION: Women's History Month

Mayor Hoefort read the proclamation recognizing March 2026 as Women's History Month. The proclamation highlighted women's historic contributions across all sectors and emphasized the

2026 theme "Leading Change, Women Shaping a Sustainable Future." The theme expands sustainability beyond environmental concerns to include financial sustainability, community resilience, leadership succession, and intergenerational equity.

Representatives from the Sustainability Committee, Arlene Juracek and Tina DeAragon, attended to accept the proclamation. They thanked the Village for supporting their efforts to enhance sustainability. They also expressed appreciation for staff guidance, especially from Josh Allain (staff liaison on the Sustainability Committee), in guiding their sustainability initiatives.

Trustee Dante and Mayor Hoefert shared thoughts and memories from personal experiences.

4.3. PROCLAMATION: Spread Goodness Day - March 13, 2026

Mayor Hoefort read the proclamation declaring March 13, 2026, as Spread Goodness Day in Mount Prospect. Sam Funovits, the Illinois ambassador for Spread Goodness Day, was present to accept the proclamation.

Ms. Funovits addressed the Board, explaining that 2026 marks the ninth year of the mission to spread goodness on the second Friday in March. The initiative promotes kindness and charity through both large acts like volunteerism and simple gestures like holding doors, buying coffee for someone, or offering thanks and smiles. She emphasized that these simple acts, when multiplied, can positively impact many lives and create a better community.

4.4. APPOINTMENT TO BOARDS AND COMMISSIONS
Transportation Safety Commission: Mark Lattner

Mayor Hoefert introduced Mark Lattner, a retired Village engineer, who would bring his skills and experience to the Transportation Safety Commission. His appointment would expire in March 2030.

Motion by Vincent Dante, seconded by Terri Gens, to ratify the appointment of Mark Lattner to the Transportation and Safety Commission.

Yea: Vincent Dante, Beth DiPrima, Terri Gens, Bill Grossi, John Matuszak, Colleen Saccotelli
Nay: None

Final Resolution: Motion Passed

COMMUNICATIONS AND PETITIONS - CITIZENS TO BE HEARD

No citizens registered to speak during this portion of the meeting.

CONSENT AGENDA

Motion by Terri Gens, second by Bill Grossi to approve the consent agenda as presented:

Yea: Vincent Dante, Beth DiPrima, Terri Gens, Bill Grossi, John Matuszak, Colleen Saccotelli
Nay: None

Final Resolution: Motion Passed

6.1. List of Bills for February 11, 2026 to February 24, 2026 — $2,355,392.63

6.2. A RESOLUTION APPOINTING A DIRECTOR AND ALTERNATE DIRECTORS TO THE SOLID WASTE AGENCY OF NORTHERN COOK COUNTY

Resolution No. 3-26

6.3. A RESOLUTION EXPRESSING INTENT TO PARTICIPATE IN THE SUBURBAN TREE CONSORTIUM FIVE-YEAR CONTRACTUAL PROGRAM.

Resolution No. 4-26

6.4. A RESOLUTION AUTHORIZING AN INTERGOVERNMENTAL AGREEMENT WITH THE VILLAGE OF ARLINGTON HEIGHTS FOR THE "2026 WATERMAN AVENUE RESURFACING PROJECT" AND THE "2026 WILLOW LANE/ E. FALCON DRIVE RESURFACING PROJECT"

Resolution No. 5-26

OLD BUSINESS - None

NEW BUSINESS

8.1. 1st reading of AN ORDINANCE AUTHORIZING THE EXECUTION OF A PURCHASE AND SALES CONTRACT (1601 E. ALGONQUIN ROAD, MOUNT PROSPECT, ILLINOIS)

Assistant Village Manager Alex Bertolucci and Deputy Director of Human Services Esther Salutillo presented the proposal to purchase 1601 East Algonquin Road as the future location of the Community Connection Center (CCC). The CCC is a partnership between the Human Services Department and the Mount Prospect Public Library, serving as the south branch library and an extension of human services, with social services, a public health nurse, a senior social worker, and a police community service officer.

The current 3,600 square foot leased location has been extended through May 2027, but the center has been a strategic plan item since 2021 focusing on expansion, improved services, and addressing space constraints. A Community Needs Assessment Study conducted with Initium Health recommended expanding physical space, enhancing service delivery, and improving multilingual outreach.

The proposed 1.2-acre property features a 21,000 square foot industrial building with light industrial zoning. The preliminary plan allocates 10,000 square feet for the CCC and library south branch, with consideration for a food pantry, police substation with meeting room, and remaining space for Public Works/Village storage. Staff confirmed adequate parking for intended use.
The purchase will use South Mount Prospect TIF funds, with $1.8 million currently available. Staff will present a budget amendment on March 17 and are reviewing renovation funding options including possible bond issuance, general fund surplus, or community investment plan dollars.
The renovation will follow the same process used for Station 11, with guaranteed maximum price and mixed in-house/contract labor.

Board Comments:

- Supports the proposal, viewing it as exactly what TIF funds should support
- Expressed interest in seeking state grants for renovation funding similar to Station 11's initial support
- Expressing excitement about growth opportunities in the new facility with more accessible nursing and police services plus expanded library technology support
- This project demonstrates a strong commitment to human services and community care. Acknowledged space constraints at the current location and expressed confidence the Village would use additional space effectively.
- Confirmed with staff that sidewalk installation would occur this year, providing walkable access by the building's completion.

In response to a question from the Board regarding the new Shared Use Bike Path along Algonquin Road, Public Works Director Sean added that installation of a path from western Village limits to Route 83 on the north side, with sidewalk infill on the south side, and street light additions, making the location very accessible for bicyclists and pedestrians.

Public Comment:
Debbie Geavaras
Mount Prospect resident

- Expressed excitement about the project, viewing it as giving back to community members who may not have benefited from other developments, praising the team's work.

Deputy Director Sautillo thanked the Village Board and staff for supporting the Human Services Department and services that increase community well-being, expressing excitement about this next phase.

Motion by Terri Gens, seconded by Vincent Dante, to waive the rules for a second reading and adopt the purchase and sale agreement.

Yea: Vincent Dante, Beth DiPrima, Terri Gens, Bill Grossi, John Matuszak, Colleen Saccotelli
Nay: None

Final Resolution: Motion Passed
Ordinance No. 6833

VILLAGE MANAGER'S REPORT

9.1. Motion to accept the lowest-cost, responsive bid for the 2026 Water Main Replacement Project including the two alternate bid items for an amount not to exceed $6,117,294.70.

Public Works Director Sean Dorsey presented the annual water main replacement project designed to replace infrastructure before reaching the end of its useful life. The current replacement

rate extends the water main's lifespan to about 130 years, compared to the previously excessive 600-year rate.

The project includes over 15,000 linear feet of replacement: 11,500 feet of 6-inch main replaced with 8-inch, and 2,700 feet of 12-inch main replaced in kind. Locations include South School Street, Wa Pella Ave, Tower Lane, Willow Lane, Catalpa Lane, Tamarack Drive, and Cottonwood Lane.

Two alternates were included: 874 feet of 8-inch main replacement on Redwood Drive and dirt/seed option instead of sod for summer completion timing. Five bids were received, with DiMeo Brothers of Elk Grove submitting the lowest cost bid of $5,561,177 against the engineer's estimate of under $6.5 million total. DiMeo has successfully completed Village projects, including Oakton water main replacement and the Burning Bush Trails stormwater project. They have extensive experience with similar projects in Libertyville, Niles, and Glenview.

Staff recommends 10% contingency for unexpected underground conditions.

Motion by Vincent Dante, second by Bill Grossi to concur with staff recommendation:

Yea: Vincent Dante, Beth DiPrima, Terri Gens, Bill Grossi, John Matuszak, Colleen Saccotelli

Nay: None

Final Resolution: Motion Passed

9.2. Motion to accept bid from Schaefges Brothers, Inc. of Wheeling, Illinois for the Monument Signage Project for an amount not to exceed $709,365.00.

Director Dorsey presented the monument sign project, a 2026 goal identified in the Village's Strategic Plan, developed with Farr Associates. The project includes two signs: one at I- 90/Busse Road (installed on easement from Builder's Asphalt Company) and another at Kensington Business Center entrance at Business Center Drive and Rand Road.

Director Doresy displayed renderings showing both signs with the Village's standardized infrastructure appearance: beige masonry with black metal accents, consistent with existing Village signage. The scope includes all materials, stonework, electrical work, landscaping, lighting, and irrigation.

Three bids were received, with Schaefges Brothers submitting the lowest at $644,877 (2.2% above the engineer's estimate of $630,700). The company is IDOT-prequalified for monument sign construction, completed the existing Central/Rand Road entrance marker in 2003, and recently worked successfully for Elk Grove Village. Staff recommends 10% contingency for unexpected costs.

Mr. Dorsey and Director of Community and Economic Development Jason Shallcross provided the following in response to questions from the Village Board:

- New ComEd service installation will provide electrical service to the Busse Road location. Previous Board design comments and recommendations were included.
- Potential third entry sign locations were identified (Kensington and Wolf Roads or Wheeling and Kensington Roads)

Public Comment:
Steve Polit
601 Wilshire Drive

- Suggested selling advertising space to business center companies on the electronic board to generate revenue and help businesses promote their presence.

Motion by Vincent Dante, second by Bill Grossi to accept bid from Schaefges Brothers, Inc. of Wheeling, Illinois for the Monument Signage Project for an amount not to exceed $709,365.00.

Yea: Vincent Dante, Beth DiPrima, Terri Gens, Bill Grossi, John Matuszak, Colleen Saccotelli
Nay: None

Final Resolution: Motion Passed

9.3. Approval of the Agreement for Provision of Valet Parking Services between the Village of Mount Prospect and FiveStar Valet for the provision of valet parking services to restaurants located in the downtown area of the Village.

Community Development Director Jason Shallcross presented both the Prospect Avenue Alfresco update and valet parking service proposal.

Prospect Avenue Alfresco: The program converts six parking stalls into dining space for approximately 50 guests, modeled after Elmhurst's successful program. For 2026, Deba Sushi will replace Patina Wine Bar in the former space, expressing interest in continuing alfresco participation. The 2025 season generated approximately 18,000 unique visits, nearly double pre-alfresco traffic. The Village pays $1,250 annually for barrier installation/removal, while restaurants fund all beautification costs, including banners, seating, umbrellas, and catenary lighting. The season runs May through September/early October based on merchant feedback.

Valet Service Analysis: The Triangle area has six operating businesses, including three restaurants that would individually require 50-60 parking stalls outside downtown requirements. The Village has tracked valet usage for 2.5 years, showing consistent demand averaging over 100 vehicles per weekend, comparable to Downtown Art Institute of Chicago usage levels.
Proposed Changes: Staff proposed eliminating Thursday night Triangle valet (averaging 20-30 vehicles, serving 50-100 patrons) due to board direction for cost-sharing that restaurants haven't accepted. The estimated $16,000 annual cost for Thursday service could be restaurant- funded at $325/night.
Prospect Avenue Expansion: Due to parking study findings showing 90%+ utilization on Friday/Saturday nights in restaurant blocks, staff proposed expanding valet to Prospect Avenue for Friday/Saturday only using approximately three on-street staging stalls. Potential parking locations include west commuter lot or Prospect Avenue west of Pine.
Cost Analysis: Current Triangle service (3 nights) costs approximately $48,000. The proposal reduces Triangle service to 2 nights while adding Prospect Avenue for 2 nights, totaling 4 nights weekly at $67,000 annually.

Board Comments:

- Trustee Grossi opposed continuing the Village-funded valet, noting the program was intended as a pilot and arguing restaurants should fund their own operational expenses. He pointed to installed crosswalks, parking structure signage, and improved visibility, available train station parking after 6 PM, and recent Saint Mark parking lot for south of the tracks parking.

- Trustee Saccotelli appreciated having this "good problem" of needing parking solutions but was disappointed that restaurants hadn't contributed to the costs. She suggested exploring participation from the Downtown Merchants Association and expressed concern that ongoing valet subsidies hinder the encouragement of parking garage use. She asked for more details about Prospect Avenue and Saint Mark's setup.

- Trustee Gens supported business assistance while agreeing this was no longer a pilot program after several years. She suggested cost-sharing arrangements and questioned tracking individual restaurant usage.

Director Shallcross noted the difficulty and pointed to Prospect's two-week closure in December 2025 that reduced valet usage by 50%.

- Trustee Matuszak questioned whether other communities charge restaurants for alfresco programs

Director Shallcross explained various approaches including SSAs and participation requirements. He noted Mount Prospect restaurants have invested significant funds in program beautification.

- Trustee DiPrima questioned promoting west lot parking over free valet, suggesting better west lot promotion and signage changes from 6 PM to 5 PM availability. She timed walking from Prospect to Emerson Parking Deck at 1 minute 50 seconds, noting the new crosswalk's accessibility. She opposed continuing operational business subsidies after two pilot years, suggesting restaurants fund valet themselves or charge patrons. For the southwest quadrant, she preferred maximizing Saint Mark's surface parking and directing patrons to the west Metro lot rather than expanding valet services.

- Trustee Dante supported continuing alfresco dining as seasonal outdoor dining. He agreed with colleagues about ending the pilot phase after two years, expressing concern about excluding south side restaurants while north side receives valet services. He noted south side establishments' access to west commuter lot and Emerson deck via new 83 crosswalk, making disparity difficult to justify. He suggested cost-sharing models and seasonal valet operations might better serve patron preferences during warmer months.

Public Comment:
Steve Polit
601 Wilshire Dr.

- Noted that the valet creates different restaurant tiers with varying Village advantages, calculating approximately $310 weekly cost per restaurant for the service that should generate sufficient business profit to self-fund.

Joe Irick
Station 34 owner

- Feels that valet service is a necessity rather than a luxury, noting the dramatic parking reduction from sufficient capacity in 2019 to an inadequate supply with three restaurants sharing the same parking area.

- Emphasized customer resistance to parking garage usage despite employee utilization
- As a small business owner, he couldn't absorb significant monthly valet costs beyond existing overhead.

Dimitri Lykouretzos
Lady Dahlia owner

- Acknowledged Board concerns about full cost absorption while noting his $15,000 investment in alfresco improvements over two years.
- Interested in meeting with other restaurant owners to explore compromise solutions.

Dawn Fletcher Collins
The Prospect representative and resident

- Emphasized restaurants' responsibility for downtown transformation and increased foot traffic over recent years.
- Views the program as a necessity for businesses to survive and considers it a cost of doing business for the Village.
- She stressed education efforts haven't succeeded in encouraging parking garage usage and requested reconsideration of the full three-day Triangle service.

Michael Manea
5 Star Valet owner and resident

- Highlighted Mount Prospect's significance as his company's largest local account after 44 years of Village residency and 22 years of business operation.
- Emphasized safety concerns about Northwest Highway crossing and parking garage usage, noting Mount Prospect's destination status generating high valet volume.
- Stressed safety priority and visitor convenience over complex parking lot navigation.

Mayor Hoefert suggested tabling the decision for two weeks to allow staff additional time to gather additional information and explore potential compromises, noting restaurant business challenges and the importance of maintaining customer flow. The Board agreed to defer action with direction for staff to return with further developments. Director Shallcross noted the current contract expires March 21.

9.4. As submitted – No additional report.

ANY OTHER BUSINESS

No other business was presented.

ADJOURNMENT

With no additional business to conduct, Mayor Hoefert asked for a motion to adjourn. Trustee Gens seconded by Trustee Dante motioned to adjourn the meeting. By unanimous voice vote, the March 3, 2026 Regular Meeting of the Village Board of Trustees adjourned at 9:06 p.m.

Respectfully submitted,

Karen M. Agoranos
Village Clerk

DRAFT

Village of Mount Prospect Meeting of the Committee of the Whole
Tuesday, March 10, 2026 / 6:00 PM

CALL TO ORDER

Mayor Pro-tem Terri Gens called the Meeting of the Village Board to order at 6:03 p.m. in the Board Room at Village Hall, 50 S. Emerson St.

ROLL CALL

Members present upon roll call by the Village Clerk: Mayor Pro-tem Terri Gens, Trustee Beth DiPrima, Trustee Bill Grossi, Trustee John Matuszak, Trustee Colleen Saccotelli
Absent: Mayor Paul Hoefert, Trustee Vincent Dante

CITIZENS TO BE HEARD

No public comment

DISCUSSION ITEMS

4.1. Fire Department Operations Update

Fire Chief Tom Wang provided a comprehensive operational update for the fire department, focusing on the successful implementation and impact of Station 11, which opened in July 2024 after the Elk Grove Rural Fire Protection District closed Station 11 in September 2023.

Chief Wang explained that the closure initially left manufactured homes south of I-90 and the Oakton corridor without fire services, but through collaborative efforts with neighboring departments, they were able to maintain seamless service coverage until Station 11 reopened. The department now has a full year of operational data from 2025 demonstrating significant improvements in service delivery.

Fire Prevention Accomplishments: Chief Wang that stated Deputy Chief Loomis and his team successfully inspected all 40 newly incorporated business properties and occupancies, bringing them up to life safety codes. The department also implemented a highly successful smoke alarm grant program for manufactured homes using $10,000 from Elk Grove Township. Twenty-six homes participated, with the installation of 90 smoke alarms. Chief Wang noted that approximately 25% of these homes had zero working smoke alarms and 75% had inadequate numbers of working alarms before the program.

Staffing Evolution: Chief Wang provided historical context on department staffing changes, noting that daily staffing increased from 17 in 2003 to the current level of 21 personnel. Key

milestones included adding a fourth ambulance in 2023 (bringing daily staffing to 20) and adding a third person to Tower 13 in 2024. Chief Wang emphasized that the fourth ambulance has been "a game changer" and that Mount Prospect is one of only three departments in the area with four full-time ambulances.

District Reconfiguration Impact: The transition from three to four stations required extensive call data analysis from 2021-2023, with the department plotting all calls to optimize district boundaries. The new configuration significantly balanced call volumes across districts. Previously, District 12 handled over 3,000 calls annually (44% of all calls), while in 2025, the workload was more evenly distributed with Districts 11 and 12 each handling approximately 2,300-2,400 calls (27-28% each).

Response Time Improvements: Chief Wang presented detailed statistics showing dramatic improvements in meeting NFPA (National Fire Protection Association) 1710 standards. For building fires, the department achieved a 90% success rate for first engine arrival times (meeting NFPA gold standard), compared to 80% under the three-station model. Second engine arrival times also improved to 90%, and full alarm response (17 personnel) was achieved 95% of the time compared to only 40% previously. When including all code three responses, the department achieved 90% first engine, 92% second engine, and 95% full alarm response rates.

Equipment Updates: Chief Wang announced the anticipated arrival of the new Tower 13, which has been inspected and is expected to arrive within weeks.

Future Plans - Rescue 13: The department plans to implement Rescue 13, a smaller two- person vehicle similar to those used by neighboring departments like Arlington Heights, Rolling Meadows, and Buffalo Grove. This vehicle would respond primarily to EMS calls, allowing fire apparatus to remain available for subsequent calls. Chief Wang explained they would outfit an existing pickup truck rather than purchasing an expensive specialized vehicle, estimating costs around $500,000-$600,000 for commercial versions. The rescue would operate only on days with extra staffing, approximately 10% of the year.

Chief Wang responded to questions from the Board.

Public Comment:
Debbie Geavaris
Resident, Audrey Lane

- Shared her recent positive experience with the fire department responding to a stove fire at her home, praising their professionalism and quick response.

Mayor Pro Tem Gens commended Chief Wang and the department for their exceptional service, resourcefulness in overcoming challenges, and dedication to residents. She particularly noted the tedious work involved in resolving the Elk Grove Rural District issue and how it resulted in improved service for residents and better work-life balance for firefighters.

Village Manager Cassady announced that Mount Prospect received an $850,000 federal grant through Congressman Raja Krishnamoorthi's office to offset the $1.7 million expense for Station 11 renovation.

VILLAGE MANAGER'S REPORT

5.1. As submitted

Village Manager Mike Cassady reported on the valet parking situation for Triangle area restaurants. Several restaurants requested extending valet parking through May 20th at a cost of just under $10,000.

Manager Cassady plans to schedule a meeting with restaurant owners within the week to explore arrangements where they would participate in funding, with options to be brought back to the Board for consideration at next week's meeting.

ANY OTHER BUSINESS

Mayor Pro-tem also announced two scheduling changes due to early voting: Coffee with Council would be held Saturday, March 14th at 9 AM in the boardroom (moved from the Farley Community Room), and the next Village Board meeting would be Monday, March 16th instead of Tuesday, March 17th due to the primary election.

CLOSED SESSION

Mayor Pro Tem Gens announced the Board would enter closed session to discuss:

- LITIGATION 5 ILCS 120/2 (c) (11)
- LAND ACQUISITION 5 ILCS 120/2 (c) (5)
- PERSONNEL 5 ILCS 120/2 (c) (2)
- PERSONNEL 5 ILCS 120/2 (c) (1)
- DISPOSE OF LAND 5 ILCS 120/2 (c) (6)

Motion by John Matuszak, second by Colleen Saccotelli to enter closed session:

Yea: Beth DiPrima, Bill Grossi, John Matuszak, Colleen Saccotelli
Nay: None
Absent: Vincent Dante
Resolution: Motion Passed

The Board entered closed session at 6:57PM.
(Clerk's note: Mayor Hoefert joined the closed session at 7:02PM)

Mayor Pro-tem Gens announced that the regular meeting would adjourn at the conclusion of closed session with no further discussion or action.

ADJOURNMENT

With no additional business to conduct, Mayor Hoefert asked for a motion to adjourn. Trustee Grossi seconded by Trustee Gens motioned to adjourn the meeting. By unanimous voice vote, the March 10, 2026 Committee of the Whole meeting adjourned at 9:29 p.m.

Respectfully submitted,

Karen M. Agoranos
Village Clerk

Item Cover Page

Subject	**Mayor's Comment**
Meeting	March 16, 2026 - REGULAR MEETING OF THE MOUNT PROSPECT VILLAGE BOARD
Fiscal Impact (Y/N)	
Dollar Amount	
Budget Source	
Category	MAYORS REPORT
Type	Presentation

Information

Discussion

Alternatives

Staff Recommendation

Attachments

None

Item Cover Page

Subject	**Motion to authorize changes to the Village of Mount Prospect/Michael J. Cassady Village Manager Employment Agreement**
Meeting	March 16, 2026 - REGULAR MEETING OF THE MOUNT PROSPECT VILLAGE BOARD
Fiscal Impact (Y/N)	
Dollar Amount	
Budget Source	
Category	MAYORS REPORT
Type	Action Item

Information

Village Manager Michael Cassady was appointed in September of 2015. The Village has an employment agreement with the Manager, which was last approved on January 21,2025. As part of the annual evaluation process, the Manager, Mayor and Board of Trustees develop performance goals and objectives for the coming year. The evaluation was held on March 10, 2026. The majority of the Board expressed appreciation for Manager Cassady's performance and progress on assigned goals and objectives. Some highlights include:

- **Positive financial leadership has put the Village in a very strong and healthy position**.
  - Enhanced fund balance policy to 30-50 percent range – now $67.0M.
  - Funded $14.2M Economic Emergency Fund
  - Increased Police and Fire pension funding ratio 14 and 12 percent respectively.
  - Reduced property tax levy to 2015 level.
  - Village finances audited independently by GFOA and received Triple Crown recognition.
  - Value creation in Prospect and Main TIF: 2025 Increment = $5.89M.
  - Value creation in South Mount Prospect TIF: 2025 Increment = $1.83M.

- **Pro-active economic development strategy resulting in positive investment momentum in all areas of the Village**:
  - Mom's Organic Market backfills Northern Tool on Rand Road.
  - Nike and Sketchers at Randhurst Village.
  - 100 E. Northwest Highway – future restaurant and event space.
  - Fatpour Tap Works at 200 S. Main Street.
  - Mia's Cantina expansion and residential conversion on 2nd level.
  - Recruited Coco and Maple to HQ Residences retail space.
  - Deba Sushi in former Patina Wine Bar space on Prospect Avenue.
  - Cloud HQ PUD amended to two buildings and larger data center footprint.

    - DiMeo Construction HQ at 2400 Oakton Street.

- Acquired 310 W. Northwest Highway and redeveloped the Central Gateway, which will be competed this spring.
- Evaluated overall downtown parking availability. Completed access improvements to the Emerson Street Parking Deck by enhancing signage, lighting and access from Main Street.
- Acquired St. Mark gym, parsonage and parking lot to advance parking and redevelopment improvements to the southwest segment. Negotiated price and appraised value with Church leadership.
- Managed Fire Department leadership transition. The 4 station operational footprint enhanced emergency response times by 45 seconds in our busiest areas. Ambulance 12 and 13 lead response times for all NWCD communities. Newly installed Oakton Watermain enhanced fire protection for businesses and residents. Successful Fire SSA Levy offset fire department expenses by $1.0M. Authorized three additional firefighter-paramedic positions to save $132,000 in overtime.
- Received $850,000 grant from Representative Krishnamoorthi for renovations to new Station 11.
- Successfully intervened in ownership litigation to acquire property at 111 E. Busse Avenue. Proposed redevelopment planning is underway.
- Successful strategic planning workshop and positive progress on all Top and High Priority Targets for Action adopted in May 2025.

Discussion

Alternatives

1. Authorize changes to the Village of Mount Prospect/Michael J. Cassady Village Manager Agreement regarding compensation.
2. At the discretion of the Village Board.

Staff Recommendation

Attachments

None

Item Cover Page

Subject	**REAPPOINTMENT TO BOARDS AND COMMISSIONS - Police Pension Fund Board | Dennis Saviano for term to expire April 2028**
Meeting	March 16, 2026 - REGULAR MEETING OF THE MOUNT PROSPECT VILLAGE BOARD
Fiscal Impact (Y/N)	
Dollar Amount	
Budget Source	
Category	MAYORS REPORT
Type	Action Item

Information

Police Pension Fund Board Reappointment

Dennis Saviano — Term to expire April 2028
406 S. Helena Avenue

Discussion

Alternatives

1. Motion to approve Dennis Saviano reappointment to the Police Pension Fund.
2. Action at the discretion of the Village Board.

Staff Recommendation

Mayor Hoefert recommends Mr. Saviano for reappointment to the Police Pension Fund Board. He believes he will represent the Village fairly and objectively.

Attachments

1. Police Pension Fund Board Reappointment - Dennis Saviano

Village of Mount Prospect
Mount Prospect, Illinois

INTEROFFICE MEMORANDUM

TO: BOARD OF TRUSTEES
VILLAGE MANAGER MICHAEL CASSADY
FINANCE DIRECTOR AMIT THAKKAR

FROM: MAYOR PAUL WM. HOEFERT

DATE: MARCH 12, 2026

SUBJECT: REAPPOINTMENT TO BOARDS AND COMMISSIONS

I hereby nominate the following individual for reappointment to the following Board & Commission:

Police Pension Fund Board
Reappointment
Dennis Saviano — Term to expire April 2028
406 S. Helena Avenue

I recommend Mr. Saviano for reappointment to the Police Pension Fund Board and believe he will represent the Village fairly and objectively.

PAUL WM. HOEFERT
Mayor PH/jl

Item Cover Page

Subject	**Monthly Financial Report - December 2025**
Meeting	March 16, 2026 - REGULAR MEETING OF THE MOUNT PROSPECT VILLAGE BOARD
Fiscal Impact (Y/N)	
Dollar Amount	
Budget Source	
Category	CONSENT AGENDA
Type	Action Item

Information

Attached is the Monthly Financial Report for December 2025.

Discussion

Alternatives

1. Accept the attached Monthly Financial Report.
2. Action at the discretion of the Village Board.

Staff Recommendation

Staff recommends accepting the Monthly Financial Report for December 2025.

Attachments

1. Monthly Financial Report Dec 2025
2. 12 December Board Reports for Upload

VILLAGE OF MOUNT PROSPECT

MONTHLY FINANCIAL REPORT

December 31, 2025

Prepared By

Amit Thakkar, CPA
Director of Finance

TO: **VILLAGE PRESIDENT, BOARD OF TRUSTEES, AND FINANCE COMMISSION**

FROM: **AMIT THAKKAR, DIRECTOR OF FINANCE**

DATE: **MARCH 10, 2026**

SUBJECT: **MONTHLY FINANCIAL REPORT FOR THE MONTH OF DECEMBER 2025**

In an effort to provide the most transparent and relevant financial information in a timely manner, we are submitting this report herewith. The report contains relevant data and analytical information for the Village's financial affairs. The report is prepared based on the most recent available financial information (internal and external). The report is divided into five sections, including a) Cash and Investments, b) Revenues, c) Expenses, d) Fund Balance Analysis, and e) Other Items that may contain relevant new issues and items representing and impacting the Village's financial interest and well-being.

a) Cash and Investments

The Village of Mount Prospect maintains a sufficient cash balance at various banking and investment institutions for the smooth operation of the Village's day-to-day activities. The remainder of the cash assets are invested in multiple interest-earning accounts and investment options in accordance with the Village's Investment Policy. As of December 1, 2025, the beginning cash and cash equivalents totaled $99.2 million. During the month, the Village collected cash receipts totaling $9.8 million. The investment income for the month totaled $305,171. The monthly payroll cost was $3.6 million, and accounts payable were paid in the amount of $7.4 million. The inter-fund activity increased the cash position by $14,018, while other disbursements totaled $23,063. As of December 31, 2025, the Village's Cash and Cash Equivalents totaled $98.2 million.

GOVERNMENTAL AND ENTERPRISE FUNDS

	Cash and Cash Equivalents	Investments	Total Cash and Investments
Balance at December 1, 2025	$ 99,168,983	$ 29,128,769	$ 128,297,752
Cash receipts	$ 9,750,497	$ -	9,750,497
Investment income	$ 305,171	$ 61,366	366,537
Transfers from investments to cash	$ -	$ -	-
Transfers to investments from cash	$ -	$ -	-
Interfund activity	$ 14,018	$ -	14,018
Disbursements:			
Accounts payable	$ (7,447,420)	$ -	(7,447,420)
Payroll	$ (3,585,184)	$ -	(3,585,184)
Other	$ (23,063)	$ -	(23,063)
Balance at December 31, 2025	$ 98,183,003	$ 29,190,135	$ 127,373,138

As of December 31, 2025, the Village had $29.2 million invested in long-term investments, including U.S. Treasury, AAA+ rated money-market funds, and FDIC-insured CDs. The cash, cash equivalents, and investments totaled $127.4 million as of December 31, 2025.

The table below summarizes the cash, cash equivalents, and investments by fund type as of December 30, 2025.

Fund Details		Amount
General Fund	$	41,125,543
Special Revenue Funds		26,645,547
Debt Service Funds		1,496,158
Capital Projects Funds		20,647,030
Enterprise Funds		17,774,652
Internal Service Funds		19,684,207
Total Cash and Cash Equivalents	$	127,373,138

In addition to the funds summarized above, the Village of Mount Prospect has $1,223,949 in escrow accounts under the umbrella of Other Trust and Agency Funds. The overall cash balance is lower due to delayed property tax payments from Cook County. These payments should have been received by December. However, the Village received most of its property taxes by February 28, 2026.

b) Revenues

The data below summarizes the revenue recognized by the Village through December 2025.

Revenue Category	Budget 2025	Actual YTD Dec 2025	% of Annual Budget	Actual YTD Dec 2024	Actual YTD 2025 vs.Actual YTD 2024	% Change
Property Taxes	24,813,627	13,246,783	53.4%	24,382,279	(11,135,495)	-45.7%
Other Taxes	15,554,350	17,388,874	111.8%	15,725,477	1,663,396	10.6%
Intergovernmental Revenue	54,857,954	60,771,786	110.8%	59,823,146	948,641	1.6%
Licenses, Permits & Fees	1,912,000	1,625,966	85.0%	2,029,196	(403,229)	-19.9%
Charges For Services	47,342,301	49,208,351	103.9%	43,597,132	5,611,220	12.9%
Fines & Forfeits	608,500	678,612	111.5%	604,800	73,812	12.2%
Investment Income	3,933,700	5,417,877	137.7%	6,912,516	(1,494,640)	-21.6%
Other Financing Sources	16,449,433	6,417,060	39.0%	19,533,765	(13,116,705)	-67.1%
Other Revenue	3,085,500	2,895,162	93.8%	4,901,095	(2,005,933)	-40.9%
Reimbursements	1,086,500	1,897,779	174.7%	920,907	976,873	106.1%
Total Revenues	**169,643,865**	**159,548,251**	**94.0%**	**178,430,311**	**(18,882,060)**	**-10.6%**

The above amounts do not represent all revenues to be recognized for the period under review. Certain state taxes, such as sales tax, home rule sales tax, and a few other taxes, will be received by the Village in January 2026 and later. Additionally, during December 2025, the Village received the following revenues from the State, which relate to a period prior to December 2025. These amounts are distributed after the State administrative fee deduction of $12,894.

Revenues	Original Revenue Month	Revenue Recognition Month	Received by the Village	Amounts
State Sales Tax	Aug-25	Nov-25	Nov-25	3,748,408
Home Rule Sales Tax	Aug-25	Nov-25	Nov-25	752,601
Business District Tax	Aug-25	Nov-25	Nov-25	26,709
Auto Rental Tax	Aug-25	Nov-25	Nov-25	2,274
Telecom Tax	Aug-25	Nov-25	Nov-25	72,945
Total Revenues				**$ 4,602,937**

The actual revenue recognized by the Village totaled $159.5 million through December 2025, representing 94.0 percent of the annual budget. The overall recognized revenues are trending lower compared to the 2024 collection for the same period, due to timing issues with property taxes.

Property Taxes: The Village's total levy for the year is $18,235,179. The total property tax budget, including TIF increments, is $24.8 million. The Village collected $13.2 million in property taxes through December 2025. The property taxes are due in two installments: one in March and one in August. The Village received the first installment of the property taxes during March 2025. Due to the implementation of a new property tax ERP system by the county, the second installment of property taxes is delayed significantly and the same has resulted in an overall reduced collection of property taxes by $11.1 million compared to 2024. The Village has collected close to 98% of the levy by February 28, 2026.

Other Taxes: The category of Other Taxes includes all taxes enacted per local ordinances, including Home Rule Sales Tax, Hotel/Motel, Food and Beverage, Municipal Motor Fuel Tax, Utility Taxes, etc. As the State collects some of these taxes, there is a three-month lag between the actual sales and the tax remittance. In addition, all local economic activities for December are reported in January of next year or later. The YTD tax collection under this category totals $17.4 million and it represents 111.8 percent of the annual budget. The reported collection is higher by $1.6 million, or 10.6 percent compared to the previous year's collection. The reported amount for 2025 mainly includes $9.3 million in home-rule sales tax, $2.8 million in utility taxes, $4.5 million in use taxes, and $893,066 in other misc. taxes. The use tax includes $1.9 million in food & beverage tax, $1.2 million in real estate transfer tax, $749,464 in municipal motor-fuel tax, and $629,801 in other local taxes. The home-rule sales tax reflects a 18.9 percent increase over the 2025 collection for the same period. Due to recent changes in the law, out-of-state businesses selling items in the State of Illinois are now required to pay destination-based sales tax and the same has resulted in a higher amount of home-rule sales tax collections.

Intergovernmental Revenue: This category includes all the State shared taxes, including State Sales Tax, Income Tax, Use Tax, Motor Fuel Tax, and Grants. The Village is vigilantly tracking all intergovernmental revenues. As most of these taxes are collected by the State, there is a three-month lag between the actual sales and the tax remittance. The Village recognized $60.8 million in intergovernmental revenues through December 2025. This amount does not represent the total revenues to be recognized during the month, as significant revenues will be reported and collected after December 2025. The overall recognized revenues are trending higher by $948,641, or 1.6 percent, compared to the amount recognized last year for the same period. The Village recognized a one-time American Rescue Plan grant in 2024. No such items are expected in 2025. Except for this one-time grant, the Village intergovernmental revenues are showing an unprecedented growth. The State income tax revenue is recognized on a cash basis in the month of receipt and represents 6.1 percent growth compared to the 2024 collections. The sales tax amount for 2025 represents a 19.7 percent growth. The data in the table below represents major intergovernmental revenue line items. Please note that the table reports only selected major items under the category of intergovernmental revenues. Also, please note that the Village has recognized these revenues based on the data available as of the date of this report and includes full 12 months' worth of sales tax.

Major State Taxes	Actual YTD Dec 2025	Actual YTD Dec 2024	Actual YTD 2025 vs.Actual YTD 2024	% Change
002 - State Income Tax	10,252,936	9,654,627	598,309	6.2%
003 - State Motor Fuel Tax	2,595,474	2,527,080	68,394	2.7%
004 - State Sales Tax	44,228,739	36,948,179	7,280,560	19.7%
005 - State Use Tax	837,103	2,040,366	(1,203,262)	-59.0%
006 - Video Gaming Tax	389,133	345,021	44,113	12.8%
007 - Cannabis Education Fun	86,439	91,597	(5,157)	-5.6%
008 - Municipal Cannabis Tax	78,592	90,462	(11,870)	-13.1%
Total State Taxes	**58,468,417**	**51,697,331**	**6,771,086**	**13.1%**

Due to recent changes in the law, a few items previously reported under use tax are now being reported under sales tax and this shift is responsible for the lower use tax and higher sales tax amounts. The state sales tax is showing a growth of $7.3 million or 19.7 percent, while the state use tax is showing a reduction of $1.2 million or 59.0 percent.

Licenses & Permits: The Village collected $1,625,966 in license and permit fees through December 2025. This amount is trending lower by $403,229, or 19.9 percent, compared to last year's collection. The overall collection represents 85.0 percent of the annual budget for the category.

Business Licenses & Permits	Actual YTD Dec 2025	Actual YTD Dec 2024	Actual YTD 2025 vs.Actual YTD 2024	% Change
409 - Business Licenses & Permits	682,309	677,756	4,553	0.7%
410 - Nonbusiness Licenses & Permits	943,657	1,351,440	(407,783)	-30.2%
Total Business Licenses & Permits	**1,625,966**	**2,029,196**	**(403,229)**	**-19.9%**

Charges for Services: The Village collected $49.2 million in charges for services through December 2025. The amount represents 103.9 percent of the annual budget for the category, and it is trending higher by $5.6 million, or 12.9 percent, compared to last year's collection. An increase in the water, sewer and refuse rates, along with an increase in the ambulance billing fee has resulted in a higher collection compared to last year's amount.

Investment Income: The Village earned $5.4 million in investment income through December 2025, which represents 137.7 percent of the category's annual budget. The recognized revenue is trending lower by $1.5 million or 21.6 percent, compared to last year's amount, mainly due to several rate reductions and timing issues.

Other Categories: All other revenue categories collectively generated $11.9 million through December 2025. The amount mainly includes $678,612 in fines and forfeitures, $2.9 million in other revenues, $6.4 million in other financing sources, and $1.9 million in reimbursements.

c) Expenditure

The data below recaps the expenditures incurred through December 2025.

Departments	Budget 2025	Actual YTD Dec 2025	% of Annual Budget	Actual YTD Dec 2024	Actual YTD 2025 vs.Actual YTD 2024	% Change
10 Public Representation	779,620	727,190	93.3%	629,503	97,687	15.5%
20 Village Administration	6,682,559	6,156,004	92.1%	5,149,022	1,006,982	19.6%
30 Finance	3,299,072	3,255,711	98.7%	7,961,615	(4,705,904)	-59.1%
40 Community Development	14,011,009	13,584,577	97.0%	4,356,199	9,228,379	211.8%
50 Human Services	1,785,465	1,852,845	103.8%	1,497,281	355,564	23.7%
60 Police	28,116,292	26,652,299	94.8%	24,223,658	2,428,641	10.0%
70 Fire	25,374,738	24,257,184	95.6%	22,738,540	1,518,644	6.7%
80 Public Works	66,463,815	60,111,482	90.4%	45,478,048	14,633,433	32.2%
00 ND	37,641,104	26,469,197	70.3%	36,116,206	(9,647,008)	-26.7%
Total Expenditures	**184,153,673**	**163,066,488**	**88.5%**	**148,150,070**	**14,916,418**	**10.1%**

The above amounts do not include the expenditure for the Pension Funds, as they are separate entities. The above amounts are unaudited and subject to change with accrual/audit adjustments.

Departments	Budget 2025	Actual YTD Dec 2025	% of Annual Budget	Actual YTD Dec 2024	Actual YTD 2025 vs.Actual YTD 2024	% Change
Personnel	64,697,474	63,394,771	98.0%	58,400,308	4,994,463	8.6%
Contractual Services	44,058,921	42,317,759	96.0%	38,950,219	3,367,540	8.6%
Commodities & Supplies	2,790,502	2,343,118	84.0%	2,146,534	196,584	9.2%
Capital Improvements	34,678,498	28,694,556	82.7%	12,775,309	15,919,247	124.6%
Debt Service	9,735,249	9,235,299	94.9%	6,688,414	2,546,885	38.1%
Other Expenditures	11,743,596	10,881,552	92.7%	9,666,974	1,214,578	12.6%
Interfund Transfers	16,449,433	6,199,433	37.7%	19,522,312	(13,322,879)	-68.2%
Total Expenditures	**184,153,673**	**163,066,488**	**88.5%**	**148,150,070**	**14,916,418**	**10.1%**

Personnel Costs: The year-to-date expenditure on Personnel Costs, including benefits, is $63.4 million, or 98.0 percent of the annual budget for the category. The amount is trending higher by $5.0 million, or 8.7 percent compared to last year's amount, mainly due to higher pension contributions, cost of living adjustments, and added employee headcount. The overtime expense through December 2025 totaled $3.95 million, an increase of $316,317 compared to last year's overtime expense of $3.6 million.

Contractual Services: This category covers most contractual services, including some large line items, such as JAWA water purchases, budgeted and grant-funded engineering studies, and other contracts. The Village incurred $42.3 million in contractual services, equating to 96.0 percent of the annual budgeted amount for the category. The expenditure amount is trending higher by $3.4 million or 8.6 percent, mainly due to inflationary and timing issues.

Supplies: Through December 2025, the Village spent $2.3 million on supplies, which totaled 84.0 percent of the annual budget. The commodities and supplies are trending higher by $196,584 or 9.2 percent.

Capital Improvements: The Village initially had $34.7 million in approved capital improvement projects for 2025. In March 2025, the Village Board approved a budget amendment to carry over $11.0 million in

unfinished projects from 2024 to 2025. With a few other amendments, the total budget for the category is set at $45.3 million for the year. The Village again is proposing a budget carryover totaling $12.6 million in March 2026 (from 2025 to 2026). After these carryovers, the total CIP budget will be settled at $34.7 million. The Village has spent $28.7 million for capital improvement projects through December 2025.

Debt Service: Per the established debt service schedules, the Village's bond payments are due on June 1 and December 1. The Village processes these debt service payments a few days before due dates and keeps sufficient funds to execute them. The Village has incurred $9.2 million in debt service payments through December 2025. That includes $7.7 million in G.O. bond interest and principal payments, and the remaining amount is for a developer's note for the Randhurst Mall.

Other Expenditure: This category includes a budget of $11.7 million and includes various risk management items as well as the TIF incentive amounts to be shared per the redevelopment agreements. The Village recently approved a budget amendment (in July 2025) for acquiring the 111 E Busse property. This budget amendment is reflected in the above numbers. The Village has spent $5.0 million on the 111 E Busse acquisition and $5.9 in other expenditures.

Interfund Transfers: The amount represents various interfund transfers budgeted from the General Fund ($15,449,433) and from the Elk Grove Rural Special Service Area Fund ($1,000,000). The Village executed interfund transfers totaling $14.9 million through December. However, $8.7 million in transfers are recoverable from the Prospect & Main TIF. Hence, booked as Due from Prospect & Main TIF on the balance sheet, and not as an expense. The other transfers were made from the General Fund to the Pension Stabilization Fund, to support the public safety pension abatements.

d) Fund Balance Analysis:

Fund balance is an essential tool to check the fiscal health of any governmental organization. The data below summarizes the Village's monthly unassigned/unrestricted general fund reserves.

Items/Details	Dec-24	Q1-2025	Q2-2025	Q3-2025	Q4-2025	Total YTD 2025
Revenues - Unaudited	90,532,896	15,232,119	18,588,508	16,499,457	32,292,778	82,612,862
Expenses - Unaudited	(87,415,097)	(18,345,645)	(15,113,139)	(18,663,990)	(23,128,937)	(75,251,710)
Net Monthly Surplus/(Deficit)	**3,117,799**	**(3,113,526)**	**3,475,369**	**(2,164,532)**	**9,163,841**	**7,361,152**
Ending Unrestricted Reserves	**46,348,799**	**43,235,273**	**46,710,642**	**44,546,110**	**53,709,951**	**53,709,951**
As % of General Fund Budget	54.0%	50.4%	54.5%	51.9%	62.6%	62.6%
Unencumbered Cash Balance	**(8,498,623)**	**41,697,104**	**46,621,794**	**44,546,110**	**33,987,325**	**33,987,325**
As % of General Fund Budget	-9.9%	48.6%	54.4%	51.9%	39.6%	39.6%

* Fund Balance is unaudited, and subject to adjustments and other changes. The above analysis includes only unrestricted fund balance for the General Fund.

As of December 31, 2025, the unrestricted fund balance is estimated at $53.7 million, which equates to 53.7 percent of the annual budget. Not all revenues and expenditures for the fiscal period are recognized. The year-to-date financial activities have resulted in a net surplus of $7,361,152. The unencumbered cash balance as of December 31, 2025, is $34.0 million, and it represents 39.6 percent of the annual budget. The Village fund balance policy recommends maintaining a fund balance between 30 to 50 percent of the annual budget. The current fund balance is in compliance with the fund balance policy. The cash balance is lower compared to other months due to delayed property tax payments totaling $11.0 million for the General Fund.

Economic Emergency Fund

The Village Board authorized the creation of a new Economic Emergency Fund in May 2023 and approved a budget amendment funding $6.5 million from the General Fund reserves as an initial funding amount. The initial transfer was executed in May 2023 and invested in June 2023 in a AAA-rated I-prime account. The table below summarizes the Economic Emergency Fund activities for the month. During July 2024, the Village funded the second installment of $6.5 million. Also, the Economic Emergency Fund earned an interest income of $45,994 during December 2025. As of December 30, 2025, the Economic Emergency Fund reported an ending fund balance of $14,271,439, which comprises $13.0 million in Village Contributions from the General Fund and $1,271,439 in Investment Income.

Economic Emergency Fund	FY 2023	FY 2024	Q1-2025	Q2-2025	Q3-2025	Q4-2025	Total Since Inception
Village Contribution	6,500,000	6,500,000	-	-	-		13,000,000
Investment Income	195,690	495,944	118,134	172,874	149,604	139,193	1,271,439
Net Monthly Surplus/Deficit	**6,695,690**	**6,995,944**	**118,134**	**172,874**	**149,604**	**139,193**	**14,271,439**
Beginning Fund Balance	**-**	**6,695,690**	**13,691,634**	**13,809,768**	**13,982,643**	**14,132,246**	**-**
Ending Fund Balance	**6,695,690**	**13,691,634**	**13,809,768**	**13,982,643**	**14,132,246**	**14,271,439**	**14,271,439**

e) **Other Items:**

a. During December 2025, the Village issued 102 real estate transfer tax stamps, of which 41 were exempt and 61 were non-exempt. During the month under review, the Village collected $99,237 in real estate transfer taxes. The average real estate selling price was $542,197. At the same time last year (December 2024), the Village sold 70 transfer tax stamps, of which 36 were exempt and 34 were non-exempt. In the same month last year, the Village collected real estate transfer tax totaling $48,639, and the average selling price was $476,802.

Respectfully Submitted,
Amit Thakkar
Director of Finance

VILLAGE OF MOUNT PROSPECT

BUDGET REVENUE
&
EXPENDITURE SUMMARIES

December 1 – December 31, 2025

Revenue Budget by Account Classification Report

Through 12/31/25
Prior Fiscal Year Activity Included
Summary Listing

Account Classification	Adopted Budget	Budget Amendments	Amended Budget	Current Month Transactions	YTD Encumbrances	YTD Transactions	Budget - YTD Transactions	% Used/ Rec'd	Prior Year YTD
Fund **001 - General Fund**									
REVENUE									
Property Taxes	17,781,260.00	.00	17,781,260.00	.00	.00	10,243,448.22	7,537,811.78	58	17,753,592.66
Other Taxes	13,702,200.00	.00	13,702,200.00	3,505,826.02	.00	14,353,826.48	(651,626.48)	105	13,899,581.36
Licenses, Permits & Fees	1,911,500.00	.00	1,911,500.00	78,025.45	.00	1,625,966.14	285,533.86	85	2,029,195.53
Intergovernmental Revenue	41,833,082.00	.00	41,833,082.00	11,226,386.72	.00	42,982,763.83	(1,149,681.83)	103	48,939,588.35
Charges For Services	4,154,046.00	.00	4,154,046.00	350,219.41	.00	3,955,817.91	198,228.09	95	3,661,262.07
Fines & Forfeits	353,500.00	.00	353,500.00	70,536.09	.00	453,782.20	(100,282.20)	128	361,580.23
Investment Income	2,112,000.00	.00	2,112,000.00	144,991.32	.00	2,313,761.28	(201,761.28)	110	3,064,977.99
Reimbursements	378,500.00	.00	378,500.00	25,922.47	.00	1,360,544.90	(982,044.90)	359	359,089.66
Other Revenue	428,300.00	.00	428,300.00	108,669.59	.00	522,305.75	(94,005.75)	122	461,332.58
Other Financing Sources	1,000,000.00	.00	1,000,000.00	.00	.00	.00	1,000,000.00	0	.00
REVENUE TOTALS	$83,654,388.00	$0.00	$83,654,388.00	$15,510,577.07	$0.00	$77,812,216.71	$5,842,171.29	93%	$90,530,200.43
Fund **001 - General Fund** Totals	$83,654,388.00	$0.00	$83,654,388.00	$15,510,577.07	$0.00	$77,812,216.71	$5,842,171.29		$90,530,200.43

Revenue Budget by Account Classification Report

Through 12/31/25
Prior Fiscal Year Activity Included
Summary Listing

Account Classification	Adopted Budget	Budget Amendments	Amended Budget	Current Month Transactions	YTD Encumbrances	YTD Transactions	Budget - YTD Transactions	% Used/ Rec'd	Prior Year YTD
Fund **002 - Debt Service Fund**									
REVENUE									
Property Taxes	221,367.00	.00	221,367.00	.00	.00	150,406.46	70,960.54	68	1,234,925.00
Other Taxes	.00	.00	.00	.00	.00	.00	.00	+++	.00
Intergovernmental Revenue	1,178,480.00	.00	1,178,480.00	64,892.79	.00	1,267,613.37	(89,133.37)	108	1,227,260.56
Investment Income	26,250.00	.00	26,250.00	5,509.44	.00	61,453.57	(35,203.57)	234	69,372.67
Other Revenue	.00	.00	.00	.00	.00	.00	.00	+++	.00
Other Financing Sources	3,099,433.00	.00	3,099,433.00	3,099,433.00	.00	3,099,433.00	.00	100	2,171,000.00
REVENUE TOTALS	$4,525,530.00	$0.00	$4,525,530.00	$3,169,835.23	$0.00	$4,578,906.40	($53,376.40)	101%	$4,702,558.23
Fund **002 - Debt Service Fund** Totals	$4,525,530.00	$0.00	$4,525,530.00	$3,169,835.23	$0.00	$4,578,906.40	($53,376.40)		$4,702,558.23

Revenue Budget by Account Classification Report

Through 12/31/25
Prior Fiscal Year Activity Included
Summary Listing

Account Classification	Adopted Budget	Budget Amendments	Amended Budget	Current Month Transactions	YTD Encumbrances	YTD Transactions	Budget - YTD Transactions	% Used/ Rec'd	Prior Year YTD
Fund **020 - Capital Improvement Fund**									
REVENUE									
Other Taxes	.00	.00	.00	.00	.00	.00	.00	+++	.00
Intergovernmental Revenue	3,399,392.00	.00	3,399,392.00	640,000.00	.00	3,371,477.71	27,914.29	99	2,096,178.57
Investment Income	210,000.00	.00	210,000.00	23,174.88	.00	289,016.62	(79,016.62)	138	371,630.91
Reimbursements	.00	.00	.00	.00	.00	.00	.00	+++	.00
Other Revenue	.00	.00	.00	.00	.00	.00	.00	+++	.00
Other Financing Sources	1,500,000.00	.00	1,500,000.00	1,000,000.00	.00	1,000,000.00	500,000.00	67	2,018,000.00
REVENUE TOTALS	$5,109,392.00	$0.00	$5,109,392.00	$1,663,174.88	$0.00	$4,660,494.33	$448,897.67	91%	$4,485,809.48
Fund **020 - Capital Improvement Fund** Totals	$5,109,392.00	$0.00	$5,109,392.00	$1,663,174.88	$0.00	$4,660,494.33	$448,897.67		$4,485,809.48

Revenue Budget by Account Classification Report

Through 12/31/25
Prior Fiscal Year Activity Included
Summary Listing

Account Classification	Adopted Budget	Budget Amendments	Amended Budget	Current Month Transactions	YTD Encumbrances	YTD Transactions	Budget - YTD Transactions	% Used/ Rec'd	Prior Year YTD
Fund **023 - Street Improvement Construc Fund**									
REVENUE									
Other Taxes	732,250.00	.00	732,250.00	126,007.40	.00	749,463.85	(17,213.85)	102	747,625.76
Licenses, Permits & Fees	.00	.00	.00	.00	.00	.00	.00	+++	.00
Intergovernmental Revenue	4,197,000.00	.00	4,197,000.00	760,000.00	.00	3,800,000.00	397,000.00	91	2,274,909.02
Fines & Forfeits	.00	.00	.00	.00	.00	.00	.00	+++	.00
Investment Income	146,250.00	.00	146,250.00	21,690.11	.00	228,565.71	(82,315.71)	156	251,570.03
Reimbursements	.00	.00	.00	.00	.00	.00	.00	+++	.00
Other Revenue	22,500.00	.00	22,500.00	.00	.00	40,154.59	(17,654.59)	178	21,333.04
Other Financing Sources	.00	.00	.00	.00	.00	.00	.00	+++	1,100,000.00
REVENUE TOTALS	$5,098,000.00	$0.00	$5,098,000.00	$907,697.51	$0.00	$4,818,184.15	$279,815.85	95%	$4,395,437.85
Fund **023 - Street Improvement Construc Fund** Totals	$5,098,000.00	$0.00	$5,098,000.00	$907,697.51	$0.00	$4,818,184.15	$279,815.85		$4,395,437.85

Revenue Budget by Account Classification Report

Through 12/31/25
Prior Fiscal Year Activity Included
Summary Listing

Account Classification	Adopted Budget	Budget Amendments	Amended Budget	Current Month Transactions	YTD Encumbrances	YTD Transactions	Budget - YTD Transactions	% Used/ Rec'd	Prior Year YTD
Fund **024 - Flood Control Construction Fund**									
REVENUE									
Other Taxes	.00	.00	.00	.00	.00	.00	.00	+++	.00
Intergovernmental Revenue	.00	.00	.00	.00	.00	.00	.00	+++	1,883,029.60
Charges For Services	10,000.00	.00	10,000.00	408.00	.00	7,677.00	2,323.00	77	7,044.00
Investment Income	82,800.00	.00	82,800.00	10,049.71	.00	143,473.38	(60,673.38)	173	133,625.84
Reimbursements	5,000.00	.00	5,000.00	1,500.00	.00	1,500.00	3,500.00	30	8,500.00
Other Financing Sources	.00	.00	.00	.00	.00	.00	.00	+++	265,000.00
REVENUE TOTALS	$97,800.00	$0.00	$97,800.00	$11,957.71	$0.00	$152,650.38	($54,850.38)	156%	$2,297,199.44
Fund **024 - Flood Control Construction Fund** Totals	$97,800.00	$0.00	$97,800.00	$11,957.71	$0.00	$152,650.38	($54,850.38)		$2,297,199.44

Revenue Budget by Account Classification Report

Through 12/31/25
Prior Fiscal Year Activity Included
Summary Listing

Account Classification	Adopted Budget	Budget Amendments	Amended Budget	Current Month Transactions	YTD Encumbrances	YTD Transactions	Budget - YTD Transactions	% Used/ Rec'd	Prior Year YTD
Fund **036 - Rural Special Service Area Fund**									
REVENUE									
Property Taxes	1,000,000.00	.00	1,000,000.00	.00	.00	.00	1,000,000.00	0	.00
REVENUE TOTALS	$1,000,000.00	$0.00	$1,000,000.00	$0.00	$0.00	$0.00	$1,000,000.00	0%	$0.00
Fund **036 - Rural Special Service Area Fund** Totals	$1,000,000.00	$0.00	$1,000,000.00	$0.00	$0.00	$0.00	$1,000,000.00		$0.00

Revenue Budget by Account Classification Report

Through 12/31/25
Prior Fiscal Year Activity Included
Summary Listing

Account Classification	Adopted Budget	Budget Amendments	Amended Budget	Current Month Transactions	YTD Encumbrances	YTD Transactions	Budget - YTD Transactions	% Used/ Rec'd	Prior Year YTD
Fund **037 - SMP TIF Fund**									
REVENUE									
Property Taxes	800,000.00	.00	800,000.00	.00	.00	429,501.56	370,498.44	54	807,580.80
Investment Income	.00	.00	.00	1,054.62	.00	32,835.73	(32,835.73)	+++	16,875.93
Other Revenue	.00	.00	.00	.00	.00	.00	.00	+++	.00
Other Financing Sources	.00	.00	.00	.00	.00	.00	.00	+++	.00
REVENUE TOTALS	$800,000.00	$0.00	$800,000.00	$1,054.62	$0.00	$462,337.29	$337,662.71	58%	$824,456.73
Fund **037 - SMP TIF Fund** Totals	$800,000.00	$0.00	$800,000.00	$1,054.62	$0.00	$462,337.29	$337,662.71		$824,456.73

Revenue Budget by Account Classification Report

Through 12/31/25
Prior Fiscal Year Activity Included
Summary Listing

Account Classification	Adopted Budget	Budget Amendments	Amended Budget	Current Month Transactions	YTD Encumbrances	YTD Transactions	Budget - YTD Transactions	% Used/ Rec'd	Prior Year YTD
Fund **038 - Economic Emergency Fund**									
REVENUE									
Investment Income	363,750.00	.00	363,750.00	45,994.26	.00	579,805.08	(216,055.08)	159	495,944.18
Other Financing Sources	.00	.00	.00	.00	.00	.00	.00	+++	6,500,000.00
REVENUE TOTALS	$363,750.00	$0.00	$363,750.00	$45,994.26	$0.00	$579,805.08	($216,055.08)	159%	$6,995,944.18
Fund **038 - Economic Emergency Fund** Totals	$363,750.00	$0.00	$363,750.00	$45,994.26	$0.00	$579,805.08	($216,055.08)		$6,995,944.18

Revenue Budget by Account Classification Report

Through 12/31/25
Prior Fiscal Year Activity Included
Summary Listing

Account Classification	Adopted Budget	Budget Amendments	Amended Budget	Current Month Transactions	YTD Encumbrances	YTD Transactions	Budget - YTD Transactions	% Used/ Rec'd	Prior Year YTD
Fund **039 - Pension Stabilization Fund**									
REVENUE									
Other Taxes	.00	.00	.00	.00	.00	.00	.00	+++	.00
Investment Income	.00	.00	.00	603.26	.00	9,111.92	(9,111.92)	+++	3,546.88
Other Financing Sources	2,000,000.00	.00	2,000,000.00	.00	.00	2,000,000.00	.00	100	2,000,000.00
REVENUE TOTALS	$2,000,000.00	$0.00	$2,000,000.00	$603.26	$0.00	$2,009,111.92	($9,111.92)	100%	$2,003,546.88
Fund **039 - Pension Stabilization Fund** Totals	$2,000,000.00	$0.00	$2,000,000.00	$603.26	$0.00	$2,009,111.92	($9,111.92)		$2,003,546.88

Revenue Budget by Account Classification Report

Through 12/31/25
Prior Fiscal Year Activity Included
Summary Listing

Account Classification	Adopted Budget	Budget Amendments	Amended Budget	Current Month Transactions	YTD Encumbrances	YTD Transactions	Budget - YTD Transactions	% Used/ Rec'd	Prior Year YTD
Fund **040 - Refuse Disposal Fund**									
REVENUE									
Property Taxes	.00	.00	.00	.00	.00	.00	.00	+++	.00
Charges For Services	5,275,800.00	.00	5,275,800.00	627,412.66	.00	5,373,594.99	(97,794.99)	102	5,177,634.11
Fines & Forfeits	43,000.00	.00	43,000.00	1,980.41	.00	40,645.75	2,354.25	95	38,572.75
Investment Income	31,800.00	.00	31,800.00	3,650.02	.00	46,103.25	(14,303.25)	145	47,347.86
Reimbursements	155,000.00	.00	155,000.00	29,696.24	.00	94,965.99	60,034.01	61	91,412.64
Other Revenue	143,200.00	.00	143,200.00	20,530.39	.00	155,192.83	(11,992.83)	108	150,274.13
REVENUE TOTALS	$5,648,800.00	$0.00	$5,648,800.00	$683,269.72	$0.00	$5,710,502.81	($61,702.81)	101%	$5,505,241.49
Fund **040 - Refuse Disposal Fund** Totals	$5,648,800.00	$0.00	$5,648,800.00	$683,269.72	$0.00	$5,710,502.81	($61,702.81)		$5,505,241.49

Revenue Budget by Account Classification Report

Through 12/31/25
Prior Fiscal Year Activity Included
Summary Listing

Account Classification	Adopted Budget	Budget Amendments	Amended Budget	Current Month Transactions	YTD Encumbrances	YTD Transactions	Budget - YTD Transactions	% Used/ Rec'd	Prior Year YTD
Fund **041 - Motor Fuel Tax Fund**									
REVENUE									
Intergovernmental Revenue	2,420,000.00	.00	2,420,000.00	452,037.31	.00	2,595,474.31	(175,474.31)	107	2,599,803.90
Investment Income	96,400.00	.00	96,400.00	10,185.57	.00	162,771.17	(66,371.17)	169	179,799.97
Reimbursements	8,000.00	.00	8,000.00	3,646.74	.00	12,040.16	(4,040.16)	151	15,810.20
Other Revenue	.00	.00	.00	.00	.00	.00	.00	+++	.00
REVENUE TOTALS	$2,524,400.00	$0.00	$2,524,400.00	$465,869.62	$0.00	$2,770,285.64	($245,885.64)	110%	$2,795,414.07
Fund **041 - Motor Fuel Tax Fund** Totals	$2,524,400.00	$0.00	$2,524,400.00	$465,869.62	$0.00	$2,770,285.64	($245,885.64)		$2,795,414.07

Revenue Budget by Account Classification Report

Through 12/31/25
Prior Fiscal Year Activity Included
Summary Listing

Account Classification	Adopted Budget	Budget Amendments	Amended Budget	Current Month Transactions	YTD Encumbrances	YTD Transactions	Budget - YTD Transactions	% Used/ Rec'd	Prior Year YTD
Fund **042 - CDBG**									
REVENUE									
Intergovernmental Revenue	295,000.00	.00	295,000.00	34,326.74	.00	383,810.82	(88,810.82)	130	94,918.31
Investment Income	.00	.00	.00	.00	.00	.00	.00	+++	.00
Other Revenue	30,000.00	.00	30,000.00	.00	.00	65,786.36	(35,786.36)	219	40,219.00
REVENUE TOTALS	$325,000.00	$0.00	$325,000.00	$34,326.74	$0.00	$449,597.18	($124,597.18)	138%	$135,137.31
Fund **042 - CDBG** Totals	$325,000.00	$0.00	$325,000.00	$34,326.74	$0.00	$449,597.18	($124,597.18)		$135,137.31

Revenue Budget by Account Classification Report

Through 12/31/25
Prior Fiscal Year Activity Included
Summary Listing

Account Classification	Adopted Budget	Budget Amendments	Amended Budget	Current Month Transactions	YTD Encumbrances	YTD Transactions	Budget - YTD Transactions	% Used/ Rec'd	Prior Year YTD
Fund **043 - Asset Seizure Fund**									
REVENUE									
Fines & Forfeits	20,000.00	.00	20,000.00	.00	.00	10,003.16	9,996.84	50	36,103.47
Investment Income	1,800.00	.00	1,800.00	234.77	.00	2,827.26	(1,027.26)	157	3,291.13
REVENUE TOTALS	$21,800.00	$0.00	$21,800.00	$234.77	$0.00	$12,830.42	$8,969.58	59%	$39,394.60
Fund **043 - Asset Seizure Fund** Totals	$21,800.00	$0.00	$21,800.00	$234.77	$0.00	$12,830.42	$8,969.58		$39,394.60

Revenue Budget by Account Classification Report

Through 12/31/25
Prior Fiscal Year Activity Included
Summary Listing

Account Classification	Adopted Budget	Budget Amendments	Amended Budget	Current Month Transactions	YTD Encumbrances	YTD Transactions	Budget - YTD Transactions	% Used/ Rec'd	Prior Year YTD
Fund **044 - Federal Equitable Share Funds**									
REVENUE									
Fines & Forfeits	16,000.00	.00	16,000.00	.00	.00	26,193.73	(10,193.73)	164	21,567.70
Investment Income	5,200.00	.00	5,200.00	359.43	.00	5,168.45	31.55	99	6,727.97
REVENUE TOTALS	$21,200.00	$0.00	$21,200.00	$359.43	$0.00	$31,362.18	($10,162.18)	148%	$28,295.67
Fund **044 - Federal Equitable Share Funds** Totals	$21,200.00	$0.00	$21,200.00	$359.43	$0.00	$31,362.18	($10,162.18)		$28,295.67

Revenue Budget by Account Classification Report

Through 12/31/25
Prior Fiscal Year Activity Included
Summary Listing

Account Classification	Adopted Budget	Budget Amendments	Amended Budget	Current Month Transactions	YTD Encumbrances	YTD Transactions	Budget - YTD Transactions	% Used/ Rec'd	Prior Year YTD
Fund **045 - DUI Fine Fund**									
REVENUE									
Fines & Forfeits	1,000.00	.00	1,000.00	.00	.00	.00	1,000.00	0	.00
Investment Income	2,250.00	.00	2,250.00	96.10	.00	1,594.00	656.00	71	2,358.15
REVENUE TOTALS	$3,250.00	$0.00	$3,250.00	$96.10	$0.00	$1,594.00	$1,656.00	49%	$2,358.15
Fund **045 - DUI Fine Fund** Totals	$3,250.00	$0.00	$3,250.00	$96.10	$0.00	$1,594.00	$1,656.00		$2,358.15

Revenue Budget by Account Classification Report

Through 12/31/25
Prior Fiscal Year Activity Included
Summary Listing

Account Classification	Adopted Budget	Budget Amendments	Amended Budget	Current Month Transactions	YTD Encumbrances	YTD Transactions	Budget - YTD Transactions	% Used/ Rec'd	Prior Year YTD
Fund **046 - Foreign Fire Tax Board Fund**									
REVENUE									
Other Taxes	122,400.00	.00	122,400.00	.00	.00	164,473.88	(42,073.88)	134	143,453.99
Investment Income	14,000.00	.00	14,000.00	1,324.46	.00	16,358.91	(2,358.91)	117	20,070.72
Other Revenue	.00	.00	.00	.00	.00	.00	.00	+++	.00
Other Financing Sources	.00	.00	.00	.00	.00	.00	.00	+++	.00
REVENUE TOTALS	$136,400.00	$0.00	$136,400.00	$1,324.46	$0.00	$180,832.79	($44,432.79)	133%	$163,524.71
Fund **046 - Foreign Fire Tax Board Fund** Totals	$136,400.00	$0.00	$136,400.00	$1,324.46	$0.00	$180,832.79	($44,432.79)		$163,524.71

Revenue Budget by Account Classification Report

Through 12/31/25
Prior Fiscal Year Activity Included
Summary Listing

Account Classification	Adopted Budget	Budget Amendments	Amended Budget	Current Month Transactions	YTD Encumbrances	YTD Transactions	Budget - YTD Transactions	% Used/ Rec'd	Prior Year YTD
Fund **048 - Business District Fund**									
REVENUE									
Other Taxes	997,500.00	.00	997,500.00	206,044.67	.00	1,022,411.34	(24,911.34)	102	1,015,816.13
Intergovernmental Revenue	1,000,000.00	.00	1,000,000.00	200,000.00	.00	1,000,000.00	.00	100	1,507,457.23
Investment Income	30,000.00	.00	30,000.00	1,982.20	.00	30,325.33	(325.33)	101	31,156.38
Other Financing Sources	.00	.00	.00	.00	.00	.00	.00	+++	.00
REVENUE TOTALS	$2,027,500.00	$0.00	$2,027,500.00	$408,026.87	$0.00	$2,052,736.67	($25,236.67)	101%	$2,554,429.74
Fund **048 - Business District Fund** Totals	$2,027,500.00	$0.00	$2,027,500.00	$408,026.87	$0.00	$2,052,736.67	($25,236.67)		$2,554,429.74

Revenue Budget by Account Classification Report

Through 12/31/25
Prior Fiscal Year Activity Included
Summary Listing

Account Classification	Adopted Budget	Budget Amendments	Amended Budget	Current Month Transactions	YTD Encumbrances	YTD Transactions	Budget - YTD Transactions	% Used/ Rec'd	Prior Year YTD
Fund **049 - Prospect and Main TIF District**									
REVENUE									
Property Taxes	5,011,000.00	.00	5,011,000.00	.00	.00	2,423,428.59	2,587,571.41	48	4,591,576.71
Investment Income	30,000.00	.00	30,000.00	.00	.00	21,976.67	8,023.33	73	60,548.66
Other Revenue	1,500.00	.00	1,500.00	.00	.00	.00	1,500.00	0	.00
Other Financing Sources	.00	8,700,000.00	8,700,000.00	.00	.00	.00	8,700,000.00	0	.00
REVENUE TOTALS	$5,042,500.00	$8,700,000.00	$13,742,500.00	$0.00	$0.00	$2,445,405.26	$11,297,094.74	18%	$4,652,125.37
Fund **049 - Prospect and Main TIF District** Totals	$5,042,500.00	$8,700,000.00	$13,742,500.00	$0.00	$0.00	$2,445,405.26	$11,297,094.74		$4,652,125.37

Revenue Budget by Account Classification Report

Through 12/31/25
Prior Fiscal Year Activity Included
Summary Listing

Account Classification	Adopted Budget	Budget Amendments	Amended Budget	Current Month Transactions	YTD Encumbrances	YTD Transactions	Budget - YTD Transactions	% Used/ Rec'd	Prior Year YTD
Fund **050 - Water and Sewer Fund**									
REVENUE									
Property Taxes	.00	.00	.00	.00	.00	(1.39)	1.39	+++	(5,396.57)
Licenses, Permits & Fees	500.00	.00	500.00	.00	.00	.00	500.00	0	.00
Intergovernmental Revenue	535,000.00	.00	535,000.00	.00	.00	900,000.00	(365,000.00)	168	.00
Charges For Services	21,790,870.00	.00	21,790,870.00	1,812,290.85	.00	22,943,187.91	(1,152,317.91)	105	21,422,659.39
Fines & Forfeits	175,000.00	.00	175,000.00	9,864.47	.00	147,987.26	27,012.74	85	146,975.73
Investment Income	425,000.00	.00	425,000.00	56,092.23	.00	799,455.07	(374,455.07)	188	993,186.51
Reimbursements	.00	.00	.00	.00	.00	.00	.00	+++	.00
Other Revenue	85,000.00	.00	85,000.00	7,600.00	.00	133,208.59	(48,208.59)	157	1,486,006.60
Other Financing Sources	.00	.00	.00	.00	.00	.00	.00	+++	5,283,496.08
REVENUE TOTALS	$23,011,370.00	$0.00	$23,011,370.00	$1,885,847.55	$0.00	$24,923,837.44	($1,912,467.44)	108%	$29,326,927.74
Fund **050 - Water and Sewer Fund** Totals	$23,011,370.00	$0.00	$23,011,370.00	$1,885,847.55	$0.00	$24,923,837.44	($1,912,467.44)		$29,326,927.74

Revenue Budget by Account Classification Report

Through 12/31/25
Prior Fiscal Year Activity Included
Summary Listing

Account Classification	Adopted Budget	Budget Amendments	Amended Budget	Current Month Transactions	YTD Encumbrances	YTD Transactions	Budget - YTD Transactions	% Used/ Rec'd	Prior Year YTD
Fund **051 - Village Parking System Fund**									
REVENUE									
Other Taxes	.00	.00	.00	.00	.00	.00	.00	+++	.00
Charges For Services	46,100.00	.00	46,100.00	6,607.82	.00	86,922.83	(40,822.83)	189	50,177.36
Investment Income	1,200.00	.00	1,200.00	304.67	.00	3,784.01	(2,584.01)	315	2,066.60
Other Revenue	1,500.00	.00	1,500.00	257.25	.00	3,154.20	(1,654.20)	210	1,849.75
Other Financing Sources	150,000.00	.00	150,000.00	100,000.00	.00	100,000.00	50,000.00	67	175,000.00
REVENUE TOTALS	$198,800.00	$0.00	$198,800.00	$107,169.74	$0.00	$193,861.04	$4,938.96	98%	$229,093.71
Fund **051 - Village Parking System Fund** Totals	$198,800.00	$0.00	$198,800.00	$107,169.74	$0.00	$193,861.04	$4,938.96		$229,093.71

Revenue Budget by Account Classification Report

Through 12/31/25
Prior Fiscal Year Activity Included
Summary Listing

Account Classification	Adopted Budget	Budget Amendments	Amended Budget	Current Month Transactions	YTD Encumbrances	YTD Transactions	Budget - YTD Transactions	% Used/ Rec'd	Prior Year YTD
Fund **052 - Parking System Revenue Fund**									
REVENUE									
Other Taxes	.00	.00	.00	.00	.00	.00	.00	+++	.00
Intergovernmental Revenue	.00	.00	.00	.00	.00	.00	.00	+++	.00
Charges For Services	128,500.00	.00	128,500.00	9,761.00	.00	136,437.45	(7,937.45)	106	127,138.80
Investment Income	3,500.00	.00	3,500.00	611.73	.00	7,497.22	(3,997.22)	214	8,178.11
Other Revenue	8,000.00	.00	8,000.00	686.00	.00	8,613.85	(613.85)	108	8,243.90
Other Financing Sources	.00	.00	.00	.00	.00	.00	.00	+++	.00
REVENUE TOTALS	$140,000.00	$0.00	$140,000.00	$11,058.73	$0.00	$152,548.52	($12,548.52)	109%	$143,560.81
Fund **052 - Parking System Revenue Fund** Totals	$140,000.00	$0.00	$140,000.00	$11,058.73	$0.00	$152,548.52	($12,548.52)		$143,560.81

Revenue Budget by Account Classification Report

Through 12/31/25
Prior Fiscal Year Activity Included
Summary Listing

Account Classification	Adopted Budget	Budget Amendments	Amended Budget	Current Month Transactions	YTD Encumbrances	YTD Transactions	Budget - YTD Transactions	% Used/ Rec'd	Prior Year YTD
Fund **060 - Vehicle Maintenance Fund**									
REVENUE									
Charges For Services	2,727,148.00	.00	2,727,148.00	227,262.15	.00	2,727,148.00	.00	100	2,601,273.00
Investment Income	39,000.00	.00	39,000.00	3,953.10	.00	47,209.41	(8,209.41)	121	48,807.07
Other Revenue	.00	.00	.00	.00	.00	.00	.00	+++	.00
Other Financing Sources	.00	.00	.00	.00	.00	.00	.00	+++	.00
REVENUE TOTALS	$2,766,148.00	$0.00	$2,766,148.00	$231,215.25	$0.00	$2,774,357.41	($8,209.41)	100%	$2,650,080.07
Fund **060 - Vehicle Maintenance Fund** Totals	$2,766,148.00	$0.00	$2,766,148.00	$231,215.25	$0.00	$2,774,357.41	($8,209.41)		$2,650,080.07

Revenue Budget by Account Classification Report

Through 12/31/25
Prior Fiscal Year Activity Included
Summary Listing

Account Classification	Adopted Budget	Budget Amendments	Amended Budget	Current Month Transactions	YTD Encumbrances	YTD Transactions	Budget - YTD Transactions	% Used/ Rec'd	Prior Year YTD
Fund **061 - Vehicle Replacement Fund**									
REVENUE									
Charges For Services	2,023,030.00	.00	2,023,030.00	168,585.65	.00	2,023,030.00	.00	100	1,642,870.00
Fines & Forfeits	.00	.00	.00	.00	.00	.00	.00	+++	.00
Investment Income	300,000.00	.00	300,000.00	46,309.65	.00	569,090.35	(269,090.35)	190	685,878.70
Reimbursements	.00	.00	.00	.00	.00	.00	.00	+++	22,510.00
Other Revenue	25,000.00	.00	25,000.00	.00	.00	.00	25,000.00	0	39,150.00
Other Financing Sources	.00	.00	.00	27,600.00	.00	217,627.01	(217,627.01)	+++	21,269.13
REVENUE TOTALS	$2,348,030.00	$0.00	$2,348,030.00	$242,495.30	$0.00	$2,809,747.36	($461,717.36)	120%	$2,411,677.83
Fund **061 - Vehicle Replacement Fund** Totals	$2,348,030.00	$0.00	$2,348,030.00	$242,495.30	$0.00	$2,809,747.36	($461,717.36)		$2,411,677.83

Revenue Budget by Account Classification Report

Through 12/31/25
Prior Fiscal Year Activity Included
Summary Listing

Account Classification	Adopted Budget	Budget Amendments	Amended Budget	Current Month Transactions	YTD Encumbrances	YTD Transactions	Budget - YTD Transactions	% Used/ Rec'd	Prior Year YTD
Fund **062 - Computer Replacement Fund**									
REVENUE									
Charges For Services	995,443.00	.00	995,443.00	82,953.62	.00	995,443.00	.00	100	229,000.00
Investment Income	.00	.00	.00	2,429.08	.00	25,047.47	(25,047.47)	+++	16,880.67
Other Financing Sources	.00	.00	.00	.00	.00	.00	.00	+++	.00
REVENUE TOTALS	$995,443.00	$0.00	$995,443.00	$85,382.70	$0.00	$1,020,490.47	($25,047.47)	103%	$245,880.67
Fund **062 - Computer Replacement Fund** Totals	$995,443.00	$0.00	$995,443.00	$85,382.70	$0.00	$1,020,490.47	($25,047.47)		$245,880.67

Revenue Budget by Account Classification Report

Through 12/31/25
Prior Fiscal Year Activity Included
Summary Listing

Account Classification	Adopted Budget	Budget Amendments	Amended Budget	Current Month Transactions	YTD Encumbrances	YTD Transactions	Budget - YTD Transactions	% Used/ Rec'd	Prior Year YTD
Fund **063 - Risk Management Fund**									
REVENUE									
Charges For Services	8,601,189.00	.00	8,601,189.00	741,672.63	.00	8,872,731.63	(271,542.63)	103	8,678,072.89
Investment Income	12,500.00	.00	12,500.00	789.24	.00	8,801.12	3,698.88	70	412,977.58
Reimbursements	540,000.00	.00	540,000.00	.00	.00	417,828.36	122,171.64	77	423,584.04
Other Revenue	2,340,500.00	.00	2,340,500.00	163,229.78	.00	1,914,274.98	426,225.02	82	2,692,685.92
REVENUE TOTALS	$11,494,189.00	$0.00	$11,494,189.00	$905,691.65	$0.00	$11,213,636.09	$280,552.91	98%	$12,207,320.43
Fund **063 - Risk Management Fund** Totals	$11,494,189.00	$0.00	$11,494,189.00	$905,691.65	$0.00	$11,213,636.09	$280,552.91		$12,207,320.43

Revenue Budget by Account Classification Report

Through 12/31/25
Prior Fiscal Year Activity Included
Summary Listing

Account Classification	Adopted Budget	Budget Amendments	Amended Budget	Current Month Transactions	YTD Encumbrances	YTD Transactions	Budget - YTD Transactions	% Used/ Rec'd	Prior Year YTD
Fund **064 - Building Improvement Fund**									
REVENUE									
Charges For Services	1,590,175.00	.00	1,590,175.00	132,514.51	.00	1,590,175.00	.00	100	.00
Investment Income	.00	.00	.00	1,160.64	.00	10,017.82	(10,017.82)	+++	.00
REVENUE TOTALS	$1,590,175.00	$0.00	$1,590,175.00	$133,675.15	$0.00	$1,600,192.82	($10,017.82)	101%	$0.00
Fund **064 - Building Improvement Fund** Totals	$1,590,175.00	$0.00	$1,590,175.00	$133,675.15	$0.00	$1,600,192.82	($10,017.82)		$0.00

Revenue Budget by Account Classification Report

Through 12/31/25
Prior Fiscal Year Activity Included
Summary Listing

Account Classification	Adopted Budget	Budget Amendments	Amended Budget	Current Month Transactions	YTD Encumbrances	YTD Transactions	Budget - YTD Transactions	% Used/ Rec'd	Prior Year YTD
Fund **073 - Escrow Deposit Fund**									
REVENUE									
Investment Income	.00	.00	.00	229.84	.00	1,826.08	(1,826.08)	+++	2,695.87
REVENUE TOTALS	$0.00	$0.00	$0.00	$229.84	$0.00	$1,826.08	($1,826.08)	+++	$2,695.87
Fund **073 - Escrow Deposit Fund** Totals	$0.00	$0.00	$0.00	$229.84	$0.00	$1,826.08	($1,826.08)		$2,695.87
Grand Totals	$160,943,865.00	$8,700,000.00	$169,643,865.00	$26,507,168.16	$0.00	$153,419,350.44	$16,224,514.56		$179,328,311.46

Expense Budget by Account Classification Report

Through 12/31/25
Prior Fiscal Year Activity Included
Summary Listing

Account Classification	Adopted Budget	Budget Amendments	Amended Budget	Current Month Transactions	YTD Encumbrances	YTD Transactions	Budget - YTD Transactions	% Used/ Rec'd	Prior Year YTD
Fund **001 - General Fund**									
EXPENSE									
Personal Services, Salaries & Wages	37,468,387.00	.00	37,468,387.00	5,310,598.69	.00	36,834,225.81	634,161.19	98	35,637,252.32
Employee Benefits	18,414,427.00	.00	18,414,427.00	1,128,638.62	.00	14,021,478.32	4,392,948.68	76	17,368,635.39
Other Employee Costs	642,612.00	(300.00)	642,312.00	90,369.45	.00	535,749.41	106,562.59	83	521,726.59
Pension Benefits	7,147.00	.00	7,147.00	596.35	.00	7,156.20	(9.20)	100	6,947.76
Contractual Services	14,315,168.00	253,778.74	14,568,946.74	1,242,455.49	.00	13,592,512.91	976,433.83	93	10,014,872.35
Utilities	385,093.00	5,880.00	390,973.00	115,619.56	.00	413,691.88	(22,718.88)	106	131,460.71
Insurance	655,485.00	.00	655,485.00	54,738.68	.00	656,828.93	(1,343.93)	100	812,372.16
Commodities & Supplies	1,456,317.00	33,352.92	1,489,669.92	149,286.03	.00	1,116,682.77	372,987.15	75	835,546.63
Other Expenditures	373,471.00	.00	373,471.00	29,176.66	.00	133,486.64	239,984.36	36	1,025,473.99
Building Improvements	67,500.00	.00	67,500.00	42,368.95	.00	44,176.73	23,323.27	65	2,500.00
Office Equipment	61,750.00	.00	61,750.00	4,505.50	.00	24,224.12	37,525.88	39	25,366.43
Other Equipment	271,361.00	7,100.00	278,461.00	59,906.34	.00	254,479.73	23,981.27	91	254,602.27
Distribution Systems	.00	.00	.00	.00	.00	.00	.00	+++	.00
Infrastructure	2,786,237.00	1,843,397.41	4,629,634.41	398,502.59	.00	1,701,786.94	2,927,847.47	37	1,256,014.97
Interfund Transfers	6,749,433.00	8,700,000.00	15,449,433.00	4,199,433.00	.00	6,199,433.00	9,250,000.00	40	19,522,311.72
EXPENSE TOTALS	$83,654,388.00	$10,843,209.07	$94,497,597.07	$12,826,195.91	$0.00	$75,535,913.39	$18,961,683.68	80%	$87,415,083.29
Fund **001 - General Fund** Totals	$83,654,388.00	$10,843,209.07	$94,497,597.07	$12,826,195.91	$0.00	$75,535,913.39	$18,961,683.68		$87,415,083.29

Expense Budget by Account Classification Report

Through 12/31/25
Prior Fiscal Year Activity Included
Summary Listing

Account Classification	Adopted Budget	Budget Amendments	Amended Budget	Current Month Transactions	YTD Encumbrances	YTD Transactions	Budget - YTD Transactions	% Used/ Rec'd	Prior Year YTD
Fund **002 - Debt Service Fund**									
EXPENSE									
Contractual Services	.00	.00	.00	.00	.00	.00	.00	+++	.00
Other Expenditures	.00	.00	.00	.00	.00	.00	.00	+++	.00
Bond Principal	2,580,000.00	.00	2,580,000.00	.00	.00	2,580,000.00	.00	100	2,500,000.00
Interest Expense	1,942,280.00	.00	1,942,280.00	.00	.00	1,942,019.45	260.55	100	2,031,238.89
Bank & Fiscal Fees	1,900.00	.00	1,900.00	.00	.00	900.00	1,000.00	47	900.00
Interfund Transfers	.00	.00	.00	.00	.00	.00	.00	+++	.00
Other Financing Uses	.00	.00	.00	.00	.00	.00	.00	+++	.00
EXPENSE TOTALS	$4,524,180.00	$0.00	$4,524,180.00	$0.00	$0.00	$4,522,919.45	$1,260.55	100%	$4,532,138.89
Fund **002 - Debt Service Fund** Totals	$4,524,180.00	$0.00	$4,524,180.00	$0.00	$0.00	$4,522,919.45	$1,260.55		$4,532,138.89

Expense Budget by Account Classification Report

Through 12/31/25
Prior Fiscal Year Activity Included
Summary Listing

Account Classification	Adopted Budget	Budget Amendments	Amended Budget	Current Month Transactions	YTD Encumbrances	YTD Transactions	Budget - YTD Transactions	% Used/ Rec'd	Prior Year YTD
Fund **020 - Capital Improvement Fund**									
EXPENSE									
Contractual Services	.00	.00	.00	.00	.00	.00	.00	+++	.00
Commodities & Supplies	55,000.00	.00	55,000.00	.00	.00	53,613.50	1,386.50	97	.00
Other Expenditures	800,000.00	388,696.57	1,188,696.57	141,746.94	.00	250,103.39	938,593.18	21	672,970.23
Land Improvements	.00	.00	.00	.00	.00	.00	.00	+++	.00
Building Improvements	623,075.00	386,919.00	1,009,994.00	33,030.11	.00	183,921.92	826,072.08	18	1,978,335.75
Office Equipment	.00	.00	.00	.00	.00	.00	.00	+++	93,119.00
Motor Equipment	.00	.00	.00	.00	.00	.00	.00	+++	.00
Other Equipment	1,316,708.00	296,939.53	1,613,647.53	.00	.00	1,499,909.52	113,738.01	93	96,193.86
Infrastructure	2,189,480.00	1,471,844.94	3,661,324.94	172,151.66	.00	1,201,555.93	2,459,769.01	33	1,466,952.69
Interfund Transfers	.00	.00	.00	.00	.00	.00	.00	+++	.00
EXPENSE TOTALS	$4,984,263.00	$2,544,400.04	$7,528,663.04	$346,928.71	$0.00	$3,189,104.26	$4,339,558.78	42%	$4,307,571.53
Fund **020 - Capital Improvement Fund** Totals	$4,984,263.00	$2,544,400.04	$7,528,663.04	$346,928.71	$0.00	$3,189,104.26	$4,339,558.78		$4,307,571.53

Expense Budget by Account Classification Report

Through 12/31/25
Prior Fiscal Year Activity Included
Summary Listing

Account Classification	Adopted Budget	Budget Amendments	Amended Budget	Current Month Transactions	YTD Encumbrances	YTD Transactions	Budget - YTD Transactions	% Used/ Rec'd	Prior Year YTD
Fund **023 - Street Improvement Construc Fund**									
EXPENSE									
Contractual Services	95,000.00	.00	95,000.00	15,673.00	.00	69,660.00	25,340.00	73	17,948.25
Other Expenditures	.00	.00	.00	.00	.00	.00	.00	+++	.00
Land Improvements	.00	.00	.00	.00	.00	.00	.00	+++	.00
Infrastructure	4,492,922.00	1,841,227.02	6,334,149.02	1,107,753.55	.00	4,563,022.93	1,771,126.09	72	4,029,727.32
Interfund Transfers	.00	.00	.00	.00	.00	.00	.00	+++	.00
EXPENSE TOTALS	$4,587,922.00	$1,841,227.02	$6,429,149.02	$1,123,426.55	$0.00	$4,632,682.93	$1,796,466.09	72%	$4,047,675.57
Fund **023 - Street Improvement Construc Fund** Totals	$4,587,922.00	$1,841,227.02	$6,429,149.02	$1,123,426.55	$0.00	$4,632,682.93	$1,796,466.09		$4,047,675.57

Expense Budget by Account Classification Report

Through 12/31/25
Prior Fiscal Year Activity Included
Summary Listing

Account Classification	Adopted Budget	Budget Amendments	Amended Budget	Current Month Transactions	YTD Encumbrances	YTD Transactions	Budget - YTD Transactions	% Used/ Rec'd	Prior Year YTD
Fund **024 - Flood Control Construction Fund**									
EXPENSE									
Contractual Services	115,310.00	209,660.75	324,970.75	23,462.05	.00	168,319.37	156,651.38	52	252,448.57
Utilities	8,090.00	2,000.00	10,090.00	1,736.29	.00	7,064.34	3,025.66	70	4,938.64
Commodities & Supplies	5,739.00	.00	5,739.00	.00	.00	3,846.00	1,893.00	67	.00
Other Expenditures	.00	.00	.00	.00	.00	.00	.00	+++	.00
Other Equipment	.00	.00	.00	.00	.00	.00	.00	+++	.00
Distribution Systems	.00	.00	.00	.00	.00	.00	.00	+++	.00
Infrastructure	885,570.00	890,691.31	1,776,261.31	187,813.96	.00	1,015,010.98	761,250.33	57	1,023,942.31
EXPENSE TOTALS	$1,014,709.00	$1,102,352.06	$2,117,061.06	$213,012.30	$0.00	$1,194,240.69	$922,820.37	56%	$1,281,329.52
Fund **024 - Flood Control Construction Fund** Totals	$1,014,709.00	$1,102,352.06	$2,117,061.06	$213,012.30	$0.00	$1,194,240.69	$922,820.37		$1,281,329.52

Expense Budget by Account Classification Report

Through 12/31/25
Prior Fiscal Year Activity Included
Summary Listing

Account Classification	Adopted Budget	Budget Amendments	Amended Budget	Current Month Transactions	YTD Encumbrances	YTD Transactions	Budget - YTD Transactions	% Used/ Rec'd	Prior Year YTD
Fund **036 - Rural Special Service Area Fund**									
EXPENSE									
Interfund Transfers	1,000,000.00	.00	1,000,000.00	.00	.00	.00	1,000,000.00	0	.00
EXPENSE TOTALS	$1,000,000.00	$0.00	$1,000,000.00	$0.00	$0.00	$0.00	$1,000,000.00	0%	$0.00
Fund **036 - Rural Special Service Area Fund** Totals	$1,000,000.00	$0.00	$1,000,000.00	$0.00	$0.00	$0.00	$1,000,000.00		$0.00

Expense Budget by Account Classification Report

Through 12/31/25
Prior Fiscal Year Activity Included
Summary Listing

Account Classification	Adopted Budget	Budget Amendments	Amended Budget	Current Month Transactions	YTD Encumbrances	YTD Transactions	Budget - YTD Transactions	% Used/ Rec'd	Prior Year YTD
Fund **037 - SMP TIF Fund**									
EXPENSE									
Other Employee Costs	.00	.00	.00	.00	.00	.00	.00	+++	.00
Contractual Services	95,000.00	.00	95,000.00	1,965.30	.00	32,542.14	62,457.86	34	80,682.97
Commodities & Supplies	.00	.00	.00	.00	.00	.00	.00	+++	.00
Other Expenditures	50,000.00	.00	50,000.00	.00	.00	.00	50,000.00	0	.00
Distribution Systems	750,000.00	1,410,000.00	2,160,000.00	6,934.34	.00	1,933,117.98	226,882.02	89	.00
EXPENSE TOTALS	$895,000.00	$1,410,000.00	$2,305,000.00	$8,899.64	$0.00	$1,965,660.12	$339,339.88	85%	$80,682.97
Fund **037 - SMP TIF Fund** Totals	$895,000.00	$1,410,000.00	$2,305,000.00	$8,899.64	$0.00	$1,965,660.12	$339,339.88		$80,682.97

Expense Budget by Account Classification Report

Through 12/31/25
Prior Fiscal Year Activity Included
Summary Listing

Account Classification	Adopted Budget	Budget Amendments	Amended Budget	Current Month Transactions	YTD Encumbrances	YTD Transactions	Budget - YTD Transactions	% Used/ Rec'd	Prior Year YTD
Fund **039 - Pension Stabilization Fund**									
EXPENSE									
Employee Benefits	2,000,000.00	.00	2,000,000.00	.00	.00	2,000,000.00	.00	100	2,000,000.00
Interfund Transfers	.00	.00	.00	.00	.00	.00	.00	+++	.00
EXPENSE TOTALS	$2,000,000.00	$0.00	$2,000,000.00	$0.00	$0.00	$2,000,000.00	$0.00	100%	$2,000,000.00
Fund **039 - Pension Stabilization Fund** Totals	$2,000,000.00	$0.00	$2,000,000.00	$0.00	$0.00	$2,000,000.00	$0.00		$2,000,000.00

Expense Budget by Account Classification Report

Through 12/31/25
Prior Fiscal Year Activity Included
Summary Listing

Account Classification	Adopted Budget	Budget Amendments	Amended Budget	Current Month Transactions	YTD Encumbrances	YTD Transactions	Budget - YTD Transactions	% Used/ Rec'd	Prior Year YTD
Fund **040 - Refuse Disposal Fund**									
EXPENSE									
Personal Services, Salaries & Wages	397,225.00	.00	397,225.00	57,291.41	.00	378,533.48	18,691.52	95	344,707.05
Employee Benefits	143,068.00	.00	143,068.00	13,690.52	.00	129,732.60	13,335.40	91	128,062.56
Other Employee Costs	1,636.00	.00	1,636.00	.00	.00	.00	1,636.00	0	291.34
Contractual Services	4,724,888.00	.00	4,724,888.00	850,086.57	.00	4,837,348.06	(112,460.06)	102	4,765,042.82
Utilities	.00	.00	.00	.00	.00	.00	.00	+++	.00
Insurance	16,380.00	.00	16,380.00	1,365.00	.00	16,380.00	.00	100	18,629.00
Commodities & Supplies	28,770.00	.00	28,770.00	11,637.68	.00	18,759.35	10,010.65	65	17,464.67
EXPENSE TOTALS	$5,311,967.00	$0.00	$5,311,967.00	$934,071.18	$0.00	$5,380,753.49	($68,786.49)	101%	$5,274,197.44
Fund **040 - Refuse Disposal Fund** Totals	$5,311,967.00	$0.00	$5,311,967.00	$934,071.18	$0.00	$5,380,753.49	($68,786.49)		$5,274,197.44

Expense Budget by Account Classification Report

Through 12/31/25
Prior Fiscal Year Activity Included
Summary Listing

Account Classification	Adopted Budget	Budget Amendments	Amended Budget	Current Month Transactions	YTD Encumbrances	YTD Transactions	Budget - YTD Transactions	% Used/ Rec'd	Prior Year YTD
Fund **041 - Motor Fuel Tax Fund**									
EXPENSE									
Contractual Services	.00	.00	.00	27,873.36	.00	27,873.36	(27,873.36)	+++	376,780.30
Utilities	.00	.00	.00	.00	.00	.00	.00	+++	233,351.06
Commodities & Supplies	.00	.00	.00	.00	.00	.00	.00	+++	274,060.28
Building Improvements	.00	.00	.00	.00	.00	.00	.00	+++	.00
Infrastructure	2,524,400.00	.00	2,524,400.00	.00	.00	2,424,400.00	100,000.00	96	1,449,872.15
EXPENSE TOTALS	$2,524,400.00	$0.00	$2,524,400.00	$27,873.36	$0.00	$2,452,273.36	$72,126.64	97%	$2,334,063.79
Fund **041 - Motor Fuel Tax Fund** Totals	$2,524,400.00	$0.00	$2,524,400.00	$27,873.36	$0.00	$2,452,273.36	$72,126.64		$2,334,063.79

Expense Budget by Account Classification Report

Through 12/31/25
Prior Fiscal Year Activity Included
Summary Listing

Account Classification	Adopted Budget	Budget Amendments	Amended Budget	Current Month Transactions	YTD Encumbrances	YTD Transactions	Budget - YTD Transactions	% Used/ Rec'd	Prior Year YTD
Fund **042 - CDBG**									
EXPENSE									
Personal Services, Salaries & Wages	.00	.00	.00	.00	.00	.00	.00	+++	.00
Employee Benefits	.00	.00	.00	.00	.00	.00	.00	+++	.00
Other Employee Costs	.00	.00	.00	.00	.00	.00	.00	+++	.00
Contractual Services	283,285.00	.00	283,285.00	43,362.40	.00	462,047.18	(178,762.18)	163	135,137.31
Commodities & Supplies	.00	.00	.00	.00	.00	.00	.00	+++	.00
Other Expenditures	.00	.00	.00	.00	.00	.00	.00	+++	.00
Land Improvements	.00	.00	.00	.00	.00	.00	.00	+++	.00
Building Improvements	.00	.00	.00	.00	.00	.00	.00	+++	.00
Infrastructure	.00	.00	.00	.00	.00	.00	.00	+++	.00
EXPENSE TOTALS	$283,285.00	$0.00	$283,285.00	$43,362.40	$0.00	$462,047.18	($178,762.18)	163%	$135,137.31
Fund **042 - CDBG** Totals	$283,285.00	$0.00	$283,285.00	$43,362.40	$0.00	$462,047.18	($178,762.18)		$135,137.31

Expense Budget by Account Classification Report

Through 12/31/25
Prior Fiscal Year Activity Included
Summary Listing

Account Classification	Adopted Budget	Budget Amendments	Amended Budget	Current Month Transactions	YTD Encumbrances	YTD Transactions	Budget - YTD Transactions	% Used/ Rec'd	Prior Year YTD
Fund **043 - Asset Seizure Fund**									
EXPENSE									
Other Employee Costs	1,000.00	.00	1,000.00	.00	.00	.00	1,000.00	0	.00
Contractual Services	2,000.00	.00	2,000.00	.00	.00	.00	2,000.00	0	.00
Commodities & Supplies	.00	.00	.00	.00	.00	.00	.00	+++	.00
Motor Equipment	64,000.00	.00	64,000.00	.00	.00	.00	64,000.00	0	.00
Other Equipment	.00	.00	.00	.00	.00	19,102.90	(19,102.90)	+++	6,190.10
EXPENSE TOTALS	$67,000.00	$0.00	$67,000.00	$0.00	$0.00	$19,102.90	$47,897.10	29%	$6,190.10
Fund **043 - Asset Seizure Fund** Totals	$67,000.00	$0.00	$67,000.00	$0.00	$0.00	$19,102.90	$47,897.10		$6,190.10

Expense Budget by Account Classification Report

Through 12/31/25
Prior Fiscal Year Activity Included
Summary Listing

Account Classification	Adopted Budget	Budget Amendments	Amended Budget	Current Month Transactions	YTD Encumbrances	YTD Transactions	Budget - YTD Transactions	% Used/ Rec'd	Prior Year YTD
Fund **044 - Federal Equitable Share Funds**									
EXPENSE									
Contractual Services	500.00	.00	500.00	.00	.00	10,000.00	(9,500.00)	2000	.00
Building Improvements	.00	.00	.00	.00	.00	.00	.00	+++	.00
Other Equipment	1,000.00	.00	1,000.00	12,739.08	.00	35,081.58	(34,081.58)	3508	26,938.55
EXPENSE TOTALS	$1,500.00	$0.00	$1,500.00	$12,739.08	$0.00	$45,081.58	($43,581.58)	3005%	$26,938.55
Fund **044 - Federal Equitable Share Funds** Totals	$1,500.00	$0.00	$1,500.00	$12,739.08	$0.00	$45,081.58	($43,581.58)		$26,938.55

Expense Budget by Account Classification Report

Through 12/31/25
Prior Fiscal Year Activity Included
Summary Listing

Account Classification	Adopted Budget	Budget Amendments	Amended Budget	Current Month Transactions	YTD Encumbrances	YTD Transactions	Budget - YTD Transactions	% Used/ Rec'd	Prior Year YTD
Fund **045 - DUI Fine Fund**									
EXPENSE									
Other Employee Costs	.00	.00	.00	.00	.00	8,550.00	(8,550.00)	+++	.00
Contractual Services	1,000.00	.00	1,000.00	.00	.00	.00	1,000.00	0	.00
Motor Equipment	.00	.00	.00	.00	.00	.00	.00	+++	.00
Other Equipment	1,000.00	.00	1,000.00	.00	.00	2,290.00	(1,290.00)	229	12,800.00
Interfund Transfers	.00	.00	.00	.00	.00	.00	.00	+++	.00
EXPENSE TOTALS	$2,000.00	$0.00	$2,000.00	$0.00	$0.00	$10,840.00	($8,840.00)	542%	$12,800.00
Fund **045 - DUI Fine Fund** Totals	$2,000.00	$0.00	$2,000.00	$0.00	$0.00	$10,840.00	($8,840.00)		$12,800.00

Expense Budget by Account Classification Report

Through 12/31/25
Prior Fiscal Year Activity Included
Summary Listing

Account Classification	Adopted Budget	Budget Amendments	Amended Budget	Current Month Transactions	YTD Encumbrances	YTD Transactions	Budget - YTD Transactions	% Used/ Rec'd	Prior Year YTD
Fund **046 - Foreign Fire Tax Board Fund**									
EXPENSE									
Other Employee Costs	20,000.00	9,000.00	29,000.00	7,281.60	.00	26,042.50	2,957.50	90	25,684.44
Contractual Services	11,000.00	.00	11,000.00	56,396.19	.00	74,463.12	(63,463.12)	677	14,493.24
Insurance	.00	.00	.00	.00	.00	.00	.00	+++	.00
Commodities & Supplies	90,000.00	(9,000.00)	81,000.00	230.00	.00	77,207.99	3,792.01	95	47,960.95
Building Improvements	.00	.00	.00	.00	.00	.00	.00	+++	.00
Other Equipment	30,000.00	.00	30,000.00	.00	.00	7,740.34	22,259.66	26	88,440.23
EXPENSE TOTALS	$151,000.00	$0.00	$151,000.00	$63,907.79	$0.00	$185,453.95	($34,453.95)	123%	$176,578.86
Fund **046 - Foreign Fire Tax Board Fund** Totals	$151,000.00	$0.00	$151,000.00	$63,907.79	$0.00	$185,453.95	($34,453.95)		$176,578.86

Expense Budget by Account Classification Report

Through 12/31/25
Prior Fiscal Year Activity Included
Summary Listing

Account Classification	Adopted Budget	Budget Amendments	Amended Budget	Current Month Transactions	YTD Encumbrances	YTD Transactions	Budget - YTD Transactions	% Used/ Rec'd	Prior Year YTD
Fund **048 - Business District Fund**									
EXPENSE									
Bond Principal	.00	.00	.00	.00	.00	.00	.00	+++	.00
Interest Expense	2,027,500.00	.00	2,027,500.00	154,869.75	.00	1,335,862.92	691,637.08	66	2,554,429.74
EXPENSE TOTALS	$2,027,500.00	$0.00	$2,027,500.00	$154,869.75	$0.00	$1,335,862.92	$691,637.08	66%	$2,554,429.74
Fund **048 - Business District Fund** Totals	$2,027,500.00	$0.00	$2,027,500.00	$154,869.75	$0.00	$1,335,862.92	$691,637.08		$2,554,429.74

Expense Budget by Account Classification Report

Through 12/31/25
Prior Fiscal Year Activity Included
Summary Listing

Account Classification	Adopted Budget	Budget Amendments	Amended Budget	Current Month Transactions	YTD Encumbrances	YTD Transactions	Budget - YTD Transactions	% Used/ Rec'd	Prior Year YTD
Fund **049 - Prospect and Main TIF District**									
EXPENSE									
Other Employee Costs	.00	.00	.00	.00	.00	.00	.00	+++	.00
Contractual Services	165,000.00	.00	165,000.00	26,240.21	.00	118,132.82	46,867.18	72	114,691.66
Commodities & Supplies	.00	.00	.00	.00	.00	.00	.00	+++	.00
Other Expenditures	2,580,000.00	9,080,000.00	11,660,000.00	1,410,063.23	.00	10,497,961.92	1,162,038.08	90	1,587,935.29
Land Improvements	1,425,000.00	.00	1,425,000.00	58,008.35	.00	1,095,315.27	329,684.73	77	.00
Building Improvements	.00	.00	.00	.00	.00	.00	.00	+++	.00
Infrastructure	200,000.00	.00	200,000.00	.00	.00	199,196.96	803.04	100	.00
Bond Principal	740,000.00	.00	740,000.00	.00	.00	740,000.00	.00	100	670,000.00
Interest Expense	606,838.00	.00	606,838.00	.00	.00	606,837.78	.22	100	638,487.76
Bank & Fiscal Fees	900.00	.00	900.00	.00	.00	900.00	.00	100	900.00
Interfund Transfers	.00	.00	.00	.00	.00	.00	.00	+++	.00
EXPENSE TOTALS	$5,717,738.00	$9,080,000.00	$14,797,738.00	$1,494,311.79	$0.00	$13,258,344.75	$1,539,393.25	90%	$3,012,014.71
Fund **049 - Prospect and Main TIF District** Totals	$5,717,738.00	$9,080,000.00	$14,797,738.00	$1,494,311.79	$0.00	$13,258,344.75	$1,539,393.25		$3,012,014.71

Expense Budget by Account Classification Report

Through 12/31/25
Prior Fiscal Year Activity Included
Summary Listing

Account Classification	Adopted Budget	Budget Amendments	Amended Budget	Current Month Transactions	YTD Encumbrances	YTD Transactions	Budget - YTD Transactions	% Used/ Rec'd	Prior Year YTD
Fund **050 - Water and Sewer Fund**									
EXPENSE									
Personal Services, Salaries & Wages	2,920,018.00	.00	2,920,018.00	426,472.27	.00	2,820,817.89	99,200.11	97	2,610,973.46
Employee Benefits	907,955.00	.00	907,955.00	101,024.17	.00	922,584.76	(14,629.76)	102	390,181.49
Other Employee Costs	50,106.00	.00	50,106.00	9,290.70	.00	55,383.97	(5,277.97)	111	48,479.35
Contractual Services	10,714,066.00	43,312.00	10,757,378.00	498,391.13	.00	9,724,399.53	1,032,978.47	90	10,019,010.71
Utilities	131,793.00	15,000.00	146,793.00	24,351.64	.00	151,172.55	(4,379.55)	103	146,326.01
Insurance	181,111.00	.00	181,111.00	15,092.63	.00	181,112.00	(1.00)	100	235,114.00
Commodities & Supplies	329,994.00	(3,251.00)	326,743.00	26,113.43	.00	283,663.69	43,079.31	87	228,634.43
Other Expenditures	.00	.00	.00	.00	.00	.00	.00	+++	1,278,412.08
Buildings	.00	.00	.00	.00	.00	.00	.00	+++	.00
Building Improvements	.00	.00	.00	8,000.00	.00	53,290.93	(53,290.93)	+++	(44,881.20)
Office Equipment	1,241.00	.00	1,241.00	.00	.00	.00	1,241.00	0	.00
Other Equipment	429,614.00	(10,061.00)	419,553.00	21,846.95	.00	142,828.17	276,724.83	34	197,464.14
Distribution Systems	9,556,436.00	3,391,499.58	12,947,935.58	178,380.74	.00	9,727,439.86	3,220,495.72	75	586,400.65
Infrastructure	.00	.00	.00	.00	.00	.00	.00	+++	7,500.00
Bond Principal	995,000.00	.00	995,000.00	.00	.00	995,000.00	.00	100	.00
Interest Expense	843,631.00	.00	843,631.00	.00	.00	843,631.00	.00	100	883,826.02
Bank & Fiscal Fees	1,575.00	.00	1,575.00	.00	.00	1,350.00	225.00	86	1,350.00
Interfund Transfers	.00	.00	.00	.00	.00	.00	.00	+++	.00
Long Term Debt	.00	.00	.00	.00	.00	.00	.00	+++	(97,804.23)
EXPENSE TOTALS	$27,062,540.00	$3,436,499.58	$30,499,039.58	$1,308,963.66	$0.00	$25,902,674.35	$4,596,365.23	85%	$16,490,986.91
Fund **050 - Water and Sewer Fund** Totals	$27,062,540.00	$3,436,499.58	$30,499,039.58	$1,308,963.66	$0.00	$25,902,674.35	$4,596,365.23		$16,490,986.91

Expense Budget by Account Classification Report

Through 12/31/25
Prior Fiscal Year Activity Included
Summary Listing

Account Classification	Adopted Budget	Budget Amendments	Amended Budget	Current Month Transactions	YTD Encumbrances	YTD Transactions	Budget - YTD Transactions	% Used/ Rec'd	Prior Year YTD
Fund **051 - Village Parking System Fund**									
EXPENSE									
Personal Services, Salaries & Wages	.00	.00	.00	.00	.00	.00	.00	+++	.00
Employee Benefits	.00	.00	.00	.00	.00	.00	.00	+++	.00
Contractual Services	54,302.00	.00	54,302.00	6,829.11	.00	60,195.12	(5,893.12)	111	52,530.68
Utilities	11,033.00	.00	11,033.00	2,105.63	.00	10,275.67	757.33	93	10,151.81
Insurance	1,456.00	.00	1,456.00	121.37	.00	1,456.00	.00	100	5,243.00
Commodities & Supplies	645.00	.00	645.00	.00	.00	577.30	67.70	90	625.97
Other Expenditures	.00	.00	.00	.00	.00	.00	.00	+++	.00
Buildings	.00	.00	.00	.00	.00	.00	.00	+++	.00
Building Improvements	.00	.00	.00	.00	.00	.00	.00	+++	.00
Infrastructure	111,000.00	37,201.00	148,201.00	83,369.65	.00	106,350.39	41,850.61	72	86,370.91
Interfund Transfers	.00	.00	.00	.00	.00	.00	.00	+++	.00
EXPENSE TOTALS	$178,436.00	$37,201.00	$215,637.00	$92,425.76	$0.00	$178,854.48	$36,782.52	83%	$154,922.37
Fund **051 - Village Parking System Fund** Totals	$178,436.00	$37,201.00	$215,637.00	$92,425.76	$0.00	$178,854.48	$36,782.52		$154,922.37

Expense Budget by Account Classification Report

Through 12/31/25
Prior Fiscal Year Activity Included
Summary Listing

Account Classification	Adopted Budget	Budget Amendments	Amended Budget	Current Month Transactions	YTD Encumbrances	YTD Transactions	Budget - YTD Transactions	% Used/ Rec'd	Prior Year YTD
Fund **052 - Parking System Revenue Fund**									
EXPENSE									
Personal Services, Salaries & Wages	.00	.00	.00	.00	.00	.00	.00	+++	.00
Employee Benefits	.00	.00	.00	.00	.00	.00	.00	+++	.00
Contractual Services	54,777.00	67,000.00	121,777.00	23,504.23	.00	91,216.62	30,560.38	75	88,242.32
Utilities	6,837.00	.00	6,837.00	442.98	.00	1,688.70	5,148.30	25	2,804.65
Insurance	1,187.00	.00	1,187.00	98.88	.00	1,187.00	.00	100	1,337.00
Commodities & Supplies	12,394.00	.00	12,394.00	856.54	.00	8,276.22	4,117.78	67	8,378.63
Other Expenditures	.00	.00	.00	.00	.00	.00	.00	+++	.00
Buildings	.00	.00	.00	.00	.00	.00	.00	+++	.00
Building Improvements	.00	.00	.00	.00	.00	.00	.00	+++	.00
Interfund Transfers	.00	.00	.00	.00	.00	.00	.00	+++	.00
EXPENSE TOTALS	$75,195.00	$67,000.00	$142,195.00	$24,902.63	$0.00	$102,368.54	$39,826.46	72%	$100,762.60
Fund **052 - Parking System Revenue Fund** Totals	$75,195.00	$67,000.00	$142,195.00	$24,902.63	$0.00	$102,368.54	$39,826.46		$100,762.60

Expense Budget by Account Classification Report

Through 12/31/25
Prior Fiscal Year Activity Included
Summary Listing

Account Classification	Adopted Budget	Budget Amendments	Amended Budget	Current Month Transactions	YTD Encumbrances	YTD Transactions	Budget - YTD Transactions	% Used/ Rec'd	Prior Year YTD
Fund **060 - Vehicle Maintenance Fund**									
EXPENSE									
Personal Services, Salaries & Wages	1,293,034.00	.00	1,293,034.00	172,637.88	.00	1,081,255.32	211,778.68	84	1,107,338.00
Employee Benefits	417,014.00	.00	417,014.00	40,974.21	.00	384,039.60	32,974.40	92	329,306.25
Other Employee Costs	7,395.00	.00	7,395.00	.00	.00	4,203.07	3,191.93	57	8,842.75
Contractual Services	139,861.00	7,000.00	146,861.00	26,278.52	.00	153,533.03	(6,672.03)	105	107,588.05
Utilities	5,063.00	.00	5,063.00	488.64	.00	2,975.86	2,087.14	59	3,213.98
Insurance	22,503.00	.00	22,503.00	1,875.25	.00	22,503.00	.00	100	55,383.00
Commodities & Supplies	799,918.00	(7,000.00)	792,918.00	74,411.83	.00	719,714.44	73,203.56	91	716,803.28
Other Expenditures	.00	.00	.00	.00	.00	.00	.00	+++	.00
Office Equipment	705.00	.00	705.00	.00	.00	.00	705.00	0	.00
Other Equipment	2,655.00	.00	2,655.00	.00	.00	1,157.92	1,497.08	44	25,313.00
EXPENSE TOTALS	$2,688,148.00	$0.00	$2,688,148.00	$316,666.33	$0.00	$2,369,382.24	$318,765.76	88%	$2,353,788.31
Fund **060 - Vehicle Maintenance Fund** Totals	$2,688,148.00	$0.00	$2,688,148.00	$316,666.33	$0.00	$2,369,382.24	$318,765.76		$2,353,788.31

Expense Budget by Account Classification Report

Through 12/31/25
Prior Fiscal Year Activity Included
Summary Listing

Account Classification	Adopted Budget	Budget Amendments	Amended Budget	Current Month Transactions	YTD Encumbrances	YTD Transactions	Budget - YTD Transactions	% Used/ Rec'd	Prior Year YTD
Fund **061 - Vehicle Replacement Fund**									
EXPENSE									
Other Expenditures	.00	.00	.00	.00	.00	.00	.00	+++	1,268,380.54
Motor Equipment	4,981,000.00	335,134.00	5,316,134.00	106,973.47	.00	1,908,349.06	3,407,784.94	36	14,250.84
Interfund Transfers	.00	.00	.00	.00	.00	.00	.00	+++	.00
EXPENSE TOTALS	$4,981,000.00	$335,134.00	$5,316,134.00	$106,973.47	$0.00	$1,908,349.06	$3,407,784.94	36%	$1,282,631.38
Fund **061 - Vehicle Replacement Fund** Totals	$4,981,000.00	$335,134.00	$5,316,134.00	$106,973.47	$0.00	$1,908,349.06	$3,407,784.94		$1,282,631.38

Expense Budget by Account Classification Report

Through 12/31/25
Prior Fiscal Year Activity Included
Summary Listing

Account Classification	Adopted Budget	Budget Amendments	Amended Budget	Current Month Transactions	YTD Encumbrances	YTD Transactions	Budget - YTD Transactions	% Used/ Rec'd	Prior Year YTD
Fund **062 - Computer Replacement Fund**									
EXPENSE									
Other Expenditures	.00	.00	.00	.00	.00	.00	.00	+++	5,583.75
Building Improvements	.00	.00	.00	.00	.00	.00	.00	+++	.00
Office Equipment	211,500.00	.00	211,500.00	84,919.91	.00	177,940.12	33,559.88	84	89,395.21
Other Equipment	.00	.00	.00	.00	.00	16,499.60	(16,499.60)	+++	.00
EXPENSE TOTALS	$211,500.00	$0.00	$211,500.00	$84,919.91	$0.00	$194,439.72	$17,060.28	92%	$94,978.96
Fund **062 - Computer Replacement Fund** Totals	$211,500.00	$0.00	$211,500.00	$84,919.91	$0.00	$194,439.72	$17,060.28		$94,978.96

Expense Budget by Account Classification Report

Through 12/31/25
Prior Fiscal Year Activity Included
Summary Listing

Account Classification	Adopted Budget	Budget Amendments	Amended Budget	Current Month Transactions	YTD Encumbrances	YTD Transactions	Budget - YTD Transactions	% Used/ Rec'd	Prior Year YTD
Fund **063 - Risk Management Fund**									
EXPENSE									
Contractual Services	11,033.00	.00	11,033.00	10,947.00	.00	21,319.50	(10,286.50)	193	24,937.50
Insurance	11,444,900.00	.00	11,444,900.00	828,469.33	.00	11,013,786.84	431,113.16	96	11,222,337.14
Commodities & Supplies	37,500.00	.00	37,500.00	1,275.91	.00	24,749.72	12,750.28	66	18,559.52
Building Improvements	.00	447,500.00	447,500.00	10,176.83	.00	342,148.67	105,351.33	76	2,500.00
Other Equipment	.00	.00	.00	.00	.00	.00	.00	+++	.00
Interfund Transfers	.00	.00	.00	.00	.00	.00	.00	+++	.00
EXPENSE TOTALS	$11,493,433.00	$447,500.00	$11,940,933.00	$850,869.07	$0.00	$11,402,004.73	$538,928.27	95%	$11,268,334.16
Fund **063 - Risk Management Fund** Totals	$11,493,433.00	$447,500.00	$11,940,933.00	$850,869.07	$0.00	$11,402,004.73	$538,928.27		$11,268,334.16
Grand Totals	$165,437,104.00	$31,144,522.77	$196,581,626.77	$20,035,319.29	$0.00	$158,248,354.09	$38,333,272.68		$147,252,070.16

Item Cover Page

Subject	**List of Bills - February 25, 2026 to March 10, 2026 - $4,918,786.27**
Meeting	March 16, 2026 - REGULAR MEETING OF THE MOUNT PROSPECT VILLAGE BOARD
Fiscal Impact (Y/N)	
Dollar Amount	
Budget Source	
Category	CONSENT AGENDA
Type	Action Item

Information

Attached is the List of Bills for February 25, 2026, to March 10, 2026 - $4,918,786.27

Discussion

Alternatives

1. Approve the attached List of Bills for February 25, 2026, to March 10, 2026 - $4,918,786.27
2. Action at the discretion of the Village Board

Staff Recommendation

Staff recommends approval of the attached List of Bills for February 25, 2026, to March 10, 2026 - $4,918,786.27

Attachments

1. List of Bills - February 25, 2026 to March 10, 2026

VILLAGE OF MOUNT PROSPECT
List of Bills
February 25, 2026 - March 10, 2026

Fund	Vendor Name	Invoice Description	Amount
001 General Fund			
	Accurate Biometrics Inc	Fingerprinting Services - February 2026	$ 192.00
	ACP CreativIT LLC	Two Factor Duo Security Renewal 01/20/26 - 01/21/27	11,799.00
		VMware Subscription Renewal 02/16/26 - 02/17/27	30,165.76
	ACS State & Local Government Solutions	Illinois State Disbursement Unit 2.26.26	3,614.31
	Addison Building Material Co.	Concrete tools	30.48
		Concrete patching supplies	89.36
		Concrete patching supplies	68.75
		Electrical conduit	102.19
		Anchor bolts	27.29
		Parts and supplies	144.13
	Air One Equipment, Inc.	SCBA Parts and Supplies	399.20
		Quarterly Air Quality Testing and Compressor Maintenance	870.00
		Quarterly Air Quality Testing and Compressor Maintenance	1,005.00
		Quarterly Air Quality Testing and Compressor Maintenance	165.00
	Amazon Capital Services	Iphone case/protector bluetooth receiver phone	149.85
		Biodegradable bags for Open House	129.12
		Liquid chalk markers for all the station boards	15.76
		CD Planning Office Supplies 02/20/26	60.20
		Name plate holders	12.34
		03/05/26 Equipment maintenance supplies	27.98
		Binders for FAE Development program	29.99
		Credit Memo - returned name plate holders	(12.34)
		2/21/26 Equipment maintenance supplies	27.98
		Wireless keyboard and mouse combo	39.98
		Certificate Holders	12.53
		3/4/26 Office equipment for Admin and CPU	218.49
		Compressed gas cleaning duster cans	39.58
		Carhartt rain pants	139.99
		2/21/26 Training supplies	120.45
		2/24/26 Supplies for K-9 Nova	23.99
		Computer Mouse	64.99
		Mouse pad	9.49
		Waterproof hard case for airbag regulators for TRT team	42.99
		CDBIS Office & Clothing Supplies 02/10/26	132.83
		Batteries	236.93
		Stopwatch timers	29.99
		2/24/26 CPU supplies	9.99
	AMS Store and Shred LLC	Initial tote placement for shredding service	25.00
	Applied Communication Group	2/26/26 Squad emergency supplies	468.00
	Arbsession Inc	Pole saw blades	144.00
	Axon Enterprise, Inc.	2/25/26 Uniform supplies	680.00
		3/1/26 In-squad equipment for use with body cameras	16,499.60
	Bio-Tron Inc	Repair and PM on IV pump	391.26
		Annual PMs on 4 IV pumps	260.00
	Bizar Entertainment Inc	DJ for 2026 Block Party 7/25/26 deposit	625.00
	Builders Asphalt LLC	Patching material 2/17/26	1,047.10
	Carioti, Francis	Edit MP Update - 02/06/2026	144.00
		Edit MP Update - 02/20/2026	144.00
	Carr Law Firm LLC	Rand-83-Kensington Land Acquisition lawyer fees 10/2-10/30/25	2,968.00
		Rand-83-Kensington Land attorney fees 10/2-10/30/25	3,318.00
		Rand-83-Kensington Land attorney fees 10/2/25	525.00
		Rand-83-Kensington Land attorney fees 11/4-11/30/25	778.60
		Rand-83-Kensington Land attorney fees 11/3-11/25/25	1,125.00
	CBS Awards Inc	Shining Star Award Winner Trophy	102.00
	CDS Office Systems, Inc.	2/24/26 Equipment for new I-27	4,145.00
	Cellebrite Inc	Course registration 02/10/26	4,845.00
	Checkpoint Press	2/23/26 Police Officer recruitment ad	745.00
	Chem-Wise Pest Management	Pest control - 1700 W Central 3/1/26	215.00
	Christopher B. Burke Engineering Ltd	Levee 37 LOMR 1/1-1/31/26	300.00
	Citytech USA, Inc.	Public Salary Annual Membership 3/1/26-2/28/27	390.00
	Clerk of the Circuit Court of McHenry County	Garnishment 2.26.26	547.85

VILLAGE OF MOUNT PROSPECT
List of Bills
February 25, 2026 - March 10, 2026

Fund	Vendor Name	Invoice Description	Amount
001 General Fund (continued)			
	Comcast	Cable services for VMO 2/12/26-3/11/26	25.12
		2/18-3/17/26 1700 W Central cable	37.68
		21 S Emerson 3/1-3/31/26 Internet	174.90
		3/4/26-4/3/26 Comcast business services	138.16
		2/4-3/3/26 Business services	297.33
		Internet install/monthly 310 W NWH 2/27-3/26/26	315.65
		Comcast Fiber Service February 2026	2,771.98
	Commonwealth Edison	1/7-2/4/26 1020 E Central electricity	20.80
		111 E Busse 1/13-2/11/26 electricity	13,421.80
		200 S Wille 1/30-2/23/26 electricity	52.13
	Compass Minerals America, Inc.	Bulk Road Salt per State Contract 1/8/26	9,921.00
		Bulk Road Salt per State Contract 2/13/26	1,642.45
		Bulk Road Salt per State Contract credit	(1,621.95)
		Bulk Road Salt per State Contract 2/26/26	38,458.49
		Bulk Road Salt per State Contract 2/27/26	60,291.54
	Complete Services	Refund Contractors License CL26-94	200.00
	Conrad Polygraph, Incorporated	Candidate Polygraph 2/13/26	225.00
		2/23/26 Pre-employment testing	225.00
	Consolidated Printing Company Inc	Logo T-Shirts for Special Events Commissioners	263.00
	Constellation NewEnergy, Inc.	1/6-2/3/26 755 S Meier electricity	88.00
		1/8-2/5/26 1051 N Elmhurst Rd electricity	254.05
		1/13-2/11/26 21 S Emerson electricity	117.50
		1/15-2/13/26 1901 1/2 E Seminole electricity	72.05
	Critical Reach Inc	2026 APBNet annual support 01/01/26-12/31/26	1,250.00
	Crystal Court Shopping Center	Reconciliation for 2025 Community Connections Center	954.00
	Cummings, Sean	CDL Reimbursement 3/5/26	30.00
	Dakota Evans Restoration	Refund Permit Fee #CB25-000313 (11 S Wille) Overpayment	7,331.54
	Dennison Leafblad, Deborah	Camera Operator for Shining Stars Gala 2026	250.00
	EarthChannel Communications, Inc.	Champ Video Streaming Services for 2026	7,495.00
	Endeavor Health Medical Group	02/20/26 Medical services	46.00
		02/18/26 Medical services	46.00
	Experian	01/31/26-02/27/26 Background checks	100.00
	Federal Signal Corporation	4504 Pivot pin and bushings	147.46
	Fehr-Graham & Associates LLC	OSHA Required Hearing Protection Training 2/10/2026	696.00
	Fire Pension Fund	Fire Pension 2.26.26	43,935.55
	Five Star Valet	Valet Services Restaurant Row 02/05/26-02/28/26	3,720.00
	G & J Associates, Inc.	Balance for Shining Stars Gala Backdrop Printing	259.77
	Graybar Electric Co.	Street Light Poll and Arm for Albert and Central Road	4,619.48
		Photo eyes for street lights	674.70
	H & H Electric Co	Traffic signal maintenance 1/1-1/31/26	1,203.70
	Heartland Business Systems, LLC	Microsoft 365 Licenses 02/09/26 - 02/08/27	55,566.00
	Home Depot USA Inc	Fire Dept Supplies 01/22/26 - 02/21/26	1,282.61
	ICMA Retirement Trust - 457	MissionSquare 2.26.26	64,851.11
	Illinois American Water Company	Water Service 2000 E Kensington 2/28-3/31/26	44.37
	Illinois City Management	Job Ad Posting For Project Engineer	50.00
	Illinois Department of Revenue	IL State Tax Withholding 2.26.26	65,037.65
		IL State Tax Withholding 2.27.26	34.02
	Illinois Fire Service Admin. Professionals	2026 Annual Dues	60.00
		2026 Annual Dues	60.00
		2026 Annual Dues	60.00
	Illinois Prosecutor Services LLC	01/01/26-12/31/26 On-Line publication subscription	225.00
		01/01/26-12/31/26 Online website subscription	100.00
	Illinois State Treasurer	10/2025-12/2025 Traffic light maintenance	14,696.43
	Imaging Essentials Inc	KIP Plotter Maintenance 2/1-2/28/26	66.00
	Indiana Bureau of Motor Vehicles	Indiana Driver Abstract Fee	8.00
	Intergovernmental Per.ben.coop	IPBC - March 2026	1,042.50
	Internal Revenue Service	Federal Tax Liability 2.26.26	299,893.57
		Federal Tax Liability 2.27.26	318.74
	International Union of Operating Engineers	IUOE Dues 2.26.26	1,995.59
	Intrepid Defense Consulting Group LLC	Training registration 02/20/26	6,300.00
	Klein, Thorpe and Jenkins, LTD	Legal Services Through January 2026	41,160.84

VILLAGE OF MOUNT PROSPECT
List of Bills
February 25, 2026 - March 10, 2026

Fund	Vendor Name	Invoice Description	Amount
001 General Fund (continued)			
	Konematic Inc	Emergency service on exit door 1/19/26	772.50
		Emergency Repair of Main exit door of garage 2/13/26	5,558.00
	Lands' End Business Outfitters	CDBIS Backordered Clothing Items	42.91
	Laner Muchin, LTD	Legal Services through 01/20/2026	52.50
		Legal Services through 01/20/2026	105.00
	Loisi, Barbara	2025 Property Tax Relief Grant	250.00
	Mac Strategies Group Inc	Consulting Service- Legislative & Lobbying March 2026	5,000.00
	Maldonado, Jose	CDL renewal reimbursement 3/5/26	30.00
	Maxx Contractors Corp	Debris Hauling and Aggregate Material Delivery 2/23-2/24/26	551.90
		Debris Hauling and Aggregate Material Delivery 3/3-3/4/26	289.13
		Debris Hauling and Aggregate Material Delivery 2/13-2/19/26	912.40
	Menards Inc	Credit - Returned dust pan	(22.99)
		Broom and dust pan	19.99
		Grounds tools	33.93
		Humans Services desk repair materials	29.89
		Gateway Plaza parts for lighting	47.95
		02/24/26 Other supplies	13.98
		Cleaning supplies	124.29
		Cleaning gloves and cable ties	51.47
	Metro Door and Dock, Inc.	Extra work for new operator install 2/23/26	672.79
		Emergency repair/replacement of PW main door 2/23/26	4,975.00
	Metro Federal Credit Union	Fire Local 4119 Dues 2.26.26	3,424.20
	Metropolitan Alliance - Police	MAP Dues 2.26.26	1,903.50
	Minuteman Press of Barrington	Printing of Street resurfacing notices 2/23/26	230.67
	Mizen, Colton	Safety Shoe Reimbursement 2026	225.00
	Morton Suggestion Co.	Community engagement supplies 01/14/26	1,282.00
		01/14/26 Community engagement supplies	1,002.00
		01/21/26 Community Engagement supplies	424.86
	Motorola Solutions, Inc.	Flex assembly for radio in Rescue 13	40.30
	Mount Prospect Historical Society	2026 Budget Allocation - March 2026	4,166.66
	Mount Prospect Paint, Inc.	St 14 wall paint	38.44
	Multisystem Management Company	Custodial Services for all Buildings Feb 2026	16,076.08
	Nationwide Mutual Insurance Company	Nationwide 2.26.26	30,110.89
	NCPERS Group Life Insurance	NCPERS Mar 2026 Invoice	393.60
	Nedco LLC	Tree trimming throughout the Village 2/10-2/13/26	23,075.00
	NICOR	Natural Gas 1709 Algonquin 01/20/26-2/19/26	235.91
		Natural Gas 1711 Algonquin 01/20/26-2/19/26	198.79
		Natural Gas 1713 Algonquin 1/20/26-2/19/26	175.14
		Gas Service 1325 N River 01/15-2/17/26	65.90
		Gas Service 1807 N River 1/16-2/18/26	67.72
	Northwest Central Dispatch System	Member Assessment - April 2026	32,780.87
	Nyhart Part of FuturePlan by Ascensus	Fire Pen Project - Potential Impact of SB1937	5,000.00
		Police Pen Project - Potential Impact of SB1937	5,000.00
	Ozinga Materials, Inc.	WMB Street restoration 2/13/26	2,082.01
		Concrete delivery WMB restoration 2/24/26	2,398.63
		Concrete delivery 2/27/26	549.13
	Paddock Publications, Inc.	Public Hearing PZ13-25 & PZ22-25 02/11/26	234.90
	Patrick Engineering Inc.	Rand-83-Kensington Intersection Improvements Ph II 1/24-2/20/26	50,412.12
	Paylocity Corporation	Recruiting Subscription - February 2026	565.65
	Peerless Network Inc	Phone Service 2/15/26 - 3/14/26	1,983.80
	Pen-Link LTD	5/1/26-4/30/27 GeoTime Desktop Subscription ren	2,718.00
	Penn Care Inc	Zoll AED Battery & 10G Needles	214.80
		EMS supplies for new squad	280.83
	Police Pension Fund	Police Pension 2.26.26	45,778.39
	Pryor Learning LLC	Unlimited Training Membership Fee 3/17/26-3/17/27	1,494.00
	Ralph Helm Inc	Oil for chain saws	217.73
	Real Graphix, Inc.	State of the Village Booklets 02/17/26	338.00
	Reliance Standard Life Insurance Co.	Reliance Standard Life Feb 2026	3,623.66
	REM Industries LLC	2/25/26 Equipment maintenance supplies	146.97
	RHP Risk Management Inc	Plan Review Radianz 1804 Central responses 1/28-1/29/26	1,760.00
	RST Inc.	Safety Shoe Purchase 2/7/26	225.00

VILLAGE OF MOUNT PROSPECT
List of Bills
February 25, 2026 - March 10, 2026

Fund	Vendor Name	Invoice Description	Amount
001 General Fund (continued)			
	Sean & Tori Hansen	Transfer Stamp Rebate - 605 S See Gwun	1,302.00
	Shaffer, Wylie	Reimburse expenses for 2026 Membership renewals	120.00
	SHI International Corp.	Adobe License 1/27/26 - 1/26/27	17,377.69
	State of Illinois	Emergency Transport Services GMET 10/1/25-12/31/25	228,419.68
	Steiner Electric Company	VH Lamps for building	287.92
	Stericycle, Inc.	March 2026 Steri-Safe Select Monthly	222.70
	Tee Jay Service Company, Inc.	ADA front door repair 2/24/26	500.00
	Terrace Supply Company	Oxygen	253.70
	The Sign Palace Inc	Open House Banner	570.00
	The Stevens Group LLC	2/24/26 Memo pads for SRT Unit	150.00
	Thomas H Hooper Chapter 13 Trustee	Bankruptcy 2.26.26	354.00
	T-Mobile USA Inc	1/21/26-02/20/26 Charges for increased data lines	547.59
	Todays Uniforms Inc	Initial Issue Uniform	29.95
		Initial Issue Uniform	29.95
		Initial Issue Uniform	29.95
		Initial Issue Uniform	29.95
		Initial Issue Uniform	55.95
	TransUnion Risk and Alternative Data Solutions Inc	2/1/26-2/28/26 Background checks	330.50
	True North Consultants, Inc	Consulting Service - 1601 E Algonquin Road	3,300.00
	Uline Inc.	Cut resistant gloves and shrink wrap	660.78
	UniFirst Corporation	Uniform Rental Services 2/18/26	279.80
		Uniform Rental Services 2/25/26	279.80
		Uniform Rental Services 3/4/26	280.36
	UniFirst First Aid Corp	1700 W Central 2/24/26 AED Insp/First aid refill	608.97
		50 S Emerson 2/24/26 AED Inspection	105.04
		111 E Rand 2/24/26 AED Inspection	26.46
		911 Kensington 2/24/26 AED inspection	66.15
		2000 Kensington 2/24/26 AED Inspection	13.23
		1601 W Golf 2/24/26 AED Inspection	13.23
		1711 W Algonquin 2/24/26 AED inspection	13.23
		1415 E Algonquin 2/24/26 AED inspection	13.23
	Union Pacific Railroad	Platform extension discussion June-Dec 2025	218.99
	VCG Uniform	Uniform maltese patches	690.00
	Verizon Wireless Services LLC	Cell & Equipment Charges 1/20/26-2/19/26	5,116.06
	Village of Mount Prospect	Sec 125 Flex Deductions 2.26.26	15,010.29
		Fringe Benefit - Auto 2.26.26	319.52
	W. W. Grainger, Inc.	St 14 indicator light	27.96
		FD/PW laundry soap	315.76
	W.S. Darley & Co.	Hose Appliances for the new tower	483.81
		Hose Appliances for the new tower	1,417.48
		Hose Appliances for the new tower	414.64
	Warehouse Direct	Keyboard	59.66
	Wasielewski, Jonathan	AV Equipment for Shining Star Gala 2026	4,300.00
	White Cap LP	Tools for concrete pouring	308.20
	Wolf, Lisa	Interviews for Shining Star Gala 2026	500.00
		On camera for MP Update 02/20/2026	200.00
		On camera for MP Update 03/06/2026	200.00
001 General Fund Total			**$ 1,389,977.26**
020 Capital Improvement Fund			
	Ciorba Group Inc	Burning Bush Lighting Project Design/Constr services 1/1-1/30/26	$ 7,346.00
		Melas-Meadows Pedestrian Bridge survey 1/1-1/30/26	8,990.00
	Easy Badges LLC	HID Smart Cards and Key fobs	1,880.91
	Menards Inc	Office building supplies	179.39
		VMO office material	170.63
	Steiner Electric Company	Office remodel material	178.01
	Union Pacific Railroad	Pedestrian Bridge Permanent Easement Deed - Route US14	75,990.00
020 Capital Improvement Fund Total			**$ 94,734.94**

VILLAGE OF MOUNT PROSPECT
List of Bills
February 25, 2026 - March 10, 2026

Fund	Vendor Name	Invoice Description	Amount
023 Street Improvement Construction Fund			
	Traffic and Parking Control Co Inc	Audrey Hatlen Traffic Calming LED No Truck signs	$ 5,741.41
023 Street Improvement Construction Fund Total			**$ 5,741.41**
037 SMP TIF Fund			
	Elrod Friedman LLP	Professional Services TIF Act through 1/31/26	$ 1,615.00
037 SMP TIF Fund Total			**$ 1,615.00**
040 Refuse Disposal Fund			
	ICMA Retirement Trust - 457	MissionSquare 2.26.26	$ 384.42
	Illinois Department of Revenue	IL State Tax Withholding 2.26.26	803.41
	Internal Revenue Service	Federal Tax Liability 2.26.26	5,670.06
	International Union of Operating Engineers	IUOE Dues 2.26.26	156.90
	Nationwide Mutual Insurance Company	Nationwide 2.26.26	728.69
	NCPERS Group Life Insurance	NCPERS Mar 2026 Invoice	16.00
	Village of Mount Prospect	Sec 125 Flex Deductions 2.26.26	243.97
040 Refuse Disposal Fund Total			**$ 8,003.45**
044 Federal Equitable Share Funds			
	Sons of Liberty Gun Works	1/22/26 Dept rifles	$ 34,200.00
		1/24/26 Slings for new Dept rifles	2,040.00
044 Federal Equitable Share Funds Total			**$ 36,240.00**
046 Foreign Fire Tax Board Fund			
	Comcast	3/1/26 - 3/31/26 Cable 2000 E Kensington Rd	$ 110.59
		2/26/26 - 3/25/26 Cable 1415 Algonquin Rd	290.60
	Grail Inc	Blood cancer screening 1/19/26	649.00
		Blood cancer screenings 12/23/25	320.06
	MacQueen Equipment LLC	2025 Pierce Enforcer Fire Truck	12,645.62
046 Foreign Fire Tax Board Fund Total			**$ 14,015.87**
049 Prospect and Main TIF District			
	Elrod Friedman LLP	Professional Services TIF Act Through 1/31/26	$ 1,615.00
	Kenig, Lindgren, O'Hara, Aboona Inc	Downtown Parking Study Update 2/25/26	3,371.28
	Klein, Thorpe and Jenkins, LTD	Legal Services Through January 2026	5,055.00
	Steiner Electric Company	Parks and supplies for Gateway project	14.87
		Wall mount enclosure	285.02
		Electric supplies for Gateway	808.34
049 Prospect and Main TIF District Total			**$ 11,149.51**
050 Water and Sewer Fund			
	ACS State & Local Government Solutions	Illinois State Disbursement Unit 2.26.26	$ 11.54
	Addison Building Material Co.	B-box repair parts	121.51
		Drilling Rammer	113.37
		B-box repair parts	38.09
		Building maintenance parts	114.46
		Material for hydrant cheater bars	65.37
		Elliott stabilizer pads	38.69
		Building maintenance repair parts	116.11
		Building maintenance repair parts	70.89
	Badger Meter Inc	Twist tight extensions	489.41
	Des Plaines Material & Supply	Manhole repair parts	584.00
	Fehr-Graham & Associates LLC	OSHA Required Hearing Protection Training 2/10/2026	696.00
	HD Supply Facilities Maintenance LTD	Probe rod and copper cutter	213.12
	ICMA Retirement Trust - 457	MissionSquare 2.26.26	2,932.51
	Illinois Department of Revenue	IL State Tax Withholding 2.26.26	5,013.19

VILLAGE OF MOUNT PROSPECT
List of Bills
February 25, 2026 - March 10, 2026

Fund	Vendor Name	Invoice Description	Amount
050 Water and Sewer Fund (continued)			
	Illinois EPA	Water Main Extension 0764-FY2026 IEPA Expedited Permit	960.00
	IMEG Consultants Corp	2026 Water Main replacement project Design 12/7/25	60,599.00
		Popeyes construction easement plat development 2/8/26	750.00
	Internal Revenue Service	Federal Tax Liability 2.26.26	31,574.55
	International Union of Operating Engineers	IUOE Dues 2.26.26	1,659.94
	Mandarich Law Group LLP	Garnishment II 2.26.26	801.96
	Maxx Contractors Corp	Debris Hauling and Aggregate Material Delivery 2/23-2/24/26	3,045.88
		Debris Hauling and Aggregate Material Delivery 3/3-3/4/26	1,595.69
		Debris Hauling and Aggregate Material Delivery 2/13-2/19/26	5,035.40
	Menards Inc	Well house maintenance material	126.83
		Building maintenance material	53.33
		Building maintenance material	8.98
	Mid American Water of Wauconda, Inc.	Ductile Iron pipe	1,546.80
	Midwest Power Industry Inc	Repairs to generator at St 5 2/12/26	1,757.34
		Repairs to generator at St 16	1,650.00
	Mount Prospect Paint, Inc.	Paint for street light pole	104.93
	Nationwide Mutual Insurance Company	Nationwide 2.26.26	1,719.66
	NCPERS Group Life Insurance	NCPERS Mar 2026 Invoice	121.60
	NICOR	1/20-2/19/26 117 N Waverly natural gas	331.06
		1/21-2/20/26 1 W WaPella natural gas	240.54
		1/21-2/20/26 112 E Highland natural gas	493.12
	Prosafety, Inc.	VIMP Marking paint	327.60
	Reliance Standard Life Insurance Co.	Reliance Standard Life Feb 2026	261.26
	RST Inc.	Safety Shoe Purchase 1/15/26	225.00
	State Industrial Products Corporation	3/1/26 Wastewater FOG treatment program	922.42
	Suburban Laboratories, Inc.	Water samples testing 2/5-2/26/26	2,466.20
	UniFirst Corporation	Uniform Rental Services 2/18/26	111.91
		Uniform Rental Services 2/25/26	111.91
		Uniform Rental Services 3/4/26	112.13
	United States Postal Service	EPS Postage - February 2026	6,601.87
	Verizon Wireless Services LLC	Cell & Equipment Charges 1/20/26-2/19/26	802.19
	Village of Mount Prospect	Sec 125 Flex Deductions 2.26.26	904.19
	Water Environment Federation	Membership Renewal 5/1/26-4/30/27	238.00
	Ziebell Water Service Products	Sanitary plugs	180.00
		Copper coil	1,617.00
		Brass for water service repair	1,327.58
		Wrenches for main breaks	380.00
050 Water and Sewer Fund Total			**$ 141,384.13**
051 Village Parking System Fund			
	AT & T Corp.	1/20-2/19/26 Phone Maple Deck	$ 715.02
	Comcast	Internet Services 301 S Maple 3/4-4/3/26	240.85
	Constellation NewEnergy, Inc.	1/13-2/11/26 301 S Maple electricity	1,182.66
	Multisystem Management Company	Custodial Services for all Buildings Feb 2026	1,048.44
	TK Elevator Corporation	Maple St elevator witness test 2/2/26	550.00
		Emergency repair Maple St Elevator check valve 2/12/26	10,931.50
		Maple Deck Elevator Repair 2/27/26	10,931.50
051 Village Parking System Fund Total			**$ 25,599.97**
052 Parking System Revenue Fund			
	Multisystem Management Company	Custodial Services for all Buildings Feb 2026	$ 349.48
	NICOR	Gas Service 11 E NWH 1/21-2/20/26	418.94
052 Parking System Revenue Fund Total			**$ 768.42**
060 Vehicle Maintenance Fund			
	Al Warren Oil Co Inc	Diesel for Feb 2026	$ 24,109.02
		UL fuel for Feb 2026	18,500.14
	Arlington Heights Ford	603 Trans seals	21.42

VILLAGE OF MOUNT PROSPECT
List of Bills
February 25, 2026 - March 10, 2026

Fund	Vendor Name	Invoice Description	Amount
060 Vehicle Maintenance Fund (continued)			
	Arlington Heights Ford (continued)	Trans gasket for stock	21.25
	Atlas Bobcat Inc.	Bobcat filters for stock 4549	143.84
	Certified Power Inc	4517 Plow controller	1,134.65
	Chicago Parts & Sound LLC	607 T-Stat	53.67
		Radiator for 623	115.75
		4554 Blower resistor	39.35
		Wiper blades for stock	57.10
	Eisen, Sean	ASE certification/A2R/A6R/A7R reimburse 3/4/26	220.00
	Elliott Auto Supply Co, Inc.	Wipers for stock	116.58
		304 HVAC Actuator	43.04
		Stock trans filter	125.20
	Genuine Parts Company Inc	Stock fuses	13.10
		Credit return	(7.10)
		515 Marker lamp	10.42
		4504 PTO U-joints	27.08
		607 Tie rod and control arm	277.94
		Stock heat shrink	80.49
		6074 Right CV shaft	101.11
		Grease gun for 2726 and stock	76.00
	ICMA Retirement Trust - 457	MissionSquare 2.26.26	2,747.91
	Illinois Department of Revenue	IL State Tax Withholding 2.26.26	1,779.70
	Internal Revenue Service	Federal Tax Liability 2.26.26	10,566.07
	International Union of Operating Engineers	IUOE Dues 2.26.26	652.65
	Liebovich Bros, Inc.	Trailer repair and for stock	865.34
	MacQueen Equipment LLC	Handle for 516 and stock	168.10
		512 Gauge	1,409.86
	McMaster-Carr Supply Co	2733 Trailer decking hardware	430.95
		Hardware for stock	180.98
	Napleton Arlington Heights Motors Inc	612 Washer harness and nozzles	119.40
	Nationwide Mutual Insurance Company	Nationwide 2.26.26	22.50
	NCPERS Group Life Insurance	NCPERS Mar 2026 Invoice	28.80
	PreCise MRM LLC	AVL Monthly Data Charges Jan 2026	520.00
	Reliance Standard Life Insurance Co.	Reliance Standard Life Feb 2026	361.94
	Rush Truck Centers of Illinois, Inc.	Fleetrite exhaust stack credit return	(91.52)
		4504 Rear Chambers	283.96
		4504 Headlight cap	32.57
		Service On command subscription renewal 2026	1,441.00
	Russo Hardware, Inc.	4505 hood strut Push box edge	666.72
	Valvoline Inc	Antifreeze for stock	463.44
	Verizon Wireless Services LLC	Cell & Equipment Charges 1/20/26-2/19/26	244.32
	Village of Mount Prospect	Sec 125 Flex Deductions 2.26.26	223.13
	Waytek Inc	Electrical supplies for stock	50.97
	West Side Tractor Sales	Filters for stock	616.88
	Wickstrom Ford Lincoln Mercury	607 Program ABS Module	199.95
060 Vehicle Maintenance Fund Total			**$ 69,265.67**
061 Vehicle Replacement Fund			
	Bristol Hose & Fitting Inc	4528 Hydraulic tubes	$ 1,045.84
	MacQueen Equipment LLC	2025 Pierce Enforcer Fire Truck	1,905,925.69
061 Vehicle Replacement Fund Total			**$ 1,906,971.53**
062 Computer Replacement Fund			
	Axon Enterprise, Inc.	3/1/26 Body cam services	$ 343,752.56
	CDW LLC	2 Network Switch licenses and accessories	1,255.38
		1 Network Switch and accessories	3,736.06
062 Computer Replacement Fund Total			**$ 348,744.00**

VILLAGE OF MOUNT PROSPECT
List of Bills
February 25, 2026 - March 10, 2026

Fund	Vendor Name	Invoice Description	Amount
063 Risk Management Fund			
	Amazon Capital Services	Medals for Olympic Step Challenge	$ 10.99
	Favia, Joseph	PSEBA Reimbursement - March 2026	663.11
	Intergovernmental Per.ben.coop	IPBC - March 2026	858,504.01
	Mount Prospect Park District	Employee Wellness - January/February 2026	147.00
063 Risk Management Fund Total			**$ 859,325.11**
073 Escrow Deposit Fund			
	ABC Plumbing Heating Cooling Electric	Refund Escrow Permit #RB260088 (505 Eastwood Ave)	$ 500.00
		Refund Escrow Permit #RB251961 (514 Eastwood Ave)	100.00
		Refund Escrow Permit #RB260097 (505 Marina St)	100.00
	Across The Board Business Solutions	Refund Escrow Permit #CB25-000270 (1480 Elmhurst)	100.00
	ARS of Illinois	Refund Escrow Permit #RB260117 (1157 Linneman Rd)	100.00
	Atlas Remodeling of Illinois	Refund Escrow Permit #RB238512 (3 S Elm St)	100.00
	Austin Lenz	Refund Escrow Permit #RB252012 (112 Hatlen Ave)	100.00
	Busse Automotive Inc	Refund Escrow Permit #CB250300 (113 E Prospect Ave)	100.00
	Connelly, Laura	Refund Escrow Permit #RB250283 (719 S Emerson St)	200.00
	Construction Development Strategies Corp	Refund Escrow Permit #RB241886 (1115 Westgate Rd)	250.00
	Danley's Garages	Refund Escrow Permit #RB25-001066 (221 Elm)	150.00
	Downey Szafarz Construction Inc	Refund Escrow Permit #RB251326 (509 S Owen St)	250.00
	Huntington Square Apartments	Refund Escrow Permit #CB23-001154 (1300 Elmhurst)	500.00
	Kaplan Paving	Refund Escrow Permit #RB250597 (605 Russel St)	100.00
	Kedzi Construction Group LLC	Refund Escrow Permit #RB251900 (1226 Boxwood Dr B)	250.00
	KG Builders Corp	Refund Escrow Permit #RB225987 (705 W Golf Rd)	100.00
		Refund Escrow Permit #RB227022 (1807 Willow Ln)	100.00
	Legacy Home Services LLC	Refund Escrow Permit #RB251967 (300 Prospect Manor Ave)	100.00
	Midtown Home Improvements	Refund Escrow Permit #RB260061 (714 N Elmhurst Ave)	100.00
	Nawrocki, Shawn	Refund Escrow Permit #RB260054 (203 W Orchard Pl)	100.00
	Newline Kitchen and Bath	Refund Escrow Permit #RB251966 (405 Craig Ct)	100.00
	N-Store Services, LLC	Refund Escrow Permit #CB250252 (930 Mt Prospect PLZ)	200.00
	Penco Electric	Refund Escrow Permit #RB252092 (1008 Sycamore Ln)	100.00
	Pivotal Home Solutions, LLC	Refund Escrow Permit #RB250395 (1304 Cleven Ave)	100.00
	Rick's Sewer & Drainage	Refund Escrow Permit #RB260115 (1008 Moki Ln)	100.00
		Refund Escrow Permit #RB260120 (11 N Wille St)	100.00
		Refund Escrow Permit #RB260125 (121 N Pine St)	100.00
	Ringers Landscaping	Refund Escrow Permit #RB226210 (107 Wa Pella Ave)	100.00
	Roto Rooter Services Company	Refund Escrow Permit #RB260167 (1408 Burning Bush Ln)	100.00
	SCM LLC - Tonnie Clouse	Refund Escrow Permit #CB240209 (999 N Elmhurst Rd)	100.00
	Stellar construction & plumbing	Refund Escrow Permit #CB240218 (12 Randhurst Village Dr)	350.00
	Sunrun Installation Services	Refund Escrow Permit #RB251883 (1905 Seneca Ln)	100.00
	US Exterior Chicago	Refund Escrow Permit #RB251753 (1410 Chestnut Dr)	100.00
	Village Sewer & Plumbing	Refund Escrow Permit #RB260119 (325 Hatlen Ave)	100.00
	Zachs HVAC LLC	Refund Escrow Permit #RB260015 (1719 Aztec Ln)	100.00
073 Escrow Deposit Fund Total			**$ 5,250.00**
Grand Total			**$ 4,918,786.27**

Item Cover Page

Subject	**A RESOLUTION ADOPTING THE 2026 OFFICIAL ZONING MAP FOR THE VILLAGE OF MOUNT PROSPECT, COOK COUNTY, ILLINOIS**
Meeting	March 16, 2026 - REGULAR MEETING OF THE MOUNT PROSPECT VILLAGE BOARD
Fiscal Impact (Y/N)	
Dollar Amount	
Budget Source	
Category	CONSENT AGENDA
Type	Action Item

Information

Illinois State Statutes require the Village Board to approve the Official Zoning Map by March 31 of each year to reflect the changes that have occurred in the previous calendar year. The following planned unit developments and final plats of subdivision are noted below. The map also corrects scrivener's errors found by staff to remove the planned unit development designation from a certain property (Item 8). Staff has completed all necessary modifications to the 2026 Official Zoning Map, and requests that the Village Board approve the attached resolution.

No.	Address	PIN(s)	Zoning/Lot Line Changes	Ordinance/Resolution No.
1.	500 W Algonquin Rd	08-23-203-037-0000	I1*	Ord. 6785 (4/2/2025) Major PUD Amendment
2.	1250 W Northwest Hwy	03-33-405-020-0000	R4*	Ord. 6801 (9/1/2025) Major PUD Amendment
3.	700 & 804 W Lincoln St	08-11-214-002-0000, 08-11-214-036-0000, 08-11-214-037-0000, 08-11-215-011-0000	R1*	Ord. 6802 (9/2/2025) Establishes a Planned Unit Development (PUD) and Final Plat of Subdivision
4.	411 S. Maple Street	08-12-305-002-0000, 08-12-400-003-0000	CR*	Ord. 6803 (9/2/2025) Establishes a Planned Unit Development

				(PUD) and Final Plat of Subdivision
5.	1200 E Algonquin Rd, 1200 Dempster St	08-23-100-018-0000, 08-23-200-052-0000	I1*	Ord. 6811 (10/28/2025) Major PUD Amendment and Final Plat of Subdivision
6.	605 W Golf Rd	08-14-203-015-0000	R1*	Ord. 6827 (1/6/2026)
7.	200 S Main St	08-12-119-029-0000	B5*	Ord. 6831 (2/3/2026)
Corrections				
8.	1661 Feehanville Dr	03-35-200-030-0000, 03-35-200-031-0000	I1 (NOT A PUD)	
9.	1419, 1422,1423, 1426, 1427, 1430, 1431, 1435, 1439, 1443, 1447, and 1451 Bonita Ave; 123 S Busse Rd	08-11-102-024-0000, 08-11-102-025-0000, 08-11-102-019-0000, 08-11-102-026-0000, 08-11-102-018-0000, 08-11-102-027-0000, 08-11-102-017-0000, 08-11-102-016-0000, 08-11-102-015-0000, 08-11-102-014-0000, 08-11-102-013-0000, 08-11-102-012-0000, 08-11-102-021-0000	R1 (NOT RX)	

Discussion

Alternatives

1. Approval of the resolution to amend the zoning map and establish the 2026 Official Zoning Map.
2. Action at the discretion of the Village Board.

Staff Recommendation


Staff recommends that the Village Board approve the 2026 Official Zoning Map as presented.

Attachments

1. 2026 Zoning_Color
2. 2026 Zoning_BW
3. 2026 Zoning Map Resolution
4. ZoningListbyAddress_03112026 (002)

Village Zoning - 2026

Effective: March 31, 2026

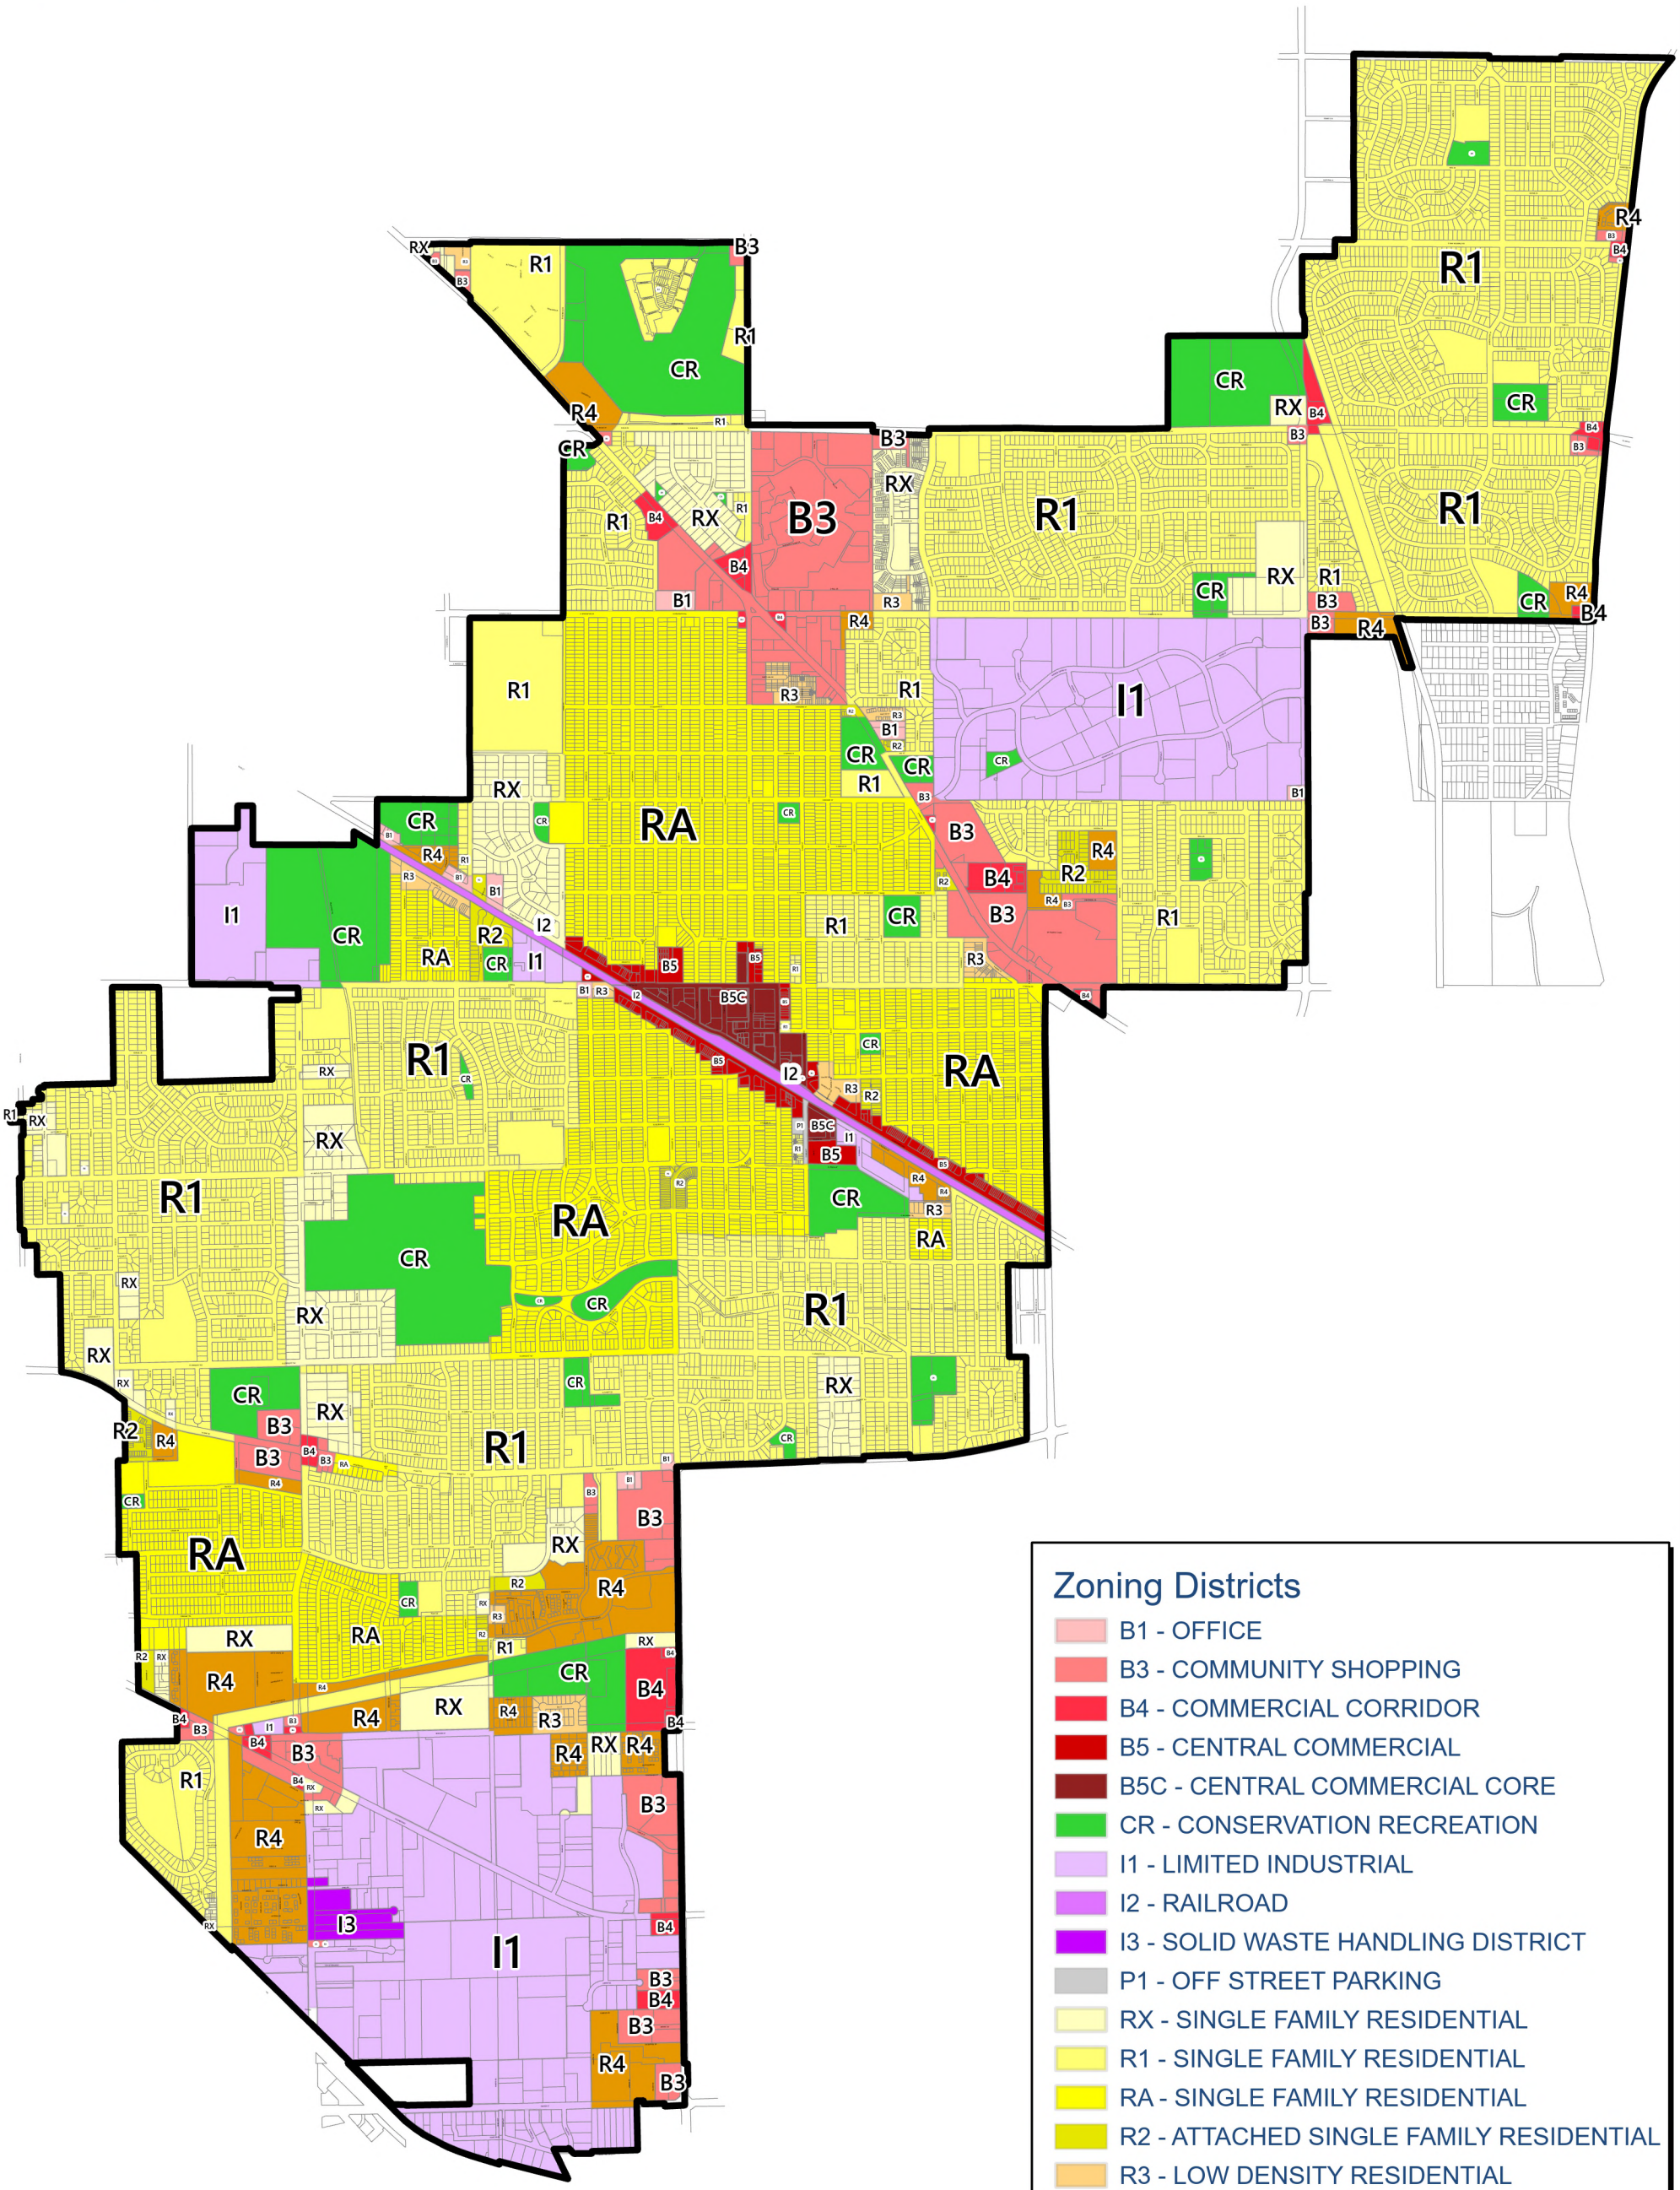


Esri, Mount Prospect, Cook County

March 11, 2026

Village of Mount Prospect, IL

Village Zoning - 2026

Effective: March 31, 2026

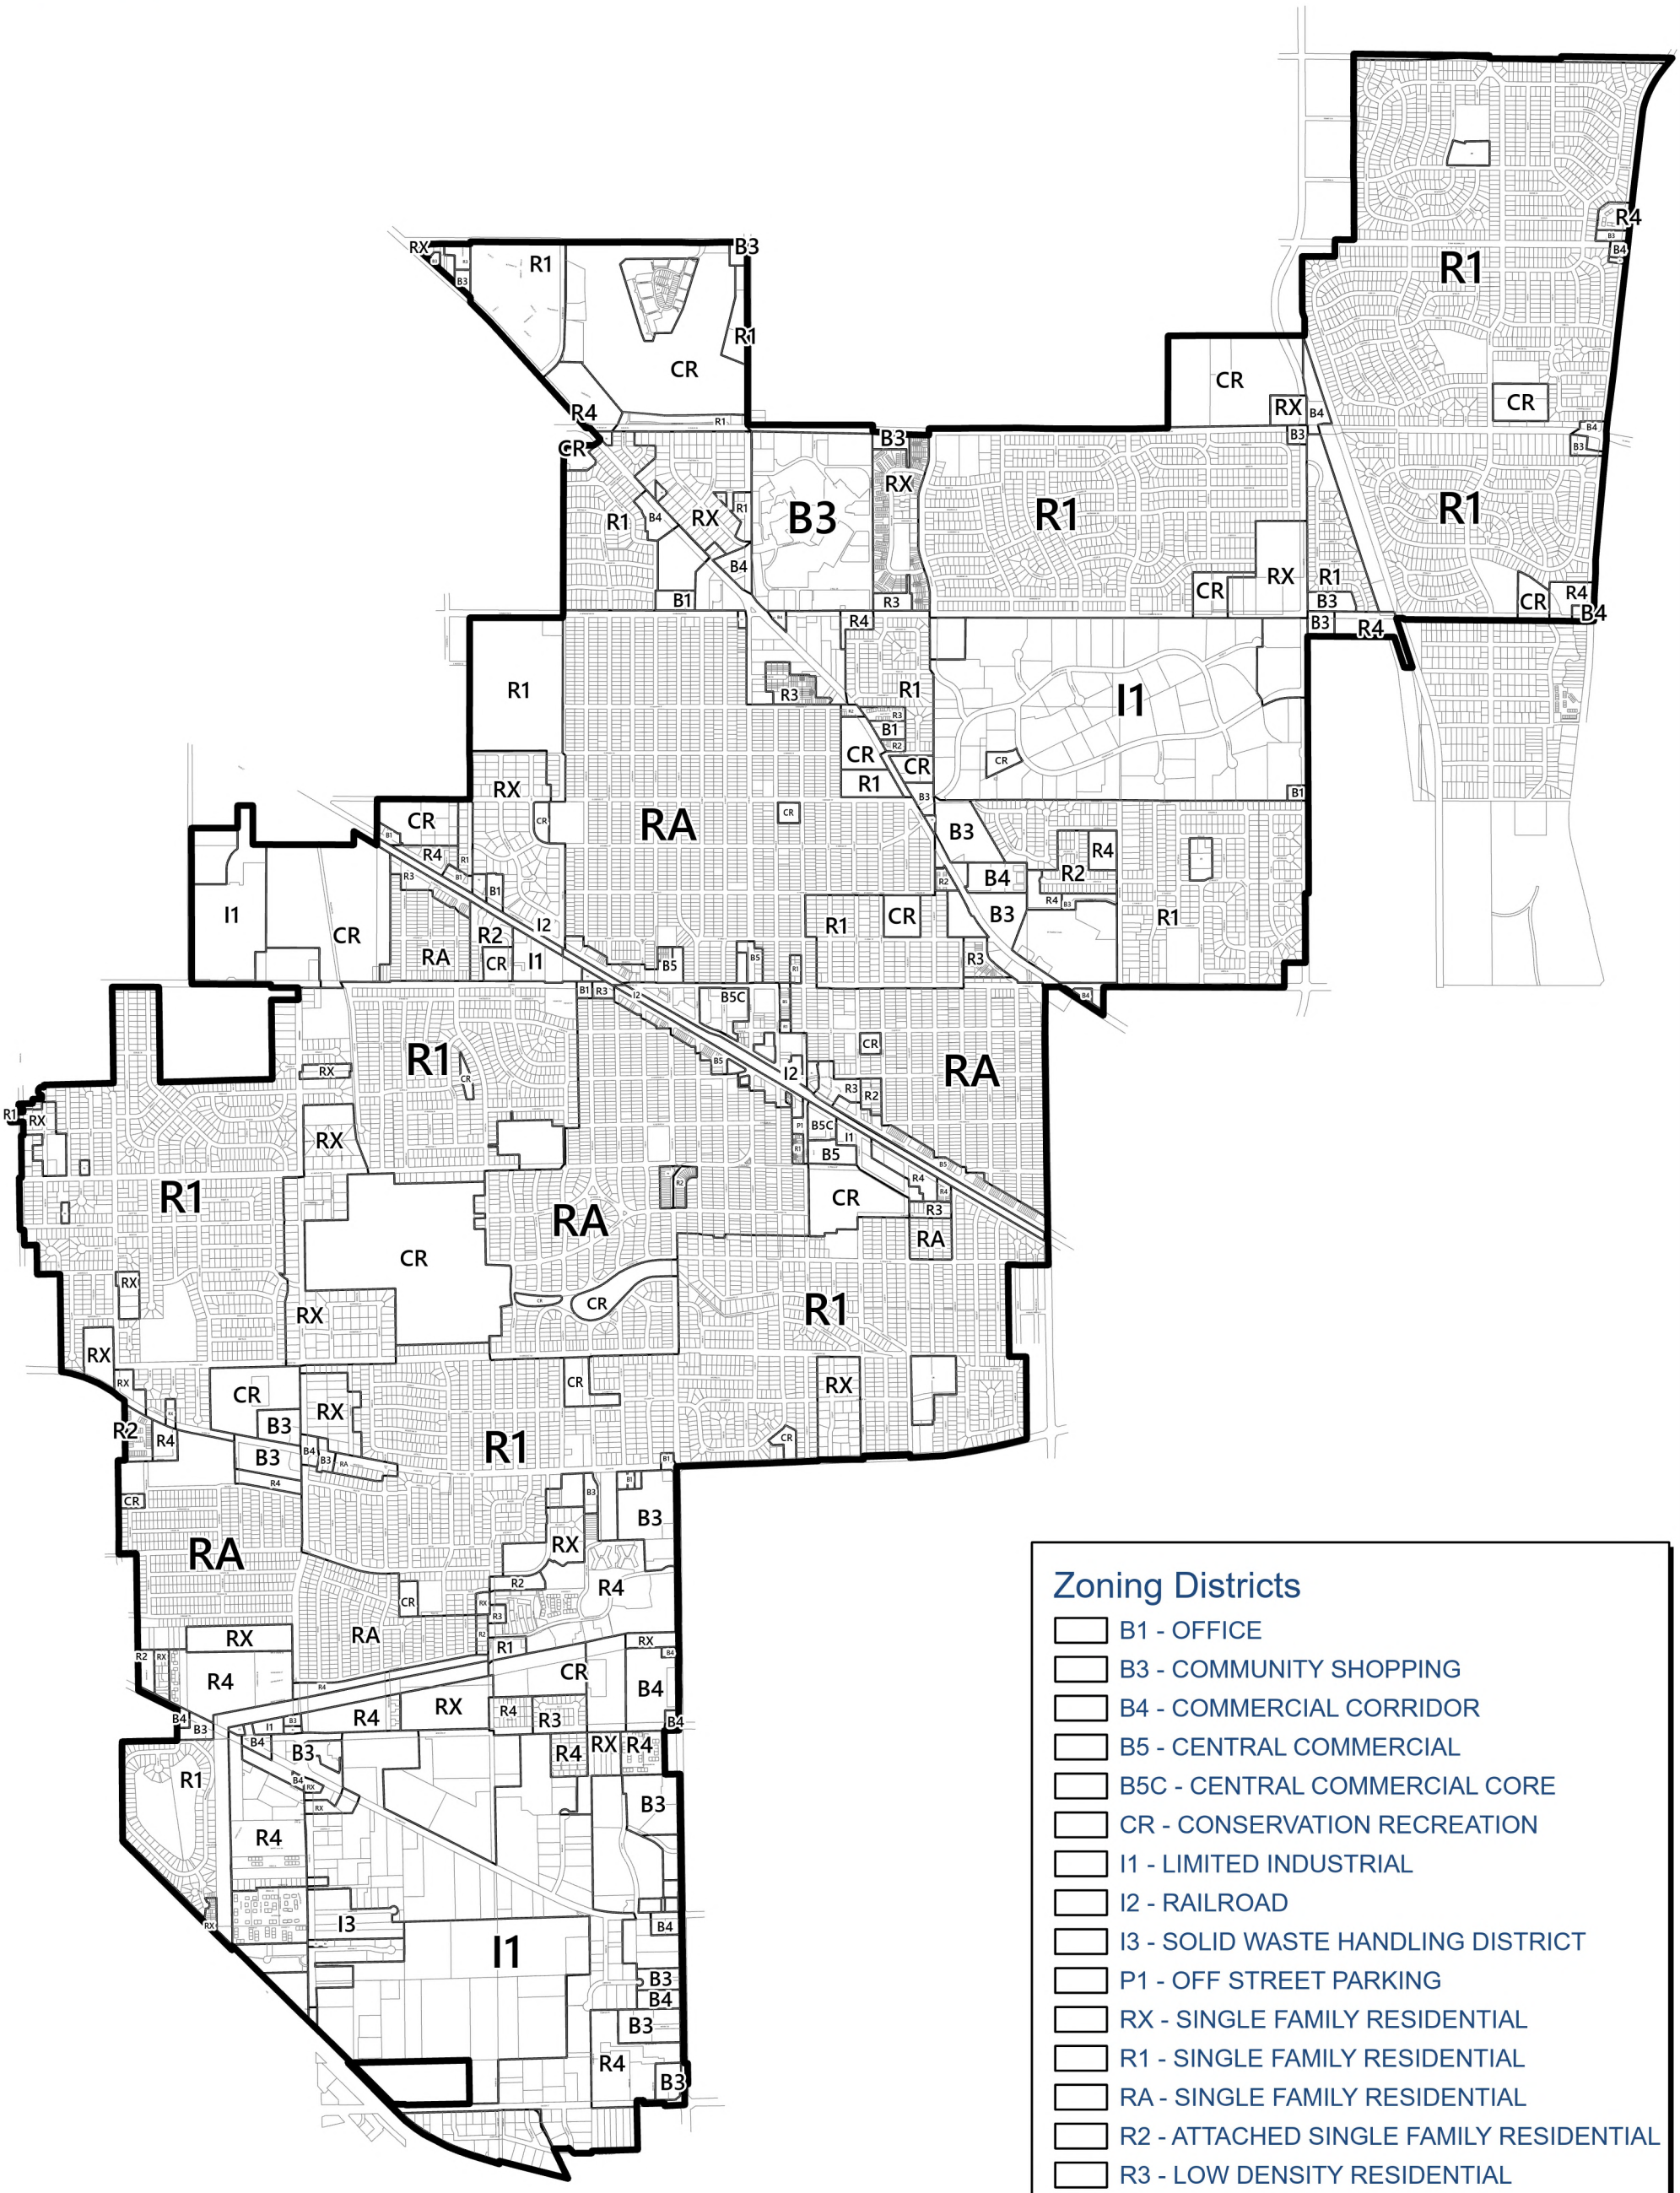

Esri, Mount Prospect, Cook County

N

March 11, 2026

Village of Mount Prospect, IL

RESOLUTION NO. _____

A RESOLUTION ADOPTING THE 2026 OFFICIAL ZONING MAP
FOR THE VILLAGE OF MOUNT PROSPECT, COOK COUNTY, ILLINOIS

WHEREAS, as mandated by the Illinois Compiled Statutes 5/11-13-19, the Corporate Authorities shall cause to be published no later than March 31 of each year, a map showing the existing zoning uses, divisions, restrictions, regulations, and classifications for such municipality for the preceding year.

NOW, THEREFORE, BE IT RESOLVED BY THE MAYOR AND BOARD OF TRUSTEES OF THE VILLAGE OF MOUNT PROSPECT, COOK COUNTY, ILLINOIS ACTING IN THE EXERCISE OF THEIR HOME RULE POWERS:

SECTION ONE: The Mayor and Board of Trustees of the Village of Mount Prospect do hereby adopt and approve the 2026 Mount Prospect Official Zoning Map, attached hereto and presented as "Exhibit A".

SECTION TWO: This resolution shall be in full force and effect from and after its passage, approval and publication in the manner provided by law.

AYES:

NAYS:

ABSENT:

PASSED and **APPROVED** this 17th day of March, 2026.

_____
Paul Wm. Hoefert
Village Mayor

ATTEST:

_____
Karen Agoranos
Village Clerk

EXHIBIT A

PARCEL PIN	HOUSE NUMBER	PRE-DIRECTIONAL	STREET NAME	STREET SUFFIX	POST-DIRECTIONAL	APT NUMBER	CITY	ZIP	ZONING CODE	ANNEXATION YEAR
08-12-104-032-0000	9	S	EMERSON	ST			MOUNT PROSPECT	60056	B5*	1917
08-12-104-033-0000	11	S	EMERSON	ST		A	MOUNT PROSPECT	60056	B5*	1917
08-12-104-034-0000	11	S	EMERSON	ST		B	MOUNT PROSPECT	60056	B5*	1917
08-12-104-035-0000	13	S	EMERSON	ST		A	MOUNT PROSPECT	60056	B5*	1917
08-12-104-036-0000	13	S	EMERSON	ST		B	MOUNT PROSPECT	60056	B5*	1917
08-12-104-037-0000	15	S	EMERSON	ST		A	MOUNT PROSPECT	60056	B5*	1917
08-12-108-046-1167	100	S	EMERSON	ST		308	MOUNT PROSPECT	60056	B5C*	1917
08-12-108-046-1043	40	E	NORTHWEST	HW		P9	MOUNT PROSPECT	60056	B5C*	1917
03-24-313-010-0000	1716		ARALIA	DR			MOUNT PROSPECT	60056	R1	1971
03-24-314-010-0000	1714		ASPEN	DR			MOUNT PROSPECT	60056	R1	1971
03-24-318-012-0000	1824		AZTEC	LN			MOUNT PROSPECT	60056	R1	1971
03-24-318-013-0000	1822		AZTEC	LN			MOUNT PROSPECT	60056	R1	1971
03-24-317-002-0000	1818		ARALIA	DR			MOUNT PROSPECT	60056	R1	1971
03-24-318-002-0000	1819		ARALIA	DR			MOUNT PROSPECT	60056	R1	1971
03-24-318-014-0000	1820		AZTEC	LN			MOUNT PROSPECT	60056	R1	1971
03-24-314-007-0000	1708		ASPEN	DR			MOUNT PROSPECT	60056	R1	1971
03-24-314-033-0000	1709		ARALIA	DR			MOUNT PROSPECT	60056	R1	1971
03-24-318-019-0000	1810		AZTEC	LN			MOUNT PROSPECT	60056	R1	1971
03-24-318-018-0000	1812		AZTEC	LN			MOUNT PROSPECT	60056	R1	1971
03-24-411-006-0000	1515		MURA	LN			MOUNT PROSPECT	60056	R1	1971
03-24-318-007-0000	1809		SEMINOLE	LN			MOUNT PROSPECT	60056	R1	1971
03-24-318-008-0000	1811		SEMINOLE	LN			MOUNT PROSPECT	60056	R1	1971
03-24-308-004-0000	1627		ONEIDA	LN			MOUNT PROSPECT	60056	R1	1971
03-24-309-014-0000	1624		ONEIDA	LN			MOUNT PROSPECT	60056	R1	1971
03-24-408-005-0000	2003		SENECA	LN			MOUNT PROSPECT	60056	R1	1971
03-24-408-006-0000	2005		SENECA	LN			MOUNT PROSPECT	60056	R1	1971
03-25-203-008-0000	1414		BURNING BUSH	LN			MOUNT PROSPECT	60056	R1	1971
03-24-403-003-0000	1813		MURA	LN			MOUNT PROSPECT	60056	R1	1971
03-24-402-001-0000	1809		BURNING BUSH	LN			MOUNT PROSPECT	60056	R1	1971
03-24-317-013-0000	1716		AZTEC	LN			MOUNT PROSPECT	60056	R1	1971
03-24-318-021-0000	1806		AZTEC	LN			MOUNT PROSPECT	60056	R1	1971
03-24-412-003-0000	1504		BURNING BUSH	LN			MOUNT PROSPECT	60056	R1	1971
03-24-314-006-0000	1706		ASPEN	DR			MOUNT PROSPECT	60056	R1	1971
03-24-314-034-0000	1707		ARALIA	DR			MOUNT PROSPECT	60056	R1	1971
03-24-406-007-0000	1719		BURNING BUSH	LN			MOUNT PROSPECT	60056	R1	1971
03-24-308-015-0000	1605		ONEIDA	CT			MOUNT PROSPECT	60056	R1	1971
03-24-310-011-0000	1505		LARCH	DR			MOUNT PROSPECT	60056	R1	1971
08-23-202-050-0000	1751		LINNEMAN	RD			MOUNT PROSPECT	60056	I1	2006
08-23-202-050-0000	1755		LINNEMAN	RD			MOUNT PROSPECT	60056	I1	2006
03-24-403-009-0000	2011		SEMINOLE	LN			MOUNT PROSPECT	60056	R1	1971
03-24-403-010-0000	2013		SEMINOLE	LN			MOUNT PROSPECT	60056	R1	1971
03-24-310-006-0000	1515		LARCH	DR			MOUNT PROSPECT	60056	R1	1971
03-24-408-007-0000	2007		SENECA	LN			MOUNT PROSPECT	60056	R1	1971
03-24-313-030-0000	1715		LAUREL	DR			MOUNT PROSPECT	60056	R1	1971
03-27-100-092-1074	720		CREEKSIDE	DR		304	MOUNT PROSPECT	60056	R4*	1964
03-24-416-045-1032	1522		RIVER WEST	CT		1B	MOUNT PROSPECT	60056	R4	1971
03-24-416-045-1033	1522		RIVER WEST	CT		2A	MOUNT PROSPECT	60056	R4	1971
03-24-308-023-0000	1505		ONEIDA	LN			MOUNT PROSPECT	60056	R1	1971
03-24-416-040-0000	1536		RIVER WEST	CT			MOUNT PROSPECT	60056	R4	1971
03-24-407-027-0000	1718		MURA	LN			MOUNT PROSPECT	60056	R1	1971
03-24-311-003-0000	1611		ROSETREE	LN			MOUNT PROSPECT	60056	R1	1971
03-24-407-004-0000	1803		BEECH	RD			MOUNT PROSPECT	60056	R1	1971
03-24-312-031-0000	1711		LARCH	DR			MOUNT PROSPECT	60056	R1	1971
03-24-305-014-0000	1712		LARCH	DR			MOUNT PROSPECT	60056	R1	1971
03-24-313-034-0000	1707		LAUREL	DR			MOUNT PROSPECT	60056	R1	1971
03-24-312-007-0000	1708		LAUREL	DR			MOUNT PROSPECT	60056	R1	1971
03-24-312-017-0000	1810		LAUREL	DR			MOUNT PROSPECT	60056	R1	1971
03-25-101-035-0000	1340		INDIGO	DR			MOUNT PROSPECT	60056	R1	1971
03-27-100-045-0000	1456		PICADILLY	CR			MOUNT PROSPECT	60056	R1*	1964
03-27-100-043-0000	1452		PICADILLY	CR			MOUNT PROSPECT	60056	R1*	1964
03-24-318-022-0000	1804		AZTEC	LN			MOUNT PROSPECT	60056	R1	1971

03-24-408-008-0000	2009		SENECA	LN			MOUNT PROSPECT	60056	R1	1971
03-24-408-009-0000	2011		SENECA	LN			MOUNT PROSPECT	60056	R1	1971
03-24-318-016-0000	1816		AZTEC	LN			MOUNT PROSPECT	60056	R1	1971
03-24-318-015-0000	1818		AZTEC	LN			MOUNT PROSPECT	60056	R1	1971
03-24-406-004-0000	1803		BURNING BUSH	LN			MOUNT PROSPECT	60056	R1	1971
03-24-405-014-0000	1804		BURNING BUSH	LN			MOUNT PROSPECT	60056	R1	1971
03-24-406-031-0000	1804		BEECH	RD			MOUNT PROSPECT	60056	R1	1971
03-24-407-031-0000	1804		MURA	LN			MOUNT PROSPECT	60056	R1	1971
03-24-317-022-0000	1725		SEMINOLE	LN			MOUNT PROSPECT	60056	R1	1971
03-24-317-021-0000	1727		SEMINOLE	LN			MOUNT PROSPECT	60056	R1	1971
03-24-317-005-0000	1819		ANDOA	LN			MOUNT PROSPECT	60056	R1	1971
03-24-313-007-0000	1710		ARALIA	DR			MOUNT PROSPECT	60056	R1	1971
03-26-300-017-0000	1210		HEMLOCK	LN			MOUNT PROSPECT	60056	R1	1971
03-24-415-020-0000	1905		YUMA	LN			MOUNT PROSPECT	60056	R1	1971
03-24-415-032-0000	1929		YUMA	LN			MOUNT PROSPECT	60056	R1	1971
03-24-410-012-0000	2006		CAYUGA	LN			MOUNT PROSPECT	60056	R1	1971
03-24-308-003-0000	1629		ONEIDA	LN			MOUNT PROSPECT	60056	R1	1971
03-24-310-022-0000	1620		ROSETREE	LN			MOUNT PROSPECT	60056	R1	1971
03-24-311-002-0000	1613		ROSETREE	LN			MOUNT PROSPECT	60056	R1	1971
03-24-311-006-0000	1804		BUCKTHORN	DR			MOUNT PROSPECT	60056	R1	1971
03-24-407-008-0000	1717		BEECH	RD			MOUNT PROSPECT	60056	R1	1971
03-24-408-024-0000	2016		WINTERGREEN	AV			MOUNT PROSPECT	60056	R1	1971
03-25-107-014-0000	1767		TANO	LN			MOUNT PROSPECT	60056	R1	1971
03-24-308-010-0000	1615		ONEIDA	CT			MOUNT PROSPECT	60056	R1	1971
03-24-310-012-0000	1503		LARCH	DR			MOUNT PROSPECT	60056	R1	1971
03-24-413-007-0000	1911		MAYA	LN			MOUNT PROSPECT	60056	R1	1971
03-24-413-008-0000	1913		MAYA	LN			MOUNT PROSPECT	60056	R1	1971
03-24-407-007-0000	1719		BEECH	RD			MOUNT PROSPECT	60056	R1	1971
03-24-408-025-0000	2014		WINTERGREEN	AV			MOUNT PROSPECT	60056	R1	1971
03-25-104-002-0000	1414		COLUMBINE	DR			MOUNT PROSPECT	60056	R1	1971
03-24-311-005-0000	1802		BUCKTHORN	DR			MOUNT PROSPECT	60056	R1	1971
03-24-310-021-0000	1618		ROSETREE	LN			MOUNT PROSPECT	60056	R1	1971
03-24-307-034-0000	1610		LARCH	DR			MOUNT PROSPECT	60056	R1	1971
03-24-307-041-0000	1766	E	CAMP MCDONALD	RD			MOUNT PROSPECT	60056	R1	1971
03-24-406-008-0000	1717		BURNING BUSH	LN			MOUNT PROSPECT	60056	R1	1971
03-24-414-023-0000	1911		PAWNEE	LN			MOUNT PROSPECT	60056	R1	1971
03-24-317-019-0000	1728		AZTEC	LN			MOUNT PROSPECT	60056	R1	1971
03-27-100-023-1062	250		PARLIAMENT	PL		405	MOUNT PROSPECT	60056	CR*	1964
03-24-403-029-0000	2010		SENECA	LN			MOUNT PROSPECT	60056	R1	1971
03-24-403-028-0000	2012		SENECA	LN			MOUNT PROSPECT	60056	R1	1971
03-24-318-001-0000	1817		ARALIA	DR			MOUNT PROSPECT	60056	R1	1971
03-24-405-011-0000	1722		BURNING BUSH	LN			MOUNT PROSPECT	60056	R1	1971
03-24-409-007-0000	2007		WINTERGREEN	AV			MOUNT PROSPECT	60056	R1	1971
03-24-314-024-0000	1809		ARALIA	DR			MOUNT PROSPECT	60056	R1	1971
03-24-404-006-0000	1711		PARK	DR			MOUNT PROSPECT	60056	R1	1971
03-24-407-012-0000	1709		BEECH	RD			MOUNT PROSPECT	60056	R1	1971
03-24-407-023-0000	1710		MURA	LN			MOUNT PROSPECT	60056	R1	1971
03-24-414-001-0000	1930		YUMA	LN			MOUNT PROSPECT	60056	R1	1971
03-24-414-015-0000	1902		YUMA	LN			MOUNT PROSPECT	60056	R1	1971
03-24-412-006-0000	1602		BURNING BUSH	LN			MOUNT PROSPECT	60056	R1	1971
03-24-416-013-0000	1509		PARK	DR			MOUNT PROSPECT	60056	R1	1971
03-24-313-006-0000	1708		ARALIA	DR			MOUNT PROSPECT	60056	R1	1971
03-24-314-015-0000	1808		ASPEN	DR			MOUNT PROSPECT	60056	R1	1971
03-24-314-025-0000	1807		ARALIA	DR			MOUNT PROSPECT	60056	R1	1971
03-24-313-014-0000	1806		ARALIA	DR			MOUNT PROSPECT	60056	R1	1971
03-24-407-022-0000	1708		MURA	LN			MOUNT PROSPECT	60056	R1	1971
03-24-414-004-0000	1924		YUMA	LN			MOUNT PROSPECT	60056	R1	1971
03-24-310-013-0000	1602		ROSETREE	LN			MOUNT PROSPECT	60056	R1	1971
03-24-307-043-0000	1770	E	CAMP MCDONALD	RD			MOUNT PROSPECT	60056	R1	1971
03-24-402-002-0000	1823		BURNING BUSH	LN			MOUNT PROSPECT	60056	R1	1971
03-24-405-004-0000	1708		BURNING BUSH	LN			MOUNT PROSPECT	60056	R1	1971
03-24-311-011-0000	1814		BUCKTHORN	DR			MOUNT PROSPECT	60056	R1	1971

03-24-406-020-0000	1704		BEECH	RD		MOUNT PROSPECT	60056	R1	1971
03-24-312-015-0000	1806		LAUREL	DR		MOUNT PROSPECT	60056	R1	1971
03-24-313-027-0000	1805		LAUREL	DR		MOUNT PROSPECT	60056	R1	1971
03-24-312-014-0000	1804		LAUREL	DR		MOUNT PROSPECT	60056	R1	1971
03-24-312-025-0000	1805		LARCH	DR		MOUNT PROSPECT	60056	R1	1971
03-27-100-013-0000	700	W	RAND	RD		MOUNT PROSPECT	60056	CR*	1965
03-24-317-007-0000	1815		ANDOA	LN		MOUNT PROSPECT	60056	R1	1971
03-24-310-001-0000	1609		LARCH	DR		MOUNT PROSPECT	60056	R1	1971
03-24-311-004-0000	1609		ROSETREE	LN		MOUNT PROSPECT	60056	R1	1971
03-24-307-035-0000	1612		LARCH	DR		MOUNT PROSPECT	60056	R1	1971
03-24-307-040-0000	1764	E	CAMP MCDONALD	RD		MOUNT PROSPECT	60056	R1	1971
03-24-403-008-0000	2009		SEMINOLE	LN		MOUNT PROSPECT	60056	R1	1971
03-24-315-010-0000	1812		ONEIDA	LN		MOUNT PROSPECT	60056	R1	1971
03-24-314-017-0000	1812		ASPEN	DR		MOUNT PROSPECT	60056	R1	1971
03-24-314-023-0000	1811		ARALIA	DR		MOUNT PROSPECT	60056	R1	1971
03-24-415-011-0000	1910	E	CAMP MCDONALD	RD		MOUNT PROSPECT	60056	R1	1971
03-24-406-028-0000	1720		BEECH	RD		MOUNT PROSPECT	60056	R1	1971
03-24-408-016-0000	2025		SENECA	LN		MOUNT PROSPECT	60056	R1	1971
03-24-408-023-0000	2018		WINTERGREEN	AV		MOUNT PROSPECT	60056	R1	1971
03-24-407-009-0000	1715		BEECH	RD		MOUNT PROSPECT	60056	R1	1971
03-24-407-026-0000	1716		MURA	LN		MOUNT PROSPECT	60056	R1	1971
03-24-409-001-0000	1713		MURA	LN		MOUNT PROSPECT	60056	R1	1971
03-24-405-008-0000	1716		BURNING BUSH	LN		MOUNT PROSPECT	60056	R1	1971
03-24-406-010-0000	1713		BURNING BUSH	LN		MOUNT PROSPECT	60056	R1	1971
03-24-406-025-0000	1714		BEECH	RD		MOUNT PROSPECT	60056	R1	1971
03-24-407-010-0000	1713		BEECH	RD		MOUNT PROSPECT	60056	R1	1971
03-24-410-028-0000	1614		PARK	DR		MOUNT PROSPECT	60056	R1	1971
03-24-315-025-0000	1701		ASPEN	DR		MOUNT PROSPECT	60056	CR	1971
03-24-309-015-0000	1626		ONEIDA	LN		MOUNT PROSPECT	60056	R1	1971
03-24-404-022-0000	1829		PARK	DR		MOUNT PROSPECT	60056	R1	1971
03-24-402-014-0000	1814		MURA	LN		MOUNT PROSPECT	60056	R1	1971
03-24-313-003-0000	1724		MAYA	LN		MOUNT PROSPECT	60056	R1	1971
03-24-313-001-0000	1701		LAUREL	DR		MOUNT PROSPECT	60056	R1	1971
03-25-107-012-0000	1763		TANO	LN		MOUNT PROSPECT	60056	R1	1971
03-25-107-013-0000	1765		TANO	LN		MOUNT PROSPECT	60056	R1	1971
03-24-317-020-0000	1730		AZTEC	LN		MOUNT PROSPECT	60056	R1	1971
03-24-414-013-0000	1906		YUMA	LN		MOUNT PROSPECT	60056	R1	1971
03-24-414-012-0000	1908		YUMA	LN		MOUNT PROSPECT	60056	R1	1971
03-24-314-002-0000	1804		MAYA	LN		MOUNT PROSPECT	60056	R1	1971
03-24-314-004-0000	1808		MAYA	LN		MOUNT PROSPECT	60056	R1	1971
03-24-410-014-0000	1703		MURA	LN		MOUNT PROSPECT	60056	R1	1971
03-24-410-010-0000	2010		CAYUGA	LN		MOUNT PROSPECT	60056	R1	1971
03-24-312-033-0000	1707		LARCH	DR		MOUNT PROSPECT	60056	R1	1971
03-25-107-008-0000	1755		TANO	LN		MOUNT PROSPECT	60056	R1	1971
03-24-311-026-0000	1807		MAYA	LN		MOUNT PROSPECT	60056	R1	1971
03-24-313-026-0000	1807		LAUREL	DR		MOUNT PROSPECT	60056	R1	1971
03-24-303-012-0000	1802		LARCH	DR		MOUNT PROSPECT	60056	R1	1971
03-24-416-045-1059	1534		RIVER WEST	CT	3A	MOUNT PROSPECT	60056	R4	1971
03-24-309-028-0000	1805		BUCKTHORN	DR		MOUNT PROSPECT	60056	R1	1971
03-24-309-027-0000	1807		BUCKTHORN	DR		MOUNT PROSPECT	60056	R1	1971
03-24-309-029-0000	1803		BUCKTHORN	DR		MOUNT PROSPECT	60056	R1	1971
03-24-310-003-0000	1605		LARCH	DR		MOUNT PROSPECT	60056	R1	1971
03-24-314-029-0000	1717		ARALIA	DR		MOUNT PROSPECT	60056	R1	1971
03-24-409-005-0000	2003		WINTERGREEN	AV		MOUNT PROSPECT	60056	R1	1971
03-24-409-006-0000	2005		WINTERGREEN	AV		MOUNT PROSPECT	60056	R1	1971
03-27-301-013-0000	235	W	RAND	RD		MOUNT PROSPECT	60056	B3*	1961
03-35-301-052-1047	280	0	WESTGATE	RD	217	MOUNT PROSPECT	60056	R4	1976
03-24-305-017-0000	1718		LARCH	DR		MOUNT PROSPECT	60056	R1	1971
03-24-305-018-0000	1720		LARCH	DR		MOUNT PROSPECT	60056	R1	1971
03-24-402-005-0000	0					MOUNT PROSPECT	60056	R1	1971
03-24-402-006-0000	1905		SEMINOLE	LN		MOUNT PROSPECT	60056	R1	1971
03-24-404-002-0000	1703		PARK	DR		MOUNT PROSPECT	60056	R1	1971

03-24-402-012-0000	1917		SEMINOLE	LN		MOUNT PROSPECT	60056	R1	1971
03-24-402-013-0000	1816		MURA	LN		MOUNT PROSPECT	60056	R1	1971
03-24-407-002-0000	1911		SENECA	LN		MOUNT PROSPECT	60056	R1	1971
03-24-407-033-0000	1913		SENECA	LN		MOUNT PROSPECT	60056	R1	1971
03-24-408-004-0000	1807		MURA	LN		MOUNT PROSPECT	60056	R1	1971
03-24-407-034-0000	1917		SENECA	LN		MOUNT PROSPECT	60056	R1	1971
03-24-405-016-0000	1808		BURNING BUSH	LN		MOUNT PROSPECT	60056	R1	1971
03-24-416-015-0000	1505		PARK	DR		MOUNT PROSPECT	60056	R1	1971
03-24-416-020-0000	1500		RIVER	RD		MOUNT PROSPECT	60056	B3	1971
03-24-308-002-0000	1631		ONEIDA	LN		MOUNT PROSPECT	60056	R1	1971
03-24-311-013-0000	1818		BUCKTHORN	DR		MOUNT PROSPECT	60056	R1	1971
03-24-309-020-0000	1821		BUCKTHORN	DR		MOUNT PROSPECT	60056	R1	1971
03-24-413-012-0000	1516		MURA	LN		MOUNT PROSPECT	60056	R1	1971
03-24-303-025-0000	1707		SEMINOLE	LN		MOUNT PROSPECT	60056	R1	1971
03-24-303-024-0000	1709		SEMINOLE	LN		MOUNT PROSPECT	60056	R1	1971
03-24-317-023-0000	1723		SEMINOLE	LN		MOUNT PROSPECT	60056	R1	1971
03-24-402-021-0000	1906		SENECA	LN		MOUNT PROSPECT	60056	R1	1971
03-24-402-020-0000	1908		SENECA	LN		MOUNT PROSPECT	60056	R1	1971
03-24-402-019-0000	1910		SENECA	LN		MOUNT PROSPECT	60056	R1	1971
03-24-311-008-0000	1808		BUCKTHORN	DR		MOUNT PROSPECT	60056	R1	1971
03-24-411-017-0000	2015		CAYUGA	LN		MOUNT PROSPECT	60056	R1	1971
03-24-313-016-0000	1810		ARALIA	DR		MOUNT PROSPECT	60056	R1	1971
03-24-313-021-0000	1725		AZTEC	LN		MOUNT PROSPECT	60056	R1	1971
03-24-303-018-0000	1816		ANDOA	LN		MOUNT PROSPECT	60056	R1	1971
03-24-307-054-0000	1514		LARCH	DR		MOUNT PROSPECT	60056	R1	1971
03-24-307-055-0000	1756	E	CAMP MCDONALD	RD		MOUNT PROSPECT	60056	R1	1971
03-24-413-006-0000	1909		MAYA	LN		MOUNT PROSPECT	60056	R1	1971
03-24-311-024-0000	1717		MAYA	LN		MOUNT PROSPECT	60056	R1	1971
03-24-311-001-0000	1615		ROSETREE	LN		MOUNT PROSPECT	60056	R1	1971
03-24-405-007-0000	1714		BURNING BUSH	LN		MOUNT PROSPECT	60056	R1	1971
03-24-406-011-0000	1711		BURNING BUSH	LN		MOUNT PROSPECT	60056	R1	1971
03-24-406-027-0000	1718		BEECH	RD		MOUNT PROSPECT	60056	R1	1971
03-24-413-009-0000	1915		MAYA	LN		MOUNT PROSPECT	60056	R1	1971
03-24-411-007-0000	1517		MURA	LN		MOUNT PROSPECT	60056	R1	1971
03-24-413-020-0000	1906		PAWNEE	LN		MOUNT PROSPECT	60056	R1	1971
03-24-407-028-0000	1720		MURA	LN		MOUNT PROSPECT	60056	R1	1971
03-24-413-018-0000	1910		PAWNEE	LN		MOUNT PROSPECT	60056	R1	1971
03-24-413-017-0000	1912		PAWNEE	LN		MOUNT PROSPECT	60056	R1	1971
03-24-413-016-0000	1914		PAWNEE	LN		MOUNT PROSPECT	60056	R1	1971
03-24-305-015-0000	1714		LARCH	DR		MOUNT PROSPECT	60056	R1	1971
03-24-409-008-0000	2009		WINTERGREEN	AV		MOUNT PROSPECT	60056	R1	1971
03-24-408-020-0000	2024		WINTERGREEN	AV		MOUNT PROSPECT	60056	R1	1971
03-24-409-009-0000	2011		WINTERGREEN	AV		MOUNT PROSPECT	60056	R1	1971
03-24-407-003-0000	1805		BEECH	RD		MOUNT PROSPECT	60056	R1	1971
03-24-309-025-0000	1811		BUCKTHORN	DR		MOUNT PROSPECT	60056	R1	1971
03-24-413-019-0000	1908		PAWNEE	LN		MOUNT PROSPECT	60056	R1	1971
03-24-409-028-0000	2006		WOODVIEW	DR		MOUNT PROSPECT	60056	R1	1971
03-24-409-027-0000	2008		WOODVIEW	DR		MOUNT PROSPECT	60056	R1	1971
03-24-409-026-0000	2010		WOODVIEW	DR		MOUNT PROSPECT	60056	R1	1971
03-24-409-025-0000	2012		WOODVIEW	DR		MOUNT PROSPECT	60056	R1	1971
03-24-406-014-0000	1705		BURNING BUSH	LN		MOUNT PROSPECT	60056	R1	1971
03-24-406-021-0000	1706		BEECH	RD		MOUNT PROSPECT	60056	R1	1971
03-26-317-008-0000	1111		ALDER	LN		MOUNT PROSPECT	60056	R1	1971
03-26-317-013-0000	1116		BARBERRY	LN		MOUNT PROSPECT	60056	R1	1971
03-24-314-001-0000	1802		MAYA	LN		MOUNT PROSPECT	60056	R1	1971
03-24-403-007-0000	2007		SEMINOLE	LN		MOUNT PROSPECT	60056	R1	1971
03-27-100-029-1005	1458	N	ELMHURST	RD	103	MOUNT PROSPECT	60056	CR*	1964
03-24-407-014-0000	1705		BEECH	RD		MOUNT PROSPECT	60056	R1	1971
03-24-406-015-0000	1703		BURNING BUSH	LN		MOUNT PROSPECT	60056	R1	1971
03-24-316-006-0000	1809		ONEIDA	LN		MOUNT PROSPECT	60056	R1	1971
03-24-315-016-0000	1809		ASPEN	DR		MOUNT PROSPECT	60056	R1	1971
03-24-315-009-0000	1810		ONEIDA	LN		MOUNT PROSPECT	60056	R1	1971

03-24-412-014-0000	1618		BURNING BUSH	LN			MOUNT PROSPECT	60056	R1	1971
03-24-408-011-0000	2015		SENECA	LN			MOUNT PROSPECT	60056	R1	1971
03-24-409-017-0000	1712		PARK	DR			MOUNT PROSPECT	60056	R1	1971
03-27-100-050-0000	1443		PICADILLY	CR			MOUNT PROSPECT	60056	R1*	1964
03-24-414-003-0000	1926		YUMA	LN			MOUNT PROSPECT	60056	R1	1971
03-24-404-013-0000	1809		PARK	DR			MOUNT PROSPECT	60056	R1	1971
03-24-408-022-0000	2020		WINTERGREEN	AV			MOUNT PROSPECT	60056	R1	1971
03-24-311-019-0000	1801		MAYA	LN			MOUNT PROSPECT	60056	R1	1971
03-24-305-022-0000	1705		MOHAWK	LN			MOUNT PROSPECT	60056	R1	1971
03-24-305-021-0000	1707		MOHAWK	LN			MOUNT PROSPECT	60056	R1	1971
03-33-300-073-0000	1804	W	CENTRAL	RD			MOUNT PROSPECT	60056	I1*	1954
03-33-300-073-0000	1802	W	CENTRAL	RD			MOUNT PROSPECT	60056	I1*	1954
03-27-100-030-1019	1400	N	ELMHURST	RD		201	MOUNT PROSPECT	60056	CR*	1964
03-24-416-045-1019	1516		RIVER WEST	CT		1A	MOUNT PROSPECT	60056	R4	1971
03-24-406-033-0000	1905		SENECA	LN			MOUNT PROSPECT	60056	R1	1971
03-24-406-034-0000	1907		SENECA	LN			MOUNT PROSPECT	60056	R1	1971
03-24-407-001-0000	1909		SENECA	LN			MOUNT PROSPECT	60056	R1	1971
03-24-313-033-0000	1709		LAUREL	DR			MOUNT PROSPECT	60056	R1	1971
03-24-312-008-0000	1710		LAUREL	DR			MOUNT PROSPECT	60056	R1	1971
03-24-409-003-0000	1717		MURA	LN			MOUNT PROSPECT	60056	R1	1971
03-24-405-010-0000	1720		BURNING BUSH	LN			MOUNT PROSPECT	60056	R1	1971
03-24-411-014-0000	2009		CAYUGA	LN			MOUNT PROSPECT	60056	R1	1971
03-24-317-015-0000	1720		AZTEC	LN			MOUNT PROSPECT	60056	R1	1971
03-24-317-016-0000	1722		AZTEC	LN			MOUNT PROSPECT	60056	R1	1971
03-24-317-017-0000	1724		AZTEC	LN			MOUNT PROSPECT	60056	R1	1971
03-24-415-017-0000	1505		BURNING BUSH	LN			MOUNT PROSPECT	60056	R1	1971
03-24-314-014-0000	1806		ASPEN	DR			MOUNT PROSPECT	60056	R1	1971
03-24-408-017-0000	1806		PARK	DR			MOUNT PROSPECT	60056	R1	1971
03-24-408-021-0000	2022		WINTERGREEN	AV			MOUNT PROSPECT	60056	R1	1971
03-24-404-012-0000	1807		PARK	DR			MOUNT PROSPECT	60056	R1	1971
03-24-408-018-0000	1804		PARK	DR			MOUNT PROSPECT	60056	R1	1971
03-24-410-020-0000	2009		WOODVIEW	DR			MOUNT PROSPECT	60056	R1	1971
03-24-312-032-0000	1709		LARCH	DR			MOUNT PROSPECT	60056	R1	1971
03-24-305-013-0000	1710		LARCH	DR			MOUNT PROSPECT	60056	R1	1971
03-24-313-035-0000	1705		LAUREL	DR			MOUNT PROSPECT	60056	R1	1971
03-24-312-006-0000	1706		LAUREL	DR			MOUNT PROSPECT	60056	R1	1971
03-24-303-013-0000	1804		LARCH	DR			MOUNT PROSPECT	60056	R1	1971
03-24-308-006-0000	1623		ONEIDA	LN			MOUNT PROSPECT	60056	R1	1971
03-24-310-005-0000	1601		LARCH	DR			MOUNT PROSPECT	60056	R1	1971
03-24-309-009-0000	1604		ONEIDA	LN			MOUNT PROSPECT	60056	R1	1971
03-24-416-045-1053	1532		RIVER WEST	CT		3A	MOUNT PROSPECT	60056	R4	1971
03-24-307-045-0000	1502		LARCH	DR			MOUNT PROSPECT	60056	R1	1971
03-24-313-036-0000	1703		LAUREL	DR			MOUNT PROSPECT	60056	R1	1971
03-24-305-012-0000	1708		LARCH	DR			MOUNT PROSPECT	60056	R1	1971
03-24-312-013-0000	1802		LAUREL	DR			MOUNT PROSPECT	60056	R1	1971
03-24-312-026-0000	1803		LARCH	DR			MOUNT PROSPECT	60056	R1	1971
03-24-307-046-0000	1504		LARCH	DR			MOUNT PROSPECT	60056	R1	1971
03-24-416-045-1031	1522		RIVER WEST	CT		1A	MOUNT PROSPECT	60056	R4	1971
03-24-410-026-0000	2021		WOODVIEW	DR			MOUNT PROSPECT	60056	R1	1971
03-24-303-020-0000	1820		ANDOA	LN			MOUNT PROSPECT	60056	R1	1971
03-24-312-001-0000	1712		MAYA	LN			MOUNT PROSPECT	60056	R1	1971
03-24-303-010-0000	1708		MOHAWK	LN			MOUNT PROSPECT	60056	R1	1971
03-24-311-012-0000	1816		BUCKTHORN	DR			MOUNT PROSPECT	60056	R1	1971
03-24-311-007-0000	1806		BUCKTHORN	DR			MOUNT PROSPECT	60056	R1	1971
03-24-405-005-0000	1710		BURNING BUSH	LN			MOUNT PROSPECT	60056	R1	1971
03-24-416-045-1026	1520		RIVER WEST	CT		1B	MOUNT PROSPECT	60056	R4	1971
03-24-404-017-0000	1817		PARK	DR			MOUNT PROSPECT	60056	R1	1971
03-24-317-024-0000	1721		SEMINOLE	LN			MOUNT PROSPECT	60056	R1	1971
03-24-311-015-0000	1809		MAYA	LN			MOUNT PROSPECT	60056	R1	1971
03-24-403-006-0000	2005		SEMINOLE	LN			MOUNT PROSPECT	60056	R1	1971
03-24-314-031-0000	1713		ARALIA	DR			MOUNT PROSPECT	60056	R1	1971
03-24-415-014-0000	1904	E	CAMP MCDONALD	RD			MOUNT PROSPECT	60056	R1	1971

03-24-402-004-0000	0					MOUNT PROSPECT	60056	R1	1971
03-24-414-029-0000	1923		PAWNEE	LN		MOUNT PROSPECT	60056	R1	1971
03-24-415-010-0000	1912	E	CAMP MCDONALD	RD		MOUNT PROSPECT	60056	R1	1971
03-24-415-009-0000	1914	E	CAMP MCDONALD	RD		MOUNT PROSPECT	60056	R1	1971
03-24-415-008-0000	1916	E	CAMP MCDONALD	RD		MOUNT PROSPECT	60056	R1	1971
03-24-415-007-0000	1918	E	CAMP MCDONALD	RD		MOUNT PROSPECT	60056	R1	1971
03-24-415-006-0000	1920	E	CAMP MCDONALD	RD		MOUNT PROSPECT	60056	R1	1971
03-24-407-016-0000	1910		MAYA	LN		MOUNT PROSPECT	60056	R1	1971
03-24-407-017-0000	1912		MAYA	LN		MOUNT PROSPECT	60056	R1	1971
03-24-410-002-0000	1608		PARK	DR		MOUNT PROSPECT	60056	R1	1971
03-24-309-022-0000	1817		BUCKTHORN	DR		MOUNT PROSPECT	60056	R1	1971
03-25-104-007-0000	1764		CARIB	LN		MOUNT PROSPECT	60056	R1	1971
03-24-415-030-0000	1925		YUMA	LN		MOUNT PROSPECT	60056	R1	1971
03-24-412-004-0000	1506		BURNING BUSH	LN		MOUNT PROSPECT	60056	R1	1971
03-24-411-013-0000	2007		CAYUGA	LN		MOUNT PROSPECT	60056	R1	1971
03-24-410-006-0000	2018		CAYUGA	LN		MOUNT PROSPECT	60056	R1	1971
03-24-313-015-0000	1808		ARALIA	DR		MOUNT PROSPECT	60056	R1	1971
03-24-313-029-0000	1801		LAUREL	DR		MOUNT PROSPECT	60056	R1	1971
03-24-312-012-0000	1718		LAUREL	DR		MOUNT PROSPECT	60056	R1	1971
03-24-312-027-0000	1801		LARCH	DR		MOUNT PROSPECT	60056	R1	1971
03-24-411-003-0000	1509		MURA	LN		MOUNT PROSPECT	60056	R1	1971
03-24-416-022-0000	1607		PARK	DR		MOUNT PROSPECT	60056	R1	1971
03-24-314-030-0000	1715		ARALIA	DR		MOUNT PROSPECT	60056	R1	1971
03-24-313-009-0000	1714		ARALIA	DR		MOUNT PROSPECT	60056	R1	1971
03-24-314-009-0000	1712		ASPEN	DR		MOUNT PROSPECT	60056	R1	1971
03-24-309-008-0000	1602		ONEIDA	LN		MOUNT PROSPECT	60056	R1	1971
03-24-403-031-0000	2006		SENECA	LN		MOUNT PROSPECT	60056	R1	1971
03-24-408-010-0000	2013		SENECA	LN		MOUNT PROSPECT	60056	R1	1971
03-24-413-015-0000	1916		PAWNEE	LN		MOUNT PROSPECT	60056	R1	1971
03-24-413-014-0000	1918		PAWNEE	LN		MOUNT PROSPECT	60056	R1	1971
03-24-412-015-0000	1620		BURNING BUSH	LN		MOUNT PROSPECT	60056	R1	1971
03-24-318-006-0000	1807		SEMINOLE	LN		MOUNT PROSPECT	60056	R1	1971
03-24-410-003-0000	1612		PARK	DR		MOUNT PROSPECT	60056	R1	1971
03-24-411-009-0000	1521		MURA	LN		MOUNT PROSPECT	60056	R1	1971
03-24-308-009-0000	1617		ONEIDA	CT		MOUNT PROSPECT	60056	R1	1971
03-24-309-007-0000	1512		ONEIDA	LN		MOUNT PROSPECT	60056	R1	1971
03-24-402-018-0000	1912		SENECA	LN		MOUNT PROSPECT	60056	R1	1971
03-24-402-017-0000	1914		SENECA	LN		MOUNT PROSPECT	60056	R1	1971
03-25-105-020-0000	1747		CARIB	LN		MOUNT PROSPECT	60056	R1	1971
03-25-105-019-0000	1745		CARIB	LN		MOUNT PROSPECT	60056	R1	1971
03-24-416-002-0000	1611		PARK	DR		MOUNT PROSPECT	60056	R1	1971
03-24-314-008-0000	1710		ASPEN	DR		MOUNT PROSPECT	60056	R1	1971
03-24-314-032-0000	1711		ARALIA	DR		MOUNT PROSPECT	60056	R1	1971
03-24-406-024-0000	1712		BEECH	RD		MOUNT PROSPECT	60056	R1	1971
03-25-119-029-0000	1808		SITKA	LN		MOUNT PROSPECT	60056	R1	1971
03-24-404-004-0000	1707		PARK	DR		MOUNT PROSPECT	60056	R1	1971
03-24-409-019-0000	1708		PARK	DR		MOUNT PROSPECT	60056	R1	1971
03-24-410-024-0000	2017		WOODVIEW	DR		MOUNT PROSPECT	60056	R1	1971
03-24-404-003-0000	1705		PARK	DR		MOUNT PROSPECT	60056	R1	1971
03-24-416-045-1036	1522		RIVER WEST	CT	3B	MOUNT PROSPECT	60056	R4	1971
03-25-120-015-0000	1814		TANO	LN		MOUNT PROSPECT	60056	R1	1971
03-25-120-016-0000	1816		TANO	LN		MOUNT PROSPECT	60056	R1	1971
03-24-307-057-0000	1760	E	CAMP MCDONALD	RD		MOUNT PROSPECT	60056	R1	1971
03-24-409-002-0000	1715		MURA	LN		MOUNT PROSPECT	60056	R1	1971
03-24-405-009-0000	1718		BURNING BUSH	LN		MOUNT PROSPECT	60056	R1	1971
03-24-406-009-0000	1715		BURNING BUSH	LN		MOUNT PROSPECT	60056	R1	1971
03-24-406-026-0000	1716		BEECH	RD		MOUNT PROSPECT	60056	R1	1971
03-24-318-009-0000	1813		SEMINOLE	LN		MOUNT PROSPECT	60056	R1	1971
03-24-318-010-0000	1815		SEMINOLE	LN		MOUNT PROSPECT	60056	R1	1971
03-24-318-011-0000	1817		SEMINOLE	LN		MOUNT PROSPECT	60056	R1	1971
03-24-404-011-0000	1805		PARK	DR		MOUNT PROSPECT	60056	R1	1971
03-24-408-019-0000	1802		PARK	DR		MOUNT PROSPECT	60056	R1	1971

03-24-404-010-0000	1803		PARK	DR	MOUNT PROSPECT	60056	R1	1971
03-24-409-012-0000	2017		WINTERGREEN	AV	MOUNT PROSPECT	60056	R1	1971
03-24-409-013-0000	2019		WINTERGREEN	AV	MOUNT PROSPECT	60056	R1	1971
03-24-409-029-0000	2004		WOODVIEW	DR	MOUNT PROSPECT	60056	R1	1971
03-25-118-016-0000	1831	E	CAMP MCDONALD	RD	MOUNT PROSPECT	60056	R1	1971
03-25-118-032-0000	1802		WOOD	LN	MOUNT PROSPECT	60056	R1	1971
03-24-313-037-0000	1727		AZTEC	LN	MOUNT PROSPECT	60056	R1	1971
03-24-402-022-0000	1904		SENECA	LN	MOUNT PROSPECT	60056	R1	1971
03-24-403-004-0000	1815		MURA	LN	MOUNT PROSPECT	60056	R1	1971
03-24-402-003-0000	0				MOUNT PROSPECT	60056	R1	1971
03-24-309-021-0000	1819		BUCKTHORN	DR	MOUNT PROSPECT	60056	R1	1971
03-24-406-017-0000	1904		MAYA	LN	MOUNT PROSPECT	60056	R1	1971
03-24-402-015-0000	1812		MURA	LN	MOUNT PROSPECT	60056	R1	1971
03-24-405-017-0000	1810		BURNING BUSH	LN	MOUNT PROSPECT	60056	R1	1971
03-24-308-022-0000	1507		ONEIDA	LN	MOUNT PROSPECT	60056	R1	1971
03-24-405-006-0000	1712		BURNING BUSH	LN	MOUNT PROSPECT	60056	R1	1971
03-24-406-012-0000	1709		BURNING BUSH	LN	MOUNT PROSPECT	60056	R1	1971
03-24-406-023-0000	1710		BEECH	RD	MOUNT PROSPECT	60056	R1	1971
03-24-317-003-0000	1816		ARALIA	DR	MOUNT PROSPECT	60056	R1	1971
03-24-318-020-0000	1808		AZTEC	LN	MOUNT PROSPECT	60056	R1	1971
03-24-318-017-0000	1814		AZTEC	LN	MOUNT PROSPECT	60056	R1	1971
03-24-315-013-0000	1815		ASPEN	DR	MOUNT PROSPECT	60056	R1	1971
03-24-412-007-0000	1604		BURNING BUSH	LN	MOUNT PROSPECT	60056	R1	1971
03-24-416-012-0000	1511		PARK	DR	MOUNT PROSPECT	60056	R1	1971
03-24-311-018-0000	1803		MAYA	LN	MOUNT PROSPECT	60056	R1	1971
03-24-311-021-0000	1723		MAYA	LN	MOUNT PROSPECT	60056	R1	1971
03-24-311-025-0000	1805		MAYA	LN	MOUNT PROSPECT	60056	R1	1971
03-24-410-019-0000	2007		WOODVIEW	DR	MOUNT PROSPECT	60056	R1	1971
03-24-407-025-0000	1714		MURA	LN	MOUNT PROSPECT	60056	R1	1971
03-24-413-010-0000	1520		MURA	LN	MOUNT PROSPECT	60056	R1	1971
03-24-411-016-0000	2013		CAYUGA	LN	MOUNT PROSPECT	60056	R1	1971
03-24-404-014-0000	1811		PARK	DR	MOUNT PROSPECT	60056	R1	1971
03-24-313-028-0000	1803		LAUREL	DR	MOUNT PROSPECT	60056	R1	1971
03-24-305-020-0000	1709		MOHAWK	LN	MOUNT PROSPECT	60056	R1	1971
03-24-305-019-0000	1722		LARCH	DR	MOUNT PROSPECT	60056	R1	1971
03-24-407-024-0000	1712		MURA	LN	MOUNT PROSPECT	60056	R1	1971
03-24-407-011-0000	1711		BEECH	RD	MOUNT PROSPECT	60056	R1	1971
03-24-317-009-0000	1811		ANDOA	LN	MOUNT PROSPECT	60056	R1	1971
03-24-317-012-0000	1714		AZTEC	LN	MOUNT PROSPECT	60056	R1	1971
03-24-403-020-0000	1812		PARK	DR	MOUNT PROSPECT	60056	R1	1971
03-24-316-010-0000	1817		ONEIDA	LN	MOUNT PROSPECT	60056	R1	1971
08-23-202-050-0000	1747		LINNEMAN	RD	MOUNT PROSPECT	60056	I1	2006
03-24-411-019-0000	1516		PARK	DR	MOUNT PROSPECT	60056	R1	1971
03-24-403-005-0000	2003		SEMINOLE	LN	MOUNT PROSPECT	60056	R1	1971
03-24-310-014-0000	1604		ROSETREE	LN	MOUNT PROSPECT	60056	R1	1971
03-24-310-007-0000	1513		LARCH	DR	MOUNT PROSPECT	60056	R1	1971
03-24-404-023-0000	2103		SEMINOLE	LN	MOUNT PROSPECT	60056	R1	1971
03-24-403-016-0000	1820		PARK	DR	MOUNT PROSPECT	60056	R1	1971
03-24-404-020-0000	1825		PARK	DR	MOUNT PROSPECT	60056	R1	1971
03-24-403-017-0000	1818		PARK	DR	MOUNT PROSPECT	60056	R1	1971
03-24-404-019-0000	1821		PARK	DR	MOUNT PROSPECT	60056	R1	1971
03-24-403-032-0000	2004		SENECA	LN	MOUNT PROSPECT	60056	R1	1971
03-24-414-002-0000	1928		YUMA	LN	MOUNT PROSPECT	60056	R1	1971
03-24-404-025-0000	2107		SEMINOLE	LN	MOUNT PROSPECT	60056	R1	1971
03-24-404-026-0000	2109		SEMINOLE	LN	MOUNT PROSPECT	60056	R1	1971
03-24-312-024-0000	1807		LARCH	DR	MOUNT PROSPECT	60056	R1	1971
03-24-410-004-0000	2022		CAYUGA	LN	MOUNT PROSPECT	60056	R1	1971
03-24-303-022-0000	1824		ANDOA	LN	MOUNT PROSPECT	60056	R1	1971
03-24-317-008-0000	1813		ANDOA	LN	MOUNT PROSPECT	60056	R1	1971
03-24-303-019-0000	1818		ANDOA	LN	MOUNT PROSPECT	60056	R1	1971
03-24-405-018-0000	1812		BURNING BUSH	LN	MOUNT PROSPECT	60056	R1	1971
03-24-406-002-0000	1901		SENECA	LN	MOUNT PROSPECT	60056	R1	1971

03-24-415-013-0000	1906	E	CAMP MCDONALD	RD			MOUNT PROSPECT	60056	R1	1971
03-24-415-012-0000	1908	E	CAMP MCDONALD	RD			MOUNT PROSPECT	60056	R1	1971
03-26-303-025-0000	1007		ALDER	LN			MOUNT PROSPECT	60056	R1	1971
03-24-416-039-0000	1536		RIVER WEST	CT			MOUNT PROSPECT	60056	R4	1971
03-26-405-014-0000	1406		CEDAR	LN			MOUNT PROSPECT	60056	R1	1971
03-25-117-012-0000	1761		CORKTREE	LN			MOUNT PROSPECT	60056	R1	1971
03-25-112-028-0000	1336		PEACHTREE	LN			MOUNT PROSPECT	60056	R1	1971
03-25-122-023-0000	1805		WISTORIA	CT			MOUNT PROSPECT	60056	R1	1971
03-25-117-015-0000	1332		COLUMBINE	DR			MOUNT PROSPECT	60056	R1	1971
03-25-122-024-0000	1803		WISTORIA	CT			MOUNT PROSPECT	60056	R1	1971
03-24-413-003-0000	1903		MAYA	LN			MOUNT PROSPECT	60056	R1	1971
03-24-403-030-0000	2008		SENECA	LN			MOUNT PROSPECT	60056	R1	1971
03-24-317-018-0000	1726		AZTEC	LN			MOUNT PROSPECT	60056	R1	1971
03-24-312-005-0000	1704		LAUREL	DR			MOUNT PROSPECT	60056	R1	1971
03-24-416-045-1037	1526		RIVER WEST	CT		1A	MOUNT PROSPECT	60056	R4	1971
03-24-416-045-1042	1526		RIVER WEST	CT		3B	MOUNT PROSPECT	60056	R4	1971
03-24-416-045-0000	1522		RIVER WEST	CT			MOUNT PROSPECT	60056	R4	1971
03-24-310-016-0000	1608		ROSETREE	LN			MOUNT PROSPECT	60056	R1	1971
03-24-310-015-0000	1606		ROSETREE	LN			MOUNT PROSPECT	60056	R1	1971
03-24-308-008-0000	1619		ONEIDA	CT			MOUNT PROSPECT	60056	R1	1971
03-24-310-008-0000	1511		LARCH	DR			MOUNT PROSPECT	60056	R1	1971
03-24-402-023-0000	1902		SENECA	LN			MOUNT PROSPECT	60056	R1	1971
03-24-407-018-0000	1914		MAYA	LN			MOUNT PROSPECT	60056	R1	1971
03-24-411-012-0000	2005		CAYUGA	LN			MOUNT PROSPECT	60056	R1	1971
03-24-416-045-1028	1520		RIVER WEST	CT		2B	MOUNT PROSPECT	60056	R4	1971
03-25-101-016-0000	1742		INDIGO	CT			MOUNT PROSPECT	60056	R1	1971
03-24-307-044-0000	1772	E	CAMP MCDONALD	RD			MOUNT PROSPECT	60056	R1	1971
03-24-416-028-0000	2010	E	CAMP MCDONALD	RD			MOUNT PROSPECT	60056	B3	1971
03-25-120-018-0000	1820		TANO	LN			MOUNT PROSPECT	60056	R1	1971
03-24-312-029-0000	1715		LARCH	DR			MOUNT PROSPECT	60056	R1	1971
03-24-313-032-0000	1711		LAUREL	DR			MOUNT PROSPECT	60056	R1	1971
03-24-312-009-0000	1712		LAUREL	DR			MOUNT PROSPECT	60056	R1	1971
03-24-312-030-0000	1713		LARCH	DR			MOUNT PROSPECT	60056	R1	1971
03-24-317-014-0000	1718		AZTEC	LN			MOUNT PROSPECT	60056	R1	1971
03-24-312-035-0000	1703		LARCH	DR			MOUNT PROSPECT	60056	R1	1971
03-24-305-010-0000	1704		LARCH	DR			MOUNT PROSPECT	60056	R1	1971
03-24-317-001-0000	1820		ARALIA	DR			MOUNT PROSPECT	60056	R1	1971
03-24-318-003-0000	1821		ARALIA	DR			MOUNT PROSPECT	60056	R1	1971
03-24-318-004-0000	1803		SEMINOLE	LN			MOUNT PROSPECT	60056	R1	1971
03-24-318-005-0000	1805		SEMINOLE	LN			MOUNT PROSPECT	60056	R1	1971
03-24-411-015-0000	2011		CAYUGA	LN			MOUNT PROSPECT	60056	R1	1971
03-24-316-009-0000	1815		ONEIDA	LN			MOUNT PROSPECT	60056	R1	1971
03-24-313-019-0000	1729		AZTEC	LN			MOUNT PROSPECT	60056	R1	1971
03-24-313-018-0000	1731		AZTEC	LN			MOUNT PROSPECT	60056	R1	1971
03-24-314-021-0000	1801		AZTEC	LN			MOUNT PROSPECT	60056	R1	1971
03-24-314-020-0000	1803		AZTEC	LN			MOUNT PROSPECT	60056	R1	1971
03-24-314-035-0000	1705		ARALIA	DR			MOUNT PROSPECT	60056	R1	1971
03-24-313-004-0000	1704		ARALIA	DR			MOUNT PROSPECT	60056	R1	1971
03-25-102-008-0000	1765	E	CAMP MCDONALD	RD			MOUNT PROSPECT	60056	R1	1971
03-25-101-024-0000	1412		INDIGO	DR			MOUNT PROSPECT	60056	R1	1971
03-26-302-022-0000	1208		CRABTREE	LN			MOUNT PROSPECT	60056	R1	1963
03-26-303-002-0000	1207		CRABTREE	LN			MOUNT PROSPECT	60056	R1	1963
03-25-123-026-0000	1802	E	EUCLID	AV			MOUNT PROSPECT	60056	R1	1971
03-25-107-028-0000	1339		INDIGO	DR			MOUNT PROSPECT	60056	R1	1971
03-25-101-067-0000	1760	E	EUCLID	AV			MOUNT PROSPECT	60056	R1	1971
03-27-401-253-0000	932		BOXWOOD	DR		B	MOUNT PROSPECT	60056	RX	1976
03-27-401-252-0000	932		BOXWOOD	DR		A	MOUNT PROSPECT	60056	RX	1976
03-27-401-086-0000	0						MOUNT PROSPECT	60056	RX	1976
03-27-401-095-0000	0						MOUNT PROSPECT	60056	RX	1976
03-35-300-030-1011	834	E	RAND	RD		11	MOUNT PROSPECT	60056	B4*	1960
03-24-409-020-0000	2022		WOODVIEW	DR			MOUNT PROSPECT	60056	R1	1971
03-24-404-005-0000	1709		PARK	DR			MOUNT PROSPECT	60056	R1	1971

03-24-412-011-0000	1612	BURNING BUSH	LN		MOUNT PROSPECT	60056	R1	1971
03-24-414-030-0000	1510	MURA	LN		MOUNT PROSPECT	60056	R1	1971
03-24-416-007-0000	1601	PARK	DR		MOUNT PROSPECT	60056	R1	1971
03-26-303-016-0000	904	BARBERRY	LN		MOUNT PROSPECT	60056	R1	1971
03-26-303-017-0000	906	BARBERRY	LN		MOUNT PROSPECT	60056	R1	1971
03-25-111-002-0000	1743	CORKTREE	LN		MOUNT PROSPECT	60056	R1	1971
03-25-111-001-0000	1335	INDIGO	DR		MOUNT PROSPECT	60056	R1	1971
03-25-112-011-0000	1331	PEARTREE	LN		MOUNT PROSPECT	60056	R1	1971
03-25-101-037-0000	1336	INDIGO	DR		MOUNT PROSPECT	60056	R1	1971
03-25-212-018-0000	2008	CHINKAPIN OAK	DR		MOUNT PROSPECT	60056	R1	1971
03-25-206-011-0000	1401	BORO	LN		MOUNT PROSPECT	60056	R1	1971
03-25-208-001-0000	1901	TANO	LN		MOUNT PROSPECT	60056	R1	1971
03-25-208-003-0000	1903	TANO	LN		MOUNT PROSPECT	60056	R1	1971
03-25-208-004-0000	1905	TANO	LN		MOUNT PROSPECT	60056	R1	1971
03-24-413-005-0000	1907	MAYA	LN		MOUNT PROSPECT	60056	R1	1971
03-24-413-001-0000	1619	BURNING BUSH	LN		MOUNT PROSPECT	60056	R1	1971
03-25-101-027-0000	1406	INDIGO	DR		MOUNT PROSPECT	60056	R1	1971
03-25-120-017-0000	1818	TANO	LN		MOUNT PROSPECT	60056	R1	1971
03-24-404-024-0000	2105	SEMINOLE	LN		MOUNT PROSPECT	60056	R1	1971
03-24-406-018-0000	1906	MAYA	LN		MOUNT PROSPECT	60056	R1	1971
03-24-406-019-0000	1702	BEECH	RD		MOUNT PROSPECT	60056	R1	1971
03-24-403-002-0000	1811	MURA	LN		MOUNT PROSPECT	60056	R1	1971
03-24-402-016-0000	1810	MURA	LN		MOUNT PROSPECT	60056	R1	1971
03-24-403-001-0000	1809	MURA	LN		MOUNT PROSPECT	60056	R1	1971
03-24-411-008-0000	1519	MURA	LN		MOUNT PROSPECT	60056	R1	1971
03-24-416-001-0000	1613	PARK	DR		MOUNT PROSPECT	60056	R1	1971
03-24-317-025-0000	1719	SEMINOLE	LN		MOUNT PROSPECT	60056	R1	1971
03-24-410-011-0000	2008	CAYUGA	LN		MOUNT PROSPECT	60056	R1	1971
03-24-410-013-0000	2004	CAYUGA	LN		MOUNT PROSPECT	60056	R1	1971
03-24-407-021-0000	1706	MURA	LN		MOUNT PROSPECT	60056	R1	1971
03-24-312-011-0000	1716	LAUREL	DR		MOUNT PROSPECT	60056	R1	1971
03-24-312-028-0000	1717	LARCH	DR		MOUNT PROSPECT	60056	R1	1971
03-24-313-031-0000	1713	LAUREL	DR		MOUNT PROSPECT	60056	R1	1971
03-24-312-010-0000	1714	LAUREL	DR		MOUNT PROSPECT	60056	R1	1971
03-24-413-013-0000	1920	PAWNEE	LN		MOUNT PROSPECT	60056	R1	1971
03-25-104-020-0000	1415	INDIGO	DR		MOUNT PROSPECT	60056	R1	1971
03-26-405-013-0000	1404	CEDAR	LN		MOUNT PROSPECT	60056	R1	1971
03-24-414-021-0000	1907	PAWNEE	LN		MOUNT PROSPECT	60056	R1	1971
03-24-416-045-1024	1516	RIVER WEST	CT	3B	MOUNT PROSPECT	60056	R4	1971
03-24-307-053-0000	1516	LARCH	DR		MOUNT PROSPECT	60056	R1	1971
03-24-411-002-0000	1514	PARK	DR		MOUNT PROSPECT	60056	R1	1971
03-24-416-005-0000	1605	PARK	DR		MOUNT PROSPECT	60056	R1	1971
03-24-411-001-0000	1512	PARK	DR		MOUNT PROSPECT	60056	R1	1971
03-24-416-045-1025	1520	RIVER WEST	CT	1A	MOUNT PROSPECT	60056	R4	1971
03-24-416-045-1034	1522	RIVER WEST	CT	2B	MOUNT PROSPECT	60056	R4	1971
03-24-416-045-1035	1522	RIVER WEST	CT	3A	MOUNT PROSPECT	60056	R4	1971
03-25-107-006-0000	1751	TANO	LN		MOUNT PROSPECT	60056	R1	1971
03-25-101-029-0000	1402	INDIGO	DR		MOUNT PROSPECT	60056	R1	1971
03-27-100-049-0000	1441	PICADILLY	CR		MOUNT PROSPECT	60056	R1*	1964
03-25-105-032-0000	1408	COLUMBINE	DR		MOUNT PROSPECT	60056	R1	1971
03-25-101-023-0000	1414	INDIGO	DR		MOUNT PROSPECT	60056	R1	1971
03-25-105-022-0000	1751	CARIB	LN		MOUNT PROSPECT	60056	R1	1971
03-25-104-019-0000	1740	CARIB	LN		MOUNT PROSPECT	60056	R1	1971
03-25-205-013-0000	1405	BURNING BUSH	LN		MOUNT PROSPECT	60056	R1	1971
03-25-206-009-0000	1402	LAMA	LN		MOUNT PROSPECT	60056	R1	1971
03-25-210-015-0000	1401	SAUK	LN		MOUNT PROSPECT	60056	R1	1971
03-25-210-014-0000	1400	PARK	DR		MOUNT PROSPECT	60056	R1	1971
03-25-205-010-0000	1400	BORO	LN		MOUNT PROSPECT	60056	R1	1971
03-24-404-018-0000	1819	PARK	DR		MOUNT PROSPECT	60056	R1	1971
03-24-403-019-0000	1814	PARK	DR		MOUNT PROSPECT	60056	R1	1971
03-24-410-016-0000	1709	MURA	LN		MOUNT PROSPECT	60056	R1	1971
03-24-402-010-0000	1913	SEMINOLE	LN		MOUNT PROSPECT	60056	R1	1971

03-24-402-011-0000	1915		SEMINOLE	LN			MOUNT PROSPECT	60056	R1	1971
03-24-303-023-0000	1711		SEMINOLE	LN			MOUNT PROSPECT	60056	R1	1971
03-24-317-004-0000	1821		ANDOA	LN			MOUNT PROSPECT	60056	R1	1971
03-24-307-042-0000	1768	E	CAMP MCDONALD	RD			MOUNT PROSPECT	60056	R1	1971
03-24-414-022-0000	1909		PAWNEE	LN			MOUNT PROSPECT	60056	R1	1971
03-25-105-011-0000	1748		TANO	LN			MOUNT PROSPECT	60056	R1	1971
03-24-409-021-0000	2020		WOODVIEW	DR			MOUNT PROSPECT	60056	R1	1971
03-24-309-005-0000	1508		ONEIDA	LN			MOUNT PROSPECT	60056	R1	1971
03-24-315-012-0000	1816		ONEIDA	LN			MOUNT PROSPECT	60056	R1	1971
03-26-316-011-0000	1120		ALDER	LN			MOUNT PROSPECT	60056	R1	1971
03-25-105-002-0000	1766		TANO	LN			MOUNT PROSPECT	60056	R1	1971
03-24-405-002-0000	1704		BURNING BUSH	LN			MOUNT PROSPECT	60056	R1	1971
03-24-309-016-0000	1628		ONEIDA	LN			MOUNT PROSPECT	60056	R1	1971
03-24-311-009-0000	1810		BUCKTHORN	DR			MOUNT PROSPECT	60056	R1	1971
03-24-309-006-0000	1510		ONEIDA	LN			MOUNT PROSPECT	60056	R1	1971
03-24-416-037-0000	1532		RIVER WEST	CT			MOUNT PROSPECT	60056	R4	1971
03-24-416-045-1049	1532		RIVER WEST	CT		1A	MOUNT PROSPECT	60056	R4	1971
03-24-416-045-1038	1526		RIVER WEST	CT		1B	MOUNT PROSPECT	60056	R4	1971
03-24-413-002-0000	1617		BURNING BUSH	LN			MOUNT PROSPECT	60056	R1	1971
03-24-403-022-0000	2024		SENECA	LN			MOUNT PROSPECT	60056	R1	1971
03-24-416-045-1060	1534		RIVER WEST	CT		3B	MOUNT PROSPECT	60056	R4	1971
03-24-416-035-0000	1526		RIVER WEST	CT			MOUNT PROSPECT	60056	R4	1971
03-24-303-021-0000	1822		ANDOA	LN			MOUNT PROSPECT	60056	R1	1971
03-24-317-006-0000	1817		ANDOA	LN			MOUNT PROSPECT	60056	R1	1971
03-24-313-024-0000	1811		LAUREL	DR			MOUNT PROSPECT	60056	R1	1971
03-24-312-022-0000	1811		LARCH	DR			MOUNT PROSPECT	60056	R1	1971
03-24-303-009-0000	1706		MOHAWK	LN			MOUNT PROSPECT	60056	R1	1971
03-24-312-034-0000	1705		LARCH	DR			MOUNT PROSPECT	60056	R1	1971
03-24-305-011-0000	1706		LARCH	DR			MOUNT PROSPECT	60056	R1	1971
03-24-403-011-0000	2015		SEMINOLE	LN			MOUNT PROSPECT	60056	R1	1971
03-24-403-012-0000	2017		SEMINOLE	LN			MOUNT PROSPECT	60056	R1	1971
03-24-403-013-0000	2019		SEMINOLE	LN			MOUNT PROSPECT	60056	R1	1971
03-24-403-014-0000	2021		SEMINOLE	LN			MOUNT PROSPECT	60056	R1	1971
03-24-403-015-0000	1822		PARK	DR			MOUNT PROSPECT	60056	R1	1971
03-24-317-027-0000	1715		SEMINOLE	LN			MOUNT PROSPECT	60056	R1	1971
03-24-317-026-0000	1717		SEMINOLE	LN			MOUNT PROSPECT	60056	R1	1971
03-24-402-009-0000	1911		SEMINOLE	LN			MOUNT PROSPECT	60056	R1	1971
03-24-305-016-0000	1716		LARCH	DR			MOUNT PROSPECT	60056	R1	1971
03-25-101-063-0000	1768	E	EUCLID	AV			MOUNT PROSPECT	60056	R1	1971
03-25-101-062-0000	1770	E	EUCLID	AV			MOUNT PROSPECT	60056	R1	1971
03-25-207-008-0000	1404		SAUK	LN			MOUNT PROSPECT	60056	R1	1971
03-24-308-019-0000	1513		ONEIDA	LN			MOUNT PROSPECT	60056	R1	1971
03-25-118-031-0000	1804		WOOD	LN			MOUNT PROSPECT	60056	R1	1971
03-24-409-010-0000	2013		WINTERGREEN	AV			MOUNT PROSPECT	60056	R1	1971
03-24-409-011-0000	2015		WINTERGREEN	AV			MOUNT PROSPECT	60056	R1	1971
03-24-314-019-0000	1816		ASPEN	DR			MOUNT PROSPECT	60056	R1	1971
03-24-416-045-1047	1528		RIVER WEST	CT		3A	MOUNT PROSPECT	60056	R4	1971
03-26-402-003-0000	1205		BARBERRY	LN			MOUNT PROSPECT	60056	R1	1971
03-24-402-007-0000	1907		SEMINOLE	LN			MOUNT PROSPECT	60056	R1	1971
03-24-402-008-0000	1909		SEMINOLE	LN			MOUNT PROSPECT	60056	R1	1971
03-24-313-025-0000	1809		LAUREL	DR			MOUNT PROSPECT	60056	R1	1971
03-24-312-016-0000	1808		LAUREL	DR			MOUNT PROSPECT	60056	R1	1971
03-24-312-023-0000	1809		LARCH	DR			MOUNT PROSPECT	60056	R1	1971
03-27-401-297-0000	201	E	EUCLID	AV			MOUNT PROSPECT	60056	B3*	1958
03-25-105-012-0000	1746		TANO	LN			MOUNT PROSPECT	60056	R1	1971
03-24-312-002-0000	1714		MAYA	LN			MOUNT PROSPECT	60056	R1	1971
03-24-414-020-0000	1905		PAWNEE	LN			MOUNT PROSPECT	60056	R1	1971
03-24-407-019-0000	1916		MAYA	LN			MOUNT PROSPECT	60056	R1	1971
03-24-411-010-0000	2001		CAYUGA	LN			MOUNT PROSPECT	60056	R1	1971
03-24-410-001-0000	1602		PARK	DR			MOUNT PROSPECT	60056	R1	1971
03-24-408-002-0000	1803		MURA	LN			MOUNT PROSPECT	60056	R1	1971
03-24-406-001-0000	1903		SENECA	LN			MOUNT PROSPECT	60056	R1	1971

03-24-313-008-0000	1712		ARALIA	DR			MOUNT PROSPECT	60056	R1	1971
03-25-105-008-0000	1754		TANO	LN			MOUNT PROSPECT	60056	R1	1971
03-35-200-071-1001	701		WHEELING	RD			MOUNT PROSPECT	60056	I1	1963
03-26-302-005-0000	1203		WHEELING	RD			MOUNT PROSPECT	60056	R1	1963
03-27-403-024-0000	1190		WHEELING	RD			MOUNT PROSPECT	60056	RX	1976
03-27-403-023-0000	1188		WHEELING	RD			MOUNT PROSPECT	60056	RX	1976
03-27-403-022-0000	1186		WHEELING	RD			MOUNT PROSPECT	60056	RX	1976
03-25-123-044-0000	1306		PIMA	LN			MOUNT PROSPECT	60056	R1	1971
03-24-314-027-0000	1803		ARALIA	DR			MOUNT PROSPECT	60056	R1	1971
03-24-313-012-0000	1802		ARALIA	DR			MOUNT PROSPECT	60056	R1	1971
03-25-111-017-0000	1325		INDIGO	DR			MOUNT PROSPECT	60056	R1	1971
03-25-111-012-0000	1764		CREE	LN			MOUNT PROSPECT	60056	R1	1971
03-25-105-004-0000	1762		TANO	LN			MOUNT PROSPECT	60056	R1	1971
03-25-117-010-0000	1331		PEACHTREE	LN			MOUNT PROSPECT	60056	R1	1971
03-25-209-010-0000	2019		TANO	LN			MOUNT PROSPECT	60056	R1	1971
03-25-208-002-0000	1341		BURNING BUSH	LN			MOUNT PROSPECT	60056	R1	1971
03-25-209-011-0000	2021		TANO	LN			MOUNT PROSPECT	60056	R1	1971
03-25-211-023-0000	1450		RIVER	RD			MOUNT PROSPECT	60056	B4	1971
03-25-211-024-0000	1440		RIVER	RD			MOUNT PROSPECT	60056	B3	1971
03-27-100-047-0000	1437		PICADILLY	CR			MOUNT PROSPECT	60056	R1*	1964
03-27-100-048-0000	1439		PICADILLY	CR			MOUNT PROSPECT	60056	R1*	1964
03-27-100-077-0000	0						MOUNT PROSPECT	60056	R1*	1964
03-25-207-013-0000	1405		LAMA	LN			MOUNT PROSPECT	60056	R1	1971
03-27-401-080-0000	1242		BOXWOOD	DR		B	MOUNT PROSPECT	60056	RX	1976
03-25-122-005-0000	1825		TANO	LN			MOUNT PROSPECT	60056	R1	1971
03-25-122-004-0000	1827		TANO	LN			MOUNT PROSPECT	60056	R1	1971
03-25-122-016-0000	1803		TANO	LN			MOUNT PROSPECT	60056	R1	1971
03-24-410-017-0000	2003		WOODVIEW	DR			MOUNT PROSPECT	60056	R1	1971
03-24-410-018-0000	2005		WOODVIEW	DR			MOUNT PROSPECT	60056	R1	1971
03-24-314-013-0000	1804		ASPEN	DR			MOUNT PROSPECT	60056	R1	1971
03-24-411-020-0000	1518		PARK	DR			MOUNT PROSPECT	60056	R1	1971
03-24-413-022-0000	1615		BURNING BUSH	LN			MOUNT PROSPECT	60056	R1	1971
03-24-413-021-0000	1904		PAWNEE	LN			MOUNT PROSPECT	60056	R1	1971
03-24-404-009-0000	1801		PARK	DR			MOUNT PROSPECT	60056	R1	1971
03-24-409-014-0000	2021		WINTERGREEN	AV			MOUNT PROSPECT	60056	R1	1971
03-24-409-024-0000	2014		WOODVIEW	DR			MOUNT PROSPECT	60056	R1	1971
03-24-409-015-0000	2023		WINTERGREEN	AV			MOUNT PROSPECT	60056	R1	1971
03-25-121-003-0000	1415		ALTHEA	LN			MOUNT PROSPECT	60056	R1	1971
03-35-200-071-1002	703		WHEELING	RD			MOUNT PROSPECT	60056	I1	1963
03-24-314-028-0000	1801		ARALIA	DR			MOUNT PROSPECT	60056	R1	1971
03-24-410-015-0000	1705		MURA	LN			MOUNT PROSPECT	60056	R1	1971
03-25-122-015-0000	1805		TANO	LN			MOUNT PROSPECT	60056	R1	1971
03-26-406-012-0000	1301		CEDAR	LN			MOUNT PROSPECT	60056	R1	1971
03-27-404-041-1032	500		DOGWOOD	LN		402	MOUNT PROSPECT	60056	RX	1976
03-24-406-013-0000	1707		BURNING BUSH	LN			MOUNT PROSPECT	60056	R1	1971
03-24-406-022-0000	1708		BEECH	RD			MOUNT PROSPECT	60056	R1	1971
03-24-414-024-0000	1913		PAWNEE	LN			MOUNT PROSPECT	60056	R1	1971
08-22-203-067-1005	1777		CRYSTAL	LN		202	MOUNT PROSPECT	60056	R4*	1962
08-22-203-064-1020	1747		CRYSTAL	LN		305	MOUNT PROSPECT	60056	R4*	1962
03-24-404-008-0000	1715		PARK	DR			MOUNT PROSPECT	60056	R1	1971
03-24-309-018-0000	1815		MAYA	LN			MOUNT PROSPECT	60056	R1	1971
03-24-309-017-0000	1817		MAYA	LN			MOUNT PROSPECT	60056	R1	1971
03-24-308-001-0000	1633		ONEIDA	LN			MOUNT PROSPECT	60056	R1	1971
03-24-311-022-0000	1721		MAYA	LN			MOUNT PROSPECT	60056	R1	1971
03-24-311-023-0000	1719		MAYA	LN			MOUNT PROSPECT	60056	R1	1971
03-24-311-010-0000	1812		BUCKTHORN	DR			MOUNT PROSPECT	60056	R1	1971
03-24-310-002-0000	1607		LARCH	DR			MOUNT PROSPECT	60056	R1	1971
03-25-102-007-0000	1763	E	CAMP MCDONALD	RD			MOUNT PROSPECT	60056	R1	1971
03-25-212-011-0000	1311		LAMA	LN			MOUNT PROSPECT	60056	R1	1971
03-25-213-012-0000	1310		LAMA	LN			MOUNT PROSPECT	60056	R1	1971
03-25-212-012-0000	1309		LAMA	LN			MOUNT PROSPECT	60056	R1	1971
03-25-102-014-0000	1430		COLUMBINE	DR			MOUNT PROSPECT	60056	R1	1971

03-25-207-016-0000	1411		LAMA	LN		MOUNT PROSPECT	60056	R1	1971
03-24-410-005-0000	2020		CAYUGA	LN		MOUNT PROSPECT	60056	R1	1971
03-24-416-016-0000	1503		PARK	DR		MOUNT PROSPECT	60056	R1	1971
03-24-412-002-0000	1502		BURNING BUSH	LN		MOUNT PROSPECT	60056	R1	1971
03-24-415-016-0000	1503		BURNING BUSH	LN		MOUNT PROSPECT	60056	R1	1971
03-24-408-003-0000	1805		MURA	LN		MOUNT PROSPECT	60056	R1	1971
03-24-406-003-0000	1805		BURNING BUSH	LN		MOUNT PROSPECT	60056	R1	1971
03-24-406-032-0000	1806		BEECH	RD		MOUNT PROSPECT	60056	R1	1971
03-24-405-015-0000	1806		BURNING BUSH	LN		MOUNT PROSPECT	60056	R1	1971
03-24-407-032-0000	1806		MURA	LN		MOUNT PROSPECT	60056	R1	1971
03-24-403-026-0000	2016		SENECA	LN		MOUNT PROSPECT	60056	R1	1971
03-24-403-025-0000	2018		SENECA	LN		MOUNT PROSPECT	60056	R1	1971
03-24-416-008-0000	1519		PARK	DR		MOUNT PROSPECT	60056	R1	1971
03-24-412-010-0000	1610		BURNING BUSH	LN		MOUNT PROSPECT	60056	R1	1971
03-24-414-031-0000	1508		MURA	LN		MOUNT PROSPECT	60056	R1	1971
03-25-107-007-0000	1753		TANO	LN		MOUNT PROSPECT	60056	R1	1971
03-24-409-023-0000	2016		WOODVIEW	DR		MOUNT PROSPECT	60056	R1	1971
03-24-409-016-0000	2025		WINTERGREEN	AV		MOUNT PROSPECT	60056	R1	1971
03-24-409-022-0000	2018		WOODVIEW	DR		MOUNT PROSPECT	60056	R1	1971
03-24-404-007-0000	1713		PARK	DR		MOUNT PROSPECT	60056	R1	1971
03-24-314-012-0000	1802		ASPEN	DR		MOUNT PROSPECT	60056	R1	1971
03-24-313-011-0000	1718		ARALIA	DR		MOUNT PROSPECT	60056	R1	1971
03-24-314-011-0000	1716		ASPEN	DR		MOUNT PROSPECT	60056	R1	1971
03-24-313-005-0000	1706		ARALIA	DR		MOUNT PROSPECT	60056	R1	1971
03-24-314-005-0000	1704		ASPEN	DR		MOUNT PROSPECT	60056	R1	1971
03-24-412-005-0000	1600		BURNING BUSH	LN		MOUNT PROSPECT	60056	R1	1971
03-24-415-019-0000	1903		YUMA	LN		MOUNT PROSPECT	60056	R1	1971
03-24-403-027-0000	2014		SENECA	LN		MOUNT PROSPECT	60056	R1	1971
03-24-414-033-0000	1504		MURA	LN		MOUNT PROSPECT	60056	R1	1971
03-24-410-021-0000	2011		WOODVIEW	DR		MOUNT PROSPECT	60056	R1	1971
03-24-416-006-0000	1603		PARK	DR		MOUNT PROSPECT	60056	R1	1971
03-24-413-011-0000	1518		MURA	LN		MOUNT PROSPECT	60056	R1	1971
03-24-411-005-0000	1513		MURA	LN		MOUNT PROSPECT	60056	R1	1971
03-25-118-014-0000	1827	E	CAMP MCDONALD	RD		MOUNT PROSPECT	60056	R1	1971
03-25-101-008-0000	1436		MANDEL	LN		MOUNT PROSPECT	60056	R1	1971
03-24-415-005-0000	1922	E	CAMP MCDONALD	RD		MOUNT PROSPECT	60056	R1	1971
03-24-416-045-1045	1528		RIVER WEST	CT	2A	MOUNT PROSPECT	60056	R4	1971
03-24-416-045-1046	1528		RIVER WEST	CT	2B	MOUNT PROSPECT	60056	R4	1971
03-24-410-027-0000	2023		WOODVIEW	DR		MOUNT PROSPECT	60056	R1	1971
03-24-407-020-0000	1704		MURA	LN		MOUNT PROSPECT	60056	R1	1971
03-24-410-009-0000	2012		CAYUGA	LN		MOUNT PROSPECT	60056	R1	1971
03-24-416-038-0000	1534		RIVER WEST	CT		MOUNT PROSPECT	60056	R4	1971
03-24-416-045-1055	1534		RIVER WEST	CT	1A	MOUNT PROSPECT	60056	R4	1971
03-26-317-011-0000	1120		BARBERRY	LN		MOUNT PROSPECT	60056	R1	1971
03-26-317-012-0000	1118		BARBERRY	LN		MOUNT PROSPECT	60056	R1	1971
03-25-105-009-0000	1752		TANO	LN		MOUNT PROSPECT	60056	R1	1971
03-25-203-005-0000	1408		BURNING BUSH	LN		MOUNT PROSPECT	60056	R1	1971
03-27-100-072-0000	1434		PICADILLY	CR		MOUNT PROSPECT	60056	R1*	1964
03-25-207-005-0000	1410		SAUK	LN		MOUNT PROSPECT	60056	R1	1971
03-26-302-004-0000	1205		WHEELING	RD		MOUNT PROSPECT	60056	R1	1963
03-27-403-021-0000	1184		WHEELING	RD		MOUNT PROSPECT	60056	RX	1976
03-27-403-019-0000	1180		WHEELING	RD		MOUNT PROSPECT	60056	RX	1976
03-25-207-004-0000	1412		SAUK	LN		MOUNT PROSPECT	60056	R1	1971
03-25-210-008-0000	1412		PARK	DR		MOUNT PROSPECT	60056	R1	1971
03-25-203-006-0000	1410		BURNING BUSH	LN		MOUNT PROSPECT	60056	R1	1971
03-25-211-007-0000	1413		PARK	DR		MOUNT PROSPECT	60056	R1	1971
03-25-101-021-0000	1418		INDIGO	DR		MOUNT PROSPECT	60056	R1	1971
03-24-415-002-0000	1928	E	CAMP MCDONALD	RD		MOUNT PROSPECT	60056	R1	1971
03-24-309-002-0000	1603		ROSETREE	LN		MOUNT PROSPECT	60056	R1	1971
03-24-309-004-0000	1506		ONEIDA	LN		MOUNT PROSPECT	60056	R1	1971
03-25-105-023-0000	1753		CARIB	LN		MOUNT PROSPECT	60056	R1	1971
03-25-118-021-0000	1824		WOOD	LN		MOUNT PROSPECT	60056	R1	1971

03-25-119-040-0000	1417		COLUMBINE	DR		MOUNT PROSPECT	60056	R1	1971
03-25-119-024-0000	1818		SITKA	LN		MOUNT PROSPECT	60056	R1	1971
03-25-117-009-0000	1329		PEACHTREE	LN		MOUNT PROSPECT	60056	R1	1971
03-25-112-031-0000	1330		PEACHTREE	LN		MOUNT PROSPECT	60056	R1	1971
03-25-105-017-0000	1741		CARIB	LN		MOUNT PROSPECT	60056	R1	1971
03-25-105-010-0000	1750		TANO	LN		MOUNT PROSPECT	60056	R1	1971
03-25-101-026-0000	1408		INDIGO	DR		MOUNT PROSPECT	60056	R1	1971
03-24-308-014-0000	1607		ONEIDA	CT		MOUNT PROSPECT	60056	R1	1971
03-24-308-016-0000	1603		ONEIDA	LN		MOUNT PROSPECT	60056	R1	1971
03-24-308-013-0000	1609		ONEIDA	CT		MOUNT PROSPECT	60056	R1	1971
03-24-412-001-0000	1500		BURNING BUSH	LN		MOUNT PROSPECT	60056	R1	1971
03-24-416-017-0000	1501		PARK	DR		MOUNT PROSPECT	60056	R1	1971
03-24-415-015-0000	1501		BURNING BUSH	LN		MOUNT PROSPECT	60056	R1	1971
03-24-314-003-0000	1806		MAYA	LN		MOUNT PROSPECT	60056	R1	1971
03-25-206-002-0000	1416		LAMA	LN		MOUNT PROSPECT	60056	R1	1971
03-25-210-006-0000	1416		PARK	DR		MOUNT PROSPECT	60056	R1	1971
03-24-411-011-0000	2003		CAYUGA	LN		MOUNT PROSPECT	60056	R1	1971
03-24-410-007-0000	2016		CAYUGA	LN		MOUNT PROSPECT	60056	R1	1971
03-24-314-026-0000	1805		ARALIA	DR		MOUNT PROSPECT	60056	R1	1971
03-24-313-013-0000	1804		ARALIA	DR		MOUNT PROSPECT	60056	R1	1971
03-24-404-021-0000	1827		PARK	DR		MOUNT PROSPECT	60056	R1	1971
03-24-416-045-1030	1520		RIVER WEST	CT	3B	MOUNT PROSPECT	60056	R4	1971
03-24-416-032-0000	1516		RIVER WEST	CT		MOUNT PROSPECT	60056	R4	1971
03-24-307-056-0000	1758	E	CAMP MCDONALD	RD		MOUNT PROSPECT	60056	R1	1971
03-24-307-058-0000	1762	E	CAMP MCDONALD	RD		MOUNT PROSPECT	60056	R1	1971
03-24-414-007-0000	1918		YUMA	LN		MOUNT PROSPECT	60056	R1	1971
03-24-414-006-0000	1920		YUMA	LN		MOUNT PROSPECT	60056	R1	1971
03-24-309-026-0000	1809		BUCKTHORN	DR		MOUNT PROSPECT	60056	R1	1971
03-25-123-045-0000	1308		PIMA	LN		MOUNT PROSPECT	60056	R1	1971
03-25-120-014-0000	1812		TANO	LN		MOUNT PROSPECT	60056	R1	1971
03-24-416-045-1048	1528		RIVER WEST	CT	3B	MOUNT PROSPECT	60056	R4	1971
03-24-308-017-0000	1601		ONEIDA	LN		MOUNT PROSPECT	60056	R1	1971
03-24-308-012-0000	1611		ONEIDA	CT		MOUNT PROSPECT	60056	R1	1971
03-24-308-018-0000	1515		ONEIDA	LN		MOUNT PROSPECT	60056	R1	1971
03-24-416-045-1044	1528		RIVER WEST	CT	1B	MOUNT PROSPECT	60056	R4	1971
03-24-410-008-0000	2014		CAYUGA	LN		MOUNT PROSPECT	60056	R1	1971
03-24-406-016-0000	1902		MAYA	LN		MOUNT PROSPECT	60056	R1	1971
03-25-105-005-0000	1760		TANO	LN		MOUNT PROSPECT	60056	R1	1971
03-25-105-006-0000	1758		TANO	LN		MOUNT PROSPECT	60056	R1	1971
03-25-105-007-0000	1756		TANO	LN		MOUNT PROSPECT	60056	R1	1971
03-24-416-045-1039	1526		RIVER WEST	CT	2A	MOUNT PROSPECT	60056	R4	1971
03-24-416-045-1040	1526		RIVER WEST	CT	2B	MOUNT PROSPECT	60056	R4	1971
03-24-416-045-1041	1526		RIVER WEST	CT	3A	MOUNT PROSPECT	60056	R4	1971
03-24-308-021-0000	1509		ONEIDA	LN		MOUNT PROSPECT	60056	R1	1971
03-24-312-004-0000	1718		MAYA	LN		MOUNT PROSPECT	60056	R1	1971
03-24-416-009-0000	1517		PARK	DR		MOUNT PROSPECT	60056	R1	1971
03-24-414-017-0000	1605		BURNING BUSH	LN		MOUNT PROSPECT	60056	R1	1971
03-24-310-018-0000	1612		ROSETREE	LN		MOUNT PROSPECT	60056	R1	1971
03-24-308-007-0000	1621		ONEIDA	CT		MOUNT PROSPECT	60056	R1	1971
03-24-413-004-0000	1905		MAYA	LN		MOUNT PROSPECT	60056	R1	1971
03-24-308-005-0000	1625		ONEIDA	LN		MOUNT PROSPECT	60056	R1	1971
03-25-207-003-0000	1414		SAUK	LN		MOUNT PROSPECT	60056	R1	1971
03-25-102-028-0000	1435		MANDEL	LN		MOUNT PROSPECT	60056	R1	1971
03-25-122-025-0000	1325		COLUMBINE	DR		MOUNT PROSPECT	60056	R1	1971
03-25-101-064-0000	1766	E	EUCLID	AV		MOUNT PROSPECT	60056	R1	1971
03-24-414-018-0000	1607		BURNING BUSH	LN		MOUNT PROSPECT	60056	R1	1971
03-24-414-019-0000	1903		PAWNEE	LN		MOUNT PROSPECT	60056	R1	1971
03-25-104-013-0000	1752		CARIB	LN		MOUNT PROSPECT	60056	R1	1971
03-25-104-001-0000	1412		COLUMBINE	DR		MOUNT PROSPECT	60056	R1	1971
03-25-105-027-0000	1761		CARIB	LN		MOUNT PROSPECT	60056	R1	1971
03-25-105-028-0000	1763		CARIB	LN		MOUNT PROSPECT	60056	R1	1971
03-25-118-013-0000	1825	E	CAMP MCDONALD	RD		MOUNT PROSPECT	60056	R1	1971

03-25-119-014-0000	1416		ALTHEA	LN		MOUNT PROSPECT	60056	R1	1971
03-24-310-009-0000	1509		LARCH	DR		MOUNT PROSPECT	60056	R1	1971
03-24-416-045-1056	1534		RIVER WEST	CT	1B	MOUNT PROSPECT	60056	R4	1971
03-24-416-045-1057	1534		RIVER WEST	CT	2A	MOUNT PROSPECT	60056	R4	1971
03-24-416-045-1058	1534		RIVER WEST	CT	2B	MOUNT PROSPECT	60056	R4	1971
03-27-302-001-0000	203	W	EUCLID	AV		MOUNT PROSPECT	60056	RX	1965
03-27-302-002-0000	201	W	EUCLID	AV		MOUNT PROSPECT	60056	RX	1965
03-27-100-057-0000	1427		PICADILLY	CT		MOUNT PROSPECT	60056	R1*	1964
03-25-210-016-0000	1403		SAUK	LN		MOUNT PROSPECT	60056	R1	1971
03-27-100-068-0000	1405		PICADILLY	CR		MOUNT PROSPECT	60056	R1*	1964
03-25-212-020-0000	2012		CHINKAPIN OAK	DR		MOUNT PROSPECT	60056	R1	1971
03-25-212-021-0000	2014		CHINKAPIN OAK	DR		MOUNT PROSPECT	60056	R1	1971
03-26-314-022-0000	1116		HEMLOCK	LN		MOUNT PROSPECT	60056	R1	1971
03-26-302-027-0000	713	E	EUCLID	AV		MOUNT PROSPECT	60056	R1	1963
03-26-302-026-0000	1216		CRABTREE	LN		MOUNT PROSPECT	60056	R1	1963
03-26-300-007-0000	900		ALDER	LN		MOUNT PROSPECT	60056	R1	1963
03-25-212-003-0000	2015		PIN OAK	DR		MOUNT PROSPECT	60056	R1	1971
03-25-211-003-0000	1405		PARK	DR		MOUNT PROSPECT	60056	R1	1971
03-25-209-015-0000	1327		LAMA	LN		MOUNT PROSPECT	60056	R1	1971
03-24-415-004-0000	1924	E	CAMP MCDONALD	RD		MOUNT PROSPECT	60056	R1	1971
03-24-415-003-0000	1926	E	CAMP MCDONALD	RD		MOUNT PROSPECT	60056	R1	1971
03-25-123-042-0000	1302		PIMA	LN		MOUNT PROSPECT	60056	R1	1971
03-26-406-006-0000	1407		CEDAR	LN		MOUNT PROSPECT	60056	R1	1971
03-25-205-011-0000	1401		BURNING BUSH	LN		MOUNT PROSPECT	60056	R1	1971
03-26-406-003-0000	1503		CEDAR	LN		MOUNT PROSPECT	60056	R1	1971
08-23-202-050-0000	1759		LINNEMAN	RD		MOUNT PROSPECT	60056	I1	2006
03-25-303-027-0000	1750		AZALEA	PL		MOUNT PROSPECT	60056	R1	1971
03-27-302-050-0000	1131		THOMAS MORE	TE		MOUNT PROSPECT	60056	R1	1965
03-25-111-004-0000	1332		PEARTREE	LN		MOUNT PROSPECT	60056	R1	1971
03-27-100-059-0000	1413		PICADILLY	CT		MOUNT PROSPECT	60056	R1*	1964
03-27-100-041-0000	1448		PICADILLY	CR		MOUNT PROSPECT	60056	R1*	1964
03-25-105-003-0000	1764		TANO	LN		MOUNT PROSPECT	60056	R1	1971
03-24-414-026-0000	1917		PAWNEE	LN		MOUNT PROSPECT	60056	R1	1971
03-24-414-027-0000	1919		PAWNEE	LN		MOUNT PROSPECT	60056	R1	1971
03-24-310-004-0000	1603		LARCH	DR		MOUNT PROSPECT	60056	R1	1971
03-24-310-017-0000	1610		ROSETREE	LN		MOUNT PROSPECT	60056	R1	1971
03-25-104-004-0000	1770		CARIB	LN		MOUNT PROSPECT	60056	R1	1971
03-25-104-003-0000	1772		CARIB	LN		MOUNT PROSPECT	60056	R1	1971
03-25-104-022-0000	1419		INDIGO	DR		MOUNT PROSPECT	60056	R1	1971
03-24-310-019-0000	1614		ROSETREE	LN		MOUNT PROSPECT	60056	R1	1971
03-25-102-019-0000	1768		WOOD	LN		MOUNT PROSPECT	60056	R1	1971
03-25-102-018-0000	1770		WOOD	LN		MOUNT PROSPECT	60056	R1	1971
03-25-102-017-0000	1772		WOOD	LN		MOUNT PROSPECT	60056	R1	1971
03-24-309-024-0000	1813		BUCKTHORN	DR		MOUNT PROSPECT	60056	R1	1971
03-24-309-012-0000	1620		ONEIDA	LN		MOUNT PROSPECT	60056	R1	1971
03-24-307-033-0000	1608		LARCH	DR		MOUNT PROSPECT	60056	R1	1971
03-24-309-013-0000	1622		ONEIDA	LN		MOUNT PROSPECT	60056	R1	1971
03-24-309-023-0000	1815		BUCKTHORN	DR		MOUNT PROSPECT	60056	R1	1971
03-25-101-052-0000	1767		CREE	LN		MOUNT PROSPECT	60056	R1	1971
03-25-101-053-0000	1769		CREE	LN		MOUNT PROSPECT	60056	R1	1971
03-25-204-009-0000	1911	E	CAMP MCDONALD	RD		MOUNT PROSPECT	60056	R1	1971
03-26-405-011-0000	1400		CEDAR	LN		MOUNT PROSPECT	60056	R1	1971
03-26-405-010-0000	1304		CEDAR	LN		MOUNT PROSPECT	60056	R1	1971
03-25-101-050-0000	1763		CREE	LN		MOUNT PROSPECT	60056	R1	1971
03-26-404-016-0000	1200		SYCAMORE	LN		MOUNT PROSPECT	60056	R1	1971
03-25-119-017-0000	1832		SITKA	LN		MOUNT PROSPECT	60056	R1	1971
03-25-119-016-0000	1834		SITKA	LN		MOUNT PROSPECT	60056	R1	1971
03-25-207-007-0000	1406		SAUK	LN		MOUNT PROSPECT	60056	R1	1971
03-25-206-014-0000	1407		BORO	LN		MOUNT PROSPECT	60056	R1	1971
03-27-100-073-0000	1436		PICADILLY	CR		MOUNT PROSPECT	60056	R1*	1964
03-27-100-069-0000	1403		PICADILLY	CR		MOUNT PROSPECT	60056	R1*	1964
03-25-112-030-0000	1332		PEACHTREE	LN		MOUNT PROSPECT	60056	R1	1971

03-24-416-011-0000	1513		PARK	DR		MOUNT PROSPECT	60056	R1	1971
03-24-412-008-0000	1606		BURNING BUSH	LN		MOUNT PROSPECT	60056	R1	1971
03-24-414-016-0000	1603		BURNING BUSH	LN		MOUNT PROSPECT	60056	R1	1971
03-24-414-014-0000	1904		YUMA	LN		MOUNT PROSPECT	60056	R1	1971
03-24-312-003-0000	1716		MAYA	LN		MOUNT PROSPECT	60056	R1	1971
03-24-311-020-0000	1725		MAYA	LN		MOUNT PROSPECT	60056	R1	1971
03-24-311-014-0000	1811		MAYA	LN		MOUNT PROSPECT	60056	R1	1971
03-24-309-019-0000	1813		MAYA	LN		MOUNT PROSPECT	60056	R1	1971
03-24-414-008-0000	1916		YUMA	LN		MOUNT PROSPECT	60056	R1	1971
03-25-104-006-0000	1766		CARIB	LN		MOUNT PROSPECT	60056	R1	1971
03-25-104-012-0000	1754		CARIB	LN		MOUNT PROSPECT	60056	R1	1971
03-25-104-005-0000	1768		CARIB	LN		MOUNT PROSPECT	60056	R1	1971
03-25-205-009-0000	1402		BORO	LN		MOUNT PROSPECT	60056	R1	1971
03-25-211-009-0000	1417		PARK	DR		MOUNT PROSPECT	60056	R1	1971
03-25-210-022-0000	1415		SAUK	LN		MOUNT PROSPECT	60056	R1	1971
03-25-122-021-0000	1806		WISTORIA	CT		MOUNT PROSPECT	60056	R1	1971
03-25-101-066-0000	1762	E	EUCLID	AV		MOUNT PROSPECT	60056	R1	1971
03-25-101-065-0000	1764	E	EUCLID	AV		MOUNT PROSPECT	60056	R1	1971
03-25-209-019-0000	2000		PIN OAK	DR		MOUNT PROSPECT	60056	R1	1971
03-25-104-034-0000	1761		WOOD	LN		MOUNT PROSPECT	60056	R1	1971
03-24-416-045-1027	1520		RIVER WEST	CT	2A	MOUNT PROSPECT	60056	R4	1971
03-24-310-020-0000	1616		ROSETREE	LN		MOUNT PROSPECT	60056	R1	1971
03-25-107-004-0000	1747		TANO	LN		MOUNT PROSPECT	60056	R1	1971
03-25-107-003-0000	1745		TANO	LN		MOUNT PROSPECT	60056	R1	1971
03-25-107-002-0000	1743		TANO	LN		MOUNT PROSPECT	60056	R1	1971
03-25-101-031-0000	1348		INDIGO	DR		MOUNT PROSPECT	60056	R1	1971
03-25-107-001-0000	1341		INDIGO	DR		MOUNT PROSPECT	60056	R1	1971
03-24-309-011-0000	1608		ONEIDA	LN		MOUNT PROSPECT	60056	R1	1971
03-24-309-001-0000	1605		ROSETREE	LN		MOUNT PROSPECT	60056	R1	1971
03-24-310-010-0000	1507		LARCH	DR		MOUNT PROSPECT	60056	R1	1971
03-24-309-003-0000	1601		ROSETREE	LN		MOUNT PROSPECT	60056	R1	1971
03-25-112-009-0000	1327		PEARTREE	LN		MOUNT PROSPECT	60056	R1	1971
03-28-202-010-0000	0					MOUNT PROSPECT	60056	CR*	1964
03-25-102-005-0000	1759	E	CAMP MCDONALD	RD		MOUNT PROSPECT	60056	R1	1971
03-25-102-006-0000	1761	E	CAMP MCDONALD	RD		MOUNT PROSPECT	60056	R1	1971
03-35-200-071-1003	705		WHEELING	RD		MOUNT PROSPECT	60056	I1	1963
03-26-300-012-0000	908		ALDER	LN		MOUNT PROSPECT	60056	R1	1971
03-25-204-008-0000	1913	E	CAMP MCDONALD	RD		MOUNT PROSPECT	60056	R1	1971
03-25-204-007-0000	1915	E	CAMP MCDONALD	RD		MOUNT PROSPECT	60056	R1	1971
03-25-204-006-0000	1917	E	CAMP MCDONALD	RD		MOUNT PROSPECT	60056	R1	1971
03-25-204-005-0000	1919	E	CAMP MCDONALD	RD		MOUNT PROSPECT	60056	R1	1971
03-25-204-004-0000	1921	E	CAMP MCDONALD	RD		MOUNT PROSPECT	60056	R1	1971
03-25-204-003-0000	1923	E	CAMP MCDONALD	RD		MOUNT PROSPECT	60056	R1	1971
03-25-207-014-0000	1407		LAMA	LN		MOUNT PROSPECT	60056	R1	1971
03-26-303-023-0000	1001		ALDER	LN		MOUNT PROSPECT	60056	R1	1971
03-26-303-027-0000	907		ALDER	LN		MOUNT PROSPECT	60056	R1	1971
03-26-303-005-0000	903		ALDER	LN		MOUNT PROSPECT	60056	R1	1971
03-25-206-005-0000	1410		LAMA	LN		MOUNT PROSPECT	60056	R1	1971
03-26-406-001-0000	1110		SYCAMORE	LN		MOUNT PROSPECT	60056	R1	1971
03-26-406-002-0000	1505		CEDAR	LN		MOUNT PROSPECT	60056	R1	1971
03-25-402-041-0000	2027	E	EUCLID	AV		MOUNT PROSPECT	60056	B3	1971
03-27-401-189-0000	1064		BOXWOOD	DR	B	MOUNT PROSPECT	60056	RX	1976
03-27-401-190-0000	1066		BOXWOOD	DR	A	MOUNT PROSPECT	60056	RX	1976
03-27-302-004-0000	1116		MEADOW	LN		MOUNT PROSPECT	60056	RX	1965
03-27-401-248-0000	946		BOXWOOD	DR	B	MOUNT PROSPECT	60056	RX	1976
03-27-401-247-0000	946		BOXWOOD	DR	A	MOUNT PROSPECT	60056	RX	1976
03-27-401-246-0000	944		BOXWOOD	DR	B	MOUNT PROSPECT	60056	RX	1976
03-27-401-245-0000	944		BOXWOOD	DR	A	MOUNT PROSPECT	60056	RX	1976
03-27-401-043-0000	922		BOXWOOD	DR	A	MOUNT PROSPECT	60056	RX	1976
03-25-101-059-0000	1776	E	EUCLID	AV		MOUNT PROSPECT	60056	R1	1971
03-25-101-058-0000	1778	E	EUCLID	AV		MOUNT PROSPECT	60056	R1	1971
03-25-208-017-0000	1908		BURR OAK	DR		MOUNT PROSPECT	60056	R1	1971

03-26-300-016-0000	1006		ALDER	LN		MOUNT PROSPECT	60056	R1	1971
03-25-209-004-0000	2007		TANO	LN		MOUNT PROSPECT	60056	R1	1971
03-27-402-052-0000	0					MOUNT PROSPECT	60056	RX	1976
03-27-402-050-0000	1204		WHEELING	RD		MOUNT PROSPECT	60056	RX	1976
03-25-101-051-0000	1765		CREE	LN		MOUNT PROSPECT	60056	R1	1971
03-25-122-003-0000	1829		TANO	LN		MOUNT PROSPECT	60056	R1	1971
03-26-317-016-0000	1110		BARBERRY	LN		MOUNT PROSPECT	60056	R1	1971
03-26-405-009-0000	1401		BARBERRY	LN		MOUNT PROSPECT	60056	R1	1971
03-26-405-018-0000	1114		SYCAMORE	LN		MOUNT PROSPECT	60056	R1	1971
03-26-406-005-0000	1409		CEDAR	LN		MOUNT PROSPECT	60056	R1	1971
03-25-105-016-0000	1739		CARIB	LN		MOUNT PROSPECT	60056	R1	1971
03-25-119-015-0000	1414		ALTHEA	LN		MOUNT PROSPECT	60056	R1	1971
03-25-119-038-0000	1413		COLUMBINE	DR		MOUNT PROSPECT	60056	R1	1971
03-25-119-025-0000	1816		SITKA	LN		MOUNT PROSPECT	60056	R1	1971
03-25-121-004-0000	1413		ALTHEA	LN		MOUNT PROSPECT	60056	R1	1971
03-25-119-037-0000	1411		COLUMBINE	DR		MOUNT PROSPECT	60056	R1	1971
03-25-121-005-0000	1411		ALTHEA	LN		MOUNT PROSPECT	60056	R1	1971
03-25-119-026-0000	1814		SITKA	LN		MOUNT PROSPECT	60056	R1	1971
03-25-119-036-0000	1409		COLUMBINE	DR		MOUNT PROSPECT	60056	R1	1971
03-25-121-006-0000	1409		ALTHEA	LN		MOUNT PROSPECT	60056	R1	1971
03-26-302-021-0000	1206		CRABTREE	LN		MOUNT PROSPECT	60056	R1	1963
03-24-307-050-0000	1512		LARCH	DR		MOUNT PROSPECT	60056	R1	1971
03-24-307-049-0000	1510		LARCH	DR		MOUNT PROSPECT	60056	R1	1971
03-25-117-016-0000	1330		COLUMBINE	DR		MOUNT PROSPECT	60056	R1	1971
03-25-101-033-0000	1344		INDIGO	DR		MOUNT PROSPECT	60056	R1	1971
03-25-118-001-0000	1801	E	CAMP MCDONALD	RD		MOUNT PROSPECT	60056	R1	1971
03-24-307-048-0000	1508		LARCH	DR		MOUNT PROSPECT	60056	R1	1971
03-24-307-047-0000	1506		LARCH	DR		MOUNT PROSPECT	60056	R1	1971
03-24-404-001-0000	1701		PARK	DR		MOUNT PROSPECT	60056	R1	1971
03-24-405-001-0000	1702		BURNING BUSH	LN		MOUNT PROSPECT	60056	R1	1971
03-27-401-092-0000	1236		BOXWOOD	DR	A	MOUNT PROSPECT	60056	RX	1976
03-25-102-026-0000	1754		WOOD	LN		MOUNT PROSPECT	60056	R1	1971
03-25-111-006-0000	1328		PEARTREE	LN		MOUNT PROSPECT	60056	R1	1971
03-25-112-008-0000	1325		PEARTREE	LN		MOUNT PROSPECT	60056	R1	1971
03-25-101-040-0000	1330		INDIGO	DR		MOUNT PROSPECT	60056	R1	1971
03-25-111-019-0000	1329		INDIGO	DR		MOUNT PROSPECT	60056	R1	1971
03-25-112-007-0000	1323		PEARTREE	LN		MOUNT PROSPECT	60056	R1	1971
03-26-412-014-0000	1609		BARBERRY	LN		MOUNT PROSPECT	60056	R1	1971
03-26-412-013-0000	1607		BARBERRY	LN		MOUNT PROSPECT	60056	R1	1971
03-26-412-012-0000	1605		BARBERRY	LN		MOUNT PROSPECT	60056	R1	1971
03-26-412-007-0000	1602		CEDAR	LN		MOUNT PROSPECT	60056	R1	1971
03-25-209-007-0000	2013		TANO	LN		MOUNT PROSPECT	60056	R1	1971
03-27-100-060-0000	1415		PICADILLY	CT		MOUNT PROSPECT	60056	R1*	1964
03-27-100-061-0000	1417		PICADILLY	CT		MOUNT PROSPECT	60056	R1*	1964
03-27-100-062-0000	1419		PICADILLY	CT		MOUNT PROSPECT	60056	R1*	1964
03-27-100-040-0000	1446		PICADILLY	CR		MOUNT PROSPECT	60056	R1*	1964
03-27-402-033-0000	1268		WHEELING	RD		MOUNT PROSPECT	60056	RX	1976
03-25-120-010-0000	1813		SITKA	LN		MOUNT PROSPECT	60056	R1	1971
03-25-119-027-0000	1812		SITKA	LN		MOUNT PROSPECT	60056	R1	1971
03-25-119-035-0000	1407		COLUMBINE	DR		MOUNT PROSPECT	60056	R1	1971
03-25-121-007-0000	1407		ALTHEA	LN		MOUNT PROSPECT	60056	R1	1971
03-25-119-028-0000	1810		SITKA	LN		MOUNT PROSPECT	60056	R1	1971
03-25-120-001-0000	1404		ALTHEA	LN		MOUNT PROSPECT	60056	R1	1971
03-25-206-010-0000	1400		LAMA	LN		MOUNT PROSPECT	60056	R1	1971
03-25-122-042-0000	1816		CREE	LN		MOUNT PROSPECT	60056	R1	1971
03-25-119-021-0000	1824		SITKA	LN		MOUNT PROSPECT	60056	R1	1971
03-25-119-020-0000	1826		SITKA	LN		MOUNT PROSPECT	60056	R1	1971
03-25-119-019-0000	1828		SITKA	LN		MOUNT PROSPECT	60056	R1	1971
03-25-119-018-0000	1830		SITKA	LN		MOUNT PROSPECT	60056	R1	1971
08-23-200-051-0000	603		DEMPSTER	ST		MOUNT PROSPECT	60056	I1	2006
08-23-200-051-0000	605		DEMPSTER	ST		MOUNT PROSPECT	60056	I1	2006
08-23-200-051-0000	607		DEMPSTER	ST		MOUNT PROSPECT	60056	I1	2006

08-23-200-051-0000	609		DEMPSTER	ST			MOUNT PROSPECT	60056	I1	2006
03-25-402-008-0000	2005	E	EUCLID	AV			MOUNT PROSPECT	60056	R1	1971
03-25-123-006-0000	1304		BURNING BUSH	LN			MOUNT PROSPECT	60056	R1	1971
03-25-123-010-0000	1831		CREE	LN			MOUNT PROSPECT	60056	R1	1971
03-25-123-013-0000	1825		CREE	LN			MOUNT PROSPECT	60056	R1	1971
03-25-123-049-0000	1303		PIMA	LN			MOUNT PROSPECT	60056	R1	1971
03-25-123-033-0000	1300		SANTEE	LN			MOUNT PROSPECT	60056	R1	1971
03-25-105-021-0000	1749		CARIB	LN			MOUNT PROSPECT	60056	R1	1971
03-25-118-009-0000	1817	E	CAMP MCDONALD	RD			MOUNT PROSPECT	60056	R1	1971
03-25-400-020-1051	810		RIVER	RD		1C	MOUNT PROSPECT	60056	R4*	1971
03-25-209-024-0000	2010		PIN OAK	DR			MOUNT PROSPECT	60056	R1	1971
03-25-209-025-0000	2012		PIN OAK	DR			MOUNT PROSPECT	60056	R1	1971
03-27-401-045-0000	924		BOXWOOD	DR		A	MOUNT PROSPECT	60056	RX	1976
03-25-402-041-0000	2033	E	EUCLID	AV			MOUNT PROSPECT	60056	B3	1971
03-25-402-042-0000	1230		RIVER	RD			MOUNT PROSPECT	60056	B3	1971
03-26-302-029-0000	713	E	EUCLID	AV			MOUNT PROSPECT	60056	R1	1963
03-25-123-038-0000	1305		SANTEE	LN			MOUNT PROSPECT	60056	R1	1971
03-25-123-052-0000	1823		CREE	LN			MOUNT PROSPECT	60056	R1	1971
03-26-406-004-0000	1501		CEDAR	LN			MOUNT PROSPECT	60056	R1	1971
03-25-107-005-0000	1749		TANO	LN			MOUNT PROSPECT	60056	R1	1971
03-25-101-030-0000	1400		INDIGO	DR			MOUNT PROSPECT	60056	R1	1971
03-25-117-025-0000	1800		CREE	LN			MOUNT PROSPECT	60056	R1	1971
03-25-123-001-0000	1314		BURNING BUSH	LN			MOUNT PROSPECT	60056	R1	1971
03-26-303-014-0000	1008		BARBERRY	LN			MOUNT PROSPECT	60056	R1	1971
03-26-308-026-0000	903		BARBERRY	LN			MOUNT PROSPECT	60056	R1	1971
03-25-303-029-0000	1754		AZALEA	PL			MOUNT PROSPECT	60056	R1	1971
03-25-303-028-0000	1752		AZALEA	PL			MOUNT PROSPECT	60056	R1	1971
03-26-405-007-0000	1405		BARBERRY	LN			MOUNT PROSPECT	60056	R1	1971
03-26-405-008-0000	1403		BARBERRY	LN			MOUNT PROSPECT	60056	R1	1971
03-25-303-047-0000	939		QUINCE	CT			MOUNT PROSPECT	60056	R1	1971
03-26-412-019-0000	1619		BARBERRY	LN			MOUNT PROSPECT	60056	R1	1971
03-26-318-014-0000	1121		BARBERRY	LN			MOUNT PROSPECT	60056	R1	1971
03-26-402-025-0000	1112		WESTGATE	RD			MOUNT PROSPECT	60056	R1	1971
03-26-318-013-0000	1119		BARBERRY	LN			MOUNT PROSPECT	60056	R1	1971
03-25-207-019-0000	1417		LAMA	LN			MOUNT PROSPECT	60056	R1	1971
03-25-207-002-0000	1416		SAUK	LN			MOUNT PROSPECT	60056	R1	1971
03-25-210-007-0000	1414		PARK	DR			MOUNT PROSPECT	60056	R1	1971
03-25-105-029-0000	1765		CARIB	LN			MOUNT PROSPECT	60056	R1	1971
03-25-207-018-0000	1415		LAMA	LN			MOUNT PROSPECT	60056	R1	1971
03-27-100-056-0000	1429		PICADILLY	CT			MOUNT PROSPECT	60056	R1*	1964
03-25-121-001-0000	1419		ALTHEA	LN			MOUNT PROSPECT	60056	R1	1971
03-25-206-016-0000	1411		BORO	LN			MOUNT PROSPECT	60056	R1	1971
03-27-302-033-0000	1136		THOMAS MORE	TE			MOUNT PROSPECT	60056	R4*	1963
03-27-303-002-0000	107	W	EUCLID	AV			MOUNT PROSPECT	60056	RX	1965
03-27-308-015-0000	615	W	RAND	RD			MOUNT PROSPECT	60056	R1	1974
03-25-107-029-0000	1334		COLUMBINE	DR			MOUNT PROSPECT	60056	R1	1971
03-25-123-003-0000	1310		BURNING BUSH	LN			MOUNT PROSPECT	60056	R1	1971
03-25-123-020-0000	1811		CREE	LN			MOUNT PROSPECT	60056	R1	1971
03-25-209-016-0000	1325		LAMA	LN			MOUNT PROSPECT	60056	R1	1971
03-25-117-003-0000	1317		PEACHTREE	LN			MOUNT PROSPECT	60056	R1	1971
03-27-401-097-0000	1222		BOXWOOD	DR		A	MOUNT PROSPECT	60056	RX	1976
03-26-406-008-0000	1403		CEDAR	LN			MOUNT PROSPECT	60056	R1	1971
03-25-120-003-0000	1833		SITKA	LN			MOUNT PROSPECT	60056	R1	1971
03-25-120-002-0000	1835		SITKA	LN			MOUNT PROSPECT	60056	R1	1971
03-25-209-013-0000	1331		LAMA	LN			MOUNT PROSPECT	60056	R1	1971
03-25-209-014-0000	1329		LAMA	LN			MOUNT PROSPECT	60056	R1	1971
03-26-405-012-0000	1402		CEDAR	LN			MOUNT PROSPECT	60056	R1	1971
03-25-208-012-0000	1921		TANO	LN			MOUNT PROSPECT	60056	R1	1971
03-25-209-003-0000	2005		TANO	LN			MOUNT PROSPECT	60056	R1	1971
03-25-402-041-0000	2031	E	EUCLID	AV			MOUNT PROSPECT	60056	B3	1971
03-25-402-041-0000	2025	E	EUCLID	AV			MOUNT PROSPECT	60056	B3	1971
03-27-401-114-0000	1168		BOXWOOD	DR		A	MOUNT PROSPECT	60056	RX	1976

03-25-104-036-0000	1765		WOOD	LN		MOUNT PROSPECT	60056	R1	1971
03-27-100-078-0000	0					MOUNT PROSPECT	60056	R1*	1964
03-25-102-002-0000	1753	E	CAMP MCDONALD	RD		MOUNT PROSPECT	60056	R1	1971
03-25-104-024-0000	1423		INDIGO	DR		MOUNT PROSPECT	60056	R1	1971
03-25-101-020-0000	1420		INDIGO	DR		MOUNT PROSPECT	60056	R1	1971
03-25-118-030-0000	1806		WOOD	LN		MOUNT PROSPECT	60056	R1	1971
03-27-401-096-0000	1220		BOXWOOD	DR		MOUNT PROSPECT	60056	RX	1976
03-27-401-150-0000	1210		BOXWOOD	DR		MOUNT PROSPECT	60056	RX	1976
03-27-401-167-0000	0					MOUNT PROSPECT	60056	RX	1976
08-14-401-080-1073	502		HUNTINGTON COMMONS	RD	344	MOUNT PROSPECT	60056	R4*	1970
03-26-312-010-0000	707		IRONWOOD	DR		MOUNT PROSPECT	60056	R1	1963
03-26-312-011-0000	709		IRONWOOD	DR		MOUNT PROSPECT	60056	R1	1963
08-12-101-024-1024	15	S	PINE	ST	404	MOUNT PROSPECT	60056	B5C*	1917
03-25-212-015-0000	2002		CHINKAPIN OAK	DR		MOUNT PROSPECT	60056	R1	1971
03-25-310-063-0000	1175		HERITAGE	DR		MOUNT PROSPECT	60056	R1*	1971
03-25-203-010-0000	1418		BURNING BUSH	LN		MOUNT PROSPECT	60056	R1	1971
03-25-205-020-0000	1901		WOOD	LN		MOUNT PROSPECT	60056	R1	1971
03-25-205-019-0000	1903		WOOD	LN		MOUNT PROSPECT	60056	R1	1971
03-27-401-257-0000	936		BOXWOOD	DR	B	MOUNT PROSPECT	60056	RX	1976
03-27-302-005-0000	1114		MEADOW	LN		MOUNT PROSPECT	60056	RX	1965
08-23-101-026-0000	1633	W	ALGONQUIN	RD		MOUNT PROSPECT	60056	B3	1987
03-25-213-027-0000	1905		BURR OAK	DR		MOUNT PROSPECT	60056	R1	1971
03-25-117-001-0000	1313		PEACHTREE	LN		MOUNT PROSPECT	60056	R1	1971
03-25-112-039-0000	1314		PEACHTREE	LN		MOUNT PROSPECT	60056	R1	1971
03-25-123-022-0000	1807		CREE	LN		MOUNT PROSPECT	60056	R1	1971
03-25-123-024-0000	1803		CREE	LN		MOUNT PROSPECT	60056	R1	1971
03-25-305-019-0000	948		QUINCE	LN		MOUNT PROSPECT	60056	R1	1971
03-25-403-002-0000	2012		KIOWA	LN		MOUNT PROSPECT	60056	R1	1971
03-24-303-011-0000	1710		MOHAWK	LN		MOUNT PROSPECT	60056	R1	1971
03-24-314-016-0000	1810		ASPEN	DR		MOUNT PROSPECT	60056	R1	1971
03-24-405-003-0000	1706		BURNING BUSH	LN		MOUNT PROSPECT	60056	R1	1971
03-24-407-015-0000	1703		BEECH	RD		MOUNT PROSPECT	60056	R1	1971
03-24-416-036-0000	1528		RIVER WEST	CT		MOUNT PROSPECT	60056	R4	1971
03-24-416-045-1043	1528		RIVER WEST	CT	1A	MOUNT PROSPECT	60056	R4	1971
03-24-313-002-0000	1722		MAYA	LN		MOUNT PROSPECT	60056	R1	1971
03-25-111-005-0000	1330		PEARTREE	LN		MOUNT PROSPECT	60056	R1	1971
03-25-302-036-0000	1219		BASSWOOD	LN		MOUNT PROSPECT	60056	R1	1971
03-25-123-046-0000	1309		PIMA	LN		MOUNT PROSPECT	60056	R1	1971
03-25-123-047-0000	1307		PIMA	LN		MOUNT PROSPECT	60056	R1	1971
03-25-123-036-0000	1306		SANTEE	LN		MOUNT PROSPECT	60056	R1	1971
03-24-412-012-0000	1614		BURNING BUSH	LN		MOUNT PROSPECT	60056	R1	1971
03-24-414-032-0000	1506		MURA	LN		MOUNT PROSPECT	60056	R1	1971
03-24-412-009-0000	1608		BURNING BUSH	LN		MOUNT PROSPECT	60056	R1	1971
03-24-416-010-0000	1515		PARK	DR		MOUNT PROSPECT	60056	R1	1971
03-24-309-010-0000	1606		ONEIDA	LN		MOUNT PROSPECT	60056	R1	1971
03-24-409-018-0000	1710		PARK	DR		MOUNT PROSPECT	60056	R1	1971
03-24-410-022-0000	2013		WOODVIEW	DR		MOUNT PROSPECT	60056	R1	1971
03-24-410-023-0000	2015		WOODVIEW	DR		MOUNT PROSPECT	60056	R1	1971
03-24-416-029-0000	1510		RIVER WEST	CT		MOUNT PROSPECT	60056	R4	1971
03-24-416-033-0000	1520		RIVER WEST	CT		MOUNT PROSPECT	60056	R4	1971
03-24-416-045-1020	1516		RIVER WEST	CT	1B	MOUNT PROSPECT	60056	R4	1971
03-24-416-045-1021	1516		RIVER WEST	CT	2A	MOUNT PROSPECT	60056	R4	1971
03-24-416-045-1022	1516		RIVER WEST	CT	2B	MOUNT PROSPECT	60056	R4	1971
03-24-414-028-0000	1921		PAWNEE	LN		MOUNT PROSPECT	60056	R1	1971
03-24-416-045-1023	1516		RIVER WEST	CT	3A	MOUNT PROSPECT	60056	R4	1971
03-24-416-045-1054	1532		RIVER WEST	CT	3B	MOUNT PROSPECT	60056	R4	1971
03-24-416-027-0000	2020	E	CAMP MCDONALD	RD		MOUNT PROSPECT	60056	B3	1971
03-24-410-025-0000	2019		WOODVIEW	DR		MOUNT PROSPECT	60056	R1	1971
03-25-120-012-0000	1809		SITKA	LN		MOUNT PROSPECT	60056	R1	1971
03-25-206-019-0000	1417		BORO	LN		MOUNT PROSPECT	60056	R1	1971
03-24-413-023-0000	1613		BURNING BUSH	LN		MOUNT PROSPECT	60056	R1	1971
03-24-414-009-0000	1914		YUMA	LN		MOUNT PROSPECT	60056	R1	1971

03-25-206-018-0000	1415		BORO	LN		MOUNT PROSPECT	60056	R1	1971
03-24-414-011-0000	1910		YUMA	LN		MOUNT PROSPECT	60056	R1	1971
03-24-414-010-0000	1912		YUMA	LN		MOUNT PROSPECT	60056	R1	1971
03-24-414-005-0000	1922		YUMA	LN		MOUNT PROSPECT	60056	R1	1971
03-24-415-001-0000	1930	E	CAMP MCDONALD	RD		MOUNT PROSPECT	60056	R1	1971
03-24-414-025-0000	1915		PAWNEE	LN		MOUNT PROSPECT	60056	R1	1971
03-25-205-017-0000	1413		BURNING BUSH	LN		MOUNT PROSPECT	60056	R1	1971
03-25-107-011-0000	1761		TANO	LN		MOUNT PROSPECT	60056	R1	1971
03-24-411-018-0000	2017		CAYUGA	LN		MOUNT PROSPECT	60056	R1	1971
03-24-416-021-0000	1609		PARK	DR		MOUNT PROSPECT	60056	R1	1971
03-24-411-004-0000	1511		MURA	LN		MOUNT PROSPECT	60056	R1	1971
03-24-412-013-0000	1616		BURNING BUSH	LN		MOUNT PROSPECT	60056	R1	1971
03-24-305-009-0000	1702		LARCH	DR		MOUNT PROSPECT	60056	R1	1971
03-24-416-045-1050	1532		RIVER WEST	CT	1B	MOUNT PROSPECT	60056	R4	1971
03-24-416-045-1051	1532		RIVER WEST	CT	2A	MOUNT PROSPECT	60056	R4	1971
03-24-416-045-1052	1532		RIVER WEST	CT	2B	MOUNT PROSPECT	60056	R4	1971
03-24-308-020-0000	1511		ONEIDA	LN		MOUNT PROSPECT	60056	R1	1971
03-24-407-013-0000	1707		BEECH	RD		MOUNT PROSPECT	60056	R1	1971
03-24-308-011-0000	1613		ONEIDA	CT		MOUNT PROSPECT	60056	R1	1971
03-25-120-006-0000	1827		SITKA	LN		MOUNT PROSPECT	60056	R1	1971
03-25-122-007-0000	1821		TANO	LN		MOUNT PROSPECT	60056	R1	1971
03-25-122-006-0000	1823		TANO	LN		MOUNT PROSPECT	60056	R1	1971
03-24-403-024-0000	2020		SENECA	LN		MOUNT PROSPECT	60056	R1	1971
03-24-403-023-0000	2022		SENECA	LN		MOUNT PROSPECT	60056	R1	1971
03-24-403-018-0000	1816		PARK	DR		MOUNT PROSPECT	60056	R1	1971
03-24-416-045-1029	1520		RIVER WEST	CT	3A	MOUNT PROSPECT	60056	R4	1971
03-25-101-015-0000	1741		INDIGO	CT		MOUNT PROSPECT	60056	R1	1971
03-25-101-014-0000	1743		INDIGO	CT		MOUNT PROSPECT	60056	R1	1971
03-25-101-018-0000	1746		INDIGO	CT		MOUNT PROSPECT	60056	R1	1971
03-25-104-037-0000	1767		WOOD	LN		MOUNT PROSPECT	60056	R1	1971
03-25-104-025-0000	1425		INDIGO	DR		MOUNT PROSPECT	60056	R1	1971
03-25-104-023-0000	1421		INDIGO	DR		MOUNT PROSPECT	60056	R1	1971
03-25-104-011-0000	1756		CARIB	LN		MOUNT PROSPECT	60056	R1	1971
03-25-104-010-0000	1758		CARIB	LN		MOUNT PROSPECT	60056	R1	1971
03-25-104-009-0000	1760		CARIB	LN		MOUNT PROSPECT	60056	R1	1971
03-25-104-008-0000	1762		CARIB	LN		MOUNT PROSPECT	60056	R1	1971
03-25-122-041-0000	1814		CREE	LN		MOUNT PROSPECT	60056	R1	1971
03-25-212-019-0000	2010		CHINKAPIN OAK	DR		MOUNT PROSPECT	60056	R1	1971
03-25-101-025-0000	1410		INDIGO	DR		MOUNT PROSPECT	60056	R1	1971
03-25-105-001-0000	1768		TANO	LN		MOUNT PROSPECT	60056	R1	1971
03-25-105-018-0000	1743		CARIB	LN		MOUNT PROSPECT	60056	R1	1971
03-25-118-006-0000	1811	E	CAMP MCDONALD	RD		MOUNT PROSPECT	60056	R1	1971
03-25-118-007-0000	1813	E	CAMP MCDONALD	RD		MOUNT PROSPECT	60056	R1	1971
03-25-118-008-0000	1815	E	CAMP MCDONALD	RD		MOUNT PROSPECT	60056	R1	1971
03-25-205-012-0000	1403		BURNING BUSH	LN		MOUNT PROSPECT	60056	R1	1971
03-25-205-008-0000	1404		BORO	LN		MOUNT PROSPECT	60056	R1	1971
03-25-102-013-0000	1775	E	CAMP MCDONALD	RD		MOUNT PROSPECT	60056	R1	1971
03-25-123-017-0000	1817		CREE	LN		MOUNT PROSPECT	60056	R1	1971
03-25-123-002-0000	1312		BURNING BUSH	LN		MOUNT PROSPECT	60056	R1	1971
03-25-123-018-0000	1815		CREE	LN		MOUNT PROSPECT	60056	R1	1971
03-25-123-019-0000	1813		CREE	LN		MOUNT PROSPECT	60056	R1	1971
03-25-112-040-0000	1312		PEACHTREE	LN		MOUNT PROSPECT	60056	R1	1971
03-25-310-041-0000	1715		FREEDOM	CT		MOUNT PROSPECT	60056	R1*	1971
03-35-300-030-1003	834	E	RAND	RD	3	MOUNT PROSPECT	60056	B4*	1960
03-35-300-030-1004	834	E	RAND	RD	4	MOUNT PROSPECT	60056	B4*	1960
03-25-205-005-0000	1410		BORO	LN		MOUNT PROSPECT	60056	R1	1971
03-25-205-003-0000	1414		BORO	LN		MOUNT PROSPECT	60056	R1	1971
03-25-117-024-0000	1802		CREE	LN		MOUNT PROSPECT	60056	R1	1971
03-25-117-002-0000	1315		PEACHTREE	LN		MOUNT PROSPECT	60056	R1	1971
03-27-401-256-0000	936		BOXWOOD	DR	A	MOUNT PROSPECT	60056	RX	1976
03-27-401-055-0000	912		BOXWOOD	DR	B	MOUNT PROSPECT	60056	RX	1976
03-25-302-002-0000	1805	E	EUCLID	AV		MOUNT PROSPECT	60056	R1	1971

03-27-305-013-0000	1112	N	ELMHURST	RD			MOUNT PROSPECT	60056	RX	1965
03-27-305-007-0000	1113		WEDGEWOOD	LN			MOUNT PROSPECT	60056	RX	1965
03-26-303-026-0000	905		ALDER	LN			MOUNT PROSPECT	60056	R1	1971
03-25-211-013-0000	1425		PARK	DR			MOUNT PROSPECT	60056	R1	1971
03-25-204-017-0000	1425		BURNING BUSH	LN			MOUNT PROSPECT	60056	R1	1971
03-25-211-020-0000	1400		RIVER	RD			MOUNT PROSPECT	60056	R1	1971
03-25-210-002-0000	1424		PARK	DR			MOUNT PROSPECT	60056	R1	1971
03-25-210-003-0000	1422		PARK	DR			MOUNT PROSPECT	60056	R1	1971
03-25-210-025-0000	1421		SAUK	LN			MOUNT PROSPECT	60056	R1	1971
03-25-211-012-0000	1423		PARK	DR			MOUNT PROSPECT	60056	R1	1971
03-25-102-021-0000	1764		WOOD	LN			MOUNT PROSPECT	60056	R1	1971
03-25-311-019-0000	900		HERITAGE	DR			MOUNT PROSPECT	60056	R1*	1971
08-12-401-035-1010	610	E	SHA BONEE	TL		G4	MOUNT PROSPECT	60056	R3	1917
08-12-308-034-0000	507	S	WILLE	ST			MOUNT PROSPECT	60056	RA	1917
03-25-209-018-0000	1321		LAMA	LN			MOUNT PROSPECT	60056	R1	1971
03-25-213-017-0000	1320		LAMA	LN			MOUNT PROSPECT	60056	R1	1971
03-26-314-001-0000	1121		GREENFIELD	LN			MOUNT PROSPECT	60056	R1	1971
03-26-314-002-0000	1003		BARBERRY	LN			MOUNT PROSPECT	60056	R1	1971
03-25-213-028-0000	1903		BURR OAK	DR			MOUNT PROSPECT	60056	R1	1971
03-25-303-039-0000	1774		AZALEA	PL			MOUNT PROSPECT	60056	R1	1971
03-25-303-040-0000	1776		AZALEA	PL			MOUNT PROSPECT	60056	R1	1971
03-25-101-034-0000	1342		INDIGO	DR			MOUNT PROSPECT	60056	R1	1971
03-25-112-013-0000	1335		PEARTREE	LN			MOUNT PROSPECT	60056	R1	1971
03-25-107-025-0000	1746		CORKTREE	LN			MOUNT PROSPECT	60056	R1	1971
03-25-107-026-0000	1744		CORKTREE	LN			MOUNT PROSPECT	60056	R1	1971
03-25-107-027-0000	1742		CORKTREE	LN			MOUNT PROSPECT	60056	R1	1971
03-25-107-023-0000	1750		CORKTREE	LN			MOUNT PROSPECT	60056	R1	1971
03-25-210-004-0000	1420		PARK	DR			MOUNT PROSPECT	60056	R1	1971
03-25-207-009-0000	1402		SAUK	LN			MOUNT PROSPECT	60056	R1	1971
03-25-403-033-0000	1005		BURNING BUSH	LN			MOUNT PROSPECT	60056	R1	1971
03-25-403-014-0000	1903		IVY	LN			MOUNT PROSPECT	60056	R1	1971
03-25-403-013-0000	1905		IVY	LN			MOUNT PROSPECT	60056	R1	1971
03-25-304-014-0000	1803		AZALEA	LN			MOUNT PROSPECT	60056	R1	1971
03-25-304-001-0000	1016		BURNING BUSH	LN			MOUNT PROSPECT	60056	R1	1971
03-27-100-051-0000	1445		PICADILLY	CR			MOUNT PROSPECT	60056	R1*	1964
03-27-100-052-0000	1447		PICADILLY	CR			MOUNT PROSPECT	60056	R1*	1964
03-27-100-046-0000	1458		PICADILLY	CR			MOUNT PROSPECT	60056	R1*	1964
03-27-100-053-0000	1435		PICADILLY	CT			MOUNT PROSPECT	60056	R1*	1964
03-27-100-054-0000	1433		PICADILLY	CT			MOUNT PROSPECT	60056	R1*	1964
03-27-100-055-0000	1431		PICADILLY	CT			MOUNT PROSPECT	60056	R1*	1964
03-25-206-008-0000	1404		LAMA	LN			MOUNT PROSPECT	60056	R1	1971
08-23-101-026-0000	1637	W	ALGONQUIN	RD			MOUNT PROSPECT	60056	B3	1987
03-27-100-079-0000	0						MOUNT PROSPECT	60056	R1*	1964
03-27-305-002-0000	5	W	EUCLID	AV			MOUNT PROSPECT	60056	RX	1965
03-27-303-005-0000	101	W	EUCLID	AV			MOUNT PROSPECT	60056	RX	1965
03-27-305-003-0000	3	W	EUCLID	AV			MOUNT PROSPECT	60056	RX	1965
03-27-303-004-0000	103	W	EUCLID	AV			MOUNT PROSPECT	60056	RX	1965
03-27-100-089-0000	700	W	RAND	RD			MOUNT PROSPECT	60056	CR*	1964
03-25-210-017-0000	1405		SAUK	LN			MOUNT PROSPECT	60056	R1	1971
03-27-401-134-0000	1120		BOXWOOD	DR		B	MOUNT PROSPECT	60056	RX	1976
03-25-119-007-0000	1813		WOOD	LN			MOUNT PROSPECT	60056	R1	1971
03-27-304-001-0000	1111		MEADOW	LN			MOUNT PROSPECT	60056	RX	1965
03-27-304-006-0000	105		STRATFORD	PL			MOUNT PROSPECT	60056	RX	1965
03-25-101-056-0000	1775		CREE	LN			MOUNT PROSPECT	60056	R1	1971
03-25-101-057-0000	1777		CREE	LN			MOUNT PROSPECT	60056	R1	1971
03-25-101-068-0000	1758	E	EUCLID	AV			MOUNT PROSPECT	60056	R1	1971
03-25-105-013-0000	1744		TANO	LN			MOUNT PROSPECT	60056	R1	1971
03-25-105-014-0000	1742		TANO	LN			MOUNT PROSPECT	60056	R1	1971
03-25-101-028-0000	1404		INDIGO	DR			MOUNT PROSPECT	60056	R1	1971
03-25-105-015-0000	1740		TANO	LN			MOUNT PROSPECT	60056	R1	1971
03-25-107-009-0000	1757		TANO	LN			MOUNT PROSPECT	60056	R1	1971
03-25-107-010-0000	1759		TANO	LN			MOUNT PROSPECT	60056	R1	1971

03-25-201-015-0000	2016	E	EUCLID	AV			MOUNT PROSPECT	60056	B4	1971
03-26-406-007-0000	1405		CEDAR	LN			MOUNT PROSPECT	60056	R1	1971
03-25-208-009-0000	1915		TANO	LN			MOUNT PROSPECT	60056	R1	1971
03-25-208-010-0000	1917		TANO	LN			MOUNT PROSPECT	60056	R1	1971
03-27-303-003-0000	105	W	EUCLID	AV			MOUNT PROSPECT	60056	RX	1965
03-27-304-007-0000	103		STRATFORD	PL			MOUNT PROSPECT	60056	RX	1965
03-27-304-008-0000	101		STRATFORD	PL			MOUNT PROSPECT	60056	RX	1965
03-27-305-008-0000	1109		WEDGEWOOD	LN			MOUNT PROSPECT	60056	RX	1965
03-27-302-006-0000	1112		MEADOW	LN			MOUNT PROSPECT	60056	RX	1965
03-27-305-014-0000	1108	N	ELMHURST	RD			MOUNT PROSPECT	60056	RX	1965
03-27-304-002-0000	1109		MEADOW	LN			MOUNT PROSPECT	60056	RX	1965
03-25-123-004-0000	1308		BURNING BUSH	LN			MOUNT PROSPECT	60056	R1	1971
03-25-112-038-0000	1316		PEACHTREE	LN			MOUNT PROSPECT	60056	R1	1971
03-25-102-022-0000	1762		WOOD	LN			MOUNT PROSPECT	60056	R1	1971
03-25-117-021-0000	1320		COLUMBINE	DR			MOUNT PROSPECT	60056	R1	1971
03-25-206-020-0000	1909		WOOD	LN			MOUNT PROSPECT	60056	R1	1971
03-25-206-001-0000	1911		WOOD	LN			MOUNT PROSPECT	60056	R1	1971
03-25-211-011-0000	1421		PARK	DR			MOUNT PROSPECT	60056	R1	1971
03-25-210-024-0000	1419		SAUK	LN			MOUNT PROSPECT	60056	R1	1971
03-26-300-014-0000	1002		ALDER	LN			MOUNT PROSPECT	60056	R1	1971
03-26-302-018-0000	804		CEDAR	LN			MOUNT PROSPECT	60056	R1	1963
03-26-302-016-0000	800		CEDAR	LN			MOUNT PROSPECT	60056	R1	1963
03-27-402-010-0000	1280		WHEELING	RD			MOUNT PROSPECT	60056	RX	1976
03-26-302-001-0000	711	E	EUCLID	AV			MOUNT PROSPECT	60056	R1	1963
03-26-302-002-0000	711	E	EUCLID	AV			MOUNT PROSPECT	60056	R1	1963
03-27-401-128-0000	1152		BOXWOOD	DR		A	MOUNT PROSPECT	60056	RX	1976
03-25-123-023-0000	1805		CREE	LN			MOUNT PROSPECT	60056	R1	1971
03-25-211-006-0000	1411		PARK	DR			MOUNT PROSPECT	60056	R1	1971
03-25-303-007-0000	935		QUINCE	CT			MOUNT PROSPECT	60056	R1	1971
03-25-303-006-0000	937		QUINCE	CT			MOUNT PROSPECT	60056	R1	1971
03-26-300-011-0000	906		ALDER	LN			MOUNT PROSPECT	60056	R1	1971
03-27-100-093-0000	700	W	RAND	RD			MOUNT PROSPECT	60056	CR*	1964
03-27-100-016-0000	0						MOUNT PROSPECT	60056	CR*	1964
03-25-213-029-0000	1901		BURR OAK	DR			MOUNT PROSPECT	60056	R1	1971
03-25-101-054-0000	1771		CREE	LN			MOUNT PROSPECT	60056	R1	1971
03-27-302-029-0000	454	W	RAND	RD			MOUNT PROSPECT	60056	RX	1963
03-25-206-012-0000	1403		BORO	LN			MOUNT PROSPECT	60056	R1	1971
03-25-206-013-0000	1405		BORO	LN			MOUNT PROSPECT	60056	R1	1971
03-25-118-002-0000	1803	E	CAMP MCDONALD	RD			MOUNT PROSPECT	60056	R1	1971
03-25-101-036-0000	1338		INDIGO	DR			MOUNT PROSPECT	60056	R1	1971
03-25-102-016-0000	1774		WOOD	LN			MOUNT PROSPECT	60056	R1	1971
03-25-102-015-0000	1426		COLUMBINE	DR			MOUNT PROSPECT	60056	R1	1971
03-25-303-043-0000	1782		AZALEA	PL			MOUNT PROSPECT	60056	R1	1971
03-34-302-023-0000	319		PROSPECT MANOR	AV			MOUNT PROSPECT	60056	RA	1917
03-25-105-030-0000	1767		CARIB	LN			MOUNT PROSPECT	60056	R1	1971
03-25-105-031-0000	1769		CARIB	LN			MOUNT PROSPECT	60056	R1	1971
03-25-102-027-0000	1433		MANDEL	LN			MOUNT PROSPECT	60056	R1	1971
03-25-101-009-0000	1434		MANDEL	LN			MOUNT PROSPECT	60056	R1	1971
03-25-101-012-0000	1747		INDIGO	CT			MOUNT PROSPECT	60056	R1	1971
03-25-101-010-0000	1432		MANDEL	LN			MOUNT PROSPECT	60056	R1	1971
03-25-101-011-0000	1749		INDIGO	CT			MOUNT PROSPECT	60056	R1	1971
03-25-101-017-0000	1744		INDIGO	CT			MOUNT PROSPECT	60056	R1	1971
03-25-104-028-0000	1749		WOOD	LN			MOUNT PROSPECT	60056	R1	1971
03-25-104-029-0000	1751		WOOD	LN			MOUNT PROSPECT	60056	R1	1971
03-25-104-030-0000	1753		WOOD	LN			MOUNT PROSPECT	60056	R1	1971
03-25-210-009-0000	1410		PARK	DR			MOUNT PROSPECT	60056	R1	1971
03-25-209-008-0000	2015		TANO	LN			MOUNT PROSPECT	60056	R1	1971
03-25-209-009-0000	2017		TANO	LN			MOUNT PROSPECT	60056	R1	1971
03-26-405-015-0000	1500		CEDAR	LN			MOUNT PROSPECT	60056	R1	1971
03-25-208-011-0000	1919		TANO	LN			MOUNT PROSPECT	60056	R1	1971
03-25-213-013-0000	1312		LAMA	LN			MOUNT PROSPECT	60056	R1	1971
03-25-101-032-0000	1346		INDIGO	DR			MOUNT PROSPECT	60056	R1	1971

03-25-208-005-0000	1907		TANO	LN			MOUNT PROSPECT	60056	R1	1971
03-27-100-094-0000	11	W	CAMP MCDONALD	RD			MOUNT PROSPECT	60056	CR*	1964
03-25-118-015-0000	1829	E	CAMP MCDONALD	RD			MOUNT PROSPECT	60056	R1	1971
03-25-118-017-0000	1832		WOOD	LN			MOUNT PROSPECT	60056	R1	1971
03-25-118-025-0000	1816		WOOD	LN			MOUNT PROSPECT	60056	R1	1971
03-25-104-015-0000	1748		CARIB	LN			MOUNT PROSPECT	60056	R1	1971
03-27-302-036-0000	1130		THOMAS MORE	TE			MOUNT PROSPECT	60056	R1	1963
03-27-302-049-0000	1129		THOMAS MORE	TE			MOUNT PROSPECT	60056	R1	1963
03-26-300-013-0000	1000		ALDER	LN			MOUNT PROSPECT	60056	R1	1971
03-25-210-019-0000	1409		SAUK	LN			MOUNT PROSPECT	60056	R1	1971
03-25-211-005-0000	1409		PARK	DR			MOUNT PROSPECT	60056	R1	1971
03-25-210-020-0000	1411		SAUK	LN			MOUNT PROSPECT	60056	R1	1971
03-25-205-015-0000	1409		BURNING BUSH	LN			MOUNT PROSPECT	60056	R1	1971
03-26-406-011-0000	1303		CEDAR	LN			MOUNT PROSPECT	60056	R1	1971
03-27-302-042-0000	1118		THOMAS MORE	TE			MOUNT PROSPECT	60056	R1	1963
03-27-302-041-0000	1120		THOMAS MORE	TE			MOUNT PROSPECT	60056	R1	1963
03-25-123-009-0000	1833		CREE	LN			MOUNT PROSPECT	60056	R1	1971
03-25-122-036-0000	1804		CREE	LN			MOUNT PROSPECT	60056	R1	1971
03-25-117-004-0000	1319		PEACHTREE	LN			MOUNT PROSPECT	60056	R1	1971
03-27-303-009-0000	102		STRATFORD	PL			MOUNT PROSPECT	60056	RX	1965
03-27-303-010-0000	100		STRATFORD	PL			MOUNT PROSPECT	60056	RX	1965
03-25-208-024-0000	1922		BURR OAK	DR			MOUNT PROSPECT	60056	R1	1971
08-11-300-029-0000	1429		WIGWAM	TL			MOUNT PROSPECT	60056	RX	1975
03-35-300-028-1007	832	E	RAND	RD		7	MOUNT PROSPECT	60056	B4*	1960
03-35-300-030-1001	834	E	RAND	RD		1	MOUNT PROSPECT	60056	B4*	1960
03-26-412-002-0000	1612		CEDAR	LN			MOUNT PROSPECT	60056	R1	1971
03-27-302-040-0000	1122		THOMAS MORE	TE			MOUNT PROSPECT	60056	R1	1963
03-27-100-042-0000	1450		PICADILLY	CR			MOUNT PROSPECT	60056	R1*	1964
03-25-201-005-0000	2010	E	EUCLID	AV			MOUNT PROSPECT	60056	R1	1971
03-25-122-047-0000	1340		BURNING BUSH	LN			MOUNT PROSPECT	60056	R1	1971
03-25-101-060-0000	1774	E	EUCLID	AV			MOUNT PROSPECT	60056	R1	1971
03-25-122-040-0000	1812		CREE	LN			MOUNT PROSPECT	60056	R1	1971
03-25-117-005-0000	1321		PEACHTREE	LN			MOUNT PROSPECT	60056	R1	1971
03-25-122-039-0000	1810		CREE	LN			MOUNT PROSPECT	60056	R1	1971
03-25-122-038-0000	1808		CREE	LN			MOUNT PROSPECT	60056	R1	1971
03-25-122-037-0000	1806		CREE	LN			MOUNT PROSPECT	60056	R1	1971
03-25-112-036-0000	1320		PEACHTREE	LN			MOUNT PROSPECT	60056	R1	1971
03-25-117-023-0000	1316		COLUMBINE	DR			MOUNT PROSPECT	60056	R1	1971
03-27-100-064-0000	1423		PICADILLY	CT			MOUNT PROSPECT	60056	R1*	1964
03-27-100-039-0000	1444		PICADILLY	CR			MOUNT PROSPECT	60056	R1*	1964
03-26-412-005-0000	1606		CEDAR	LN			MOUNT PROSPECT	60056	R1	1971
03-25-303-041-0000	1778		AZALEA	PL			MOUNT PROSPECT	60056	R1	1971
03-27-401-098-0000	1222		BOXWOOD	DR		B	MOUNT PROSPECT	60056	RX	1976
03-27-302-043-0000	1116		THOMAS MORE	TE			MOUNT PROSPECT	60056	R1	1963
03-26-316-012-0000	1122		ALDER	LN			MOUNT PROSPECT	60056	R1	1971
03-26-316-017-0000	1202		WESTGATE	RD			MOUNT PROSPECT	60056	R1	1971
03-27-401-063-0000	906		BOXWOOD	DR		A	MOUNT PROSPECT	60056	RX	1976
03-27-401-255-0000	934		BOXWOOD	DR		B	MOUNT PROSPECT	60056	RX	1976
03-27-401-254-0000	934		BOXWOOD	DR		A	MOUNT PROSPECT	60056	RX	1976
03-27-401-104-0000	0						MOUNT PROSPECT	60056	RX	1976
03-27-401-158-0000	0						MOUNT PROSPECT	60056	RX	1976
03-25-112-029-0000	1334		PEACHTREE	LN			MOUNT PROSPECT	60056	R1	1971
03-26-404-002-0000	1203		WESTGATE	RD			MOUNT PROSPECT	60056	R1	1971
03-26-404-001-0000	1201		WESTGATE	RD			MOUNT PROSPECT	60056	R1	1971
03-25-101-013-0000	1745		INDIGO	CT			MOUNT PROSPECT	60056	R1	1971
03-25-118-029-0000	1808		WOOD	LN			MOUNT PROSPECT	60056	R1	1971
03-25-118-028-0000	1810		WOOD	LN			MOUNT PROSPECT	60056	R1	1971
03-25-118-027-0000	1812		WOOD	LN			MOUNT PROSPECT	60056	R1	1971
03-25-118-026-0000	1814		WOOD	LN			MOUNT PROSPECT	60056	R1	1971
03-25-101-022-0000	1416		INDIGO	DR			MOUNT PROSPECT	60056	R1	1971
03-25-104-017-0000	1744		CARIB	LN			MOUNT PROSPECT	60056	R1	1971
03-25-203-007-0000	1412		BURNING BUSH	LN			MOUNT PROSPECT	60056	R1	1971

03-25-211-008-0000	1415		PARK	DR		MOUNT PROSPECT	60056	R1	1971
03-25-210-021-0000	1413		SAUK	LN		MOUNT PROSPECT	60056	R1	1971
03-25-205-016-0000	1411		BURNING BUSH	LN		MOUNT PROSPECT	60056	R1	1971
03-25-205-004-0000	1412		BORO	LN		MOUNT PROSPECT	60056	R1	1971
03-27-308-003-0000	1101		FOREST	AV		MOUNT PROSPECT	60056	CR	1974
03-27-308-014-0000	619	W	RAND	RD		MOUNT PROSPECT	60056	R1	1974
03-25-104-031-0000	1755		WOOD	LN		MOUNT PROSPECT	60056	R1	1971
03-25-123-051-0000	1821		CREE	LN		MOUNT PROSPECT	60056	R1	1971
03-27-305-009-0000	1105		WEDGEWOOD	LN		MOUNT PROSPECT	60056	RX	1965
03-25-402-043-0000	2013	E	EUCLID	AV		MOUNT PROSPECT	60056	B3	1971
03-25-207-012-0000	1403		LAMA	LN		MOUNT PROSPECT	60056	R1	1971
03-25-123-028-0000	1806	E	EUCLID	AV		MOUNT PROSPECT	60056	R1	1971
03-25-123-029-0000	1808	E	EUCLID	AV		MOUNT PROSPECT	60056	R1	1971
03-25-123-030-0000	1810	E	EUCLID	AV		MOUNT PROSPECT	60056	R1	1971
03-25-122-043-0000	1818		CREE	LN		MOUNT PROSPECT	60056	R1	1971
03-25-107-022-0000	1752		CORKTREE	LN		MOUNT PROSPECT	60056	R1	1971
03-25-205-018-0000	1415		BURNING BUSH	LN		MOUNT PROSPECT	60056	R1	1971
03-25-205-002-0000	1416		BORO	LN		MOUNT PROSPECT	60056	R1	1971
03-25-122-018-0000	1329		COLUMBINE	DR		MOUNT PROSPECT	60056	R1	1971
03-25-122-020-0000	1804		WISTORIA	CT		MOUNT PROSPECT	60056	R1	1971
03-27-302-047-0000	1108		THOMAS MORE	TE		MOUNT PROSPECT	60056	RX	1963
03-27-302-048-0000	1127		THOMAS MORE	TE		MOUNT PROSPECT	60056	R1	1963
03-27-302-037-0000	1128		THOMAS MORE	TE		MOUNT PROSPECT	60056	R1	1963
03-27-302-046-0000	1110		THOMAS MORE	TE		MOUNT PROSPECT	60056	R1	1963
03-27-302-038-0000	1126		THOMAS MORE	TE		MOUNT PROSPECT	60056	R1	1963
03-27-305-004-0000	1	W	EUCLID	AV		MOUNT PROSPECT	60056	RX	1965
03-27-100-074-0000	1438		PICADILLY	CR		MOUNT PROSPECT	60056	R1*	1964
03-27-100-067-0000	1407		PICADILLY	CR		MOUNT PROSPECT	60056	R1*	1964
03-27-100-070-0000	1401		PICADILLY	CR		MOUNT PROSPECT	60056	R1*	1964
03-27-100-071-0000	1432		PICADILLY	CR		MOUNT PROSPECT	60056	R1*	1964
03-25-122-022-0000	1808		WISTORIA	CT		MOUNT PROSPECT	60056	R1	1971
03-25-122-019-0000	1327		COLUMBINE	DR		MOUNT PROSPECT	60056	R1	1971
03-27-302-024-0000	205	W	EUCLID	AV		MOUNT PROSPECT	60056	RX	1965
03-27-302-023-0000	207	W	EUCLID	AV		MOUNT PROSPECT	60056	RX	1965
03-26-303-021-0000	1006		BARBERRY	LN		MOUNT PROSPECT	60056	R1	1971
03-26-317-003-0000	1100		BARBERRY	LN		MOUNT PROSPECT	60056	R1	1971
03-25-302-005-0000	1811	E	EUCLID	AV		MOUNT PROSPECT	60056	R1	1971
03-27-401-056-0000	912		BOXWOOD	DR	A	MOUNT PROSPECT	60056	RX	1976
03-26-405-001-0000	1505		BARBERRY	LN		MOUNT PROSPECT	60056	R1	1971
03-25-117-014-0000	1765		CORKTREE	LN		MOUNT PROSPECT	60056	R1	1971
03-25-117-013-0000	1763		CORKTREE	LN		MOUNT PROSPECT	60056	R1	1971
03-25-120-007-0000	1825		SITKA	LN		MOUNT PROSPECT	60056	R1	1971
03-25-112-002-0000	1776		CREE	LN		MOUNT PROSPECT	60056	R1	1971
03-25-112-001-0000	1778		CREE	LN		MOUNT PROSPECT	60056	R1	1971
03-25-120-011-0000	1811		SITKA	LN		MOUNT PROSPECT	60056	R1	1971
03-25-119-034-0000	1405		COLUMBINE	DR		MOUNT PROSPECT	60056	R1	1971
03-25-207-011-0000	1401		LAMA	LN		MOUNT PROSPECT	60056	R1	1971
03-25-207-010-0000	1400		SAUK	LN		MOUNT PROSPECT	60056	R1	1971
03-25-211-001-0000	1401		PARK	DR		MOUNT PROSPECT	60056	R1	1971
03-26-317-015-0000	1112		BARBERRY	LN		MOUNT PROSPECT	60056	R1	1971
03-26-402-001-0000	1201		BARBERRY	LN		MOUNT PROSPECT	60056	R1	1971
03-26-402-021-0000	1116		WESTGATE	RD		MOUNT PROSPECT	60056	R1	1971
03-26-402-004-0000	1139		JUNIPER	LN		MOUNT PROSPECT	60056	R1	1971
03-27-401-129-0000	1152		BOXWOOD	DR	B	MOUNT PROSPECT	60056	RX	1976
03-27-401-174-0000	1138		BOXWOOD	DR	A	MOUNT PROSPECT	60056	RX	1976
03-27-401-166-0000	1208		BOXWOOD	DR		MOUNT PROSPECT	60056	RX	1976
03-27-401-159-0000	1200		BOXWOOD	DR		MOUNT PROSPECT	60056	RX	1976
03-27-403-037-0000	1215		BOXWOOD	DR		MOUNT PROSPECT	60056	RX	1976
03-26-303-018-0000	1000		BARBERRY	LN		MOUNT PROSPECT	60056	R1	1971
03-26-303-019-0000	1002		BARBERRY	LN		MOUNT PROSPECT	60056	R1	1971
03-26-303-020-0000	1004		BARBERRY	LN		MOUNT PROSPECT	60056	R1	1971
03-25-122-027-0000	1321		COLUMBINE	DR		MOUNT PROSPECT	60056	R1	1971

03-25-210-005-0000	1418		PARK	DR		MOUNT PROSPECT	60056	R1	1971
03-25-101-061-0000	1772	E	EUCLID	AV		MOUNT PROSPECT	60056	R1	1971
03-27-302-022-0000	209	W	EUCLID	AV		MOUNT PROSPECT	60056	RX	1965
08-23-101-026-0000	1635	W	ALGONQUIN	RD		MOUNT PROSPECT	60056	B3	1987
03-25-102-001-0000	1437		MANDEL	LN		MOUNT PROSPECT	60056	R1	1971
03-25-118-004-0000	1807	E	CAMP MCDONALD	RD		MOUNT PROSPECT	60056	R1	1971
03-25-118-005-0000	1809	E	CAMP MCDONALD	RD		MOUNT PROSPECT	60056	R1	1971
03-25-123-040-0000	1301		SANTEE	LN		MOUNT PROSPECT	60056	R1	1971
03-25-303-044-0000	1784		AZALEA	PL		MOUNT PROSPECT	60056	R1	1971
03-25-102-025-0000	1756		WOOD	LN		MOUNT PROSPECT	60056	R1	1971
03-25-102-024-0000	1758		WOOD	LN		MOUNT PROSPECT	60056	R1	1971
03-25-102-023-0000	1760		WOOD	LN		MOUNT PROSPECT	60056	R1	1971
03-25-119-002-0000	1803		WOOD	LN		MOUNT PROSPECT	60056	R1	1971
03-25-119-003-0000	1805		WOOD	LN		MOUNT PROSPECT	60056	R1	1971
03-25-119-004-0000	1807		WOOD	LN		MOUNT PROSPECT	60056	R1	1971
03-25-119-005-0000	1809		WOOD	LN		MOUNT PROSPECT	60056	R1	1971
03-25-119-006-0000	1811		WOOD	LN		MOUNT PROSPECT	60056	R1	1971
03-25-112-010-0000	1329		PEARTREE	LN		MOUNT PROSPECT	60056	R1	1971
03-25-118-010-0000	1819	E	CAMP MCDONALD	RD		MOUNT PROSPECT	60056	R1	1971
03-25-118-011-0000	1821	E	CAMP MCDONALD	RD		MOUNT PROSPECT	60056	R1	1971
03-25-118-012-0000	1823	E	CAMP MCDONALD	RD		MOUNT PROSPECT	60056	R1	1971
03-25-206-003-0000	1414		LAMA	LN		MOUNT PROSPECT	60056	R1	1971
03-25-104-016-0000	1746		CARIB	LN		MOUNT PROSPECT	60056	R1	1971
03-26-303-013-0000	1202		HEMLOCK	LN		MOUNT PROSPECT	60056	R1	1971
03-26-317-002-0000	1203		HEMLOCK	LN		MOUNT PROSPECT	60056	R1	1971
03-26-303-015-0000	902		BARBERRY	LN		MOUNT PROSPECT	60056	R1	1971
03-25-212-002-0000	2017		PIN OAK	DR		MOUNT PROSPECT	60056	R1	1971
03-27-100-058-0000	1425		PICADILLY	CT		MOUNT PROSPECT	60056	R1*	1964
03-27-100-044-0000	1454		PICADILLY	CR		MOUNT PROSPECT	60056	R1*	1964
03-25-119-008-0000	1815		WOOD	LN		MOUNT PROSPECT	60056	R1	1971
03-27-100-038-1014	206		FAIRMONT	PL		MOUNT PROSPECT	60056	R1*	1964
03-27-401-133-0000	1120		BOXWOOD	DR	A	MOUNT PROSPECT	60056	RX	1976
03-27-401-142-0000	1110		BOXWOOD	DR	A	MOUNT PROSPECT	60056	RX	1976
03-25-121-008-0000	1405		ALTHEA	LN		MOUNT PROSPECT	60056	R1	1971
03-25-120-013-0000	1810		TANO	LN		MOUNT PROSPECT	60056	R1	1971
03-25-118-020-0000	1826		WOOD	LN		MOUNT PROSPECT	60056	R1	1971
03-25-118-019-0000	1828		WOOD	LN		MOUNT PROSPECT	60056	R1	1971
03-25-118-018-0000	1830		WOOD	LN		MOUNT PROSPECT	60056	R1	1971
03-25-119-001-0000	1801		WOOD	LN		MOUNT PROSPECT	60056	R1	1971
03-25-121-002-0000	1417		ALTHEA	LN		MOUNT PROSPECT	60056	R1	1971
03-25-104-021-0000	1417		INDIGO	DR		MOUNT PROSPECT	60056	R1	1971
03-25-122-026-0000	1323		COLUMBINE	DR		MOUNT PROSPECT	60056	R1	1971
03-25-122-028-0000	1804		ALMOND	CT		MOUNT PROSPECT	60056	R1	1971
03-27-402-022-0000	1274		WHEELING	RD		MOUNT PROSPECT	60056	RX	1976
03-27-402-059-0000	0					MOUNT PROSPECT	60056	RX	1976
03-27-402-044-0000	1220		WHEELING	RD		MOUNT PROSPECT	60056	RX	1976
03-27-402-045-0000	1222		WHEELING	RD		MOUNT PROSPECT	60056	RX	1976
03-26-302-003-0000	1207		WHEELING	RD		MOUNT PROSPECT	60056	R1	1963
03-25-303-037-0000	1770		AZALEA	PL		MOUNT PROSPECT	60056	R1	1971
03-27-303-006-0000	108		STRATFORD	PL		MOUNT PROSPECT	60056	RX	1965
03-27-303-007-0000	106		STRATFORD	PL		MOUNT PROSPECT	60056	RX	1965
03-27-303-008-0000	104		STRATFORD	PL		MOUNT PROSPECT	60056	RX	1965
03-25-302-023-0000	1820		AZALEA	LN		MOUNT PROSPECT	60056	R1	1971
03-27-100-010-0000	0	W	EUCLID	AV		MOUNT PROSPECT	60056	CR*	1964
03-25-101-019-0000	1748		INDIGO	CT		MOUNT PROSPECT	60056	R1	1971
03-25-104-018-0000	1742		CARIB	LN		MOUNT PROSPECT	60056	R1	1971
03-25-120-005-0000	1829		SITKA	LN		MOUNT PROSPECT	60056	R1	1971
03-25-120-009-0000	1817		SITKA	LN		MOUNT PROSPECT	60056	R1	1971
03-25-120-004-0000	1831		SITKA	LN		MOUNT PROSPECT	60056	R1	1971
03-25-212-005-0000	2011		PIN OAK	DR		MOUNT PROSPECT	60056	R1	1971
03-25-123-027-0000	1804	E	EUCLID	AV		MOUNT PROSPECT	60056	R1	1971
03-25-104-014-0000	1750		CARIB	LN		MOUNT PROSPECT	60056	R1	1971

03-26-406-013-0000	1305		BARBERRY	LN		MOUNT PROSPECT	60056	R1	1971
03-25-112-014-0000	1755		CORKTREE	LN		MOUNT PROSPECT	60056	R1	1971
03-25-101-042-0000	1326		INDIGO	DR		MOUNT PROSPECT	60056	R1	1971
03-25-112-005-0000	1319		PEARTREE	LN		MOUNT PROSPECT	60056	R1	1971
03-25-118-003-0000	1805	E	CAMP MCDONALD	RD		MOUNT PROSPECT	60056	R1	1971
03-25-123-043-0000	1304		PIMA	LN		MOUNT PROSPECT	60056	R1	1971
03-25-123-048-0000	1305		PIMA	LN		MOUNT PROSPECT	60056	R1	1971
03-25-123-034-0000	1302		SANTEE	LN		MOUNT PROSPECT	60056	R1	1971
03-25-123-039-0000	1303		SANTEE	LN		MOUNT PROSPECT	60056	R1	1971
03-35-308-019-1002	307		CATINO	CT	B	MOUNT PROSPECT	60056	R2	1976
08-22-203-048-1046	1727		CRYSTAL	LN	507	MOUNT PROSPECT	60056	R4*	1962
03-26-318-009-0000	1111		BARBERRY	LN		MOUNT PROSPECT	60056	R1	1971
03-26-412-029-0000	1623		BARBERRY	LN		MOUNT PROSPECT	60056	R1	1971
03-26-412-020-0000	1621		BARBERRY	LN		MOUNT PROSPECT	60056	R1	1971
03-27-401-191-0000	1066		BOXWOOD	DR	B	MOUNT PROSPECT	60056	RX	1976
08-22-203-046-1029	1717		CRYSTAL	LN	402	MOUNT PROSPECT	60056	R4*	1962
03-26-302-014-0000	706		CEDAR	LN		MOUNT PROSPECT	60056	R1	1963
03-26-412-003-0000	1610		CEDAR	LN		MOUNT PROSPECT	60056	R1	1971
03-26-412-004-0000	1608		CEDAR	LN		MOUNT PROSPECT	60056	R1	1971
03-25-302-003-0000	1807	E	EUCLID	AV		MOUNT PROSPECT	60056	R1	1971
03-27-302-018-0000	630	W	RAND	RD		MOUNT PROSPECT	60056	R4*	1980
03-26-316-007-0000	1112		ALDER	LN		MOUNT PROSPECT	60056	R1	1971
03-26-316-006-0000	1110		ALDER	LN		MOUNT PROSPECT	60056	R1	1971
03-26-316-005-0000	1108		ALDER	LN		MOUNT PROSPECT	60056	R1	1971
03-26-316-004-0000	1106		ALDER	LN		MOUNT PROSPECT	60056	R1	1971
03-26-316-003-0000	1104		ALDER	LN		MOUNT PROSPECT	60056	R1	1971
03-26-316-016-0000	1204		WESTGATE	RD		MOUNT PROSPECT	60056	R1	1971
03-25-122-029-0000	1806		ALMOND	CT		MOUNT PROSPECT	60056	R1	1971
03-25-104-035-0000	1763		WOOD	LN		MOUNT PROSPECT	60056	R1	1971
03-25-117-017-0000	1328		COLUMBINE	DR		MOUNT PROSPECT	60056	R1	1971
03-25-119-009-0000	1817		WOOD	LN		MOUNT PROSPECT	60056	R1	1971
03-25-119-010-0000	1819		WOOD	LN		MOUNT PROSPECT	60056	R1	1971
03-25-119-011-0000	1821		WOOD	LN		MOUNT PROSPECT	60056	R1	1971
03-25-119-012-0000	1420		ALTHEA	LN		MOUNT PROSPECT	60056	R1	1971
03-25-210-018-0000	1407		SAUK	LN		MOUNT PROSPECT	60056	R1	1971
03-25-203-002-0000	1402		BURNING BUSH	LN		MOUNT PROSPECT	60056	R1	1971
03-25-210-012-0000	1404		PARK	DR		MOUNT PROSPECT	60056	R1	1971
03-25-204-002-0000	1925	E	CAMP MCDONALD	RD		MOUNT PROSPECT	60056	R1	1971
03-25-204-001-0000	1932		WOOD	LN		MOUNT PROSPECT	60056	R1	1971
03-25-202-001-0000	1424		BURNING BUSH	LN		MOUNT PROSPECT	60056	R1	1971
03-25-207-001-0000	1917		WOOD	LN		MOUNT PROSPECT	60056	R1	1971
03-27-302-030-0000	450	W	RAND	RD		MOUNT PROSPECT	60056	RX	1963
03-27-305-001-0000	7	W	EUCLID	AV		MOUNT PROSPECT	60056	RX	1965
03-27-100-034-0000	1455		PICADILLY	CR		MOUNT PROSPECT	60056	CR*	1964
03-27-100-012-0000	700	W	RAND	RD		MOUNT PROSPECT	60056	CR*	1964
03-27-100-009-0000	1480	N	ELMHURST	RD		MOUNT PROSPECT	60056	B3	1964
03-27-402-056-0000	1214		WHEELING	RD		MOUNT PROSPECT	60056	RX	1976
03-27-402-055-0000	1212		WHEELING	RD		MOUNT PROSPECT	60056	RX	1976
03-27-402-054-0000	1210		WHEELING	RD		MOUNT PROSPECT	60056	RX	1976
03-27-402-053-0000	1208		WHEELING	RD		MOUNT PROSPECT	60056	RX	1976
03-27-402-051-0000	1206		WHEELING	RD		MOUNT PROSPECT	60056	RX	1976
03-25-105-024-0000	1755		CARIB	LN		MOUNT PROSPECT	60056	R1	1971
03-25-105-025-0000	1757		CARIB	LN		MOUNT PROSPECT	60056	R1	1971
03-25-105-026-0000	1759		CARIB	LN		MOUNT PROSPECT	60056	R1	1971
03-25-119-023-0000	1820		SITKA	LN		MOUNT PROSPECT	60056	R1	1971
03-25-119-022-0000	1822		SITKA	LN		MOUNT PROSPECT	60056	R1	1971
03-25-122-035-0000	1315		COLUMBINE	DR		MOUNT PROSPECT	60056	R1	1971
03-25-112-037-0000	1318		PEACHTREE	LN		MOUNT PROSPECT	60056	R1	1971
03-27-401-161-0000	1202		BOXWOOD	DR	B	MOUNT PROSPECT	60056	RX	1976
03-25-302-033-0000	1225		BASSWOOD	LN		MOUNT PROSPECT	60056	R1	1971
03-27-401-175-0000	1138		BOXWOOD	DR	B	MOUNT PROSPECT	60056	RX	1976
03-27-401-176-0000	1140		BOXWOOD	DR	A	MOUNT PROSPECT	60056	RX	1976

03-27-401-177-0000	1140		BOXWOOD	DR		B	MOUNT PROSPECT	60056	RX	1976
03-26-404-015-0000	1202		SYCAMORE	LN			MOUNT PROSPECT	60056	R1	1971
03-26-404-014-0000	1504		BARBERRY	LN			MOUNT PROSPECT	60056	R1	1971
03-26-404-013-0000	1502		BARBERRY	LN			MOUNT PROSPECT	60056	R1	1971
03-26-404-012-0000	1500		BARBERRY	LN			MOUNT PROSPECT	60056	R1	1971
03-26-404-011-0000	1412		BARBERRY	LN			MOUNT PROSPECT	60056	R1	1971
03-26-404-010-0000	1410		BARBERRY	LN			MOUNT PROSPECT	60056	R1	1971
03-26-404-009-0000	1408		BARBERRY	LN			MOUNT PROSPECT	60056	R1	1971
03-26-404-008-0000	1406		BARBERRY	LN			MOUNT PROSPECT	60056	R1	1971
03-25-206-017-0000	1413		BORO	LN			MOUNT PROSPECT	60056	R1	1971
03-25-206-004-0000	1412		LAMA	LN			MOUNT PROSPECT	60056	R1	1971
03-25-207-017-0000	1413		LAMA	LN			MOUNT PROSPECT	60056	R1	1971
03-25-120-008-0000	1821		SITKA	LN			MOUNT PROSPECT	60056	R1	1971
03-26-300-015-0000	1004		ALDER	LN			MOUNT PROSPECT	60056	R1	1971
03-27-402-049-0000	1202		WHEELING	RD			MOUNT PROSPECT	60056	RX	1976
03-27-402-048-0000	1200		WHEELING	RD			MOUNT PROSPECT	60056	RX	1976
03-27-303-001-0000	109	W	EUCLID	AV			MOUNT PROSPECT	60056	RX	1965
03-25-101-039-0000	1332		INDIGO	DR			MOUNT PROSPECT	60056	R1	1971
03-25-111-020-0000	1331		INDIGO	DR			MOUNT PROSPECT	60056	R1	1971
03-25-117-022-0000	1318		COLUMBINE	DR			MOUNT PROSPECT	60056	R1	1971
03-25-101-055-0000	1773		CREE	LN			MOUNT PROSPECT	60056	R1	1971
03-26-406-010-0000	1305		CEDAR	LN			MOUNT PROSPECT	60056	R1	1971
03-26-406-017-0000	1113		WESTGATE	RD			MOUNT PROSPECT	60056	R1	1971
03-27-401-239-0000	1004		BOXWOOD	DR		B	MOUNT PROSPECT	60056	RX	1976
03-27-401-238-0000	1004		BOXWOOD	DR		A	MOUNT PROSPECT	60056	RX	1976
03-27-401-178-0000	1142		BOXWOOD	DR		A	MOUNT PROSPECT	60056	RX	1976
03-27-401-179-0000	1142		BOXWOOD	DR		B	MOUNT PROSPECT	60056	RX	1976
03-27-401-137-0000	1124		BOXWOOD	DR		A	MOUNT PROSPECT	60056	RX	1976
03-25-102-003-0000	1755	E	CAMP MCDONALD	RD			MOUNT PROSPECT	60056	R1	1971
03-25-102-004-0000	1757	E	CAMP MCDONALD	RD			MOUNT PROSPECT	60056	R1	1971
03-25-102-009-0000	1767	E	CAMP MCDONALD	RD			MOUNT PROSPECT	60056	R1	1971
03-25-102-010-0000	1769	E	CAMP MCDONALD	RD			MOUNT PROSPECT	60056	R1	1971
03-25-102-011-0000	1771	E	CAMP MCDONALD	RD			MOUNT PROSPECT	60056	R1	1971
03-25-102-012-0000	1773	E	CAMP MCDONALD	RD			MOUNT PROSPECT	60056	R1	1971
03-25-102-020-0000	1766		WOOD	LN			MOUNT PROSPECT	60056	R1	1971
03-25-213-010-0000	1306		LAMA	LN			MOUNT PROSPECT	60056	R1	1971
03-25-212-017-0000	2006		CHINKAPIN OAK	DR			MOUNT PROSPECT	60056	R1	1971
03-25-212-016-0000	2004		CHINKAPIN OAK	DR			MOUNT PROSPECT	60056	R1	1971
03-25-207-020-0000	1915		WOOD	LN			MOUNT PROSPECT	60056	R1	1971
03-25-205-001-0000	1905		WOOD	LN			MOUNT PROSPECT	60056	R1	1971
03-25-118-024-0000	1818		WOOD	LN			MOUNT PROSPECT	60056	R1	1971
03-25-118-023-0000	1820		WOOD	LN			MOUNT PROSPECT	60056	R1	1971
03-25-118-022-0000	1822		WOOD	LN			MOUNT PROSPECT	60056	R1	1971
03-25-111-003-0000	1334		PEARTREE	LN			MOUNT PROSPECT	60056	R1	1971
03-25-112-012-0000	1333		PEARTREE	LN			MOUNT PROSPECT	60056	R1	1971
03-25-311-035-0000	1175		HERITAGE	DR			MOUNT PROSPECT	60056	R1*	1971
03-26-300-009-0000	902		ALDER	LN			MOUNT PROSPECT	60056	R1	1971
03-26-300-010-0000	904		ALDER	LN			MOUNT PROSPECT	60056	R1	1971
03-27-100-095-0000	0						MOUNT PROSPECT	60056	CR*	1964
03-27-100-026-0000	0						MOUNT PROSPECT	60056	R1*	1964
03-25-122-002-0000	1831		TANO	LN			MOUNT PROSPECT	60056	R1	1971
03-25-122-001-0000	1833		TANO	LN			MOUNT PROSPECT	60056	R1	1971
03-25-202-004-0000	1833	E	CAMP MCDONALD	RD			MOUNT PROSPECT	60056	R1	1971
03-25-204-014-0000	1431		BURNING BUSH	LN			MOUNT PROSPECT	60056	R1	1971
03-25-204-013-0000	1903	E	CAMP MCDONALD	RD			MOUNT PROSPECT	60056	R1	1971
03-25-204-012-0000	1905	E	CAMP MCDONALD	RD			MOUNT PROSPECT	60056	R1	1971
03-25-204-011-0000	1907	E	CAMP MCDONALD	RD			MOUNT PROSPECT	60056	R1	1971
03-25-204-010-0000	1909	E	CAMP MCDONALD	RD			MOUNT PROSPECT	60056	R1	1971
03-25-206-021-0000	1907		WOOD	LN			MOUNT PROSPECT	60056	R1	1971
03-25-207-021-0000	1913		WOOD	LN			MOUNT PROSPECT	60056	R1	1971
03-25-203-009-0000	1416		BURNING BUSH	LN			MOUNT PROSPECT	60056	R1	1971
03-25-211-010-0000	1419		PARK	DR			MOUNT PROSPECT	60056	R1	1971

03-25-210-023-0000	1417		SAUK	LN		MOUNT PROSPECT	60056	R1	1971
03-25-212-004-0000	2013		PIN OAK	DR		MOUNT PROSPECT	60056	R1	1971
03-25-101-038-0000	1334		INDIGO	DR		MOUNT PROSPECT	60056	R1	1971
03-25-111-021-0000	1333		INDIGO	DR		MOUNT PROSPECT	60056	R1	1971
03-25-111-008-0000	1324		PEARTREE	LN		MOUNT PROSPECT	60056	R1	1971
03-25-119-013-0000	1418		ALTHEA	LN		MOUNT PROSPECT	60056	R1	1971
03-25-211-002-0000	1403		PARK	DR		MOUNT PROSPECT	60056	R1	1971
03-26-317-014-0000	1114		BARBERRY	LN		MOUNT PROSPECT	60056	R1	1971
03-26-406-016-0000	1115		WESTGATE	RD		MOUNT PROSPECT	60056	R1	1971
03-25-302-006-0000	1813	E	EUCLID	AV		MOUNT PROSPECT	60056	R1	1971
03-25-302-037-0000	1823	E	EUCLID	AV		MOUNT PROSPECT	60056	R1	1971
03-25-402-002-0000	1903	E	EUCLID	AV		MOUNT PROSPECT	60056	R1	1971
03-25-402-003-0000	1905	E	EUCLID	AV		MOUNT PROSPECT	60056	R1	1971
03-25-402-004-0000	1907	E	EUCLID	AV		MOUNT PROSPECT	60056	R1	1971
03-25-402-005-0000	1909	E	EUCLID	AV		MOUNT PROSPECT	60056	R1	1971
03-25-402-006-0000	1911	E	EUCLID	AV		MOUNT PROSPECT	60056	R1	1971
03-25-402-007-0000	2001	E	EUCLID	AV		MOUNT PROSPECT	60056	R1	1971
03-25-210-011-0000	1406		PARK	DR		MOUNT PROSPECT	60056	R1	1971
03-25-203-003-0000	1404		BURNING BUSH	LN		MOUNT PROSPECT	60056	R1	1971
03-25-211-004-0000	1407		PARK	DR		MOUNT PROSPECT	60056	R1	1971
03-25-208-006-0000	1909		TANO	LN		MOUNT PROSPECT	60056	R1	1971
03-25-208-007-0000	1911		TANO	LN		MOUNT PROSPECT	60056	R1	1971
03-25-208-008-0000	1913		TANO	LN		MOUNT PROSPECT	60056	R1	1971
03-25-104-032-0000	1757		WOOD	LN		MOUNT PROSPECT	60056	R1	1971
03-25-104-033-0000	1759		WOOD	LN		MOUNT PROSPECT	60056	R1	1971
03-25-303-042-0000	1780		AZALEA	PL		MOUNT PROSPECT	60056	R1	1971
03-25-123-008-0000	1300		BURNING BUSH	LN		MOUNT PROSPECT	60056	R1	1971
03-25-107-021-0000	1754		CORKTREE	LN		MOUNT PROSPECT	60056	R1	1971
03-25-201-014-0000	2020	E	EUCLID	AV		MOUNT PROSPECT	60056	B4	1971
03-25-402-023-0000	2000		IVY	LN		MOUNT PROSPECT	60056	R1	1971
03-25-402-036-0000	2026		IVY	LN		MOUNT PROSPECT	60056	R1	1971
08-15-202-024-1035	1905	W	GOLF	RD	2B	MOUNT PROSPECT	60056	R4	1969
03-25-303-038-0000	1772		AZALEA	PL		MOUNT PROSPECT	60056	R1	1971
08-12-212-032-0000	116	S	ALBERT	ST		MOUNT PROSPECT	60056	RA	1917
08-10-203-011-0000	110		AUDREY	LN		MOUNT PROSPECT	60056	R1	1962
03-25-213-024-0000	1911		BURR OAK	DR		MOUNT PROSPECT	60056	R1	1971
03-25-213-023-0000	1913		BURR OAK	DR		MOUNT PROSPECT	60056	R1	1971
03-25-213-022-0000	1915		BURR OAK	DR		MOUNT PROSPECT	60056	R1	1971
03-25-213-021-0000	1917		BURR OAK	DR		MOUNT PROSPECT	60056	R1	1971
03-25-213-020-0000	1919		BURR OAK	DR		MOUNT PROSPECT	60056	R1	1971
03-26-413-016-0000	1615		CEDAR	LN		MOUNT PROSPECT	60056	R1	1971
03-26-413-015-0000	1613		CEDAR	LN		MOUNT PROSPECT	60056	R1	1971
03-25-122-030-0000	1808		ALMOND	CT		MOUNT PROSPECT	60056	R1	1971
03-25-402-024-0000	2002		IVY	LN		MOUNT PROSPECT	60056	R1	1971
03-25-402-025-0000	2004		IVY	LN		MOUNT PROSPECT	60056	R1	1971
03-25-402-026-0000	2006		IVY	LN		MOUNT PROSPECT	60056	R1	1971
03-25-208-021-0000	1916		BURR OAK	DR		MOUNT PROSPECT	60056	R1	1971
03-35-200-025-0000	1201		FEEHANVILLE	DR		MOUNT PROSPECT	60056	I1	1981
03-35-300-028-1004	832	E	RAND	RD	4	MOUNT PROSPECT	60056	B4*	1960
03-26-402-002-0000	1203		BARBERRY	LN		MOUNT PROSPECT	60056	R1	1971
03-26-317-019-0000	1104		BARBERRY	LN		MOUNT PROSPECT	60056	R1	1971
03-26-317-018-0000	1106		BARBERRY	LN		MOUNT PROSPECT	60056	R1	1971
03-25-403-034-0000	1003		BURNING BUSH	LN		MOUNT PROSPECT	60056	R1	1971
03-25-303-048-0000	941		QUINCE	CT		MOUNT PROSPECT	60056	R1	1971
03-25-303-002-0000	945		QUINCE	LN		MOUNT PROSPECT	60056	R1	1971
03-25-303-003-0000	943		QUINCE	LN		MOUNT PROSPECT	60056	R1	1971
03-25-303-008-0000	933		QUINCE	CT		MOUNT PROSPECT	60056	R1	1971
03-25-402-032-0000	2018		IVY	LN		MOUNT PROSPECT	60056	R1	1971
03-25-402-033-0000	2020		IVY	LN		MOUNT PROSPECT	60056	R1	1971
03-25-213-014-0000	1314		LAMA	LN		MOUNT PROSPECT	60056	R1	1971
03-25-212-010-0000	2001		PIN OAK	DR		MOUNT PROSPECT	60056	R1	1971
03-25-212-009-0000	2003		PIN OAK	DR		MOUNT PROSPECT	60056	R1	1971

03-25-212-008-0000	2005		PIN OAK	DR		MOUNT PROSPECT	60056	R1	1971
03-25-212-007-0000	2007		PIN OAK	DR		MOUNT PROSPECT	60056	R1	1971
03-27-401-100-0000	1224		BOXWOOD	DR	B	MOUNT PROSPECT	60056	RX	1976
03-27-401-082-0000	1244		BOXWOOD	DR	B	MOUNT PROSPECT	60056	RX	1976
03-26-318-012-0000	1117		BARBERRY	LN		MOUNT PROSPECT	60056	R1	1971
03-25-203-001-0000	1400		BURNING BUSH	LN		MOUNT PROSPECT	60056	R1	1971
03-25-209-020-0000	2002		PIN OAK	DR		MOUNT PROSPECT	60056	R1	1971
03-25-209-021-0000	2004		PIN OAK	DR		MOUNT PROSPECT	60056	R1	1971
03-25-209-017-0000	1323		LAMA	LN		MOUNT PROSPECT	60056	R1	1971
03-25-213-011-0000	1308		LAMA	LN		MOUNT PROSPECT	60056	R1	1971
03-25-212-013-0000	1307		LAMA	LN		MOUNT PROSPECT	60056	R1	1971
03-25-212-014-0000	2000		CHINKAPIN OAK	DR		MOUNT PROSPECT	60056	R1	1971
03-25-213-009-0000	1304		LAMA	LN		MOUNT PROSPECT	60056	R1	1971
03-26-318-005-0000	1103		BARBERRY	LN		MOUNT PROSPECT	60056	R1	1971
03-26-318-006-0000	1105		BARBERRY	LN		MOUNT PROSPECT	60056	R1	1971
03-25-122-044-0000	1820		CREE	LN		MOUNT PROSPECT	60056	R1	1971
03-25-122-045-0000	1822		CREE	LN		MOUNT PROSPECT	60056	R1	1971
03-25-122-046-0000	1824		CREE	LN		MOUNT PROSPECT	60056	R1	1971
03-27-100-080-0000	0					MOUNT PROSPECT	60056	R1*	1964
03-27-100-081-0000	0					MOUNT PROSPECT	60056	R1*	1964
03-26-302-020-0000	1204		CRABTREE	LN		MOUNT PROSPECT	60056	R1	1963
03-26-302-019-0000	1202		CRABTREE	LN		MOUNT PROSPECT	60056	R1	1963
03-26-308-001-0000	1123		CRABTREE	LN		MOUNT PROSPECT	60056	R1	1963
03-26-302-017-0000	802		CEDAR	LN		MOUNT PROSPECT	60056	R1	1963
03-27-401-160-0000	1202		BOXWOOD	DR	A	MOUNT PROSPECT	60056	RX	1976
03-25-303-030-0000	1756		AZALEA	PL		MOUNT PROSPECT	60056	R1	1971
03-27-401-244-0000	942		BOXWOOD	DR	B	MOUNT PROSPECT	60056	RX	1976
03-27-401-243-0000	942		BOXWOOD	DR	A	MOUNT PROSPECT	60056	RX	1976
03-27-401-044-0000	922		BOXWOOD	DR	B	MOUNT PROSPECT	60056	RX	1976
03-25-304-012-0000	1807		AZALEA	LN		MOUNT PROSPECT	60056	R1	1971
03-25-304-011-0000	1809		AZALEA	LN		MOUNT PROSPECT	60056	R1	1971
03-25-304-002-0000	1827		AZALEA	LN		MOUNT PROSPECT	60056	R1	1971
03-27-401-165-0000	1206		BOXWOOD	DR	B	MOUNT PROSPECT	60056	RX	1976
03-26-318-007-0000	1107		BARBERRY	LN		MOUNT PROSPECT	60056	R1	1971
03-27-401-218-0000	1028		BOXWOOD	DR	B	MOUNT PROSPECT	60056	RX	1976
03-27-401-217-0000	1028		BOXWOOD	DR	A	MOUNT PROSPECT	60056	RX	1976
03-27-402-042-0000	1246		WHEELING	RD		MOUNT PROSPECT	60056	RX	1976
03-27-402-038-0000	1238		WHEELING	RD		MOUNT PROSPECT	60056	RX	1976
03-27-402-037-0000	1236		WHEELING	RD		MOUNT PROSPECT	60056	RX	1976
03-27-402-036-0000	1234		WHEELING	RD		MOUNT PROSPECT	60056	RX	1976
03-27-402-041-0000	1244		WHEELING	RD		MOUNT PROSPECT	60056	RX	1976
03-25-123-012-0000	1827		CREE	LN		MOUNT PROSPECT	60056	R1	1971
03-25-123-011-0000	1829		CREE	LN		MOUNT PROSPECT	60056	R1	1971
03-25-123-035-0000	1304		SANTEE	LN		MOUNT PROSPECT	60056	R1	1971
03-25-112-035-0000	1322		PEACHTREE	LN		MOUNT PROSPECT	60056	R1	1971
03-25-122-034-0000	1317		COLUMBINE	DR		MOUNT PROSPECT	60056	R1	1971
03-26-402-005-0000	1137		JUNIPER	LN		MOUNT PROSPECT	60056	R1	1971
03-26-318-011-0000	1115		BARBERRY	LN		MOUNT PROSPECT	60056	R1	1971
03-26-406-018-0000	1111		WESTGATE	RD		MOUNT PROSPECT	60056	R1	1971
03-25-402-045-0000	1901	E	EUCLID	AV		MOUNT PROSPECT	60056	R1	1971
03-25-402-046-0000	1203		BURNING BUSH	LN		MOUNT PROSPECT	60056	R1	1971
03-25-402-048-0000	1201		BURNING BUSH	LN		MOUNT PROSPECT	60056	R1	1971
03-27-302-007-0000	1110		MEADOW	LN		MOUNT PROSPECT	60056	RX	1965
03-27-305-015-0000	1104	N	ELMHURST	RD		MOUNT PROSPECT	60056	RX	1965
03-25-213-008-0000	1302		LAMA	LN		MOUNT PROSPECT	60056	R1	1971
03-25-402-035-0000	2024		IVY	LN		MOUNT PROSPECT	60056	R1	1971
03-27-302-051-0000	211	W	EUCLID	AV		MOUNT PROSPECT	60056	R1	1965
03-27-302-034-0000	1134		THOMAS MORE	TE		MOUNT PROSPECT	60056	R1	1963
03-27-302-035-0000	1132		THOMAS MORE	TE		MOUNT PROSPECT	60056	R1	1963
03-27-305-011-0000	1120	N	ELMHURST	RD		MOUNT PROSPECT	60056	RX	1965
03-27-305-005-0000	1119		WEDGEWOOD	LN		MOUNT PROSPECT	60056	RX	1965
03-27-302-003-0000	1120		MEADOW	LN		MOUNT PROSPECT	60056	RX	1965

03-27-305-012-0000	1116	N	ELMHURST	RD		MOUNT PROSPECT	60056	RX	1965
03-27-305-006-0000	1115		WEDGEWOOD	LN		MOUNT PROSPECT	60056	RX	1965
03-27-401-084-0000	1246		BOXWOOD	DR	B	MOUNT PROSPECT	60056	RX	1976
03-27-401-099-0000	1224		BOXWOOD	DR	A	MOUNT PROSPECT	60056	RX	1976
03-26-413-022-0000	1627		CEDAR	LN		MOUNT PROSPECT	60056	R1	1971
03-26-412-016-0000	1613		BARBERRY	LN		MOUNT PROSPECT	60056	R1	1971
03-26-412-015-0000	1611		BARBERRY	LN		MOUNT PROSPECT	60056	R1	1971
03-26-308-027-0000	1120		GREENFIELD	LN		MOUNT PROSPECT	60056	R1	1971
03-26-318-001-0000	1101		BARBERRY	LN		MOUNT PROSPECT	60056	R1	1971
03-34-207-108-0000	550	E	RAND	RD		MOUNT PROSPECT	60056	CR	1965
03-35-310-012-0000	904		HARVEST	LN		MOUNT PROSPECT	60056	R1	1981
03-35-300-028-1006	832	E	RAND	RD	6	MOUNT PROSPECT	60056	B4*	1960
03-25-402-017-0000	1906		IVY	LN		MOUNT PROSPECT	60056	R1	1971
03-25-402-018-0000	1908		IVY	LN		MOUNT PROSPECT	60056	R1	1971
03-25-402-019-0000	1910		IVY	LN		MOUNT PROSPECT	60056	R1	1971
03-25-402-020-0000	1912		IVY	LN		MOUNT PROSPECT	60056	R1	1971
03-27-401-164-0000	1206		BOXWOOD	DR	A	MOUNT PROSPECT	60056	RX	1976
03-27-401-163-0000	1204		BOXWOOD	DR	B	MOUNT PROSPECT	60056	RX	1976
03-27-401-162-0000	1204		BOXWOOD	DR	A	MOUNT PROSPECT	60056	RX	1976
03-27-401-110-0000	1178		BOXWOOD	DR		MOUNT PROSPECT	60056	RX	1976
03-27-401-108-0000	1176		BOXWOOD	DR	A	MOUNT PROSPECT	60056	RX	1976
03-27-401-105-0000	1172		BOXWOOD	DR		MOUNT PROSPECT	60056	RX	1976
03-27-401-124-0000	1148		BOXWOOD	DR	A	MOUNT PROSPECT	60056	RX	1976
03-27-302-045-0000	1112		THOMAS MORE	TE		MOUNT PROSPECT	60056	R1	1963
03-27-302-039-0000	1124		THOMAS MORE	TE		MOUNT PROSPECT	60056	R1	1963
03-27-302-044-0000	1114		THOMAS MORE	TE		MOUNT PROSPECT	60056	R1	1963
03-26-405-004-0000	1411		BARBERRY	LN		MOUNT PROSPECT	60056	R1	1971
03-26-405-005-0000	1409		BARBERRY	LN		MOUNT PROSPECT	60056	R1	1971
03-26-405-006-0000	1407		BARBERRY	LN		MOUNT PROSPECT	60056	R1	1971
03-25-402-044-0000	2019	E	EUCLID	AV		MOUNT PROSPECT	60056	B3	1971
03-34-319-025-0000	114	N	ELMHURST	AV		MOUNT PROSPECT	60056	RA	1917
03-27-401-111-0000	0					MOUNT PROSPECT	60056	RX	1976
08-23-401-030-0000	501	W	ALGONQUIN	RD	A	MOUNT PROSPECT	60056	I1*	1973
08-11-219-019-0000	300	S	ELMHURST	AV		MOUNT PROSPECT	60056	RA	1917
08-12-227-016-1008	501	E	PROSPECT	AV	1J	MOUNT PROSPECT	60056	R4	1917
03-25-302-028-0000	1830		AZALEA	LN		MOUNT PROSPECT	60056	R1	1971
03-25-402-021-0000	1914		IVY	LN		MOUNT PROSPECT	60056	R1	1971
03-25-402-022-0000	1916		IVY	LN		MOUNT PROSPECT	60056	R1	1971
03-25-303-001-0000	949		QUINCE	LN		MOUNT PROSPECT	60056	R1	1971
03-25-302-031-0000	1102		BURNING BUSH	LN		MOUNT PROSPECT	60056	R1	1971
03-35-300-030-1005	834	E	RAND	RD	5	MOUNT PROSPECT	60056	B4*	1960
03-26-317-017-0000	1108		BARBERRY	LN		MOUNT PROSPECT	60056	R1	1971
03-34-206-005-0000	411	E	RAND	RD		MOUNT PROSPECT	60056	CR	1925
03-34-206-006-0000	400	E	GREGORY	ST		MOUNT PROSPECT	60056	CR	1925
03-35-200-066-0000	1401		FEEHANVILLE	DR		MOUNT PROSPECT	60056	I1	1986
03-26-302-030-0000	711	E	EUCLID	AV		MOUNT PROSPECT	60056	R1	1963
03-26-303-003-0000	900		BARBERRY	LN		MOUNT PROSPECT	60056	R1	1963
03-27-401-061-0000	904		BOXWOOD	DR	A	MOUNT PROSPECT	60056	RX	1976
03-27-401-048-0000	926		BOXWOOD	DR	B	MOUNT PROSPECT	60056	RX	1976
03-27-401-054-0000	914		BOXWOOD	DR	A	MOUNT PROSPECT	60056	RX	1976
03-27-401-062-0000	904		BOXWOOD	DR	B	MOUNT PROSPECT	60056	RX	1976
03-25-119-039-0000	1415		COLUMBINE	DR		MOUNT PROSPECT	60056	R1	1971
03-25-205-007-0000	1406		BORO	LN		MOUNT PROSPECT	60056	R1	1971
03-25-206-007-0000	1406		LAMA	LN		MOUNT PROSPECT	60056	R1	1971
03-25-107-024-0000	1748		CORKTREE	LN		MOUNT PROSPECT	60056	R1	1971
03-26-412-001-0000	1614		CEDAR	LN		MOUNT PROSPECT	60056	R1	1971
03-25-302-022-0000	1818		AZALEA	LN		MOUNT PROSPECT	60056	R1	1971
03-27-406-001-0000	601		CEDAR	LN		MOUNT PROSPECT	60056	R1	1963
03-25-402-027-0000	2008		IVY	LN		MOUNT PROSPECT	60056	R1	1971
03-25-402-028-0000	2010		IVY	LN		MOUNT PROSPECT	60056	R1	1971
03-25-402-029-0000	2012		IVY	LN		MOUNT PROSPECT	60056	R1	1971
03-26-411-019-0000	1636		BARBERRY	LN		MOUNT PROSPECT	60056	R1	1971

03-26-309-016-0000	606		HACKBERRY	LN		MOUNT PROSPECT	60056	R1	1963
03-35-300-027-1005	830	E	RAND	RD	5	MOUNT PROSPECT	60056	B4*	1960
03-27-401-088-0000	1232		BOXWOOD	DR	A	MOUNT PROSPECT	60056	RX	1976
03-25-212-006-0000	2009		PIN OAK	DR		MOUNT PROSPECT	60056	R1	1971
03-25-123-031-0000	1812	E	EUCLID	AV		MOUNT PROSPECT	60056	R1	1971
03-25-123-007-0000	1302		BURNING BUSH	LN		MOUNT PROSPECT	60056	R1	1971
03-25-209-022-0000	2006		PIN OAK	DR		MOUNT PROSPECT	60056	R1	1971
03-25-209-023-0000	2008		PIN OAK	DR		MOUNT PROSPECT	60056	R1	1971
03-25-213-026-0000	1907		BURR OAK	DR		MOUNT PROSPECT	60056	R1	1971
03-25-213-025-0000	1909		BURR OAK	DR		MOUNT PROSPECT	60056	R1	1971
03-25-213-019-0000	1921		BURR OAK	DR		MOUNT PROSPECT	60056	R1	1971
03-25-213-018-0000	1923		BURR OAK	DR		MOUNT PROSPECT	60056	R1	1971
03-25-123-016-0000	1819		CREE	LN		MOUNT PROSPECT	60056	R1	1971
03-26-412-018-0000	1617		BARBERRY	LN		MOUNT PROSPECT	60056	R1	1971
03-26-411-016-0000	1630		BARBERRY	LN		MOUNT PROSPECT	60056	R1	1971
03-27-401-091-0000	1234		BOXWOOD	DR	B	MOUNT PROSPECT	60056	RX	1976
03-25-303-033-0000	1762		AZALEA	PL		MOUNT PROSPECT	60056	R1	1971
03-25-303-032-0000	1760		AZALEA	PL		MOUNT PROSPECT	60056	R1	1971
03-25-303-031-0000	1758		AZALEA	PL		MOUNT PROSPECT	60056	R1	1971
03-25-402-016-0000	1904		IVY	LN		MOUNT PROSPECT	60056	R1	1971
03-27-401-081-0000	1244		BOXWOOD	DR	A	MOUNT PROSPECT	60056	RX	1976
03-27-401-295-0000						MOUNT PROSPECT	60056	B3*	1958
03-27-401-296-0000	101	E	EUCLID	AV		MOUNT PROSPECT	60056	B3*	1958
03-25-107-030-0000	1336		COLUMBINE	DR		MOUNT PROSPECT	60056	R1	1971
03-25-122-017-0000	1331		COLUMBINE	DR		MOUNT PROSPECT	60056	R1	1971
03-25-107-031-0000	1762		CORKTREE	LN		MOUNT PROSPECT	60056	R1	1971
03-25-107-032-0000	1760		CORKTREE	LN		MOUNT PROSPECT	60056	R1	1971
03-25-107-033-0000	1758		CORKTREE	LN		MOUNT PROSPECT	60056	R1	1971
03-25-107-034-0000	1756		CORKTREE	LN		MOUNT PROSPECT	60056	R1	1971
03-26-316-013-0000	1206		WESTGATE	RD		MOUNT PROSPECT	60056	R1	1971
03-26-316-010-0000	1118		ALDER	LN		MOUNT PROSPECT	60056	R1	1971
03-25-123-041-0000	1300		PIMA	LN		MOUNT PROSPECT	60056	R1	1971
03-25-123-050-0000	1301		PIMA	LN		MOUNT PROSPECT	60056	R1	1971
03-25-101-046-0000	1755		CREE	LN		MOUNT PROSPECT	60056	R1	1971
03-25-101-047-0000	1757		CREE	LN		MOUNT PROSPECT	60056	R1	1971
03-25-101-049-0000	1761		CREE	LN		MOUNT PROSPECT	60056	R1	1971
03-25-101-048-0000	1759		CREE	LN		MOUNT PROSPECT	60056	R1	1971
03-25-402-042-0000	1238		RIVER	RD		MOUNT PROSPECT	60056	B3	1971
03-34-207-109-0000	600	E	RAND	RD		MOUNT PROSPECT	60056	B3	1917
03-27-401-059-0000	902		BOXWOOD	DR	A	MOUNT PROSPECT	60056	RX	1976
03-35-308-019-1001	307		CATINO	CT	A	MOUNT PROSPECT	60056	R2	1976
03-25-201-002-0000	1910	E	EUCLID	AV		MOUNT PROSPECT	60056	R1	1971
03-25-201-003-0000	2002	E	EUCLID	AV		MOUNT PROSPECT	60056	R1	1971
03-25-201-004-0000	2006	E	EUCLID	AV		MOUNT PROSPECT	60056	R1	1971
03-25-209-005-0000	2009		TANO	LN		MOUNT PROSPECT	60056	R1	1971
03-25-209-006-0000	2011		TANO	LN		MOUNT PROSPECT	60056	R1	1971
03-25-209-002-0000	2003		TANO	LN		MOUNT PROSPECT	60056	R1	1971
03-25-209-001-0000	2001		TANO	LN		MOUNT PROSPECT	60056	R1	1971
03-27-100-063-0000	1421		PICADILLY	CT		MOUNT PROSPECT	60056	R1*	1964
03-25-213-016-0000	1318		LAMA	LN		MOUNT PROSPECT	60056	R1	1971
03-25-213-015-0000	1316		LAMA	LN		MOUNT PROSPECT	60056	R1	1971
03-25-304-013-0000	1805		AZALEA	LN		MOUNT PROSPECT	60056	R1	1971
03-25-210-013-0000	1402		PARK	DR		MOUNT PROSPECT	60056	R1	1971
03-25-302-004-0000	1809	E	EUCLID	AV		MOUNT PROSPECT	60056	R1	1971
03-26-316-009-0000	1116		ALDER	LN		MOUNT PROSPECT	60056	R1	1971
03-26-316-008-0000	1114		ALDER	LN		MOUNT PROSPECT	60056	R1	1971
03-25-402-014-0000	1900		IVY	LN		MOUNT PROSPECT	60056	R1	1971
03-25-302-029-0000	1832		AZALEA	LN		MOUNT PROSPECT	60056	R1	1971
03-25-402-015-0000	1902		IVY	LN		MOUNT PROSPECT	60056	R1	1971
03-27-401-215-0000	1026		BOXWOOD	DR	A	MOUNT PROSPECT	60056	RX	1976
03-27-401-232-0000	1012		BOXWOOD	DR	B	MOUNT PROSPECT	60056	RX	1976
03-27-401-229-0000	1010		BOXWOOD	DR	A	MOUNT PROSPECT	60056	RX	1976

03-27-401-230-0000	1010	BOXWOOD	DR	B	MOUNT PROSPECT	60056	RX	1976
03-27-401-231-0000	1012	BOXWOOD	DR	A	MOUNT PROSPECT	60056	RX	1976
08-14-126-009-0000	1221	GREENACRES	LN		MOUNT PROSPECT	60056	R1	1962
08-14-126-010-0000	1221	GREENACRES	LN		MOUNT PROSPECT	60056	R1	1962
03-25-117-011-0000	1333	PEACHTREE	LN		MOUNT PROSPECT	60056	R1	1971
03-25-208-022-0000	1918	BURR OAK	DR		MOUNT PROSPECT	60056	R1	1971
03-25-208-023-0000	1920	BURR OAK	DR		MOUNT PROSPECT	60056	R1	1971
03-25-208-013-0000	1900	BURR OAK	DR		MOUNT PROSPECT	60056	R1	1971
03-25-208-014-0000	1902	BURR OAK	DR		MOUNT PROSPECT	60056	R1	1971
03-25-208-015-0000	1904	BURR OAK	DR		MOUNT PROSPECT	60056	R1	1971
03-25-208-019-0000	1912	BURR OAK	DR		MOUNT PROSPECT	60056	R1	1971
03-25-208-020-0000	1914	BURR OAK	DR		MOUNT PROSPECT	60056	R1	1971
03-26-318-008-0000	1109	BARBERRY	LN		MOUNT PROSPECT	60056	R1	1971
03-25-208-018-0000	1910	BURR OAK	DR		MOUNT PROSPECT	60056	R1	1971
03-26-405-019-0000	1112	SYCAMORE	LN		MOUNT PROSPECT	60056	R1	1971
03-25-123-021-0000	1809	CREE	LN		MOUNT PROSPECT	60056	R1	1971
03-25-123-005-0000	1306	BURNING BUSH	LN		MOUNT PROSPECT	60056	R1	1971
03-25-123-025-0000	1801	CREE	LN		MOUNT PROSPECT	60056	R1	1971
03-26-302-025-0000	1214	CRABTREE	LN		MOUNT PROSPECT	60056	R1	1963
03-26-302-024-0000	1212	CRABTREE	LN		MOUNT PROSPECT	60056	R1	1963
03-26-302-023-0000	1210	CRABTREE	LN		MOUNT PROSPECT	60056	R1	1963
03-26-303-001-0000	901	ALDER	LN		MOUNT PROSPECT	60056	R1	1963
03-27-401-064-0000	906	BOXWOOD	DR	B	MOUNT PROSPECT	60056	RX	1976
03-27-401-125-0000	1148	BOXWOOD	DR	B	MOUNT PROSPECT	60056	RX	1976
08-14-401-156-0000	1111	LINNEMAN	RD		MOUNT PROSPECT	60056	R4*	1970
08-14-318-015-0000	0				MOUNT PROSPECT	60056	R1	1970
03-25-402-037-0000	1200	RIVER	RD		MOUNT PROSPECT	60056	B4	1971
03-25-303-035-0000	1766	AZALEA	PL		MOUNT PROSPECT	60056	R1	1971
03-25-303-034-0000	1764	AZALEA	PL		MOUNT PROSPECT	60056	R1	1971
03-27-402-046-0000	1224	WHEELING	RD		MOUNT PROSPECT	60056	RX	1976
03-27-402-057-0000	1216	WHEELING	RD		MOUNT PROSPECT	60056	RX	1976
03-27-401-157-0000	1218	BOXWOOD	DR		MOUNT PROSPECT	60056	RX	1976
03-27-401-060-0000	902	BOXWOOD	DR	B	MOUNT PROSPECT	60056	RX	1976
03-25-310-026-0000	1713	LIBERTY	CT		MOUNT PROSPECT	60056	R1*	1971
08-15-400-093-0000	1485	DEARBORN	CT		MOUNT PROSPECT	60056	RA	1974
03-26-412-028-0000	1616	CEDAR	LN		MOUNT PROSPECT	60056	R1	1971
03-26-411-017-0000	1632	BARBERRY	LN		MOUNT PROSPECT	60056	R1	1971
03-25-302-030-0000	1100	BURNING BUSH	LN		MOUNT PROSPECT	60056	R1	1971
03-26-404-007-0000	1404	BARBERRY	LN		MOUNT PROSPECT	60056	R1	1971
03-26-404-006-0000	1402	BARBERRY	LN		MOUNT PROSPECT	60056	R1	1971
03-25-310-061-0000	803	HERITAGE	DR		MOUNT PROSPECT	60056	R1*	1971
03-26-317-004-0000	1103	ALDER	LN		MOUNT PROSPECT	60056	R1	1971
03-27-401-047-0000	926	BOXWOOD	DR	A	MOUNT PROSPECT	60056	RX	1976
03-27-401-053-0000	914	BOXWOOD	DR	B	MOUNT PROSPECT	60056	RX	1976
03-26-317-007-0000	1109	ALDER	LN		MOUNT PROSPECT	60056	R1	1971
03-26-412-023-0000	1626	CEDAR	LN		MOUNT PROSPECT	60056	R1	1971
03-26-412-024-0000	1624	CEDAR	LN		MOUNT PROSPECT	60056	R1	1971
03-26-309-018-0000	610	HACKBERRY	LN		MOUNT PROSPECT	60056	R1	1963
03-26-321-008-0000	1113	JUNIPER	LN		MOUNT PROSPECT	60056	R1	1971
03-27-304-003-0000	1107	MEADOW	LN		MOUNT PROSPECT	60056	RX	1965
03-26-407-010-0000	1305	DOGWOOD	LN		MOUNT PROSPECT	60056	R1	1971
03-25-310-016-0000	1707	INDEPENDENCE	CT		MOUNT PROSPECT	60056	R1*	1971
03-25-310-005-0000	1707	REGENCY	CT		MOUNT PROSPECT	60056	R1*	1971
03-25-310-008-0000	1701	REGENCY	CT		MOUNT PROSPECT	60056	R1*	1971
03-25-310-007-0000	1703	REGENCY	CT		MOUNT PROSPECT	60056	R1*	1971
03-25-310-006-0000	1705	REGENCY	CT		MOUNT PROSPECT	60056	R1*	1971
03-26-315-008-0000	1001	GREENFIELD	LN		MOUNT PROSPECT	60056	R1	1971
03-26-311-032-0000	928	GREENFIELD	CT		MOUNT PROSPECT	60056	R1	1971
03-26-311-026-0000	916	GREENFIELD	CT		MOUNT PROSPECT	60056	R1	1971
03-26-314-020-0000	1112	HEMLOCK	LN		MOUNT PROSPECT	60056	R1	1971
03-26-318-004-0000	1100	DOGWOOD	LN		MOUNT PROSPECT	60056	R1	1971
03-26-313-024-0000	1001	IRONWOOD	DR		MOUNT PROSPECT	60056	R1	1971

03-26-322-039-0000	906		WESTGATE	RD			MOUNT PROSPECT	60056	R1	1971
03-26-315-027-0000	904		HEMLOCK	LN			MOUNT PROSPECT	60056	R1	1971
03-26-322-028-0000	1104		IRONWOOD	DR			MOUNT PROSPECT	60056	R1	1971
03-26-322-018-0000	1200		IRONWOOD	DR			MOUNT PROSPECT	60056	R1	1971
03-27-314-009-0000	400		ORIOLE	LN			MOUNT PROSPECT	60056	R1	1974
03-27-314-005-0000	411		LARKDALE	LN			MOUNT PROSPECT	60056	R1	1974
03-27-314-006-0000	407		LARKDALE	LN			MOUNT PROSPECT	60056	R1	1974
03-27-408-004-0000	600		GREENWOOD	DR			MOUNT PROSPECT	60056	R1	1963
03-27-401-113-0000	1168		BOXWOOD	DR		B	MOUNT PROSPECT	60056	RX	1976
03-35-401-054-0000	128		MARCELLA	RD			MOUNT PROSPECT	60056	R1	1968
03-35-401-068-0000	107		WESTGATE	RD			MOUNT PROSPECT	60056	R1	1968
03-35-401-069-0000	105		WESTGATE	RD			MOUNT PROSPECT	60056	R1	1968
03-25-302-018-0000	1810		AZALEA	LN			MOUNT PROSPECT	60056	R1	1971
03-33-412-037-1021	1255	W	PROSPECT	AV		303	MOUNT PROSPECT	60056	R3	1925
03-26-305-002-0000	605		DOGWOOD	LN			MOUNT PROSPECT	60056	R1	1963
03-26-305-001-0000	603		DOGWOOD	LN			MOUNT PROSPECT	60056	R1	1963
03-27-407-002-0000	1103		WHEELING	RD			MOUNT PROSPECT	60056	R1	1963
03-27-304-004-0000	1105		MEADOW	LN			MOUNT PROSPECT	60056	RX	1965
03-27-307-011-0000	1010		MEADOW	LN			MOUNT PROSPECT	60056	RX	1965
08-10-301-121-0000	2237	W	LINCOLN	ST			ARLINGTON HEIGHTS	60005	R1	1986
03-26-308-018-0000	1104		GREENFIELD	LN			MOUNT PROSPECT	60056	R1	1971
03-26-407-016-0000	1304		GREENWOOD	DR			MOUNT PROSPECT	60056	R1	1971
03-26-407-015-0000	1302		GREENWOOD	DR			MOUNT PROSPECT	60056	R1	1971
03-26-407-026-0000	1100		SYCAMORE	LN			MOUNT PROSPECT	60056	R1	1971
03-26-407-014-0000	1101		WESTGATE	RD			MOUNT PROSPECT	60056	R1	1971
03-26-314-005-0000	1115		GREENFIELD	LN			MOUNT PROSPECT	60056	R1	1971
03-25-310-027-0000	1711		LIBERTY	CT			MOUNT PROSPECT	60056	R1*	1971
03-26-310-028-0000	806		IRONWOOD	DR			MOUNT PROSPECT	60056	R1	1963
03-26-320-019-0000	1102		JUNIPER	LN			MOUNT PROSPECT	60056	R1	1971
03-26-321-012-0000	1121		JUNIPER	LN			MOUNT PROSPECT	60056	R1	1971
03-26-414-006-0000	1604		GREENWOOD	DR			MOUNT PROSPECT	60056	R1	1971
03-26-404-003-0000	1205		WESTGATE	RD			MOUNT PROSPECT	60056	R1	1971
03-26-405-002-0000	1503		BARBERRY	LN			MOUNT PROSPECT	60056	R1	1971
03-26-405-003-0000	1501		BARBERRY	LN			MOUNT PROSPECT	60056	R1	1971
03-26-406-014-0000	1303		BARBERRY	LN			MOUNT PROSPECT	60056	R1	1971
03-26-406-015-0000	1301		BARBERRY	LN			MOUNT PROSPECT	60056	R1	1971
03-25-310-055-0000	815		HERITAGE	DR			MOUNT PROSPECT	60056	R1*	1971
03-26-307-011-0000	1105		BRENTWOOD	LN			MOUNT PROSPECT	60056	R1	1963
03-25-208-016-0000	1906		BURR OAK	DR			MOUNT PROSPECT	60056	R1	1971
03-27-401-156-0000	1216		BOXWOOD	DR		B	MOUNT PROSPECT	60056	RX	1976
03-27-401-154-0000	1214		BOXWOOD	DR		B	MOUNT PROSPECT	60056	RX	1976
03-27-401-094-0000	1238		BOXWOOD	DR			MOUNT PROSPECT	60056	RX	1976
03-25-201-001-0000	1902	E	EUCLID	AV			MOUNT PROSPECT	60056	R1	1971
03-26-412-011-0000	1603		BARBERRY	LN			MOUNT PROSPECT	60056	R1	1971
03-26-412-009-0000	1113		SYCAMORE	LN			MOUNT PROSPECT	60056	R1	1971
03-26-412-006-0000	1604		CEDAR	LN			MOUNT PROSPECT	60056	R1	1971
03-27-100-065-0000	1411		PICADILLY	CR			MOUNT PROSPECT	60056	R1*	1964
03-27-100-076-0000	1442		PICADILLY	CR			MOUNT PROSPECT	60056	R1*	1964
03-27-100-075-0000	1440		PICADILLY	CR			MOUNT PROSPECT	60056	R1*	1964
03-27-100-066-0000	1409		PICADILLY	CR			MOUNT PROSPECT	60056	R1*	1964
03-26-317-009-0000	1113		ALDER	LN			MOUNT PROSPECT	60056	R1	1971
03-26-317-010-0000	1115		ALDER	LN			MOUNT PROSPECT	60056	R1	1971
03-35-401-052-0000	130		MARCELLA	RD			MOUNT PROSPECT	60056	R1	1968
03-26-411-018-0000	1634		BARBERRY	LN			MOUNT PROSPECT	60056	R1	1971
03-26-412-008-0000	1111		SYCAMORE	LN			MOUNT PROSPECT	60056	R1	1971
03-26-413-014-0000	1611		CEDAR	LN			MOUNT PROSPECT	60056	R1	1971
03-26-413-013-0000	1609		CEDAR	LN			MOUNT PROSPECT	60056	R1	1971
03-26-413-012-0000	1607		CEDAR	LN			MOUNT PROSPECT	60056	R1	1971
03-26-413-011-0000	1605		CEDAR	LN			MOUNT PROSPECT	60056	R1	1971
03-26-413-010-0000	1603		CEDAR	LN			MOUNT PROSPECT	60056	R1	1971
03-26-413-009-0000	1601		CEDAR	LN			MOUNT PROSPECT	60056	R1	1971
03-26-404-005-0000	1400		BARBERRY	LN			MOUNT PROSPECT	60056	R1	1971

03-26-404-004-0000	1304		BARBERRY	LN		MOUNT PROSPECT	60056	R1	1971
03-33-412-037-1018	1255	W	PROSPECT	AV	209	MOUNT PROSPECT	60056	R3	1925
03-35-300-030-1006	834	E	RAND	RD	6	MOUNT PROSPECT	60056	B4*	1960
03-33-412-037-1022	1255	W	PROSPECT	AV	304	MOUNT PROSPECT	60056	R3	1925
08-11-300-030-0000	1400		WIGWAM	TL		MOUNT PROSPECT	60056	RX	1973
08-12-401-035-1005	610	E	SHA BONEE	TL	P1	MOUNT PROSPECT	60056	R3	1917
03-27-401-087-0000	1230		BOXWOOD	DR		MOUNT PROSPECT	60056	RX	1976
03-27-401-085-0000	1248		BOXWOOD	DR		MOUNT PROSPECT	60056	RX	1976
03-35-300-028-1002	832	E	RAND	RD	2	MOUNT PROSPECT	60056	B4*	1960
03-35-300-028-1003	832	E	RAND	RD	3	MOUNT PROSPECT	60056	B4*	1960
03-35-300-030-1012	834	E	RAND	RD	12	MOUNT PROSPECT	60056	B4*	1960
03-27-401-103-0000	1228		BOXWOOD	DR		MOUNT PROSPECT	60056	RX	1976
03-25-302-034-0000	1223		BASSWOOD	LN		MOUNT PROSPECT	60056	R1	1971
03-25-302-035-0000	1221		BASSWOOD	LN		MOUNT PROSPECT	60056	R1	1971
03-25-303-036-0000	1768		AZALEA	PL		MOUNT PROSPECT	60056	R1	1971
03-27-401-078-0000	1240		BOXWOOD	DR		MOUNT PROSPECT	60056	RX	1976
03-25-402-031-0000	2016		IVY	LN		MOUNT PROSPECT	60056	R1	1971
03-26-417-002-0000	1603		IRONWOOD	DR		MOUNT PROSPECT	60056	R1	1971
03-26-315-011-0000	905		GREENFIELD	LN		MOUNT PROSPECT	60056	R1	1971
03-33-412-037-1010	1255	W	PROSPECT	AV	201	MOUNT PROSPECT	60056	R3	1925
03-27-402-040-0000	1242		WHEELING	RD		MOUNT PROSPECT	60056	RX	1976
03-27-402-039-0000	1240		WHEELING	RD		MOUNT PROSPECT	60056	RX	1976
03-27-402-035-0000	1232		WHEELING	RD		MOUNT PROSPECT	60056	RX	1976
03-27-402-034-0000	1230		WHEELING	RD		MOUNT PROSPECT	60056	RX	1976
03-27-402-047-0000	1226		WHEELING	RD		MOUNT PROSPECT	60056	RX	1976
03-26-314-011-0000	1103		GREENFIELD	LN		MOUNT PROSPECT	60056	R1	1971
03-25-310-032-0000	1701		LIBERTY	CT		MOUNT PROSPECT	60056	R1*	1971
03-25-311-021-0000	904		HERITAGE	DR		MOUNT PROSPECT	60056	R1*	1971
03-25-310-033-0000	1702		FREEDOM	CT		MOUNT PROSPECT	60056	R1*	1971
03-27-401-144-0000	1112		BOXWOOD	DR	A	MOUNT PROSPECT	60056	RX	1976
03-27-401-146-0000	1114		BOXWOOD	DR	A	MOUNT PROSPECT	60056	RX	1976
03-27-401-147-0000	1114		BOXWOOD	DR	B	MOUNT PROSPECT	60056	RX	1976
03-27-402-043-0000	1248		WHEELING	RD		MOUNT PROSPECT	60056	RX	1976
08-14-401-093-1041	701		HUNTINGTON COMMONS	RD	304	MOUNT PROSPECT	60056	R4*	1970
03-27-405-012-0000	986		WHEELING	RD		MOUNT PROSPECT	60056	RX	1976
03-27-405-013-0000	988		WHEELING	RD		MOUNT PROSPECT	60056	RX	1976
03-26-318-010-0000	1113		BARBERRY	LN		MOUNT PROSPECT	60056	R1	1971
03-26-402-024-0000	1110		WESTGATE	RD		MOUNT PROSPECT	60056	R1	1971
03-26-318-015-0000	1134		JUNIPER	LN		MOUNT PROSPECT	60056	R1	1971
03-26-411-014-0000	1626		BARBERRY	LN		MOUNT PROSPECT	60056	R1	1971
03-26-411-013-0000	1624		BARBERRY	LN		MOUNT PROSPECT	60056	R1	1971
03-26-411-012-0000	1622		BARBERRY	LN		MOUNT PROSPECT	60056	R1	1971
03-26-411-011-0000	1620		BARBERRY	LN		MOUNT PROSPECT	60056	R1	1971
03-26-411-010-0000	1618		BARBERRY	LN		MOUNT PROSPECT	60056	R1	1971
03-26-411-009-0000	1616		BARBERRY	LN		MOUNT PROSPECT	60056	R1	1971
03-26-411-015-0000	1628		BARBERRY	LN		MOUNT PROSPECT	60056	R1	1971
03-26-412-030-0000	1625		BARBERRY	LN		MOUNT PROSPECT	60056	R1	1971
03-25-402-041-0000	2037	E	EUCLID	AV		MOUNT PROSPECT	60056	B3	1971
03-27-308-021-0000	1101		FOREST	AV		MOUNT PROSPECT	60056	CR	1974
03-27-308-013-0000	623	W	RAND	RD		MOUNT PROSPECT	60056	R1	1974
03-27-401-090-0000	1234		BOXWOOD	DR	A	MOUNT PROSPECT	60056	RX	1976
03-27-401-101-0000	1226		BOXWOOD	DR	A	MOUNT PROSPECT	60056	RX	1976
03-27-401-083-0000	1246		BOXWOOD	DR	A	MOUNT PROSPECT	60056	RX	1976
03-27-401-089-0000	1232		BOXWOOD	DR	B	MOUNT PROSPECT	60056	RX	1976
03-27-402-021-0000	1272		WHEELING	RD		MOUNT PROSPECT	60056	RX	1976
03-27-401-237-0000	1002		BOXWOOD	DR	B	MOUNT PROSPECT	60056	RX	1976
03-27-401-236-0000	1002		BOXWOOD	DR	A	MOUNT PROSPECT	60056	RX	1976
03-27-401-116-0000	1166		BOXWOOD	DR	A	MOUNT PROSPECT	60056	RX	1976
03-27-401-115-0000	1166		BOXWOOD	DR	B	MOUNT PROSPECT	60056	RX	1976
03-33-405-017-1054	1200	W	NORTHWEST	HW	318	MOUNT PROSPECT	60056	R4*	1925
03-34-107-045-0000	726	N	MAIN	ST		MOUNT PROSPECT	60056	RA	1926
03-25-311-002-0000	802		HERITAGE	DR		MOUNT PROSPECT	60056	R1*	1971

03-26-317-005-0000	1105		ALDER	LN			MOUNT PROSPECT	60056	R1	1971
03-26-317-006-0000	1107		ALDER	LN			MOUNT PROSPECT	60056	R1	1971
03-25-402-034-0000	2022		IVY	LN			MOUNT PROSPECT	60056	R1	1971
03-27-401-135-0000	1122		BOXWOOD	DR		A	MOUNT PROSPECT	60056	RX	1976
03-27-401-216-0000	1026		BOXWOOD	DR		B	MOUNT PROSPECT	60056	RX	1976
03-27-401-145-0000	1112		BOXWOOD	DR		B	MOUNT PROSPECT	60056	RX	1976
03-26-414-007-0000	1602		GREENWOOD	DR			MOUNT PROSPECT	60056	R1	1971
03-27-401-051-0000	916		BOXWOOD	DR		B	MOUNT PROSPECT	60056	RX	1976
03-27-401-046-0000	924		BOXWOOD	DR		B	MOUNT PROSPECT	60056	RX	1976
03-27-401-052-0000	916		BOXWOOD	DR		A	MOUNT PROSPECT	60056	RX	1976
03-33-412-037-1017	1255	W	PROSPECT	AV		208	MOUNT PROSPECT	60056	R3	1925
08-12-101-025-1006	10	S	WILLE	ST		206	MOUNT PROSPECT	60056	B5C*	1917
03-26-305-003-0000	607		DOGWOOD	LN			MOUNT PROSPECT	60056	R1	1963
03-26-414-008-0000	1600		GREENWOOD	DR			MOUNT PROSPECT	60056	R1	1971
03-26-415-017-0000	1615		GREENWOOD	DR			MOUNT PROSPECT	60056	R1	1971
03-26-415-016-0000	1613		GREENWOOD	DR			MOUNT PROSPECT	60056	R1	1971
03-26-302-015-0000	708		CEDAR	LN			MOUNT PROSPECT	60056	R1	1963
08-11-108-014-0000	307	S	KENILWORTH	AV			MOUNT PROSPECT	60056	R1	1953
03-25-311-003-0000	804		HERITAGE	DR			MOUNT PROSPECT	60056	R1*	1971
03-25-310-060-0000	805		HERITAGE	DR			MOUNT PROSPECT	60056	R1*	1971
03-26-308-003-0000	1121		CRABTREE	LN			MOUNT PROSPECT	60056	R1	1963
03-26-307-003-0000	805		CEDAR	LN			MOUNT PROSPECT	60056	R1	1963
03-26-307-002-0000	803		CEDAR	LN			MOUNT PROSPECT	60056	R1	1963
03-26-412-025-0000	1622		CEDAR	LN			MOUNT PROSPECT	60056	R1	1971
03-26-412-026-0000	1620		CEDAR	LN			MOUNT PROSPECT	60056	R1	1971
03-26-412-027-0000	1618		CEDAR	LN			MOUNT PROSPECT	60056	R1	1971
08-10-114-147-0000	305	S	DOUGLAS	AV			MOUNT PROSPECT	60056	R1	1986
03-27-401-188-0000	1064		BOXWOOD	DR		A	MOUNT PROSPECT	60056	RX	1976
03-25-407-027-0000	1018		MOKI	LN			MOUNT PROSPECT	60056	R1	1971
03-27-401-074-1007	402	E	KENSINGTON	RD		A	MOUNT PROSPECT	60056	R3	1976
03-25-402-030-0000	2014		IVY	LN			MOUNT PROSPECT	60056	R1	1971
03-26-308-012-0000	1105		CRABTREE	LN			MOUNT PROSPECT	60056	R1	1963
03-26-302-008-0000	604		CEDAR	LN			MOUNT PROSPECT	60056	R1	1963
03-26-302-009-0000	606		CEDAR	LN			MOUNT PROSPECT	60056	R1	1963
03-25-302-024-0000	1822		AZALEA	LN			MOUNT PROSPECT	60056	R1	1971
03-25-302-032-0000	1104		BURNING BUSH	LN			MOUNT PROSPECT	60056	R1	1971
03-25-302-025-0000	1824		AZALEA	LN			MOUNT PROSPECT	60056	R1	1971
03-25-302-026-0000	1826		AZALEA	LN			MOUNT PROSPECT	60056	R1	1971
03-25-302-027-0000	1828		AZALEA	LN			MOUNT PROSPECT	60056	R1	1971
03-26-414-018-0000	1619		DOGWOOD	LN			MOUNT PROSPECT	60056	R1	1971
03-26-414-017-0000	1617		DOGWOOD	LN			MOUNT PROSPECT	60056	R1	1971
03-25-310-053-0000	819		HERITAGE	DR			MOUNT PROSPECT	60056	R1*	1971
03-25-310-054-0000	817		HERITAGE	DR			MOUNT PROSPECT	60056	R1*	1971
03-27-307-003-0000	216	W	RAND	RD			MOUNT PROSPECT	60056	RX	1965
03-26-305-017-0000	704		ELDERBERRY	LN			MOUNT PROSPECT	60056	R1	1963
03-34-200-188-0000	0						MOUNT PROSPECT	60056	R3	1965
03-26-311-012-0000	902		IRONWOOD	DR			MOUNT PROSPECT	60056	R1	1971
03-27-404-029-0000	1000		WHEELING	RD			MOUNT PROSPECT	60056	RX	1976
03-26-318-002-0000	1113		HEMLOCK	LN			MOUNT PROSPECT	60056	R1	1971
03-26-312-004-0000	607		IRONWOOD	DR			MOUNT PROSPECT	60056	R1	1963
03-26-321-002-0000	1003		HEMLOCK	LN			MOUNT PROSPECT	60056	R1	1971
03-26-321-029-0000	1106		LINDEN	LN			MOUNT PROSPECT	60056	R1	1971
03-26-309-019-0000	700		HACKBERRY	LN			MOUNT PROSPECT	60056	R1	1963
03-26-309-020-0000	702		HACKBERRY	LN			MOUNT PROSPECT	60056	R1	1963
03-26-309-021-0000	704		HACKBERRY	LN			MOUNT PROSPECT	60056	R1	1963
03-25-311-028-0000	1102		HERITAGE	DR			MOUNT PROSPECT	60056	R1*	1971
03-25-310-018-0000	1703		INDEPENDENCE	CT			MOUNT PROSPECT	60056	R1*	1971
03-25-310-017-0000	1705		INDEPENDENCE	CT			MOUNT PROSPECT	60056	R1*	1971
03-33-412-037-1011	1255	W	PROSPECT	AV		202	MOUNT PROSPECT	60056	R3	1925
03-33-412-037-1012	1255	W	PROSPECT	AV		203	MOUNT PROSPECT	60056	R3	1925
03-33-412-037-1013	1255	W	PROSPECT	AV		204	MOUNT PROSPECT	60056	R3	1925
03-33-412-037-1014	1255	W	PROSPECT	AV		205	MOUNT PROSPECT	60056	R3	1925

08-14-401-155-0000	1101		LINNEMAN	RD		MOUNT PROSPECT	60056	RX	1970
03-27-304-009-0000	1102		WEDGEWOOD	LN		MOUNT PROSPECT	60056	RX	1965
03-27-310-002-0000	625		BUNTING	LN		MOUNT PROSPECT	60056	R1	1974
03-27-310-003-0000	621		BUNTING	LN		MOUNT PROSPECT	60056	R1	1974
03-26-322-041-0000	902		WESTGATE	RD		MOUNT PROSPECT	60056	R1	1971
03-26-403-002-0000	1301		IRONWOOD	DR		MOUNT PROSPECT	60056	R1	1971
03-26-315-029-0000	1010		IRONWOOD	DR		MOUNT PROSPECT	60056	R1	1971
03-27-403-036-0000	1100		WHEELING	RD	1B	MOUNT PROSPECT	60056	RX	1976
03-27-401-149-0000	0					MOUNT PROSPECT	60056	RX	1976
03-26-310-002-0000	903		WHEELING	RD		MOUNT PROSPECT	60056	R1	1963
03-26-408-021-0000	1014		SYCAMORE	LN		MOUNT PROSPECT	60056	R1	1971
03-26-322-004-0000	1107		LINDEN	LN		MOUNT PROSPECT	60056	R1	1971
03-26-322-003-0000	1105		LINDEN	LN		MOUNT PROSPECT	60056	R1	1971
03-34-200-185-0000	0					MOUNT PROSPECT	60056	R3	1965
03-34-200-186-0000	0					MOUNT PROSPECT	60056	R3	1965
03-26-417-001-0000	1601		IRONWOOD	DR		MOUNT PROSPECT	60056	R1	1971
03-25-310-042-0000	1713		FREEDOM	CT		MOUNT PROSPECT	60056	R1*	1971
03-26-309-003-0000	600		HACKBERRY	LN		MOUNT PROSPECT	60056	R1	1963
03-27-405-010-0000	982		WHEELING	RD		MOUNT PROSPECT	60056	RX	1976
03-27-313-016-0000	600		ORIOLE	LN		MOUNT PROSPECT	60056	R1	1974
03-27-314-016-0000	428		ORIOLE	LN		MOUNT PROSPECT	60056	R1	1974
03-25-311-027-0000	1100		HERITAGE	DR		MOUNT PROSPECT	60056	R1*	1971
03-27-404-039-0000	1050		WHEELING	RD	3A	MOUNT PROSPECT	60056	RX	1976
03-33-412-037-1023	1255	W	PROSPECT	AV	305	MOUNT PROSPECT	60056	R3	1925
03-33-412-037-1024	1255	W	PROSPECT	AV	306	MOUNT PROSPECT	60056	R3	1925
03-33-412-037-1025	1255	W	PROSPECT	AV	307	MOUNT PROSPECT	60056	R3	1925
03-35-401-047-0000	1303	E	THAYER	ST		MOUNT PROSPECT	60056	R1	1968
03-35-401-048-0000	1305	E	THAYER	ST		MOUNT PROSPECT	60056	R1	1968
03-25-310-062-0000	801		HERITAGE	DR		MOUNT PROSPECT	60056	R1*	1971
03-27-404-025-0000	1026		WHEELING	RD		MOUNT PROSPECT	60056	RX	1976
03-27-405-014-0000	990		WHEELING	RD		MOUNT PROSPECT	60056	RX	1976
03-26-307-024-0000	1102		CRABTREE	LN		MOUNT PROSPECT	60056	R1	1963
03-26-307-012-0000	1103		BRENTWOOD	LN		MOUNT PROSPECT	60056	R1	1963
03-26-313-025-0000	1003		IRONWOOD	DR		MOUNT PROSPECT	60056	R1	1971
03-26-313-001-0000	801		BRENTWOOD	LN		MOUNT PROSPECT	60056	R1	1963
03-26-313-023-0000	919		IRONWOOD	DR		MOUNT PROSPECT	60056	R1	1971
03-26-314-013-0000	1002		GREENWOOD	DR		MOUNT PROSPECT	60056	R1	1971
03-26-314-012-0000	1101		GREENFIELD	LN		MOUNT PROSPECT	60056	R1	1971
03-26-405-016-0000	1502		CEDAR	LN		MOUNT PROSPECT	60056	R1	1971
03-26-405-017-0000	1504		CEDAR	LN		MOUNT PROSPECT	60056	R1	1971
03-26-406-009-0000	1401		CEDAR	LN		MOUNT PROSPECT	60056	R1	1971
03-27-401-102-0000	1226		BOXWOOD	DR	B	MOUNT PROSPECT	60056	RX	1976
03-27-401-109-0000	1176		BOXWOOD	DR	B	MOUNT PROSPECT	60056	RX	1976
03-27-401-107-0000	1174		BOXWOOD	DR	B	MOUNT PROSPECT	60056	RX	1976
03-27-401-106-0000	1174		BOXWOOD	DR	A	MOUNT PROSPECT	60056	RX	1976
03-26-406-031-0000	1108		SYCAMORE	LN		MOUNT PROSPECT	60056	R1	1971
03-26-407-008-0000	1401		DOGWOOD	LN		MOUNT PROSPECT	60056	R1	1971
03-26-407-009-0000	1307		DOGWOOD	LN		MOUNT PROSPECT	60056	R1	1971
03-26-303-028-0000	1003		ALDER	LN		MOUNT PROSPECT	60056	R1	1971
03-27-405-020-0000	970		WHEELING	RD		MOUNT PROSPECT	60056	RX	1976
03-27-405-022-0000	952		WHEELING	RD		MOUNT PROSPECT	60056	RX	1976
03-26-308-023-0000	1114		GREENFIELD	LN		MOUNT PROSPECT	60056	R1	1971
03-26-309-012-0000	709		GREENWOOD	DR		MOUNT PROSPECT	60056	R1	1963
03-26-308-017-0000	1102		GREENFIELD	LN		MOUNT PROSPECT	60056	R1	1971
03-34-425-013-8001	101	N	OWEN	ST		MOUNT PROSPECT	60056	CR	1917
03-34-425-013-8002	101	N	OWEN	ST		MOUNT PROSPECT	60056	CR	1917
03-35-300-030-1013	834	E	RAND	RD	13	MOUNT PROSPECT	60056	B4*	1960
03-35-401-071-0000	126		MARCELLA	RD		MOUNT PROSPECT	60056	R1	1968
03-35-401-070-0000	103		WESTGATE	RD		MOUNT PROSPECT	60056	R1	1968
03-35-401-104-0000	21		MARCELLA	RD		MOUNT PROSPECT	60056	R1	1968
03-35-401-102-0000	20		MARCELLA	RD		MOUNT PROSPECT	60056	R1	1968
03-35-401-103-0000	18		MARCELLA	RD		MOUNT PROSPECT	60056	R1	1968

03-35-401-105-0000	19		MARCELLA	RD			MOUNT PROSPECT	60056	R1	1968
03-35-401-055-0000	101		WESTGATE	RD			MOUNT PROSPECT	60056	R1	1968
03-26-321-007-0000	1111		JUNIPER	LN			MOUNT PROSPECT	60056	R1	1971
03-25-310-025-0000	1712		LIBERTY	CT			MOUNT PROSPECT	60056	R1*	1971
03-25-310-024-0000	1710		LIBERTY	CT			MOUNT PROSPECT	60056	R1*	1971
03-25-310-023-0000	1708		LIBERTY	CT			MOUNT PROSPECT	60056	R1*	1971
08-11-219-019-0000	301		I OKA	AV			MOUNT PROSPECT	60056	RA	1917
08-11-219-019-0000	311		I OKA	AV			MOUNT PROSPECT	60056	RA	1917
08-12-203-029-0000	14	S	EDWARD	ST			MOUNT PROSPECT	60056	RA	1917
08-12-203-030-0000	14	S	EDWARD	ST			MOUNT PROSPECT	60056	RA	1917
03-26-306-010-0000	1102		BRENTWOOD	LN			MOUNT PROSPECT	60056	R1	1963
03-35-300-027-1003	830	E	RAND	RD		3	MOUNT PROSPECT	60056	B4*	1960
03-33-412-037-1008	1255	W	PROSPECT	AV		108	MOUNT PROSPECT	60056	R3	1925
03-33-412-037-1009	1255	W	PROSPECT	AV		109	MOUNT PROSPECT	60056	R3	1925
03-33-412-037-1016	1255	W	PROSPECT	AV		207	MOUNT PROSPECT	60056	R3	1925
03-26-311-001-0000	803		GREENWOOD	DR			MOUNT PROSPECT	60056	R1	1971
03-26-308-005-0000	1119		CRABTREE	LN			MOUNT PROSPECT	60056	R1	1963
03-26-314-004-0000	1117		GREENFIELD	LN			MOUNT PROSPECT	60056	R1	1971
03-26-308-024-0000	1116		GREENFIELD	LN			MOUNT PROSPECT	60056	R1	1971
03-25-302-013-0000	1800		AZALEA	LN			MOUNT PROSPECT	60056	R1	1971
03-25-302-014-0000	1802		AZALEA	LN			MOUNT PROSPECT	60056	R1	1971
03-25-302-015-0000	1804		AZALEA	LN			MOUNT PROSPECT	60056	R1	1971
03-25-302-016-0000	1806		AZALEA	LN			MOUNT PROSPECT	60056	R1	1971
03-25-302-017-0000	1808		AZALEA	LN			MOUNT PROSPECT	60056	R1	1971
03-25-311-001-0000	800		HERITAGE	DR			MOUNT PROSPECT	60056	R1*	1971
03-26-305-016-0000	702		ELDERBERRY	LN			MOUNT PROSPECT	60056	R1	1963
03-26-322-031-0000	903		HEMLOCK	LN			MOUNT PROSPECT	60056	R1	1971
03-27-309-005-0000	613		BOB O LINK	RD			MOUNT PROSPECT	60056	R1	1974
03-27-307-006-0000	200	W	RAND	RD			MOUNT PROSPECT	60056	B3	1965
03-27-307-015-0000	1002		MEADOW	LN			MOUNT PROSPECT	60056	RX	1965
03-25-310-013-0000	1710		INDEPENDENCE	CT			MOUNT PROSPECT	60056	R1*	1971
03-26-307-010-0000	1107		BRENTWOOD	LN			MOUNT PROSPECT	60056	R1	1963
03-26-307-023-0000	1104		CRABTREE	LN			MOUNT PROSPECT	60056	R1	1963
03-33-412-037-1001	1255	W	PROSPECT	AV		101	MOUNT PROSPECT	60056	R3	1925
03-33-412-037-1002	1255	W	PROSPECT	AV		102	MOUNT PROSPECT	60056	R3	1925
03-33-412-037-1003	1255	W	PROSPECT	AV		103	MOUNT PROSPECT	60056	R3	1925
03-26-304-018-0000	1120		BRENTWOOD	LN			MOUNT PROSPECT	60056	R1	1963
03-26-311-020-0000	904		GREENFIELD	CT			MOUNT PROSPECT	60056	R1	1971
03-26-311-022-0000	908		GREENFIELD	CT			MOUNT PROSPECT	60056	R1	1971
03-26-311-021-0000	906		GREENFIELD	CT			MOUNT PROSPECT	60056	R1	1971
03-26-311-010-0000	903		BRENTWOOD	LN			MOUNT PROSPECT	60056	R1	1963
08-22-203-071-1049	1789	W	ALGONQUIN	RD		1A	MOUNT PROSPECT	60056	R4*	1963
03-27-405-011-0000	984		WHEELING	RD			MOUNT PROSPECT	60056	RX	1976
03-35-310-038-0000	201		NEIL	AV			MOUNT PROSPECT	60056	R1	1981
03-26-306-017-0000	702		GREENWOOD	DR			MOUNT PROSPECT	60056	R1	1963
03-26-306-014-0000	608		GREENWOOD	DR			MOUNT PROSPECT	60056	R1	1963
03-26-320-015-0000	1110		JUNIPER	LN			MOUNT PROSPECT	60056	R1	1971
03-26-321-024-0000	1200		LINDEN	LN			MOUNT PROSPECT	60056	R1	1971
03-26-321-023-0000	1202		LINDEN	LN			MOUNT PROSPECT	60056	R1	1971
03-25-311-022-0000	906		HERITAGE	DR			MOUNT PROSPECT	60056	R1*	1971
03-25-310-030-0000	1705		LIBERTY	CT			MOUNT PROSPECT	60056	R1*	1971
03-33-412-037-1015	1255	W	PROSPECT	AV		206	MOUNT PROSPECT	60056	R3	1925
03-26-307-015-0000	1100		CRABTREE	LN			MOUNT PROSPECT	60056	R1	1963
03-27-404-039-0000	1060		WHEELING	RD		1B	MOUNT PROSPECT	60056	RX	1976
03-27-404-039-0000	1060		WHEELING	RD		1C	MOUNT PROSPECT	60056	RX	1976
08-12-105-023-0000	10	S	ELM	ST			MOUNT PROSPECT	60056	RA	1917
03-35-300-030-1002	834	E	RAND	RD		2	MOUNT PROSPECT	60056	B4*	1960
08-14-401-097-1033	725		HUNTINGTON COMMONS	RD		215	MOUNT PROSPECT	60056	R4*	1970
03-25-306-016-0000	1801		BITTERSWEET	LN			MOUNT PROSPECT	60056	R1	1971
03-26-414-004-0000	1608		GREENWOOD	DR			MOUNT PROSPECT	60056	R1	1971
03-26-414-005-0000	1606		GREENWOOD	DR			MOUNT PROSPECT	60056	R1	1971
03-25-307-004-0000	1823		HOPI	LN			MOUNT PROSPECT	60056	R1	1971

03-25-307-003-0000	1825		HOPI	LN		MOUNT PROSPECT	60056	R1	1971
03-35-401-045-0000	1301	E	THAYER	ST		MOUNT PROSPECT	60056	R1	1968
03-25-310-014-0000	1711		INDEPENDENCE	CT		MOUNT PROSPECT	60056	R1*	1971
03-26-407-011-0000	1303		DOGWOOD	LN		MOUNT PROSPECT	60056	R1	1971
03-26-407-012-0000	1105		WESTGATE	RD		MOUNT PROSPECT	60056	R1	1971
03-26-407-025-0000	1102		SYCAMORE	LN		MOUNT PROSPECT	60056	R1	1971
03-26-407-018-0000	1400		GREENWOOD	DR		MOUNT PROSPECT	60056	R1	1971
03-26-311-013-0000	904		IRONWOOD	DR		MOUNT PROSPECT	60056	R1	1971
03-26-311-014-0000	906		IRONWOOD	DR		MOUNT PROSPECT	60056	R1	1971
03-26-322-040-0000	904		WESTGATE	RD		MOUNT PROSPECT	60056	R1	1971
03-26-311-019-0000	902		GREENFIELD	LN		MOUNT PROSPECT	60056	R1	1971
03-26-322-029-0000	1102		IRONWOOD	DR		MOUNT PROSPECT	60056	R1	1971
08-11-418-020-0000	511		WA PELLA	AV		MOUNT PROSPECT	60056	RA	1925
03-26-302-006-0000	1201		WHEELING	RD		MOUNT PROSPECT	60056	R1	1963
03-26-304-008-0000	1122		BRENTWOOD	LN		MOUNT PROSPECT	60056	R1	1963
03-26-304-007-0000	703		CEDAR	LN		MOUNT PROSPECT	60056	R1	1963
03-34-127-011-0000	401		EASTWOOD	AV		MOUNT PROSPECT	60056	RA	1925
03-34-200-183-0000	211	E	RAND	RD		MOUNT PROSPECT	60056	B3	1965
03-27-401-050-0000	918		BOXWOOD	DR		MOUNT PROSPECT	60056	RX	1976
03-27-405-037-0000	920		WHEELING	RD		MOUNT PROSPECT	60056	RX	1976
03-27-405-038-0000	922		WHEELING	RD		MOUNT PROSPECT	60056	RX	1976
03-26-314-010-0000	1105		GREENFIELD	LN		MOUNT PROSPECT	60056	R1	1971
03-26-319-004-0000	1101		HEMLOCK	LN		MOUNT PROSPECT	60056	R1	1971
03-35-306-002-0000	901	E	RAND	RD		MOUNT PROSPECT	60056	B3	1917
03-26-312-002-0000	603		IRONWOOD	DR		MOUNT PROSPECT	60056	R1	1963
03-26-312-003-0000	605		IRONWOOD	DR		MOUNT PROSPECT	60056	R1	1963
03-27-313-014-0000	608		ORIOLE	LN		MOUNT PROSPECT	60056	R1	1974
03-27-313-009-0000	628		ORIOLE	LN		MOUNT PROSPECT	60056	R1	1974
03-25-310-019-0000	1701		INDEPENDENCE	CT		MOUNT PROSPECT	60056	R1*	1971
03-26-311-033-0000	930		GREENFIELD	CT		MOUNT PROSPECT	60056	R1	1971
03-26-305-018-0000	1112		BRENTWOOD	LN		MOUNT PROSPECT	60056	R1	1963
03-26-307-022-0000	1106		CRABTREE	LN		MOUNT PROSPECT	60056	R1	1963
03-34-127-022-0000	400	N	ELMHURST	AV		MOUNT PROSPECT	60056	RA	1925
08-14-203-014-0000	701	W	GOLF	RD	1	MOUNT PROSPECT	60056	R1	1968
03-25-302-019-0000	1812		AZALEA	LN		MOUNT PROSPECT	60056	R1	1971
03-25-302-020-0000	1814		AZALEA	LN		MOUNT PROSPECT	60056	R1	1971
03-25-302-021-0000	1816		AZALEA	LN		MOUNT PROSPECT	60056	R1	1971
03-35-401-051-0000	1311	E	THAYER	ST		MOUNT PROSPECT	60056	R1	1968
03-25-311-024-0000	1002		HERITAGE	DR		MOUNT PROSPECT	60056	R1*	1971
03-27-404-023-0000	1030		WHEELING	RD		MOUNT PROSPECT	60056	RX	1976
03-27-307-004-0000	212	W	RAND	RD		MOUNT PROSPECT	60056	RX	1965
03-27-404-020-0000	1044		WHEELING	RD		MOUNT PROSPECT	60056	RX	1976
03-27-404-021-0000	1042		WHEELING	RD		MOUNT PROSPECT	60056	RX	1976
03-27-307-007-0000	200	W	RAND	RD		MOUNT PROSPECT	60056	B3	1965
03-33-412-037-1004	1255	W	PROSPECT	AV	104	MOUNT PROSPECT	60056	R3	1925
03-33-412-037-1005	1255	W	PROSPECT	AV	105	MOUNT PROSPECT	60056	R3	1925
03-33-412-037-1006	1255	W	PROSPECT	AV	106	MOUNT PROSPECT	60056	R3	1925
03-33-412-037-1007	1255	W	PROSPECT	AV	107	MOUNT PROSPECT	60056	R3	1925
03-35-401-049-0000	1307	E	THAYER	ST		MOUNT PROSPECT	60056	R1	1968
03-35-401-050-0000	1309	E	THAYER	ST		MOUNT PROSPECT	60056	R1	1968
03-35-401-072-0000	125		MARCELLA	RD		MOUNT PROSPECT	60056	R1	1968
03-27-404-028-0000	1020		WHEELING	RD		MOUNT PROSPECT	60056	RX	1976
03-27-403-036-0000	1110		WHEELING	RD	2A	MOUNT PROSPECT	60056	RX	1976
03-27-403-036-0000	1110		WHEELING	RD	2B	MOUNT PROSPECT	60056	RX	1976
03-26-304-006-0000	701		CEDAR	LN		MOUNT PROSPECT	60056	R1	1963
03-27-406-002-0000	1123		WHEELING	RD		MOUNT PROSPECT	60056	R1	1963
03-27-403-034-0000	1150		WHEELING	RD		MOUNT PROSPECT	60056	RX	1976
03-26-311-015-0000	908		IRONWOOD	DR		MOUNT PROSPECT	60056	R1	1971
03-26-311-016-0000	910		IRONWOOD	DR		MOUNT PROSPECT	60056	R1	1971
03-25-310-045-0000	1707		FREEDOM	CT		MOUNT PROSPECT	60056	R1*	1971
03-25-310-046-0000	1705		FREEDOM	CT		MOUNT PROSPECT	60056	R1*	1971
03-27-404-024-0000	1028		WHEELING	RD		MOUNT PROSPECT	60056	RX	1976

03-35-300-027-1004	830	E	RAND	RD	4	MOUNT PROSPECT	60056	B4*	1960
03-26-321-021-0000	1002		WESTGATE	RD		MOUNT PROSPECT	60056	R1	1971
03-26-321-026-0000	1112		LINDEN	LN		MOUNT PROSPECT	60056	R1	1971
03-25-310-059-0000	807		HERITAGE	DR		MOUNT PROSPECT	60056	R1*	1971
03-35-300-027-1002	830	E	RAND	RD	2	MOUNT PROSPECT	60056	B4*	1960
03-33-412-037-1026	1255	W	PROSPECT	AV	308	MOUNT PROSPECT	60056	R3	1925
03-33-412-037-1027	1255	W	PROSPECT	AV	309	MOUNT PROSPECT	60056	R3	1925
03-27-404-039-0000	1060		WHEELING	RD	1D	MOUNT PROSPECT	60056	RX	1976
03-26-305-006-0000	701		DOGWOOD	LN		MOUNT PROSPECT	60056	R1	1963
03-26-309-023-0000	708		HACKBERRY	LN		MOUNT PROSPECT	60056	R1	1963
03-26-309-024-0000	710		HACKBERRY	LN		MOUNT PROSPECT	60056	R1	1963
03-26-306-018-0000	704		GREENWOOD	DR		MOUNT PROSPECT	60056	R1	1963
03-26-306-016-0000	700		GREENWOOD	DR		MOUNT PROSPECT	60056	R1	1963
03-26-305-008-0000	705		DOGWOOD	LN		MOUNT PROSPECT	60056	R1	1963
03-26-305-007-0000	703		DOGWOOD	LN		MOUNT PROSPECT	60056	R1	1963
03-27-405-015-0000	992		WHEELING	RD		MOUNT PROSPECT	60056	RX	1976
03-25-311-029-0000	1104		HERITAGE	DR		MOUNT PROSPECT	60056	R1*	1971
03-25-310-009-0000	1702		INDEPENDENCE	CT		MOUNT PROSPECT	60056	R1*	1971
03-25-310-010-0000	1704		INDEPENDENCE	CT		MOUNT PROSPECT	60056	R1*	1971
03-26-302-007-0000	602		CEDAR	LN		MOUNT PROSPECT	60056	R1	1963
03-27-401-020-0000	1080		BOXWOOD	DR		MOUNT PROSPECT	60056	RX	1976
03-27-312-017-0000	407		BOB O LINK	RD		MOUNT PROSPECT	60056	R1	1974
03-27-312-009-0000	906		PROSPECT MANOR	AV		MOUNT PROSPECT	60056	R1	1974
03-27-312-018-0000	405		BOB O LINK	RD		MOUNT PROSPECT	60056	R1	1974
03-27-312-022-0000	422		LARKDALE	LN		MOUNT PROSPECT	60056	R1	1974
08-11-219-019-0000	313		I OKA	AV		MOUNT PROSPECT	60056	RA	1917
03-35-102-007-0000	411		BUSINESS CENTER	DR	105	MOUNT PROSPECT	60056	I1	1963
03-25-403-029-0000	2006		KIOWA	LN		MOUNT PROSPECT	60056	R1	1971
03-26-311-004-0000	1003		BRENTWOOD	LN		MOUNT PROSPECT	60056	R1	1963
03-26-309-025-0000	1002		BRENTWOOD	LN		MOUNT PROSPECT	60056	R1	1963
03-26-311-005-0000	1001		BRENTWOOD	LN		MOUNT PROSPECT	60056	R1	1963
03-27-404-039-0000	1050		WHEELING	RD	2B	MOUNT PROSPECT	60056	RX	1976
03-26-309-001-0000	601		GREENWOOD	DR		MOUNT PROSPECT	60056	R1	1963
03-26-304-017-0000	704		DOGWOOD	LN		MOUNT PROSPECT	60056	R1	1963
03-25-310-011-0000	1706		INDEPENDENCE	CT		MOUNT PROSPECT	60056	R1*	1971
03-25-310-015-0000	1709		INDEPENDENCE	CT		MOUNT PROSPECT	60056	R1*	1971
03-25-310-022-0000	1706		LIBERTY	CT		MOUNT PROSPECT	60056	R1*	1971
03-25-310-021-0000	1704		LIBERTY	CT		MOUNT PROSPECT	60056	R1*	1971
03-25-310-020-0000	1702		LIBERTY	CT		MOUNT PROSPECT	60056	R1*	1971
08-12-107-003-0000	0	W	BUSSE	AV		MOUNT PROSPECT	60056	B5C	1917
08-12-214-070-0000	218	S	OWEN	ST		MOUNT PROSPECT	60056	R2	1917
03-25-310-048-0000	829		HERITAGE	DR		MOUNT PROSPECT	60056	R1*	1971
03-26-319-014-0000	1126		JUNIPER	LN		MOUNT PROSPECT	60056	R1	1971
03-25-308-024-0000	1832		BOULDER	DR		MOUNT PROSPECT	60056	R1	1971
03-25-308-023-0000	1830		BOULDER	DR		MOUNT PROSPECT	60056	R1	1971
03-25-308-014-0000	1812		BOULDER	DR		MOUNT PROSPECT	60056	R1	1971
08-10-114-146-0000	303	S	DOUGLAS	AV		MOUNT PROSPECT	60056	RX	1986
03-27-405-032-0000	936		WHEELING	RD		MOUNT PROSPECT	60056	RX	1976
03-34-110-006-0000	611		PROSPECT MANOR	AV		MOUNT PROSPECT	60056	RA	1926
03-34-109-017-0000	610		PROSPECT MANOR	AV		MOUNT PROSPECT	60056	RA	1926
03-35-201-012-0000	1200		BUSINESS CENTER	DR	200	MOUNT PROSPECT	60056	I1	1983
03-26-321-019-0000	1006		WESTGATE	RD		MOUNT PROSPECT	60056	R1	1971
03-25-310-052-0000	821		HERITAGE	DR		MOUNT PROSPECT	60056	R1*	1971
03-26-308-006-0000	1117		CRABTREE	LN		MOUNT PROSPECT	60056	R1	1963
03-34-103-015-0000	707		EASTWOOD	AV		MOUNT PROSPECT	60056	RA	1926
03-26-417-008-0000	1615		IRONWOOD	DR		MOUNT PROSPECT	60056	R1	1971
03-26-417-007-0000	1613		IRONWOOD	DR		MOUNT PROSPECT	60056	R1	1971
03-26-417-006-0000	1611		IRONWOOD	DR		MOUNT PROSPECT	60056	R1	1971
03-26-417-005-0000	1609		IRONWOOD	DR		MOUNT PROSPECT	60056	R1	1971
03-26-417-004-0000	1607		IRONWOOD	DR		MOUNT PROSPECT	60056	R1	1971
03-26-307-014-0000	802		GREENWOOD	DR		MOUNT PROSPECT	60056	R1	1963
03-26-307-013-0000	1101		BRENTWOOD	LN		MOUNT PROSPECT	60056	R1	1963

03-26-306-021-0000	1100		BRENTWOOD	LN			MOUNT PROSPECT	60056	R1	1963
03-26-306-020-0000	708		GREENWOOD	DR			MOUNT PROSPECT	60056	R1	1963
03-25-311-007-0000	812		HERITAGE	DR			MOUNT PROSPECT	60056	R1*	1971
03-26-306-011-0000	602		GREENWOOD	DR			MOUNT PROSPECT	60056	R1	1963
03-26-411-025-0000	1648		BARBERRY	LN			MOUNT PROSPECT	60056	R1	1971
03-25-311-023-0000	1000		HERITAGE	DR			MOUNT PROSPECT	60056	R1*	1971
03-26-308-013-0000	1103		CRABTREE	LN			MOUNT PROSPECT	60056	R1	1963
03-26-315-023-0000	1000		HEMLOCK	LN			MOUNT PROSPECT	60056	R1	1971
03-25-310-029-0000	1707		LIBERTY	CT			MOUNT PROSPECT	60056	R1*	1971
03-25-310-031-0000	1703		LIBERTY	CT			MOUNT PROSPECT	60056	R1*	1971
03-25-310-028-0000	1709		LIBERTY	CT			MOUNT PROSPECT	60056	R1*	1971
03-26-306-006-0000	701		ELDERBERRY	LN			MOUNT PROSPECT	60056	R1	1963
03-26-306-007-0000	703		ELDERBERRY	LN			MOUNT PROSPECT	60056	R1	1963
03-26-304-013-0000	610		DOGWOOD	LN			MOUNT PROSPECT	60056	R1	1963
03-27-309-014-0000	600		BUNTING	LN			MOUNT PROSPECT	60056	R1	1974
03-27-309-018-0000	601		BOB O LINK	RD			MOUNT PROSPECT	60056	R1	1974
03-26-319-010-0000	1113		DOGWOOD	LN			MOUNT PROSPECT	60056	R1	1971
03-27-403-055-0000	505		DOGWOOD	LN			MOUNT PROSPECT	60056	RX	1976
03-25-305-030-0000	1812		BITTERSWEET	LN			MOUNT PROSPECT	60056	R1	1971
03-26-415-023-0000	1627		GREENWOOD	DR			MOUNT PROSPECT	60056	RX	1971
03-26-415-022-0000	1625		GREENWOOD	DR			MOUNT PROSPECT	60056	R1	1971
03-26-315-028-0000	902		HEMLOCK	LN			MOUNT PROSPECT	60056	R1	1971
03-26-315-026-0000	906		HEMLOCK	LN			MOUNT PROSPECT	60056	R1	1971
03-26-311-002-0000	801		GREENWOOD	DR			MOUNT PROSPECT	60056	R1	1963
03-26-311-003-0000	1005		BRENTWOOD	LN			MOUNT PROSPECT	60056	R1	1963
03-26-309-013-0000	711		GREENWOOD	DR			MOUNT PROSPECT	60056	R1	1963
03-27-302-031-0000	446	W	RAND	RD			MOUNT PROSPECT	60056	RX	1963
03-27-302-032-0000	316	W	RAND	RD			MOUNT PROSPECT	60056	RX	1963
03-27-311-001-0000	629		ALBION	LN			MOUNT PROSPECT	60056	R1	1974
03-27-313-005-0000	613		LARKDALE	LN			MOUNT PROSPECT	60056	R1	1974
03-26-407-017-0000	1306		GREENWOOD	DR			MOUNT PROSPECT	60056	R1	1971
03-27-403-036-0000	1100		WHEELING	RD		2A	MOUNT PROSPECT	60056	RX	1976
03-27-403-036-0000	1100		WHEELING	RD		2B	MOUNT PROSPECT	60056	RX	1976
03-26-321-001-0000	1005		HEMLOCK	LN			MOUNT PROSPECT	60056	R1	1971
03-34-101-023-0000	706		PROSPECT MANOR	AV			MOUNT PROSPECT	60056	RA	1926
03-26-308-007-0000	1115		CRABTREE	LN			MOUNT PROSPECT	60056	R1	1963
03-25-307-025-0000	1818		APACHE	LN			MOUNT PROSPECT	60056	R1	1971
03-25-305-038-0000	1828		BITTERSWEET	LN			MOUNT PROSPECT	60056	R1	1971
03-25-306-014-0000	1805		BITTERSWEET	LN			MOUNT PROSPECT	60056	R1	1971
03-25-303-018-0000	913		QUINCE	LN			MOUNT PROSPECT	60056	R1	1971
03-25-305-040-0000	1000		BURNING BUSH	LN			MOUNT PROSPECT	60056	R1	1971
03-25-310-043-0000	1711		FREEDOM	CT			MOUNT PROSPECT	60056	R1*	1971
03-25-310-044-0000	1709		FREEDOM	CT			MOUNT PROSPECT	60056	R1*	1971
03-26-415-009-0000	1015		SYCAMORE	LN			MOUNT PROSPECT	60056	R1	1971
03-25-311-018-0000	834		HERITAGE	DR			MOUNT PROSPECT	60056	R1*	1971
03-26-313-018-0000	913		IRONWOOD	DR			MOUNT PROSPECT	60056	R1	1971
03-26-311-009-0000	905		BRENTWOOD	LN			MOUNT PROSPECT	60056	R1	1963
03-26-304-010-0000	604		DOGWOOD	LN			MOUNT PROSPECT	60056	R1	1963
03-34-109-002-0000	619		FAIRVIEW	AV			MOUNT PROSPECT	60056	RA	1926
03-25-311-008-0000	814		HERITAGE	DR			MOUNT PROSPECT	60056	R1*	1971
03-26-310-024-0000	708		IRONWOOD	DR			MOUNT PROSPECT	60056	R1	1963
03-26-310-025-0000	800		IRONWOOD	DR			MOUNT PROSPECT	60056	R1	1963
03-27-403-020-0000	1182		WHEELING	RD			MOUNT PROSPECT	60056	RX	1976
03-26-304-001-0000	603		CEDAR	LN			MOUNT PROSPECT	60056	R1	1963
03-25-308-022-0000	1828		BOULDER	DR			MOUNT PROSPECT	60056	R1	1971
03-26-415-008-0000	1600		LINDEN	LN			MOUNT PROSPECT	60056	R1	1971
03-27-406-003-0000	1121		WHEELING	RD			MOUNT PROSPECT	60056	R1	1963
03-26-304-009-0000	602		DOGWOOD	LN			MOUNT PROSPECT	60056	R1	1963
03-26-322-034-0000	909		HEMLOCK	LN			MOUNT PROSPECT	60056	R1	1971
03-26-322-035-0000	908		WESTGATE	RD			MOUNT PROSPECT	60056	R1	1971
03-26-322-025-0000	906		IRONWOOD	PL			MOUNT PROSPECT	60056	R1	1971
03-26-322-021-0000	914		IRONWOOD	PL			MOUNT PROSPECT	60056	R1	1971

03-26-309-017-0000	608		HACKBERRY	LN		MOUNT PROSPECT	60056	R1	1963
03-26-409-001-0000	1405		GREENWOOD	DR		MOUNT PROSPECT	60056	R1	1971
03-26-309-004-0000	603		GREENWOOD	DR		MOUNT PROSPECT	60056	R1	1963
03-27-404-027-0000	1022		WHEELING	RD		MOUNT PROSPECT	60056	RX	1976
03-26-322-033-0000	907		HEMLOCK	LN		MOUNT PROSPECT	60056	R1	1971
03-34-200-201-0000	0					MOUNT PROSPECT	60056	R3	1965
03-35-200-030-0000	1661		FEEHANVILLE	DR	200	MOUNT PROSPECT	60056	I1	1968
03-34-100-026-0000	700		FAIRVIEW	AV		MOUNT PROSPECT	60056	RA	1926
03-34-201-010-0000	716		WILSHIRE	DR		MOUNT PROSPECT	60056	R4*	1963
03-25-310-047-0000	831		HERITAGE	DR		MOUNT PROSPECT	60056	R1*	1971
03-25-311-030-0000	1106		HERITAGE	DR		MOUNT PROSPECT	60056	R1*	1971
03-25-310-012-0000	1708		INDEPENDENCE	CT		MOUNT PROSPECT	60056	R1*	1971
03-27-405-016-0000	994		WHEELING	RD		MOUNT PROSPECT	60056	RX	1976
03-27-403-036-0000	1110		WHEELING	RD	2C	MOUNT PROSPECT	60056	RX	1976
03-27-403-036-0000	1110		WHEELING	RD	2D	MOUNT PROSPECT	60056	RX	1976
03-26-312-013-0000	803		IRONWOOD	DR		MOUNT PROSPECT	60056	R1	1963
03-26-312-014-0000	805		IRONWOOD	DR		MOUNT PROSPECT	60056	R1	1963
03-26-312-015-0000	800		BRENTWOOD	LN		MOUNT PROSPECT	60056	R1	1963
03-26-321-020-0000	1004		WESTGATE	RD		MOUNT PROSPECT	60056	R1	1971
03-26-321-003-0000	1103		JUNIPER	LN		MOUNT PROSPECT	60056	R1	1971
03-27-403-048-0000	501		DOGWOOD	LN		MOUNT PROSPECT	60056	RX	1976
03-26-322-009-0000	1203		LINDEN	LN		MOUNT PROSPECT	60056	R1	1971
03-26-315-012-0000	903		GREENFIELD	LN		MOUNT PROSPECT	60056	R1	1971
03-26-310-023-0000	706		IRONWOOD	DR		MOUNT PROSPECT	60056	R1	1963
03-26-307-007-0000	1113		BRENTWOOD	LN		MOUNT PROSPECT	60056	R1	1963
03-26-305-009-0000	1114		BRENTWOOD	LN		MOUNT PROSPECT	60056	R1	1963
03-26-307-020-0000	1110		CRABTREE	LN		MOUNT PROSPECT	60056	R1	1963
03-26-304-003-0000	607		CEDAR	LN		MOUNT PROSPECT	60056	R1	1963
03-26-311-017-0000	912		IRONWOOD	DR		MOUNT PROSPECT	60056	R1	1971
03-26-315-014-0000	1008		IRONWOOD	DR		MOUNT PROSPECT	60056	R1	1971
03-27-407-001-0000	601		DOGWOOD	LN		MOUNT PROSPECT	60056	R1	1963
03-27-404-019-0000	1046		WHEELING	RD		MOUNT PROSPECT	60056	RX	1976
03-26-318-019-0000	1116		DOGWOOD	LN		MOUNT PROSPECT	60056	R1	1971
03-26-309-014-0000	602		HACKBERRY	LN		MOUNT PROSPECT	60056	R1	1963
03-26-408-024-0000	1008		SYCAMORE	LN		MOUNT PROSPECT	60056	R1	1971
03-27-300-007-0000	444		BOB O LINK	RD		MOUNT PROSPECT	60056	R1	1974
03-27-309-008-0000	624		BUNTING	LN		MOUNT PROSPECT	60056	R1	1974
08-12-122-037-1002	249	E	PROSPECT	AV	B	MOUNT PROSPECT	60056	I1	1917
08-12-122-037-1003	249	E	PROSPECT	AV	C	MOUNT PROSPECT	60056	I1	1917
03-27-307-014-0000	1004		MEADOW	LN		MOUNT PROSPECT	60056	RX	1965
03-26-314-018-0000	1108		HEMLOCK	LN		MOUNT PROSPECT	60056	R1	1971
03-26-314-007-0000	1111		GREENFIELD	LN		MOUNT PROSPECT	60056	R1	1971
03-26-402-029-0000	1104		WESTGATE	RD		MOUNT PROSPECT	60056	R1	1971
03-26-413-005-0000	1606		DOGWOOD	LN		MOUNT PROSPECT	60056	R1	1971
03-26-413-006-0000	1604		DOGWOOD	LN		MOUNT PROSPECT	60056	R1	1971
03-27-312-019-0000	401		BOB O LINK	RD		MOUNT PROSPECT	60056	R1	1974
03-27-311-009-0000	624		LARKDALE	LN		MOUNT PROSPECT	60056	R1	1974
03-27-405-018-0000	974		WHEELING	RD		MOUNT PROSPECT	60056	RX	1976
03-27-405-009-0000	980		WHEELING	RD		MOUNT PROSPECT	60056	RX	1976
03-27-405-019-0000	972		WHEELING	RD		MOUNT PROSPECT	60056	RX	1976
03-26-321-027-0000	1110		LINDEN	LN		MOUNT PROSPECT	60056	R1	1971
03-34-200-134-0000	8		JUDITH ANN	DR		MOUNT PROSPECT	60056	R3	1955
03-34-112-001-0000	621	N	ELMHURST	AV		MOUNT PROSPECT	60056	RA	1926
03-26-414-012-0000	1607		DOGWOOD	LN		MOUNT PROSPECT	60056	R1	1971
03-26-414-011-0000	1605		DOGWOOD	LN		MOUNT PROSPECT	60056	R1	1971
03-27-404-026-0000	1024		WHEELING	RD		MOUNT PROSPECT	60056	RX	1976
03-26-309-011-0000	707		GREENWOOD	DR		MOUNT PROSPECT	60056	R1	1963
03-26-315-009-0000	909		GREENFIELD	LN		MOUNT PROSPECT	60056	R1	1971
03-26-311-034-0000	932		GREENFIELD	CT		MOUNT PROSPECT	60056	R1	1971
03-25-311-011-0000	820		HERITAGE	DR		MOUNT PROSPECT	60056	R1*	1971
03-25-311-012-0000	822		HERITAGE	DR		MOUNT PROSPECT	60056	R1*	1971
03-25-310-057-0000	811		HERITAGE	DR		MOUNT PROSPECT	60056	R1*	1971

03-27-405-043-0000	904		WHEELING	RD		MOUNT PROSPECT	60056	RX	1976
03-27-405-045-0000	908		WHEELING	RD		MOUNT PROSPECT	60056	RX	1976
03-27-405-044-0000	906		WHEELING	RD		MOUNT PROSPECT	60056	RX	1976
03-27-309-009-0000	620		BUNTING	LN		MOUNT PROSPECT	60056	R1	1974
03-34-103-023-0000	706	N	ELMHURST	AV		MOUNT PROSPECT	60056	RA	1926
03-34-101-015-0000	707		FAIRVIEW	AV		MOUNT PROSPECT	60056	RA	1926
03-26-313-003-0000	905		IRONWOOD	DR		MOUNT PROSPECT	60056	R1	1971
03-26-321-005-0000	1107		JUNIPER	LN		MOUNT PROSPECT	60056	R1	1971
03-26-312-012-0000	801		IRONWOOD	DR		MOUNT PROSPECT	60056	R1	1963
03-26-409-028-0000	1313		MULBERRY	LN		MOUNT PROSPECT	60056	R1	1971
03-26-322-024-0000	908		IRONWOOD	PL		MOUNT PROSPECT	60056	R1	1971
03-26-322-017-0000	1202		IRONWOOD	DR		MOUNT PROSPECT	60056	R1	1971
03-27-307-028-0000	2	W	RAND	RD		MOUNT PROSPECT	60056	B4	1966
03-34-200-187-0000	0					MOUNT PROSPECT	60056	R3	1965
03-25-311-034-0000	1114		HERITAGE	DR		MOUNT PROSPECT	60056	R1*	1971
03-25-310-003-0000	1706		REGENCY	CT		MOUNT PROSPECT	60056	R1*	1971
03-25-310-004-0000	1708		REGENCY	CT		MOUNT PROSPECT	60056	R1*	1971
03-25-310-002-0000	1704		REGENCY	CT		MOUNT PROSPECT	60056	R1*	1971
03-26-311-027-0000	918		GREENFIELD	CT		MOUNT PROSPECT	60056	R1	1971
03-26-311-035-0000	1002		GREENFIELD	LN		MOUNT PROSPECT	60056	R1	1971
03-27-405-030-0000	932		WHEELING	RD		MOUNT PROSPECT	60056	RX	1976
03-27-405-031-0000	934		WHEELING	RD		MOUNT PROSPECT	60056	RX	1976
03-26-321-009-0000	1115		JUNIPER	LN		MOUNT PROSPECT	60056	R1	1971
03-26-321-025-0000	1114		LINDEN	LN		MOUNT PROSPECT	60056	R1	1971
03-34-103-021-0000	710	N	ELMHURST	AV		MOUNT PROSPECT	60056	RA	1926
03-34-100-013-0000	711		FOREST	AV		MOUNT PROSPECT	60056	RA	1926
03-27-404-039-0000	1060		WHEELING	RD	1A	MOUNT PROSPECT	60056	RX	1976
03-27-307-013-0000	1006		MEADOW	LN		MOUNT PROSPECT	60056	RX	1965
03-27-307-005-0000	208	W	RAND	RD		MOUNT PROSPECT	60056	RX	1965
03-26-304-004-0000	609		CEDAR	LN		MOUNT PROSPECT	60056	R1	1963
03-26-304-005-0000	611		CEDAR	LN		MOUNT PROSPECT	60056	R1	1963
03-26-304-012-0000	608		DOGWOOD	LN		MOUNT PROSPECT	60056	R1	1963
03-25-306-028-0000	1814		HOPI	LN		MOUNT PROSPECT	60056	R1	1971
03-25-306-031-0000	1820		HOPI	LN		MOUNT PROSPECT	60056	R1	1971
03-25-311-010-0000	818		HERITAGE	DR		MOUNT PROSPECT	60056	R1*	1971
03-25-311-013-0000	824		HERITAGE	DR		MOUNT PROSPECT	60056	R1*	1971
03-25-311-006-0000	810		HERITAGE	DR		MOUNT PROSPECT	60056	R1*	1971
03-26-319-009-0000	1111		DOGWOOD	LN		MOUNT PROSPECT	60056	R1	1971
03-27-405-048-0000	914		WHEELING	RD		MOUNT PROSPECT	60056	RX	1976
03-26-414-013-0000	1609		DOGWOOD	LN		MOUNT PROSPECT	60056	R1	1971
03-26-320-020-0000	1011		HEMLOCK	LN		MOUNT PROSPECT	60056	R1	1971
03-26-321-010-0000	1117		JUNIPER	LN		MOUNT PROSPECT	60056	R1	1971
03-26-415-010-0000	1017		SYCAMORE	LN		MOUNT PROSPECT	60056	R1	1971
03-26-313-002-0000	903		IRONWOOD	DR		MOUNT PROSPECT	60056	R1	1971
03-26-313-017-0000	911		IRONWOOD	DR		MOUNT PROSPECT	60056	R1	1971
03-27-314-010-0000	404		ORIOLE	LN		MOUNT PROSPECT	60056	R1	1974
03-25-305-018-0000	1803		BASSWOOD	LN		MOUNT PROSPECT	60056	R1	1971
03-27-401-127-0000	1150		BOXWOOD	DR	B	MOUNT PROSPECT	60056	RX	1976
03-27-401-126-0000	1150		BOXWOOD	DR	A	MOUNT PROSPECT	60056	RX	1976
03-26-309-002-0000	1003		WHEELING	RD		MOUNT PROSPECT	60056	R1	1963
03-27-404-034-0000	1010		WHEELING	RD		MOUNT PROSPECT	60056	RX	1976
03-34-201-018-0000	400		GARWOOD	DR		MOUNT PROSPECT	60056	R4*	1963
03-25-311-026-0000	1006		HERITAGE	DR		MOUNT PROSPECT	60056	R1*	1971
03-26-308-016-0000	1100		GREENFIELD	LN		MOUNT PROSPECT	60056	R1	1971
03-26-308-009-0000	1111		CRABTREE	LN		MOUNT PROSPECT	60056	R1	1963
03-26-308-020-0000	1108		GREENFIELD	LN		MOUNT PROSPECT	60056	R1	1971
03-26-314-016-0000	1104		HEMLOCK	LN		MOUNT PROSPECT	60056	R1	1971
03-26-414-010-0000	1603		DOGWOOD	LN		MOUNT PROSPECT	60056	R1	1971
03-26-319-021-0000	1110		GREENWOOD	DR		MOUNT PROSPECT	60056	R1	1971
03-34-303-008-0000	318	N	ELMHURST	AV		MOUNT PROSPECT	60056	RA	1917
03-25-304-018-0000	1806		BASSWOOD	LN		MOUNT PROSPECT	60056	R1	1971
03-25-304-019-0000	1808		BASSWOOD	LN		MOUNT PROSPECT	60056	R1	1971

03-26-411-021-0000	1640		BARBERRY	LN			MOUNT PROSPECT	60056	R1	1971
03-26-411-022-0000	1642		BARBERRY	LN			MOUNT PROSPECT	60056	R1	1971
03-26-411-023-0000	1644		BARBERRY	LN			MOUNT PROSPECT	60056	R1	1971
03-26-414-024-0000	1624		GREENWOOD	DR			MOUNT PROSPECT	60056	R1	1971
03-24-406-030-0000	1802		BEECH	RD			MOUNT PROSPECT	60056	R1	1971
03-26-307-021-0000	1108		CRABTREE	LN			MOUNT PROSPECT	60056	R1	1963
03-26-307-009-0000	1109		BRENTWOOD	LN			MOUNT PROSPECT	60056	R1	1963
03-26-417-003-0000	1605		IRONWOOD	DR			MOUNT PROSPECT	60056	R1	1971
03-26-407-019-0000	1402		GREENWOOD	DR			MOUNT PROSPECT	60056	R1	1971
03-27-311-012-0000	612		LARKDALE	LN			MOUNT PROSPECT	60056	R1	1974
03-27-404-030-0000	1002		WHEELING	RD			MOUNT PROSPECT	60056	RX	1976
03-26-306-015-0000	610		GREENWOOD	DR			MOUNT PROSPECT	60056	R1	1963
03-26-322-020-0000	916		IRONWOOD	PL			MOUNT PROSPECT	60056	R1	1971
03-26-322-026-0000	904		IRONWOOD	PL			MOUNT PROSPECT	60056	R1	1971
03-26-410-015-0000	1007		WESTGATE	RD			MOUNT PROSPECT	60056	R1	1971
03-26-320-014-0000	1112		JUNIPER	LN			MOUNT PROSPECT	60056	R1	1971
03-27-311-010-0000	620		LARKDALE	LN			MOUNT PROSPECT	60056	R1	1974
03-26-307-006-0000	1115		BRENTWOOD	LN			MOUNT PROSPECT	60056	R1	1963
03-26-415-020-0000	1621		GREENWOOD	DR			MOUNT PROSPECT	60056	R1	1971
03-26-415-019-0000	1619		GREENWOOD	DR			MOUNT PROSPECT	60056	RX	1971
03-26-409-027-0000	1311		MULBERRY	LN			MOUNT PROSPECT	60056	R1	1971
03-26-409-012-0000	1404		IRONWOOD	DR			MOUNT PROSPECT	60056	R1	1971
03-27-313-010-0000	624		ORIOLE	LN			MOUNT PROSPECT	60056	R1	1974
03-26-409-045-0000	1002		NEWBERRY	LN			MOUNT PROSPECT	60056	R1	1971
03-26-410-009-0000	1310		MULBERRY	LN			MOUNT PROSPECT	60056	R1	1971
03-26-408-011-0000	1500		IRONWOOD	DR			MOUNT PROSPECT	60056	R1	1971
03-34-117-006-0000	511		FAIRVIEW	AV			MOUNT PROSPECT	60056	RA	1925
03-34-117-017-0000	510		PROSPECT MANOR	AV			MOUNT PROSPECT	60056	RA	1925
03-27-314-004-0000	415		LARKDALE	LN			MOUNT PROSPECT	60056	R1	1974
03-27-403-026-0000	1174		WHEELING	RD			MOUNT PROSPECT	60056	RX	1976
03-27-403-028-0000	1170		WHEELING	RD			MOUNT PROSPECT	60056	RX	1976
03-27-316-005-0000	407		ORIOLE	LN			MOUNT PROSPECT	60056	R1	1974
03-27-401-121-0000	1160		BOXWOOD	DR			MOUNT PROSPECT	60056	RX	1976
03-27-403-025-0000	1176		WHEELING	RD			MOUNT PROSPECT	60056	RX	1976
03-26-318-017-0000	1122		DOGWOOD	LN			MOUNT PROSPECT	60056	R1	1971
03-26-318-020-0000	1114		DOGWOOD	LN			MOUNT PROSPECT	60056	R1	1971
08-12-122-037-1001	249	E	PROSPECT	AV		A	MOUNT PROSPECT	60056	I1	1917
03-27-302-008-0000	1108		MEADOW	LN			MOUNT PROSPECT	60056	RX	1965
03-27-302-009-0000	316	W	RAND	RD			MOUNT PROSPECT	60056	CR	1963
03-27-305-010-0000	1101		WEDGEWOOD	LN			MOUNT PROSPECT	60056	RX	1965
03-27-305-016-0000	2		OXFORD	PL			MOUNT PROSPECT	60056	RX	1965
03-26-321-013-0000	1123		JUNIPER	LN			MOUNT PROSPECT	60056	R1	1971
03-26-321-017-0000	1010		WESTGATE	RD			MOUNT PROSPECT	60056	R1	1971
03-27-314-012-0000	412		ORIOLE	LN			MOUNT PROSPECT	60056	R1	1974
03-27-314-011-0000	408		ORIOLE	LN			MOUNT PROSPECT	60056	R1	1974
03-27-401-173-0000	1136		BOXWOOD	DR			MOUNT PROSPECT	60056	RX	1976
03-26-305-005-0000	611		DOGWOOD	LN			MOUNT PROSPECT	60056	R1	1963
03-26-305-004-0000	609		DOGWOOD	LN			MOUNT PROSPECT	60056	R1	1963
03-26-306-013-0000	606		GREENWOOD	DR			MOUNT PROSPECT	60056	R1	1963
03-26-306-012-0000	604		GREENWOOD	DR			MOUNT PROSPECT	60056	R1	1963
03-26-319-001-0000	1101		DOGWOOD	LN			MOUNT PROSPECT	60056	R1	1971
03-27-401-130-0000	1154		BOXWOOD	DR			MOUNT PROSPECT	60056	RX	1976
03-27-403-043-0000	1155		BOXWOOD	DR			MOUNT PROSPECT	60056	RX	1976
03-27-401-180-0000	1144		BOXWOOD	DR			MOUNT PROSPECT	60056	RX	1976
03-27-403-050-0000	1135		BOXWOOD	DR			MOUNT PROSPECT	60056	RX	1976
03-25-311-017-0000	832		HERITAGE	DR			MOUNT PROSPECT	60056	R1*	1971
03-26-308-021-0000	1110		GREENFIELD	LN			MOUNT PROSPECT	60056	R1	1971
03-27-408-003-0000	1011		WHEELING	RD			MOUNT PROSPECT	60056	R1	1963
03-34-113-012-0000	620	N	PINE	ST			MOUNT PROSPECT	60056	RA	1926
03-34-108-012-0000	620		FAIRVIEW	AV			MOUNT PROSPECT	60056	RA	1926
03-34-103-013-0000	711		EASTWOOD	AV			MOUNT PROSPECT	60056	RA	1926
03-34-216-013-0000	515	E	HIGHLAND	AV			MOUNT PROSPECT	60056	R1	1963

03-34-216-001-0000	401	E	HIGHLAND	AV			MOUNT PROSPECT	60056	R1	1963
03-34-216-002-0000	403	E	HIGHLAND	AV			MOUNT PROSPECT	60056	R1	1963
03-34-216-003-0000	405	E	HIGHLAND	AV			MOUNT PROSPECT	60056	R1	1963
03-26-320-006-0000	1109		GREENWOOD	DR			MOUNT PROSPECT	60056	R1	1971
03-25-306-017-0000	906		QUINCE	LN			MOUNT PROSPECT	60056	R1	1971
03-25-306-009-0000	1815		BITTERSWEET	LN			MOUNT PROSPECT	60056	R1	1971
03-25-306-008-0000	1817		BITTERSWEET	LN			MOUNT PROSPECT	60056	R1	1971
03-25-306-007-0000	1819		BITTERSWEET	LN			MOUNT PROSPECT	60056	R1	1971
03-27-301-013-0000	225	W	RAND	RD			MOUNT PROSPECT	60056	B3*	1961
03-27-301-024-0000	195	W	RAND	RD			MOUNT PROSPECT	60056	B3	1961
03-34-107-013-0000	701	N	WILLE	ST			MOUNT PROSPECT	60056	RA	1926
03-26-315-013-0000	901		GREENFIELD	LN			MOUNT PROSPECT	60056	R1	1971
03-26-311-018-0000	900		GREENFIELD	LN			MOUNT PROSPECT	60056	R1	1971
03-25-307-002-0000	1827		HOPI	LN			MOUNT PROSPECT	60056	R1	1971
03-25-307-001-0000	1829		HOPI	LN			MOUNT PROSPECT	60056	R1	1971
03-25-307-026-0000	1820		APACHE	LN			MOUNT PROSPECT	60056	R1	1971
03-26-408-019-0000	1503		GREENWOOD	DR			MOUNT PROSPECT	60056	R1	1971
03-26-408-001-0000	1505		GREENWOOD	DR			MOUNT PROSPECT	60056	R1	1971
03-34-100-018-0000	701		FOREST	AV			MOUNT PROSPECT	60056	RA	1926
03-26-304-002-0000	605		CEDAR	LN			MOUNT PROSPECT	60056	R1	1963
03-26-402-011-0000	1200		GREENWOOD	DR			MOUNT PROSPECT	60056	R1	1971
03-26-402-012-0000	1202		GREENWOOD	DR			MOUNT PROSPECT	60056	R1	1971
03-26-402-013-0000	1204		GREENWOOD	DR			MOUNT PROSPECT	60056	R1	1971
03-26-319-008-0000	1109		DOGWOOD	LN			MOUNT PROSPECT	60056	R1	1971
03-27-401-065-0000	908		BOXWOOD	DR			MOUNT PROSPECT	60056	RX	1976
03-27-401-057-0000	910		BOXWOOD	DR			MOUNT PROSPECT	60056	RX	1976
03-34-213-008-0000	500		HOLLY	AV			MOUNT PROSPECT	60056	R1	1963
03-26-319-013-0000	1119		DOGWOOD	LN			MOUNT PROSPECT	60056	R1	1971
03-27-403-036-0000	1110		WHEELING	RD		1B	MOUNT PROSPECT	60056	RX	1976
03-27-403-036-0000	1110		WHEELING	RD		1C	MOUNT PROSPECT	60056	RX	1976
03-27-403-036-0000	1110		WHEELING	RD		1D	MOUNT PROSPECT	60056	RX	1976
03-26-310-027-0000	804		IRONWOOD	DR			MOUNT PROSPECT	60056	R1	1963
03-26-304-014-0000	612		DOGWOOD	LN			MOUNT PROSPECT	60056	R1	1963
03-26-304-015-0000	700		DOGWOOD	LN			MOUNT PROSPECT	60056	R1	1963
03-27-403-036-0000	1100		WHEELING	RD		1A	MOUNT PROSPECT	60056	RX	1976
03-26-409-036-0000	1329		MULBERRY	LN			MOUNT PROSPECT	60056	R1	1971
03-34-102-023-0000	706		EASTWOOD	AV			MOUNT PROSPECT	60056	RA	1926
03-25-310-001-0000	1702		REGENCY	CT			MOUNT PROSPECT	60056	R1*	1971
03-25-311-033-0000	1112		HERITAGE	DR			MOUNT PROSPECT	60056	R1*	1971
03-25-311-032-0000	1110		HERITAGE	DR			MOUNT PROSPECT	60056	R1*	1971
03-25-311-031-0000	1108		HERITAGE	DR			MOUNT PROSPECT	60056	R1*	1971
03-27-404-039-0000	1060		WHEELING	RD		2C	MOUNT PROSPECT	60056	RX	1976
03-27-404-039-0000	1060		WHEELING	RD		2D	MOUNT PROSPECT	60056	RX	1976
03-26-321-028-0000	1108		LINDEN	LN			MOUNT PROSPECT	60056	R1	1971
03-26-402-009-0000	1127		JUNIPER	LN			MOUNT PROSPECT	60056	R1	1971
03-27-404-031-0000	1004		WHEELING	RD			MOUNT PROSPECT	60056	RX	1976
03-27-404-032-0000	1006		WHEELING	RD			MOUNT PROSPECT	60056	RX	1976
03-26-313-022-0000	917		IRONWOOD	DR			MOUNT PROSPECT	60056	R1	1971
03-26-313-021-0000	915		IRONWOOD	DR			MOUNT PROSPECT	60056	R1	1971
03-27-300-021-0000	441	W	RAND	RD			MOUNT PROSPECT	60056	R1	1974
03-27-309-017-0000	603		BOB O LINK	RD			MOUNT PROSPECT	60056	R1	1974
03-26-322-019-0000	918		IRONWOOD	PL			MOUNT PROSPECT	60056	R1	1971
03-26-322-027-0000	902		IRONWOOD	PL			MOUNT PROSPECT	60056	R1	1971
03-26-312-005-0000	609		IRONWOOD	DR			MOUNT PROSPECT	60056	R1	1963
03-26-312-006-0000	611		IRONWOOD	DR			MOUNT PROSPECT	60056	R1	1963
03-34-301-014-0000	316		PROSPECT MANOR	AV			MOUNT PROSPECT	60056	RA	1917
03-35-201-012-0000	1200		BUSINESS CENTER	DR		300	MOUNT PROSPECT	60056	I1	1983
03-35-201-012-0000	1200		BUSINESS CENTER	DR		400	MOUNT PROSPECT	60056	I1	1983
03-26-416-015-0000	1611		LINDEN	LN			MOUNT PROSPECT	60056	R1	1971
03-26-416-016-0000	1613		LINDEN	LN			MOUNT PROSPECT	60056	R1	1971
03-27-312-015-0000	415		BOB O LINK	RD			MOUNT PROSPECT	60056	R1	1974
03-34-109-009-0000	605		FAIRVIEW	AV			MOUNT PROSPECT	60056	RA	1926

03-34-102-028-0000	622		EASTWOOD	AV		MOUNT PROSPECT	60056	RA	1926
03-27-307-027-0000	100	W	RAND	RD		MOUNT PROSPECT	60056	B4	1966
03-27-300-014-0000	408		BOB O LINK	RD		MOUNT PROSPECT	60056	R1	1974
03-27-312-006-0000	918		PROSPECT MANOR	AV		MOUNT PROSPECT	60056	R1	1974
03-27-300-015-0000	404		BOB O LINK	RD		MOUNT PROSPECT	60056	R1	1974
03-27-405-017-0000	976		WHEELING	RD		MOUNT PROSPECT	60056	RX	1976
03-26-309-015-0000	604		HACKBERRY	LN		MOUNT PROSPECT	60056	R1	1963
03-26-310-007-0000	609		HACKBERRY	LN		MOUNT PROSPECT	60056	R1	1963
03-26-318-018-0000	1118		DOGWOOD	LN		MOUNT PROSPECT	60056	R1	1971
03-26-312-001-0000	801		WHEELING	RD		MOUNT PROSPECT	60056	R1	1963
03-26-321-030-0000	1104		LINDEN	LN		MOUNT PROSPECT	60056	R1	1971
03-25-305-029-0000	1810		BITTERSWEET	LN		MOUNT PROSPECT	60056	R1	1971
03-26-302-013-0000	704		CEDAR	LN		MOUNT PROSPECT	60056	R1	1963
03-27-403-036-0000	1100		WHEELING	RD	3A	MOUNT PROSPECT	60056	RX	1976
03-27-401-073-0000	890		BOXWOOD	DR		MOUNT PROSPECT	60056	RX	1976
03-26-403-032-0000	806		NEWBERRY	LN		MOUNT PROSPECT	60056	R1	1971
03-27-403-044-0000	1145		BOXWOOD	DR		MOUNT PROSPECT	60056	RX	1976
03-27-401-181-0000	0					MOUNT PROSPECT	60056	RX	1976
03-26-311-025-0000	914		GREENFIELD	CT		MOUNT PROSPECT	60056	R1	1971
03-26-315-010-0000	907		GREENFIELD	LN		MOUNT PROSPECT	60056	R1	1971
03-26-311-008-0000	907		BRENTWOOD	LN		MOUNT PROSPECT	60056	R1	1963
03-26-311-024-0000	912		GREENFIELD	CT		MOUNT PROSPECT	60056	R1	1971
03-25-310-051-0000	823		HERITAGE	DR		MOUNT PROSPECT	60056	R1*	1971
03-25-310-050-0000	825		HERITAGE	DR		MOUNT PROSPECT	60056	R1*	1971
03-25-310-049-0000	827		HERITAGE	DR		MOUNT PROSPECT	60056	R1*	1971
03-25-311-016-0000	830		HERITAGE	DR		MOUNT PROSPECT	60056	R1*	1971
03-25-310-056-0000	813		HERITAGE	DR		MOUNT PROSPECT	60056	R1*	1971
03-26-310-008-0000	701		HACKBERRY	LN		MOUNT PROSPECT	60056	R1	1963
03-26-310-009-0000	703		HACKBERRY	LN		MOUNT PROSPECT	60056	R1	1963
03-26-310-010-0000	705		HACKBERRY	LN		MOUNT PROSPECT	60056	R1	1963
03-26-310-001-0000	601		HACKBERRY	LN		MOUNT PROSPECT	60056	R1	1963
03-26-314-015-0000	1102		HEMLOCK	LN		MOUNT PROSPECT	60056	R1	1971
03-34-119-025-0000	509		EASTWOOD	AV		MOUNT PROSPECT	60056	RA	1925
03-25-303-016-0000	917		QUINCE	LN		MOUNT PROSPECT	60056	R1	1971
03-26-309-010-0000	705		GREENWOOD	DR		MOUNT PROSPECT	60056	R1	1963
03-35-201-013-0000	1400		BUSINESS CENTER	DR		MOUNT PROSPECT	60056	I1	1983
03-34-104-030-0000	622		RUSSEL	ST		MOUNT PROSPECT	60056	RA	1926
03-27-404-039-0000	1050		WHEELING	RD	3B	MOUNT PROSPECT	60056	RX	1976
03-27-307-012-0000	1008		MEADOW	LN		MOUNT PROSPECT	60056	RX	1965
03-34-100-021-0000	710		FAIRVIEW	AV		MOUNT PROSPECT	60056	RA	1926
03-34-101-021-0000	710		PROSPECT MANOR	AV		MOUNT PROSPECT	60056	RA	1926
03-34-101-013-0000	711		FAIRVIEW	AV		MOUNT PROSPECT	60056	RA	1926
03-34-125-022-0000	400		PROSPECT MANOR	AV		MOUNT PROSPECT	60056	RA	1925
03-26-307-001-0000	1121		BRENTWOOD	LN		MOUNT PROSPECT	60056	R1	1963
03-34-118-025-0000	506		EASTWOOD	AV		MOUNT PROSPECT	60056	RA	1925
03-34-303-002-0000	319		EASTWOOD	AV		MOUNT PROSPECT	60056	RA	1917
03-26-319-011-0000	1115		DOGWOOD	LN		MOUNT PROSPECT	60056	R1	1971
03-26-319-012-0000	1117		DOGWOOD	LN		MOUNT PROSPECT	60056	R1	1971
03-26-307-005-0000	1117		BRENTWOOD	LN		MOUNT PROSPECT	60056	R1	1963
03-35-201-013-0000	1400		BUSINESS CENTER	DR	100	MOUNT PROSPECT	60056	I1	1983
03-34-102-013-0000	711		PROSPECT MANOR	AV		MOUNT PROSPECT	60056	RA	1926
03-34-100-028-0000	622		FAIRVIEW	AV		MOUNT PROSPECT	60056	RA	1926
03-34-105-026-0000	623		RUSSEL	ST		MOUNT PROSPECT	60056	RA	1926
03-34-106-028-0000	622	N	WILLE	ST		MOUNT PROSPECT	60056	RA	1926
03-34-111-001-0000	621		EASTWOOD	AV		MOUNT PROSPECT	60056	RA	1926
03-25-101-043-0000	1324		INDIGO	DR		MOUNT PROSPECT	60056	R1	1971
03-25-111-013-0000	1762		CREE	LN		MOUNT PROSPECT	60056	R1	1971
03-25-101-045-0000	1320		INDIGO	DR		MOUNT PROSPECT	60056	R1	1971
03-27-401-186-0000	0					MOUNT PROSPECT	60056	RX	1976
03-34-200-112-0000	623		MAPLE	CT		MOUNT PROSPECT	60056	R3	1958
03-34-200-104-0000	620		MAPLE	CT		MOUNT PROSPECT	60056	R3	1958
03-34-126-001-0000	421		PROSPECT MANOR	AV		MOUNT PROSPECT	60056	RA	1925

03-27-401-169-0000	1046		BOXWOOD	DR	MOUNT PROSPECT	60056	RX	1976
03-26-403-034-0000	1312	E	KENSINGTON	RD	MOUNT PROSPECT	60056	R1	1971
03-34-115-021-0000	602	N	MAIN	ST	MOUNT PROSPECT	60056	RA	1926
03-24-303-017-0000	1814		ANDOA	LN	MOUNT PROSPECT	60056	R1	1971
03-35-104-006-0000	911	E	KENSINGTON	RD	MOUNT PROSPECT	60056	I1	1980
03-26-416-002-0000	1612		IRONWOOD	DR	MOUNT PROSPECT	60056	R1	1971
03-34-106-013-0000	711	N	PINE	ST	MOUNT PROSPECT	60056	RA	1926
03-27-315-007-0000	605		ORIOLE	LN	MOUNT PROSPECT	60056	R1	1974
03-34-108-002-0000	619		FOREST	AV	MOUNT PROSPECT	60056	RA	1926
03-26-410-001-0000	1305		GREENWOOD	DR	MOUNT PROSPECT	60056	R1	1971
03-26-410-002-0000	1303		GREENWOOD	DR	MOUNT PROSPECT	60056	R1	1971
03-26-410-012-0000	1001		WESTGATE	RD	MOUNT PROSPECT	60056	R1	1971
03-26-409-030-0000	1317		MULBERRY	LN	MOUNT PROSPECT	60056	R1	1971
03-34-215-008-0000	717		EASTMAN	DR	MOUNT PROSPECT	60056	R1	1963
03-34-110-001-0000	621		PROSPECT MANOR	AV	MOUNT PROSPECT	60056	RA	1926
03-25-400-006-0000	832		RIVER	RD	MOUNT PROSPECT	60056	R1	1971
03-25-400-007-0000	830		RIVER	RD	MOUNT PROSPECT	60056	R4*	1971
03-34-216-008-0000	505	E	HIGHLAND	AV	MOUNT PROSPECT	60056	R1	1963
03-34-200-175-0000	1		JUDITH ANN	DR	MOUNT PROSPECT	60056	R3	1955
03-34-200-156-0000	13		JUDITH ANN	DR	MOUNT PROSPECT	60056	R3	1955
03-34-113-015-0000	614	N	PINE	ST	MOUNT PROSPECT	60056	RA	1926
03-26-307-016-0000	1118		CRABTREE	LN	MOUNT PROSPECT	60056	R1	1963
03-26-415-024-0000	1629		GREENWOOD	DR	MOUNT PROSPECT	60056	RX	1971
03-26-403-019-0000	1503		IRONWOOD	DR	MOUNT PROSPECT	60056	R1	1971
03-26-403-013-0000	1401		IRONWOOD	DR	MOUNT PROSPECT	60056	R1	1971
03-26-308-022-0000	1112		GREENFIELD	LN	MOUNT PROSPECT	60056	R1	1971
03-25-311-005-0000	808		HERITAGE	DR	MOUNT PROSPECT	60056	R1*	1971
03-25-310-058-0000	809		HERITAGE	DR	MOUNT PROSPECT	60056	R1*	1971
03-25-311-004-0000	806		HERITAGE	DR	MOUNT PROSPECT	60056	R1*	1971
03-26-320-003-0000	1103		GREENWOOD	DR	MOUNT PROSPECT	60056	R1	1971
03-26-408-032-0000	1013		NEWBERRY	LN	MOUNT PROSPECT	60056	R1	1971
03-34-112-016-0000	612		RUSSEL	ST	MOUNT PROSPECT	60056	RA	1926
03-34-114-005-0000	613	N	PINE	ST	MOUNT PROSPECT	60056	RA	1926
03-26-304-011-0000	606		DOGWOOD	LN	MOUNT PROSPECT	60056	R1	1963
03-27-300-010-0000	432		BOB O LINK	RD	MOUNT PROSPECT	60056	R1	1974
03-26-415-025-0000	1631		GREENWOOD	DR	MOUNT PROSPECT	60056	RX	1971
03-26-416-014-0000	1609		LINDEN	LN	MOUNT PROSPECT	60056	R1	1971
03-26-416-013-0000	1607		LINDEN	LN	MOUNT PROSPECT	60056	R1	1971
03-26-416-012-0000	1605		LINDEN	LN	MOUNT PROSPECT	60056	R1	1971
03-26-416-011-0000	1603		LINDEN	LN	MOUNT PROSPECT	60056	R1	1971
03-34-111-022-0000	600	N	ELMHURST	AV	MOUNT PROSPECT	60056	RA	1926
03-27-309-007-0000	628		BUNTING	LN	MOUNT PROSPECT	60056	R1	1974
03-26-407-013-0000	1103		WESTGATE	RD	MOUNT PROSPECT	60056	R1	1971
03-25-311-015-0000	828		HERITAGE	DR	MOUNT PROSPECT	60056	R1*	1971
03-25-311-014-0000	826		HERITAGE	DR	MOUNT PROSPECT	60056	R1*	1971
03-25-403-032-0000	1900		KIOWA	LN	MOUNT PROSPECT	60056	R1	1971
03-34-200-168-0000	37		JUDITH ANN	DR	MOUNT PROSPECT	60056	R3	1955
03-26-319-023-0000	1106		GREENWOOD	DR	MOUNT PROSPECT	60056	R1	1971
03-26-302-012-0000	612		CEDAR	LN	MOUNT PROSPECT	60056	R1	1963
03-26-414-021-0000	1625		DOGWOOD	LN	MOUNT PROSPECT	60056	R1	1971
03-26-414-020-0000	1623		DOGWOOD	LN	MOUNT PROSPECT	60056	R1	1971
03-26-414-019-0000	1621		DOGWOOD	LN	MOUNT PROSPECT	60056	R1	1971
03-26-408-020-0000	1501		GREENWOOD	DR	MOUNT PROSPECT	60056	R1	1971
03-25-303-017-0000	915		QUINCE	LN	MOUNT PROSPECT	60056	R1	1971
03-34-109-011-0000	601		FAIRVIEW	AV	MOUNT PROSPECT	60056	RA	1926
03-34-109-022-0000	600		PROSPECT MANOR	AV	MOUNT PROSPECT	60056	RA	1926
03-26-322-038-0000	900		WESTGATE	RD	MOUNT PROSPECT	60056	R1	1971
03-26-315-007-0000	1003		GREENFIELD	LN	MOUNT PROSPECT	60056	R1	1971
03-26-311-031-0000	926		GREENFIELD	CT	MOUNT PROSPECT	60056	R1	1971
03-27-403-027-0000	1172		WHEELING	RD	MOUNT PROSPECT	60056	RX	1976
03-27-311-014-0000	600		LARKDALE	LN	MOUNT PROSPECT	60056	R1	1974
03-26-414-002-0000	1612		GREENWOOD	DR	MOUNT PROSPECT	60056	R1	1971

03-26-322-008-0000	1201		LINDEN	LN			MOUNT PROSPECT	60056	R1	1971
03-26-322-007-0000	1113		LINDEN	LN			MOUNT PROSPECT	60056	R1	1971
03-26-414-025-0000	1622		GREENWOOD	DR			MOUNT PROSPECT	60056	R1	1971
03-26-414-026-0000	1620		GREENWOOD	DR			MOUNT PROSPECT	60056	R1	1971
03-26-414-027-0000	1618		GREENWOOD	DR			MOUNT PROSPECT	60056	R1	1971
03-26-414-028-0000	1616		GREENWOOD	DR			MOUNT PROSPECT	60056	R1	1971
03-27-401-205-0000	1034		BOXWOOD	DR			MOUNT PROSPECT	60056	RX	1976
03-27-401-209-0000	1038		BOXWOOD	DR		B	MOUNT PROSPECT	60056	RX	1976
03-26-415-007-0000	1602		LINDEN	LN			MOUNT PROSPECT	60056	R1	1971
03-26-403-009-0000	1309		IRONWOOD	DR			MOUNT PROSPECT	60056	R1	1971
03-27-300-017-0000	1002		PROSPECT MANOR	AV			MOUNT PROSPECT	60056	R1	1974
03-27-308-012-0000	600		BOB O LINK	RD			MOUNT PROSPECT	60056	R1	1974
03-27-300-018-0000	453	W	RAND	RD			MOUNT PROSPECT	60056	R1	1974
03-26-415-021-0000	1623		GREENWOOD	DR			MOUNT PROSPECT	60056	R1	1971
03-27-312-002-0000	934		PROSPECT MANOR	AV			MOUNT PROSPECT	60056	R1	1974
03-26-312-009-0000	705		IRONWOOD	DR			MOUNT PROSPECT	60056	R1	1963
03-27-300-030-0000	428		BOB O LINK	RD			MOUNT PROSPECT	60056	R1	1974
03-26-416-007-0000	1602		IRONWOOD	DR			MOUNT PROSPECT	60056	R1	1971
03-26-314-008-0000	1109		GREENFIELD	LN			MOUNT PROSPECT	60056	R1	1971
03-26-319-002-0000	1105		HEMLOCK	LN			MOUNT PROSPECT	60056	R1	1971
03-26-302-011-0000	610		CEDAR	LN			MOUNT PROSPECT	60056	R1	1963
03-26-311-023-0000	910		GREENFIELD	CT			MOUNT PROSPECT	60056	R1	1971
03-27-401-212-0000	1042		BOXWOOD	DR			MOUNT PROSPECT	60056	RX	1976
03-34-105-016-0000	701		RUSSEL	ST			MOUNT PROSPECT	60056	RA	1926
03-26-320-013-0000	1114		JUNIPER	LN			MOUNT PROSPECT	60056	R1	1971
03-26-322-002-0000	1103		LINDEN	LN			MOUNT PROSPECT	60056	R1	1971
03-26-322-001-0000	1101		LINDEN	LN			MOUNT PROSPECT	60056	R1	1971
03-26-320-001-0000	1015		HEMLOCK	LN			MOUNT PROSPECT	60056	R1	1971
03-26-320-012-0000	1120		JUNIPER	LN			MOUNT PROSPECT	60056	R1	1971
03-34-116-008-0000	507		FOREST	AV			MOUNT PROSPECT	60056	RA	1925
03-34-118-008-0000	507		PROSPECT MANOR	AV			MOUNT PROSPECT	60056	RA	1925
03-26-410-011-0000	1300		MULBERRY	LN			MOUNT PROSPECT	60056	R1	1971
03-26-313-016-0000	909		IRONWOOD	DR			MOUNT PROSPECT	60056	R1	1971
03-26-313-020-0000	907		IRONWOOD	DR			MOUNT PROSPECT	60056	R1	1971
03-27-314-001-0000	427		LARKDALE	LN			MOUNT PROSPECT	60056	R1	1974
03-26-302-010-0000	608		CEDAR	LN			MOUNT PROSPECT	60056	R1	1963
03-27-404-039-0000	1060		WHEELING	RD		2A	MOUNT PROSPECT	60056	RX	1976
03-27-404-039-0000	1060		WHEELING	RD		2B	MOUNT PROSPECT	60056	RX	1976
03-26-309-009-0000	703		GREENWOOD	DR			MOUNT PROSPECT	60056	R1	1963
03-34-106-027-0000	623	N	PINE	ST			MOUNT PROSPECT	60056	RA	1926
03-34-100-027-0000	623		FOREST	AV			MOUNT PROSPECT	60056	RA	1926
03-26-318-021-0000	1112		DOGWOOD	LN			MOUNT PROSPECT	60056	R1	1971
03-27-401-148-0000	1116		BOXWOOD	DR			MOUNT PROSPECT	60056	RX	1976
03-26-318-016-0000	1132		JUNIPER	LN			MOUNT PROSPECT	60056	R1	1971
03-26-402-023-0000	1108		WESTGATE	RD			MOUNT PROSPECT	60056	R1	1971
03-26-318-025-0000	1104		DOGWOOD	LN			MOUNT PROSPECT	60056	R1	1971
03-26-318-026-0000	1102		DOGWOOD	LN			MOUNT PROSPECT	60056	R1	1971
03-26-402-007-0000	1131		JUNIPER	LN			MOUNT PROSPECT	60056	R1	1971
03-27-404-033-0000	1008		WHEELING	RD			MOUNT PROSPECT	60056	RX	1976
03-26-308-008-0000	1113		CRABTREE	LN			MOUNT PROSPECT	60056	R1	1963
03-26-307-019-0000	1112		CRABTREE	LN			MOUNT PROSPECT	60056	R1	1963
03-27-404-022-0000	1040		WHEELING	RD			MOUNT PROSPECT	60056	RX	1976
03-34-110-020-0000	604		EASTWOOD	AV			MOUNT PROSPECT	60056	RA	1926
03-34-110-009-0000	605		PROSPECT MANOR	AV			MOUNT PROSPECT	60056	RA	1926
03-34-109-020-0000	604		PROSPECT MANOR	AV			MOUNT PROSPECT	60056	RA	1926
03-27-403-036-0000	1100		WHEELING	RD		3B	MOUNT PROSPECT	60056	RX	1976
03-27-403-036-0000	1110		WHEELING	RD		1A	MOUNT PROSPECT	60056	RX	1976
03-26-321-004-0000	1105		JUNIPER	LN			MOUNT PROSPECT	60056	R1	1971
03-27-312-013-0000	421		BOB O LINK	RD			MOUNT PROSPECT	60056	R1	1974
03-27-300-004-0000	456		BOB O LINK	RD			MOUNT PROSPECT	60056	R1	1974
03-27-300-019-0000	445	W	RAND	RD			MOUNT PROSPECT	60056	R1	1974
03-25-308-007-0000	1811		APACHE	LN			MOUNT PROSPECT	60056	R1	1971

03-34-124-012-0000	420		FAIRVIEW	AV	MOUNT PROSPECT	60056	RA	1925
03-34-125-001-0000	421		FAIRVIEW	AV	MOUNT PROSPECT	60056	RA	1925
03-34-124-001-0000	421		FOREST	AV	MOUNT PROSPECT	60056	RA	1925
03-34-103-025-0000	702	N	ELMHURST	AV	MOUNT PROSPECT	60056	RA	1926
03-25-308-026-0000	810		BURNING BUSH	LN	MOUNT PROSPECT	60056	R1	1971
03-34-108-001-0000	621		FOREST	AV	MOUNT PROSPECT	60056	RA	1926
03-27-310-001-0000	629		BUNTING	LN	MOUNT PROSPECT	60056	R1	1974
03-27-401-242-0000	940		BOXWOOD	DR	MOUNT PROSPECT	60056	RX	1976
03-26-319-007-0000	1107		DOGWOOD	LN	MOUNT PROSPECT	60056	R1	1971
03-34-200-193-0000	0				MOUNT PROSPECT	60056	R3	1965
03-26-320-018-0000	1104		JUNIPER	LN	MOUNT PROSPECT	60056	R1	1971
03-26-320-005-0000	1107		GREENWOOD	DR	MOUNT PROSPECT	60056	R1	1971
03-26-320-004-0000	1105		GREENWOOD	DR	MOUNT PROSPECT	60056	R1	1971
03-26-415-006-0000	1604		LINDEN	LN	MOUNT PROSPECT	60056	R1	1971
03-27-309-006-0000	609		BOB O LINK	RD	MOUNT PROSPECT	60056	R1	1974
03-34-118-018-0000	508		EASTWOOD	AV	MOUNT PROSPECT	60056	RA	1925
03-26-311-036-0000	1004		GREENFIELD	LN	MOUNT PROSPECT	60056	R1	1971
03-26-414-003-0000	1610		GREENWOOD	DR	MOUNT PROSPECT	60056	R1	1971
03-26-315-016-0000	1014		HEMLOCK	LN	MOUNT PROSPECT	60056	R1	1971
03-26-308-015-0000	904		GREENWOOD	DR	MOUNT PROSPECT	60056	R1	1971
03-26-315-006-0000	1005		GREENFIELD	LN	MOUNT PROSPECT	60056	R1	1971
03-26-315-022-0000	1002		HEMLOCK	LN	MOUNT PROSPECT	60056	R1	1971
03-26-312-007-0000	701		IRONWOOD	DR	MOUNT PROSPECT	60056	R1	1963
03-26-312-008-0000	703		IRONWOOD	DR	MOUNT PROSPECT	60056	R1	1963
03-27-405-047-0000	912		WHEELING	RD	MOUNT PROSPECT	60056	RX	1976
03-27-405-046-0000	910		WHEELING	RD	MOUNT PROSPECT	60056	RX	1976
03-27-405-041-0000	900		WHEELING	RD	MOUNT PROSPECT	60056	RX	1976
03-25-304-020-0000	1810		BASSWOOD	LN	MOUNT PROSPECT	60056	R1	1971
03-25-403-018-0000	1902		KIOWA	LN	MOUNT PROSPECT	60056	R1	1971
03-25-403-019-0000	1904		KIOWA	LN	MOUNT PROSPECT	60056	R1	1971
03-25-304-021-0000	1812		BASSWOOD	LN	MOUNT PROSPECT	60056	R1	1971
03-25-403-020-0000	1906		KIOWA	LN	MOUNT PROSPECT	60056	R1	1971
03-34-113-001-0000	621		RUSSEL	ST	MOUNT PROSPECT	60056	RA	1926
03-25-409-017-0000	1915		HOPI	LN	MOUNT PROSPECT	60056	R1	1971
03-34-200-128-0000	641		MAPLE	CT	MOUNT PROSPECT	60056	R3	1958
03-25-408-016-0000	2018		HOPI	LN	MOUNT PROSPECT	60056	R1	1971
03-26-322-032-0000	905		HEMLOCK	LN	MOUNT PROSPECT	60056	R1	1971
03-26-307-008-0000	1111		BRENTWOOD	LN	MOUNT PROSPECT	60056	R1	1963
03-26-416-008-0000	1600		IRONWOOD	DR	MOUNT PROSPECT	60056	R1	1971
03-27-309-010-0000	616		BUNTING	LN	MOUNT PROSPECT	60056	R1	1974
03-27-312-023-0000	420		LARKDALE	LN	MOUNT PROSPECT	60056	R1	1974
03-27-311-013-0000	608		LARKDALE	LN	MOUNT PROSPECT	60056	R1	1974
03-34-103-028-0000	622	N	ELMHURST	AV	MOUNT PROSPECT	60056	RA	1926
03-34-104-029-0000	623	N	ELMHURST	AV	MOUNT PROSPECT	60056	RA	1926
03-34-103-027-0000	623		EASTWOOD	AV	MOUNT PROSPECT	60056	RA	1926
03-34-200-155-0000	38		JUDITH ANN	DR	MOUNT PROSPECT	60056	R3	1955
03-25-308-015-0000	1814		BOULDER	DR	MOUNT PROSPECT	60056	R1	1971
03-34-201-017-0000	402		GARWOOD	DR	MOUNT PROSPECT	60056	R4*	1963
03-27-301-013-0000	201	W	RAND	RD	MOUNT PROSPECT	60056	B3*	1961
03-27-301-013-0000	211	W	RAND	RD	MOUNT PROSPECT	60056	B3*	1961
03-26-409-033-0000	1323		MULBERRY	LN	MOUNT PROSPECT	60056	R1	1971
03-26-408-029-0000	1007		NEWBERRY	LN	MOUNT PROSPECT	60056	R1	1971
03-27-401-185-0000	1134		BOXWOOD	DR	MOUNT PROSPECT	60056	RX	1976
03-27-403-051-0000	1125		BOXWOOD	DR	MOUNT PROSPECT	60056	RX	1976
03-34-104-014-0000	709	N	ELMHURST	AV	MOUNT PROSPECT	60056	RA	1926
03-34-119-018-0000	508	N	ELMHURST	AV	MOUNT PROSPECT	60056	RA	1925
03-34-116-019-0000	506		FAIRVIEW	AV	MOUNT PROSPECT	60056	RA	1925
03-26-416-005-0000	1606		IRONWOOD	DR	MOUNT PROSPECT	60056	R1	1971
03-26-416-006-0000	1604		IRONWOOD	DR	MOUNT PROSPECT	60056	R1	1971
03-27-401-195-0000	0				MOUNT PROSPECT	60056	RX	1976
03-34-114-016-0000	612	N	WILLE	ST	MOUNT PROSPECT	60056	RA	1926
03-26-322-030-0000	901		HEMLOCK	LN	MOUNT PROSPECT	60056	R1	1971

03-34-215-007-0000	512		GARWOOD	DR		MOUNT PROSPECT	60056	R1	1963
03-34-215-017-0000	599	E	KENSINGTON	RD		MOUNT PROSPECT	60056	R1	1963
03-26-403-007-0000	1305		IRONWOOD	DR		MOUNT PROSPECT	60056	R1	1971
03-26-403-008-0000	1307		IRONWOOD	DR		MOUNT PROSPECT	60056	R1	1971
03-27-312-028-0000	400		LARKDALE	LN		MOUNT PROSPECT	60056	R1	1974
03-27-313-003-0000	621		LARKDALE	LN		MOUNT PROSPECT	60056	R1	1974
03-27-313-004-0000	617		LARKDALE	LN		MOUNT PROSPECT	60056	R1	1974
03-27-313-002-0000	625		LARKDALE	LN		MOUNT PROSPECT	60056	R1	1974
03-25-307-006-0000	1819		HOPI	LN		MOUNT PROSPECT	60056	R1	1971
03-34-216-024-0000	601		EASTMAN	DR		MOUNT PROSPECT	60056	R1	1963
03-27-301-026-1006	250	W	KENSINGTON	RD	3B	MOUNT PROSPECT	60056	B1	1974
03-34-117-018-0000	508		PROSPECT MANOR	AV		MOUNT PROSPECT	60056	RA	1925
03-34-118-007-0000	509		PROSPECT MANOR	AV		MOUNT PROSPECT	60056	RA	1925
03-34-201-012-0000	412		GARWOOD	DR		MOUNT PROSPECT	60056	R4*	1963
03-27-312-014-0000	419		BOB O LINK	RD		MOUNT PROSPECT	60056	R1	1974
03-27-312-007-0000	914		PROSPECT MANOR	AV		MOUNT PROSPECT	60056	R1	1974
03-27-401-184-0000	1132		BOXWOOD	DR		MOUNT PROSPECT	60056	RX	1976
03-27-401-183-0000	1130		BOXWOOD	DR		MOUNT PROSPECT	60056	RX	1976
03-26-409-037-0000	1403		GREENWOOD	DR		MOUNT PROSPECT	60056	R1	1971
03-26-409-038-0000	1401		GREENWOOD	DR		MOUNT PROSPECT	60056	R1	1971
03-34-200-151-0000	46		JUDITH ANN	DR		MOUNT PROSPECT	60056	R3	1955
03-24-415-027-0000	1919		YUMA	LN		MOUNT PROSPECT	60056	R1	1971
03-24-416-014-0000	1507		PARK	DR		MOUNT PROSPECT	60056	R1	1971
03-24-415-022-0000	1909		YUMA	LN		MOUNT PROSPECT	60056	R1	1971
03-26-322-010-0000	1205		LINDEN	LN		MOUNT PROSPECT	60056	R1	1971
03-35-200-038-0000	1350		FEEHANVILLE	DR		MOUNT PROSPECT	60056	I1	1986
03-34-101-027-0000	623		FAIRVIEW	AV		MOUNT PROSPECT	60056	RA	1926
03-34-102-027-0000	623		PROSPECT MANOR	AV		MOUNT PROSPECT	60056	RA	1926
03-26-413-002-0000	1612		DOGWOOD	LN		MOUNT PROSPECT	60056	R1	1971
03-26-413-003-0000	1610		DOGWOOD	LN		MOUNT PROSPECT	60056	R1	1971
03-27-310-005-0000	613		BUNTING	LN		MOUNT PROSPECT	60056	R1	1974
03-27-312-010-0000	433		BOB O LINK	RD		MOUNT PROSPECT	60056	R1	1974
03-34-106-021-0000	710	N	WILLE	ST		MOUNT PROSPECT	60056	RA	1926
03-27-310-007-0000	601		BUNTING	LN		MOUNT PROSPECT	60056	R1	1974
03-26-409-026-0000	1309		MULBERRY	LN		MOUNT PROSPECT	60056	R1	1971
03-25-409-055-0000	2000	E	KENSINGTON	RD		MOUNT PROSPECT	60056	CR	1971
03-26-403-023-0000	811		NEWBERRY	LN		MOUNT PROSPECT	60056	R1	1971
03-34-200-184-0000	205	E	RAND	RD		MOUNT PROSPECT	60056	B3	1965
03-26-315-025-0000	908		HEMLOCK	LN		MOUNT PROSPECT	60056	R1	1971
03-26-319-022-0000	1108		GREENWOOD	DR		MOUNT PROSPECT	60056	R1	1971
03-34-200-069-0000	224	E	HIGHLAND	ST		MOUNT PROSPECT	60056	R3	1958
03-34-200-068-0000	222	E	HIGHLAND	ST		MOUNT PROSPECT	60056	R3	1958
03-34-200-064-0000	214	E	HIGHLAND	ST		MOUNT PROSPECT	60056	R3	1958
03-26-310-006-0000	607		HACKBERRY	LN		MOUNT PROSPECT	60056	R1	1963
03-34-113-019-0000	606	N	PINE	ST		MOUNT PROSPECT	60056	RA	1926
03-34-114-008-0000	607	N	PINE	ST		MOUNT PROSPECT	60056	RA	1926
03-34-200-124-0000	646		MAPLE	CT		MOUNT PROSPECT	60056	R3	1958
03-34-200-125-0000	635		MAPLE	CT		MOUNT PROSPECT	60056	R3	1958
03-34-118-009-0000	505		PROSPECT MANOR	AV		MOUNT PROSPECT	60056	RA	1925
03-34-127-015-0000	414	N	ELMHURST	AV		MOUNT PROSPECT	60056	RA	1925
03-25-306-013-0000	1807		BITTERSWEET	LN		MOUNT PROSPECT	60056	R1	1971
03-25-119-033-0000	1403		COLUMBINE	DR		MOUNT PROSPECT	60056	R1	1971
03-25-119-030-0000	1806		TANO	LN		MOUNT PROSPECT	60056	R1	1971
03-25-119-031-0000	1804		TANO	LN		MOUNT PROSPECT	60056	R1	1971
03-34-200-072-0000	111	E	RAND	RD		MOUNT PROSPECT	60056	B3	1963
03-35-200-039-0000	1450		FEEHANVILLE	DR	Suite A	MOUNT PROSPECT	60056	I1	1986
03-25-307-017-0000	1802		APACHE	LN		MOUNT PROSPECT	60056	R1	1971
03-26-403-015-0000	1407		IRONWOOD	DR		MOUNT PROSPECT	60056	R1	1971
03-25-200-009-0000	1313		BURNING BUSH	LN		MOUNT PROSPECT	60056	CR	1971
03-24-308-033-0000	1816	E	CAMP MCDONALD	RD		MOUNT PROSPECT	60056	R1	1971
03-26-316-002-0000	1102		ALDER	LN		MOUNT PROSPECT	60056	R1	1971
03-34-200-105-0000	622		MAPLE	CT		MOUNT PROSPECT	60056	R3	1958

03-35-102-024-0000	851		FEEHANVILLE	DR		MOUNT PROSPECT	60056	I1	1981
03-26-411-024-0000	1646		BARBERRY	LN		MOUNT PROSPECT	60056	R1	1971
03-26-414-023-0000	1626		GREENWOOD	DR		MOUNT PROSPECT	60056	R1	1971
03-26-407-021-0000	1406		GREENWOOD	DR		MOUNT PROSPECT	60056	R1	1971
03-26-407-020-0000	1404		GREENWOOD	DR		MOUNT PROSPECT	60056	R1	1971
03-26-414-009-0000	1103		SYCAMORE	LN		MOUNT PROSPECT	60056	R1	1971
03-26-414-001-0000	1614		GREENWOOD	DR		MOUNT PROSPECT	60056	R1	1971
03-26-322-023-0000	910		IRONWOOD	PL		MOUNT PROSPECT	60056	R1	1971
03-27-405-035-0000	942		WHEELING	RD		MOUNT PROSPECT	60056	RX	1976
03-34-200-190-0000	0					MOUNT PROSPECT	60056	R3	1965
03-26-402-008-0000	1129		JUNIPER	LN		MOUNT PROSPECT	60056	R1	1971
03-34-104-023-0000	706		RUSSEL	ST		MOUNT PROSPECT	60056	RA	1926
03-26-321-006-0000	1109		JUNIPER	LN		MOUNT PROSPECT	60056	R1	1971
03-26-311-011-0000	901		BRENTWOOD	LN		MOUNT PROSPECT	60056	R1	1963
03-27-312-020-0000	428		LARKDALE	LN		MOUNT PROSPECT	60056	R1	1974
03-27-312-025-0000	412		LARKDALE	LN		MOUNT PROSPECT	60056	R1	1974
03-34-107-041-0000	710	N	MAIN	ST		MOUNT PROSPECT	60056	RA	1926
03-25-403-026-0000	2000		KIOWA	LN		MOUNT PROSPECT	60056	R1	1971
03-34-105-021-0000	706	N	PINE	ST		MOUNT PROSPECT	60056	RA	1926
03-26-309-008-0000	701		GREENWOOD	DR		MOUNT PROSPECT	60056	R1	1963
03-26-315-024-0000	910		HEMLOCK	LN		MOUNT PROSPECT	60056	R1	1971
03-26-307-004-0000	1119		BRENTWOOD	LN		MOUNT PROSPECT	60056	R1	1963
03-26-307-017-0000	1116		CRABTREE	LN		MOUNT PROSPECT	60056	R1	1963
03-34-215-016-0000	701		EASTMAN	DR		MOUNT PROSPECT	60056	R1	1963
03-25-403-022-0000	1910		KIOWA	LN		MOUNT PROSPECT	60056	R1	1971
03-25-407-006-0000	2013		KIOWA	LN		MOUNT PROSPECT	60056	R1	1971
03-27-401-168-0000	1044		BOXWOOD	DR		MOUNT PROSPECT	60056	RX	1976
03-25-305-025-0000	1802		BITTERSWEET	LN		MOUNT PROSPECT	60056	R1	1971
03-25-305-023-0000	922		QUINCE	LN		MOUNT PROSPECT	60056	R1	1971
03-26-415-018-0000	1617		GREENWOOD	DR		MOUNT PROSPECT	60056	RX	1971
03-26-314-017-0000	1106		HEMLOCK	LN		MOUNT PROSPECT	60056	R1	1971
03-25-305-031-0000	1814		BITTERSWEET	LN		MOUNT PROSPECT	60056	R1	1971
03-26-307-018-0000	1114		CRABTREE	LN		MOUNT PROSPECT	60056	R1	1963
03-34-126-012-0000	501	W	MEMORY	LN		MOUNT PROSPECT	60056	RA	1925
03-34-118-011-0000	502	W	MEMORY	LN		MOUNT PROSPECT	60056	RA	1925
03-34-102-015-0000	707		PROSPECT MANOR	AV		MOUNT PROSPECT	60056	RA	1926
03-26-408-026-0000	1004		SYCAMORE	LN		MOUNT PROSPECT	60056	R1	1971
03-26-410-008-0000	1314		MULBERRY	LN		MOUNT PROSPECT	60056	R1	1971
03-26-319-015-0000	1124		JUNIPER	LN		MOUNT PROSPECT	60056	R1	1971
03-26-319-020-0000	1112		GREENWOOD	DR		MOUNT PROSPECT	60056	R1	1971
03-26-319-019-0000	1114		GREENWOOD	DR		MOUNT PROSPECT	60056	R1	1971
03-34-200-073-0000	621	N	MAIN	ST		MOUNT PROSPECT	60056	B3	1955
03-34-200-132-0000	12		JUDITH ANN	DR		MOUNT PROSPECT	60056	R3	1955
03-34-200-138-0000	24		JUDITH ANN	DR		MOUNT PROSPECT	60056	R3	1955
03-27-306-015-0000	1008	N	ELMHURST	RD		MOUNT PROSPECT	60056	R1	1965
03-27-306-016-0000	1006	N	ELMHURST	RD		MOUNT PROSPECT	60056	R1	1965
03-25-309-038-0000	1811		BOULDER	DR		MOUNT PROSPECT	60056	R1	1971
03-27-315-003-0000	621		ORIOLE	LN		MOUNT PROSPECT	60056	R1	1974
03-27-315-004-0000	617		ORIOLE	LN		MOUNT PROSPECT	60056	R1	1974
03-27-315-002-0000	625		ORIOLE	LN		MOUNT PROSPECT	60056	R1	1974
03-27-315-005-0000	613		ORIOLE	LN		MOUNT PROSPECT	60056	R1	1974
03-26-409-035-0000	1327		MULBERRY	LN		MOUNT PROSPECT	60056	R1	1971
03-34-105-024-0000	700	N	PINE	ST		MOUNT PROSPECT	60056	RA	1926
03-27-316-001-0000	427		ORIOLE	LN		MOUNT PROSPECT	60056	R1	1974
03-27-316-003-0000	419		ORIOLE	LN		MOUNT PROSPECT	60056	R1	1974
03-34-216-005-0000	409	E	HIGHLAND	AV		MOUNT PROSPECT	60056	R1	1963
03-34-216-006-0000	501	E	HIGHLAND	AV		MOUNT PROSPECT	60056	R1	1963
03-27-401-138-0000	1124		BOXWOOD	DR	B	MOUNT PROSPECT	60056	RX	1976
03-27-300-013-0000	420		BOB O LINK	RD		MOUNT PROSPECT	60056	R1	1974
03-27-314-008-0000	401		LARKDALE	LN		MOUNT PROSPECT	60056	R1	1974
03-27-403-032-0000	1154		WHEELING	RD		MOUNT PROSPECT	60056	RX	1976
03-27-403-033-0000	1152		WHEELING	RD		MOUNT PROSPECT	60056	RX	1976

03-25-311-025-0000	1004		HERITAGE	DR		MOUNT PROSPECT	60056	R1*	1971
03-26-314-014-0000	1004		GREENWOOD	DR		MOUNT PROSPECT	60056	R1	1971
03-26-308-011-0000	1107		CRABTREE	LN		MOUNT PROSPECT	60056	R1	1963
03-34-108-011-0000	601		FOREST	AV		MOUNT PROSPECT	60056	RA	1926
03-27-313-006-0000	609		LARKDALE	LN		MOUNT PROSPECT	60056	R1	1974
03-34-104-021-0000	710		RUSSEL	ST		MOUNT PROSPECT	60056	RA	1926
03-25-406-014-0000	902		MOKI	LN		MOUNT PROSPECT	60056	R1	1971
03-34-110-017-0000	610		EASTWOOD	AV		MOUNT PROSPECT	60056	RA	1926
03-25-305-039-0000	1002		BURNING BUSH	LN		MOUNT PROSPECT	60056	R1	1971
03-27-312-005-0000	922		PROSPECT MANOR	AV		MOUNT PROSPECT	60056	R1	1974
03-27-312-001-0000	439		BOB O LINK	RD		MOUNT PROSPECT	60056	R1	1974
03-26-306-009-0000	707		ELDERBERRY	LN		MOUNT PROSPECT	60056	R1	1963
03-26-306-008-0000	705		ELDERBERRY	LN		MOUNT PROSPECT	60056	R1	1963
03-27-408-001-0000	601		ELDERBERRY	LN		MOUNT PROSPECT	60056	R1	1963
03-26-306-001-0000	603		ELDERBERRY	LN		MOUNT PROSPECT	60056	R1	1963
03-26-306-002-0000	605		ELDERBERRY	LN		MOUNT PROSPECT	60056	R1	1963
03-26-306-003-0000	607		ELDERBERRY	LN		MOUNT PROSPECT	60056	R1	1963
03-27-408-002-0000	1013		WHEELING	RD		MOUNT PROSPECT	60056	R1	1963
03-26-306-019-0000	706		GREENWOOD	DR		MOUNT PROSPECT	60056	R1	1963
03-27-314-007-0000	405		LARKDALE	LN		MOUNT PROSPECT	60056	R1	1974
03-26-321-018-0000	1008		WESTGATE	RD		MOUNT PROSPECT	60056	R1	1971
03-26-321-011-0000	1119		JUNIPER	LN		MOUNT PROSPECT	60056	R1	1971
03-26-309-007-0000	609		GREENWOOD	DR		MOUNT PROSPECT	60056	R1	1963
03-26-309-006-0000	607		GREENWOOD	DR		MOUNT PROSPECT	60056	R1	1963
03-26-309-005-0000	605		GREENWOOD	DR		MOUNT PROSPECT	60056	R1	1963
03-26-414-022-0000	1627		DOGWOOD	LN		MOUNT PROSPECT	60056	R1	1971
03-26-322-006-0000	1111		LINDEN	LN		MOUNT PROSPECT	60056	R1	1971
03-26-304-016-0000	702		DOGWOOD	LN		MOUNT PROSPECT	60056	R1	1963
03-34-111-020-0000	604	N	ELMHURST	AV		MOUNT PROSPECT	60056	RA	1926
03-34-104-013-0000	711	N	ELMHURST	AV		MOUNT PROSPECT	60056	RA	1926
03-35-104-007-0000	900		BUSINESS CENTER	DR	B	MOUNT PROSPECT	60056	I1	1980
03-34-200-063-0000	2	E	RAND	RD		MOUNT PROSPECT	60056	B4	1964
03-25-308-021-0000	1826		BOULDER	DR		MOUNT PROSPECT	60056	R1	1971
03-25-308-020-0000	1824		BOULDER	DR		MOUNT PROSPECT	60056	R1	1971
03-25-304-027-0000	1824		BASSWOOD	LN		MOUNT PROSPECT	60056	R1	1971
03-35-104-057-0000	1000		BUSINESS CENTER	DR		MOUNT PROSPECT	60056	I1	1982
03-34-212-020-0000	411		GARWOOD	DR		MOUNT PROSPECT	60056	R1	1963
03-34-201-019-0000	710		WINDSOR	DR		MOUNT PROSPECT	60056	R4*	1963
03-25-311-009-0000	816		HERITAGE	DR		MOUNT PROSPECT	60056	R1*	1971
03-26-415-012-0000	1605		GREENWOOD	DR		MOUNT PROSPECT	60056	R1	1971
03-27-401-136-0000	1122		BOXWOOD	DR	B	MOUNT PROSPECT	60056	RX	1976
03-27-316-002-0000	423		ORIOLE	LN		MOUNT PROSPECT	60056	R1	1974
03-27-315-001-0000	629		ORIOLE	LN		MOUNT PROSPECT	60056	R1	1974
03-27-401-131-0000	0					MOUNT PROSPECT	60056	RX	1976
03-26-306-004-0000	609		ELDERBERRY	LN		MOUNT PROSPECT	60056	R1	1963
03-26-306-005-0000	611		ELDERBERRY	LN		MOUNT PROSPECT	60056	R1	1963
03-27-300-008-0000	440		BOB O LINK	RD		MOUNT PROSPECT	60056	R1	1974
03-27-300-009-0000	436		BOB O LINK	RD		MOUNT PROSPECT	60056	R1	1974
03-25-305-028-0000	1808		BITTERSWEET	LN		MOUNT PROSPECT	60056	R1	1971
03-25-305-035-0000	1822		BITTERSWEET	LN		MOUNT PROSPECT	60056	R1	1971
03-26-410-018-0000	1301		GREENWOOD	DR		MOUNT PROSPECT	60056	R1	1971
03-26-415-011-0000	1603		GREENWOOD	DR		MOUNT PROSPECT	60056	R1	1971
03-27-309-015-0000	607		BOB O LINK	RD		MOUNT PROSPECT	60056	R1	1974
03-27-314-014-0000	420		ORIOLE	LN		MOUNT PROSPECT	60056	R1	1974
03-27-314-013-0000	416		ORIOLE	LN		MOUNT PROSPECT	60056	R1	1974
03-34-101-028-0000	622		PROSPECT MANOR	AV		MOUNT PROSPECT	60056	RA	1926
03-34-201-016-0000	404		GARWOOD	DR		MOUNT PROSPECT	60056	R4*	1963
03-34-201-015-0000	406		GARWOOD	DR		MOUNT PROSPECT	60056	R4*	1963
03-26-311-007-0000	909		BRENTWOOD	LN		MOUNT PROSPECT	60056	R1	1963
03-34-126-011-0000	401		PROSPECT MANOR	AV		MOUNT PROSPECT	60056	RA	1925
03-34-126-022-0000	400		EASTWOOD	AV		MOUNT PROSPECT	60056	RA	1925
03-26-320-016-0000	1108		JUNIPER	LN		MOUNT PROSPECT	60056	R1	1971

03-26-320-017-0000	1106		JUNIPER	LN	MOUNT PROSPECT	60056	R1	1971
03-26-320-002-0000	1013		HEMLOCK	LN	MOUNT PROSPECT	60056	R1	1971
03-34-216-004-0000	407	E	HIGHLAND	AV	MOUNT PROSPECT	60056	R1	1963
03-26-402-028-0000	1106		WESTGATE	RD	MOUNT PROSPECT	60056	R1	1971
03-34-200-189-0000	0				MOUNT PROSPECT	60056	R3	1965
03-27-401-222-0000	0				MOUNT PROSPECT	60056	RX	1976
03-34-113-009-0000	605		RUSSEL	ST	MOUNT PROSPECT	60056	RA	1926
03-34-113-010-0000	603		RUSSEL	ST	MOUNT PROSPECT	60056	RA	1926
03-34-110-005-0000	613		PROSPECT MANOR	AV	MOUNT PROSPECT	60056	RA	1926
03-34-110-016-0000	612		EASTWOOD	AV	MOUNT PROSPECT	60056	RA	1926
03-34-112-005-0000	613	N	ELMHURST	AV	MOUNT PROSPECT	60056	RA	1926
03-34-111-017-0000	610	N	ELMHURST	AV	MOUNT PROSPECT	60056	RA	1926
03-25-306-006-0000	1821		BITTERSWEET	LN	MOUNT PROSPECT	60056	R1	1971
03-34-115-010-0000	603	N	WILLE	ST	MOUNT PROSPECT	60056	RA	1926
03-26-310-004-0000	603		HACKBERRY	LN	MOUNT PROSPECT	60056	R1	1963
03-26-310-005-0000	605		HACKBERRY	LN	MOUNT PROSPECT	60056	R1	1963
03-25-307-005-0000	1821		HOPI	LN	MOUNT PROSPECT	60056	R1	1971
03-26-413-004-0000	1608		DOGWOOD	LN	MOUNT PROSPECT	60056	R1	1971
03-26-416-017-0000	1615		LINDEN	LN	MOUNT PROSPECT	60056	R1	1971
03-26-416-010-0000	1007		SYCAMORE	LN	MOUNT PROSPECT	60056	R1	1971
03-26-308-025-0000	1118		GREENFIELD	LN	MOUNT PROSPECT	60056	R1	1971
03-26-314-003-0000	1119		GREENFIELD	LN	MOUNT PROSPECT	60056	R1	1971
03-26-314-021-0000	1114		HEMLOCK	LN	MOUNT PROSPECT	60056	R1	1971
03-26-318-003-0000	1111		HEMLOCK	LN	MOUNT PROSPECT	60056	R1	1971
03-26-314-019-0000	1110		HEMLOCK	LN	MOUNT PROSPECT	60056	R1	1971
03-26-314-006-0000	1113		GREENFIELD	LN	MOUNT PROSPECT	60056	R1	1971
03-26-321-031-0000	1102		LINDEN	LN	MOUNT PROSPECT	60056	R1	1971
03-26-321-022-0000	1000		WESTGATE	RD	MOUNT PROSPECT	60056	R1	1971
03-26-321-032-0000	1001		HEMLOCK	LN	MOUNT PROSPECT	60056	R1	1971
03-26-414-014-0000	1611		DOGWOOD	LN	MOUNT PROSPECT	60056	R1	1971
03-26-308-010-0000	1109		CRABTREE	LN	MOUNT PROSPECT	60056	R1	1963
03-27-315-006-0000	609		ORIOLE	LN	MOUNT PROSPECT	60056	R1	1974
03-26-408-010-0000	1502		IRONWOOD	DR	MOUNT PROSPECT	60056	R1	1971
03-34-112-021-0000	602		RUSSEL	ST	MOUNT PROSPECT	60056	RA	1926
03-24-303-014-0000	1806		LARCH	DR	MOUNT PROSPECT	60056	R1	1971
03-34-107-012-0000	703	N	WILLE	ST	MOUNT PROSPECT	60056	RA	1926
03-25-204-020-0000	1908		WOOD	LN	MOUNT PROSPECT	60056	R1	1971
03-24-317-011-0000	1807		ANDOA	LN	MOUNT PROSPECT	60056	R1	1971
03-27-401-058-0000	900		BOXWOOD	DR	MOUNT PROSPECT	60056	RX	1976
03-27-311-008-0000	628		LARKDALE	LN	MOUNT PROSPECT	60056	R1	1974
03-27-311-011-0000	616		LARKDALE	LN	MOUNT PROSPECT	60056	R1	1974
03-25-305-027-0000	1806		BITTERSWEET	LN	MOUNT PROSPECT	60056	R1	1971
03-25-303-015-0000	919		QUINCE	LN	MOUNT PROSPECT	60056	R1	1971
03-27-300-012-0000	424		BOB O LINK	RD	MOUNT PROSPECT	60056	R1	1974
03-27-312-004-0000	924		PROSPECT MANOR	AV	MOUNT PROSPECT	60056	R1	1974
03-27-310-010-0000	620		ALBION	LN	MOUNT PROSPECT	60056	R1	1974
03-25-104-038-0000	1769		WOOD	LN	MOUNT PROSPECT	60056	R1	1971
03-34-213-005-0000	707		WILSHIRE	DR	MOUNT PROSPECT	60056	R1	1963
03-25-402-044-0000	2017	E	EUCLID	AV	MOUNT PROSPECT	60056	B3	1971
03-34-213-012-0000	700		EASTMAN	DR	MOUNT PROSPECT	60056	R1	1963
03-34-212-005-0000	701		WINDSOR	DR	MOUNT PROSPECT	60056	R1	1963
03-34-118-022-0000	500		EASTWOOD	AV	MOUNT PROSPECT	60056	RA	1925
03-34-119-011-0000	402	W	MEMORY	LN	MOUNT PROSPECT	60056	RA	1925
03-34-119-022-0000	500	N	ELMHURST	AV	MOUNT PROSPECT	60056	RA	1925
03-34-212-014-0000	606		WILSHIRE	DR	MOUNT PROSPECT	60056	R1	1963
03-34-215-002-0000	502		GARWOOD	DR	MOUNT PROSPECT	60056	R1	1963
03-34-215-003-0000	504		GARWOOD	DR	MOUNT PROSPECT	60056	R1	1963
03-34-200-140-0000	20		JUDITH ANN	DR	MOUNT PROSPECT	60056	R3	1955
03-34-200-146-0000	32		JUDITH ANN	DR	MOUNT PROSPECT	60056	R3	1955
03-25-305-005-0000	1829		BASSWOOD	LN	MOUNT PROSPECT	60056	R1	1971
03-25-305-004-0000	1831		BASSWOOD	LN	MOUNT PROSPECT	60056	R1	1971
03-34-201-021-0000	706		WINDSOR	DR	MOUNT PROSPECT	60056	R1	1963

03-24-404-015-0000	1813		PARK	DR	MOUNT PROSPECT	60056	R1	1971
03-24-408-015-0000	2023		SENECA	LN	MOUNT PROSPECT	60056	R1	1971
03-24-408-030-0000	2004		WINTERGREEN	AV	MOUNT PROSPECT	60056	R1	1971
03-34-119-019-0000	506	N	ELMHURST	AV	MOUNT PROSPECT	60056	RA	1925
03-25-406-011-0000	912		PECOS	LN	MOUNT PROSPECT	60056	R1	1971
03-25-405-014-0000	1912		SIOUX	LN	MOUNT PROSPECT	60056	R1	1971
03-25-404-016-0000	910		SUMAC	LN	MOUNT PROSPECT	60056	R1	1971
03-25-406-025-0000	911		SUMAC	LN	MOUNT PROSPECT	60056	R1	1971
03-25-305-003-0000	1833		BASSWOOD	LN	MOUNT PROSPECT	60056	R1	1971
03-27-309-011-0000	612		BUNTING	LN	MOUNT PROSPECT	60056	R1	1974
03-27-309-012-0000	608		BUNTING	LN	MOUNT PROSPECT	60056	R1	1974
03-27-309-013-0000	604		BUNTING	LN	MOUNT PROSPECT	60056	R1	1974
03-34-105-019-0000	710	N	PINE	ST	MOUNT PROSPECT	60056	RA	1926
03-27-310-004-0000	617		BUNTING	LN	MOUNT PROSPECT	60056	R1	1974
03-25-408-007-0000	1003		MOKI	LN	MOUNT PROSPECT	60056	R1	1971
03-27-313-012-0000	616		ORIOLE	LN	MOUNT PROSPECT	60056	R1	1974
03-27-313-013-0000	612		ORIOLE	LN	MOUNT PROSPECT	60056	R1	1974
03-27-313-011-0000	620		ORIOLE	LN	MOUNT PROSPECT	60056	R1	1974
03-26-318-022-0000	1110		DOGWOOD	LN	MOUNT PROSPECT	60056	R1	1971
03-26-318-023-0000	1108		DOGWOOD	LN	MOUNT PROSPECT	60056	R1	1971
03-26-318-024-0000	1106		DOGWOOD	LN	MOUNT PROSPECT	60056	R1	1971
03-27-405-042-0000	902		WHEELING	RD	MOUNT PROSPECT	60056	RX	1976
03-27-409-010-0000	909	N	ELMHURST	RD	MOUNT PROSPECT	60056	B3*	1958
03-26-402-006-0000	1135		JUNIPER	LN	MOUNT PROSPECT	60056	R1	1971
03-26-322-005-0000	1109		LINDEN	LN	MOUNT PROSPECT	60056	R1	1971
03-25-305-037-0000	1826		BITTERSWEET	LN	MOUNT PROSPECT	60056	R1	1971
03-26-409-046-0000	1014		NEWBERRY	LN	MOUNT PROSPECT	60056	R1	1971
03-26-410-003-0000	1328		MULBERRY	LN	MOUNT PROSPECT	60056	R1	1971
03-26-410-017-0000	1011		WESTGATE	RD	MOUNT PROSPECT	60056	R1	1971
03-26-408-022-0000	1012		SYCAMORE	LN	MOUNT PROSPECT	60056	R1	1971
03-34-200-037-0000	617	N	MAIN	ST	MOUNT PROSPECT	60056	B3	1955
03-25-308-008-0000	1809		APACHE	LN	MOUNT PROSPECT	60056	R1	1971
03-34-101-014-0000	709		FAIRVIEW	AV	MOUNT PROSPECT	60056	RA	1926
03-34-101-022-0000	708		PROSPECT MANOR	AV	MOUNT PROSPECT	60056	RA	1926
03-34-107-009-0000	709	N	WILLE	ST	MOUNT PROSPECT	60056	RA	1926
03-25-405-004-0000	1901		CHOLO	LN	MOUNT PROSPECT	60056	R1	1971
03-26-415-013-0000	1607		GREENWOOD	DR	MOUNT PROSPECT	60056	R1	1971
03-27-312-021-0000	424		LARKDALE	LN	MOUNT PROSPECT	60056	R1	1974
03-27-312-024-0000	416		LARKDALE	LN	MOUNT PROSPECT	60056	R1	1974
03-34-115-016-0000	612	N	MAIN	ST	MOUNT PROSPECT	60056	RA	1926
03-34-108-016-0000	612		FAIRVIEW	AV	MOUNT PROSPECT	60056	RA	1926
03-34-108-005-0000	613		FOREST	AV	MOUNT PROSPECT	60056	RA	1926
03-34-113-005-0000	613		RUSSEL	ST	MOUNT PROSPECT	60056	RA	1926
03-34-113-016-0000	612	N	PINE	ST	MOUNT PROSPECT	60056	RA	1926
03-26-319-018-0000	1116		GREENWOOD	DR	MOUNT PROSPECT	60056	R1	1971
03-26-319-017-0000	1118		GREENWOOD	DR	MOUNT PROSPECT	60056	R1	1971
03-25-111-010-0000	1320		PEARTREE	LN	MOUNT PROSPECT	60056	R1	1971
03-25-404-028-0000	1926		CHOLO	LN	MOUNT PROSPECT	60056	R1	1971
03-25-405-011-0000	1917		CHOLO	LN	MOUNT PROSPECT	60056	R1	1971
03-34-111-016-0000	612	N	ELMHURST	AV	MOUNT PROSPECT	60056	RA	1926
03-24-312-019-0000	1719		AZTEC	LN	MOUNT PROSPECT	60056	R1	1971
03-25-304-022-0000	1814		BASSWOOD	LN	MOUNT PROSPECT	60056	R1	1971
03-25-304-023-0000	1816		BASSWOOD	LN	MOUNT PROSPECT	60056	R1	1971
03-34-200-144-0000	36		JUDITH ANN	DR	MOUNT PROSPECT	60056	R3	1955
03-34-110-002-0000	619		PROSPECT MANOR	AV	MOUNT PROSPECT	60056	RA	1926
03-34-110-013-0000	618		EASTWOOD	AV	MOUNT PROSPECT	60056	RA	1926
03-34-126-009-0000	405		PROSPECT MANOR	AV	MOUNT PROSPECT	60056	RA	1925
03-27-307-024-0000	950	N	ELMHURST	RD	MOUNT PROSPECT	60056	B4	1966
03-34-319-016-0000	112	N	ELMHURST	AV	MOUNT PROSPECT	60056	RA	1917
03-26-315-004-0000	1009		GREENFIELD	LN	MOUNT PROSPECT	60056	R1	1971
03-34-112-010-0000	603	N	ELMHURST	AV	MOUNT PROSPECT	60056	RA	1926
03-25-207-006-0000	1408		SAUK	LN	MOUNT PROSPECT	60056	R1	1971

03-25-306-027-0000	1812		HOPI	LN		MOUNT PROSPECT	60056	R1	1971
03-25-307-023-0000	1814		APACHE	LN		MOUNT PROSPECT	60056	R1	1971
03-34-212-007-0000	607		WINDSOR	DR		MOUNT PROSPECT	60056	R1	1963
03-25-204-015-0000	1429		BURNING BUSH	LN		MOUNT PROSPECT	60056	R1	1971
03-27-316-004-0000	415		ORIOLE	LN		MOUNT PROSPECT	60056	R1	1974
03-34-124-011-0000	401		FOREST	AV		MOUNT PROSPECT	60056	RA	1925
03-34-200-086-0000	202	E	HIGHLAND	ST		MOUNT PROSPECT	60056	R3	1958
03-34-200-177-0000	5		JUDITH ANN	DR		MOUNT PROSPECT	60056	R3	1955
03-25-404-003-0000	1905		KIOWA	LN		MOUNT PROSPECT	60056	R1	1971
03-26-317-001-0000	1101		ALDER	LN		MOUNT PROSPECT	60056	R1	1971
03-34-213-016-0000	710		HOLLY	CT		MOUNT PROSPECT	60056	R1	1963
03-25-306-001-0000	1829		BITTERSWEET	LN		MOUNT PROSPECT	60056	R1	1971
03-25-307-019-0000	1806		APACHE	LN		MOUNT PROSPECT	60056	R1	1971
03-25-307-022-0000	1812		APACHE	LN		MOUNT PROSPECT	60056	R1	1971
03-25-307-020-0000	1808		APACHE	LN		MOUNT PROSPECT	60056	R1	1971
03-34-111-011-0000	601		EASTWOOD	AV		MOUNT PROSPECT	60056	RA	1926
03-34-201-032-0000	606		WINDSOR	DR		MOUNT PROSPECT	60056	R1	1963
03-26-319-006-0000	1105		DOGWOOD	LN		MOUNT PROSPECT	60056	R1	1971
03-26-402-027-0000	1102		WESTGATE	RD		MOUNT PROSPECT	60056	R1	1971
03-26-319-005-0000	1103		DOGWOOD	LN		MOUNT PROSPECT	60056	R1	1971
03-26-402-010-0000	1125		JUNIPER	LN		MOUNT PROSPECT	60056	R1	1971
03-34-216-007-0000	503	E	HIGHLAND	AV		MOUNT PROSPECT	60056	R1	1963
03-27-312-026-0000	408		LARKDALE	LN		MOUNT PROSPECT	60056	R1	1974
03-27-312-027-0000	404		LARKDALE	LN		MOUNT PROSPECT	60056	R1	1974
03-27-310-011-0000	616		ALBION	LN		MOUNT PROSPECT	60056	R1	1974
03-27-312-012-0000	425		BOB O LINK	RD		MOUNT PROSPECT	60056	R1	1974
03-27-310-014-0000	600		ALBION	LN		MOUNT PROSPECT	60056	R1	1974
03-27-401-140-0000	0					MOUNT PROSPECT	60056	RX	1976
03-27-401-182-0000	1128		BOXWOOD	DR		MOUNT PROSPECT	60056	RX	1976
03-27-403-056-0000	1115		BOXWOOD	DR		MOUNT PROSPECT	60056	RX	1976
03-27-401-139-0000	1126		BOXWOOD	DR		MOUNT PROSPECT	60056	RX	1976
03-34-126-020-0000	404		EASTWOOD	AV		MOUNT PROSPECT	60056	RA	1925
03-34-127-010-0000	403		EASTWOOD	AV		MOUNT PROSPECT	60056	RA	1925
03-34-127-021-0000	402	N	ELMHURST	AV		MOUNT PROSPECT	60056	RA	1925
03-34-125-010-0000	403		FAIRVIEW	AV		MOUNT PROSPECT	60056	RA	1925
03-25-201-012-0000	2013		CHINKAPIN OAK	DR		MOUNT PROSPECT	60056	R1	1971
03-34-200-172-0000	45		JUDITH ANN	DR		MOUNT PROSPECT	60056	R3	1955
03-34-116-010-0000	503		FOREST	AV		MOUNT PROSPECT	60056	RA	1925
03-34-116-021-0000	502		FAIRVIEW	AV		MOUNT PROSPECT	60056	RA	1925
03-34-119-010-0000	503		EASTWOOD	AV		MOUNT PROSPECT	60056	RA	1925
03-35-104-040-0000	699		WHEELING	RD	103	MOUNT PROSPECT	60056	I1	1963
03-26-412-017-0000	1615		BARBERRY	LN		MOUNT PROSPECT	60056	R1	1971
03-25-310-034-0000	1704		FREEDOM	CT		MOUNT PROSPECT	60056	R1*	1971
03-34-213-010-0000	506		HOLLY	AV		MOUNT PROSPECT	60056	R1	1963
03-35-200-045-0000	1500		BISHOP	CT		MOUNT PROSPECT	60056	I1	1986
03-24-316-008-0000	1813		ONEIDA	LN		MOUNT PROSPECT	60056	R1	1971
03-34-115-012-0000	620	N	MAIN	ST		MOUNT PROSPECT	60056	RA	1926
03-34-115-005-0000	613	N	WILLE	ST		MOUNT PROSPECT	60056	RA	1926
03-35-104-058-0000	1050		BUSINESS CENTER	DR		MOUNT PROSPECT	60056	I1	1982
03-34-200-149-0000	26		JUDITH ANN	DR		MOUNT PROSPECT	60056	R3	1955
03-25-406-013-0000	908		PECOS	LN		MOUNT PROSPECT	60056	R1	1971
03-25-404-017-0000	908		SUMAC	LN		MOUNT PROSPECT	60056	R1	1971
03-25-405-001-0000	1900		HOPI	LN		MOUNT PROSPECT	60056	R1	1971
03-27-401-258-0000	938		BOXWOOD	DR		MOUNT PROSPECT	60056	RX	1976
03-27-401-049-0000	928		BOXWOOD	DR		MOUNT PROSPECT	60056	RX	1976
03-34-200-139-0000	22		JUDITH ANN	DR		MOUNT PROSPECT	60056	R3	1955
03-26-410-014-0000	1005		WESTGATE	RD		MOUNT PROSPECT	60056	R1	1971
03-26-410-006-0000	1322		MULBERRY	LN		MOUNT PROSPECT	60056	R1	1971
03-26-409-032-0000	1321		MULBERRY	LN		MOUNT PROSPECT	60056	R1	1971
03-27-403-042-0000	1165		BOXWOOD	DR		MOUNT PROSPECT	60056	RX	1976
03-34-213-004-0000	709		WILSHIRE	DR		MOUNT PROSPECT	60056	R1	1963
03-34-111-012-0000	620	N	ELMHURST	AV		MOUNT PROSPECT	60056	RA	1926

03-34-200-057-0000	201	E	KENSINGTON	RD	MOUNT PROSPECT	60056	B3	1964
03-34-125-012-0000	420		PROSPECT MANOR	AV	MOUNT PROSPECT	60056	RA	1925
03-27-401-251-0000	930		BOXWOOD	DR	MOUNT PROSPECT	60056	RX	1976
03-34-214-012-0000	504	E	HIGHLAND	AV	MOUNT PROSPECT	60056	R1	1963
03-24-415-028-0000	1921		YUMA	LN	MOUNT PROSPECT	60056	R1	1971
03-25-304-004-0000	1823		AZALEA	LN	MOUNT PROSPECT	60056	R1	1971
03-25-403-010-0000	1911		IVY	LN	MOUNT PROSPECT	60056	R1	1971
03-25-306-005-0000	1823		BITTERSWEET	LN	MOUNT PROSPECT	60056	R1	1971
03-25-306-004-0000	1825		BITTERSWEET	LN	MOUNT PROSPECT	60056	R1	1971
03-25-306-003-0000	1827		BITTERSWEET	LN	MOUNT PROSPECT	60056	R1	1971
03-25-408-017-0000	908		RIVER	RD	MOUNT PROSPECT	60056	R1	1971
03-25-408-018-0000	907		MOKI	LN	MOUNT PROSPECT	60056	R1	1971
03-26-407-007-0000	1403		DOGWOOD	LN	MOUNT PROSPECT	60056	R1	1971
03-34-106-017-0000	703	N	PINE	ST	MOUNT PROSPECT	60056	RA	1926
03-34-106-025-0000	702	N	WILLE	ST	MOUNT PROSPECT	60056	RA	1926
03-34-302-008-0000	307		PROSPECT MANOR	AV	MOUNT PROSPECT	60056	RA	1917
03-25-408-015-0000	2016		HOPI	LN	MOUNT PROSPECT	60056	R1	1971
03-34-212-016-0000	702		WILSHIRE	DR	MOUNT PROSPECT	60056	R1	1963
03-35-104-041-0000	800		BUSINESS CENTER	DR	MOUNT PROSPECT	60056	I1	1980
03-27-401-187-0000	1062		BOXWOOD	DR	MOUNT PROSPECT	60056	RX	1976
03-34-117-012-0000	520		PROSPECT MANOR	AV	MOUNT PROSPECT	60056	RA	1925
03-34-117-002-0000	519		FAIRVIEW	AV	MOUNT PROSPECT	60056	RA	1925
03-25-404-040-0000	913		BURNING BUSH	LN	MOUNT PROSPECT	60056	R1	1971
03-26-409-010-0000	1000		NEWBERRY	LN	MOUNT PROSPECT	60056	R1	1971
03-26-409-011-0000	1406		IRONWOOD	DR	MOUNT PROSPECT	60056	R1	1971
03-25-403-027-0000	2002		KIOWA	LN	MOUNT PROSPECT	60056	R1	1971
03-26-413-008-0000	1600		DOGWOOD	LN	MOUNT PROSPECT	60056	R1	1971
03-26-408-025-0000	1006		SYCAMORE	LN	MOUNT PROSPECT	60056	R1	1971
03-26-410-013-0000	1003		WESTGATE	RD	MOUNT PROSPECT	60056	R1	1971
03-26-410-007-0000	1320		MULBERRY	LN	MOUNT PROSPECT	60056	R1	1971
03-26-409-031-0000	1319		MULBERRY	LN	MOUNT PROSPECT	60056	R1	1971
03-26-409-044-0000	1004		NEWBERRY	LN	MOUNT PROSPECT	60056	R1	1971
03-26-408-027-0000	1003		NEWBERRY	LN	MOUNT PROSPECT	60056	R1	1971
03-35-200-071-1004	603	E	KENSINGTON	RD	MOUNT PROSPECT	60056	I1*	1963
03-34-115-001-0000	621	N	WILLE	ST	MOUNT PROSPECT	60056	RA	1926
03-34-112-012-0000	620		RUSSEL	ST	MOUNT PROSPECT	60056	RA	1926
03-25-111-009-0000	1322		PEARTREE	LN	MOUNT PROSPECT	60056	R1	1971
03-27-302-014-0000	1106		MEADOW	LN	MOUNT PROSPECT	60056	RX	1965
03-25-305-042-0000	1820		BITTERSWEET	LN	MOUNT PROSPECT	60056	R1	1971
03-35-104-047-0000	1221		BUSINESS CENTER	DR	MOUNT PROSPECT	60056	I1	1982
03-35-201-009-0000	1221		BUSINESS CENTER	DR	MOUNT PROSPECT	60056	I1	1983
03-26-322-022-0000	912		IRONWOOD	PL	MOUNT PROSPECT	60056	R1	1971
03-26-322-011-0000	910		WESTGATE	RD	MOUNT PROSPECT	60056	R1	1971
03-34-102-022-0000	708		EASTWOOD	AV	MOUNT PROSPECT	60056	RA	1926
03-34-103-014-0000	709		EASTWOOD	AV	MOUNT PROSPECT	60056	RA	1926
03-34-103-022-0000	708	N	ELMHURST	AV	MOUNT PROSPECT	60056	RA	1926
03-27-314-002-0000	423		LARKDALE	LN	MOUNT PROSPECT	60056	R1	1974
03-26-319-016-0000	1122		JUNIPER	LN	MOUNT PROSPECT	60056	R1	1971
03-26-319-024-0000	1104		GREENWOOD	DR	MOUNT PROSPECT	60056	R1	1971
03-26-319-025-0000	1102		GREENWOOD	DR	MOUNT PROSPECT	60056	R1	1971
03-26-321-016-0000	1205		GREENWOOD	DR	MOUNT PROSPECT	60056	R1	1971
03-34-200-145-0000	34		JUDITH ANN	DR	MOUNT PROSPECT	60056	R3	1955
03-26-407-024-0000	1502		GREENWOOD	DR	MOUNT PROSPECT	60056	R1	1971
03-26-407-023-0000	1500		GREENWOOD	DR	MOUNT PROSPECT	60056	R1	1971
03-26-407-022-0000	1408		GREENWOOD	DR	MOUNT PROSPECT	60056	R1	1971
03-25-307-021-0000	1810		APACHE	LN	MOUNT PROSPECT	60056	R1	1971
03-25-308-005-0000	1815		APACHE	LN	MOUNT PROSPECT	60056	R1	1971
03-34-200-191-0000	0				MOUNT PROSPECT	60056	R3	1965
03-34-200-192-0000	0				MOUNT PROSPECT	60056	R3	1965
03-26-415-005-0000	1606		LINDEN	LN	MOUNT PROSPECT	60056	R1	1971
03-26-415-004-0000	1608		LINDEN	LN	MOUNT PROSPECT	60056	R1	1971
03-26-415-003-0000	1610		LINDEN	LN	MOUNT PROSPECT	60056	R1	1971

03-34-107-042-0000	708	N	MAIN	ST			MOUNT PROSPECT	60056	RA	1926
03-26-413-007-0000	1602		DOGWOOD	LN			MOUNT PROSPECT	60056	R1	1971
03-27-306-014-0000	1010	N	ELMHURST	RD			MOUNT PROSPECT	60056	R1	1965
03-26-403-031-0000	804		NEWBERRY	LN			MOUNT PROSPECT	60056	R1	1971
03-34-102-021-0000	710		EASTWOOD	AV			MOUNT PROSPECT	60056	RA	1926
03-26-415-002-0000	1612		LINDEN	LN			MOUNT PROSPECT	60056	R1	1971
03-26-415-001-0000	1614		LINDEN	LN			MOUNT PROSPECT	60056	R1	1971
03-25-304-028-0000	1826		BASSWOOD	LN			MOUNT PROSPECT	60056	R1	1971
03-26-410-005-0000	1324		MULBERRY	LN			MOUNT PROSPECT	60056	R1	1971
03-26-409-050-0000	1008		NEWBERRY	LN			MOUNT PROSPECT	60056	R1	1971
03-26-321-014-0000	1201		GREENWOOD	DR			MOUNT PROSPECT	60056	R1	1971
03-26-414-016-0000	1615		DOGWOOD	LN			MOUNT PROSPECT	60056	R1	1971
03-26-414-015-0000	1613		DOGWOOD	LN			MOUNT PROSPECT	60056	R1	1971
03-26-415-015-0000	1611		GREENWOOD	DR			MOUNT PROSPECT	60056	R1	1971
03-26-415-014-0000	1609		GREENWOOD	DR			MOUNT PROSPECT	60056	R1	1971
03-26-314-009-0000	1107		GREENFIELD	LN			MOUNT PROSPECT	60056	R1	1971
03-26-319-003-0000	1103		HEMLOCK	LN			MOUNT PROSPECT	60056	R1	1971
03-26-308-019-0000	1106		GREENFIELD	LN			MOUNT PROSPECT	60056	R1	1971
03-27-403-029-0000	1160		WHEELING	RD			MOUNT PROSPECT	60056	RX	1976
03-24-312-018-0000	1812		LAUREL	DR			MOUNT PROSPECT	60056	R1	1971
03-26-316-001-0000	1100		ALDER	LN			MOUNT PROSPECT	60056	R1	1971
03-25-304-024-0000	1818		BASSWOOD	LN			MOUNT PROSPECT	60056	R1	1971
03-26-416-003-0000	1610		IRONWOOD	DR			MOUNT PROSPECT	60056	R1	1971
03-26-416-004-0000	1608		IRONWOOD	DR			MOUNT PROSPECT	60056	R1	1971
03-25-104-027-0000	1747		WOOD	LN			MOUNT PROSPECT	60056	R1	1971
03-27-401-143-0000	1110		BOXWOOD	DR		B	MOUNT PROSPECT	60056	RX	1976
03-25-406-004-0000	2007		KIOWA	LN			MOUNT PROSPECT	60056	R1	1971
03-24-313-038-0000	1815		LAUREL	DR			MOUNT PROSPECT	60056	R1	1971
03-24-312-020-0000	1717		AZTEC	LN			MOUNT PROSPECT	60056	R1	1971
03-24-303-016-0000	1812		ANDOA	LN			MOUNT PROSPECT	60056	R1	1971
03-34-215-013-0000	707		EASTMAN	DR			MOUNT PROSPECT	60056	R1	1963
03-34-213-015-0000	708		HOLLY	CT			MOUNT PROSPECT	60056	R1	1963
03-34-213-014-0000	706		HOLLY	CT			MOUNT PROSPECT	60056	R1	1963
03-34-214-003-0000	505		HOLLY	AV			MOUNT PROSPECT	60056	R1	1963
03-34-214-004-0000	507		HOLLY	AV			MOUNT PROSPECT	60056	R1	1963
03-34-200-110-0000	632		MAPLE	CT			MOUNT PROSPECT	60056	R3	1958
03-34-216-021-0000	607		EASTMAN	DR			MOUNT PROSPECT	60056	R1	1963
03-34-216-022-0000	605		EASTMAN	DR			MOUNT PROSPECT	60056	R1	1963
03-34-216-023-0000	603		EASTMAN	DR			MOUNT PROSPECT	60056	R1	1963
03-27-312-003-0000	930		PROSPECT MANOR	AV			MOUNT PROSPECT	60056	R1	1974
03-27-312-011-0000	429		BOB O LINK	RD			MOUNT PROSPECT	60056	R1	1974
03-34-116-006-0000	511		FOREST	AV			MOUNT PROSPECT	60056	RA	1925
03-34-117-001-0000	521		FAIRVIEW	AV			MOUNT PROSPECT	60056	RA	1925
03-34-107-038-0000	622	N	MAIN	ST			MOUNT PROSPECT	60056	RA	1926
03-25-309-016-0000	1827		BOULDER	DR			MOUNT PROSPECT	60056	R1	1971
03-25-204-021-0000	1910		WOOD	LN			MOUNT PROSPECT	60056	R1	1971
03-36-100-029-0000	1701	E	KENSINGTON	RD			MOUNT PROSPECT	60056	B3	1999
03-36-100-028-0000	1703	E	KENSINGTON	RD			MOUNT PROSPECT	60056	R4*	1999
03-34-111-009-0000	605		EASTWOOD	AV			MOUNT PROSPECT	60056	RA	1926
03-34-200-194-0000	0						MOUNT PROSPECT	60056	R3	1965
03-34-200-195-0000	0						MOUNT PROSPECT	60056	R3	1965
03-34-200-196-0000	0						MOUNT PROSPECT	60056	R3	1965
03-34-200-197-0000	0						MOUNT PROSPECT	60056	R3	1965
03-27-401-221-0000	1032		BOXWOOD	DR			MOUNT PROSPECT	60056	RX	1976
03-25-407-002-0000	1014		MOKI	LN			MOUNT PROSPECT	60056	R1	1971
03-25-304-030-0000	1012		BURNING BUSH	LN			MOUNT PROSPECT	60056	R1	1971
03-24-406-029-0000	1722		BEECH	RD			MOUNT PROSPECT	60056	R1	1971
03-25-122-031-0000	1805		ALMOND	CT			MOUNT PROSPECT	60056	R1	1971
03-25-112-006-0000	1321		PEARTREE	LN			MOUNT PROSPECT	60056	R1	1971
03-25-111-018-0000	1327		INDIGO	DR			MOUNT PROSPECT	60056	R1	1971
03-34-127-012-0000	420	N	ELMHURST	AV			MOUNT PROSPECT	60056	RA	1925
03-34-127-001-0000	403	W	MEMORY	LN			MOUNT PROSPECT	60056	RA	1925

03-34-200-147-0000	30		JUDITH ANN	DR		MOUNT PROSPECT	60056	R3	1955
03-34-200-153-0000	42		JUDITH ANN	DR		MOUNT PROSPECT	60056	R3	1955
03-34-200-136-0000	4		JUDITH ANN	DR		MOUNT PROSPECT	60056	R3	1955
03-34-200-142-0000	16		JUDITH ANN	DR		MOUNT PROSPECT	60056	R3	1955
03-24-308-030-0000	1810	E	CAMP MCDONALD	RD		MOUNT PROSPECT	60056	R1	1971
03-25-101-041-0000	1328		INDIGO	DR		MOUNT PROSPECT	60056	R1	1971
03-34-125-007-0000	409		FAIRVIEW	AV		MOUNT PROSPECT	60056	RA	1925
03-34-126-018-0000	408		EASTWOOD	AV		MOUNT PROSPECT	60056	RA	1925
03-25-117-008-0000	1327		PEACHTREE	LN		MOUNT PROSPECT	60056	R1	1971
03-24-416-045-1010	1512		RIVER WEST	CT	2B	MOUNT PROSPECT	60056	R4	1971
03-27-308-005-0000	624		BOB O LINK	RD		MOUNT PROSPECT	60056	R1	1974
03-27-308-004-0000	628		BOB O LINK	RD		MOUNT PROSPECT	60056	R1	1974
03-27-308-011-0000	604		BOB O LINK	RD		MOUNT PROSPECT	60056	R1	1974
03-27-401-155-0000	1216		BOXWOOD	DR	A	MOUNT PROSPECT	60056	RX	1976
03-27-401-153-0000	1214		BOXWOOD	DR	A	MOUNT PROSPECT	60056	RX	1976
03-24-416-045-1017	1514		RIVER WEST	CT	3A	MOUNT PROSPECT	60056	R4	1971
03-34-200-114-0000	627		MAPLE	CT		MOUNT PROSPECT	60056	R3	1958
03-34-200-113-0000	625		MAPLE	CT		MOUNT PROSPECT	60056	R3	1958
03-25-202-002-0000	1426		BURNING BUSH	LN		MOUNT PROSPECT	60056	R1	1971
03-34-110-011-0000	601		PROSPECT MANOR	AV		MOUNT PROSPECT	60056	RA	1926
03-34-110-022-0000	600		EASTWOOD	AV		MOUNT PROSPECT	60056	RA	1926
03-26-409-029-0000	1315		MULBERRY	LN		MOUNT PROSPECT	60056	R1	1971
03-25-306-032-0000	912		BURNING BUSH	LN		MOUNT PROSPECT	60056	R1	1971
03-25-306-033-0000	1822		HOPI	LN		MOUNT PROSPECT	60056	R1	1971
03-25-307-016-0000	1800		APACHE	LN		MOUNT PROSPECT	60056	R1	1971
03-26-408-030-0000	1009		NEWBERRY	LN		MOUNT PROSPECT	60056	R1	1971
03-35-201-001-0000	1100		BUSINESS CENTER	DR		MOUNT PROSPECT	60056	I1	1983
03-34-302-017-0000	310		EASTWOOD	AV		MOUNT PROSPECT	60056	RA	1917
03-25-112-004-0000	1317		PEARTREE	LN		MOUNT PROSPECT	60056	R1	1971
03-26-416-001-0000	1614		IRONWOOD	DR		MOUNT PROSPECT	60056	R1	1971
03-25-304-016-0000	1802		BASSWOOD	LN		MOUNT PROSPECT	60056	R1	1971
03-25-304-031-0000	1014		BURNING BUSH	LN		MOUNT PROSPECT	60056	R1	1971
03-34-126-006-0000	411		PROSPECT MANOR	AV		MOUNT PROSPECT	60056	RA	1925
03-34-126-017-0000	410		EASTWOOD	AV		MOUNT PROSPECT	60056	RA	1925
03-34-124-007-0000	409		FOREST	AV		MOUNT PROSPECT	60056	RA	1925
03-34-124-018-0000	408		FAIRVIEW	AV		MOUNT PROSPECT	60056	RA	1925
03-34-200-094-0000	616		MAPLE	CT		MOUNT PROSPECT	60056	R3	1958
03-27-401-250-0000	0					MOUNT PROSPECT	60056	RX	1976
03-25-305-017-0000	1805		BASSWOOD	LN		MOUNT PROSPECT	60056	R1	1971
03-25-407-007-0000	2011		KIOWA	LN		MOUNT PROSPECT	60056	R1	1971
03-25-304-029-0000	1010		BURNING BUSH	LN		MOUNT PROSPECT	60056	R1	1971
03-34-124-020-0000	404		FAIRVIEW	AV		MOUNT PROSPECT	60056	RA	1925
03-25-205-006-0000	1408		BORO	LN		MOUNT PROSPECT	60056	R1	1971
03-25-112-003-0000	1315		PEARTREE	LN		MOUNT PROSPECT	60056	R1	1971
03-34-301-016-0000	312		PROSPECT MANOR	AV		MOUNT PROSPECT	60056	RA	1917
03-34-302-005-0000	313		PROSPECT MANOR	AV		MOUNT PROSPECT	60056	RA	1917
03-35-200-040-0000	1471		BUSINESS CENTER	DR		MOUNT PROSPECT	60056	I1	1986
03-35-200-040-0000	1471		BUSINESS CENTER	DR	400	MOUNT PROSPECT	60056	I1	1986
03-35-200-040-0000	1471		BUSINESS CENTER	DR	500	MOUNT PROSPECT	60056	I1	1986
03-34-116-011-0000	501		FOREST	AV		MOUNT PROSPECT	60056	RA	1925
03-34-116-022-0000	500		FAIRVIEW	AV		MOUNT PROSPECT	60056	RA	1925
03-34-309-010-0000	203		FAIRVIEW	AV		MOUNT PROSPECT	60056	RA	1917
03-34-317-005-0000	113		FAIRVIEW	AV		MOUNT PROSPECT	60056	RA	1917
03-34-308-019-0000	206		FAIRVIEW	AV		MOUNT PROSPECT	60056	RA	1917
03-26-401-023-0000	900		WOLF	RD		MOUNT PROSPECT	60056	RX	1968
03-25-308-019-0000	1822		BOULDER	DR		MOUNT PROSPECT	60056	R1	1971
03-34-123-022-0000	2	W	MEMORY	LN		MOUNT PROSPECT	60056	RA	1925
03-34-203-012-0000	501	N	EMERSON	ST		MOUNT PROSPECT	60056	RA	1925
03-34-207-097-0000	504		HILL	ST		MOUNT PROSPECT	60056	R2*	1965
03-27-405-027-0000	962		WHEELING	RD		MOUNT PROSPECT	60056	RX	1976
03-27-405-023-0000	954		WHEELING	RD		MOUNT PROSPECT	60056	RX	1976
03-33-406-017-0000	1100	W	NORTHWEST	HW	200	MOUNT PROSPECT	60056	B1	1925

03-34-319-017-0000	110	N	ELMHURST	AV		MOUNT PROSPECT	60056	RA	1917
03-34-319-006-0000	111		EASTWOOD	AV		MOUNT PROSPECT	60056	RA	1917
03-34-101-012-0000	713		FAIRVIEW	AV		MOUNT PROSPECT	60056	RA	1926
03-34-404-007-0000	211	N	EMERSON	ST		MOUNT PROSPECT	60056	RA	1917
03-25-304-017-0000	1804		BASSWOOD	LN		MOUNT PROSPECT	60056	R1	1971
03-25-403-001-0000	2010		KIOWA	LN		MOUNT PROSPECT	60056	R1	1971
03-25-403-017-0000	1900		KIOWA	LN		MOUNT PROSPECT	60056	R1	1971
03-27-401-200-0000	1056		BOXWOOD	DR	B	MOUNT PROSPECT	60056	RX	1976
03-27-401-213-0000	0					MOUNT PROSPECT	60056	RX	1976
03-27-401-119-0000	1156		BOXWOOD	DR		MOUNT PROSPECT	60056	RX	1976
03-27-401-249-0000	948		BOXWOOD	DR		MOUNT PROSPECT	60056	RX	1976
03-27-401-259-0000	0					MOUNT PROSPECT	60056	RX	1976
03-34-127-017-0000	410	N	ELMHURST	AV		MOUNT PROSPECT	60056	RA	1925
03-25-303-013-0000	923		QUINCE	LN		MOUNT PROSPECT	60056	R1	1971
03-25-305-026-0000	1804		BITTERSWEET	LN		MOUNT PROSPECT	60056	R1	1971
03-25-303-014-0000	921		QUINCE	LN		MOUNT PROSPECT	60056	R1	1971
03-25-306-020-0000	900		QUINCE	LN		MOUNT PROSPECT	60056	R1	1971
03-27-401-197-0000	1054		BOXWOOD	DR	A	MOUNT PROSPECT	60056	RX	1976
03-27-401-201-0000	1058		BOXWOOD	DR	A	MOUNT PROSPECT	60056	RX	1976
03-27-401-202-0000	1058		BOXWOOD	DR	B	MOUNT PROSPECT	60056	RX	1976
08-11-108-013-0000	305	S	KENILWORTH	AV		MOUNT PROSPECT	60056	R1	1953
03-26-310-012-0000	709		HACKBERRY	LN		MOUNT PROSPECT	60056	R1	1963
03-26-310-011-0000	707		HACKBERRY	LN		MOUNT PROSPECT	60056	R1	1963
03-34-207-105-0000	410		HILL	ST		MOUNT PROSPECT	60056	R2*	1965
03-34-207-095-0000	500		HILL	ST		MOUNT PROSPECT	60056	R2*	1965
03-34-107-008-0000	711	N	WILLE	ST		MOUNT PROSPECT	60056	RA	1926
03-34-124-016-0000	412		FAIRVIEW	AV		MOUNT PROSPECT	60056	RA	1925
03-34-125-005-0000	413		FAIRVIEW	AV		MOUNT PROSPECT	60056	RA	1925
03-34-105-013-0000	707		RUSSEL	ST		MOUNT PROSPECT	60056	RA	1926
03-34-213-013-0000	704		EASTMAN	DR		MOUNT PROSPECT	60056	R1	1963
03-25-304-025-0000	1820		BASSWOOD	LN		MOUNT PROSPECT	60056	R1	1971
03-25-406-012-0000	910		PECOS	LN		MOUNT PROSPECT	60056	R1	1971
03-25-406-024-0000	909		SUMAC	LN		MOUNT PROSPECT	60056	R1	1971
03-34-214-009-0000	510	E	HIGHLAND	AV		MOUNT PROSPECT	60056	R1	1963
03-34-106-015-0000	707	N	PINE	ST		MOUNT PROSPECT	60056	RA	1926
03-34-106-023-0000	706	N	WILLE	ST		MOUNT PROSPECT	60056	RA	1926
03-34-201-014-0000	408		GARWOOD	DR		MOUNT PROSPECT	60056	R4*	1963
03-34-201-013-0000	410		GARWOOD	DR		MOUNT PROSPECT	60056	R4*	1963
03-27-313-015-0000	604		ORIOLE	LN		MOUNT PROSPECT	60056	R1	1974
03-27-314-015-0000	424		ORIOLE	LN		MOUNT PROSPECT	60056	R1	1974
03-26-403-025-0000	807		NEWBERRY	LN		MOUNT PROSPECT	60056	R1	1971
03-25-213-004-0000	2005		CHINKAPIN OAK	DR		MOUNT PROSPECT	60056	R1	1971
03-34-116-017-0000	510		FAIRVIEW	AV		MOUNT PROSPECT	60056	RA	1925
03-34-213-011-0000	510		HOLLY	AV		MOUNT PROSPECT	60056	R1	1963
03-34-111-008-0000	607		EASTWOOD	AV		MOUNT PROSPECT	60056	RA	1926
03-25-307-024-0000	1816		APACHE	LN		MOUNT PROSPECT	60056	R1	1971
03-25-307-018-0000	1804		APACHE	LN		MOUNT PROSPECT	60056	R1	1971
03-25-403-023-0000	1912		KIOWA	LN		MOUNT PROSPECT	60056	R1	1971
03-26-409-049-0000	1010		NEWBERRY	LN		MOUNT PROSPECT	60056	R1	1971
03-34-200-150-0000	48		JUDITH ANN	DR		MOUNT PROSPECT	60056	R3	1955
03-34-124-022-0000	400		FAIRVIEW	AV		MOUNT PROSPECT	60056	RA	1925
03-34-101-025-0000	702		PROSPECT MANOR	AV		MOUNT PROSPECT	60056	RA	1926
03-34-318-005-0000	113		PROSPECT MANOR	AV		MOUNT PROSPECT	60056	RA	1917
03-34-318-016-0000	112		EASTWOOD	AV		MOUNT PROSPECT	60056	RA	1917
03-34-316-016-0000	112		FAIRVIEW	AV		MOUNT PROSPECT	60056	RA	1917
03-26-408-031-0000	1011		NEWBERRY	LN		MOUNT PROSPECT	60056	R1	1971
03-26-409-047-0000	1012		NEWBERRY	LN		MOUNT PROSPECT	60056	R1	1971
03-26-410-016-0000	1009		WESTGATE	RD		MOUNT PROSPECT	60056	R1	1971
03-26-410-004-0000	1326		MULBERRY	LN		MOUNT PROSPECT	60056	R1	1971
03-26-409-034-0000	1325		MULBERRY	LN		MOUNT PROSPECT	60056	R1	1971
03-26-321-015-0000	1203		GREENWOOD	DR		MOUNT PROSPECT	60056	R1	1971
03-26-320-007-0000	1111		GREENWOOD	DR		MOUNT PROSPECT	60056	R1	1971

03-26-320-008-0000	1113		GREENWOOD	DR		MOUNT PROSPECT	60056	R1	1971
03-26-320-009-0000	1115		GREENWOOD	DR		MOUNT PROSPECT	60056	R1	1971
03-27-313-001-0000	629		LARKDALE	LN		MOUNT PROSPECT	60056	R1	1974
03-27-313-007-0000	605		LARKDALE	LN		MOUNT PROSPECT	60056	R1	1974
03-27-313-008-0000	601		LARKDALE	LN		MOUNT PROSPECT	60056	R1	1974
03-27-314-003-0000	419		LARKDALE	LN		MOUNT PROSPECT	60056	R1	1974
03-26-408-009-0000	1504		IRONWOOD	DR		MOUNT PROSPECT	60056	R1	1971
03-26-410-010-0000	1306		MULBERRY	LN		MOUNT PROSPECT	60056	R1	1971
03-35-200-030-0000	1661		FEEHANVILLE	DR	300	MOUNT PROSPECT	60056	I1	1968
03-34-104-015-0000	707	N	ELMHURST	AV		MOUNT PROSPECT	60056	RA	1926
03-27-401-141-0000	1108		BOXWOOD	DR		MOUNT PROSPECT	60056	RX	1976
03-34-200-058-0000	110	E	RAND	RD		MOUNT PROSPECT	60056	B3	1964
03-26-403-024-0000	809		NEWBERRY	LN		MOUNT PROSPECT	60056	R1	1971
03-34-201-011-0000	714		WILSHIRE	DR		MOUNT PROSPECT	60056	R4*	1963
03-34-200-067-0000	220	E	HIGHLAND	ST		MOUNT PROSPECT	60056	R3	1958
03-34-200-066-0000	218	E	HIGHLAND	ST		MOUNT PROSPECT	60056	R3	1958
03-24-313-023-0000	1813		LAUREL	DR		MOUNT PROSPECT	60056	R1	1971
03-24-303-015-0000	1810		ANDOA	LN		MOUNT PROSPECT	60056	R1	1971
03-24-312-021-0000	1715		AZTEC	LN		MOUNT PROSPECT	60056	R1	1971
03-35-104-040-0000	699		WHEELING	RD	111	MOUNT PROSPECT	60056	I1	1963
03-25-307-008-0000	1815		HOPI	LN		MOUNT PROSPECT	60056	R1	1971
03-25-307-007-0000	1817		HOPI	LN		MOUNT PROSPECT	60056	R1	1971
03-26-413-001-0000	1614		DOGWOOD	LN		MOUNT PROSPECT	60056	R1	1971
03-26-416-009-0000	1003		SYCAMORE	LN		MOUNT PROSPECT	60056	R1	1971
03-25-305-024-0000	920		QUINCE	LN		MOUNT PROSPECT	60056	R1	1971
03-35-201-013-0000	1400		BUSINESS CENTER	DR	103	MOUNT PROSPECT	60056	I1	1983
03-34-200-127-0000	639		MAPLE	CT		MOUNT PROSPECT	60056	R3	1958
03-24-406-005-0000	1801		BURNING BUSH	LN		MOUNT PROSPECT	60056	R1	1971
03-25-204-024-0000	1916		WOOD	LN		MOUNT PROSPECT	60056	R1	1971
03-34-200-199-0000	0					MOUNT PROSPECT	60056	R3	1965
03-34-200-200-0000	0					MOUNT PROSPECT	60056	R3	1965
03-26-403-033-0000	1314	E	KENSINGTON	RD		MOUNT PROSPECT	60056	R1	1971
03-26-403-026-0000	805		NEWBERRY	LN		MOUNT PROSPECT	60056	R1	1971
03-34-200-085-0000	204	E	HIGHLAND	ST		MOUNT PROSPECT	60056	R3	1958
03-34-200-084-0000	206	E	HIGHLAND	ST		MOUNT PROSPECT	60056	R3	1958
03-34-200-083-0000	208	E	HIGHLAND	ST		MOUNT PROSPECT	60056	R3	1958
03-34-200-032-0000	609	N	MAIN	ST		MOUNT PROSPECT	60056	B3	1955
03-34-216-025-0000	517	E	HIGHLAND	AV		MOUNT PROSPECT	60056	R1	1963
03-26-412-010-0000	1115		SYCAMORE	LN		MOUNT PROSPECT	60056	R1	1971
03-25-405-019-0000	1902		HOPI	LN		MOUNT PROSPECT	60056	R1	1971
03-25-308-027-0000	808		BURNING BUSH	LN		MOUNT PROSPECT	60056	R1	1971
03-25-308-025-0000	1834		BOULDER	DR		MOUNT PROSPECT	60056	R1	1971
03-34-117-008-0000	507		FAIRVIEW	AV		MOUNT PROSPECT	60056	RA	1925
03-34-117-023-0000	506		PROSPECT MANOR	AV		MOUNT PROSPECT	60056	RA	1925
03-34-119-008-0000	507		EASTWOOD	AV		MOUNT PROSPECT	60056	RA	1925
03-34-302-013-0000	318		EASTWOOD	AV		MOUNT PROSPECT	60056	RA	1917
03-25-307-010-0000	1811		HOPI	LN		MOUNT PROSPECT	60056	R1	1971
03-25-307-009-0000	1813		HOPI	LN		MOUNT PROSPECT	60056	R1	1971
03-25-305-009-0000	1821		BASSWOOD	LN		MOUNT PROSPECT	60056	R1	1971
03-25-305-001-0000	1006		BURNING BUSH	LN		MOUNT PROSPECT	60056	R1	1971
03-34-200-141-0000	18		JUDITH ANN	DR		MOUNT PROSPECT	60056	R3	1955
03-34-200-131-0000	647		MAPLE	CT		MOUNT PROSPECT	60056	R3	1958
03-34-200-123-0000	644		MAPLE	CT		MOUNT PROSPECT	60056	R3	1958
03-34-112-019-0000	606		RUSSEL	ST		MOUNT PROSPECT	60056	RA	1926
03-26-409-048-0000	1006		NEWBERRY	LN		MOUNT PROSPECT	60056	R1	1971
03-26-408-028-0000	1005		NEWBERRY	LN		MOUNT PROSPECT	60056	R1	1971
03-25-400-018-0000	800		RIVER	RD		MOUNT PROSPECT	60056	B4	1971
03-34-124-021-0000	402		FAIRVIEW	AV		MOUNT PROSPECT	60056	RA	1925
03-35-201-013-0000	1400		BUSINESS CENTER	DR	102	MOUNT PROSPECT	60056	I1	1983
03-26-411-002-0000	1602		BARBERRY	LN		MOUNT PROSPECT	60056	R1	1971
03-26-411-001-0000	1600		BARBERRY	LN		MOUNT PROSPECT	60056	R1	1971
03-25-213-001-0000	2011		CHINKAPIN OAK	DR		MOUNT PROSPECT	60056	R1	1971

03-34-200-122-0000	642		MAPLE	CT			MOUNT PROSPECT	60056	R3	1958
03-34-303-011-0000	312	N	ELMHURST	AV			MOUNT PROSPECT	60056	RA	1917
03-34-301-013-0000	318		PROSPECT MANOR	AV			MOUNT PROSPECT	60056	RA	1917
03-34-301-003-0000	317		FAIRVIEW	AV			MOUNT PROSPECT	60056	RA	1917
03-34-302-003-0000	317		PROSPECT MANOR	AV			MOUNT PROSPECT	60056	RA	1917
03-34-125-003-0000	417		FAIRVIEW	AV			MOUNT PROSPECT	60056	RA	1925
03-25-407-012-0000	923		PECOS	LN			MOUNT PROSPECT	60056	R1	1971
03-26-315-003-0000	1011		GREENFIELD	LN			MOUNT PROSPECT	60056	R1	1971
03-26-315-019-0000	1008		HEMLOCK	LN			MOUNT PROSPECT	60056	R1	1971
03-27-401-120-0000	1158		BOXWOOD	DR			MOUNT PROSPECT	60056	RX	1976
03-34-200-076-0000	118	E	HIGHLAND	ST			MOUNT PROSPECT	60056	R3	1958
03-34-200-077-0000	120	E	HIGHLAND	ST			MOUNT PROSPECT	60056	R3	1958
03-34-200-078-0000	122	E	HIGHLAND	ST			MOUNT PROSPECT	60056	R3	1958
03-34-301-006-0000	311		FAIRVIEW	AV			MOUNT PROSPECT	60056	RA	1917
03-35-200-040-0000	1471		BUSINESS CENTER	DR		550	MOUNT PROSPECT	60056	I1	1986
03-26-406-021-0000	1302		DOGWOOD	LN			MOUNT PROSPECT	60056	R1	1971
03-34-311-019-0000	206	N	ELMHURST	AV			MOUNT PROSPECT	60056	RA	1917
03-34-308-030-0000	205		FOREST	AV			MOUNT PROSPECT	60056	RA	1917
03-24-416-045-1015	1514		RIVER WEST	CT		2A	MOUNT PROSPECT	60056	R4	1971
03-24-416-045-1016	1514		RIVER WEST	CT		2B	MOUNT PROSPECT	60056	R4	1971
03-34-108-020-0000	604		FAIRVIEW	AV			MOUNT PROSPECT	60056	RA	1926
03-34-125-006-0000	411		FAIRVIEW	AV			MOUNT PROSPECT	60056	RA	1925
03-34-127-006-0000	411		EASTWOOD	AV			MOUNT PROSPECT	60056	RA	1925
03-34-302-021-0000	302		EASTWOOD	AV			MOUNT PROSPECT	60056	RA	1917
03-34-212-001-0000	405		GARWOOD	DR			MOUNT PROSPECT	60056	R1	1963
03-34-212-019-0000	708		WILSHIRE	DR			MOUNT PROSPECT	60056	R1	1963
03-34-201-020-0000	708		WINDSOR	DR			MOUNT PROSPECT	60056	R1	1963
03-34-200-106-0000	624		MAPLE	CT			MOUNT PROSPECT	60056	R3	1958
03-34-200-107-0000	626		MAPLE	CT			MOUNT PROSPECT	60056	R3	1958
03-26-403-004-0000	803		WESTGATE	RD			MOUNT PROSPECT	60056	R1	1971
03-34-301-008-0000	307		FAIRVIEW	AV			MOUNT PROSPECT	60056	RA	1917
03-25-204-018-0000	1904		WOOD	LN			MOUNT PROSPECT	60056	R1	1971
03-25-403-008-0000	2001		IVY	LN			MOUNT PROSPECT	60056	R1	1971
03-25-403-007-0000	2003		IVY	LN			MOUNT PROSPECT	60056	R1	1971
03-27-405-025-0000	958		WHEELING	RD			MOUNT PROSPECT	60056	RX	1976
03-34-200-096-0000	605		MAPLE	CT			MOUNT PROSPECT	60056	R3	1958
03-34-200-087-0000	200	E	HIGHLAND	ST			MOUNT PROSPECT	60056	R3	1958
03-34-200-088-0000	604		MAPLE	CT			MOUNT PROSPECT	60056	R3	1958
03-27-301-020-0000	300	W	KENSINGTON	RD			MOUNT PROSPECT	60056	B1	1974
03-34-200-171-0000	43		JUDITH ANN	DR			MOUNT PROSPECT	60056	R3	1955
03-35-104-053-0000	580		SLAWIN	CT			MOUNT PROSPECT	60056	I1	1982
03-25-409-057-0000	1907		HOPI	LN			MOUNT PROSPECT	60056	R1	1971
03-24-415-018-0000	1507		BURNING BUSH	LN			MOUNT PROSPECT	60056	R1	1971
03-34-118-001-0000	521		PROSPECT MANOR	AV			MOUNT PROSPECT	60056	RA	1925
03-34-119-001-0000	521		EASTWOOD	AV			MOUNT PROSPECT	60056	RA	1925
03-34-119-012-0000	520	N	ELMHURST	AV			MOUNT PROSPECT	60056	RA	1925
03-34-116-012-0000	520		FAIRVIEW	AV			MOUNT PROSPECT	60056	RA	1925
03-34-116-001-0000	521		FOREST	AV			MOUNT PROSPECT	60056	RA	1925
03-34-200-181-0000	112	E	HIGHLAND	ST			MOUNT PROSPECT	60056	R3	1950
03-34-303-022-0000	301		EASTWOOD	AV			MOUNT PROSPECT	60056	RA	1917
03-34-124-014-0000	416		FAIRVIEW	AV			MOUNT PROSPECT	60056	RA	1925
03-25-200-015-0000	1321		BURNING BUSH	LN			MOUNT PROSPECT	60056	R1	1971
03-25-212-022-0000	1310		RIVER	RD			MOUNT PROSPECT	60056	R1	1971
03-26-310-015-0000	904		BRENTWOOD	LN			MOUNT PROSPECT	60056	R1	1963
03-26-403-012-0000	1315		IRONWOOD	DR			MOUNT PROSPECT	60056	R1	1971
03-26-403-011-0000	1313		IRONWOOD	DR			MOUNT PROSPECT	60056	R1	1971
03-26-403-010-0000	1311		IRONWOOD	DR			MOUNT PROSPECT	60056	R1	1971
03-26-403-006-0000	1303		IRONWOOD	DR			MOUNT PROSPECT	60056	R1	1971
03-27-310-006-0000	605		BUNTING	LN			MOUNT PROSPECT	60056	R1	1974
03-24-308-024-0000	1503		ONEIDA	LN			MOUNT PROSPECT	60056	R1	1971
03-26-411-003-0000	1604		BARBERRY	LN			MOUNT PROSPECT	60056	R1	1971
03-25-304-026-0000	1822		BASSWOOD	LN			MOUNT PROSPECT	60056	R1	1971

03-27-401-132-0000	1118		BOXWOOD	DR		MOUNT PROSPECT	60056	RX	1976
03-34-214-001-0000	605		WILSHIRE	DR		MOUNT PROSPECT	60056	R1	1963
03-34-200-051-0000	709	N	MAIN	ST		MOUNT PROSPECT	60056	B3	1966
03-34-200-174-0000	208	E	RAND	RD		MOUNT PROSPECT	60056	B3	1964
03-25-111-007-0000	1326		PEARTREE	LN		MOUNT PROSPECT	60056	R1	1971
03-34-115-002-0000	619	N	WILLE	ST		MOUNT PROSPECT	60056	RA	1926
03-34-109-015-0000	614		PROSPECT MANOR	AV		MOUNT PROSPECT	60056	RA	1926
03-34-111-004-0000	615		EASTWOOD	AV		MOUNT PROSPECT	60056	RA	1926
03-35-102-012-0000	479		BUSINESS CENTER	DR	104	MOUNT PROSPECT	60056	I1	1981
03-34-205-012-0000	501	N	ELM	ST		MOUNT PROSPECT	60056	RA	1925
03-34-200-166-0000	33		JUDITH ANN	DR		MOUNT PROSPECT	60056	R3	1955
03-34-200-160-0000	21		JUDITH ANN	DR		MOUNT PROSPECT	60056	R3	1955
03-34-200-148-0000	28		JUDITH ANN	DR		MOUNT PROSPECT	60056	R3	1955
03-34-200-154-0000	40		JUDITH ANN	DR		MOUNT PROSPECT	60056	R3	1955
03-34-200-137-0000	2		JUDITH ANN	DR		MOUNT PROSPECT	60056	R3	1955
03-27-307-008-0000	1016		MEADOW	LN		MOUNT PROSPECT	60056	RX	1965
03-27-302-013-0000	306	W	RAND	RD		MOUNT PROSPECT	60056	RX	1963
03-24-416-045-1012	1512		RIVER WEST	CT	3B	MOUNT PROSPECT	60056	R4	1971
03-34-213-022-0000	507		GARWOOD	DR		MOUNT PROSPECT	60056	R1	1963
03-25-405-010-0000	1915		CHOLO	LN		MOUNT PROSPECT	60056	R1	1971
03-35-200-062-0000	1551		BISHOP	CT		MOUNT PROSPECT	60056	I1	1986
03-35-104-040-0000	699		WHEELING	RD		MOUNT PROSPECT	60056	I1	1963
03-25-307-029-0000	1807		HOPI	LN		MOUNT PROSPECT	60056	R1	1971
03-25-307-030-0000	1809		HOPI	LN		MOUNT PROSPECT	60056	R1	1971
03-25-309-031-0000	1800		BOULDER	DR		MOUNT PROSPECT	60056	R1	1971
03-34-115-014-0000	616	N	MAIN	ST		MOUNT PROSPECT	60056	RA	1926
03-24-405-013-0000	1802		BURNING BUSH	LN		MOUNT PROSPECT	60056	R1	1971
03-25-403-028-0000	2004		KIOWA	LN		MOUNT PROSPECT	60056	R1	1971
03-34-111-006-0000	611		EASTWOOD	AV		MOUNT PROSPECT	60056	RA	1926
03-34-113-017-0000	610	N	PINE	ST		MOUNT PROSPECT	60056	RA	1926
03-34-104-018-0000	701	N	ELMHURST	AV		MOUNT PROSPECT	60056	RA	1926
03-34-104-026-0000	700		RUSSEL	ST		MOUNT PROSPECT	60056	RA	1926
03-34-106-018-0000	701	N	PINE	ST		MOUNT PROSPECT	60056	RA	1926
03-34-107-037-0000	623	N	WILLE	ST		MOUNT PROSPECT	60056	RA	1926
03-25-306-026-0000	1810		HOPI	LN		MOUNT PROSPECT	60056	R1	1971
03-25-306-029-0000	1816		HOPI	LN		MOUNT PROSPECT	60056	R1	1971
03-25-306-030-0000	1818		HOPI	LN		MOUNT PROSPECT	60056	R1	1971
03-34-201-035-0000	600		WINDSOR	DR		MOUNT PROSPECT	60056	R1	1963
03-34-109-005-0000	613		FAIRVIEW	AV		MOUNT PROSPECT	60056	RA	1926
03-34-301-017-0000	310		PROSPECT MANOR	AV		MOUNT PROSPECT	60056	RA	1917
03-34-200-119-0000	636		MAPLE	CT		MOUNT PROSPECT	60056	R3	1958
03-34-200-118-0000	634		MAPLE	CT		MOUNT PROSPECT	60056	R3	1958
03-34-200-108-0000	628		MAPLE	CT		MOUNT PROSPECT	60056	R3	1958
03-25-111-015-0000	1758		CREE	LN		MOUNT PROSPECT	60056	R1	1971
03-34-215-015-0000	703		EASTMAN	DR		MOUNT PROSPECT	60056	R1	1963
03-25-305-006-0000	1827		BASSWOOD	LN		MOUNT PROSPECT	60056	R1	1971
03-34-111-002-0000	619		EASTWOOD	AV		MOUNT PROSPECT	60056	RA	1926
03-34-214-010-0000	508	E	HIGHLAND	AV		MOUNT PROSPECT	60056	R1	1963
03-27-401-042-0000	920		BOXWOOD	DR		MOUNT PROSPECT	60056	RX	1976
03-25-403-025-0000	1916		KIOWA	LN		MOUNT PROSPECT	60056	R1	1971
03-24-416-045-1018	1514		RIVER WEST	CT	3B	MOUNT PROSPECT	60056	R4	1971
03-25-403-003-0000	2014		KIOWA	LN		MOUNT PROSPECT	60056	R1	1971
03-25-407-005-0000	2015		KIOWA	LN		MOUNT PROSPECT	60056	R1	1971
03-25-112-032-0000	1328		PEACHTREE	LN		MOUNT PROSPECT	60056	R1	1971
03-34-300-023-0000	701	W	GREGORY	ST		MOUNT PROSPECT	60056	RA	1917
03-34-301-001-0000	321		FAIRVIEW	AV		MOUNT PROSPECT	60056	RA	1917
03-34-301-012-0000	320		PROSPECT MANOR	AV		MOUNT PROSPECT	60056	RA	1917
03-34-200-198-0000	0					MOUNT PROSPECT	60056	R3	1965
03-25-306-002-0000	914		BURNING BUSH	LN		MOUNT PROSPECT	60056	R1	1971
03-25-306-022-0000	1802		HOPI	LN		MOUNT PROSPECT	60056	R1	1971
03-25-306-023-0000	1804		HOPI	LN		MOUNT PROSPECT	60056	R1	1971
03-25-306-024-0000	1806		HOPI	LN		MOUNT PROSPECT	60056	R1	1971

03-34-200-055-0000	253	E	RAND	RD			MOUNT PROSPECT	60056	B3	1958
03-27-311-006-0000	609		ALBION	LN			MOUNT PROSPECT	60056	R1	1974
03-26-411-004-0000	1606		BARBERRY	LN			MOUNT PROSPECT	60056	R1	1971
03-34-103-020-0000	712	N	ELMHURST	AV			MOUNT PROSPECT	60056	RA	1926
03-25-306-025-0000	1808		HOPI	LN			MOUNT PROSPECT	60056	R1	1971
03-34-100-023-0000	706		FAIRVIEW	AV			MOUNT PROSPECT	60056	RA	1926
03-34-100-015-0000	707		FOREST	AV			MOUNT PROSPECT	60056	RA	1926
03-34-200-133-0000	10		JUDITH ANN	DR			MOUNT PROSPECT	60056	R3	1955
03-34-114-001-0000	621	N	PINE	ST			MOUNT PROSPECT	60056	RA	1926
03-34-201-034-0000	602		WINDSOR	DR			MOUNT PROSPECT	60056	R1	1963
03-25-404-004-0000	1907		KIOWA	LN			MOUNT PROSPECT	60056	R1	1971
03-25-407-009-0000	929		PECOS	LN			MOUNT PROSPECT	60056	R1	1971
03-25-404-005-0000	1909		KIOWA	LN			MOUNT PROSPECT	60056	R1	1971
03-25-404-006-0000	1911		KIOWA	LN			MOUNT PROSPECT	60056	R1	1971
03-25-404-007-0000	1913		KIOWA	LN			MOUNT PROSPECT	60056	R1	1971
03-25-213-007-0000	1300		LAMA	LN			MOUNT PROSPECT	60056	R1	1971
03-25-213-005-0000	2003		CHINKAPIN OAK	DR			MOUNT PROSPECT	60056	R1	1971
03-25-211-016-0000	1431		PARK	DR			MOUNT PROSPECT	60056	R1	1971
03-25-211-015-0000	1429		PARK	DR			MOUNT PROSPECT	60056	R1	1971
03-25-202-003-0000	1428		BURNING BUSH	LN			MOUNT PROSPECT	60056	R1	1971
03-25-101-044-0000	1322		INDIGO	DR			MOUNT PROSPECT	60056	R1	1971
03-25-111-014-0000	1760		CREE	LN			MOUNT PROSPECT	60056	R1	1971
03-26-311-041-0000	1014		GREENFIELD	LN			MOUNT PROSPECT	60056	R1	1971
03-34-108-013-0000	618		FAIRVIEW	AV			MOUNT PROSPECT	60056	RA	1926
03-25-305-015-0000	1809		BASSWOOD	LN			MOUNT PROSPECT	60056	R1	1971
03-34-107-052-0000	717	N	WILLE	ST			MOUNT PROSPECT	60056	RA	1926
03-34-107-046-0000	726	N	MAIN	ST			MOUNT PROSPECT	60056	B4	1926
03-24-404-016-0000	1815		PARK	DR			MOUNT PROSPECT	60056	R1	1971
03-24-408-013-0000	2019		SENECA	LN			MOUNT PROSPECT	60056	R1	1971
03-34-126-014-0000	416		EASTWOOD	AV			MOUNT PROSPECT	60056	RA	1925
03-25-403-006-0000	2005		IVY	LN			MOUNT PROSPECT	60056	R1	1971
03-25-210-010-0000	1408		PARK	DR			MOUNT PROSPECT	60056	R1	1971
03-35-104-005-0000	800		BIERMANN	CT			MOUNT PROSPECT	60056	I1	1980
03-35-200-031-0000	1661	1	FEEHANVILLE	DR		400	MOUNT PROSPECT	60056	I1	1984
03-35-104-031-0000	1001		BUSINESS CENTER	DR			MOUNT PROSPECT	60056	I1	1982
03-34-200-030-0000	301	E	RAND	RD			MOUNT PROSPECT	60056	B3	1958
03-34-200-115-0000	629		MAPLE	CT			MOUNT PROSPECT	60056	R3	1958
03-34-200-092-0000	612		MAPLE	CT			MOUNT PROSPECT	60056	R3	1958
03-34-200-099-0000	611		MAPLE	CT			MOUNT PROSPECT	60056	R3	1958
03-26-310-016-0000	902		BRENTWOOD	LN			MOUNT PROSPECT	60056	R1	1963
03-26-320-010-0000	1117		GREENWOOD	DR			MOUNT PROSPECT	60056	R1	1971
03-26-320-011-0000	1119		GREENWOOD	DR			MOUNT PROSPECT	60056	R1	1971
03-25-308-029-0000	1810		BOULDER	DR			MOUNT PROSPECT	60056	R1	1971
03-34-109-016-0000	612		PROSPECT MANOR	AV			MOUNT PROSPECT	60056	RA	1926
03-34-111-005-0000	613		EASTWOOD	AV			MOUNT PROSPECT	60056	RA	1926
03-25-403-024-0000	1914		KIOWA	LN			MOUNT PROSPECT	60056	R1	1971
03-25-306-015-0000	1803		BITTERSWEET	LN			MOUNT PROSPECT	60056	R1	1971
03-25-305-032-0000	1816		BITTERSWEET	LN			MOUNT PROSPECT	60056	R1	1971
03-25-305-041-0000	1818		BITTERSWEET	LN			MOUNT PROSPECT	60056	R1	1971
03-25-409-056-8001	1900	E	KENSINGTON	RD			MOUNT PROSPECT	60056	R1	1971
03-25-409-056-8002	805		BURNING BUSH	LN			MOUNT PROSPECT	60056	R1	1971
03-25-409-056-8003	805		BURNING BUSH	LN			MOUNT PROSPECT	60056	R1	1971
03-27-301-027-0000	199	W	RAND	RD			MOUNT PROSPECT	60056	B3	1961
03-27-306-013-0000	1		OXFORD	PL			MOUNT PROSPECT	60056	R1	1965
03-24-408-014-0000	2021		SENECA	LN			MOUNT PROSPECT	60056	R1	1971
03-27-306-006-0000	1001		MEADOW	LN			MOUNT PROSPECT	60056	RX	1965
03-27-307-002-0000	220	W	RAND	RD			MOUNT PROSPECT	60056	RX	1965
03-27-302-017-0000	1100		MEADOW	LN			MOUNT PROSPECT	60056	RX	1965
03-27-306-002-0000	1009		MEADOW	LN			MOUNT PROSPECT	60056	RX	1965
03-34-107-031-0000	704	N	MAIN	ST			MOUNT PROSPECT	60056	RA	1926
03-34-107-032-0000	704	N	MAIN	ST			MOUNT PROSPECT	60056	RA	1926
03-25-203-004-0000	1406		BURNING BUSH	LN			MOUNT PROSPECT	60056	R1	1971

03-34-126-003-0000	417		PROSPECT MANOR	AV	MOUNT PROSPECT	60056	RA	1925
03-24-307-052-0000	1518		LARCH	DR	MOUNT PROSPECT	60056	R1	1971
03-34-127-003-0000	417		EASTWOOD	AV	MOUNT PROSPECT	60056	RA	1925
03-34-127-014-0000	416	N	ELMHURST	AV	MOUNT PROSPECT	60056	RA	1925
03-34-100-024-0000	704		FAIRVIEW	AV	MOUNT PROSPECT	60056	RA	1926
03-34-104-016-0000	705	N	ELMHURST	AV	MOUNT PROSPECT	60056	RA	1926
03-34-100-016-0000	705		FOREST	AV	MOUNT PROSPECT	60056	RA	1926
03-34-107-011-0000	705	N	WILLE	ST	MOUNT PROSPECT	60056	RA	1926
03-34-200-101-0000	615		MAPLE	CT	MOUNT PROSPECT	60056	R3	1958
03-25-306-011-0000	1811		BITTERSWEET	LN	MOUNT PROSPECT	60056	R1	1971
08-11-105-007-0000	302	S	KENILWORTH	AV	MOUNT PROSPECT	60056	R1	1953
08-11-105-006-0000	300	S	KENILWORTH	AV	MOUNT PROSPECT	60056	R1	1953
08-11-105-005-0000	218	S	KENILWORTH	AV	MOUNT PROSPECT	60056	R1	1953
03-34-200-080-0000	126	E	HIGHLAND	ST	MOUNT PROSPECT	60056	R3	1958
03-34-200-089-0000	606		MAPLE	CT	MOUNT PROSPECT	60056	R3	1958
03-34-200-082-0000	210	E	HIGHLAND	ST	MOUNT PROSPECT	60056	R3	1958
03-34-200-075-0000	116	E	HIGHLAND	ST	MOUNT PROSPECT	60056	R3	1958
03-34-200-065-0000	216	E	HIGHLAND	ST	MOUNT PROSPECT	60056	R3	1958
03-34-310-024-0000	204		EASTWOOD	AV	MOUNT PROSPECT	60056	RA	1917
03-34-120-025-0000	501	N	ELMHURST	AV	MOUNT PROSPECT	60056	RA	1925
03-25-211-014-0000	1427		PARK	DR	MOUNT PROSPECT	60056	R1	1971
03-25-117-007-0000	1325		PEACHTREE	LN	MOUNT PROSPECT	60056	R1	1971
03-34-316-017-0000	110		FAIRVIEW	AV	MOUNT PROSPECT	60056	RA	1917
03-34-317-006-0000	111		FAIRVIEW	AV	MOUNT PROSPECT	60056	RA	1917
03-34-317-017-0000	110		PROSPECT MANOR	AV	MOUNT PROSPECT	60056	RA	1917
03-27-401-235-0000	1000		BOXWOOD	DR	MOUNT PROSPECT	60056	RX	1976
03-25-305-036-0000	1824		BITTERSWEET	LN	MOUNT PROSPECT	60056	R1	1971
03-25-403-021-0000	1908		KIOWA	LN	MOUNT PROSPECT	60056	R1	1971
03-25-308-016-0000	1816		BOULDER	DR	MOUNT PROSPECT	60056	R1	1971
03-25-309-027-0000	800		BURNING BUSH	LN	MOUNT PROSPECT	60056	R1	1971
03-25-407-026-0000	1016		MOKI	LN	MOUNT PROSPECT	60056	R1	1971
03-25-404-001-0000	915		BURNING BUSH	LN	MOUNT PROSPECT	60056	R1	1971
03-34-125-018-0000	408		PROSPECT MANOR	AV	MOUNT PROSPECT	60056	RA	1925
03-34-200-121-0000	640		MAPLE	CT	MOUNT PROSPECT	60056	R3	1958
03-34-200-120-0000	638		MAPLE	CT	MOUNT PROSPECT	60056	R3	1958
03-34-200-126-0000	637		MAPLE	CT	MOUNT PROSPECT	60056	R3	1958
03-34-200-117-0000	633		MAPLE	CT	MOUNT PROSPECT	60056	R3	1958
03-34-200-116-0000	631		MAPLE	CT	MOUNT PROSPECT	60056	R3	1958
03-26-408-023-0000	1010		SYCAMORE	LN	MOUNT PROSPECT	60056	R1	1971
03-34-212-003-0000	705		WINDSOR	DR	MOUNT PROSPECT	60056	R1	1963
03-34-212-018-0000	706		WILSHIRE	DR	MOUNT PROSPECT	60056	R1	1963
03-34-213-006-0000	705		WILSHIRE	DR	MOUNT PROSPECT	60056	R1	1963
03-34-215-014-0000	705		EASTMAN	DR	MOUNT PROSPECT	60056	R1	1963
03-34-212-004-0000	703		WINDSOR	DR	MOUNT PROSPECT	60056	R1	1963
03-34-212-017-0000	704		WILSHIRE	DR	MOUNT PROSPECT	60056	R1	1963
03-34-213-007-0000	703		WILSHIRE	DR	MOUNT PROSPECT	60056	R1	1963
03-25-404-012-0000	918		SUMAC	LN	MOUNT PROSPECT	60056	R1	1971
03-25-405-005-0000	1903		CHOLO	LN	MOUNT PROSPECT	60056	R1	1971
03-25-408-011-0000	911		MOKI	LN	MOUNT PROSPECT	60056	R1	1971
03-25-405-002-0000	903		BURNING BUSH	LN	MOUNT PROSPECT	60056	R1	1971
03-34-103-017-0000	703		EASTWOOD	AV	MOUNT PROSPECT	60056	RA	1926
03-34-102-017-0000	703		PROSPECT MANOR	AV	MOUNT PROSPECT	60056	RA	1926
03-34-200-143-0000	14		JUDITH ANN	DR	MOUNT PROSPECT	60056	R3	1955
03-34-200-169-0000	39		JUDITH ANN	DR	MOUNT PROSPECT	60056	R3	1955
03-34-111-013-0000	618	N	ELMHURST	AV	MOUNT PROSPECT	60056	RA	1926
03-26-403-036-0000	1308	E	KENSINGTON	RD	MOUNT PROSPECT	60056	R1	1971
03-26-403-035-0000	1310	E	KENSINGTON	RD	MOUNT PROSPECT	60056	R1	1971
03-26-403-027-0000	803		NEWBERRY	LN	MOUNT PROSPECT	60056	R1	1971
03-26-403-030-0000	802		NEWBERRY	LN	MOUNT PROSPECT	60056	R1	1971
03-26-403-028-0000	801		NEWBERRY	LN	MOUNT PROSPECT	60056	R1	1971
03-26-403-029-0000	800		NEWBERRY	LN	MOUNT PROSPECT	60056	R1	1971
03-34-106-024-0000	704	N	WILLE	ST	MOUNT PROSPECT	60056	RA	1926

03-34-119-009-0000	505		EASTWOOD	AV		MOUNT PROSPECT	60056	RA	1925
03-34-119-020-0000	504	N	ELMHURST	AV		MOUNT PROSPECT	60056	RA	1925
03-25-304-015-0000	1800		BASSWOOD	LN		MOUNT PROSPECT	60056	R1	1971
03-34-104-024-0000	704		RUSSEL	ST		MOUNT PROSPECT	60056	RA	1926
03-35-104-009-0000	700		BUSINESS CENTER	DR		MOUNT PROSPECT	60056	I1	1963
03-27-405-034-0000	940		WHEELING	RD		MOUNT PROSPECT	60056	RX	1976
03-26-305-011-0000	604		ELDERBERRY	LN		MOUNT PROSPECT	60056	R1	1963
03-26-305-012-0000	606		ELDERBERRY	LN		MOUNT PROSPECT	60056	R1	1963
03-26-305-013-0000	608		ELDERBERRY	LN		MOUNT PROSPECT	60056	R1	1963
03-27-302-011-0000	310	W	RAND	RD		MOUNT PROSPECT	60056	RX	1963
03-34-207-104-0000	408		HILL	ST		MOUNT PROSPECT	60056	R2*	1965
03-34-118-006-0000	511		PROSPECT MANOR	AV		MOUNT PROSPECT	60056	RA	1925
03-34-118-010-0000	503		PROSPECT MANOR	AV		MOUNT PROSPECT	60056	RA	1925
03-34-117-010-0000	503		FAIRVIEW	AV		MOUNT PROSPECT	60056	RA	1925
03-34-200-056-0000	259	E	RAND	RD		MOUNT PROSPECT	60056	B3	1958
03-34-200-037-0000	615	N	MAIN	ST		MOUNT PROSPECT	60056	B3	1955
03-34-200-037-0000	613	N	MAIN	ST	A	MOUNT PROSPECT	60056	B3	1955
03-34-200-037-0000	613	N	MAIN	ST	B	MOUNT PROSPECT	60056	B3	1955
03-34-200-037-0000	611	N	MAIN	ST		MOUNT PROSPECT	60056	B3	1955
03-34-200-163-0000	27		JUDITH ANN	DR		MOUNT PROSPECT	60056	R3	1955
03-34-200-157-0000	15		JUDITH ANN	DR		MOUNT PROSPECT	60056	R3	1955
03-34-200-176-0000	3		JUDITH ANN	DR		MOUNT PROSPECT	60056	R3	1955
03-34-214-008-0000	604		EASTMAN	DR		MOUNT PROSPECT	60056	R1	1963
03-34-214-002-0000	503		HOLLY	AV		MOUNT PROSPECT	60056	R1	1963
03-34-214-005-0000	509		HOLLY	AV		MOUNT PROSPECT	60056	R1	1963
03-34-214-006-0000	511		HOLLY	AV		MOUNT PROSPECT	60056	R1	1963
03-35-201-012-0000	1200		BUSINESS CENTER	DR		MOUNT PROSPECT	60056	I1	1983
03-35-201-012-0000	1200		BUSINESS CENTER	DR	100	MOUNT PROSPECT	60056	I1	1983
03-35-104-007-0000	900		BUSINESS CENTER	DR	A	MOUNT PROSPECT	60056	I1	1980
03-34-213-017-0000	712		HOLLY	CT		MOUNT PROSPECT	60056	R1	1963
03-34-215-011-0000	711		EASTMAN	DR		MOUNT PROSPECT	60056	R1	1963
03-24-415-026-0000	1917		YUMA	LN		MOUNT PROSPECT	60056	R1	1971
03-26-311-044-0000	807		GREENWOOD	DR		MOUNT PROSPECT	60056	R1	1971
03-35-201-011-0000	1441		BUSINESS CENTER	DR		MOUNT PROSPECT	60056	I1	1983
03-35-201-010-0000	1331		BUSINESS CENTER	DR		MOUNT PROSPECT	60056	I1	1983
03-35-200-046-0000	1550		BISHOP	CT		MOUNT PROSPECT	60056	I1	1986
03-34-126-015-0000	414		EASTWOOD	AV		MOUNT PROSPECT	60056	RA	1925
03-34-125-004-0000	415		FAIRVIEW	AV		MOUNT PROSPECT	60056	RA	1925
03-34-125-015-0000	414		PROSPECT MANOR	AV		MOUNT PROSPECT	60056	RA	1925
03-34-127-004-0000	415		EASTWOOD	AV		MOUNT PROSPECT	60056	RA	1925
03-25-402-011-0000	2011	E	EUCLID	AV		MOUNT PROSPECT	60056	R1	1971
08-11-202-032-1012	517	W	CENTRAL	RD	2B	MOUNT PROSPECT	60056	R3	1917
03-25-207-015-0000	1409		LAMA	LN		MOUNT PROSPECT	60056	R1	1971
03-34-124-002-0000	419		FOREST	AV		MOUNT PROSPECT	60056	RA	1925
03-34-125-016-0000	412		PROSPECT MANOR	AV		MOUNT PROSPECT	60056	RA	1925
03-25-306-021-0000	1800		HOPI	LN		MOUNT PROSPECT	60056	R1	1971
03-26-407-005-0000	1407		DOGWOOD	LN		MOUNT PROSPECT	60056	R1	1971
03-26-407-006-0000	1405		DOGWOOD	LN		MOUNT PROSPECT	60056	R1	1971
03-34-309-006-0000	211		FAIRVIEW	AV		MOUNT PROSPECT	60056	RA	1917
03-34-310-017-0000	210		EASTWOOD	AV		MOUNT PROSPECT	60056	RA	1917
03-34-311-017-0000	210	N	ELMHURST	AV		MOUNT PROSPECT	60056	RA	1917
03-34-106-026-0000	700	N	WILLE	ST		MOUNT PROSPECT	60056	RA	1926
03-34-215-012-0000	709		EASTMAN	DR		MOUNT PROSPECT	60056	R1	1963
03-34-212-002-0000	707		WINDSOR	DR		MOUNT PROSPECT	60056	R1	1963
03-26-413-028-0000	1616		DOGWOOD	LN		MOUNT PROSPECT	60056	R1	1971
03-26-406-019-0000	1109		WESTGATE	RD		MOUNT PROSPECT	60056	R1	1971
03-34-116-014-0000	516		FAIRVIEW	AV		MOUNT PROSPECT	60056	RA	1925
03-34-200-179-0000	9		JUDITH ANN	DR		MOUNT PROSPECT	60056	R3	1955
03-34-200-173-0000	47		JUDITH ANN	DR		MOUNT PROSPECT	60056	R3	1955
03-34-200-167-0000	35		JUDITH ANN	DR		MOUNT PROSPECT	60056	R3	1955
03-34-200-161-0000	23		JUDITH ANN	DR		MOUNT PROSPECT	60056	R3	1955
03-34-200-180-0000	11		JUDITH ANN	DR		MOUNT PROSPECT	60056	R3	1955

03-25-305-011-0000	1817		BASSWOOD	LN		MOUNT PROSPECT	60056	R1	1971
03-25-305-010-0000	1819		BASSWOOD	LN		MOUNT PROSPECT	60056	R1	1971
03-25-305-002-0000	1004		BURNING BUSH	LN		MOUNT PROSPECT	60056	R1	1971
03-25-303-012-0000	925		QUINCE	LN		MOUNT PROSPECT	60056	R1	1971
03-25-305-022-0000	924		QUINCE	LN		MOUNT PROSPECT	60056	R1	1971
03-34-200-152-0000	44		JUDITH ANN	DR		MOUNT PROSPECT	60056	R3	1955
03-34-200-135-0000	6		JUDITH ANN	DR		MOUNT PROSPECT	60056	R3	1955
03-25-305-020-0000	928		QUINCE	LN		MOUNT PROSPECT	60056	R1	1971
03-25-303-009-0000	931		QUINCE	CT		MOUNT PROSPECT	60056	R1	1971
03-25-303-046-0000	929		QUINCE	CT		MOUNT PROSPECT	60056	R1	1971
03-25-303-045-0000	927		QUINCE	LN		MOUNT PROSPECT	60056	R1	1971
03-25-305-021-0000	926		QUINCE	LN		MOUNT PROSPECT	60056	R1	1971
03-24-407-005-0000	1801		BEECH	RD		MOUNT PROSPECT	60056	R1	1971
03-25-407-008-0000	931		PECOS	LN		MOUNT PROSPECT	60056	R1	1971
03-25-408-003-0000	1011		MOKI	LN		MOUNT PROSPECT	60056	R1	1971
03-25-407-023-0000	1010		MOKI	LN		MOUNT PROSPECT	60056	R1	1971
03-25-404-043-0000	1903		KIOWA	LN		MOUNT PROSPECT	60056	R1	1971
03-25-403-012-0000	1907		IVY	LN		MOUNT PROSPECT	60056	R1	1971
03-25-204-022-0000	1912		WOOD	LN		MOUNT PROSPECT	60056	R1	1971
03-25-204-023-0000	1914		WOOD	LN		MOUNT PROSPECT	60056	R1	1971
03-34-126-021-0000	402		EASTWOOD	AV		MOUNT PROSPECT	60056	RA	1925
03-34-126-010-0000	403		PROSPECT MANOR	AV		MOUNT PROSPECT	60056	RA	1925
03-34-124-010-0000	403		FOREST	AV		MOUNT PROSPECT	60056	RA	1925
03-34-212-006-0000	609		WINDSOR	DR		MOUNT PROSPECT	60056	R1	1963
03-35-104-043-0000	1100		BUSINESS CENTER	DR		MOUNT PROSPECT	60056	I1	1982
03-34-213-009-0000	504		HOLLY	AV		MOUNT PROSPECT	60056	R1	1963
03-34-200-129-0000	643		MAPLE	CT		MOUNT PROSPECT	60056	R3	1958
03-34-200-130-0000	645		MAPLE	CT		MOUNT PROSPECT	60056	R3	1958
03-24-405-012-0000	1724		BURNING BUSH	LN		MOUNT PROSPECT	60056	R1	1971
03-27-401-194-0000	1070		BOXWOOD	DR		MOUNT PROSPECT	60056	RX	1976
03-27-401-204-0000	0					MOUNT PROSPECT	60056	RX	1976
03-27-401-199-0000	1056		BOXWOOD	DR	A	MOUNT PROSPECT	60056	RX	1976
03-25-408-001-0000	1015		MOKI	LN		MOUNT PROSPECT	60056	R1	1971
03-25-405-013-0000	1914		HOPI	LN		MOUNT PROSPECT	60056	R1	1971
03-25-406-021-0000	903		SUMAC	LN		MOUNT PROSPECT	60056	R1	1971
03-25-409-018-0000	1913		HOPI	LN		MOUNT PROSPECT	60056	R1	1971
03-25-404-022-0000	1928		HOPI	LN		MOUNT PROSPECT	60056	R1	1971
03-25-308-028-0000	1808		BOULDER	DR		MOUNT PROSPECT	60056	R1	1971
03-25-308-011-0000	1803		APACHE	LN		MOUNT PROSPECT	60056	R1	1971
03-25-308-010-0000	1805		APACHE	LN		MOUNT PROSPECT	60056	R1	1971
03-25-308-006-0000	1813		APACHE	LN		MOUNT PROSPECT	60056	R1	1971
03-27-401-198-0000	1054		BOXWOOD	DR	B	MOUNT PROSPECT	60056	RX	1976
03-25-406-003-0000	2005		KIOWA	LN		MOUNT PROSPECT	60056	R1	1971
03-34-105-018-0000	712	N	PINE	ST		MOUNT PROSPECT	60056	RA	1926
03-34-107-007-0000	713	N	WILLE	ST		MOUNT PROSPECT	60056	RA	1926
03-34-106-012-0000	713	N	PINE	ST		MOUNT PROSPECT	60056	RA	1926
03-27-401-193-0000	1068		BOXWOOD	DR	B	MOUNT PROSPECT	60056	RX	1976
03-34-216-020-0000	609		EASTMAN	DR		MOUNT PROSPECT	60056	R1	1963
03-25-204-016-0000	1427		BURNING BUSH	LN		MOUNT PROSPECT	60056	R1	1971
03-25-403-004-0000	2009		IVY	LN		MOUNT PROSPECT	60056	R1	1971
03-25-304-003-0000	1825		AZALEA	LN		MOUNT PROSPECT	60056	R1	1971
03-34-302-010-0000	303		PROSPECT MANOR	AV		MOUNT PROSPECT	60056	RA	1917
03-25-308-009-0000	1807		APACHE	LN		MOUNT PROSPECT	60056	R1	1971
03-25-201-011-0000	2015		CHINKAPIN OAK	DR		MOUNT PROSPECT	60056	R1	1971
03-25-201-010-0000	2017		CHINKAPIN OAK	DR		MOUNT PROSPECT	60056	R1	1971
03-25-201-009-0000	2019		CHINKAPIN OAK	DR		MOUNT PROSPECT	60056	R1	1971
03-25-213-006-0000	2001		CHINKAPIN OAK	DR		MOUNT PROSPECT	60056	R1	1971
03-24-307-051-0000	1520		LARCH	DR		MOUNT PROSPECT	60056	R1	1971
03-34-125-017-0000	410		PROSPECT MANOR	AV		MOUNT PROSPECT	60056	RA	1925
03-34-200-100-0000	613		MAPLE	CT		MOUNT PROSPECT	60056	R3	1958
03-34-200-109-0000	630		MAPLE	CT		MOUNT PROSPECT	60056	R3	1958
03-34-125-013-0000	418		PROSPECT MANOR	AV		MOUNT PROSPECT	60056	RA	1925

03-24-408-001-0000	1801		MURA	LN			MOUNT PROSPECT	60056	R1	1971
03-34-103-016-0000	705		EASTWOOD	AV			MOUNT PROSPECT	60056	RA	1926
03-34-103-024-0000	704	N	ELMHURST	AV			MOUNT PROSPECT	60056	RA	1926
03-34-102-016-0000	705		PROSPECT MANOR	AV			MOUNT PROSPECT	60056	RA	1926
03-34-102-024-0000	704		EASTWOOD	AV			MOUNT PROSPECT	60056	RA	1926
03-34-101-016-0000	705		FAIRVIEW	AV			MOUNT PROSPECT	60056	RA	1926
03-34-101-024-0000	704		PROSPECT MANOR	AV			MOUNT PROSPECT	60056	RA	1926
03-34-105-022-0000	704	N	PINE	ST			MOUNT PROSPECT	60056	RA	1926
03-34-106-016-0000	705	N	PINE	ST			MOUNT PROSPECT	60056	RA	1926
03-34-105-014-0000	705		RUSSEL	ST			MOUNT PROSPECT	60056	RA	1926
03-34-125-011-0000	401		FAIRVIEW	AV			MOUNT PROSPECT	60056	RA	1925
03-34-200-162-0000	25		JUDITH ANN	DR			MOUNT PROSPECT	60056	R3	1955
03-34-124-004-0000	415		FOREST	AV			MOUNT PROSPECT	60056	RA	1925
03-34-124-015-0000	414		FAIRVIEW	AV			MOUNT PROSPECT	60056	RA	1925
03-34-126-004-0000	415		PROSPECT MANOR	AV			MOUNT PROSPECT	60056	RA	1925
03-34-200-024-0000	101	E	RAND	RD			MOUNT PROSPECT	60056	B3	1963
03-34-200-052-0000	101	E	RAND	RD		A1	MOUNT PROSPECT	60056	B3	1966
03-34-119-021-0000	502	N	ELMHURST	AV			MOUNT PROSPECT	60056	RA	1925
03-35-104-052-0000	585		SLAWIN	CT			MOUNT PROSPECT	60056	I1	1982
03-35-201-008-0000	1221		BUSINESS CENTER	DR			MOUNT PROSPECT	60056	I1	1983
03-34-114-006-0000	611	N	PINE	ST			MOUNT PROSPECT	60056	RA	1926
03-34-113-008-0000	607		RUSSEL	ST			MOUNT PROSPECT	60056	RA	1926
03-34-114-012-0000	620	N	WILLE	ST			MOUNT PROSPECT	60056	RA	1926
03-34-212-015-0000	700		WILSHIRE	DR			MOUNT PROSPECT	60056	R1	1963
03-34-201-031-0000	700		WINDSOR	DR			MOUNT PROSPECT	60056	R1	1963
03-34-107-010-0000	707	N	WILLE	ST			MOUNT PROSPECT	60056	RA	1926
03-34-107-043-0000	706	N	MAIN	ST			MOUNT PROSPECT	60056	RA	1926
03-34-200-095-0000	618		MAPLE	CT			MOUNT PROSPECT	60056	R3	1958
03-34-104-011-0000	715	N	ELMHURST	AV			MOUNT PROSPECT	60056	RA	1926
03-34-103-011-0000	715		EASTWOOD	AV			MOUNT PROSPECT	60056	RA	1926
03-26-313-027-0000	1005		IRONWOOD	DR			MOUNT PROSPECT	60056	R1	1971
03-26-323-002-0000	1103		IRONWOOD	DR			MOUNT PROSPECT	60056	R1	1971
03-26-311-039-0000	1010		GREENFIELD	LN			MOUNT PROSPECT	60056	R1	1971
03-25-403-005-0000	2007		IVY	LN			MOUNT PROSPECT	60056	R1	1971
03-24-408-012-0000	2017		SENECA	LN			MOUNT PROSPECT	60056	R1	1971
03-26-401-025-0000	900		WOLF	RD			MOUNT PROSPECT	60056	RX	1968
03-25-303-053-0000	1801		HOPI	LN			MOUNT PROSPECT	60056	R1	1971
03-25-307-027-0000	1803		HOPI	LN			MOUNT PROSPECT	60056	R1	1971
03-25-307-028-0000	1805		HOPI	LN			MOUNT PROSPECT	60056	R1	1971
03-34-311-018-0000	208	N	ELMHURST	AV			MOUNT PROSPECT	60056	RA	1917
03-34-118-026-0000	502		EASTWOOD	AV			MOUNT PROSPECT	60056	RA	1925
03-34-125-002-0000	419		FAIRVIEW	AV			MOUNT PROSPECT	60056	RA	1925
03-34-301-019-0000	306		PROSPECT MANOR	AV			MOUNT PROSPECT	60056	RA	1917
03-34-115-008-0000	607	N	WILLE	ST			MOUNT PROSPECT	60056	RA	1926
03-34-115-019-0000	606	N	MAIN	ST			MOUNT PROSPECT	60056	RA	1926
03-34-112-008-0000	607	N	ELMHURST	AV			MOUNT PROSPECT	60056	RA	1926
03-26-407-001-0000	1104		SYCAMORE	LN			MOUNT PROSPECT	60056	R1	1971
03-26-407-003-0000	1501		DOGWOOD	LN			MOUNT PROSPECT	60056	R1	1971
03-25-309-020-0000	1835		BOULDER	DR			MOUNT PROSPECT	60056	R1	1971
03-34-200-029-0000	299	E	RAND	RD			MOUNT PROSPECT	60056	B3	1958
03-34-200-111-0000	621		MAPLE	CT			MOUNT PROSPECT	60056	R3	1958
03-25-403-011-0000	1909		IVY	LN			MOUNT PROSPECT	60056	R1	1971
03-25-304-005-0000	1821		AZALEA	LN			MOUNT PROSPECT	60056	R1	1971
03-34-126-002-0000	419		PROSPECT MANOR	AV			MOUNT PROSPECT	60056	RA	1925
03-34-126-013-0000	418		EASTWOOD	AV			MOUNT PROSPECT	60056	RA	1925
03-34-127-002-0000	419		EASTWOOD	AV			MOUNT PROSPECT	60056	RA	1925
03-34-127-013-0000	418	N	ELMHURST	AV			MOUNT PROSPECT	60056	RA	1925
03-34-124-003-0000	417		FOREST	AV			MOUNT PROSPECT	60056	RA	1925
03-26-413-017-0000	1617		CEDAR	LN			MOUNT PROSPECT	60056	R1	1971
03-26-411-020-0000	1638		BARBERRY	LN			MOUNT PROSPECT	60056	R1	1971
03-26-411-008-0000	1614		BARBERRY	LN			MOUNT PROSPECT	60056	R1	1971
03-26-411-007-0000	1612		BARBERRY	LN			MOUNT PROSPECT	60056	R1	1971

03-26-411-006-0000	1610		BARBERRY	LN	MOUNT PROSPECT	60056	R1	1971
03-27-308-016-0000	611	W	RAND	RD	MOUNT PROSPECT	60056	R1	1974
03-27-308-017-0000	607	W	RAND	RD	MOUNT PROSPECT	60056	R1	1974
03-34-105-015-0000	703		RUSSEL	ST	MOUNT PROSPECT	60056	RA	1926
03-34-105-011-0000	711		RUSSEL	ST	MOUNT PROSPECT	60056	RA	1926
03-25-404-008-0000	1915		KIOWA	LN	MOUNT PROSPECT	60056	R1	1971
03-25-404-009-0000	1917		KIOWA	LN	MOUNT PROSPECT	60056	R1	1971
03-25-406-001-0000	927		SUMAC	LN	MOUNT PROSPECT	60056	R1	1971
03-25-406-002-0000	2003		KIOWA	LN	MOUNT PROSPECT	60056	R1	1971
03-26-305-014-0000	610		ELDERBERRY	LN	MOUNT PROSPECT	60056	R1	1963
03-34-125-009-0000	405		FAIRVIEW	AV	MOUNT PROSPECT	60056	RA	1925
03-34-125-020-0000	404		PROSPECT MANOR	AV	MOUNT PROSPECT	60056	RA	1925
03-34-127-020-0000	404	N	ELMHURST	AV	MOUNT PROSPECT	60056	RA	1925
03-25-204-025-0000	1918		WOOD	LN	MOUNT PROSPECT	60056	R1	1971
03-25-204-026-0000	1920		WOOD	LN	MOUNT PROSPECT	60056	R1	1971
03-25-204-027-0000	1922		WOOD	LN	MOUNT PROSPECT	60056	R1	1971
03-25-204-028-0000	1924		WOOD	LN	MOUNT PROSPECT	60056	R1	1971
03-25-204-029-0000	1926		WOOD	LN	MOUNT PROSPECT	60056	R1	1971
03-34-125-014-0000	416		PROSPECT MANOR	AV	MOUNT PROSPECT	60056	RA	1925
03-34-117-009-0000	505		FAIRVIEW	AV	MOUNT PROSPECT	60056	RA	1925
03-35-104-010-0000	700		BUSINESS CENTER	DR	MOUNT PROSPECT	60056	I1	1963
03-35-104-048-0000	901		BUSINESS CENTER	DR	MOUNT PROSPECT	60056	I1	1980
03-35-104-049-0000	901		BUSINESS CENTER	DR	MOUNT PROSPECT	60056	I1	1980
03-34-200-181-0000	110	E	HIGHLAND	ST	MOUNT PROSPECT	60056	R3	1950
03-34-212-011-0000	408	E	HIGHLAND	AV	MOUNT PROSPECT	60056	R1	1963
03-34-212-010-0000	402	E	HIGHLAND	AV	MOUNT PROSPECT	60056	R1	1963
03-35-200-061-0000	1600		BISHOP	CT	MOUNT PROSPECT	60056	I1*	1986
03-35-200-060-0000	1660		FEEHANVILLE	DR	MOUNT PROSPECT	60056	I1*	1986
03-25-111-011-0000	1318		PEARTREE	LN	MOUNT PROSPECT	60056	R1	1971
03-34-302-004-0000	315		PROSPECT MANOR	AV	MOUNT PROSPECT	60056	RA	1917
03-34-303-004-0000	315		EASTWOOD	AV	MOUNT PROSPECT	60056	RA	1917
03-34-303-010-0000	314	N	ELMHURST	AV	MOUNT PROSPECT	60056	RA	1917
03-25-122-011-0000	1813		TANO	LN	MOUNT PROSPECT	60056	R1	1971
03-25-122-010-0000	1815		TANO	LN	MOUNT PROSPECT	60056	R1	1971
03-25-122-009-0000	1817		TANO	LN	MOUNT PROSPECT	60056	R1	1971
03-27-306-004-0000	1005		MEADOW	LN	MOUNT PROSPECT	60056	RX	1965
03-27-307-009-0000	1014		MEADOW	LN	MOUNT PROSPECT	60056	RX	1965
03-34-200-071-0000	228	E	HIGHLAND	ST	MOUNT PROSPECT	60056	R3	1958
03-34-106-030-0000	717	N	PINE	ST	MOUNT PROSPECT	60056	RA	1926
03-27-302-012-0000	308	W	RAND	RD	MOUNT PROSPECT	60056	RX	1963
03-27-316-015-0000	400	W	KENSINGTON	RD	MOUNT PROSPECT	60056	R1	1974
03-27-401-118-0000	0				MOUNT PROSPECT	60056	RX	1976
03-27-401-117-0000	1164		BOXWOOD	DR	MOUNT PROSPECT	60056	RX	1976
03-27-401-112-0000	1170		BOXWOOD	DR	MOUNT PROSPECT	60056	RX	1976
03-34-106-020-0000	712	N	WILLE	ST	MOUNT PROSPECT	60056	RA	1926
03-24-407-030-0000	1802		MURA	LN	MOUNT PROSPECT	60056	R1	1971
03-24-406-006-0000	1721		BURNING BUSH	LN	MOUNT PROSPECT	60056	R1	1971
03-34-116-009-0000	505		FOREST	AV	MOUNT PROSPECT	60056	RA	1925
03-34-116-020-0000	504		FAIRVIEW	AV	MOUNT PROSPECT	60056	RA	1925
03-34-124-013-0000	418		FAIRVIEW	AV	MOUNT PROSPECT	60056	RA	1925
03-34-107-040-0000	712	N	MAIN	ST	MOUNT PROSPECT	60056	RA	1926
03-34-104-022-0000	708		RUSSEL	ST	MOUNT PROSPECT	60056	RA	1926
03-25-304-007-0000	1817		AZALEA	LN	MOUNT PROSPECT	60056	R1	1971
03-25-304-006-0000	1819		AZALEA	LN	MOUNT PROSPECT	60056	R1	1971
03-25-403-009-0000	1913		IVY	LN	MOUNT PROSPECT	60056	R1	1971
03-34-214-011-0000	506	E	HIGHLAND	AV	MOUNT PROSPECT	60056	R1	1963
03-24-308-029-0000	1808	E	CAMP MCDONALD	RD	MOUNT PROSPECT	60056	R1	1971
03-24-307-038-0000	1602		LARCH	DR	MOUNT PROSPECT	60056	R1	1971
03-24-416-041-0000	1536		RIVER WEST	CT	MOUNT PROSPECT	60056	R4	1971
03-27-308-010-0000	608		BOB O LINK	RD	MOUNT PROSPECT	60056	R1	1974
03-34-203-003-0000	519	N	EMERSON	ST	MOUNT PROSPECT	60056	RA	1925
03-34-203-015-0000	518	N	MAPLE	ST	MOUNT PROSPECT	60056	RA	1925

03-34-205-003-0000	519	N	ELM	ST		MOUNT PROSPECT	60056	RA	1925
03-34-202-003-0000	519	N	MAIN	ST		MOUNT PROSPECT	60056	RA	1925
03-34-202-015-0000	518	N	EMERSON	ST		MOUNT PROSPECT	60056	RA	1925
03-34-310-013-0000	218		EASTWOOD	AV		MOUNT PROSPECT	60056	RA	1917
03-34-310-002-0000	219		PROSPECT MANOR	AV		MOUNT PROSPECT	60056	RA	1917
03-25-309-021-0000	1837		BOULDER	DR		MOUNT PROSPECT	60056	R1	1971
03-27-316-006-0000	405		ORIOLE	LN		MOUNT PROSPECT	60056	R1	1974
03-27-316-007-0000	401		ORIOLE	LN		MOUNT PROSPECT	60056	R1	1974
03-34-302-012-0000	320		EASTWOOD	AV		MOUNT PROSPECT	60056	RA	1917
03-34-311-002-0000	219		EASTWOOD	AV		MOUNT PROSPECT	60056	RA	1917
03-34-308-024-0000	215		FOREST	AV		MOUNT PROSPECT	60056	RA	1917
03-34-308-014-0000	216		FAIRVIEW	AV		MOUNT PROSPECT	60056	RA	1917
03-34-101-019-0000	714		PROSPECT MANOR	AV		MOUNT PROSPECT	60056	RA	1926
03-26-311-045-0000	805		GREENWOOD	DR		MOUNT PROSPECT	60056	R1	1971
03-26-311-030-0000	924		GREENFIELD	CT		MOUNT PROSPECT	60056	R1	1971
03-26-311-029-0000	922		GREENFIELD	CT		MOUNT PROSPECT	60056	R1	1971
03-34-125-019-0000	406		PROSPECT MANOR	AV		MOUNT PROSPECT	60056	RA	1925
03-34-127-008-0000	407		EASTWOOD	AV		MOUNT PROSPECT	60056	RA	1925
03-34-127-019-0000	406	N	ELMHURST	AV		MOUNT PROSPECT	60056	RA	1925
03-34-124-009-0000	405		FOREST	AV		MOUNT PROSPECT	60056	RA	1925
03-24-308-028-0000	1806	E	CAMP MCDONALD	RD		MOUNT PROSPECT	60056	R1	1971
03-27-401-151-0000	1212		BOXWOOD	DR	A	MOUNT PROSPECT	60056	RX	1976
03-27-401-079-0000	1242		BOXWOOD	DR	A	MOUNT PROSPECT	60056	RX	1976
03-27-401-093-0000	1236		BOXWOOD	DR	B	MOUNT PROSPECT	60056	RX	1976
03-27-401-192-0000	1068		BOXWOOD	DR	A	MOUNT PROSPECT	60056	RX	1976
03-34-124-005-0000	413		FOREST	AV		MOUNT PROSPECT	60056	RA	1925
03-34-126-007-0000	409		PROSPECT MANOR	AV		MOUNT PROSPECT	60056	RA	1925
03-26-303-012-0000	1009		ALDER	LN		MOUNT PROSPECT	60056	R1	1971
03-34-117-024-0000	502		PROSPECT MANOR	AV		MOUNT PROSPECT	60056	RA	1925
03-26-311-040-0000	1012		GREENFIELD	LN		MOUNT PROSPECT	60056	R1	1971
03-26-406-024-0000	1400		DOGWOOD	LN		MOUNT PROSPECT	60056	R1	1971
03-26-406-023-0000	1306		DOGWOOD	LN		MOUNT PROSPECT	60056	R1	1971
08-11-105-004-0000	216	S	KENILWORTH	AV		MOUNT PROSPECT	60056	R1	1953
03-26-409-017-0000	1308		IRONWOOD	DR		MOUNT PROSPECT	60056	R1	1971
03-26-409-020-0000	905		WESTGATE	RD		MOUNT PROSPECT	60056	R1	1971
03-34-309-005-0000	213		FAIRVIEW	AV		MOUNT PROSPECT	60056	RA	1917
03-34-310-016-0000	212		EASTWOOD	AV		MOUNT PROSPECT	60056	RA	1917
03-34-310-025-0000	213		PROSPECT MANOR	AV		MOUNT PROSPECT	60056	RA	1917
03-34-102-014-0000	709		PROSPECT MANOR	AV		MOUNT PROSPECT	60056	RA	1926
03-34-100-014-0000	709		FOREST	AV		MOUNT PROSPECT	60056	RA	1926
03-34-100-022-0000	708		FAIRVIEW	AV		MOUNT PROSPECT	60056	RA	1926
03-34-109-013-0000	618		PROSPECT MANOR	AV		MOUNT PROSPECT	60056	RA	1926
03-24-416-043-0000	1536		RIVER WEST	CT		MOUNT PROSPECT	60056	R4	1971
03-24-416-042-0000	1536		RIVER WEST	CT		MOUNT PROSPECT	60056	R4	1971
03-34-311-004-0000	215		EASTWOOD	AV		MOUNT PROSPECT	60056	RA	1917
03-27-311-005-0000	613		ALBION	LN		MOUNT PROSPECT	60056	R1	1974
03-35-200-040-0000	1471		BUSINESS CENTER	DR	900	MOUNT PROSPECT	60056	I1	1986
03-34-107-051-0000	719	N	WILLE	ST		MOUNT PROSPECT	60056	RA	1926
03-25-121-012-0000	1824		TANO	LN		MOUNT PROSPECT	60056	R1	1971
03-24-403-021-0000	2026		SENECA	LN		MOUNT PROSPECT	60056	R1	1971
03-34-105-023-0000	702	N	PINE	ST		MOUNT PROSPECT	60056	RA	1926
03-34-215-004-0000	506		GARWOOD	DR		MOUNT PROSPECT	60056	R1	1963
03-34-215-005-0000	508		GARWOOD	DR		MOUNT PROSPECT	60056	R1	1963
03-25-204-019-0000	1906		WOOD	LN		MOUNT PROSPECT	60056	R1	1971
03-35-200-030-0000	1661		FEEHANVILLE	DR	400	MOUNT PROSPECT	60056	I1	1968
03-35-104-032-0000	1001		BUSINESS CENTER	DR		MOUNT PROSPECT	60056	I1	1982
03-35-104-051-0000	625		SLAWIN	CT		MOUNT PROSPECT	60056	I1	1982
03-34-202-011-0000	503	N	MAIN	ST		MOUNT PROSPECT	60056	RA	1925
03-27-404-039-0000	1050		WHEELING	RD	1A	MOUNT PROSPECT	60056	RX	1976
03-27-404-039-0000	1050		WHEELING	RD	1B	MOUNT PROSPECT	60056	RX	1976
03-27-404-039-0000	1050		WHEELING	RD	2A	MOUNT PROSPECT	60056	RX	1976
03-27-405-026-0000	960		WHEELING	RD		MOUNT PROSPECT	60056	RX	1976

03-34-301-011-0000	301		FAIRVIEW	AV		MOUNT PROSPECT	60056	RA	1917
03-26-305-015-0000	700		ELDERBERRY	LN		MOUNT PROSPECT	60056	R1	1963
03-27-404-038-0000	1070		WHEELING	RD	1A	MOUNT PROSPECT	60056	RX	1976
03-27-404-038-0000	1070		WHEELING	RD	1B	MOUNT PROSPECT	60056	RX	1976
03-25-405-017-0000	1906		SIOUX	LN		MOUNT PROSPECT	60056	R1	1971
03-34-115-003-0000	617	N	WILLE	ST		MOUNT PROSPECT	60056	RA	1926
03-27-316-008-0000	428	W	KENSINGTON	RD		MOUNT PROSPECT	60056	R1	1974
03-25-309-023-0000	1841		BOULDER	DR		MOUNT PROSPECT	60056	R1	1971
03-25-406-020-0000	901		SUMAC	LN		MOUNT PROSPECT	60056	R1	1971
03-25-409-023-0000	1903		HOPI	LN		MOUNT PROSPECT	60056	R1	1971
03-25-400-019-0000	2000	E	KENSINGTON	RD		MOUNT PROSPECT	60056	R4*	1971
03-26-400-009-0000	1200	E	KENSINGTON	RD		MOUNT PROSPECT	60056	R1	1971
08-11-105-012-0000	312	S	KENILWORTH	AV		MOUNT PROSPECT	60056	R1	1953
08-11-105-011-0000	310	S	KENILWORTH	AV		MOUNT PROSPECT	60056	R1	1953
08-11-105-010-0000	308	S	KENILWORTH	AV		MOUNT PROSPECT	60056	R1	1953
08-11-105-009-0000	306	S	KENILWORTH	AV		MOUNT PROSPECT	60056	R1	1953
03-25-311-020-0000	902		HERITAGE	DR		MOUNT PROSPECT	60056	R1*	1971
03-27-304-005-0000	1100		WEDGEWOOD	LN		MOUNT PROSPECT	60056	RX	1965
03-34-120-011-0000	520		RUSSEL	ST		MOUNT PROSPECT	60056	RA	1925
03-27-300-029-0000	333	W	RAND	RD		MOUNT PROSPECT	60056	B4	1962
03-34-309-021-0000	202		PROSPECT MANOR	AV		MOUNT PROSPECT	60056	RA	1917
03-25-409-020-0000	1909		HOPI	LN		MOUNT PROSPECT	60056	R1	1971
03-25-409-019-0000	1911		HOPI	LN		MOUNT PROSPECT	60056	R1	1971
03-34-215-006-0000	510		GARWOOD	DR		MOUNT PROSPECT	60056	R1	1963
03-34-213-021-0000	720		EASTMAN	DR		MOUNT PROSPECT	60056	R1	1963
03-34-117-022-0000	500		PROSPECT MANOR	AV		MOUNT PROSPECT	60056	RA	1925
03-34-117-011-0000	501		FAIRVIEW	AV		MOUNT PROSPECT	60056	RA	1925
03-24-308-031-0000	1812	E	CAMP MCDONALD	RD		MOUNT PROSPECT	60056	R1	1971
03-24-316-007-0000	1811		ONEIDA	LN		MOUNT PROSPECT	60056	R1	1971
03-24-313-017-0000	1812		ARALIA	DR		MOUNT PROSPECT	60056	R1	1971
03-24-315-015-0000	1811		ASPEN	DR		MOUNT PROSPECT	60056	R1	1971
03-25-210-001-0000	1426		PARK	DR		MOUNT PROSPECT	60056	R1	1971
03-34-207-098-0000	506		HILL	ST		MOUNT PROSPECT	60056	R2*	1965
03-34-301-002-0000	319		FAIRVIEW	AV		MOUNT PROSPECT	60056	RA	1917
03-27-308-009-0000	610		BOB O LINK	RD		MOUNT PROSPECT	60056	R1	1974
03-27-308-018-0000	605	W	RAND	RD		MOUNT PROSPECT	60056	R1	1974
03-27-308-008-0000	612		BOB O LINK	RD		MOUNT PROSPECT	60056	R1	1974
03-27-308-019-0000	603	W	RAND	RD		MOUNT PROSPECT	60056	R1	1974
03-24-308-040-0000	1830	E	CAMP MCDONALD	RD		MOUNT PROSPECT	60056	R1	1971
03-24-308-041-0000	1832	E	CAMP MCDONALD	RD		MOUNT PROSPECT	60056	R1	1971
03-24-308-034-0000	1818	E	CAMP MCDONALD	RD		MOUNT PROSPECT	60056	R1	1971
03-24-308-027-0000	1804	E	CAMP MCDONALD	RD		MOUNT PROSPECT	60056	R1	1971
03-24-308-026-0000	1802	E	CAMP MCDONALD	RD		MOUNT PROSPECT	60056	R1	1971
03-34-200-070-0000	226	E	HIGHLAND	ST		MOUNT PROSPECT	60056	R3	1958
03-34-303-007-0000	320	N	ELMHURST	AV		MOUNT PROSPECT	60056	RA	1917
03-25-308-004-0000	1817		APACHE	LN		MOUNT PROSPECT	60056	R1	1971
03-25-308-002-0000	812		BURNING BUSH	LN		MOUNT PROSPECT	60056	R1	1971
03-34-303-001-0000	321		EASTWOOD	AV		MOUNT PROSPECT	60056	RA	1917
03-34-125-021-0000	402		PROSPECT MANOR	AV		MOUNT PROSPECT	60056	RA	1925
03-27-404-038-0000	1070		WHEELING	RD	1D	MOUNT PROSPECT	60056	RX	1976
03-27-404-038-0000	1070		WHEELING	RD	2A	MOUNT PROSPECT	60056	RX	1976
03-27-315-016-0000	600	W	KENSINGTON	RD		MOUNT PROSPECT	60056	R1	1974
03-27-316-014-0000	404	W	KENSINGTON	RD		MOUNT PROSPECT	60056	R1	1974
03-27-315-011-0000	620	W	KENSINGTON	RD		MOUNT PROSPECT	60056	R1	1974
03-27-316-013-0000	408	W	KENSINGTON	RD		MOUNT PROSPECT	60056	R1	1974
03-27-315-014-0000	608	W	KENSINGTON	RD		MOUNT PROSPECT	60056	R1	1974
03-27-309-016-0000	605		BOB O LINK	RD		MOUNT PROSPECT	60056	R1	1974
03-34-214-013-0000	502	E	HIGHLAND	AV		MOUNT PROSPECT	60056	R1	1963
03-26-403-003-0000	805		WESTGATE	RD		MOUNT PROSPECT	60056	R1	1971
03-26-323-004-0000	1107		IRONWOOD	DR		MOUNT PROSPECT	60056	R1	1971
03-26-323-008-0000	1205		IRONWOOD	DR		MOUNT PROSPECT	60056	R1	1971
03-26-323-003-0000	1105		IRONWOOD	DR		MOUNT PROSPECT	60056	R1	1971

03-26-323-009-0000	1207		IRONWOOD	DR		MOUNT PROSPECT	60056	R1	1971
03-26-313-026-0000	1003		IRONWOOD	DR		MOUNT PROSPECT	60056	R1	1971
03-27-404-038-0000	1070		WHEELING	RD	2B	MOUNT PROSPECT	60056	RX	1976
03-27-404-038-0000	1070		WHEELING	RD	2C	MOUNT PROSPECT	60056	RX	1976
03-27-404-038-0000	1070		WHEELING	RD	2D	MOUNT PROSPECT	60056	RX	1976
03-27-404-038-0000	1080		WHEELING	RD	1A	MOUNT PROSPECT	60056	RX	1976
03-34-302-007-0000	309		PROSPECT MANOR	AV		MOUNT PROSPECT	60056	RA	1917
03-34-302-018-0000	308		EASTWOOD	AV		MOUNT PROSPECT	60056	RA	1917
03-34-301-007-0000	309		FAIRVIEW	AV		MOUNT PROSPECT	60056	RA	1917
03-34-301-018-0000	308		PROSPECT MANOR	AV		MOUNT PROSPECT	60056	RA	1917
03-34-303-016-0000	308	N	ELMHURST	AV		MOUNT PROSPECT	60056	RA	1917
03-34-303-019-0000	309		EASTWOOD	AV		MOUNT PROSPECT	60056	RA	1917
03-25-122-014-0000	1807		TANO	LN		MOUNT PROSPECT	60056	R1	1971
03-25-122-008-0000	1819		TANO	LN		MOUNT PROSPECT	60056	R1	1971
03-25-211-018-0000	1435		PARK	DR		MOUNT PROSPECT	60056	R1	1971
03-25-112-033-0000	1326		PEACHTREE	LN		MOUNT PROSPECT	60056	R1	1971
03-25-117-020-0000	1322		COLUMBINE	DR		MOUNT PROSPECT	60056	R1	1971
03-25-117-006-0000	1323		PEACHTREE	LN		MOUNT PROSPECT	60056	R1	1971
03-25-122-032-0000	1803		ALMOND	CT		MOUNT PROSPECT	60056	R1	1971
03-24-308-036-0000	1822	E	CAMP MCDONALD	RD		MOUNT PROSPECT	60056	R1	1971
03-34-119-017-0000	510	N	ELMHURST	AV		MOUNT PROSPECT	60056	RA	1925
03-34-116-018-0000	508		FAIRVIEW	AV		MOUNT PROSPECT	60056	RA	1925
03-34-116-007-0000	509		FOREST	AV		MOUNT PROSPECT	60056	RA	1925
03-34-117-007-0000	509		FAIRVIEW	AV		MOUNT PROSPECT	60056	RA	1925
03-34-127-009-0000	405		EASTWOOD	AV		MOUNT PROSPECT	60056	RA	1925
03-26-406-032-0000	1106		SYCAMORE	LN		MOUNT PROSPECT	60056	R1	1971
03-26-406-020-0000	1107		WESTGATE	RD		MOUNT PROSPECT	60056	R1	1971
03-26-407-002-0000	1503		DOGWOOD	LN		MOUNT PROSPECT	60056	R1	1971
03-34-200-103-0000	619		MAPLE	CT		MOUNT PROSPECT	60056	R3	1958
03-26-413-019-0000	1621		CEDAR	LN		MOUNT PROSPECT	60056	R1	1971
03-26-413-018-0000	1619		CEDAR	LN		MOUNT PROSPECT	60056	R1	1971
03-26-315-020-0000	1006		HEMLOCK	LN		MOUNT PROSPECT	60056	R1	1971
03-34-302-016-0000	312		EASTWOOD	AV		MOUNT PROSPECT	60056	RA	1917
03-34-303-005-0000	313		EASTWOOD	AV		MOUNT PROSPECT	60056	RA	1917
03-35-200-041-0000	1481		BUSINESS CENTER	DR		MOUNT PROSPECT	60056	I1	1986
03-34-114-019-0000	606	N	WILLE	ST		MOUNT PROSPECT	60056	RA	1926
03-34-110-015-0000	614		EASTWOOD	AV		MOUNT PROSPECT	60056	RA	1926
03-34-302-006-0000	311		PROSPECT MANOR	AV		MOUNT PROSPECT	60056	RA	1917
03-24-314-022-0000	1813		ARALIA	DR		MOUNT PROSPECT	60056	R1	1971
03-27-401-211-0000	1040		BOXWOOD	DR	B	MOUNT PROSPECT	60056	RX	1976
03-27-401-219-0000	1030		BOXWOOD	DR	A	MOUNT PROSPECT	60056	RX	1976
03-25-303-020-0000	909		QUINCE	LN		MOUNT PROSPECT	60056	R1	1971
03-25-121-011-0000	1826		TANO	LN		MOUNT PROSPECT	60056	R1	1971
03-25-119-032-0000	1802		TANO	LN		MOUNT PROSPECT	60056	R1	1971
03-25-121-010-0000	1828		TANO	LN		MOUNT PROSPECT	60056	R1	1971
03-25-122-013-0000	1809		TANO	LN		MOUNT PROSPECT	60056	R1	1971
03-24-317-010-0000	1809		ANDOA	LN		MOUNT PROSPECT	60056	R1	1971
03-34-208-001-0000	423	N	MAIN	ST		MOUNT PROSPECT	60056	RA	1925
03-34-310-011-0000	201		PROSPECT MANOR	AV		MOUNT PROSPECT	60056	RA	1917
03-34-103-026-0000	700	N	ELMHURST	AV		MOUNT PROSPECT	60056	RA	1926
03-34-100-025-0000	702		FAIRVIEW	AV		MOUNT PROSPECT	60056	RA	1926
03-34-121-001-0000	521		RUSSEL	ST		MOUNT PROSPECT	60056	RA	1925
03-34-101-026-0000	700		PROSPECT MANOR	AV		MOUNT PROSPECT	60056	RA	1926
03-26-406-029-0000	1500		DOGWOOD	LN		MOUNT PROSPECT	60056	R1	1971
03-26-406-028-0000	1408		DOGWOOD	LN		MOUNT PROSPECT	60056	R1	1971
03-25-306-012-0000	1809		BITTERSWEET	LN		MOUNT PROSPECT	60056	R1	1971
03-25-308-017-0000	1818		BOULDER	DR		MOUNT PROSPECT	60056	R1	1971
03-25-309-009-0000	1813		BOULDER	DR		MOUNT PROSPECT	60056	R1	1971
03-25-117-018-0000	1326		COLUMBINE	DR		MOUNT PROSPECT	60056	R1	1971
03-34-310-003-0000	217		PROSPECT MANOR	AV		MOUNT PROSPECT	60056	RA	1917
03-34-316-029-0000	105		FOREST	AV		MOUNT PROSPECT	60056	RA	1917
03-34-114-014-0000	616	N	WILLE	ST		MOUNT PROSPECT	60056	RA	1926

03-34-108-003-0000	617		FOREST	AV		MOUNT PROSPECT	60056	RA	1926
03-25-308-018-0000	1820		BOULDER	DR		MOUNT PROSPECT	60056	R1	1971
03-25-406-017-0000	2012		HOPI	LN		MOUNT PROSPECT	60056	R1	1971
03-25-406-034-0000	2010		HOPI	LN		MOUNT PROSPECT	60056	R1	1971
03-26-409-014-0000	1400		IRONWOOD	DR		MOUNT PROSPECT	60056	R1	1971
03-26-409-021-0000	907		WESTGATE	RD		MOUNT PROSPECT	60056	R1	1971
03-26-409-018-0000	1306		IRONWOOD	DR		MOUNT PROSPECT	60056	R1	1971
03-34-303-021-0000	303		EASTWOOD	AV		MOUNT PROSPECT	60056	RA	1917
03-34-301-010-0000	303		FAIRVIEW	AV		MOUNT PROSPECT	60056	RA	1917
03-34-301-021-0000	302		PROSPECT MANOR	AV		MOUNT PROSPECT	60056	RA	1917
03-25-122-033-0000	1319		COLUMBINE	DR		MOUNT PROSPECT	60056	R1	1971
03-25-112-034-0000	1324		PEACHTREE	LN		MOUNT PROSPECT	60056	R1	1971
03-25-117-019-0000	1324		COLUMBINE	DR		MOUNT PROSPECT	60056	R1	1971
03-25-402-044-0000	2015	E	EUCLID	AV		MOUNT PROSPECT	60056	B3	1971
08-11-105-008-0000	304	S	KENILWORTH	AV		MOUNT PROSPECT	60056	R1	1953
03-25-404-011-0000	920		SUMAC	LN		MOUNT PROSPECT	60056	R1	1971
03-27-404-038-0000	1080		WHEELING	RD	2A	MOUNT PROSPECT	60056	RX	1976
03-27-404-038-0000	1080		WHEELING	RD	2B	MOUNT PROSPECT	60056	RX	1976
03-27-404-038-0000	1080		WHEELING	RD	3A	MOUNT PROSPECT	60056	RX	1976
03-27-404-038-0000	1080		WHEELING	RD	3B	MOUNT PROSPECT	60056	RX	1976
03-27-316-010-0000	420	W	KENSINGTON	RD		MOUNT PROSPECT	60056	R1	1974
03-34-216-009-0000	507	E	HIGHLAND	AV		MOUNT PROSPECT	60056	R1	1963
03-34-216-010-0000	509	E	HIGHLAND	AV		MOUNT PROSPECT	60056	R1	1963
03-34-216-011-0000	511	E	HIGHLAND	AV		MOUNT PROSPECT	60056	R1	1963
03-34-216-012-0000	513	E	HIGHLAND	AV		MOUNT PROSPECT	60056	R1	1963
03-34-200-204-0000	303	E	KENSINGTON	RD		MOUNT PROSPECT	60056	B3	1965
03-34-114-009-0000	605	N	PINE	ST		MOUNT PROSPECT	60056	RA	1926
03-34-311-016-0000	212	N	ELMHURST	AV		MOUNT PROSPECT	60056	RA	1917
03-34-308-028-0000	209		FOREST	AV		MOUNT PROSPECT	60056	RA	1917
03-25-406-026-0000	913		SUMAC	LN		MOUNT PROSPECT	60056	R1	1971
03-34-112-007-0000	609	N	ELMHURST	AV		MOUNT PROSPECT	60056	RA	1926
03-34-209-013-0000	422	N	MAPLE	ST		MOUNT PROSPECT	60056	RA	1925
03-25-309-029-0000	804		BURNING BUSH	LN		MOUNT PROSPECT	60056	R1	1971
03-25-309-012-0000	1819		BOULDER	DR		MOUNT PROSPECT	60056	R1	1971
03-25-309-025-0000	1845		BOULDER	DR		MOUNT PROSPECT	60056	R1	1971
03-27-300-020-0000	443	W	RAND	RD		MOUNT PROSPECT	60056	R1	1974
03-34-311-014-0000	216	N	ELMHURST	AV		MOUNT PROSPECT	60056	RA	1917
03-34-311-003-0000	217		EASTWOOD	AV		MOUNT PROSPECT	60056	RA	1917
03-34-308-025-0000	213		FOREST	AV		MOUNT PROSPECT	60056	RA	1917
03-34-308-015-0000	214		FAIRVIEW	AV		MOUNT PROSPECT	60056	RA	1917
03-24-308-025-0000	1501		ONEIDA	LN		MOUNT PROSPECT	60056	R1	1971
03-27-306-003-0000	1007		MEADOW	LN		MOUNT PROSPECT	60056	RX	1965
03-25-406-006-0000	922		PECOS	LN		MOUNT PROSPECT	60056	R1	1971
03-25-404-032-0000	1916		CHOLO	LN		MOUNT PROSPECT	60056	R1	1971
03-35-104-050-0000	852		FEEHANVILLE	DR		MOUNT PROSPECT	60056	I1	1980
03-25-408-002-0000	1013		MOKI	LN		MOUNT PROSPECT	60056	R1	1971
03-24-416-045-1011	1512		RIVER WEST	CT	3A	MOUNT PROSPECT	60056	R4	1971
03-35-103-007-0000	550		BUSINESS CENTER	DR		MOUNT PROSPECT	60056	I1	1963
03-24-315-014-0000	1813		ASPEN	DR		MOUNT PROSPECT	60056	R1	1971
03-24-315-011-0000	1814		ONEIDA	LN		MOUNT PROSPECT	60056	R1	1971
03-24-307-036-0000	1606		LARCH	DR		MOUNT PROSPECT	60056	R1	1971
03-24-307-037-0000	1604		LARCH	DR		MOUNT PROSPECT	60056	R1	1971
03-34-200-158-0000	17		JUDITH ANN	DR		MOUNT PROSPECT	60056	R3	1955
03-34-200-164-0000	29		JUDITH ANN	DR		MOUNT PROSPECT	60056	R3	1955
03-34-124-019-0000	406		FAIRVIEW	AV		MOUNT PROSPECT	60056	RA	1925
03-34-126-008-0000	407		PROSPECT MANOR	AV		MOUNT PROSPECT	60056	RA	1925
03-34-126-019-0000	406		EASTWOOD	AV		MOUNT PROSPECT	60056	RA	1925
03-34-125-008-0000	407		FAIRVIEW	AV		MOUNT PROSPECT	60056	RA	1925
03-34-302-014-0000	316		EASTWOOD	AV		MOUNT PROSPECT	60056	RA	1917
03-25-211-017-0000	1433		PARK	DR		MOUNT PROSPECT	60056	R1	1971
03-35-104-055-0000	580		SLAWIN	CT		MOUNT PROSPECT	60056	I1	1982
03-35-104-054-0000	585		SLAWIN	CT		MOUNT PROSPECT	60056	I1	1982

03-26-311-038-0000	1008		GREENFIELD	LN		MOUNT PROSPECT	60056	R1	1971
03-34-111-015-0000	614	N	ELMHURST	AV		MOUNT PROSPECT	60056	RA	1926
03-34-109-004-0000	615		FAIRVIEW	AV		MOUNT PROSPECT	60056	RA	1926
03-34-114-004-0000	615	N	PINE	ST		MOUNT PROSPECT	60056	RA	1926
03-34-113-020-0000	604	N	PINE	ST		MOUNT PROSPECT	60056	RA	1926
03-34-114-020-0000	604	N	WILLE	ST		MOUNT PROSPECT	60056	RA	1926
03-25-120-019-0000	1822		TANO	LN		MOUNT PROSPECT	60056	R1	1971
03-24-408-027-0000	2010		WINTERGREEN	AV		MOUNT PROSPECT	60056	R1	1971
03-25-406-031-0000	923		SUMAC	LN		MOUNT PROSPECT	60056	R1	1971
03-26-413-021-0000	1625		CEDAR	LN		MOUNT PROSPECT	60056	R1	1971
03-26-413-020-0000	1623		CEDAR	LN		MOUNT PROSPECT	60056	R1	1971
03-25-409-022-0000	1905		HOPI	LN		MOUNT PROSPECT	60056	R1	1971
03-24-416-031-0000	1514		RIVER WEST	CT		MOUNT PROSPECT	60056	R4	1971
03-34-103-032-0000	716	N	ELMHURST	AV		MOUNT PROSPECT	60056	RA	1926
03-34-106-032-0000	716	N	WILLE	ST		MOUNT PROSPECT	60056	RA	1926
03-24-308-035-0000	1820	E	CAMP MCDONALD	RD		MOUNT PROSPECT	60056	R1	1971
03-25-205-014-0000	1407		BURNING BUSH	LN		MOUNT PROSPECT	60056	R1	1971
03-25-206-015-0000	1409		BORO	LN		MOUNT PROSPECT	60056	R1	1971
03-24-408-029-0000	2006		WINTERGREEN	AV		MOUNT PROSPECT	60056	R1	1971
03-24-408-028-0000	2008		WINTERGREEN	AV		MOUNT PROSPECT	60056	R1	1971
03-25-407-019-0000	1002		MOKI	LN		MOUNT PROSPECT	60056	R1	1971
03-25-406-030-0000	921		SUMAC	LN		MOUNT PROSPECT	60056	R1	1971
03-25-406-007-0000	920		PECOS	LN		MOUNT PROSPECT	60056	R1	1971
03-27-405-021-0000	950		WHEELING	RD		MOUNT PROSPECT	60056	RX	1976
03-26-323-001-0000	1101		IRONWOOD	DR		MOUNT PROSPECT	60056	R1	1971
03-26-403-005-0000	801		WESTGATE	RD		MOUNT PROSPECT	60056	R1	1971
03-26-413-023-0000	1626		DOGWOOD	LN		MOUNT PROSPECT	60056	R1	1971
03-34-309-022-0000	200		PROSPECT MANOR	AV		MOUNT PROSPECT	60056	RA	1917
03-34-207-031-0000	514		EASTMAN	CT		MOUNT PROSPECT	60056	R1	1965
03-34-207-030-0000	512		EASTMAN	CT		MOUNT PROSPECT	60056	R1	1965
03-34-207-029-0000	510		EASTMAN	CT		MOUNT PROSPECT	60056	R1	1965
03-34-207-028-0000	508		EASTMAN	CT		MOUNT PROSPECT	60056	R1	1965
03-34-102-018-0000	701		PROSPECT MANOR	AV		MOUNT PROSPECT	60056	RA	1926
03-34-105-027-0000	622	N	PINE	ST		MOUNT PROSPECT	60056	RA	1926
03-34-204-012-0000	501	N	MAPLE	ST		MOUNT PROSPECT	60056	RA	1925
03-34-204-024-0000	500	N	ELM	ST		MOUNT PROSPECT	60056	RA	1925
03-35-103-009-0000	570		WHEELING	RD		MOUNT PROSPECT	60056	I1	1963
03-25-212-023-0000	1312		RIVER	RD		MOUNT PROSPECT	60056	R1	1971
03-25-212-024-0000	1308		RIVER	RD		MOUNT PROSPECT	60056	R1	1971
03-24-408-026-0000	2012		WINTERGREEN	AV		MOUNT PROSPECT	60056	R1	1971
03-25-111-016-0000	1323		INDIGO	DR		MOUNT PROSPECT	60056	R1	1971
03-34-301-015-0000	314		PROSPECT MANOR	AV		MOUNT PROSPECT	60056	RA	1917
03-34-118-002-0000	519		PROSPECT MANOR	AV		MOUNT PROSPECT	60056	RA	1925
03-26-310-018-0000	606		IRONWOOD	DR		MOUNT PROSPECT	60056	R1	1963
03-26-406-022-0000	1304		DOGWOOD	LN		MOUNT PROSPECT	60056	R1	1971
03-26-406-030-0000	1502		DOGWOOD	LN		MOUNT PROSPECT	60056	R1	1971
03-34-122-007-0000	509	N	PINE	ST		MOUNT PROSPECT	60056	RA	1925
03-25-204-031-0000	1930		WOOD	LN		MOUNT PROSPECT	60056	R1	1971
03-25-204-030-0000	1928		WOOD	LN		MOUNT PROSPECT	60056	R1	1971
03-24-416-045-1013	1514		RIVER WEST	CT	1A	MOUNT PROSPECT	60056	R4	1971
03-26-203-012-0000	1624	E	EUCLID	AV		MOUNT PROSPECT	60056	RX	1973
03-25-123-037-0000	1307		SANTEE	LN		MOUNT PROSPECT	60056	R1	1971
03-25-402-009-0000	2007	E	EUCLID	AV		MOUNT PROSPECT	60056	R1	1971
03-25-402-010-0000	2009	E	EUCLID	AV		MOUNT PROSPECT	60056	R1	1971
03-25-308-003-0000	1819		APACHE	LN		MOUNT PROSPECT	60056	R1	1971
03-34-311-005-0000	213		EASTWOOD	AV		MOUNT PROSPECT	60056	RA	1917
03-27-310-008-0000	628		ALBION	LN		MOUNT PROSPECT	60056	R1	1974
03-27-315-008-0000	601		ORIOLE	LN		MOUNT PROSPECT	60056	R1	1974
03-27-401-210-0000	1040		BOXWOOD	DR	A	MOUNT PROSPECT	60056	RX	1976
03-34-204-010-0000	505	N	MAPLE	ST		MOUNT PROSPECT	60056	RA	1925
03-34-121-011-0000	501		RUSSEL	ST		MOUNT PROSPECT	60056	RA	1925
03-35-102-010-0000	479		BUSINESS CENTER	DR	104	MOUNT PROSPECT	60056	I1	1963

03-34-210-005-0000	415	N	MAPLE	ST		MOUNT PROSPECT	60056	RA	1925
03-25-405-021-0000	1908		SIOUX	LN		MOUNT PROSPECT	60056	R1	1971
03-25-405-016-0000	1908		SIOUX	LN		MOUNT PROSPECT	60056	R1	1971
03-25-405-015-0000	1910		SIOUX	LN		MOUNT PROSPECT	60056	R1	1971
03-25-408-010-0000	913		MOKI	LN		MOUNT PROSPECT	60056	R1	1971
03-26-310-026-0000	802		IRONWOOD	DR		MOUNT PROSPECT	60056	R1	1963
03-26-308-014-0000	1101		CRABTREE	LN		MOUNT PROSPECT	60056	R1	1963
03-26-315-001-0000	1001		GREENWOOD	DR		MOUNT PROSPECT	60056	R1	1971
03-34-203-008-0000	509	N	EMERSON	ST		MOUNT PROSPECT	60056	RA	1925
03-34-116-002-0000	519		FOREST	AV		MOUNT PROSPECT	60056	RA	1925
03-34-118-013-0000	518		EASTWOOD	AV		MOUNT PROSPECT	60056	RA	1925
03-34-119-002-0000	519		EASTWOOD	AV		MOUNT PROSPECT	60056	RA	1925
03-34-109-019-0000	606		PROSPECT MANOR	AV		MOUNT PROSPECT	60056	RA	1926
03-34-109-014-0000	616		PROSPECT MANOR	AV		MOUNT PROSPECT	60056	RA	1926
03-34-114-010-0000	603	N	PINE	ST		MOUNT PROSPECT	60056	RA	1926
03-34-121-021-0000	502	N	PINE	ST		MOUNT PROSPECT	60056	RA	1925
03-34-123-021-0000	502	N	MAIN	ST		MOUNT PROSPECT	60056	RA	1925
03-34-316-025-0000	113		FOREST	AV		MOUNT PROSPECT	60056	RA	1917
03-24-416-030-0000	1512		RIVER WEST	CT		MOUNT PROSPECT	60056	R4	1971
03-24-416-045-1007	1512		RIVER WEST	CT	1A	MOUNT PROSPECT	60056	R4	1971
03-24-416-045-1008	1512		RIVER WEST	CT	1B	MOUNT PROSPECT	60056	R4	1971
03-24-416-045-1009	1512		RIVER WEST	CT	2A	MOUNT PROSPECT	60056	R4	1971
03-27-401-234-0000	0					MOUNT PROSPECT	60056	RX	1976
03-25-407-001-0000	1012		MOKI	LN		MOUNT PROSPECT	60056	R1	1971
03-25-305-016-0000	1807		BASSWOOD	LN		MOUNT PROSPECT	60056	R1	1971
03-26-315-017-0000	1012		HEMLOCK	LN		MOUNT PROSPECT	60056	R1	1971
03-27-308-006-0000	620		BOB O LINK	RD		MOUNT PROSPECT	60056	R1	1974
03-25-306-010-0000	1813		BITTERSWEET	LN		MOUNT PROSPECT	60056	R1	1971
03-24-416-045-1014	1514		RIVER WEST	CT	1B	MOUNT PROSPECT	60056	R4	1971
03-27-312-016-0000	413		BOB O LINK	RD		MOUNT PROSPECT	60056	R1	1974
03-25-310-038-0000	1712		FREEDOM	CT		MOUNT PROSPECT	60056	R1*	1971
03-25-310-039-0000	1714		FREEDOM	CT		MOUNT PROSPECT	60056	R1*	1971
03-25-310-040-0000	1716		FREEDOM	CT		MOUNT PROSPECT	60056	R1*	1971
03-27-405-033-0000	938		WHEELING	RD		MOUNT PROSPECT	60056	RX	1976
03-34-200-170-0000	41		JUDITH ANN	DR		MOUNT PROSPECT	60056	R3	1955
03-24-415-021-0000	1907		YUMA	LN		MOUNT PROSPECT	60056	R1	1971
03-24-415-024-0000	1913		YUMA	LN		MOUNT PROSPECT	60056	R1	1971
03-24-415-025-0000	1915		YUMA	LN		MOUNT PROSPECT	60056	R1	1971
03-34-101-017-0000	703		FAIRVIEW	AV		MOUNT PROSPECT	60056	RA	1926
03-26-310-020-0000	700		IRONWOOD	DR		MOUNT PROSPECT	60056	R1	1963
03-26-310-021-0000	702		IRONWOOD	DR		MOUNT PROSPECT	60056	R1	1963
03-26-310-019-0000	608		IRONWOOD	DR		MOUNT PROSPECT	60056	R1	1963
03-35-410-010-0000	214		STRATTON	LN		MOUNT PROSPECT	60056	R1	1968
03-34-401-007-0000	301	N	EMERSON	ST		MOUNT PROSPECT	60056	RA	1917
03-34-405-021-0000	204	N	ELM	ST		MOUNT PROSPECT	60056	RA	1917
03-35-301-039-0000	1217		WILDWOOD	LN		MOUNT PROSPECT	60056	R1	1968
03-35-301-040-0000	1219		WILDWOOD	LN		MOUNT PROSPECT	60056	R1	1968
03-34-407-013-0000	700	E	RAND	RD		MOUNT PROSPECT	60056	B3	1917
03-34-121-018-0000	508	N	PINE	ST		MOUNT PROSPECT	60056	RA	1925
03-34-318-019-0000	106		EASTWOOD	AV		MOUNT PROSPECT	60056	RA	1917
03-25-406-023-0000	907		SUMAC	LN		MOUNT PROSPECT	60056	R1	1971
03-25-404-025-0000	1922		HOPI	LN		MOUNT PROSPECT	60056	R1	1971
03-34-308-031-0000	203		FOREST	AV		MOUNT PROSPECT	60056	RA	1917
03-34-308-021-0000	202		FAIRVIEW	AV		MOUNT PROSPECT	60056	RA	1917
03-27-401-228-0000	1008		BOXWOOD	DR		MOUNT PROSPECT	60056	RX	1976
03-34-210-006-0000	413	N	MAPLE	ST		MOUNT PROSPECT	60056	RA	1925
03-35-200-063-0000	1501		FEEHANVILLE	DR		MOUNT PROSPECT	60056	I1	1984
03-35-200-064-0000	430		LAKEVIEW	CT		MOUNT PROSPECT	60056	I1	1984
03-35-102-012-0000	479		BUSINESS CENTER	DR		MOUNT PROSPECT	60056	I1	1981
03-35-102-012-0000	479		BUSINESS CENTER	DR	100	MOUNT PROSPECT	60056	I1	1981
03-25-406-005-0000	924		PECOS	LN		MOUNT PROSPECT	60056	R1	1971
03-25-309-013-0000	1821		BOULDER	DR		MOUNT PROSPECT	60056	R1	1971

03-27-404-038-0000	1080		WHEELING	RD	1B	MOUNT PROSPECT	60056	RX	1976
03-34-110-004-0000	615		PROSPECT MANOR	AV		MOUNT PROSPECT	60056	RA	1926
03-25-404-029-0000	1924		CHOLO	LN		MOUNT PROSPECT	60056	R1	1971
03-25-405-018-0000	1904		SIOUX	LN		MOUNT PROSPECT	60056	R1	1971
03-34-207-027-0000	506		EASTMAN	CT		MOUNT PROSPECT	60056	R1	1965
03-34-319-005-0000	113		EASTWOOD	AV		MOUNT PROSPECT	60056	RA	1917
03-34-316-026-0000	111		FOREST	AV		MOUNT PROSPECT	60056	RA	1917
03-25-306-019-0000	902		QUINCE	LN		MOUNT PROSPECT	60056	R1	1971
03-34-111-019-0000	606	N	ELMHURST	AV		MOUNT PROSPECT	60056	RA	1926
03-35-102-010-0000	479		BUSINESS CENTER	DR	107	MOUNT PROSPECT	60056	I1	1963
03-26-310-003-0000	600		IRONWOOD	DR		MOUNT PROSPECT	60056	R1	1963
03-27-405-029-0000	930		WHEELING	RD		MOUNT PROSPECT	60056	RX	1976
03-34-108-014-0000	616		FAIRVIEW	AV		MOUNT PROSPECT	60056	RA	1926
03-34-112-014-0000	616		RUSSEL	ST		MOUNT PROSPECT	60056	RA	1926
03-34-309-008-0000	207		FAIRVIEW	AV		MOUNT PROSPECT	60056	RA	1917
03-34-309-019-0000	206		PROSPECT MANOR	AV		MOUNT PROSPECT	60056	RA	1917
03-34-310-023-0000	206		EASTWOOD	AV		MOUNT PROSPECT	60056	RA	1917
03-25-407-017-0000	912		MOKI	LN		MOUNT PROSPECT	60056	R1	1971
03-25-405-009-0000	1911		CHOLO	LN		MOUNT PROSPECT	60056	R1	1971
03-25-404-030-0000	1922		CHOLO	LN		MOUNT PROSPECT	60056	R1	1971
03-25-406-028-0000	917		SUMAC	LN		MOUNT PROSPECT	60056	R1	1971
03-25-407-015-0000	907		PECOS	LN		MOUNT PROSPECT	60056	R1	1971
03-27-401-170-0000	1048		BOXWOOD	DR		MOUNT PROSPECT	60056	RX	1976
03-33-206-001-0000	409		OAK	ST		MOUNT PROSPECT	60056	RX	1925
03-33-407-023-0000	100		MAC ARTHUR	BL		MOUNT PROSPECT	60056	RX	1925
03-25-309-010-0000	1815		BOULDER	DR		MOUNT PROSPECT	60056	R1	1971
03-25-309-030-0000	806		BURNING BUSH	LN		MOUNT PROSPECT	60056	R1	1971
03-27-405-024-0000	956		WHEELING	RD		MOUNT PROSPECT	60056	RX	1976
03-26-315-015-0000	1003		GREENWOOD	DR		MOUNT PROSPECT	60056	R1	1971
03-34-303-003-0000	317		EASTWOOD	AV		MOUNT PROSPECT	60056	RA	1917
03-34-301-004-0000	315		FAIRVIEW	AV		MOUNT PROSPECT	60056	RA	1917
03-26-411-005-0000	1608		BARBERRY	LN		MOUNT PROSPECT	60056	R1	1971
03-25-305-014-0000	1811		BASSWOOD	LN		MOUNT PROSPECT	60056	R1	1971
03-27-404-038-0000	1070		WHEELING	RD	1C	MOUNT PROSPECT	60056	RX	1976
03-25-405-007-0000	1907		CHOLO	LN		MOUNT PROSPECT	60056	R1	1971
03-26-315-005-0000	1007		GREENFIELD	LN		MOUNT PROSPECT	60056	R1	1971
03-26-315-021-0000	1004		HEMLOCK	LN		MOUNT PROSPECT	60056	R1	1971
03-27-401-152-0000	1212		BOXWOOD	DR	B	MOUNT PROSPECT	60056	RX	1976
03-34-200-093-0000	614		MAPLE	CT		MOUNT PROSPECT	60056	R3	1958
03-34-200-102-0000	617		MAPLE	CT		MOUNT PROSPECT	60056	R3	1958
03-34-200-091-0000	610		MAPLE	CT		MOUNT PROSPECT	60056	R3	1958
03-34-200-090-0000	608		MAPLE	CT		MOUNT PROSPECT	60056	R3	1958
03-34-200-098-0000	609		MAPLE	CT		MOUNT PROSPECT	60056	R3	1958
03-34-200-074-0000	114	E	HIGHLAND	ST		MOUNT PROSPECT	60056	R3	1958
03-34-200-079-0000	124	E	HIGHLAND	ST		MOUNT PROSPECT	60056	R3	1958
03-34-200-097-0000	607		MAPLE	CT		MOUNT PROSPECT	60056	R3	1958
03-34-302-019-0000	306		EASTWOOD	AV		MOUNT PROSPECT	60056	RA	1917
03-34-303-023-0000	300	N	ELMHURST	AV		MOUNT PROSPECT	60056	RA	1917
03-34-301-020-0000	304		PROSPECT MANOR	AV		MOUNT PROSPECT	60056	RA	1917
03-34-301-009-0000	305		FAIRVIEW	AV		MOUNT PROSPECT	60056	RA	1917
03-34-302-009-0000	305		PROSPECT MANOR	AV		MOUNT PROSPECT	60056	RA	1917
03-34-119-003-0000	517		EASTWOOD	AV		MOUNT PROSPECT	60056	RA	1925
03-34-117-014-0000	516		PROSPECT MANOR	AV		MOUNT PROSPECT	60056	RA	1925
03-34-118-003-0000	517		PROSPECT MANOR	AV		MOUNT PROSPECT	60056	RA	1925
03-34-118-014-0000	516		EASTWOOD	AV		MOUNT PROSPECT	60056	RA	1925
03-34-318-003-0000	117		PROSPECT MANOR	AV		MOUNT PROSPECT	60056	RA	1917
03-27-310-013-0000	606		ALBION	LN		MOUNT PROSPECT	60056	R1	1974
03-27-401-206-0000	1036		BOXWOOD	DR	A	MOUNT PROSPECT	60056	RX	1976
03-27-401-207-0000	1036		BOXWOOD	DR	B	MOUNT PROSPECT	60056	RX	1976
03-27-401-208-0000	1038		BOXWOOD	DR	A	MOUNT PROSPECT	60056	RX	1976
03-34-200-081-0000	212	E	HIGHLAND	ST		MOUNT PROSPECT	60056	R3	1958
03-35-200-034-0000	1601		FEEHANVILLE	DR	700	MOUNT PROSPECT	60056	I1	1984

03-34-118-012-0000	520		EASTWOOD	AV		MOUNT PROSPECT	60056	RA	1925
03-34-200-178-0000	7		JUDITH ANN	DR		MOUNT PROSPECT	60056	R3	1955
03-34-200-159-0000	19		JUDITH ANN	DR		MOUNT PROSPECT	60056	R3	1955
03-34-200-165-0000	31		JUDITH ANN	DR		MOUNT PROSPECT	60056	R3	1955
03-34-200-019-0000	601	N	MAIN	ST		MOUNT PROSPECT	60056	B3	1950
03-35-103-008-0000	570		WHEELING	RD		MOUNT PROSPECT	60056	I1	1963
03-24-314-018-0000	1814		ASPEN	DR		MOUNT PROSPECT	60056	R1	1971
03-24-407-006-0000	1721		BEECH	RD		MOUNT PROSPECT	60056	R1	1971
03-24-407-029-0000	1722		MURA	LN		MOUNT PROSPECT	60056	R1	1971
03-24-409-004-0000	1719		MURA	LN		MOUNT PROSPECT	60056	R1	1971
03-33-206-013-0000	418		FOREST	AV		MOUNT PROSPECT	60056	R1	1925
03-33-206-014-0000	416		FOREST	AV		MOUNT PROSPECT	60056	R1	1925
03-35-102-012-0000	479		BUSINESS CENTER	DR	106A	MOUNT PROSPECT	60056	I1	1981
03-35-102-012-0000	479		BUSINESS CENTER	DR	107	MOUNT PROSPECT	60056	I1	1981
03-35-102-012-0000	479		BUSINESS CENTER	DR	109	MOUNT PROSPECT	60056	I1	1981
03-34-208-016-0000	416	N	EMERSON	ST		MOUNT PROSPECT	60056	RA	1925
03-35-102-010-0000	479		BUSINESS CENTER	DR	105	MOUNT PROSPECT	60056	I1	1963
03-34-210-010-0000	405	N	MAPLE	ST		MOUNT PROSPECT	60056	RA	1925
03-34-210-022-0000	404	N	ELM	ST		MOUNT PROSPECT	60056	RA	1925
03-34-112-022-0000	600		RUSSEL	ST		MOUNT PROSPECT	60056	RA	1926
03-34-105-012-0000	709		RUSSEL	ST		MOUNT PROSPECT	60056	RA	1926
03-33-205-008-0000	402		OAK	ST		MOUNT PROSPECT	60056	RX	1925
03-33-204-008-0000	402		MAC ARTHUR	BL		MOUNT PROSPECT	60056	RX	1925
03-33-204-004-0000	403		DALE	AV		MOUNT PROSPECT	60056	RX	1925
03-25-406-009-0000	916		PECOS	LN		MOUNT PROSPECT	60056	R1	1971
03-34-310-010-0000	203		PROSPECT MANOR	AV		MOUNT PROSPECT	60056	RA	1917
03-34-102-030-0000	718		EASTWOOD	AV		MOUNT PROSPECT	60056	RA	1926
03-34-100-029-0000	719		FOREST	AV		MOUNT PROSPECT	60056	RA	1926
03-25-404-021-0000	1930		HOPI	LN		MOUNT PROSPECT	60056	R1	1971
03-25-406-033-0000	2008		HOPI	LN		MOUNT PROSPECT	60056	R1	1971
03-34-105-033-0000	714	N	PINE	ST		MOUNT PROSPECT	60056	RA	1926
03-34-106-019-0000	714	N	WILLE	ST		MOUNT PROSPECT	60056	RA	1926
03-34-106-011-0000	715	N	PINE	ST		MOUNT PROSPECT	60056	RA	1926
03-34-114-013-0000	618	N	WILLE	ST		MOUNT PROSPECT	60056	RA	1926
03-34-113-002-0000	619		RUSSEL	ST		MOUNT PROSPECT	60056	RA	1926
03-34-113-013-0000	618	N	PINE	ST		MOUNT PROSPECT	60056	RA	1926
03-34-112-002-0000	619	N	ELMHURST	AV		MOUNT PROSPECT	60056	RA	1926
03-25-409-016-0000	1917		HOPI	LN		MOUNT PROSPECT	60056	R1	1971
03-25-309-024-0000	1843		BOULDER	DR		MOUNT PROSPECT	60056	R1	1971
03-25-408-004-0000	1009		MOKI	LN		MOUNT PROSPECT	60056	R1	1971
03-25-407-022-0000	1008		MOKI	LN		MOUNT PROSPECT	60056	R1	1971
03-34-119-013-0000	518	N	ELMHURST	AV		MOUNT PROSPECT	60056	RA	1925
03-34-117-013-0000	518		PROSPECT MANOR	AV		MOUNT PROSPECT	60056	RA	1925
03-25-309-017-0000	1829		BOULDER	DR		MOUNT PROSPECT	60056	R1	1971
03-34-107-006-0000	715	N	WILLE	ST		MOUNT PROSPECT	60056	RA	1926
03-25-409-002-0000	2015		HOPI	LN		MOUNT PROSPECT	60056	R1	1971
03-25-409-013-0000	1923		HOPI	LN		MOUNT PROSPECT	60056	R1	1971
03-25-213-003-0000	2007		CHINKAPIN OAK	DR		MOUNT PROSPECT	60056	R1	1971
03-25-213-002-0000	2009		CHINKAPIN OAK	DR		MOUNT PROSPECT	60056	R1	1971
03-24-308-037-0000	1824	E	CAMP MCDONALD	RD		MOUNT PROSPECT	60056	R1	1971
03-24-308-038-0000	1826	E	CAMP MCDONALD	RD		MOUNT PROSPECT	60056	R1	1971
03-34-303-012-0000	310	N	ELMHURST	AV		MOUNT PROSPECT	60056	RA	1917
03-26-409-015-0000	1312		IRONWOOD	DR		MOUNT PROSPECT	60056	R1	1971
03-26-409-016-0000	1310		IRONWOOD	DR		MOUNT PROSPECT	60056	R1	1971
03-26-409-019-0000	1304		IRONWOOD	DR		MOUNT PROSPECT	60056	R1	1971
03-34-112-013-0000	618		RUSSEL	ST		MOUNT PROSPECT	60056	RA	1926
03-34-109-003-0000	617		FAIRVIEW	AV		MOUNT PROSPECT	60056	RA	1926
03-34-122-004-0000	515	N	PINE	ST		MOUNT PROSPECT	60056	RA	1925
03-34-122-023-0000	514	N	WILLE	ST		MOUNT PROSPECT	60056	RA	1925
08-10-210-017-0000	1707		FREDIANI	CT		MOUNT PROSPECT	60056	R1	1962
08-11-105-014-0000	316	S	KENILWORTH	AV		MOUNT PROSPECT	60056	R1	1953
03-25-407-013-0000	921		PECOS	LN		MOUNT PROSPECT	60056	R1	1971

03-34-123-010-0000	503	N	WILLE	ST		MOUNT PROSPECT	60056	RA	1925
03-34-203-023-0000	502	N	MAPLE	ST		MOUNT PROSPECT	60056	RA	1925
03-35-102-012-0000	479		BUSINESS CENTER	DR	106	MOUNT PROSPECT	60056	I1	1981
03-26-406-027-0000	1406		DOGWOOD	LN		MOUNT PROSPECT	60056	R1	1971
03-26-406-026-0000	1404		DOGWOOD	LN		MOUNT PROSPECT	60056	R1	1971
03-26-406-025-0000	1402		DOGWOOD	LN		MOUNT PROSPECT	60056	R1	1971
03-25-303-019-0000	911		QUINCE	LN		MOUNT PROSPECT	60056	R1	1971
03-25-306-018-0000	904		QUINCE	LN		MOUNT PROSPECT	60056	R1	1971
03-34-121-022-0000	500	N	PINE	ST		MOUNT PROSPECT	60056	RA	1925
03-34-123-011-0000	501	N	WILLE	ST		MOUNT PROSPECT	60056	RA	1925
03-27-311-002-0000	625		ALBION	LN		MOUNT PROSPECT	60056	R1	1974
03-26-305-010-0000	602		ELDERBERRY	LN		MOUNT PROSPECT	60056	R1	1963
03-34-103-012-0000	713		EASTWOOD	AV		MOUNT PROSPECT	60056	RA	1926
03-34-100-020-0000	712		FAIRVIEW	AV		MOUNT PROSPECT	60056	RA	1926
03-26-407-004-0000	1409		DOGWOOD	LN		MOUNT PROSPECT	60056	R1	1971
03-34-311-020-0000	204	N	ELMHURST	AV		MOUNT PROSPECT	60056	RA	1917
03-34-311-009-0000	205		EASTWOOD	AV		MOUNT PROSPECT	60056	RA	1917
03-27-401-227-0000	0					MOUNT PROSPECT	60056	RX	1976
03-27-401-226-0000	1022		BOXWOOD	DR		MOUNT PROSPECT	60056	RX	1976
03-27-401-225-0000	1020		BOXWOOD	DR		MOUNT PROSPECT	60056	RX	1976
03-25-310-035-0000	1706		FREEDOM	CT		MOUNT PROSPECT	60056	R1*	1971
03-25-310-036-0000	1708		FREEDOM	CT		MOUNT PROSPECT	60056	R1*	1971
03-25-310-037-0000	1710		FREEDOM	CT		MOUNT PROSPECT	60056	R1*	1971
03-34-302-015-0000	314		EASTWOOD	AV		MOUNT PROSPECT	60056	RA	1917
03-24-415-023-0000	1911		YUMA	LN		MOUNT PROSPECT	60056	R1	1971
03-24-415-029-0000	1923		YUMA	LN		MOUNT PROSPECT	60056	R1	1971
03-24-415-031-0000	1927		YUMA	LN		MOUNT PROSPECT	60056	R1	1971
03-34-302-020-0000	304		EASTWOOD	AV		MOUNT PROSPECT	60056	RA	1917
03-26-323-006-0000	1201		IRONWOOD	DR		MOUNT PROSPECT	60056	R1	1971
03-26-323-007-0000	1203		IRONWOOD	DR		MOUNT PROSPECT	60056	R1	1971
03-26-323-005-0000	1109		IRONWOOD	DR		MOUNT PROSPECT	60056	R1	1971
03-27-316-009-0000	424	W	KENSINGTON	RD		MOUNT PROSPECT	60056	R1	1974
03-27-403-041-0000	1175		BOXWOOD	DR		MOUNT PROSPECT	60056	RX	1976
03-27-401-196-0000	1052		BOXWOOD	DR		MOUNT PROSPECT	60056	RX	1976
03-27-401-203-0000	1060		BOXWOOD	DR		MOUNT PROSPECT	60056	RX	1976
03-27-308-002-0000	1101		FOREST	AV		MOUNT PROSPECT	60056	CR	1974
03-34-319-008-0000	107		EASTWOOD	AV		MOUNT PROSPECT	60056	RA	1917
03-27-401-223-0000	1016		BOXWOOD	DR		MOUNT PROSPECT	60056	RX	1976
03-27-401-233-0000	1014		BOXWOOD	DR		MOUNT PROSPECT	60056	RX	1976
03-33-423-020-0000	118		FOREST	AV		MOUNT PROSPECT	60056	RX	1925
03-33-406-015-0000	1100	W	NORTHWEST	HW	217	MOUNT PROSPECT	60056	B1	1925
03-34-318-018-0000	108		EASTWOOD	AV		MOUNT PROSPECT	60056	RA	1917
03-34-405-007-0000	211	N	MAPLE	ST		MOUNT PROSPECT	60056	RA	1917
03-34-404-019-0000	210	N	MAPLE	ST		MOUNT PROSPECT	60056	RA	1917
03-34-319-019-0000	106	N	ELMHURST	AV		MOUNT PROSPECT	60056	RA	1917
03-34-119-014-0000	516	N	ELMHURST	AV		MOUNT PROSPECT	60056	RA	1925
08-11-105-013-0000	314	S	KENILWORTH	AV		MOUNT PROSPECT	60056	R1	1953
03-34-204-019-0000	510	N	ELM	ST		MOUNT PROSPECT	60056	RA	1925
03-34-204-007-0000	511	N	MAPLE	ST		MOUNT PROSPECT	60056	RA	1925
03-34-121-007-0000	509		RUSSEL	ST		MOUNT PROSPECT	60056	RA	1925
03-34-304-001-0000	321	N	ELMHURST	AV		MOUNT PROSPECT	60056	RA	1917
03-35-102-010-0000	479		BUSINESS CENTER	DR		MOUNT PROSPECT	60056	I1	1963
03-34-110-010-0000	603		PROSPECT MANOR	AV		MOUNT PROSPECT	60056	RA	1926
03-34-120-014-0000	514		RUSSEL	ST		MOUNT PROSPECT	60056	RA	1925
03-34-123-015-0000	514	N	MAIN	ST		MOUNT PROSPECT	60056	RA	1925
03-34-319-014-0000	116	N	ELMHURST	AV		MOUNT PROSPECT	60056	RA	1917
03-34-109-008-0000	607		FAIRVIEW	AV		MOUNT PROSPECT	60056	RA	1926
03-35-102-010-0000	479		BUSINESS CENTER	DR	115	MOUNT PROSPECT	60056	I1	1963
03-34-210-014-0000	420	N	ELM	ST		MOUNT PROSPECT	60056	RA	1925
03-25-309-011-0000	1817		BOULDER	DR		MOUNT PROSPECT	60056	R1	1971
03-25-309-015-0000	1825		BOULDER	DR		MOUNT PROSPECT	60056	R1	1971
03-25-309-019-0000	1833		BOULDER	DR		MOUNT PROSPECT	60056	R1	1971

03-26-310-014-0000	713		HACKBERRY	LN		MOUNT PROSPECT	60056	R1	1963
03-34-103-019-0000	714	N	ELMHURST	AV		MOUNT PROSPECT	60056	RA	1926
03-27-311-007-0000	601		ALBION	LN		MOUNT PROSPECT	60056	R1	1974
03-27-312-008-0000	910		PROSPECT MANOR	AV		MOUNT PROSPECT	60056	R1	1974
03-34-105-036-0000	715		RUSSEL	ST		MOUNT PROSPECT	60056	RA	1926
03-33-421-011-0000	902	W	ISABELLA	ST		MOUNT PROSPECT	60056	RX	1925
03-33-420-013-0000	302		MAC ARTHUR	BL		MOUNT PROSPECT	60056	RX	1925
03-35-102-012-0000	479		BUSINESS CENTER	DR	105	MOUNT PROSPECT	60056	I1	1981
03-27-306-008-0000	5		OXFORD	PL		MOUNT PROSPECT	60056	CR	1965
03-27-306-001-0000	1011		MEADOW	LN		MOUNT PROSPECT	60056	RX	1965
03-34-309-020-0000	204		PROSPECT MANOR	AV		MOUNT PROSPECT	60056	RA	1917
03-26-311-028-0000	920		GREENFIELD	CT		MOUNT PROSPECT	60056	R1	1971
03-26-311-037-0000	1006		GREENFIELD	LN		MOUNT PROSPECT	60056	R1	1971
03-26-310-017-0000	604		IRONWOOD	DR		MOUNT PROSPECT	60056	R1	1963
03-26-310-022-0000	704		IRONWOOD	DR		MOUNT PROSPECT	60056	R1	1963
03-34-204-013-0000	522	N	ELM	ST		MOUNT PROSPECT	60056	RA	1925
03-34-123-001-0000	521	N	WILLE	ST		MOUNT PROSPECT	60056	RA	1925
03-34-205-001-0000	523	N	ELM	ST		MOUNT PROSPECT	60056	RA	1925
03-34-207-085-0000	500		BLUE JAY	CT		MOUNT PROSPECT	60056	R3*	1965
03-27-401-241-0000	0					MOUNT PROSPECT	60056	RX	1976
03-34-112-004-0000	615	N	ELMHURST	AV		MOUNT PROSPECT	60056	RA	1926
03-34-112-015-0000	614		RUSSEL	ST		MOUNT PROSPECT	60056	RA	1926
03-34-108-004-0000	615		FOREST	AV		MOUNT PROSPECT	60056	RA	1926
03-34-108-015-0000	614		FAIRVIEW	AV		MOUNT PROSPECT	60056	RA	1926
03-34-115-004-0000	615	N	WILLE	ST		MOUNT PROSPECT	60056	RA	1926
03-34-207-052-0000	526		HILL	ST		MOUNT PROSPECT	60056	R1	1965
03-34-207-033-0000	517		EASTMAN	CT		MOUNT PROSPECT	60056	R1	1965
03-34-207-080-0000	512		BLUE JAY	CT		MOUNT PROSPECT	60056	R3*	1965
03-34-112-011-0000	601	N	ELMHURST	AV		MOUNT PROSPECT	60056	RA	1926
03-34-115-011-0000	601	N	WILLE	ST		MOUNT PROSPECT	60056	RA	1926
03-34-115-022-0000	600	N	MAIN	ST		MOUNT PROSPECT	60056	RA	1926
03-34-201-036-0000	702		WINDSOR	DR		MOUNT PROSPECT	60056	R1	1963
03-35-200-042-0000	1600		FEEHANVILLE	DR		MOUNT PROSPECT	60056	I1	1986
03-25-303-049-0000	907		QUINCE	LN		MOUNT PROSPECT	60056	R1	1971
03-34-310-021-0000	202		EASTWOOD	AV		MOUNT PROSPECT	60056	RA	1917
03-25-404-018-0000	906		SUMAC	LN		MOUNT PROSPECT	60056	R1	1971
03-25-406-015-0000	900		MOKI	LN		MOUNT PROSPECT	60056	R1	1971
03-25-406-022-0000	905		SUMAC	LN		MOUNT PROSPECT	60056	R1	1971
03-35-417-013-0000	1513		MARK	DR		MOUNT PROSPECT	60056	R1	1968
03-34-210-001-0000	423	N	MAPLE	ST		MOUNT PROSPECT	60056	RA	1925
03-34-210-013-0000	422	N	ELM	ST		MOUNT PROSPECT	60056	RA	1925
03-34-208-014-0000	420	N	EMERSON	ST		MOUNT PROSPECT	60056	RA	1925
03-35-310-014-0000	306		ERIC	CT		MOUNT PROSPECT	60056	R1	1981
03-35-102-012-0000	479		BUSINESS CENTER	DR	115	MOUNT PROSPECT	60056	I1	1981
03-34-114-003-0000	617	N	PINE	ST		MOUNT PROSPECT	60056	RA	1926
03-34-117-003-0000	517		FAIRVIEW	AV		MOUNT PROSPECT	60056	RA	1925
03-34-118-004-0000	515		PROSPECT MANOR	AV		MOUNT PROSPECT	60056	RA	1925
03-34-118-023-0000	514		EASTWOOD	AV		MOUNT PROSPECT	60056	RA	1925
03-34-208-013-0000	422	N	EMERSON	ST		MOUNT PROSPECT	60056	RA	1925
03-34-105-020-0000	708	N	PINE	ST		MOUNT PROSPECT	60056	RA	1926
03-25-405-020-0000	1907		CHOLO	LN		MOUNT PROSPECT	60056	R1	1971
03-25-404-014-0000	914		SUMAC	LN		MOUNT PROSPECT	60056	R1	1971
03-25-405-003-0000	905		BURNING BUSH	LN		MOUNT PROSPECT	60056	R1	1971
03-27-401-172-0000	0					MOUNT PROSPECT	60056	RX	1976
03-27-315-010-0000	624	W	KENSINGTON	RD		MOUNT PROSPECT	60056	R1	1974
03-27-315-015-0000	604	W	KENSINGTON	RD		MOUNT PROSPECT	60056	R1	1974
03-27-315-009-0000	628	W	KENSINGTON	RD		MOUNT PROSPECT	60056	R1	1974
03-34-128-004-0000	415	N	ELMHURST	AV		MOUNT PROSPECT	60056	RA	1925
03-34-402-022-0000	302	N	ELM	ST		MOUNT PROSPECT	60056	RA	1917
03-34-113-011-0000	601		RUSSEL	ST		MOUNT PROSPECT	60056	RA	1926
03-34-113-022-0000	600	N	PINE	ST		MOUNT PROSPECT	60056	RA	1926
03-34-209-007-0000	411	N	EMERSON	ST		MOUNT PROSPECT	60056	RA	1925

03-34-209-019-0000	410	N	MAPLE	ST		MOUNT PROSPECT	60056	RA	1925
03-33-204-002-0000	407		DALE	AV		MOUNT PROSPECT	60056	RX	1925
03-33-204-006-0000	406		MAC ARTHUR	BL		MOUNT PROSPECT	60056	RX	1925
03-33-205-002-0000	407		MAC ARTHUR	BL		MOUNT PROSPECT	60056	RX	1925
03-33-205-006-0000	406		OAK	ST		MOUNT PROSPECT	60056	RX	1925
03-34-130-021-0000	402	N	WILLE	ST		MOUNT PROSPECT	60056	RA	1925
03-34-310-008-0000	207		PROSPECT MANOR	AV		MOUNT PROSPECT	60056	RA	1917
03-34-311-008-0000	207		EASTWOOD	AV		MOUNT PROSPECT	60056	RA	1917
03-34-203-024-0000	500	N	MAPLE	ST		MOUNT PROSPECT	60056	RA	1925
03-27-401-040-0000	304	E	KENSINGTON	RD		MOUNT PROSPECT	60056	B3*	1959
03-34-100-032-0000	716		FAIRVIEW	AV		MOUNT PROSPECT	60056	RA	1926
03-34-100-011-0000	715		FOREST	AV		MOUNT PROSPECT	60056	RA	1926
03-34-306-001-0000	321	N	PINE	ST		MOUNT PROSPECT	60056	RA	1917
03-34-408-016-0000	116	N	EMERSON	ST		MOUNT PROSPECT	60056	RA	1917
03-34-409-004-0000	117	N	EMERSON	ST		MOUNT PROSPECT	60056	RA	1917
03-34-403-003-0000	219	N	MAIN	ST		MOUNT PROSPECT	60056	RA	1917
03-34-405-003-0000	219	N	MAPLE	ST		MOUNT PROSPECT	60056	RA	1917
03-27-405-028-0000	964		WHEELING	RD		MOUNT PROSPECT	60056	RX	1976
03-25-104-039-0000	1771		WOOD	LN		MOUNT PROSPECT	60056	R1	1971
03-25-104-026-0000	1427		INDIGO	DR		MOUNT PROSPECT	60056	R1	1971
03-25-121-009-0000	1403		ALTHEA	LN		MOUNT PROSPECT	60056	R1	1971
03-34-311-006-0000	211		EASTWOOD	AV		MOUNT PROSPECT	60056	RA	1917
03-25-404-026-0000	1920		HOPI	LN		MOUNT PROSPECT	60056	R1	1971
03-25-404-019-0000	904		SUMAC	LN		MOUNT PROSPECT	60056	R1	1971
03-25-404-024-0000	1924		HOPI	LN		MOUNT PROSPECT	60056	R1	1971
03-34-115-013-0000	618	N	MAIN	ST		MOUNT PROSPECT	60056	RA	1926
03-34-114-002-0000	619	N	PINE	ST		MOUNT PROSPECT	60056	RA	1926
03-34-127-007-0000	409		EASTWOOD	AV		MOUNT PROSPECT	60056	RA	1925
03-34-127-018-0000	408	N	ELMHURST	AV		MOUNT PROSPECT	60056	RA	1925
03-34-124-008-0000	407		FOREST	AV		MOUNT PROSPECT	60056	RA	1925
03-34-303-006-0000	311		EASTWOOD	AV		MOUNT PROSPECT	60056	RA	1917
03-25-206-006-0000	1408		LAMA	LN		MOUNT PROSPECT	60056	R1	1971
03-25-304-010-0000	1811		AZALEA	LN		MOUNT PROSPECT	60056	R1	1971
03-25-304-009-0000	1813		AZALEA	LN		MOUNT PROSPECT	60056	R1	1971
03-25-304-008-0000	1815		AZALEA	LN		MOUNT PROSPECT	60056	R1	1971
03-27-302-015-0000	1104		MEADOW	LN		MOUNT PROSPECT	60056	RX	1965
03-24-308-032-0000	1814	E	CAMP MCDONALD	RD		MOUNT PROSPECT	60056	R1	1971
03-25-122-012-0000	1811		TANO	LN		MOUNT PROSPECT	60056	R1	1971
03-35-102-010-0000	479		BUSINESS CENTER	DR	109	MOUNT PROSPECT	60056	I1	1963
03-35-102-010-0000	479		BUSINESS CENTER	DR	111	MOUNT PROSPECT	60056	I1	1963
03-34-120-001-0000	521	N	ELMHURST	AV		MOUNT PROSPECT	60056	RA	1925
03-27-315-012-0000	616	W	KENSINGTON	RD		MOUNT PROSPECT	60056	R1	1974
03-27-315-013-0000	612	W	KENSINGTON	RD		MOUNT PROSPECT	60056	R1	1974
03-34-310-014-0000	216		EASTWOOD	AV		MOUNT PROSPECT	60056	RA	1917
03-27-311-003-0000	621		ALBION	LN		MOUNT PROSPECT	60056	R1	1974
03-27-311-004-0000	617		ALBION	LN		MOUNT PROSPECT	60056	R1	1974
03-25-404-027-0000	1928		CHOLO	LN		MOUNT PROSPECT	60056	R1	1971
03-25-405-012-0000	1919		CHOLO	LN		MOUNT PROSPECT	60056	R1	1971
03-34-104-025-0000	702		RUSSEL	ST		MOUNT PROSPECT	60056	RA	1926
03-34-100-017-0000	703		FOREST	AV		MOUNT PROSPECT	60056	RA	1926
03-34-107-033-0000	704	N	MAIN	ST		MOUNT PROSPECT	60056	RA	1926
03-34-107-049-0000	700	N	MAIN	ST		MOUNT PROSPECT	60056	RA	1926
03-25-303-052-0000	901		QUINCE	LN		MOUNT PROSPECT	60056	R1	1971
03-34-116-003-0000	517		FOREST	AV		MOUNT PROSPECT	60056	RA	1925
03-35-102-010-0000	479		BUSINESS CENTER	DR	100	MOUNT PROSPECT	60056	I1	1963
03-34-111-021-0000	602	N	ELMHURST	AV		MOUNT PROSPECT	60056	RA	1926
03-25-407-020-0000	1004		MOKI	LN		MOUNT PROSPECT	60056	R1	1971
03-25-408-006-0000	1005		MOKI	LN		MOUNT PROSPECT	60056	R1	1971
03-25-407-018-0000	1000		MOKI	LN		MOUNT PROSPECT	60056	R1	1971
03-25-408-008-0000	1001		MOKI	LN		MOUNT PROSPECT	60056	R1	1971
03-25-405-008-0000	1909		CHOLO	LN		MOUNT PROSPECT	60056	R1	1971
03-25-404-013-0000	916		SUMAC	LN		MOUNT PROSPECT	60056	R1	1971

03-25-404-031-0000	1918		CHOLO	LN	MOUNT PROSPECT	60056	R1	1971
03-25-406-029-0000	919		SUMAC	LN	MOUNT PROSPECT	60056	R1	1971
03-34-209-016-0000	416	N	MAPLE	ST	MOUNT PROSPECT	60056	RA	1925
03-25-409-009-0000	2001		HOPI	LN	MOUNT PROSPECT	60056	R1	1971
03-34-316-014-0000	116		FAIRVIEW	AV	MOUNT PROSPECT	60056	RA	1917
03-34-317-003-0000	117		FAIRVIEW	AV	MOUNT PROSPECT	60056	RA	1917
03-34-317-014-0000	116		PROSPECT MANOR	AV	MOUNT PROSPECT	60056	RA	1917
03-27-300-005-0000	452		BOB O LINK	RD	MOUNT PROSPECT	60056	R1	1974
03-27-310-012-0000	612		ALBION	LN	MOUNT PROSPECT	60056	R1	1974
03-34-306-012-0000	320	N	WILLE	ST	MOUNT PROSPECT	60056	RA	1917
03-34-311-021-0000	202	N	ELMHURST	AV	MOUNT PROSPECT	60056	RA	1917
03-34-311-010-0000	203		EASTWOOD	AV	MOUNT PROSPECT	60056	RA	1917
03-34-308-022-0000	200		FAIRVIEW	AV	MOUNT PROSPECT	60056	RA	1917
03-34-309-011-0000	201		FAIRVIEW	AV	MOUNT PROSPECT	60056	RA	1917
03-25-309-022-0000	1839		BOULDER	DR	MOUNT PROSPECT	60056	R1	1971
03-25-309-014-0000	1823		BOULDER	DR	MOUNT PROSPECT	60056	R1	1971
03-34-318-014-0000	116		EASTWOOD	AV	MOUNT PROSPECT	60056	RA	1917
03-34-319-003-0000	117		EASTWOOD	AV	MOUNT PROSPECT	60056	RA	1917
03-33-206-012-0000	420		FOREST	AV	MOUNT PROSPECT	60056	R1	1925
03-24-416-044-0000	1536		RIVER WEST	CT	MOUNT PROSPECT	60056	R4	1971
03-33-407-017-0000	112		MAC ARTHUR	BL	MOUNT PROSPECT	60056	RX	1925
03-33-423-021-0000	103		MAC ARTHUR	BL	MOUNT PROSPECT	60056	RX	1925
03-27-308-007-0000	616		BOB O LINK	RD	MOUNT PROSPECT	60056	R1	1974
08-11-223-040-0000	801	W	CATHY	LN	MOUNT PROSPECT	60056	R1	1925
08-10-210-018-0000	1706		FREDIANI	CT	MOUNT PROSPECT	60056	R1	1962
03-33-206-004-0000	403		OAK	ST	MOUNT PROSPECT	60056	RX	1925
03-34-121-009-0000	505		RUSSEL	ST	MOUNT PROSPECT	60056	RA	1925
03-34-121-020-0000	504	N	PINE	ST	MOUNT PROSPECT	60056	RA	1925
03-34-120-005-0000	513	N	ELMHURST	AV	MOUNT PROSPECT	60056	RA	1925
03-34-120-015-0000	512		RUSSEL	ST	MOUNT PROSPECT	60056	RA	1925
03-34-400-024-0000	300	N	EMERSON	ST	MOUNT PROSPECT	60056	RA	1917
03-34-207-012-0000	404	E	RAND	RD	MOUNT PROSPECT	60056	B1	1965
03-34-122-010-0000	503	N	PINE	ST	MOUNT PROSPECT	60056	RA	1925
03-34-122-021-0000	502	N	WILLE	ST	MOUNT PROSPECT	60056	RA	1925
03-34-419-003-0000	313	N	OWEN	ST	MOUNT PROSPECT	60056	RA	1917
03-33-205-004-0000	403		MAC ARTHUR	BL	MOUNT PROSPECT	60056	RX	1925
08-11-105-003-0000	214	S	KENILWORTH	AV	MOUNT PROSPECT	60056	R1	1953
03-34-309-009-0000	205		FAIRVIEW	AV	MOUNT PROSPECT	60056	RA	1917
03-27-302-010-0000	314	W	RAND	RD	MOUNT PROSPECT	60056	RX	1963
03-27-302-016-0000	1102		MEADOW	LN	MOUNT PROSPECT	60056	RX	1965
03-25-405-006-0000	1905		CHOLO	LN	MOUNT PROSPECT	60056	R1	1971
03-34-104-032-0000	717	N	ELMHURST	AV	MOUNT PROSPECT	60056	RA	1926
03-34-104-028-0000	716		RUSSEL	ST	MOUNT PROSPECT	60056	RA	1926
03-25-404-015-0000	912		SUMAC	LN	MOUNT PROSPECT	60056	R1	1971
03-24-308-039-0000	1828	E	CAMP MCDONALD	RD	MOUNT PROSPECT	60056	R1	1971
03-26-413-025-0000	1622		DOGWOOD	LN	MOUNT PROSPECT	60056	R1	1971
03-26-413-026-0000	1620		DOGWOOD	LN	MOUNT PROSPECT	60056	R1	1971
03-26-413-027-0000	1618		DOGWOOD	LN	MOUNT PROSPECT	60056	R1	1971
03-27-401-171-0000	1050		BOXWOOD	DR	MOUNT PROSPECT	60056	RX	1976
03-34-301-005-0000	313		FAIRVIEW	AV	MOUNT PROSPECT	60056	RA	1917
03-27-306-009-0000	3		OXFORD	PL	MOUNT PROSPECT	60056	RX	1965
03-27-405-036-0000	944		WHEELING	RD	MOUNT PROSPECT	60056	RX	1976
03-27-405-040-0000	926		WHEELING	RD	MOUNT PROSPECT	60056	RX	1976
03-27-401-224-0000	1018		BOXWOOD	DR	MOUNT PROSPECT	60056	RX	1976
03-33-421-003-0000	309		MAC ARTHUR	BL	MOUNT PROSPECT	60056	RX	1925
03-34-409-014-0000	120	N	MAPLE	ST	MOUNT PROSPECT	60056	RA	1917
03-34-203-005-0000	515	N	EMERSON	ST	MOUNT PROSPECT	60056	RA	1925
03-34-203-017-0000	514	N	MAPLE	ST	MOUNT PROSPECT	60056	RA	1925
03-34-406-019-0000	306	N	SCHOOL	ST	MOUNT PROSPECT	60056	RA	1917
03-34-424-019-0000	218	N	LOUIS	ST	MOUNT PROSPECT	60056	RA	1917
03-34-130-001-0000	421	N	PINE	ST	MOUNT PROSPECT	60056	RA	1925
03-34-130-012-0000	420	N	WILLE	ST	MOUNT PROSPECT	60056	RA	1925

03-34-128-002-0000	419	N	ELMHURST	AV		MOUNT PROSPECT	60056	RA	1925
03-34-406-011-0000	303	N	ELM	ST		MOUNT PROSPECT	60056	RA	1917
03-34-424-002-0000	225	N	WILLIAM	ST		MOUNT PROSPECT	60056	RA	1917
03-34-202-012-0000	501	N	MAIN	ST		MOUNT PROSPECT	60056	RA	1925
03-34-101-030-0000	718		PROSPECT MANOR	AV		MOUNT PROSPECT	60056	RA	1926
03-34-103-034-0000	717		EASTWOOD	AV		MOUNT PROSPECT	60056	RA	1926
03-34-102-031-0000	717		PROSPECT MANOR	AV		MOUNT PROSPECT	60056	RA	1926
03-34-102-032-0000	716		EASTWOOD	AV		MOUNT PROSPECT	60056	RA	1926
03-34-122-001-0000	521	N	PINE	ST		MOUNT PROSPECT	60056	RA	1925
03-34-122-012-0000	520	N	WILLE	ST		MOUNT PROSPECT	60056	RA	1925
03-34-203-002-0000	521	N	EMERSON	ST		MOUNT PROSPECT	60056	RA	1925
03-34-203-014-0000	520	N	MAPLE	ST		MOUNT PROSPECT	60056	RA	1925
03-34-130-002-0000	419	N	PINE	ST		MOUNT PROSPECT	60056	RA	1925
03-34-131-002-0000	419	N	WILLE	ST		MOUNT PROSPECT	60056	RA	1925
03-34-215-010-0000	713		EASTMAN	DR		MOUNT PROSPECT	60056	R1	1963
03-34-208-005-0000	415	N	MAIN	ST		MOUNT PROSPECT	60056	RA	1925
03-34-208-017-0000	414	N	EMERSON	ST		MOUNT PROSPECT	60056	RA	1925
03-35-102-012-0000	479		BUSINESS CENTER	DR	112	MOUNT PROSPECT	60056	I1	1981
03-35-103-006-0000	600		WHEELING	RD		MOUNT PROSPECT	60056	I1	1963
03-25-409-007-0000	2005		HOPI	LN		MOUNT PROSPECT	60056	R1	1971
03-25-409-008-0000	2003		HOPI	LN		MOUNT PROSPECT	60056	R1	1971
03-27-306-017-0000	1004	N	ELMHURST	RD		MOUNT PROSPECT	60056	R1	1965
03-27-306-018-0000	1000	N	ELMHURST	RD		MOUNT PROSPECT	60056	RX	1965
03-33-406-019-0000	216		DALE	AV		MOUNT PROSPECT	60056	R1	1925
03-26-309-022-0000	706		HACKBERRY	LN		MOUNT PROSPECT	60056	R1	1963
03-27-401-220-0000	1030		BOXWOOD	DR	B	MOUNT PROSPECT	60056	RX	1976
03-27-401-214-0000	1024		BOXWOOD	DR		MOUNT PROSPECT	60056	RX	1976
03-27-407-003-0000	600		ELDERBERRY	LN		MOUNT PROSPECT	60056	R1	1963
03-25-404-038-0000	1902		CHOLO	LN		MOUNT PROSPECT	60056	R1	1971
03-27-301-016-0000	350	W	KENSINGTON	HW	104W	MOUNT PROSPECT	60056	B1	1974
03-35-200-030-0000	1661		FEEHANVILLE	DR	100	MOUNT PROSPECT	60056	I1	1968
03-34-116-013-0000	518		FAIRVIEW	AV		MOUNT PROSPECT	60056	RA	1925
03-34-107-039-0000	714	N	MAIN	ST		MOUNT PROSPECT	60056	RA	1926
03-34-102-012-0000	713		PROSPECT MANOR	AV		MOUNT PROSPECT	60056	RA	1926
03-34-102-020-0000	712		EASTWOOD	AV		MOUNT PROSPECT	60056	RA	1926
03-34-104-012-0000	713	N	ELMHURST	AV		MOUNT PROSPECT	60056	RA	1926
03-27-300-006-0000	448		BOB O LINK	RD		MOUNT PROSPECT	60056	R1	1974
03-26-401-022-0000	900	N	WOLF	RD		MOUNT PROSPECT	60056	CR	1968
03-26-401-021-0000	900		WOLF	RD		MOUNT PROSPECT	60056	RX	1969
03-34-124-006-0000	411		FOREST	AV		MOUNT PROSPECT	60056	RA	1925
03-34-124-017-0000	410		FAIRVIEW	AV		MOUNT PROSPECT	60056	RA	1925
03-34-309-014-0000	216		PROSPECT MANOR	AV		MOUNT PROSPECT	60056	RA	1917
03-27-310-009-0000	624		ALBION	LN		MOUNT PROSPECT	60056	R1	1974
03-34-108-010-0000	603		FOREST	AV		MOUNT PROSPECT	60056	RA	1926
03-34-318-020-0000	104		EASTWOOD	AV		MOUNT PROSPECT	60056	RA	1917
03-34-109-012-0000	620		PROSPECT MANOR	AV		MOUNT PROSPECT	60056	RA	1926
03-34-212-013-0000	604		WILSHIRE	DR		MOUNT PROSPECT	60056	R1	1963
03-34-202-024-0000	500	N	EMERSON	ST		MOUNT PROSPECT	60056	RA	1925
03-34-207-101-0000	402		HILL	ST		MOUNT PROSPECT	60056	R2*	1965
03-34-207-099-0000	508		HILL	ST		MOUNT PROSPECT	60056	R2*	1965
03-34-207-100-0000	510		HILL	ST		MOUNT PROSPECT	60056	R2*	1965
03-34-100-012-0000	713		FOREST	AV		MOUNT PROSPECT	60056	RA	1926
03-34-214-014-0000	601		WILSHIRE	DR		MOUNT PROSPECT	60056	R1	1963
03-35-103-001-0000	410		BUSINESS CENTER	DR		MOUNT PROSPECT	60056	I1	1963
03-35-103-001-0000	412		BUSINESS CENTER	DR		MOUNT PROSPECT	60056	I1	1963
03-34-200-202-0000	0					MOUNT PROSPECT	60056	R3	1965
03-34-203-016-0000	516	N	MAPLE	ST		MOUNT PROSPECT	60056	RA	1925
03-34-121-004-0000	515		RUSSEL	ST		MOUNT PROSPECT	60056	RA	1925
03-35-103-002-0000	520		BUSINESS CENTER	DR		MOUNT PROSPECT	60056	I1	1963
03-35-103-002-0000	520		BUSINESS CENTER	DR	102	MOUNT PROSPECT	60056	I1	1963
03-25-404-034-0000	1912		CHOLO	LN		MOUNT PROSPECT	60056	R1	1971
03-25-404-033-0000	1914		CHOLO	LN		MOUNT PROSPECT	60056	R1	1971

03-34-101-032-0000	716		PROSPECT MANOR	AV		MOUNT PROSPECT	60056	RA	1926
03-34-103-030-0000	718	N	ELMHURST	AV		MOUNT PROSPECT	60056	RA	1926
03-26-401-002-0000	1500	E	KENSINGTON	RD		MOUNT PROSPECT	60056	CR	1969
03-26-401-020-0000	1500	E	KENSINGTON	RD		MOUNT PROSPECT	60056	CR	1969
03-26-401-024-0000	900	N	WOLF	RD		MOUNT PROSPECT	60056	CR	1968
03-34-113-014-0000	616	N	PINE	ST		MOUNT PROSPECT	60056	RA	1926
03-34-114-015-0000	614	N	WILLE	ST		MOUNT PROSPECT	60056	RA	1926
03-34-204-001-0000	523	N	MAPLE	ST		MOUNT PROSPECT	60056	RA	1925
03-34-123-012-0000	520	N	MAIN	ST		MOUNT PROSPECT	60056	RA	1925
03-34-316-024-0000	115		FOREST	AV		MOUNT PROSPECT	60056	RA	1917
03-34-403-016-0000	216	N	EMERSON	ST		MOUNT PROSPECT	60056	RA	1917
03-34-209-005-0000	415	N	EMERSON	ST		MOUNT PROSPECT	60056	RA	1925
03-35-301-029-0000	306		WESTGATE	RD		MOUNT PROSPECT	60056	R1	1968
03-34-404-020-0000	208	N	MAPLE	ST		MOUNT PROSPECT	60056	RA	1917
03-33-406-016-0000	1100	W	NORTHWEST	HW	217	MOUNT PROSPECT	60056	B1	1925
03-33-406-016-0000	1100	W	NORTHWEST	HW	218	MOUNT PROSPECT	60056	B1	1925
03-34-305-007-0000	309		RUSSEL	ST		MOUNT PROSPECT	60056	RA	1917
03-34-120-009-0000	505	N	ELMHURST	AV		MOUNT PROSPECT	60056	RA	1925
03-34-405-014-0000	218	N	ELM	ST		MOUNT PROSPECT	60056	RA	1917
03-34-423-015-0000	216	N	WILLIAM	ST		MOUNT PROSPECT	60056	RA	1917
03-34-212-012-0000	602		WILSHIRE	DR		MOUNT PROSPECT	60056	R1	1963
03-34-400-025-0000	320	N	EMERSON	ST		MOUNT PROSPECT	60056	RA	1917
03-34-402-002-0000	321	N	MAPLE	ST		MOUNT PROSPECT	60056	RA	1917
03-34-421-002-0000	219	N	ELM	ST		MOUNT PROSPECT	60056	RA	1917
03-34-421-013-0000	216	N	SCHOOL	ST		MOUNT PROSPECT	60056	RA	1917
03-34-424-028-0000	200	N	LOUIS	ST		MOUNT PROSPECT	60056	RA	1917
03-35-310-027-0000	300		ERIC	CT		MOUNT PROSPECT	60056	R1	1981
03-35-312-009-0000	225		AUTUMN	LN		MOUNT PROSPECT	60056	R1	1981
03-34-403-030-0000	220	N	EMERSON	ST		MOUNT PROSPECT	60056	RA	1917
03-34-405-002-0000	221	N	MAPLE	ST		MOUNT PROSPECT	60056	RA	1917
03-34-128-020-0000	404		RUSSEL	ST		MOUNT PROSPECT	60056	RA	1925
03-34-129-009-0000	405		RUSSEL	ST		MOUNT PROSPECT	60056	RA	1925
03-34-129-020-0000	404	N	PINE	ST		MOUNT PROSPECT	60056	RA	1925
03-27-309-002-0000	625		BOB O LINK	RD		MOUNT PROSPECT	60056	R1	1974
03-27-309-001-0000	629		BOB O LINK	RD		MOUNT PROSPECT	60056	R1	1974
03-34-211-001-0000	423	N	ELM	ST		MOUNT PROSPECT	60056	RA	1925
03-34-209-001-0000	423	N	EMERSON	ST		MOUNT PROSPECT	60056	RA	1925
03-25-309-026-0000	1847		BOULDER	DR		MOUNT PROSPECT	60056	R1	1971
03-25-404-039-0000	1900		CHOLO	LN		MOUNT PROSPECT	60056	R1	1971
03-25-404-010-0000	922		SUMAC	LN		MOUNT PROSPECT	60056	R1	1971
03-34-424-001-0000	227	N	WILLIAM	ST		MOUNT PROSPECT	60056	RA	1917
03-35-416-019-0000	1514		MITCHELL	DR		MOUNT PROSPECT	60056	R1	1968
03-34-210-009-0000	407	N	MAPLE	ST		MOUNT PROSPECT	60056	RA	1925
03-34-102-026-0000	700		EASTWOOD	AV		MOUNT PROSPECT	60056	RA	1926
03-34-101-018-0000	701		FAIRVIEW	AV		MOUNT PROSPECT	60056	RA	1926
03-35-102-010-0000	479		BUSINESS CENTER	DR	106	MOUNT PROSPECT	60056	I1	1963
03-35-102-010-0000	479		BUSINESS CENTER	DR	106A	MOUNT PROSPECT	60056	I1	1963
03-34-318-001-0000	121		PROSPECT MANOR	AV		MOUNT PROSPECT	60056	RA	1917
03-34-310-001-0000	221		PROSPECT MANOR	AV		MOUNT PROSPECT	60056	RA	1917
03-34-115-015-0000	614	N	MAIN	ST		MOUNT PROSPECT	60056	RA	1926
03-34-113-004-0000	615		RUSSEL	ST		MOUNT PROSPECT	60056	RA	1926
03-34-114-017-0000	610	N	WILLE	ST		MOUNT PROSPECT	60056	RA	1926
03-34-317-020-0000	104		PROSPECT MANOR	AV		MOUNT PROSPECT	60056	RA	1917
03-34-319-009-0000	105		EASTWOOD	AV		MOUNT PROSPECT	60056	RA	1917
03-34-319-020-0000	104	N	ELMHURST	AV		MOUNT PROSPECT	60056	RA	1917
03-34-318-009-0000	105		PROSPECT MANOR	AV		MOUNT PROSPECT	60056	RA	1917
03-34-209-015-0000	418	N	MAPLE	ST		MOUNT PROSPECT	60056	RA	1925
03-34-109-006-0000	611		FAIRVIEW	AV		MOUNT PROSPECT	60056	RA	1926
03-34-130-019-0000	406	N	WILLE	ST		MOUNT PROSPECT	60056	RA	1925
03-34-319-018-0000	108	N	ELMHURST	AV		MOUNT PROSPECT	60056	RA	1917
03-34-319-007-0000	109		EASTWOOD	AV		MOUNT PROSPECT	60056	RA	1917
03-34-400-010-0000	305	N	MAIN	ST		MOUNT PROSPECT	60056	RA	1917

03-34-102-011-0000	715		PROSPECT MANOR	AV			MOUNT PROSPECT	60056	RA	1926
03-34-102-019-0000	714		EASTWOOD	AV			MOUNT PROSPECT	60056	RA	1926
03-25-408-005-0000	1007		MOKI	LN			MOUNT PROSPECT	60056	R1	1971
03-25-404-036-0000	1906		CHOLO	LN			MOUNT PROSPECT	60056	R1	1971
03-34-129-015-0000	414	N	PINE	ST			MOUNT PROSPECT	60056	RA	1925
03-34-128-015-0000	414		RUSSEL	ST			MOUNT PROSPECT	60056	RA	1925
03-34-210-021-0000	406	N	ELM	ST			MOUNT PROSPECT	60056	RA	1925
03-34-402-017-0000	312	N	ELM	ST			MOUNT PROSPECT	60056	RA	1917
03-35-102-010-0000	479		BUSINESS CENTER	DR		112	MOUNT PROSPECT	60056	I1	1963
03-33-420-010-0000	306		MAC ARTHUR	BL			MOUNT PROSPECT	60056	RX	1925
03-33-420-011-0000	304		MAC ARTHUR	BL			MOUNT PROSPECT	60056	RX	1925
03-33-420-005-0000	303		DALE	AV			MOUNT PROSPECT	60056	RX	1925
03-35-200-052-0000	411		KINGSTON	CT			MOUNT PROSPECT	60056	I1	1986
03-34-403-007-0000	211	N	MAIN	ST			MOUNT PROSPECT	60056	RA	1917
03-33-405-021-0000	1401	W	GREGORY	ST			MOUNT PROSPECT	60056	R4*	1925
03-33-405-016-0000	0						MOUNT PROSPECT	60056	R4*	1925
03-33-405-019-0000	1401	W	GREGORY	ST			MOUNT PROSPECT	60056	R4*	1925
03-34-207-094-0000	511		BLUE JAY	CT			MOUNT PROSPECT	60056	R3*	1965
03-34-207-093-0000	509		BLUE JAY	CT			MOUNT PROSPECT	60056	R3*	1965
03-34-207-092-0000	507		BLUE JAY	CT			MOUNT PROSPECT	60056	R3*	1965
03-26-403-016-0000	1409		IRONWOOD	DR			MOUNT PROSPECT	60056	R1	1971
03-25-305-013-0000	1813		BASSWOOD	LN			MOUNT PROSPECT	60056	R1	1971
03-25-305-012-0000	1815		BASSWOOD	LN			MOUNT PROSPECT	60056	R1	1971
03-25-305-008-0000	1823		BASSWOOD	LN			MOUNT PROSPECT	60056	R1	1971
03-25-305-007-0000	1825		BASSWOOD	LN			MOUNT PROSPECT	60056	R1	1971
03-34-310-004-0000	215		PROSPECT MANOR	AV			MOUNT PROSPECT	60056	RA	1917
03-34-310-015-0000	214		EASTWOOD	AV			MOUNT PROSPECT	60056	RA	1917
03-34-309-015-0000	214		PROSPECT MANOR	AV			MOUNT PROSPECT	60056	RA	1917
03-34-309-004-0000	215		FAIRVIEW	AV			MOUNT PROSPECT	60056	RA	1917
03-27-403-040-0000	1185		BOXWOOD	DR			MOUNT PROSPECT	60056	RX	1976
03-27-401-123-0000	0						MOUNT PROSPECT	60056	RX	1976
03-27-401-122-0000	1162		BOXWOOD	DR			MOUNT PROSPECT	60056	RX	1976
03-27-316-012-0000	412	W	KENSINGTON	RD			MOUNT PROSPECT	60056	R1	1974
03-35-410-013-0000	208		STRATTON	LN			MOUNT PROSPECT	60056	R1	1968
03-34-419-001-0000	317	N	OWEN	ST			MOUNT PROSPECT	60056	RA	1917
03-34-418-001-0000	319	N	SCHOOL	ST			MOUNT PROSPECT	60056	RA	1917
03-35-410-025-0000	219		MARCELLA	RD			MOUNT PROSPECT	60056	R1	1968
03-35-419-013-0000	218		MARCELLA	RD			MOUNT PROSPECT	60056	R1	1968
03-34-406-006-0000	313	N	ELM	ST			MOUNT PROSPECT	60056	RA	1917
03-34-420-002-0000	303	N	WILLIAM	ST			MOUNT PROSPECT	60056	RA	1917
03-34-120-022-0000	502		RUSSEL	ST			MOUNT PROSPECT	60056	RA	1925
03-34-316-012-0000	120		FAIRVIEW	AV			MOUNT PROSPECT	60056	RA	1917
03-25-307-033-0000	1802		BOULDER	DR			MOUNT PROSPECT	60056	R1	1971
03-25-307-032-0000	1804		BOULDER	DR			MOUNT PROSPECT	60056	R1	1971
03-34-205-004-0000	517	N	ELM	ST			MOUNT PROSPECT	60056	RA	1925
03-34-203-004-0000	517	N	EMERSON	ST			MOUNT PROSPECT	60056	RA	1925
03-34-210-020-0000	408	N	ELM	ST			MOUNT PROSPECT	60056	RA	1925
03-34-211-008-0000	409	N	ELM	ST			MOUNT PROSPECT	60056	RA	1925
03-34-304-012-0000	320		RUSSEL	ST			MOUNT PROSPECT	60056	RA	1917
03-34-116-005-0000	513		FOREST	AV			MOUNT PROSPECT	60056	RA	1925
03-34-419-009-0000	301	N	OWEN	ST			MOUNT PROSPECT	60056	RA	1917
03-35-410-021-0000	211		MARCELLA	RD			MOUNT PROSPECT	60056	R1	1968
03-33-406-010-0000	1100	W	NORTHWEST	HW			MOUNT PROSPECT	60056	R1	1925
03-34-122-013-0000	518	N	WILLE	ST			MOUNT PROSPECT	60056	RA	1925
03-34-123-002-0000	519	N	WILLE	ST			MOUNT PROSPECT	60056	RA	1925
03-34-123-013-0000	518	N	MAIN	ST			MOUNT PROSPECT	60056	RA	1925
03-34-204-015-0000	518	N	ELM	ST			MOUNT PROSPECT	60056	RA	1925
03-34-204-003-0000	519	N	MAPLE	ST			MOUNT PROSPECT	60056	RA	1925
03-34-130-004-0000	415	N	PINE	ST			MOUNT PROSPECT	60056	RA	1925
03-34-130-015-0000	414	N	WILLE	ST			MOUNT PROSPECT	60056	RA	1925
03-34-208-026-0000	407	N	MAIN	ST			MOUNT PROSPECT	60056	RA	1925
03-34-309-012-0000	220		PROSPECT MANOR	AV			MOUNT PROSPECT	60056	RA	1917

03-34-209-010-0000	405	N	EMERSON	ST	MOUNT PROSPECT	60056	RA	1925
03-27-306-005-0000	1003		MEADOW	LN	MOUNT PROSPECT	60056	RX	1965
03-27-307-001-0000	224	W	RAND	RD	MOUNT PROSPECT	60056	RX	1965
03-27-307-010-0000	1012		MEADOW	LN	MOUNT PROSPECT	60056	RX	1965
03-26-310-013-0000	711		HACKBERRY	LN	MOUNT PROSPECT	60056	R1	1963
03-34-100-031-0000	717		FOREST	AV	MOUNT PROSPECT	60056	RA	1926
03-25-406-032-0000	925		SUMAC	LN	MOUNT PROSPECT	60056	R1	1971
03-25-406-008-0000	918		PECOS	LN	MOUNT PROSPECT	60056	R1	1971
03-25-408-009-0000	915		MOKI	LN	MOUNT PROSPECT	60056	R1	1971
03-34-204-002-0000	521	N	MAPLE	ST	MOUNT PROSPECT	60056	RA	1925
03-34-419-016-0000	302	N	WILLIAM	ST	MOUNT PROSPECT	60056	RA	1917
03-34-101-020-0000	712		PROSPECT MANOR	AV	MOUNT PROSPECT	60056	RA	1926
03-34-104-020-0000	712		RUSSEL	ST	MOUNT PROSPECT	60056	RA	1926
03-34-105-010-0000	713		RUSSEL	ST	MOUNT PROSPECT	60056	RA	1926
03-35-200-030-0000	1661		FEEHANVILLE	DR	MOUNT PROSPECT	60056	I1	1968
03-34-115-018-0000	608	N	MAIN	ST	MOUNT PROSPECT	60056	RA	1926
03-34-110-008-0000	607		PROSPECT MANOR	AV	MOUNT PROSPECT	60056	RA	1926
03-34-123-023-0000	517	N	WILLE	ST	MOUNT PROSPECT	60056	RA	1925
03-34-123-014-0000	516	N	MAIN	ST	MOUNT PROSPECT	60056	RA	1925
03-34-204-016-0000	516	N	ELM	ST	MOUNT PROSPECT	60056	RA	1925
03-34-209-009-0000	407	N	EMERSON	ST	MOUNT PROSPECT	60056	RA	1925
03-34-207-088-0000	506		BLUE JAY	CT	MOUNT PROSPECT	60056	R3*	1965
03-34-317-002-0000	119		FAIRVIEW	AV	MOUNT PROSPECT	60056	RA	1917
03-34-317-013-0000	118		PROSPECT MANOR	AV	MOUNT PROSPECT	60056	RA	1917
03-34-319-013-0000	118	N	ELMHURST	AV	MOUNT PROSPECT	60056	RA	1917
03-25-406-016-0000	2014		HOPI	LN	MOUNT PROSPECT	60056	R1	1971
03-25-404-023-0000	1926		HOPI	LN	MOUNT PROSPECT	60056	R1	1971
03-25-404-020-0000	902		SUMAC	LN	MOUNT PROSPECT	60056	R1	1971
03-25-409-024-0000	1901		HOPI	LN	MOUNT PROSPECT	60056	R1	1971
03-25-309-032-0000	0				MOUNT PROSPECT	60056	R1	1971
03-25-407-011-0000	925		PECOS	LN	MOUNT PROSPECT	60056	R1	1971
03-34-131-013-0000	418	N	MAIN	ST	MOUNT PROSPECT	60056	RA	1925
03-34-129-003-0000	417		RUSSEL	ST	MOUNT PROSPECT	60056	RA	1925
03-33-204-005-0000	408		MAC ARTHUR	BL	MOUNT PROSPECT	60056	RX	1925
03-33-204-001-0000	409		DALE	AV	MOUNT PROSPECT	60056	RX	1925
03-26-413-024-0000	1624		DOGWOOD	LN	MOUNT PROSPECT	60056	R1	1971
03-25-303-050-0000	905		QUINCE	LN	MOUNT PROSPECT	60056	R1	1971
03-25-303-051-0000	903		QUINCE	LN	MOUNT PROSPECT	60056	R1	1971
03-25-406-027-0000	915		SUMAC	LN	MOUNT PROSPECT	60056	R1	1971
03-25-407-016-0000	905		PECOS	LN	MOUNT PROSPECT	60056	R1	1971
03-25-406-010-0000	914		PECOS	LN	MOUNT PROSPECT	60056	R1	1971
03-27-405-039-0000	924		WHEELING	RD	MOUNT PROSPECT	60056	RX	1976
03-27-308-020-0000	1000		PROSPECT MANOR	AV	MOUNT PROSPECT	60056	R1	1974
03-25-404-044-0000	1904		CHOLO	LN	MOUNT PROSPECT	60056	R1	1971
03-25-407-021-0000	1006		MOKI	LN	MOUNT PROSPECT	60056	R1	1971
03-26-403-014-0000	1403		IRONWOOD	DR	MOUNT PROSPECT	60056	R1	1971
03-27-309-004-0000	617		BOB O LINK	RD	MOUNT PROSPECT	60056	R1	1974
03-34-115-006-0000	611	N	WILLE	ST	MOUNT PROSPECT	60056	RA	1926
03-34-115-017-0000	610	N	MAIN	ST	MOUNT PROSPECT	60056	RA	1926
03-34-108-017-0000	610		FAIRVIEW	AV	MOUNT PROSPECT	60056	RA	1926
03-34-113-006-0000	611		RUSSEL	ST	MOUNT PROSPECT	60056	RA	1926
03-34-115-009-0000	605	N	WILLE	ST	MOUNT PROSPECT	60056	RA	1926
03-34-317-001-0000	121		FAIRVIEW	AV	MOUNT PROSPECT	60056	RA	1917
03-35-102-028-0000	1201		FEEHANVILLE	DR	MOUNT PROSPECT	60056	I1	1981
03-35-102-027-0000	1101		FEEHANVILLE	DR	MOUNT PROSPECT	60056	I1	1981
03-34-130-022-0000	400	N	WILLE	ST	MOUNT PROSPECT	60056	RA	1925
03-34-211-009-0000	407	N	ELM	ST	MOUNT PROSPECT	60056	RA	1925
03-34-318-007-0000	109		PROSPECT MANOR	AV	MOUNT PROSPECT	60056	RA	1917
03-34-400-001-0000	323	N	MAIN	ST	MOUNT PROSPECT	60056	RA	1917
03-33-420-008-0000	310		MAC ARTHUR	BL	MOUNT PROSPECT	60056	RX	1925
03-34-207-044-0000	513		EASTMAN	CT	MOUNT PROSPECT	60056	R1	1965
03-34-207-045-0000	511		EASTMAN	CT	MOUNT PROSPECT	60056	R1	1965

03-34-207-046-0000	509		EASTMAN	CT			MOUNT PROSPECT	60056	R1	1965
03-35-410-008-0000	218		STRATTON	LN			MOUNT PROSPECT	60056	R1	1968
03-35-310-001-0000	702		HARVEST	LN			MOUNT PROSPECT	60056	R1	1981
03-35-310-002-0000	704		HARVEST	LN			MOUNT PROSPECT	60056	R1	1981
03-35-310-015-0000	308		ERIC	CT			MOUNT PROSPECT	60056	R1	1981
03-34-404-014-0000	220	N	MAPLE	ST			MOUNT PROSPECT	60056	RA	1917
03-34-129-019-0000	406	N	PINE	ST			MOUNT PROSPECT	60056	RA	1925
03-34-128-008-0000	407	N	ELMHURST	AV			MOUNT PROSPECT	60056	RA	1925
03-34-131-008-0000	407	N	WILLE	ST			MOUNT PROSPECT	60056	RA	1925
03-34-404-009-0000	207	N	EMERSON	ST			MOUNT PROSPECT	60056	RA	1917
03-27-309-003-0000	621		BOB O LINK	RD			MOUNT PROSPECT	60056	R1	1974
03-34-110-019-0000	606		EASTWOOD	AV			MOUNT PROSPECT	60056	RA	1926
03-34-108-009-0000	605		FOREST	AV			MOUNT PROSPECT	60056	RA	1926
03-34-106-014-0000	709	N	PINE	ST			MOUNT PROSPECT	60056	RA	1926
03-25-309-028-0000	802		BURNING BUSH	LN			MOUNT PROSPECT	60056	R1	1971
03-25-309-018-0000	1831		BOULDER	DR			MOUNT PROSPECT	60056	R1	1971
03-35-102-015-0000	801		BUSINESS CENTER	DR			MOUNT PROSPECT	60056	I1	1980
03-34-104-019-0000	714		RUSSEL	ST			MOUNT PROSPECT	60056	RA	1926
03-34-101-011-0000	715		FAIRVIEW	AV			MOUNT PROSPECT	60056	RA	1926
03-34-100-019-0000	714		FAIRVIEW	AV			MOUNT PROSPECT	60056	RA	1926
03-34-101-031-0000	717		FAIRVIEW	AV			MOUNT PROSPECT	60056	RA	1926
03-35-312-005-0000	805		HARVEST	LN			MOUNT PROSPECT	60056	R1	1981
03-34-406-015-0000	314	N	SCHOOL	ST			MOUNT PROSPECT	60056	RA	1917
03-33-421-007-0000	310		OAK	ST			MOUNT PROSPECT	60056	RX	1925
03-34-202-023-0000	502	N	EMERSON	ST			MOUNT PROSPECT	60056	RA	1925
03-33-406-016-0000	1100	W	NORTHWEST	HW	213		MOUNT PROSPECT	60056	B1	1925
03-33-406-016-0000	1100	W	NORTHWEST	HW	216		MOUNT PROSPECT	60056	B1	1925
03-35-310-029-0000	304		ERIC	CT			MOUNT PROSPECT	60056	R1	1981
03-35-310-019-0000	303		ERIC	CT			MOUNT PROSPECT	60056	R1	1981
03-35-312-007-0000	303		AUTUMN	LN			MOUNT PROSPECT	60056	R1	1981
03-25-308-001-0000	1821		APACHE	LN			MOUNT PROSPECT	60056	R1	1971
03-34-303-009-0000	316	N	ELMHURST	AV			MOUNT PROSPECT	60056	RA	1917
03-26-409-025-0000	1307		MULBERRY	LN			MOUNT PROSPECT	60056	R1	1971
03-26-409-024-0000	1305		MULBERRY	LN			MOUNT PROSPECT	60056	R1	1971
03-34-310-022-0000	200		EASTWOOD	AV			MOUNT PROSPECT	60056	RA	1917
03-34-215-001-0000	717		WILSHIRE	DR			MOUNT PROSPECT	60056	R1	1963
03-34-120-002-0000	519	N	ELMHURST	AV			MOUNT PROSPECT	60056	RA	1925
03-34-120-012-0000	518		RUSSEL	ST			MOUNT PROSPECT	60056	RA	1925
03-34-202-014-0000	520	N	EMERSON	ST			MOUNT PROSPECT	60056	RA	1925
03-26-401-011-0000	1000		WOLF	RD			MOUNT PROSPECT	60056	RX	1969
03-26-400-003-0000	1500	E	KENSINGTON	RD			MOUNT PROSPECT	60056	CR	1969
03-34-104-031-0000	719	N	ELMHURST	AV			MOUNT PROSPECT	60056	RA	1926
03-34-104-027-0000	718		RUSSEL	ST			MOUNT PROSPECT	60056	RA	1926
03-34-105-025-0000	717		RUSSEL	ST			MOUNT PROSPECT	60056	RA	1926
03-34-105-034-0000	718	N	PINE	ST			MOUNT PROSPECT	60056	RA	1926
03-34-106-029-0000	719	N	PINE	ST			MOUNT PROSPECT	60056	RA	1926
03-34-213-026-0000	501		GARWOOD	DR			MOUNT PROSPECT	60056	R1	1963
03-34-215-009-0000	715		EASTMAN	DR			MOUNT PROSPECT	60056	R1	1963
03-34-112-018-0000	608		RUSSEL	ST			MOUNT PROSPECT	60056	RA	1926
03-34-309-003-0000	217		FAIRVIEW	AV			MOUNT PROSPECT	60056	RA	1917
03-34-207-087-0000	504		BLUE JAY	CT			MOUNT PROSPECT	60056	R3*	1965
03-34-207-083-0000	518		BLUE JAY	CT			MOUNT PROSPECT	60056	R3*	1965
03-34-202-010-0000	505	N	MAIN	ST			MOUNT PROSPECT	60056	RA	1925
03-34-106-031-0000	718	N	WILLE	ST			MOUNT PROSPECT	60056	RA	1926
03-34-107-050-0000	0						MOUNT PROSPECT	60056	RA	1926
03-33-421-008-0000	308		OAK	ST			MOUNT PROSPECT	60056	RX	1925
03-33-420-003-0000	309		DALE	AV			MOUNT PROSPECT	60056	RX	1925
03-33-420-009-0000	308		MAC ARTHUR	BL			MOUNT PROSPECT	60056	RX	1925
03-33-421-004-0000	307		MAC ARTHUR	BL			MOUNT PROSPECT	60056	RX	1925
03-33-421-009-0000	304		OAK	ST			MOUNT PROSPECT	60056	RX	1925
03-34-120-003-0000	517	N	ELMHURST	AV			MOUNT PROSPECT	60056	RA	1925
03-34-120-013-0000	516		RUSSEL	ST			MOUNT PROSPECT	60056	RA	1925

03-34-209-014-0000	420	N	MAPLE	ST	MOUNT PROSPECT	60056	RA	1925
03-34-130-011-0000	401	N	PINE	ST	MOUNT PROSPECT	60056	RA	1925
03-34-131-011-0000	401	N	WILLE	ST	MOUNT PROSPECT	60056	RA	1925
03-35-410-024-0000	217		MARCELLA	RD	MOUNT PROSPECT	60056	R1	1968
03-34-305-009-0000	305		RUSSEL	ST	MOUNT PROSPECT	60056	RA	1917
03-34-306-009-0000	305	N	PINE	ST	MOUNT PROSPECT	60056	RA	1917
03-34-306-020-0000	304	N	WILLE	ST	MOUNT PROSPECT	60056	RA	1917
03-34-304-021-0000	302		RUSSEL	ST	MOUNT PROSPECT	60056	RA	1917
03-34-308-012-0000	220		FAIRVIEW	AV	MOUNT PROSPECT	60056	RA	1917
03-34-114-021-0000	602	N	WILLE	ST	MOUNT PROSPECT	60056	RA	1926
03-34-108-022-0000	600		FAIRVIEW	AV	MOUNT PROSPECT	60056	RA	1926
03-34-114-011-0000	601	N	PINE	ST	MOUNT PROSPECT	60056	RA	1926
03-34-418-017-0000	306	N	OWEN	ST	MOUNT PROSPECT	60056	RA	1917
03-33-205-001-0000	409		MAC ARTHUR	BL	MOUNT PROSPECT	60056	RX	1925
03-33-205-005-0000	408		OAK	ST	MOUNT PROSPECT	60056	RX	1925
03-33-206-002-0000	407		OAK	ST	MOUNT PROSPECT	60056	RX	1925
03-34-208-006-0000	413	N	MAIN	ST	MOUNT PROSPECT	60056	RA	1925
03-34-311-011-0000	201		EASTWOOD	AV	MOUNT PROSPECT	60056	RA	1917
03-34-311-022-0000	200	N	ELMHURST	AV	MOUNT PROSPECT	60056	RA	1917
03-34-316-001-0000	119		FOREST	AV	MOUNT PROSPECT	60056	RA	1917
03-34-311-015-0000	214	N	ELMHURST	AV	MOUNT PROSPECT	60056	RA	1917
03-34-308-026-0000	211		FOREST	AV	MOUNT PROSPECT	60056	RA	1917
03-34-308-016-0000	212		FAIRVIEW	AV	MOUNT PROSPECT	60056	RA	1917
03-34-309-016-0000	212		PROSPECT MANOR	AV	MOUNT PROSPECT	60056	RA	1917
03-26-315-002-0000	1013		GREENFIELD	LN	MOUNT PROSPECT	60056	R1	1971
03-26-315-018-0000	1010		HEMLOCK	LN	MOUNT PROSPECT	60056	R1	1971
03-26-311-042-0000	903		GREENWOOD	DR	MOUNT PROSPECT	60056	R1	1971
03-26-403-020-0000	1505		IRONWOOD	DR	MOUNT PROSPECT	60056	R1	1971
03-26-403-021-0000	1507		IRONWOOD	DR	MOUNT PROSPECT	60056	R1	1971
03-26-403-018-0000	1501		IRONWOOD	DR	MOUNT PROSPECT	60056	R1	1971
03-26-409-022-0000	1301		MULBERRY	LN	MOUNT PROSPECT	60056	R1	1971
03-26-403-017-0000	1411		IRONWOOD	DR	MOUNT PROSPECT	60056	R1	1971
03-34-308-017-0000	210		FAIRVIEW	AV	MOUNT PROSPECT	60056	RA	1917
03-34-309-017-0000	210		PROSPECT MANOR	AV	MOUNT PROSPECT	60056	RA	1917
03-26-311-043-0000	901		GREENWOOD	DR	MOUNT PROSPECT	60056	R1	1971
03-26-401-016-0000	900		WOLF	RD	MOUNT PROSPECT	60056	RX	1968
03-34-111-014-0000	616	N	ELMHURST	AV	MOUNT PROSPECT	60056	RA	1926
03-27-401-240-0000	1006		BOXWOOD	DR	MOUNT PROSPECT	60056	RX	1976
03-34-309-002-0000	219		FAIRVIEW	AV	MOUNT PROSPECT	60056	RA	1917
03-34-209-004-0000	417	N	EMERSON	ST	MOUNT PROSPECT	60056	RA	1925
03-35-313-010-0000	701		HARVEST	LN	MOUNT PROSPECT	60056	R1	1981
03-35-312-004-0000	304		NEIL	AV	MOUNT PROSPECT	60056	R1	1981
03-34-102-029-0000	719		PROSPECT MANOR	AV	MOUNT PROSPECT	60056	RA	1926
03-25-407-010-0000	927		PECOS	LN	MOUNT PROSPECT	60056	R1	1971
03-34-121-012-0000	520	N	PINE	ST	MOUNT PROSPECT	60056	RA	1925
03-34-202-001-0000	523	N	MAIN	ST	MOUNT PROSPECT	60056	RA	1925
03-34-202-013-0000	522	N	EMERSON	ST	MOUNT PROSPECT	60056	RA	1925
03-34-401-011-0000	304	N	MAPLE	ST	MOUNT PROSPECT	60056	RA	1917
03-34-202-022-0000	504	N	EMERSON	ST	MOUNT PROSPECT	60056	RA	1925
03-34-205-010-0000	505	N	ELM	ST	MOUNT PROSPECT	60056	RA	1925
03-33-423-007-0000	207		WITHORN	LN	MOUNT PROSPECT	60056	RX	1925
03-33-423-008-0000	205		WITHORN	LN	MOUNT PROSPECT	60056	RX	1925
03-34-207-047-0000	507		EASTMAN	CT	MOUNT PROSPECT	60056	R1	1965
03-34-203-011-0000	503	N	EMERSON	ST	MOUNT PROSPECT	60056	RA	1925
03-34-213-003-0000	711		WILSHIRE	DR	MOUNT PROSPECT	60056	R1	1963
03-34-121-002-0000	519		RUSSEL	ST	MOUNT PROSPECT	60056	RA	1925
03-34-214-007-0000	608		EASTMAN	DR	MOUNT PROSPECT	60056	R1	1963
03-34-212-008-0000	605		WINDSOR	DR	MOUNT PROSPECT	60056	R1	1963
03-33-407-006-0000	213		DALE	AV	MOUNT PROSPECT	60056	RX	1925
03-33-423-017-0000	208		FOREST	AV	MOUNT PROSPECT	60056	RX	1925
03-33-407-013-0000	206		MAC ARTHUR	BL	MOUNT PROSPECT	60056	RX	1925
03-34-122-002-0000	519	N	PINE	ST	MOUNT PROSPECT	60056	RA	1925

03-34-119-024-0000	511		EASTWOOD	AV	MOUNT PROSPECT	60056	RA	1925
03-34-126-016-0000	412		EASTWOOD	AV	MOUNT PROSPECT	60056	RA	1925
03-34-126-005-0000	413		PROSPECT MANOR	AV	MOUNT PROSPECT	60056	RA	1925
03-34-207-082-0000	516		BLUE JAY	CT	MOUNT PROSPECT	60056	R3*	1965
03-34-207-081-0000	514		BLUE JAY	CT	MOUNT PROSPECT	60056	R3*	1965
03-33-423-003-0000	903	W	ISABELLA	ST	MOUNT PROSPECT	60056	RX	1925
03-34-129-007-0000	409		RUSSEL	ST	MOUNT PROSPECT	60056	RA	1925
03-34-408-014-0000	122	N	EMERSON	ST	MOUNT PROSPECT	60056	RA	1917
03-34-424-016-0000	224	N	LOUIS	ST	MOUNT PROSPECT	60056	RA	1917
03-26-409-013-0000	1402		IRONWOOD	DR	MOUNT PROSPECT	60056	R1	1971
03-26-409-023-0000	1303		MULBERRY	LN	MOUNT PROSPECT	60056	R1	1971
03-34-309-013-0000	218		PROSPECT MANOR	AV	MOUNT PROSPECT	60056	RA	1917
03-34-311-013-0000	218	N	ELMHURST	AV	MOUNT PROSPECT	60056	RA	1917
03-34-117-004-0000	515		FAIRVIEW	AV	MOUNT PROSPECT	60056	RA	1925
03-34-116-015-0000	514		FAIRVIEW	AV	MOUNT PROSPECT	60056	RA	1925
03-34-108-021-0000	602		FAIRVIEW	AV	MOUNT PROSPECT	60056	RA	1926
03-34-113-021-0000	602	N	PINE	ST	MOUNT PROSPECT	60056	RA	1926
03-34-106-022-0000	708	N	WILLE	ST	MOUNT PROSPECT	60056	RA	1926
03-27-316-011-0000	416	W	KENSINGTON	RD	MOUNT PROSPECT	60056	R1	1974
03-34-408-010-0000	105	N	MAIN	ST	MOUNT PROSPECT	60056	RA	1917
03-34-408-022-0000	104	N	EMERSON	ST	MOUNT PROSPECT	60056	RA	1917
03-34-409-010-0000	105	N	EMERSON	ST	MOUNT PROSPECT	60056	RA	1917
03-34-118-005-0000	513		PROSPECT MANOR	AV	MOUNT PROSPECT	60056	RA	1925
03-34-117-016-0000	512		PROSPECT MANOR	AV	MOUNT PROSPECT	60056	RA	1925
03-34-119-023-0000	513		EASTWOOD	AV	MOUNT PROSPECT	60056	RA	1925
03-34-119-016-0000	512	N	ELMHURST	AV	MOUNT PROSPECT	60056	RA	1925
03-34-118-024-0000	510		EASTWOOD	AV	MOUNT PROSPECT	60056	RA	1925
03-34-110-003-0000	617		PROSPECT MANOR	AV	MOUNT PROSPECT	60056	RA	1926
03-34-110-014-0000	616		EASTWOOD	AV	MOUNT PROSPECT	60056	RA	1926
03-34-111-003-0000	617		EASTWOOD	AV	MOUNT PROSPECT	60056	RA	1926
03-34-130-018-0000	408	N	WILLE	ST	MOUNT PROSPECT	60056	RA	1925
03-34-418-005-0000	311	N	SCHOOL	ST	MOUNT PROSPECT	60056	RA	1917
03-34-316-032-0000	109		FOREST	AV	MOUNT PROSPECT	60056	RA	1917
03-34-316-018-0000	108		FAIRVIEW	AV	MOUNT PROSPECT	60056	RA	1917
03-34-317-007-0000	109		FAIRVIEW	AV	MOUNT PROSPECT	60056	RA	1917
03-34-317-018-0000	108		PROSPECT MANOR	AV	MOUNT PROSPECT	60056	RA	1917
03-34-129-004-0000	415		RUSSEL	ST	MOUNT PROSPECT	60056	RA	1925
03-34-424-006-0000	217	N	WILLIAM	ST	MOUNT PROSPECT	60056	RA	1917
03-34-405-015-0000	216	N	ELM	ST	MOUNT PROSPECT	60056	RA	1917
03-25-409-010-0000	1929		HOPI	LN	MOUNT PROSPECT	60056	R1	1971
03-25-409-006-0000	2007		HOPI	LN	MOUNT PROSPECT	60056	R4*	1971
03-34-418-020-0000	300	N	OWEN	ST	MOUNT PROSPECT	60056	RA	1917
03-34-402-023-0000	300	N	ELM	ST	MOUNT PROSPECT	60056	RA	1917
03-34-208-007-0000	411	N	MAIN	ST	MOUNT PROSPECT	60056	RA	1925
03-34-208-019-0000	410	N	EMERSON	ST	MOUNT PROSPECT	60056	RA	1925
03-34-209-008-0000	409	N	EMERSON	ST	MOUNT PROSPECT	60056	RA	1925
03-34-209-020-0000	408	N	MAPLE	ST	MOUNT PROSPECT	60056	RA	1925
03-34-210-008-0000	409	N	MAPLE	ST	MOUNT PROSPECT	60056	RA	1925
03-34-210-007-0000	411	N	MAPLE	ST	MOUNT PROSPECT	60056	RA	1925
03-25-307-031-0000	1806		BOULDER	DR	MOUNT PROSPECT	60056	R1	1971
03-25-309-033-0000	1801		BOULDER	DR	MOUNT PROSPECT	60056	R1	1971
03-34-213-018-0000	714		HOLLY	CT	MOUNT PROSPECT	60056	R1	1963
03-34-213-002-0000	713		WILSHIRE	DR	MOUNT PROSPECT	60056	R1	1963
03-34-310-007-0000	209		PROSPECT MANOR	AV	MOUNT PROSPECT	60056	RA	1917
03-35-102-023-0000	871		FEEHANVILLE	DR	MOUNT PROSPECT	60056	CR	1981
03-34-204-004-0000	517	N	MAPLE	ST	MOUNT PROSPECT	60056	RA	1925
03-34-202-004-0000	517	N	MAIN	ST	MOUNT PROSPECT	60056	RA	1925
03-34-110-021-0000	602		EASTWOOD	AV	MOUNT PROSPECT	60056	RA	1926
03-26-401-017-0000	900		WOLF	RD	MOUNT PROSPECT	60056	RX	1968
03-27-301-022-0000	13	W	RAND	RD	MOUNT PROSPECT	60056	B3	1966
03-27-301-015-0000	1	W	RAND	RD	MOUNT PROSPECT	60056	B3	1966
03-34-409-025-0000	123	N	EMERSON	ST	MOUNT PROSPECT	60056	RA	1917

03-34-408-003-0000	119	N	MAIN	ST		MOUNT PROSPECT	60056	RA	1917
03-34-120-019-0000	504		RUSSEL	ST		MOUNT PROSPECT	60056	RA	1925
03-34-123-020-0000	504	N	MAIN	ST		MOUNT PROSPECT	60056	RA	1925
03-34-408-013-0000	122	N	EMERSON	ST		MOUNT PROSPECT	60056	RA	1917
03-34-409-001-0000	123	N	EMERSON	ST		MOUNT PROSPECT	60056	RA	1917
03-34-108-006-0000	611		FOREST	AV		MOUNT PROSPECT	60056	RA	1926
03-34-112-006-0000	611	N	ELMHURST	AV		MOUNT PROSPECT	60056	RA	1926
03-34-112-017-0000	610		RUSSEL	ST		MOUNT PROSPECT	60056	RA	1926
03-34-110-018-0000	608		EASTWOOD	AV		MOUNT PROSPECT	60056	RA	1926
03-34-111-007-0000	609		EASTWOOD	AV		MOUNT PROSPECT	60056	RA	1926
03-34-111-018-0000	608	N	ELMHURST	AV		MOUNT PROSPECT	60056	RA	1926
03-34-205-008-0000	509	N	ELM	ST		MOUNT PROSPECT	60056	RA	1925
03-34-204-020-0000	508	N	ELM	ST		MOUNT PROSPECT	60056	RA	1925
03-34-122-026-0000	506	N	WILLE	ST		MOUNT PROSPECT	60056	RA	1925
03-34-123-027-0000	507	N	WILLE	ST		MOUNT PROSPECT	60056	RA	1925
03-34-123-019-0000	506	N	MAIN	ST		MOUNT PROSPECT	60056	RA	1925
03-34-121-019-0000	506	N	PINE	ST		MOUNT PROSPECT	60056	RA	1925
03-34-209-017-0000	414	N	MAPLE	ST		MOUNT PROSPECT	60056	RA	1925
03-34-310-012-0000	220		EASTWOOD	AV		MOUNT PROSPECT	60056	RA	1917
03-34-103-018-0000	701		EASTWOOD	AV		MOUNT PROSPECT	60056	RA	1926
03-34-317-012-0000	120		PROSPECT MANOR	AV		MOUNT PROSPECT	60056	RA	1917
03-34-318-012-0000	122		EASTWOOD	AV		MOUNT PROSPECT	60056	RA	1917
03-34-319-001-0000	121		EASTWOOD	AV		MOUNT PROSPECT	60056	RA	1917
03-34-319-012-0000	120	N	ELMHURST	AV		MOUNT PROSPECT	60056	RA	1917
03-34-424-017-0000	222	N	LOUIS	ST		MOUNT PROSPECT	60056	RA	1917
03-35-102-025-0000	891		FEEHANVILLE	DR		MOUNT PROSPECT	60056	I1	1981
03-34-318-017-0000	110		EASTWOOD	AV		MOUNT PROSPECT	60056	RA	1917
03-34-316-015-0000	114		FAIRVIEW	AV		MOUNT PROSPECT	60056	RA	1917
03-34-109-001-0000	621		FAIRVIEW	AV		MOUNT PROSPECT	60056	RA	1926
03-34-110-012-0000	620		EASTWOOD	AV		MOUNT PROSPECT	60056	RA	1926
03-34-112-009-0000	605	N	ELMHURST	AV		MOUNT PROSPECT	60056	RA	1926
03-34-409-013-0000	122	N	MAPLE	ST		MOUNT PROSPECT	60056	RA	1917
03-34-408-002-0000	121	N	MAIN	ST		MOUNT PROSPECT	60056	RA	1917
03-34-203-013-0000	522	N	MAPLE	ST		MOUNT PROSPECT	60056	RA	1925
03-34-203-001-0000	523	N	EMERSON	ST		MOUNT PROSPECT	60056	RA	1925
03-34-316-028-0000	107		FOREST	AV		MOUNT PROSPECT	60056	RA	1917
03-34-316-019-0000	106		FAIRVIEW	AV		MOUNT PROSPECT	60056	RA	1917
03-34-317-008-0000	107		FAIRVIEW	AV		MOUNT PROSPECT	60056	RA	1917
03-34-317-019-0000	106		PROSPECT MANOR	AV		MOUNT PROSPECT	60056	RA	1917
03-34-318-008-0000	107		PROSPECT MANOR	AV		MOUNT PROSPECT	60056	RA	1917
03-34-316-020-0000	104		FAIRVIEW	AV		MOUNT PROSPECT	60056	RA	1917
03-34-317-009-0000	105		FAIRVIEW	AV		MOUNT PROSPECT	60056	RA	1917
03-25-407-014-0000	909		PECOS	LN		MOUNT PROSPECT	60056	R1	1971
03-25-409-014-0000	1921		HOPI	LN		MOUNT PROSPECT	60056	R1	1971
03-34-207-106-0000	0					MOUNT PROSPECT	60056	R2*	1965
03-34-403-025-0000	207	N	MAIN	ST		MOUNT PROSPECT	60056	RA	1917
03-34-122-024-0000	512	N	WILLE	ST		MOUNT PROSPECT	60056	RA	1925
03-33-205-007-0000	404		OAK	ST		MOUNT PROSPECT	60056	RX	1925
03-33-406-016-0000	1100	W	NORTHWEST	HW	109	MOUNT PROSPECT	60056	B1	1925
03-33-406-016-0000	1100	W	NORTHWEST	HW	111	MOUNT PROSPECT	60056	B1	1925
03-34-319-004-0000	115		EASTWOOD	AV		MOUNT PROSPECT	60056	RA	1917
03-35-312-012-0000	219		AUTUMN	LN		MOUNT PROSPECT	60056	R1	1981
03-35-300-021-0000	824	E	RAND	RD		MOUNT PROSPECT	60056	B4*	1960
03-35-412-009-0000	210		STEVENSON	LN		MOUNT PROSPECT	60056	R1	1968
03-34-418-013-0000	314	N	OWEN	ST		MOUNT PROSPECT	60056	RA	1917
03-34-409-020-0000	108	N	MAPLE	ST		MOUNT PROSPECT	60056	RA	1917
03-34-419-005-0000	309	N	OWEN	ST		MOUNT PROSPECT	60056	RA	1917
03-34-402-018-0000	310	N	ELM	ST		MOUNT PROSPECT	60056	RA	1917
03-34-406-007-0000	311	N	ELM	ST		MOUNT PROSPECT	60056	RA	1917
03-34-420-003-0000	301	N	WILLIAM	ST		MOUNT PROSPECT	60056	RA	1917
03-34-419-015-0000	304	N	WILLIAM	ST		MOUNT PROSPECT	60056	RA	1917
03-34-308-013-0000	218		FAIRVIEW	AV		MOUNT PROSPECT	60056	RA	1917

03-34-315-001-0000	221	N	WILLE	ST			MOUNT PROSPECT	60056	RA	1917
03-34-421-003-0000	217	N	ELM	ST			MOUNT PROSPECT	60056	RA	1917
03-34-203-010-0000	505	N	EMERSON	ST			MOUNT PROSPECT	60056	RA	1925
03-35-310-028-0000	302		ERIC	CT			MOUNT PROSPECT	60056	R1	1981
03-35-410-003-0000	306		STRATTON	LN			MOUNT PROSPECT	60056	R1	1968
03-35-310-008-0000	900		HARVEST	LN			MOUNT PROSPECT	60056	R1	1981
03-34-419-008-0000	303	N	OWEN	ST			MOUNT PROSPECT	60056	RA	1917
03-34-402-021-0000	304	N	ELM	ST			MOUNT PROSPECT	60056	RA	1917
03-33-420-014-0000	300		MAC ARTHUR	BL			MOUNT PROSPECT	60056	RX	1925
03-33-423-002-0000	901	W	ISABELLA	ST			MOUNT PROSPECT	60056	RX	1925
03-33-423-001-0000	803	W	ISABELLA	ST			MOUNT PROSPECT	60056	RX	1925
03-34-424-027-0000	202	N	LOUIS	ST			MOUNT PROSPECT	60056	RA	1917
03-35-405-017-0000	112		YATES	LN			MOUNT PROSPECT	60056	R1	1968
03-33-406-016-0000	1100	W	NORTHWEST	HW		112	MOUNT PROSPECT	60056	B1	1925
03-34-129-010-0000	403		RUSSEL	ST			MOUNT PROSPECT	60056	RA	1925
03-34-129-021-0000	402	N	PINE	ST			MOUNT PROSPECT	60056	RA	1925
03-34-130-010-0000	403	N	PINE	ST			MOUNT PROSPECT	60056	RA	1925
03-34-209-021-0000	406	N	MAPLE	ST			MOUNT PROSPECT	60056	RA	1925
03-25-404-035-0000	1908		CHOLO	LN			MOUNT PROSPECT	60056	R1	1971
03-25-309-034-0000	1803		BOULDER	DR			MOUNT PROSPECT	60056	R1	1971
03-34-319-002-0000	119		EASTWOOD	AV			MOUNT PROSPECT	60056	RA	1917
03-35-102-011-0000	555		BUSINESS CENTER	DR			MOUNT PROSPECT	60056	I1	1981
03-34-113-003-0000	617		RUSSEL	ST			MOUNT PROSPECT	60056	RA	1926
03-34-202-016-0000	516	N	EMERSON	ST			MOUNT PROSPECT	60056	RA	1925
03-34-114-022-0000	600	N	WILLE	ST			MOUNT PROSPECT	60056	RA	1926
03-34-402-010-0000	305	N	MAPLE	ST			MOUNT PROSPECT	60056	RA	1917
03-34-409-009-0000	107	N	EMERSON	ST			MOUNT PROSPECT	60056	RA	1917
03-34-408-021-0000	106	N	EMERSON	ST			MOUNT PROSPECT	60056	RA	1917
03-34-129-013-0000	418	N	PINE	ST			MOUNT PROSPECT	60056	RA	1925
03-34-130-013-0000	418	N	WILLE	ST			MOUNT PROSPECT	60056	RA	1925
03-34-208-025-0000	407	N	MAIN	ST			MOUNT PROSPECT	60056	RA	1925
03-34-403-028-0000	216	N	EMERSON	ST			MOUNT PROSPECT	60056	RA	1917
03-34-403-004-0000	217	N	MAIN	ST			MOUNT PROSPECT	60056	RA	1917
03-34-102-025-0000	702		EASTWOOD	AV			MOUNT PROSPECT	60056	RA	1926
03-34-104-017-0000	703	N	ELMHURST	AV			MOUNT PROSPECT	60056	RA	1926
03-34-213-023-0000	505		GARWOOD	DR			MOUNT PROSPECT	60056	R1	1963
03-34-213-025-0000	503		GARWOOD	DR			MOUNT PROSPECT	60056	R1	1963
03-34-310-009-0000	205		PROSPECT MANOR	AV			MOUNT PROSPECT	60056	RA	1917
03-25-309-035-0000	1805		BOULDER	DR			MOUNT PROSPECT	60056	R1	1971
03-25-309-036-0000	1807		BOULDER	DR			MOUNT PROSPECT	60056	R1	1971
03-25-309-037-0000	1809		BOULDER	DR			MOUNT PROSPECT	60056	R1	1971
03-34-408-015-0000	118	N	EMERSON	ST			MOUNT PROSPECT	60056	RA	1917
03-35-102-012-0000	479		BUSINESS CENTER	DR		111	MOUNT PROSPECT	60056	I1	1981
03-34-127-016-0000	412	N	ELMHURST	AV			MOUNT PROSPECT	60056	RA	1925
03-34-127-005-0000	413		EASTWOOD	AV			MOUNT PROSPECT	60056	RA	1925
03-34-112-003-0000	617	N	ELMHURST	AV			MOUNT PROSPECT	60056	RA	1926
03-34-317-016-0000	112		PROSPECT MANOR	AV			MOUNT PROSPECT	60056	RA	1917
03-34-122-011-0000	501	N	PINE	ST			MOUNT PROSPECT	60056	RA	1925
03-34-122-022-0000	500	N	WILLE	ST			MOUNT PROSPECT	60056	RA	1925
03-35-104-027-0000	1250		FEEHANVILLE	DR			MOUNT PROSPECT	60056	I1	1981
03-33-204-007-0000	404		MAC ARTHUR	BL			MOUNT PROSPECT	60056	RX	1925
03-33-204-003-0000	405		DALE	AV			MOUNT PROSPECT	60056	RX	1925
03-33-206-003-0000	405		OAK	ST			MOUNT PROSPECT	60056	RX	1925
03-34-207-026-0000	504		EASTMAN	CT			MOUNT PROSPECT	60056	R1	1965
03-34-207-024-0000	520		HILL	ST			MOUNT PROSPECT	60056	R1	1965
03-34-207-025-0000	518		HILL	ST			MOUNT PROSPECT	60056	R1	1965
03-34-121-015-0000	514	N	PINE	ST			MOUNT PROSPECT	60056	RA	1925
03-34-120-004-0000	515	N	ELMHURST	AV			MOUNT PROSPECT	60056	RA	1925
03-34-208-002-0000	421	N	MAIN	ST			MOUNT PROSPECT	60056	RA	1925
03-34-210-004-0000	417	N	MAPLE	ST			MOUNT PROSPECT	60056	RA	1925
03-34-210-016-0000	416	N	ELM	ST			MOUNT PROSPECT	60056	RA	1925
03-34-208-004-0000	417	N	MAIN	ST			MOUNT PROSPECT	60056	RA	1925

03-34-115-007-0000	609	N	WILLE	ST		MOUNT PROSPECT	60056	RA	1926
03-34-204-017-0000	514	N	ELM	ST		MOUNT PROSPECT	60056	RA	1925
03-34-204-014-0000	520	N	ELM	ST		MOUNT PROSPECT	60056	RA	1925
03-34-400-006-0000	313	N	MAIN	ST		MOUNT PROSPECT	60056	RA	1917
03-33-407-009-0000	1007	W	ISABELLA	ST		MOUNT PROSPECT	60056	RX	1925
03-34-308-018-0000	208		FAIRVIEW	AV		MOUNT PROSPECT	60056	RA	1917
03-34-309-018-0000	208		PROSPECT MANOR	AV		MOUNT PROSPECT	60056	RA	1917
03-34-309-007-0000	209		FAIRVIEW	AV		MOUNT PROSPECT	60056	RA	1917
03-34-310-018-0000	208		EASTWOOD	AV		MOUNT PROSPECT	60056	RA	1917
03-34-403-021-0000	206	N	EMERSON	ST		MOUNT PROSPECT	60056	RA	1917
03-34-131-005-0000	413	N	WILLE	ST		MOUNT PROSPECT	60056	RA	1925
03-34-207-086-0000	502		BLUE JAY	CT		MOUNT PROSPECT	60056	R3*	1965
03-34-128-012-0000	420		RUSSEL	ST		MOUNT PROSPECT	60056	RA	1925
03-34-131-001-0000	421	N	WILLE	ST		MOUNT PROSPECT	60056	RA	1925
03-34-129-005-0000	413		RUSSEL	ST		MOUNT PROSPECT	60056	RA	1925
03-33-407-021-0000	104		MAC ARTHUR	BL		MOUNT PROSPECT	60056	RX	1925
03-33-407-022-0000	102		MAC ARTHUR	BL		MOUNT PROSPECT	60056	RX	1925
03-35-413-020-0000	208		YATES	LN		MOUNT PROSPECT	60056	R1	1968
03-34-131-022-0000	400	N	MAIN	ST		MOUNT PROSPECT	60056	RA	1925
03-34-130-007-0000	409	N	PINE	ST		MOUNT PROSPECT	60056	RA	1925
03-34-131-007-0000	409	N	WILLE	ST		MOUNT PROSPECT	60056	RA	1925
03-34-209-018-0000	412	N	MAPLE	ST		MOUNT PROSPECT	60056	RA	1925
03-34-207-023-0000	410	E	RAND	RD		MOUNT PROSPECT	60056	B1	1965
03-34-210-017-0000	414	N	ELM	ST		MOUNT PROSPECT	60056	RA	1925
03-34-211-005-0000	415	N	ELM	ST		MOUNT PROSPECT	60056	RA	1925
03-33-407-018-0000	110		MAC ARTHUR	BL		MOUNT PROSPECT	60056	RX	1925
03-34-409-016-0000	116	N	MAPLE	ST		MOUNT PROSPECT	60056	RA	1917
03-34-409-005-0000	115	N	EMERSON	ST		MOUNT PROSPECT	60056	RA	1917
03-34-131-012-0000	1	W	MEMORY	LN		MOUNT PROSPECT	60056	RA	1925
03-34-131-016-0000	412	N	MAIN	ST		MOUNT PROSPECT	60056	RA	1925
03-34-210-018-0000	412	N	ELM	ST		MOUNT PROSPECT	60056	RA	1925
03-34-209-006-0000	413	N	EMERSON	ST		MOUNT PROSPECT	60056	RA	1925
03-34-121-014-0000	516	N	PINE	ST		MOUNT PROSPECT	60056	RA	1925
03-34-121-003-0000	517		RUSSEL	ST		MOUNT PROSPECT	60056	RA	1925
03-34-211-010-0000	405	N	ELM	ST		MOUNT PROSPECT	60056	RA	1925
03-35-104-028-0000	1150		FEEHANVILLE	DR		MOUNT PROSPECT	60056	I1	1981
03-35-104-029-0000	902		FEEHANVILLE	DR		MOUNT PROSPECT	60056	I1	1981
03-35-102-009-0000	555		BUSINESS CENTER	DR		MOUNT PROSPECT	60056	I1	1963
03-34-117-015-0000	514		PROSPECT MANOR	AV		MOUNT PROSPECT	60056	RA	1925
03-34-119-004-0000	515		EASTWOOD	AV		MOUNT PROSPECT	60056	RA	1925
03-34-119-015-0000	514	N	ELMHURST	AV		MOUNT PROSPECT	60056	RA	1925
03-34-117-005-0000	513		FAIRVIEW	AV		MOUNT PROSPECT	60056	RA	1925
03-34-116-016-0000	512		FAIRVIEW	AV		MOUNT PROSPECT	60056	RA	1925
03-33-406-016-0000	1100	W	NORTHWEST	HW	114	MOUNT PROSPECT	60056	B1	1925
03-33-406-016-0000	1100	W	NORTHWEST	HW	118	MOUNT PROSPECT	60056	B1	1925
03-33-406-016-0000	1100	W	NORTHWEST	HW	200	MOUNT PROSPECT	60056	B1	1925
03-33-406-016-0000	1100	W	NORTHWEST	HW	201	MOUNT PROSPECT	60056	B1	1925
03-33-406-016-0000	1100	W	NORTHWEST	HW	208	MOUNT PROSPECT	60056	B1	1925
03-33-406-016-0000	1100	W	NORTHWEST	HW	209	MOUNT PROSPECT	60056	B1	1925
03-34-207-032-0000	516		EASTMAN	CT		MOUNT PROSPECT	60056	R1	1965
03-33-421-012-0000	300		OAK	ST		MOUNT PROSPECT	60056	RX	1925
03-34-202-008-0000	509	N	MAIN	ST		MOUNT PROSPECT	60056	RA	1925
03-34-120-017-0000	508		RUSSEL	ST		MOUNT PROSPECT	60056	RA	1925
03-34-123-018-0000	508	N	MAIN	ST		MOUNT PROSPECT	60056	RA	1925
03-34-109-007-0000	609		FAIRVIEW	AV		MOUNT PROSPECT	60056	RA	1926
03-34-108-018-0000	608		FAIRVIEW	AV		MOUNT PROSPECT	60056	RA	1926
03-34-108-007-0000	609		FOREST	AV		MOUNT PROSPECT	60056	RA	1926
03-34-113-007-0000	609		RUSSEL	ST		MOUNT PROSPECT	60056	RA	1926
03-34-113-018-0000	608	N	PINE	ST		MOUNT PROSPECT	60056	RA	1926
03-34-109-018-0000	608		PROSPECT MANOR	AV		MOUNT PROSPECT	60056	RA	1926
03-34-115-020-0000	604	N	MAIN	ST		MOUNT PROSPECT	60056	RA	1926
03-34-112-020-0000	604		RUSSEL	ST		MOUNT PROSPECT	60056	RA	1926

03-34-111-010-0000	603		EASTWOOD	AV			MOUNT PROSPECT	60056	RA	1926
03-34-120-007-0000	509	N	ELMHURST	AV			MOUNT PROSPECT	60056	RA	1925
03-35-310-007-0000	806		HARVEST	LN			MOUNT PROSPECT	60056	R1	1981
03-34-408-009-0000	107	N	MAIN	ST			MOUNT PROSPECT	60056	RA	1917
03-34-203-020-0000	508	N	MAPLE	ST			MOUNT PROSPECT	60056	RA	1925
03-34-120-023-0000	300	W	MEMORY	LN			MOUNT PROSPECT	60056	RA	1925
03-34-404-016-0000	216	N	MAPLE	ST			MOUNT PROSPECT	60056	RA	1917
03-34-100-030-0000	718		FAIRVIEW	AV			MOUNT PROSPECT	60056	RA	1926
03-34-101-029-0000	719		FAIRVIEW	AV			MOUNT PROSPECT	60056	RA	1926
03-34-205-002-0000	521	N	ELM	ST			MOUNT PROSPECT	60056	RA	1925
03-25-409-015-0000	1919		HOPI	LN			MOUNT PROSPECT	60056	R1	1971
03-25-409-003-0000	2013		HOPI	LN			MOUNT PROSPECT	60056	R1	1971
03-34-317-015-0000	114		PROSPECT MANOR	AV			MOUNT PROSPECT	60056	RA	1917
03-34-317-004-0000	115		FAIRVIEW	AV			MOUNT PROSPECT	60056	RA	1917
03-34-318-004-0000	115		PROSPECT MANOR	AV			MOUNT PROSPECT	60056	RA	1917
03-34-318-015-0000	114		EASTWOOD	AV			MOUNT PROSPECT	60056	RA	1917
03-35-200-056-0000	431		LAKEVIEW	CT		B	MOUNT PROSPECT	60056	I1	1984
03-33-421-010-0000	301		MAC ARTHUR	BL			MOUNT PROSPECT	60056	RX	1925
03-33-420-006-0000	301		DALE	AV			MOUNT PROSPECT	60056	RX	1925
03-34-304-014-0000	316		RUSSEL	ST			MOUNT PROSPECT	60056	RA	1917
03-34-207-089-0000	501		BLUE JAY	CT			MOUNT PROSPECT	60056	R3*	1965
03-34-207-077-0000	403		BLUE JAY	CT			MOUNT PROSPECT	60056	R3*	1965
03-34-207-076-0000	401		BLUE JAY	CT			MOUNT PROSPECT	60056	R3*	1965
03-34-209-024-0000	400	N	MAPLE	ST			MOUNT PROSPECT	60056	RA	1925
03-34-210-012-0000	401	N	MAPLE	ST			MOUNT PROSPECT	60056	RA	1925
03-34-210-024-0000	400	N	ELM	ST			MOUNT PROSPECT	60056	RA	1925
03-27-301-023-0000	13	W	RAND	RD			MOUNT PROSPECT	60056	B3	1966
03-34-103-033-0000	719		EASTWOOD	AV			MOUNT PROSPECT	60056	RA	1926
03-34-109-010-0000	603		FAIRVIEW	AV			MOUNT PROSPECT	60056	RA	1926
03-34-109-021-0000	602		PROSPECT MANOR	AV			MOUNT PROSPECT	60056	RA	1926
03-34-209-022-0000	404	N	MAPLE	ST			MOUNT PROSPECT	60056	RA	1925
03-34-129-006-0000	411		RUSSEL	ST			MOUNT PROSPECT	60056	RA	1925
03-34-129-017-0000	410	N	PINE	ST			MOUNT PROSPECT	60056	RA	1925
03-34-207-084-0000	520		BLUE JAY	CT			MOUNT PROSPECT	60056	R3*	1965
03-34-313-003-0000	217		RUSSEL	ST			MOUNT PROSPECT	60056	RA	1917
03-33-421-005-0000	303		MAC ARTHUR	BL			MOUNT PROSPECT	60056	RX	1925
03-34-108-019-0000	606		FAIRVIEW	AV			MOUNT PROSPECT	60056	RA	1926
03-34-108-008-0000	607		FOREST	AV			MOUNT PROSPECT	60056	RA	1926
03-25-409-001-0000	2017		HOPI	LN			MOUNT PROSPECT	60056	R1	1971
03-25-409-004-0000	2011		HOPI	LN			MOUNT PROSPECT	60056	R1	1971
03-25-409-012-0000	1925		HOPI	LN			MOUNT PROSPECT	60056	R1	1971
03-25-409-011-0000	1927		HOPI	LN			MOUNT PROSPECT	60056	R1	1971
03-25-409-005-0000	2009		HOPI	LN			MOUNT PROSPECT	60056	R4*	1971
03-34-311-007-0000	209		EASTWOOD	AV			MOUNT PROSPECT	60056	RA	1917
03-34-423-012-0000	222	N	WILLIAM	ST			MOUNT PROSPECT	60056	RA	1917
03-34-406-022-0000	300	N	SCHOOL	ST			MOUNT PROSPECT	60056	RA	1917
03-34-418-010-0000	301	N	SCHOOL	ST			MOUNT PROSPECT	60056	RA	1917
03-34-402-019-0000	308	N	ELM	ST			MOUNT PROSPECT	60056	RA	1917
03-34-406-008-0000	309	N	ELM	ST			MOUNT PROSPECT	60056	RA	1917
03-34-424-015-0000	226	N	LOUIS	ST			MOUNT PROSPECT	60056	RA	1917
03-35-412-006-0000	203		DENEEN	LN			MOUNT PROSPECT	60056	R1	1968
03-35-410-005-0000	302		STRATTON	LN			MOUNT PROSPECT	60056	R1	1968
03-35-402-004-0000	217		STRATTON	LN			MOUNT PROSPECT	60056	R1	1968
03-35-412-002-0000	211		DENEEN	LN			MOUNT PROSPECT	60056	R1	1968
03-34-202-002-0000	521	N	MAIN	ST			MOUNT PROSPECT	60056	RA	1925
03-35-416-020-0000	1516		MITCHELL	DR			MOUNT PROSPECT	60056	R1	1968
03-33-423-004-0000	213		MAC ARTHUR	BL			MOUNT PROSPECT	60056	RX	1925
03-34-320-004-0000	113	N	ELMHURST	AV			MOUNT PROSPECT	60056	RA	1917
03-34-321-005-0000	113		RUSSEL	ST			MOUNT PROSPECT	60056	RA	1917
03-33-405-020-0000	1250	W	NORTHWEST	HW		B105	MOUNT PROSPECT	60056	R4*	1925
03-33-405-020-0000	1250	W	NORTHWEST	HW		B106	MOUNT PROSPECT	60056	R4*	1925
03-34-123-025-0000	513	N	WILLE	ST			MOUNT PROSPECT	60056	RA	1925

03-34-204-018-0000	512	N	ELM	ST		MOUNT PROSPECT	60056	RA	1925
03-34-204-006-0000	513	N	MAPLE	ST		MOUNT PROSPECT	60056	RA	1925
03-33-406-016-0000	1100	W	NORTHWEST	HW	105	MOUNT PROSPECT	60056	B1	1925
03-33-406-016-0000	1100	W	NORTHWEST	HW	106	MOUNT PROSPECT	60056	B1	1925
03-33-423-014-0000	801	W	ISABELLA	ST		MOUNT PROSPECT	60056	RX	1925
03-35-310-032-0000	301		NEIL	AV		MOUNT PROSPECT	60056	R1	1981
03-34-405-016-0000	214	N	ELM	ST		MOUNT PROSPECT	60056	RA	1917
03-34-421-015-0000	212	N	SCHOOL	ST		MOUNT PROSPECT	60056	RA	1917
03-33-407-016-0000	200		MAC ARTHUR	BL		MOUNT PROSPECT	60056	RX	1925
03-33-423-015-0000	216		FOREST	AV		MOUNT PROSPECT	60056	RX	1925
03-34-304-010-0000	303	N	ELMHURST	AV		MOUNT PROSPECT	60056	RA	1917
03-35-102-026-0000	891		FEEHANVILLE	DR		MOUNT PROSPECT	60056	I1	1981
03-33-421-002-0000	311		MAC ARTHUR	BL		MOUNT PROSPECT	60056	RX	1925
03-34-421-001-0000	221	N	ELM	ST		MOUNT PROSPECT	60056	RA	1917
03-34-418-016-0000	308	N	OWEN	ST		MOUNT PROSPECT	60056	RA	1917
03-33-206-015-0000	412		FOREST	AV		MOUNT PROSPECT	60056	R1	1925
03-34-403-024-0000	200	N	EMERSON	ST		MOUNT PROSPECT	60056	RA	1917
03-35-410-026-0000	301		MARCELLA	RD		MOUNT PROSPECT	60056	R1	1968
03-34-304-009-0000	305	N	ELMHURST	AV		MOUNT PROSPECT	60056	RA	1917
03-35-308-007-0000	205		CATINO	CT		MOUNT PROSPECT	60056	R2	1976
03-35-308-008-0000	203		CATINO	CT		MOUNT PROSPECT	60056	R2	1976
03-34-123-016-0000	512	N	MAIN	ST		MOUNT PROSPECT	60056	RA	1925
03-34-122-005-0000	513	N	PINE	ST		MOUNT PROSPECT	60056	RA	1925
03-34-318-006-0000	111		PROSPECT MANOR	AV		MOUNT PROSPECT	60056	RA	1917
03-35-102-019-0000	903		FEEHANVILLE	DR		MOUNT PROSPECT	60056	I1	1981
03-35-102-022-0000	871		FEEHANVILLE	DR		MOUNT PROSPECT	60056	I1	1981
03-34-203-022-0000	504	N	MAPLE	ST		MOUNT PROSPECT	60056	RA	1925
03-34-204-022-0000	504	N	ELM	ST		MOUNT PROSPECT	60056	RA	1925
03-34-406-004-0000	317	N	ELM	ST		MOUNT PROSPECT	60056	RA	1917
03-34-405-009-0000	207	N	MAPLE	ST		MOUNT PROSPECT	60056	RA	1917
03-35-411-011-0000	1421		LOWDEN	LN		MOUNT PROSPECT	60056	R1	1968
03-35-411-012-0000	1423		LOWDEN	LN		MOUNT PROSPECT	60056	R1	1968
03-34-307-008-0000	307	N	WILLE	ST		MOUNT PROSPECT	60056	RA	1917
03-35-413-019-0000	210		YATES	LN		MOUNT PROSPECT	60056	R1	1968
03-34-406-018-0000	308	N	SCHOOL	ST		MOUNT PROSPECT	60056	RA	1917
03-34-418-006-0000	309	N	SCHOOL	ST		MOUNT PROSPECT	60056	RA	1917
03-34-402-005-0000	315	N	MAPLE	ST		MOUNT PROSPECT	60056	RA	1917
03-34-305-010-0000	303		RUSSEL	ST		MOUNT PROSPECT	60056	RA	1917
03-34-305-021-0000	302	N	PINE	ST		MOUNT PROSPECT	60056	RA	1917
03-35-416-012-0000	1515		JEFFREY	DR		MOUNT PROSPECT	60056	R1	1968
03-35-310-013-0000	307		NEIL	AV		MOUNT PROSPECT	60056	R1	1981
03-34-405-022-0000	202	N	ELM	ST		MOUNT PROSPECT	60056	RA	1917
03-34-424-013-0000	203	N	WILLIAM	ST		MOUNT PROSPECT	60056	RA	1917
03-34-128-016-0000	412		RUSSEL	ST		MOUNT PROSPECT	60056	RA	1925
03-34-128-005-0000	413	N	ELMHURST	AV		MOUNT PROSPECT	60056	RA	1925
03-34-211-002-0000	421	N	ELM	ST		MOUNT PROSPECT	60056	RA	1925
03-34-207-051-0000	524		HILL	ST		MOUNT PROSPECT	60056	R1	1965
03-34-120-024-0000	503	N	ELMHURST	AV		MOUNT PROSPECT	60056	RA	1925
03-34-121-010-0000	503		RUSSEL	ST		MOUNT PROSPECT	60056	RA	1925
03-35-200-051-0000	420		KINGSTON	CT		MOUNT PROSPECT	60056	I1	1986
03-34-123-024-0000	515	N	WILLE	ST		MOUNT PROSPECT	60056	RA	1925
03-34-131-004-0000	415	N	WILLE	ST		MOUNT PROSPECT	60056	RA	1925
03-34-131-015-0000	414	N	MAIN	ST		MOUNT PROSPECT	60056	RA	1925
03-34-406-017-0000	310	N	SCHOOL	ST		MOUNT PROSPECT	60056	RA	1917
03-35-312-006-0000	305		AUTUMN	LN		MOUNT PROSPECT	60056	R1	1981
03-35-310-030-0000	305		NEIL	AV		MOUNT PROSPECT	60056	R1	1981
03-35-412-003-0000	209		DENEEN	LN		MOUNT PROSPECT	60056	R1	1968
03-35-412-010-0000	208		STEVENSON	LN		MOUNT PROSPECT	60056	R1	1968
03-33-407-019-0000	108		MAC ARTHUR	BL		MOUNT PROSPECT	60056	RX	1925
03-33-423-022-0000	211		WITHORN	LN		MOUNT PROSPECT	60056	RX	1925
03-34-129-001-0000	421		RUSSEL	ST		MOUNT PROSPECT	60056	RA	1925
03-34-304-013-0000	318		RUSSEL	ST		MOUNT PROSPECT	60056	RA	1917

03-34-408-001-0000	123	N	MAIN	ST	MOUNT PROSPECT	60056	RA	1917
03-33-205-003-0000	405		MAC ARTHUR	BL	MOUNT PROSPECT	60056	RX	1925
03-34-208-018-0000	412	N	EMERSON	ST	MOUNT PROSPECT	60056	RA	1925
03-34-211-006-0000	413	N	ELM	ST	MOUNT PROSPECT	60056	RA	1925
03-34-401-005-0000	305	N	EMERSON	ST	MOUNT PROSPECT	60056	RA	1917
03-34-401-012-0000	302	N	MAPLE	ST	MOUNT PROSPECT	60056	RA	1917
03-34-401-006-0000	303	N	EMERSON	ST	MOUNT PROSPECT	60056	RA	1917
03-34-418-008-0000	305	N	SCHOOL	ST	MOUNT PROSPECT	60056	RA	1917
03-34-420-001-0000	309	N	WILLIAM	ST	MOUNT PROSPECT	60056	RA	1917
03-35-411-002-0000	1403		LOWDEN	LN	MOUNT PROSPECT	60056	R1	1968
03-35-411-001-0000	1401		LOWDEN	LN	MOUNT PROSPECT	60056	R1	1968
03-34-423-006-0000	211	N	OWEN	ST	MOUNT PROSPECT	60056	RA	1917
03-35-313-004-0000	224		AUTUMN	LN	MOUNT PROSPECT	60056	R1	1981
03-35-311-002-0000	215		ERIC	AV	MOUNT PROSPECT	60056	R1	1981
03-34-320-005-0000	111	N	ELMHURST	AV	MOUNT PROSPECT	60056	RA	1917
03-34-405-012-0000	201	N	MAPLE	ST	MOUNT PROSPECT	60056	RA	1917
03-34-323-012-0000	120	N	MAIN	ST	MOUNT PROSPECT	60056	RA	1917
03-34-322-002-0000	119	N	PINE	ST	MOUNT PROSPECT	60056	RA	1917
03-34-322-013-0000	118	N	WILLE	ST	MOUNT PROSPECT	60056	RA	1917
03-34-314-022-0000	222	N	WILLE	ST	MOUNT PROSPECT	60056	RA	1917
03-34-419-010-0000	314	N	WILLIAM	ST	MOUNT PROSPECT	60056	RA	1917
03-33-412-010-0000	103	N	KENILWORTH	AV	MOUNT PROSPECT	60056	RA	1925
03-33-407-010-0000	1005	W	ISABELLA	ST	MOUNT PROSPECT	60056	RX	1925
03-34-309-001-0000	221		FAIRVIEW	AV	MOUNT PROSPECT	60056	RA	1917
03-34-209-023-0000	402	N	MAPLE	ST	MOUNT PROSPECT	60056	RA	1925
03-34-209-011-0000	403	N	EMERSON	ST	MOUNT PROSPECT	60056	RA	1925
03-34-210-011-0000	403	N	MAPLE	ST	MOUNT PROSPECT	60056	RA	1925
03-34-210-023-0000	402	N	ELM	ST	MOUNT PROSPECT	60056	RA	1925
03-34-205-007-0000	511	N	ELM	ST	MOUNT PROSPECT	60056	RA	1925
03-34-318-013-0000	118		EASTWOOD	AV	MOUNT PROSPECT	60056	RA	1917
03-34-318-002-0000	119		PROSPECT MANOR	AV	MOUNT PROSPECT	60056	RA	1917
03-34-116-004-0000	515		FOREST	AV	MOUNT PROSPECT	60056	RA	1925
03-34-122-003-0000	517	N	PINE	ST	MOUNT PROSPECT	60056	RA	1925
03-34-122-014-0000	516	N	WILLE	ST	MOUNT PROSPECT	60056	RA	1925
03-34-202-005-0000	515	N	MAIN	ST	MOUNT PROSPECT	60056	RA	1925
03-34-423-003-0000	217	N	OWEN	ST	MOUNT PROSPECT	60056	RA	1917
03-34-211-004-0000	417	N	ELM	ST	MOUNT PROSPECT	60056	RA	1925
03-34-202-017-0000	514	N	EMERSON	ST	MOUNT PROSPECT	60056	RA	1925
03-34-209-002-0000	421	N	EMERSON	ST	MOUNT PROSPECT	60056	RA	1925
03-34-308-020-0000	204		FAIRVIEW	AV	MOUNT PROSPECT	60056	RA	1917
03-34-301-022-0000	300		PROSPECT MANOR	AV	MOUNT PROSPECT	60056	RA	1917
03-34-302-011-0000	301		PROSPECT MANOR	AV	MOUNT PROSPECT	60056	RA	1917
03-34-302-022-0000	300		EASTWOOD	AV	MOUNT PROSPECT	60056	RA	1917
03-34-201-009-0000	718		WILSHIRE	DR	MOUNT PROSPECT	60056	R4*	1963
03-34-213-019-0000	716		HOLLY	CT	MOUNT PROSPECT	60056	R1	1963
03-34-213-020-0000	718		EASTMAN	DR	MOUNT PROSPECT	60056	R1	1963
03-34-316-023-0000	117		FOREST	AV	MOUNT PROSPECT	60056	RA	1917
03-34-419-012-0000	310	N	WILLIAM	ST	MOUNT PROSPECT	60056	RA	1917
03-34-419-014-0000	306	N	WILLIAM	ST	MOUNT PROSPECT	60056	RA	1917
03-34-405-008-0000	209	N	MAPLE	ST	MOUNT PROSPECT	60056	RA	1917
03-35-402-014-0000	208		DENEEN	LN	MOUNT PROSPECT	60056	R1	1968
03-34-130-016-0000	412	N	WILLE	ST	MOUNT PROSPECT	60056	RA	1925
03-34-202-007-0000	511	N	MAIN	ST	MOUNT PROSPECT	60056	RA	1925
03-35-310-031-0000	303		NEIL	AV	MOUNT PROSPECT	60056	R1	1981
03-34-212-009-0000	603		WINDSOR	DR	MOUNT PROSPECT	60056	R1	1963
03-34-316-013-0000	118		FAIRVIEW	AV	MOUNT PROSPECT	60056	RA	1917
03-34-308-023-0000	217		FOREST	AV	MOUNT PROSPECT	60056	RA	1917
03-34-418-007-0000	307	N	SCHOOL	ST	MOUNT PROSPECT	60056	RA	1917
03-34-419-007-0000	305	N	OWEN	ST	MOUNT PROSPECT	60056	RA	1917
03-34-423-002-0000	219	N	OWEN	ST	MOUNT PROSPECT	60056	RA	1917
03-34-424-005-0000	219	N	WILLIAM	ST	MOUNT PROSPECT	60056	RA	1917
03-34-418-004-0000	313	N	SCHOOL	ST	MOUNT PROSPECT	60056	RA	1917

03-34-131-019-0000	406	N	MAIN	ST		MOUNT PROSPECT	60056	RA	1925
03-34-130-008-0000	407	N	PINE	ST		MOUNT PROSPECT	60056	RA	1925
03-35-310-018-0000	305		ERIC	CT		MOUNT PROSPECT	60056	R1	1981
03-35-313-009-0000	703		HARVEST	LN		MOUNT PROSPECT	60056	R1	1981
03-35-313-008-0000	705		HARVEST	LN		MOUNT PROSPECT	60056	R1	1981
03-35-309-014-0000	1006		ARDYCE	LN		MOUNT PROSPECT	60056	R2	1958
03-35-420-012-0000	1301		ARDYCE	LN		MOUNT PROSPECT	60056	R1	1968
03-35-420-002-0000	1305		ARDYCE	LN		MOUNT PROSPECT	60056	R1	1968
03-35-411-005-0000	1409		LOWDEN	LN		MOUNT PROSPECT	60056	R1	1968
03-34-423-004-0000	215	N	OWEN	ST		MOUNT PROSPECT	60056	RA	1917
03-34-424-007-0000	215	N	WILLIAM	ST		MOUNT PROSPECT	60056	RA	1917
03-33-420-002-0000	311		DALE	AV		MOUNT PROSPECT	60056	RX	1925
03-35-408-001-0000	1402		LOWDEN	LN		MOUNT PROSPECT	60056	R1	1968
03-35-408-002-0000	1404		LOWDEN	LN		MOUNT PROSPECT	60056	R1	1968
03-34-131-003-0000	417	N	WILLE	ST		MOUNT PROSPECT	60056	RA	1925
03-33-423-013-0000	107		MAC ARTHUR	BL		MOUNT PROSPECT	60056	RX	1925
03-34-202-006-0000	513	N	MAIN	ST		MOUNT PROSPECT	60056	RA	1925
03-34-205-006-0000	513	N	ELM	ST		MOUNT PROSPECT	60056	RA	1925
03-34-202-020-0000	508	N	EMERSON	ST		MOUNT PROSPECT	60056	RA	1925
03-34-204-008-0000	509	N	MAPLE	ST		MOUNT PROSPECT	60056	RA	1925
03-34-409-017-0000	114	N	MAPLE	ST		MOUNT PROSPECT	60056	RA	1917
03-34-408-005-0000	115	N	MAIN	ST		MOUNT PROSPECT	60056	RA	1917
03-35-301-030-0000	304		WESTGATE	RD		MOUNT PROSPECT	60056	R1	1968
03-34-418-014-0000	312	N	OWEN	ST		MOUNT PROSPECT	60056	RA	1917
03-34-402-015-0000	316	N	ELM	ST		MOUNT PROSPECT	60056	RA	1917
03-34-406-021-0000	302	N	SCHOOL	ST		MOUNT PROSPECT	60056	RA	1917
03-34-418-009-0000	303	N	SCHOOL	ST		MOUNT PROSPECT	60056	RA	1917
03-34-418-019-0000	302	N	OWEN	ST		MOUNT PROSPECT	60056	RA	1917
03-34-400-011-0000	303	N	MAIN	ST		MOUNT PROSPECT	60056	RA	1917
03-34-400-023-0000	302	N	EMERSON	ST		MOUNT PROSPECT	60056	RA	1917
03-34-415-001-0000	117	N	MAPLE	ST		MOUNT PROSPECT	60056	R1	1917
03-34-203-007-0000	511	N	EMERSON	ST		MOUNT PROSPECT	60056	RA	1925
03-34-207-075-0000	406		BLUE JAY	CT		MOUNT PROSPECT	60056	R3*	1965
03-34-121-016-0000	512	N	PINE	ST		MOUNT PROSPECT	60056	RA	1925
03-33-423-016-0000	212		FOREST	AV		MOUNT PROSPECT	60056	RX	1925
03-33-206-010-0000	802	W	GREGORY	ST		MOUNT PROSPECT	60056	RX	1925
03-34-305-001-0000	321		RUSSEL	ST		MOUNT PROSPECT	60056	RA	1917
03-34-305-012-0000	320	N	PINE	ST		MOUNT PROSPECT	60056	RA	1917
03-34-405-005-0000	215	N	MAPLE	ST		MOUNT PROSPECT	60056	RA	1917
03-34-404-026-0000	213	N	EMERSON	ST		MOUNT PROSPECT	60056	RA	1917
03-34-403-006-0000	213	N	MAIN	ST		MOUNT PROSPECT	60056	RA	1917
03-34-400-022-0000	304	N	EMERSON	ST		MOUNT PROSPECT	60056	RA	1917
03-35-408-010-0000	1420		LOWDEN	LN		MOUNT PROSPECT	60056	R1	1968
03-34-401-004-0000	307	N	EMERSON	ST		MOUNT PROSPECT	60056	RA	1917
03-34-401-010-0000	306	N	MAPLE	ST		MOUNT PROSPECT	60056	RA	1917
03-34-402-009-0000	307	N	MAPLE	ST		MOUNT PROSPECT	60056	RA	1917
03-33-407-004-0000	221		DALE	AV		MOUNT PROSPECT	60056	RX	1925
03-34-130-020-0000	404	N	WILLE	ST		MOUNT PROSPECT	60056	RA	1925
03-34-204-011-0000	503	N	MAPLE	ST		MOUNT PROSPECT	60056	RA	1925
03-34-204-023-0000	502	N	ELM	ST		MOUNT PROSPECT	60056	RA	1925
03-34-205-011-0000	503	N	ELM	ST		MOUNT PROSPECT	60056	RA	1925
03-34-201-033-0000	604		WINDSOR	DR		MOUNT PROSPECT	60056	R1	1963
03-33-406-014-0000	1100	W	NORTHWEST	HW	103	MOUNT PROSPECT	60056	B1	1925
03-33-406-010-0000	1100	W	NORTHWEST	HW	218	MOUNT PROSPECT	60056	R1	1925
03-33-406-010-0000	1100	W	NORTHWEST	HW	219	MOUNT PROSPECT	60056	R1	1925
03-34-418-018-0000	304	N	OWEN	ST		MOUNT PROSPECT	60056	RA	1917
03-34-203-019-0000	510	N	MAPLE	ST		MOUNT PROSPECT	60056	RA	1925
03-34-419-006-0000	307	N	OWEN	ST		MOUNT PROSPECT	60056	RA	1917
03-35-102-030-0000	1061		FEEHANVILLE	DR		MOUNT PROSPECT	60056	I1	1981
03-34-404-028-0000	217	N	EMERSON	ST		MOUNT PROSPECT	60056	RA	1917
03-34-404-003-0000	219	N	EMERSON	ST		MOUNT PROSPECT	60056	RA	1917
03-34-421-017-0000	208	N	SCHOOL	ST		MOUNT PROSPECT	60056	RA	1917

03-34-204-021-0000	506	N	ELM	ST		MOUNT PROSPECT	60056	RA	1925
03-34-204-009-0000	507	N	MAPLE	ST		MOUNT PROSPECT	60056	RA	1925
03-34-122-027-0000	504	N	WILLE	ST		MOUNT PROSPECT	60056	RA	1925
03-34-123-028-0000	505	N	WILLE	ST		MOUNT PROSPECT	60056	RA	1925
03-34-122-009-0000	505	N	PINE	ST		MOUNT PROSPECT	60056	RA	1925
03-33-406-010-0000	1100	W	NORTHWEST	HW	105	MOUNT PROSPECT	60056	R1	1925
03-33-406-010-0000	1100	W	NORTHWEST	HW	106	MOUNT PROSPECT	60056	R1	1925
03-35-413-012-0000	201		STEVENSON	LN		MOUNT PROSPECT	60056	R1	1968
03-34-304-020-0000	304		RUSSEL	ST		MOUNT PROSPECT	60056	RA	1917
03-35-403-020-0000	119		HORNER	LN		MOUNT PROSPECT	60056	R1	1968
03-35-410-001-0000	310		STRATTON	LN		MOUNT PROSPECT	60056	R1	1968
03-34-417-021-0000	6	N	OWEN	ST		MOUNT PROSPECT	60056	R1	1917
03-34-417-022-0000	4	N	OWEN	ST		MOUNT PROSPECT	60056	R1	1917
03-34-403-017-0000	214	N	EMERSON	ST		MOUNT PROSPECT	60056	RA	1917
03-34-409-006-0000	113	N	EMERSON	ST		MOUNT PROSPECT	60056	RA	1917
03-35-412-012-0000	204		STEVENSON	LN		MOUNT PROSPECT	60056	R1	1968
03-35-413-001-0000	305		STEVENSON	LN		MOUNT PROSPECT	60056	R1	1968
03-35-411-006-0000	1411		LOWDEN	LN		MOUNT PROSPECT	60056	R1	1968
03-34-128-003-0000	417	N	ELMHURST	AV		MOUNT PROSPECT	60056	RA	1925
03-34-128-014-0000	416		RUSSEL	ST		MOUNT PROSPECT	60056	RA	1925
03-33-407-015-0000	202		MAC ARTHUR	BL		MOUNT PROSPECT	60056	RX	1925
03-33-423-011-0000	111		MAC ARTHUR	BL		MOUNT PROSPECT	60056	RX	1925
03-33-423-012-0000	109		MAC ARTHUR	BL		MOUNT PROSPECT	60056	RX	1925
03-33-400-009-0000	1350	W	NORTHWEST	HW		MOUNT PROSPECT	60056	B1	1925
03-34-418-015-0000	310	N	OWEN	ST		MOUNT PROSPECT	60056	RA	1917
03-34-208-012-0000	407	N	MAIN	ST		MOUNT PROSPECT	60056	RA	1925
03-34-211-012-0000	401	N	ELM	ST		MOUNT PROSPECT	60056	RA	1925
03-34-207-071-0000	0					MOUNT PROSPECT	60056	R3*	1965
03-35-310-017-0000	307		ERIC	CT		MOUNT PROSPECT	60056	R1	1981
03-35-313-005-0000	226		AUTUMN	LN		MOUNT PROSPECT	60056	R1	1981
03-34-423-011-0000	201	N	OWEN	ST		MOUNT PROSPECT	60056	RA	1917
03-34-424-020-0000	216	N	LOUIS	ST		MOUNT PROSPECT	60056	RA	1917
03-34-424-021-0000	214	N	LOUIS	ST		MOUNT PROSPECT	60056	RA	1917
03-34-405-018-0000	210	N	ELM	ST		MOUNT PROSPECT	60056	RA	1917
03-34-128-019-0000	406		RUSSEL	ST		MOUNT PROSPECT	60056	RA	1925
03-34-129-008-0000	407		RUSSEL	ST		MOUNT PROSPECT	60056	RA	1925
03-34-402-001-0000	323	N	MAPLE	ST		MOUNT PROSPECT	60056	RA	1917
03-34-400-002-0000	321	N	MAIN	ST		MOUNT PROSPECT	60056	RA	1917
03-33-412-037-1019	1255	W	PROSPECT	AV	301	MOUNT PROSPECT	60056	R3	1925
08-11-115-005-0000	103	S	KENILWORTH	AV		MOUNT PROSPECT	60056	R1	1954
03-35-419-012-0000	220		MARCELLA	RD		MOUNT PROSPECT	60056	R1	1968
03-34-305-014-0000	316	N	PINE	ST		MOUNT PROSPECT	60056	RA	1917
03-34-313-011-0000	201		RUSSEL	ST		MOUNT PROSPECT	60056	RA	1917
03-34-307-011-0000	301	N	WILLE	ST		MOUNT PROSPECT	60056	RA	1917
03-34-307-022-0000	300	N	MAIN	ST		MOUNT PROSPECT	60056	RA	1917
03-34-306-011-0000	301	N	PINE	ST		MOUNT PROSPECT	60056	RA	1917
03-35-419-017-0000	1308		ARDYCE	LN		MOUNT PROSPECT	60056	R1	1968
03-34-424-009-0000	211	N	WILLIAM	ST		MOUNT PROSPECT	60056	RA	1917
03-34-424-023-0000	210	N	LOUIS	ST		MOUNT PROSPECT	60056	RA	1917
03-35-408-004-0000	1408		LOWDEN	LN		MOUNT PROSPECT	60056	R1	1968
03-35-408-005-0000	1410		LOWDEN	LN		MOUNT PROSPECT	60056	R1	1968
03-34-405-004-0000	217	N	MAPLE	ST		MOUNT PROSPECT	60056	RA	1917
03-34-327-008-0000	412		WALNUT	ST		MOUNT PROSPECT	60056	RA	1917
03-34-317-010-0000	103		FAIRVIEW	AV		MOUNT PROSPECT	60056	RA	1917
03-33-419-007-0000	708	W	CENTRAL	RD		MOUNT PROSPECT	60056	I1	1925
03-34-416-004-0000	111	N	ELM	ST		MOUNT PROSPECT	60056	R1	1917
03-34-415-012-0000	112	N	ELM	ST		MOUNT PROSPECT	60056	R1	1917
03-34-416-003-0000	113	N	ELM	ST		MOUNT PROSPECT	60056	R1	1917
03-34-416-012-0000	112	N	SCHOOL	ST		MOUNT PROSPECT	60056	R1	1917
03-34-414-024-0000	109	N	SCHOOL	ST		MOUNT PROSPECT	60056	R1	1917
03-34-408-017-0000	114	N	EMERSON	ST		MOUNT PROSPECT	60056	RA	1917
03-35-312-011-0000	221		AUTUMN	LN		MOUNT PROSPECT	60056	R1	1981

03-35-311-001-0000	217		ERIC	AV		MOUNT PROSPECT	60056	R1	1981
03-34-400-004-0000	317	N	MAIN	ST		MOUNT PROSPECT	60056	RA	1917
03-34-402-004-0000	317	N	MAPLE	ST		MOUNT PROSPECT	60056	RA	1917
03-34-400-005-0000	315	N	MAIN	ST		MOUNT PROSPECT	60056	RA	1917
03-34-120-018-0000	506		RUSSEL	ST		MOUNT PROSPECT	60056	RA	1925
03-34-122-008-0000	507	N	PINE	ST		MOUNT PROSPECT	60056	RA	1925
03-34-421-014-0000	214	N	SCHOOL	ST		MOUNT PROSPECT	60056	RA	1917
03-34-422-003-0000	215	N	SCHOOL	ST		MOUNT PROSPECT	60056	RA	1917
03-34-207-072-0000	400		BLUE JAY	CT		MOUNT PROSPECT	60056	R3*	1965
03-34-211-011-0000	403	N	ELM	ST		MOUNT PROSPECT	60056	RA	1925
03-34-208-011-0000	407	N	MAIN	ST		MOUNT PROSPECT	60056	RA	1925
03-34-209-012-0000	401	N	EMERSON	ST		MOUNT PROSPECT	60056	RA	1925
03-34-121-013-0000	518	N	PINE	ST		MOUNT PROSPECT	60056	RA	1925
03-34-202-018-0000	512	N	EMERSON	ST		MOUNT PROSPECT	60056	RA	1925
03-35-310-020-0000	301		ERIC	CT		MOUNT PROSPECT	60056	R1	1981
03-35-313-007-0000	302		AUTUMN	LN		MOUNT PROSPECT	60056	R1	1981
03-33-423-023-0000	209		WITHORN	LN		MOUNT PROSPECT	60056	RX	1925
03-33-407-011-0000	1003	W	ISABELLA	ST		MOUNT PROSPECT	60056	RX	1925
03-33-423-018-0000	204		FOREST	AV		MOUNT PROSPECT	60056	RX	1925
03-34-421-010-0000	203	N	ELM	ST		MOUNT PROSPECT	60056	RA	1917
03-34-404-008-0000	209	N	EMERSON	ST		MOUNT PROSPECT	60056	RA	1917
03-35-414-012-0000	127		MARCELLA	RD		MOUNT PROSPECT	60056	R1	1968
03-34-413-018-0000	4	N	SCHOOL	ST		MOUNT PROSPECT	60056	R1	1917
03-34-413-010-0000	3	N	ELM	ST		MOUNT PROSPECT	60056	R1	1917
03-35-305-012-0000	904	E	CENTRAL	RD		MOUNT PROSPECT	60056	RA	1917
03-33-414-002-0000	111	N	LANCASTER	ST	1N	MOUNT PROSPECT	60056	R3	1925
03-34-425-005-0000	114	N	LOUIS	ST		MOUNT PROSPECT	60056	R1	1917
03-35-303-001-0000	115	N	LOUIS	ST		MOUNT PROSPECT	60056	R1	1917
03-34-425-006-0000	112	N	LOUIS	ST		MOUNT PROSPECT	60056	R1	1917
03-35-303-002-0000	113	N	LOUIS	ST		MOUNT PROSPECT	60056	R1	1917
03-34-425-007-0000	110	N	LOUIS	ST		MOUNT PROSPECT	60056	R1	1917
03-35-300-027-1012	830	E	RAND	RD	12	MOUNT PROSPECT	60056	B4*	1960
03-35-300-027-1006	830	E	RAND	RD	6	MOUNT PROSPECT	60056	B4*	1960
03-35-309-008-0000	1000		CALLERO	CR		MOUNT PROSPECT	60056	R2	1976
03-35-304-009-0000	16	N	EDWARD	ST		MOUNT PROSPECT	60056	R1	1917
03-35-305-001-0000	15	N	EDWARD	ST		MOUNT PROSPECT	60056	R3	1917
03-34-129-012-0000	101	W	MEMORY	LN		MOUNT PROSPECT	60056	RA	1925
03-35-413-021-0000	206		YATES	LN		MOUNT PROSPECT	60056	R1	1968
03-35-408-011-0000	1422		LOWDEN	LN		MOUNT PROSPECT	60056	R1	1968
03-33-407-005-0000	217		DALE	AV		MOUNT PROSPECT	60056	RX	1925
03-34-130-006-0000	411	N	PINE	ST		MOUNT PROSPECT	60056	RA	1925
03-34-130-017-0000	410	N	WILLE	ST		MOUNT PROSPECT	60056	RA	1925
03-34-307-001-0000	321	N	WILLE	ST		MOUNT PROSPECT	60056	RA	1917
03-35-312-003-0000	302		NEIL	AV		MOUNT PROSPECT	60056	R1	1981
03-33-420-001-0000	313		DALE	AV		MOUNT PROSPECT	60056	RX	1925
03-33-420-007-0000	1001	W	GREGORY	ST		MOUNT PROSPECT	60056	RX	1925
03-33-421-001-0000	313		MAC ARTHUR	BL		MOUNT PROSPECT	60056	RX	1925
03-34-130-009-0000	405	N	PINE	ST		MOUNT PROSPECT	60056	RA	1925
03-34-203-009-0000	507	N	EMERSON	ST		MOUNT PROSPECT	60056	RA	1925
03-34-202-009-0000	507	N	MAIN	ST		MOUNT PROSPECT	60056	RA	1925
03-34-203-021-0000	506	N	MAPLE	ST		MOUNT PROSPECT	60056	RA	1925
03-34-202-021-0000	506	N	EMERSON	ST		MOUNT PROSPECT	60056	RA	1925
03-34-128-006-0000	411	N	ELMHURST	AV		MOUNT PROSPECT	60056	RA	1925
03-34-128-017-0000	410		RUSSEL	ST		MOUNT PROSPECT	60056	RA	1925
03-34-131-006-0000	411	N	WILLE	ST		MOUNT PROSPECT	60056	RA	1925
03-34-131-017-0000	410	N	MAIN	ST		MOUNT PROSPECT	60056	RA	1925
03-35-416-018-0000	1512		MITCHELL	DR		MOUNT PROSPECT	60056	R1	1968
03-34-110-007-0000	609		PROSPECT MANOR	AV		MOUNT PROSPECT	60056	RA	1926
03-34-114-007-0000	609	N	PINE	ST		MOUNT PROSPECT	60056	RA	1926
03-34-114-018-0000	608	N	WILLE	ST		MOUNT PROSPECT	60056	RA	1926
03-34-311-001-0000	221		EASTWOOD	AV		MOUNT PROSPECT	60056	RA	1917
03-34-311-012-0000	220	N	ELMHURST	AV		MOUNT PROSPECT	60056	RA	1917

03-34-422-004-0000	213	N	SCHOOL	ST		MOUNT PROSPECT	60056	RA	1917
03-34-405-023-0000	200	N	ELM	ST		MOUNT PROSPECT	60056	RA	1917
08-12-104-030-0000	1	S	EMERSON	ST	B	MOUNT PROSPECT	60056	B5*	1917
03-33-420-004-0000	307		DALE	AV		MOUNT PROSPECT	60056	RX	1925
03-34-129-014-0000	416	N	PINE	ST		MOUNT PROSPECT	60056	RA	1925
03-35-411-007-0000	1413		LOWDEN	LN		MOUNT PROSPECT	60056	R1	1968
03-34-421-021-0000	200	N	SCHOOL	ST		MOUNT PROSPECT	60056	RA	1917
03-34-422-010-0000	201	N	SCHOOL	ST		MOUNT PROSPECT	60056	RA	1917
03-35-402-016-0000	204		DENEEN	LN		MOUNT PROSPECT	60056	R1	1968
03-34-423-020-0000	206	N	WILLIAM	ST		MOUNT PROSPECT	60056	RA	1917
03-33-403-011-0000	308		DALE	AV		MOUNT PROSPECT	60056	R1	1925
03-35-410-002-0000	308		STRATTON	LN		MOUNT PROSPECT	60056	R1	1968
03-35-413-002-0000	303		STEVENSON	LN		MOUNT PROSPECT	60056	R1	1968
03-34-405-011-0000	203	N	MAPLE	ST		MOUNT PROSPECT	60056	RA	1917
03-34-404-023-0000	202	N	MAPLE	ST		MOUNT PROSPECT	60056	RA	1917
03-34-207-050-0000	522		HILL	ST		MOUNT PROSPECT	60056	R1	1965
03-34-413-012-0000	16	N	SCHOOL	ST		MOUNT PROSPECT	60056	R1	1917
03-34-304-004-0000	315	N	ELMHURST	AV		MOUNT PROSPECT	60056	RA	1917
03-34-422-020-0000	200	N	OWEN	ST		MOUNT PROSPECT	60056	RA	1917
03-35-102-029-0000	1001		FEEHANVILLE	DR		MOUNT PROSPECT	60056	I1	1981
03-34-207-043-0000	515		EASTMAN	CT		MOUNT PROSPECT	60056	R1	1965
03-35-417-010-0000	1516		MARK	DR		MOUNT PROSPECT	60056	R1	1968
03-35-405-015-0000	116		YATES	LN		MOUNT PROSPECT	60056	R1	1968
03-34-210-019-0000	410	N	ELM	ST		MOUNT PROSPECT	60056	RA	1925
03-34-211-007-0000	411	N	ELM	ST		MOUNT PROSPECT	60056	RA	1925
03-34-402-003-0000	319	N	MAPLE	ST		MOUNT PROSPECT	60056	RA	1917
03-34-400-026-0000	316	N	EMERSON	ST		MOUNT PROSPECT	60056	RA	1917
03-33-407-012-0000	212		MAC ARTHUR	BL		MOUNT PROSPECT	60056	RX	1925
03-34-423-014-0000	218	N	WILLIAM	ST		MOUNT PROSPECT	60056	RA	1917
03-34-400-012-0000	301	N	MAIN	ST		MOUNT PROSPECT	60056	RA	1917
03-34-422-012-0000	216	N	OWEN	ST		MOUNT PROSPECT	60056	RA	1917
03-33-206-016-0000	408		FOREST	AV		MOUNT PROSPECT	60056	R1	1925
03-34-128-013-0000	418		RUSSEL	ST		MOUNT PROSPECT	60056	RA	1925
03-34-129-002-0000	419		RUSSEL	ST		MOUNT PROSPECT	60056	RA	1925
03-35-416-017-0000	1510		MITCHELL	DR		MOUNT PROSPECT	60056	R1	1968
03-34-406-010-0000	305	N	ELM	ST		MOUNT PROSPECT	60056	RA	1917
03-33-407-020-0000	106		MAC ARTHUR	BL		MOUNT PROSPECT	60056	RX	1925
03-34-129-016-0000	412	N	PINE	ST		MOUNT PROSPECT	60056	RA	1925
03-34-130-005-0000	413	N	PINE	ST		MOUNT PROSPECT	60056	RA	1925
03-35-405-016-0000	114		YATES	LN		MOUNT PROSPECT	60056	R1	1968
03-35-417-011-0000	1517		MARK	DR		MOUNT PROSPECT	60056	R1	1968
03-33-406-010-0000	1100	W	NORTHWEST	HW	101	MOUNT PROSPECT	60056	R1	1925
03-33-406-010-0000	1100	W	NORTHWEST	HW	103	MOUNT PROSPECT	60056	R1	1925
03-33-406-010-0000	1100	W	NORTHWEST	HW	104	MOUNT PROSPECT	60056	R1	1925
03-33-423-019-0000	200		FOREST	AV		MOUNT PROSPECT	60056	RX	1925
03-34-307-007-0000	309	N	WILLE	ST		MOUNT PROSPECT	60056	RA	1917
03-34-207-091-0000	505		BLUE JAY	CT		MOUNT PROSPECT	60056	R3*	1965
03-34-207-090-0000	503		BLUE JAY	CT		MOUNT PROSPECT	60056	R3*	1965
03-34-422-006-0000	209	N	SCHOOL	ST		MOUNT PROSPECT	60056	RA	1917
03-34-422-016-0000	208	N	OWEN	ST		MOUNT PROSPECT	60056	RA	1917
03-34-423-019-0000	208	N	WILLIAM	ST		MOUNT PROSPECT	60056	RA	1917
03-35-413-004-0000	217		STEVENSON	LN		MOUNT PROSPECT	60056	R1	1968
03-35-410-007-0000	220		STRATTON	LN		MOUNT PROSPECT	60056	R1	1968
03-35-413-005-0000	215		STEVENSON	LN		MOUNT PROSPECT	60056	R1	1968
03-35-402-011-0000	1400	E	THAYER	ST		MOUNT PROSPECT	60056	CR	1968
03-35-413-015-0000	218		YATES	LN		MOUNT PROSPECT	60056	R1	1968
03-35-414-007-0000	201		MARCELLA	RD		MOUNT PROSPECT	60056	R1	1968
03-34-423-009-0000	205	N	OWEN	ST		MOUNT PROSPECT	60056	RA	1917
03-35-409-004-0000	1506		LOWDEN	LN		MOUNT PROSPECT	60056	R1	1968
03-34-421-006-0000	211	N	ELM	ST		MOUNT PROSPECT	60056	RA	1917
03-35-313-006-0000	300		AUTUMN	LN		MOUNT PROSPECT	60056	R1	1981
03-35-312-001-0000	208		NEIL	AV		MOUNT PROSPECT	60056	R1	1981

03-35-310-004-0000	800		HARVEST	LN		MOUNT PROSPECT	60056	R1	1981
03-35-310-005-0000	802		HARVEST	LN		MOUNT PROSPECT	60056	R1	1981
03-35-413-003-0000	301		STEVENSON	LN		MOUNT PROSPECT	60056	R1	1968
03-34-400-017-0000	314	N	EMERSON	ST		MOUNT PROSPECT	60056	RA	1917
03-33-406-016-0000	1100	W	NORTHWEST	HW	101	MOUNT PROSPECT	60056	B1	1925
03-33-406-016-0000	1100	W	NORTHWEST	HW	103	MOUNT PROSPECT	60056	B1	1925
03-33-406-016-0000	1100	W	NORTHWEST	HW	104	MOUNT PROSPECT	60056	B1	1925
03-34-307-012-0000	320	N	MAIN	ST		MOUNT PROSPECT	60056	RA	1917
03-34-310-026-0000	211		PROSPECT MANOR	AV		MOUNT PROSPECT	60056	RA	1917
03-34-308-029-0000	207		FOREST	AV		MOUNT PROSPECT	60056	RA	1917
03-34-207-103-0000	406		HILL	ST		MOUNT PROSPECT	60056	R2*	1965
03-34-207-102-0000	404		HILL	ST		MOUNT PROSPECT	60056	R2*	1965
03-34-207-079-0000	510		BLUE JAY	CT		MOUNT PROSPECT	60056	R3*	1965
03-34-207-074-0000	404		BLUE JAY	CT		MOUNT PROSPECT	60056	R3*	1965
03-34-207-073-0000	402		BLUE JAY	CT		MOUNT PROSPECT	60056	R3*	1965
03-34-402-013-0000	320	N	ELM	ST		MOUNT PROSPECT	60056	RA	1917
03-34-424-008-0000	213	N	WILLIAM	ST		MOUNT PROSPECT	60056	RA	1917
03-34-424-022-0000	212	N	LOUIS	ST		MOUNT PROSPECT	60056	RA	1917
03-35-310-003-0000	706		HARVEST	LN		MOUNT PROSPECT	60056	R1	1981
03-35-310-016-0000	309		ERIC	CT		MOUNT PROSPECT	60056	R1	1981
03-35-411-009-0000	1417		LOWDEN	LN		MOUNT PROSPECT	60056	R1	1968
03-35-301-054-0000	1103		WILDWOOD	LN		MOUNT PROSPECT	60056	R1	1968
03-33-414-001-0000	111	N	LANCASTER	ST		MOUNT PROSPECT	60056	R3	1925
03-33-414-002-0000	111	N	LANCASTER	ST	2S	MOUNT PROSPECT	60056	R3	1925
03-34-322-019-0000	106	N	WILLE	ST		MOUNT PROSPECT	60056	RA	1917
03-34-400-007-0000	311	N	MAIN	ST		MOUNT PROSPECT	60056	RA	1917
03-34-400-019-0000	310	N	EMERSON	ST		MOUNT PROSPECT	60056	RA	1917
03-34-405-019-0000	208	N	ELM	ST		MOUNT PROSPECT	60056	RA	1917
03-34-422-007-0000	207	N	SCHOOL	ST		MOUNT PROSPECT	60056	RA	1917
03-34-307-009-0000	305	N	WILLE	ST		MOUNT PROSPECT	60056	RA	1917
03-33-422-001-0000	300		FAIRVIEW	AV		MOUNT PROSPECT	60056	CR	1925
03-33-422-001-0000	701	W	GREGORY	ST		MOUNT PROSPECT	60056	CR	1925
03-35-416-023-0000	1513		MITCHELL	DR		MOUNT PROSPECT	60056	R1	1968
03-34-305-018-0000	308	N	PINE	ST		MOUNT PROSPECT	60056	RA	1917
03-34-307-013-0000	318	N	MAIN	ST		MOUNT PROSPECT	60056	RA	1917
03-34-306-014-0000	316	N	WILLE	ST		MOUNT PROSPECT	60056	RA	1917
03-34-202-019-0000	510	N	EMERSON	ST		MOUNT PROSPECT	60056	RA	1925
03-34-323-009-0000	105	N	WILLE	ST		MOUNT PROSPECT	60056	RA	1917
03-34-322-009-0000	105	N	PINE	ST		MOUNT PROSPECT	60056	RA	1917
03-35-300-028-1010	832	E	RAND	RD	10	MOUNT PROSPECT	60056	B4*	1960
03-34-318-021-0000	102		EASTWOOD	AV		MOUNT PROSPECT	60056	RA	1917
03-34-316-031-0000	101		FOREST	AV		MOUNT PROSPECT	60056	RA	1917
03-35-309-025-0000	1001		ARDYCE	LN		MOUNT PROSPECT	60056	R2	1958
03-34-413-004-0000	15	N	ELM	ST		MOUNT PROSPECT	60056	R1	1917
03-34-306-021-0000	302	N	WILLE	ST		MOUNT PROSPECT	60056	RA	1917
03-34-129-018-0000	408	N	PINE	ST		MOUNT PROSPECT	60056	RA	1925
03-34-128-018-0000	408		RUSSEL	ST		MOUNT PROSPECT	60056	RA	1925
03-34-128-007-0000	409	N	ELMHURST	AV		MOUNT PROSPECT	60056	RA	1925
03-34-400-003-0000	319	N	MAIN	ST		MOUNT PROSPECT	60056	RA	1917
03-34-304-008-0000	307	N	ELMHURST	AV		MOUNT PROSPECT	60056	RA	1917
03-35-310-023-0000	212		ERIC	AV		MOUNT PROSPECT	60056	R1	1981
03-34-404-015-0000	218	N	MAPLE	ST		MOUNT PROSPECT	60056	RA	1917
03-34-402-008-0000	309	N	MAPLE	ST		MOUNT PROSPECT	60056	RA	1917
03-34-401-003-0000	309	N	EMERSON	ST		MOUNT PROSPECT	60056	RA	1917
03-34-401-009-0000	308	N	MAPLE	ST		MOUNT PROSPECT	60056	RA	1917
03-34-400-009-0000	307	N	MAIN	ST		MOUNT PROSPECT	60056	RA	1917
03-34-400-021-0000	306	N	EMERSON	ST		MOUNT PROSPECT	60056	RA	1917
03-34-423-023-0000	200	N	WILLIAM	ST		MOUNT PROSPECT	60056	RA	1917
03-34-400-013-0000	322	N	EMERSON	ST		MOUNT PROSPECT	60056	RA	1917
03-34-401-001-0000	317	N	EMERSON	ST		MOUNT PROSPECT	60056	CR	1917
03-34-424-004-0000	221	N	WILLIAM	ST		MOUNT PROSPECT	60056	RA	1917
03-35-312-002-0000	300		NEIL	AV		MOUNT PROSPECT	60056	R1	1981

03-34-306-002-0000	319	N	PINE	ST	MOUNT PROSPECT	60056	RA	1917
03-34-306-013-0000	318	N	WILLE	ST	MOUNT PROSPECT	60056	RA	1917
03-34-422-002-0000	217	N	SCHOOL	ST	MOUNT PROSPECT	60056	RA	1917
03-34-129-011-0000	401		RUSSEL	ST	MOUNT PROSPECT	60056	RA	1925
03-34-129-022-0000	400	N	PINE	ST	MOUNT PROSPECT	60056	RA	1925
03-35-413-018-0000	212		YATES	LN	MOUNT PROSPECT	60056	R1	1968
03-35-416-011-0000	1517		JEFFREY	DR	MOUNT PROSPECT	60056	R1	1968
03-35-416-024-0000	1511		MITCHELL	DR	MOUNT PROSPECT	60056	R1	1968
03-34-320-018-0000	110		RUSSEL	ST	MOUNT PROSPECT	60056	RA	1917
03-35-410-006-0000	300		STRATTON	LN	MOUNT PROSPECT	60056	R1	1968
03-34-322-012-0000	120	N	WILLE	ST	MOUNT PROSPECT	60056	RA	1917
03-34-323-001-0000	121	N	WILLE	ST	MOUNT PROSPECT	60056	RA	1917
03-35-310-036-0000	203		NEIL	AV	MOUNT PROSPECT	60056	R1	1981
03-34-421-007-0000	209	N	ELM	ST	MOUNT PROSPECT	60056	RA	1917
03-34-321-010-0000	114	N	PINE	ST	MOUNT PROSPECT	60056	RA	1917
03-34-322-003-0000	117	N	PINE	ST	MOUNT PROSPECT	60056	RA	1917
03-34-322-014-0000	116	N	WILLE	ST	MOUNT PROSPECT	60056	RA	1917
03-33-412-033-0000	123	N	KENILWORTH	AV	MOUNT PROSPECT	60056	RA	1925
03-34-424-003-0000	223	N	WILLIAM	ST	MOUNT PROSPECT	60056	RA	1917
03-35-419-021-0000	1300		ARDYCE	LN	MOUNT PROSPECT	60056	R1	1968
03-35-312-010-0000	223		AUTUMN	LN	MOUNT PROSPECT	60056	R1	1981
03-34-424-014-0000	201	N	WILLIAM	ST	MOUNT PROSPECT	60056	RA	1917
03-34-424-018-0000	220	N	LOUIS	ST	MOUNT PROSPECT	60056	RA	1917
03-34-405-013-0000	220	N	ELM	ST	MOUNT PROSPECT	60056	RA	1917
03-35-301-044-0000	1003		WILDWOOD	LN	MOUNT PROSPECT	60056	R1	1968
03-35-200-026-0000	350		WOLF	RD	MOUNT PROSPECT	60056	I1	1968
03-34-315-019-0000	206	N	MAIN	ST	MOUNT PROSPECT	60056	RA	1917
03-34-313-009-0000	205		RUSSEL	ST	MOUNT PROSPECT	60056	RA	1917
03-35-300-035-0000	790	E	RAND	RD	MOUNT PROSPECT	60056	B3*	1970
03-35-401-074-0000	322		MARCELLA	RD	MOUNT PROSPECT	60056	R1	1968
03-35-401-075-0000	320		MARCELLA	RD	MOUNT PROSPECT	60056	R1	1968
03-35-309-022-0000	903		ARDYCE	LN	MOUNT PROSPECT	60056	R2	1958
03-35-416-001-0000	1517		LOWDEN	LN	MOUNT PROSPECT	60056	R1	1968
03-35-310-025-0000	216		ERIC	AV	MOUNT PROSPECT	60056	R1	1981
03-35-310-022-0000	210		ERIC	AV	MOUNT PROSPECT	60056	R1	1981
03-35-310-037-0000	201		NEIL	AV	MOUNT PROSPECT	60056	R1	1981
03-35-415-001-0000	201		STRATTON	LN	MOUNT PROSPECT	60056	R1	1968
03-33-415-004-0000	16	N	KENILWORTH	AV	MOUNT PROSPECT	60056	RA	1925
03-33-409-011-0000	202	N	KENILWORTH	AV	MOUNT PROSPECT	60056	RA	1925
03-33-411-011-0000	100	N	KENILWORTH	AV	MOUNT PROSPECT	60056	RA	1925
03-33-415-015-0000	6	N	KENILWORTH	AV	MOUNT PROSPECT	60056	RA	1925
03-35-417-006-0000	1508		MARK	DR	MOUNT PROSPECT	60056	R1	1968
03-35-419-002-0000	320		MARCELLA	RD	MOUNT PROSPECT	60056	R1	1968
03-35-410-035-0000	319		MARCELLA	RD	MOUNT PROSPECT	60056	R1	1968
03-35-419-003-0000	318		MARCELLA	RD	MOUNT PROSPECT	60056	R1	1968
03-35-410-034-0000	317		MARCELLA	RD	MOUNT PROSPECT	60056	R1	1968
03-34-410-004-0000	21	N	MAIN	ST	MOUNT PROSPECT	60056	RA	1917
03-34-328-007-0000	418	W	NORTHWEST	HW	MOUNT PROSPECT	60056	B5	1917
03-34-321-003-0000	117		RUSSEL	ST	MOUNT PROSPECT	60056	RA	1917
03-35-404-024-0000	108		STEVENSON	LN	MOUNT PROSPECT	60056	R1	1968
03-35-403-002-0000	1421	E	EMMERSON	LN	MOUNT PROSPECT	60056	R1	1968
03-35-410-020-0000	209		MARCELLA	RD	MOUNT PROSPECT	60056	R1	1968
03-35-410-019-0000	207		MARCELLA	RD	MOUNT PROSPECT	60056	R1	1968
03-34-131-018-0000	408	N	MAIN	ST	MOUNT PROSPECT	60056	RA	1925
03-34-209-003-0000	419	N	EMERSON	ST	MOUNT PROSPECT	60056	RA	1925
03-34-208-015-0000	418	N	EMERSON	ST	MOUNT PROSPECT	60056	RA	1925
03-34-208-003-0000	419	N	MAIN	ST	MOUNT PROSPECT	60056	RA	1925
03-34-211-003-0000	419	N	ELM	ST	MOUNT PROSPECT	60056	RA	1925
03-33-206-017-0000	406		FOREST	AV	MOUNT PROSPECT	60056	R1	1925
03-34-128-009-0000	405	N	ELMHURST	AV	MOUNT PROSPECT	60056	RA	1925
03-35-416-016-0000	1508		MITCHELL	DR	MOUNT PROSPECT	60056	R1	1968
03-35-310-035-0000	205		NEIL	AV	MOUNT PROSPECT	60056	R1	1981

03-35-310-024-0000	214		ERIC	AV	MOUNT PROSPECT	60056	R1	1981
03-35-408-008-0000	1416		LOWDEN	LN	MOUNT PROSPECT	60056	R1	1968
03-35-408-009-0000	1418		LOWDEN	LN	MOUNT PROSPECT	60056	R1	1968
03-35-413-016-0000	216		YATES	LN	MOUNT PROSPECT	60056	R1	1968
03-35-419-016-0000	1310		ARDYCE	LN	MOUNT PROSPECT	60056	R1	1968
03-33-406-008-0000	214		DALE	AV	MOUNT PROSPECT	60056	R1	1925
03-33-406-009-0000	212		DALE	AV	MOUNT PROSPECT	60056	R1	1925
03-34-406-002-0000	321	N	ELM	ST	MOUNT PROSPECT	60056	RA	1917
03-34-406-013-0000	318	N	SCHOOL	ST	MOUNT PROSPECT	60056	RA	1917
03-34-306-010-0000	303	N	PINE	ST	MOUNT PROSPECT	60056	RA	1917
03-34-421-004-0000	215	N	ELM	ST	MOUNT PROSPECT	60056	RA	1917
03-34-121-008-0000	507		RUSSEL	ST	MOUNT PROSPECT	60056	RA	1925
03-34-120-008-0000	507	N	ELMHURST	AV	MOUNT PROSPECT	60056	RA	1925
03-34-404-012-0000	201	N	EMERSON	ST	MOUNT PROSPECT	60056	RA	1917
03-34-404-024-0000	200	N	MAPLE	ST	MOUNT PROSPECT	60056	RA	1917
03-34-421-012-0000	218	N	SCHOOL	ST	MOUNT PROSPECT	60056	RA	1917
03-34-422-001-0000	219	N	SCHOOL	ST	MOUNT PROSPECT	60056	RA	1917
03-34-422-011-0000	218	N	OWEN	ST	MOUNT PROSPECT	60056	RA	1917
03-35-416-007-0000	1510		JEFFREY	DR	MOUNT PROSPECT	60056	R1	1968
03-34-403-008-0000	209	N	MAIN	ST	MOUNT PROSPECT	60056	RA	1917
03-35-413-006-0000	213		STEVENSON	LN	MOUNT PROSPECT	60056	R1	1968
03-34-305-013-0000	318	N	PINE	ST	MOUNT PROSPECT	60056	RA	1917
03-34-305-002-0000	319		RUSSEL	ST	MOUNT PROSPECT	60056	RA	1917
03-35-312-008-0000	301		AUTUMN	LN	MOUNT PROSPECT	60056	R1	1981
03-34-421-011-0000	201	N	ELM	ST	MOUNT PROSPECT	60056	RA	1917
03-33-406-018-0000	220		DALE	AV	MOUNT PROSPECT	60056	R1	1925
03-33-400-010-0000	1350	W	NORTHWEST	HW	MOUNT PROSPECT	60056	B1	1925
03-33-403-012-0000	304		DALE	AV	MOUNT PROSPECT	60056	R1	1925
03-34-323-003-0000	117	N	WILLE	ST	MOUNT PROSPECT	60056	RA	1917
03-34-320-003-0000	115	N	ELMHURST	AV	MOUNT PROSPECT	60056	RA	1917
03-34-304-002-0000	319	N	ELMHURST	AV	MOUNT PROSPECT	60056	RA	1917
03-34-423-005-0000	213	N	OWEN	ST	MOUNT PROSPECT	60056	RA	1917
03-34-307-020-0000	304	N	MAIN	ST	MOUNT PROSPECT	60056	RA	1917
03-34-418-002-0000	317	N	SCHOOL	ST	MOUNT PROSPECT	60056	RA	1917
03-35-309-032-0000	1105		ARDYCE	LN	MOUNT PROSPECT	60056	R2	1958
03-34-307-021-0000	302	N	MAIN	ST	MOUNT PROSPECT	60056	RA	1917
03-34-304-022-0000	300		RUSSEL	ST	MOUNT PROSPECT	60056	RA	1917
03-35-412-004-0000	207		DENEEN	LN	MOUNT PROSPECT	60056	R1	1968
03-35-401-093-0000	313		WESTGATE	RD	MOUNT PROSPECT	60056	R1	1968
03-33-417-002-0000	15	N	WAVERLY	PL	MOUNT PROSPECT	60056	RA	1925
03-33-416-024-0000	18	N	WAVERLY	PL	MOUNT PROSPECT	60056	RA	1925
03-34-207-096-0000	502		HILL	ST	MOUNT PROSPECT	60056	R2*	1965
03-34-131-014-0000	416	N	MAIN	ST	MOUNT PROSPECT	60056	RA	1925
03-34-130-003-0000	417	N	PINE	ST	MOUNT PROSPECT	60056	RA	1925
03-34-130-014-0000	416	N	WILLE	ST	MOUNT PROSPECT	60056	RA	1925
03-34-210-002-0000	421	N	MAPLE	ST	MOUNT PROSPECT	60056	RA	1925
03-34-210-003-0000	419	N	MAPLE	ST	MOUNT PROSPECT	60056	RA	1925
03-34-210-015-0000	418	N	ELM	ST	MOUNT PROSPECT	60056	RA	1925
03-34-204-005-0000	515	N	MAPLE	ST	MOUNT PROSPECT	60056	RA	1925
03-34-121-005-0000	513		RUSSEL	ST	MOUNT PROSPECT	60056	RA	1925
03-34-131-021-0000	402	N	MAIN	ST	MOUNT PROSPECT	60056	RA	1925
03-34-131-010-0000	403	N	WILLE	ST	MOUNT PROSPECT	60056	RA	1925
03-34-128-011-0000	401	N	ELMHURST	AV	MOUNT PROSPECT	60056	RA	1925
03-34-128-022-0000	400		RUSSEL	ST	MOUNT PROSPECT	60056	RA	1925
03-33-416-011-0000	18	N	WAVERLY	PL	MOUNT PROSPECT	60056	RA	1925
03-33-418-001-0000	21	N	LANCASTER	ST	MOUNT PROSPECT	60056	RA	1925
03-34-312-001-0000	221	N	ELMHURST	AV	MOUNT PROSPECT	60056	RA	1917
03-34-426-008-0000	1	N	OWEN	ST	MOUNT PROSPECT	60056	R1	1917
03-34-322-017-0000	110	N	WILLE	ST	MOUNT PROSPECT	60056	RA	1917
08-12-212-001-0000	101		GEORGE	ST	MOUNT PROSPECT	60056	RA	1917
08-11-213-033-0000	211		I OKA	AV	MOUNT PROSPECT	60056	RA	1917
03-35-401-064-0000	2		MARCELLA	RD	MOUNT PROSPECT	60056	R1	1966

03-35-407-022-0000	3		JERRY	DR		MOUNT PROSPECT	60056	R1	1968
03-34-306-007-0000	309	N	PINE	ST		MOUNT PROSPECT	60056	RA	1917
03-35-419-014-0000	216		MARCELLA	RD		MOUNT PROSPECT	60056	R1	1968
03-35-410-023-0000	215		MARCELLA	RD		MOUNT PROSPECT	60056	R1	1968
03-35-419-015-0000	214		MARCELLA	RD		MOUNT PROSPECT	60056	R1	1968
03-34-306-022-0000	300	N	WILLE	ST		MOUNT PROSPECT	60056	RA	1917
03-35-301-049-0000	1009		WILDWOOD	LN		MOUNT PROSPECT	60056	R1	1968
03-34-306-017-0000	310	N	WILLE	ST		MOUNT PROSPECT	60056	RA	1917
03-35-420-004-0000	1309		ARDYCE	LN		MOUNT PROSPECT	60056	R1	1968
03-34-422-018-0000	204	N	OWEN	ST		MOUNT PROSPECT	60056	RA	1917
03-34-422-008-0000	205	N	SCHOOL	ST		MOUNT PROSPECT	60056	RA	1917
03-34-421-019-0000	204	N	SCHOOL	ST		MOUNT PROSPECT	60056	RA	1917
03-34-409-015-0000	118	N	MAPLE	ST		MOUNT PROSPECT	60056	RA	1917
03-34-408-004-0000	117	N	MAIN	ST		MOUNT PROSPECT	60056	RA	1917
03-35-401-076-0000	318		MARCELLA	RD		MOUNT PROSPECT	60056	R1	1968
03-35-401-077-0000	316		MARCELLA	RD		MOUNT PROSPECT	60056	R1	1968
03-35-401-078-0000	314		MARCELLA	RD		MOUNT PROSPECT	60056	R1	1968
03-35-401-079-0000	312		MARCELLA	RD		MOUNT PROSPECT	60056	R1	1968
03-35-401-080-0000	310		MARCELLA	RD		MOUNT PROSPECT	60056	R1	1968
03-35-409-001-0000	1500		LOWDEN	LN		MOUNT PROSPECT	60056	R1	1968
03-35-409-002-0000	1502		LOWDEN	LN		MOUNT PROSPECT	60056	R1	1968
03-35-416-006-0000	241		YATES	LN		MOUNT PROSPECT	60056	R1	1968
03-34-307-002-0000	319	N	WILLE	ST		MOUNT PROSPECT	60056	RA	1917
03-34-312-022-0000	200		RUSSEL	ST		MOUNT PROSPECT	60056	RA	1917
03-34-312-011-0000	201	N	ELMHURST	AV		MOUNT PROSPECT	60056	RA	1917
03-35-411-019-0000	1414		SMALL	LN		MOUNT PROSPECT	60056	R1	1968
03-35-411-018-0000	1412		SMALL	LN		MOUNT PROSPECT	60056	R1	1968
03-35-411-017-0000	1410		SMALL	LN		MOUNT PROSPECT	60056	R1	1968
03-35-411-016-0000	1408		SMALL	LN		MOUNT PROSPECT	60056	R1	1968
03-33-403-013-0000	300		DALE	AV		MOUNT PROSPECT	60056	R1	1925
03-34-422-014-0000	212	N	OWEN	ST		MOUNT PROSPECT	60056	RA	1917
03-34-423-017-0000	212	N	WILLIAM	ST		MOUNT PROSPECT	60056	RA	1917
03-34-315-018-0000	208	N	MAIN	ST		MOUNT PROSPECT	60056	RA	1917
03-35-309-005-0000	1006		CALLERO	CR		MOUNT PROSPECT	60056	R2	1976
03-34-414-025-0000	107	N	SCHOOL	ST		MOUNT PROSPECT	60056	R1	1917
03-34-415-014-0000	108	N	ELM	ST		MOUNT PROSPECT	60056	R1	1917
03-34-416-005-0000	109	N	ELM	ST		MOUNT PROSPECT	60056	R1	1917
03-34-416-014-0000	108	N	SCHOOL	ST		MOUNT PROSPECT	60056	R1	1917
03-33-418-005-0000	13	N	LANCASTER	ST		MOUNT PROSPECT	60056	RA	1925
03-33-417-005-0000	9	N	WAVERLY	PL		MOUNT PROSPECT	60056	RA	1925
03-33-417-023-0000	16	N	LANCASTER	ST		MOUNT PROSPECT	60056	RA	1925
03-33-417-024-0000	12	N	LANCASTER	ST		MOUNT PROSPECT	60056	RA	1925
03-34-314-019-0000	204	N	WILLE	ST		MOUNT PROSPECT	60056	RA	1917
03-34-313-020-0000	204	N	PINE	ST		MOUNT PROSPECT	60056	RA	1917
03-35-302-013-0000	930		MT PROSPECT	PZ		MOUNT PROSPECT	60056	B3	1917
03-35-402-019-0000	1400	E	THAYER	ST		MOUNT PROSPECT	60056	CR	1968
03-33-414-002-0000	111	N	LANCASTER	ST	1S	MOUNT PROSPECT	60056	R3	1925
03-35-310-034-0000	207		NEIL	AV		MOUNT PROSPECT	60056	R1	1981
03-34-419-004-0000	311	N	OWEN	ST		MOUNT PROSPECT	60056	RA	1917
03-34-406-016-0000	312	N	SCHOOL	ST		MOUNT PROSPECT	60056	RA	1917
03-33-406-016-0000	1100	W	NORTHWEST	HW	211	MOUNT PROSPECT	60056	B1	1925
03-33-420-012-0000	1006	W	ISABELLA	ST		MOUNT PROSPECT	60056	RX	1925
03-33-206-018-0000	404		FOREST	AV		MOUNT PROSPECT	60056	R1	1925
03-33-206-019-0000	400		FOREST	AV		MOUNT PROSPECT	60056	R1	1925
03-34-128-001-0000	421	N	ELMHURST	AV		MOUNT PROSPECT	60056	RA	1925
03-33-204-009-0000	1004	W	GREGORY	ST		MOUNT PROSPECT	60056	RX	1925
03-33-204-010-0000	1002	W	GREGORY	ST		MOUNT PROSPECT	60056	RX	1925
03-34-131-009-0000	405	N	WILLE	ST		MOUNT PROSPECT	60056	RA	1925
03-34-131-020-0000	404	N	MAIN	ST		MOUNT PROSPECT	60056	RA	1925
03-33-205-010-0000	902	W	GREGORY	ST		MOUNT PROSPECT	60056	RX	1925
03-33-205-009-0000	900	W	GREGORY	ST		MOUNT PROSPECT	60056	RX	1925
03-34-122-025-0000	510	N	WILLE	ST		MOUNT PROSPECT	60056	RA	1925

03-34-123-026-0000	511	N	WILLE	ST		MOUNT PROSPECT	60056	RA	1925
03-34-400-020-0000	308	N	EMERSON	ST		MOUNT PROSPECT	60056	RA	1917
03-33-421-006-0000	312		OAK	ST		MOUNT PROSPECT	60056	RX	1925
03-34-322-001-0000	121	N	PINE	ST		MOUNT PROSPECT	60056	RA	1917
03-35-416-003-0000	1513		LOWDEN	LN		MOUNT PROSPECT	60056	R1	1968
03-34-423-018-0000	210	N	WILLIAM	ST		MOUNT PROSPECT	60056	RA	1917
03-35-410-022-0000	213		MARCELLA	RD		MOUNT PROSPECT	60056	R1	1968
03-34-422-013-0000	214	N	OWEN	ST		MOUNT PROSPECT	60056	RA	1917
03-34-423-016-0000	214	N	WILLIAM	ST		MOUNT PROSPECT	60056	RA	1917
03-33-406-007-0000	216		DALE	AV		MOUNT PROSPECT	60056	R1	1925
03-35-416-008-0000	1512		JEFFREY	DR		MOUNT PROSPECT	60056	R1	1968
03-34-323-007-0000	109	N	WILLE	ST		MOUNT PROSPECT	60056	RA	1917
03-34-315-023-0000	200	N	MAIN	ST		MOUNT PROSPECT	60056	RA	1917
03-34-315-023-0000	201	N	WILLE	ST		MOUNT PROSPECT	60056	RA	1917
03-34-314-011-0000	201	N	PINE	ST		MOUNT PROSPECT	60056	RA	1917
03-34-314-021-0000	200	N	WILLE	ST		MOUNT PROSPECT	60056	RA	1917
03-35-410-011-0000	212		STRATTON	LN		MOUNT PROSPECT	60056	R1	1968
03-35-420-003-0000	1307		ARDYCE	LN		MOUNT PROSPECT	60056	R1	1968
03-34-423-021-0000	204	N	WILLIAM	ST		MOUNT PROSPECT	60056	RA	1917
03-34-400-018-0000	312	N	EMERSON	ST		MOUNT PROSPECT	60056	RA	1917
03-33-423-009-0000	203		WITHORN	LN		MOUNT PROSPECT	60056	RX	1925
03-33-407-014-0000	204		MAC ARTHUR	BL		MOUNT PROSPECT	60056	RX	1925
03-33-423-010-0000	201		WITHORN	LN		MOUNT PROSPECT	60056	RX	1925
03-34-203-006-0000	513	N	EMERSON	ST		MOUNT PROSPECT	60056	RA	1925
03-34-203-018-0000	512	N	MAPLE	ST		MOUNT PROSPECT	60056	RA	1925
03-34-120-006-0000	511	N	ELMHURST	AV		MOUNT PROSPECT	60056	RA	1925
03-34-120-016-0000	510		RUSSEL	ST		MOUNT PROSPECT	60056	RA	1925
03-35-408-012-0000	1424		LOWDEN	LN		MOUNT PROSPECT	60056	R1	1968
03-34-403-020-0000	208	N	EMERSON	ST		MOUNT PROSPECT	60056	RA	1917
03-34-423-001-0000	221	N	OWEN	ST		MOUNT PROSPECT	60056	RA	1917
03-34-423-013-0000	220	N	WILLIAM	ST		MOUNT PROSPECT	60056	RA	1917
03-34-405-020-0000	206	N	ELM	ST		MOUNT PROSPECT	60056	RA	1917
03-34-421-008-0000	207	N	ELM	ST		MOUNT PROSPECT	60056	RA	1917
03-33-406-010-0000	1100	W	NORTHWEST	HW	109	MOUNT PROSPECT	60056	R1	1925
03-33-406-010-0000	1100	W	NORTHWEST	HW	111	MOUNT PROSPECT	60056	R1	1925
03-34-409-022-0000	104	N	MAPLE	ST		MOUNT PROSPECT	60056	RA	1917
03-35-401-092-0000	315		WESTGATE	RD		MOUNT PROSPECT	60056	R1	1968
03-35-419-020-0000	1302		ARDYCE	LN		MOUNT PROSPECT	60056	R1	1968
03-35-419-019-0000	1304		ARDYCE	LN		MOUNT PROSPECT	60056	R1	1968
03-35-419-018-0000	1306		ARDYCE	LN		MOUNT PROSPECT	60056	R1	1968
03-33-406-010-0000	1100	W	NORTHWEST	HW	112	MOUNT PROSPECT	60056	R1	1925
03-33-406-010-0000	1100	W	NORTHWEST	HW	114	MOUNT PROSPECT	60056	R1	1925
03-33-406-010-0000	1100	W	NORTHWEST	HW	118	MOUNT PROSPECT	60056	R1	1925
03-33-406-010-0000	1100	W	NORTHWEST	HW	200	MOUNT PROSPECT	60056	R1	1925
03-33-406-010-0000	1100	W	NORTHWEST	HW	201	MOUNT PROSPECT	60056	R1	1925
03-33-406-010-0000	1100	W	NORTHWEST	HW	208	MOUNT PROSPECT	60056	R1	1925
03-35-309-010-0000	1003		CALLERO	CR		MOUNT PROSPECT	60056	R2	1976
03-35-309-011-0000	1005		CALLERO	CR		MOUNT PROSPECT	60056	R2	1976
03-35-309-012-0000	1007		CALLERO	CR		MOUNT PROSPECT	60056	R2	1976
03-35-308-014-0000	1200		ARDYCE	LN		MOUNT PROSPECT	60056	R2	1958
03-35-308-015-0000	1202		ARDYCE	LN		MOUNT PROSPECT	60056	R2	1958
03-35-308-016-0000	1204		ARDYCE	LN		MOUNT PROSPECT	60056	R2	1958
03-35-412-013-0000	202		STEVENSON	LN		MOUNT PROSPECT	60056	R1	1968
03-35-402-017-0000	202		DENEEN	LN		MOUNT PROSPECT	60056	R1	1968
03-34-307-004-0000	315	N	WILLE	ST		MOUNT PROSPECT	60056	RA	1917
03-34-321-008-0000	120	N	PINE	ST		MOUNT PROSPECT	60056	RA	1917
03-34-121-006-0000	511		RUSSEL	ST		MOUNT PROSPECT	60056	RA	1925
03-34-121-017-0000	510	N	PINE	ST		MOUNT PROSPECT	60056	RA	1925
03-34-123-017-0000	510	N	MAIN	ST		MOUNT PROSPECT	60056	RA	1925
03-34-122-006-0000	511	N	PINE	ST		MOUNT PROSPECT	60056	RA	1925
03-34-128-010-0000	403	N	ELMHURST	AV		MOUNT PROSPECT	60056	RA	1925
03-34-128-021-0000	402		RUSSEL	ST		MOUNT PROSPECT	60056	RA	1925

03-33-206-011-0000	401		OAK	ST	MOUNT PROSPECT	60056	RX	1925
03-33-204-011-0000	1000	W	GREGORY	ST	MOUNT PROSPECT	60056	RX	1925
03-33-205-011-0000	401		MAC ARTHUR	BL	MOUNT PROSPECT	60056	RX	1925
03-34-207-048-0000	505		EASTMAN	CT	MOUNT PROSPECT	60056	R1	1965
03-34-207-049-0000	503		EASTMAN	CT	MOUNT PROSPECT	60056	R1	1965
03-35-309-013-0000	202		CATINO	CT	MOUNT PROSPECT	60056	R2	1976
03-35-419-006-0000	312		MARCELLA	RD	MOUNT PROSPECT	60056	R1	1968
03-34-305-015-0000	314	N	PINE	ST	MOUNT PROSPECT	60056	RA	1917
03-34-305-004-0000	315		RUSSEL	ST	MOUNT PROSPECT	60056	RA	1917
03-34-416-013-0000	110	N	SCHOOL	ST	MOUNT PROSPECT	60056	R1	1917
03-34-415-015-0000	106	N	ELM	ST	MOUNT PROSPECT	60056	R1	1917
03-34-416-015-0000	106	N	SCHOOL	ST	MOUNT PROSPECT	60056	R1	1917
03-34-425-008-0000	108	N	LOUIS	ST	MOUNT PROSPECT	60056	R1	1917
03-35-402-007-0000	211		STRATTON	LN	MOUNT PROSPECT	60056	R1	1968
03-35-419-011-0000	302		MARCELLA	RD	MOUNT PROSPECT	60056	R1	1968
03-34-306-006-0000	311	N	PINE	ST	MOUNT PROSPECT	60056	RA	1917
03-35-301-011-0000	1215		WILDWOOD	LN	MOUNT PROSPECT	60056	R1	1968
03-35-417-007-0000	1510		MARK	DR	MOUNT PROSPECT	60056	R1	1968
03-34-419-011-0000	312	N	WILLIAM	ST	MOUNT PROSPECT	60056	RA	1917
03-35-311-004-0000	211		ERIC	AV	MOUNT PROSPECT	60056	R1	1981
03-34-403-022-0000	204	N	EMERSON	ST	MOUNT PROSPECT	60056	RA	1917
03-34-404-022-0000	204	N	MAPLE	ST	MOUNT PROSPECT	60056	RA	1917
03-34-424-010-0000	209	N	WILLIAM	ST	MOUNT PROSPECT	60056	RA	1917
03-34-424-024-0000	208	N	LOUIS	ST	MOUNT PROSPECT	60056	RA	1917
03-35-310-026-0000	218		ERIC	AV	MOUNT PROSPECT	60056	R1	1981
03-34-401-013-0000	300	N	MAPLE	ST	MOUNT PROSPECT	60056	RA	1917
03-34-403-001-0000	223	N	MAIN	ST	MOUNT PROSPECT	60056	RA	1917
03-34-403-013-0000	222	N	EMERSON	ST	MOUNT PROSPECT	60056	RA	1917
03-34-405-001-0000	223	N	MAPLE	ST	MOUNT PROSPECT	60056	RA	1917
03-34-423-008-0000	207	N	OWEN	ST	MOUNT PROSPECT	60056	RA	1917
03-34-406-009-0000	307	N	ELM	ST	MOUNT PROSPECT	60056	RA	1917
03-34-402-020-0000	306	N	ELM	ST	MOUNT PROSPECT	60056	RA	1917
03-34-419-017-0000	300	N	WILLIAM	ST	MOUNT PROSPECT	60056	RA	1917
03-34-406-020-0000	304	N	SCHOOL	ST	MOUNT PROSPECT	60056	RA	1917
03-34-406-012-0000	301	N	ELM	ST	MOUNT PROSPECT	60056	RA	1917
03-34-409-007-0000	111	N	EMERSON	ST	MOUNT PROSPECT	60056	RA	1917
03-34-408-019-0000	110	N	EMERSON	ST	MOUNT PROSPECT	60056	RA	1917
03-34-404-010-0000	205	N	EMERSON	ST	MOUNT PROSPECT	60056	RA	1917
03-34-305-011-0000	301		RUSSEL	ST	MOUNT PROSPECT	60056	RA	1917
03-34-305-022-0000	300	N	PINE	ST	MOUNT PROSPECT	60056	RA	1917
03-34-304-011-0000	301	N	ELMHURST	AV	MOUNT PROSPECT	60056	RA	1917
03-35-411-008-0000	1415		LOWDEN	LN	MOUNT PROSPECT	60056	R1	1968
03-34-418-011-0000	318	N	OWEN	ST	MOUNT PROSPECT	60056	RA	1917
03-34-402-014-0000	318	N	ELM	ST	MOUNT PROSPECT	60056	RA	1917
03-35-416-004-0000	1511		LOWDEN	LN	MOUNT PROSPECT	60056	R1	1968
03-35-411-003-0000	1405		LOWDEN	LN	MOUNT PROSPECT	60056	R1	1968
03-35-411-021-0000	1418		SMALL	LN	MOUNT PROSPECT	60056	R1	1968
03-35-411-014-0000	1404		SMALL	LN	MOUNT PROSPECT	60056	R1	1968
03-35-413-009-0000	207		STEVENSON	LN	MOUNT PROSPECT	60056	R1	1968
03-34-424-012-0000	205	N	WILLIAM	ST	MOUNT PROSPECT	60056	RA	1917
03-35-414-008-0000	203		MARCELLA	RD	MOUNT PROSPECT	60056	R1	1968
03-35-309-009-0000	1001		CALLERO	CR	MOUNT PROSPECT	60056	R2	1976
03-35-311-003-0000	213		ERIC	AV	MOUNT PROSPECT	60056	R1	1981
03-35-313-002-0000	220		AUTUMN	LN	MOUNT PROSPECT	60056	R1	1981
03-35-401-114-0000	217		WESTGATE	RD	MOUNT PROSPECT	60056	R1	1968
03-35-401-085-0000	220		MARCELLA	RD	MOUNT PROSPECT	60056	R1	1968
03-35-401-086-0000	218		MARCELLA	RD	MOUNT PROSPECT	60056	R1	1968
03-34-405-010-0000	205	N	MAPLE	ST	MOUNT PROSPECT	60056	RA	1917
03-34-403-029-0000	203	N	MAIN	ST	MOUNT PROSPECT	60056	RA	1917
03-35-413-013-0000	222		YATES	LN	MOUNT PROSPECT	60056	R1	1968
03-34-307-006-0000	311	N	WILLE	ST	MOUNT PROSPECT	60056	RA	1917
03-34-307-017-0000	310	N	MAIN	ST	MOUNT PROSPECT	60056	RA	1917

03-34-306-018-0000	308	N	WILLE	ST		MOUNT PROSPECT	60056	RA	1917
03-34-313-006-0000	211		RUSSEL	ST		MOUNT PROSPECT	60056	RA	1917
03-33-415-007-0000	10	N	KENILWORTH	AV		MOUNT PROSPECT	60056	RA	1925
03-33-415-008-0000	8	N	KENILWORTH	AV		MOUNT PROSPECT	60056	RA	1925
03-34-414-029-0000	108	N	OWEN	ST		MOUNT PROSPECT	60056	R1	1917
03-33-413-037-0000	1125	W	PROSPECT	AV	1	MOUNT PROSPECT	60056	R3	1925
03-33-413-037-0000	1125	W	PROSPECT	AV	2	MOUNT PROSPECT	60056	R3	1925
03-35-405-024-0000	1504	E	EMMERSON	LN		MOUNT PROSPECT	60056	R1	1968
03-35-405-023-0000	1502	E	EMMERSON	LN		MOUNT PROSPECT	60056	R1	1968
03-34-408-020-0000	108	N	EMERSON	ST		MOUNT PROSPECT	60056	RA	1917
03-34-409-008-0000	109	N	EMERSON	ST		MOUNT PROSPECT	60056	RA	1917
03-34-323-015-0000	114	N	MAIN	ST		MOUNT PROSPECT	60056	RA	1917
03-34-305-019-0000	306	N	PINE	ST		MOUNT PROSPECT	60056	RA	1917
03-34-408-007-0000	111	N	MAIN	ST		MOUNT PROSPECT	60056	RA	1917
03-35-415-014-0000	120		HORNER	LN		MOUNT PROSPECT	60056	R1	1968
03-34-307-010-0000	303	N	WILLE	ST		MOUNT PROSPECT	60056	RA	1917
03-34-306-008-0000	307	N	PINE	ST		MOUNT PROSPECT	60056	RA	1917
03-34-306-019-0000	306	N	WILLE	ST		MOUNT PROSPECT	60056	RA	1917
03-35-309-023-0000	905		ARDYCE	LN		MOUNT PROSPECT	60056	R2	1958
03-35-309-032-0000	1105		ARDYCE	LN		MOUNT PROSPECT	60056	R2	1958
03-34-304-019-0000	306		RUSSEL	ST		MOUNT PROSPECT	60056	RA	1917
03-35-420-011-0000	1300	E	THAYER	ST		MOUNT PROSPECT	60056	R1	1968
03-35-420-010-0000	1302	E	THAYER	ST		MOUNT PROSPECT	60056	R1	1968
03-35-420-009-0000	1304	E	THAYER	ST		MOUNT PROSPECT	60056	R1	1968
03-34-304-017-0000	310		RUSSEL	ST		MOUNT PROSPECT	60056	RA	1917
03-34-418-003-0000	315	N	SCHOOL	ST		MOUNT PROSPECT	60056	RA	1917
03-34-402-016-0000	314	N	ELM	ST		MOUNT PROSPECT	60056	RA	1917
03-34-406-005-0000	315	N	ELM	ST		MOUNT PROSPECT	60056	RA	1917
03-35-305-011-0000	808	E	CENTRAL	RD		MOUNT PROSPECT	60056	RA	1917
03-35-308-003-0000	305		CATINO	CT		MOUNT PROSPECT	60056	R2	1976
03-34-321-012-0000	110	N	PINE	ST		MOUNT PROSPECT	60056	RA	1917
03-34-322-005-0000	113	N	PINE	ST		MOUNT PROSPECT	60056	RA	1917
03-34-322-016-0000	112	N	WILLE	ST		MOUNT PROSPECT	60056	RA	1917
03-33-413-037-0000	1125	W	PROSPECT	AV	3	MOUNT PROSPECT	60056	R3	1925
03-35-415-005-0000	125		STRATTON	LN		MOUNT PROSPECT	60056	R1	1968
03-34-314-017-0000	210	N	WILLE	ST		MOUNT PROSPECT	60056	RA	1917
03-34-314-014-0000	216	N	WILLE	ST		MOUNT PROSPECT	60056	RA	1917
03-34-327-005-0000	505	W	HENRY	ST		MOUNT PROSPECT	60056	RA	1917
03-34-327-006-0000	503	W	HENRY	ST		MOUNT PROSPECT	60056	RA	1917
03-34-327-007-0000	18		RIDGE	AV		MOUNT PROSPECT	60056	RA	1917
03-34-329-002-0000	19		RIDGE	AV		MOUNT PROSPECT	60056	RA	1917
03-34-329-003-0000	17		RIDGE	AV		MOUNT PROSPECT	60056	RA	1917
08-12-205-034-0000	909	E	CENTRAL	RD		MOUNT PROSPECT	60056	RA	1917
03-34-412-017-0000	8	N	ELM	ST		MOUNT PROSPECT	60056	R1	1917
03-34-412-018-0000	6	N	ELM	ST		MOUNT PROSPECT	60056	R1	1917
03-35-420-005-0000	1311		ARDYCE	LN		MOUNT PROSPECT	60056	R1	1968
03-33-419-002-0000	704	W	CENTRAL	RD		MOUNT PROSPECT	60056	I1	1925
03-34-500-001-0000	0					MOUNT PROSPECT	60056	I2	1917
03-34-327-010-0000	408		WALNUT	ST		MOUNT PROSPECT	60056	RA	1917
03-33-405-020-0000	1250	W	NORTHWEST	HW	204	MOUNT PROSPECT	60056	R4*	1925
08-11-213-012-0000	344	W	MILBURN	AV		MOUNT PROSPECT	60056	RA	1917
08-11-113-029-0000	118		BOBBY	LN		MOUNT PROSPECT	60056	R1	1956
08-11-114-010-0000	117		BOBBY	LN		MOUNT PROSPECT	60056	R1	1956
03-34-419-013-0000	308	N	WILLIAM	ST		MOUNT PROSPECT	60056	RA	1917
03-34-423-007-0000	209	N	OWEN	ST		MOUNT PROSPECT	60056	RA	1917
03-34-403-018-0000	212	N	EMERSON	ST		MOUNT PROSPECT	60056	RA	1917
03-34-408-006-0000	113	N	MAIN	ST		MOUNT PROSPECT	60056	RA	1917
03-34-408-018-0000	112	N	EMERSON	ST		MOUNT PROSPECT	60056	RA	1917
03-34-320-014-0000	118		RUSSEL	ST		MOUNT PROSPECT	60056	RA	1917
03-34-403-023-0000	202	N	EMERSON	ST		MOUNT PROSPECT	60056	RA	1917
03-34-404-011-0000	203	N	EMERSON	ST		MOUNT PROSPECT	60056	RA	1917
03-33-411-009-0000	104	N	KENILWORTH	AV		MOUNT PROSPECT	60056	RA	1925

03-35-401-090-0000	211		WESTGATE	RD			MOUNT PROSPECT	60056	R1	1968
03-34-423-010-0000	203	N	OWEN	ST			MOUNT PROSPECT	60056	RA	1917
03-34-422-017-0000	206	N	OWEN	ST			MOUNT PROSPECT	60056	RA	1917
03-34-421-018-0000	206	N	SCHOOL	ST			MOUNT PROSPECT	60056	RA	1917
03-34-415-013-0000	110	N	ELM	ST			MOUNT PROSPECT	60056	R1	1917
03-34-323-020-0000	104	N	MAIN	ST			MOUNT PROSPECT	60056	RA	1917
03-34-401-002-0000	311	N	EMERSON	ST			MOUNT PROSPECT	60056	RA	1917
03-34-401-008-0000	310	N	MAPLE	ST			MOUNT PROSPECT	60056	RA	1917
03-34-304-006-0000	311	N	ELMHURST	AV			MOUNT PROSPECT	60056	RA	1917
03-34-305-006-0000	311		RUSSEL	ST			MOUNT PROSPECT	60056	RA	1917
03-34-305-017-0000	310	N	PINE	ST			MOUNT PROSPECT	60056	RA	1917
03-34-304-015-0000	314		RUSSEL	ST			MOUNT PROSPECT	60056	RA	1917
03-34-323-006-0000	111	N	WILLE	ST			MOUNT PROSPECT	60056	RA	1917
03-34-323-004-0000	115	N	WILLE	ST			MOUNT PROSPECT	60056	RA	1917
03-34-410-046-0000	1	N	MAIN	ST		2SE	MOUNT PROSPECT	60056	B5	1917
03-34-412-006-0000	13	N	MAPLE	ST			MOUNT PROSPECT	60056	RA	1917
03-34-410-046-0000	3	N	MAIN	ST		2SE	MOUNT PROSPECT	60056	B5	1917
03-34-410-046-0000	3	N	MAIN	ST		2SW	MOUNT PROSPECT	60056	B5	1917
03-34-405-017-0000	212	N	ELM	ST			MOUNT PROSPECT	60056	RA	1917
03-35-401-091-0000	209		WESTGATE	RD			MOUNT PROSPECT	60056	R1	1968
03-33-413-036-0000	1131	W	PROSPECT	AV			MOUNT PROSPECT	60056	R3	1925
03-35-410-031-0000	311		MARCELLA	RD			MOUNT PROSPECT	60056	R1	1968
03-35-413-010-0000	205		STEVENSON	LN			MOUNT PROSPECT	60056	R1	1968
03-34-417-001-0000	15	N	SCHOOL	ST			MOUNT PROSPECT	60056	R1	1917
03-34-413-005-0000	13	N	ELM	ST			MOUNT PROSPECT	60056	R1	1917
03-34-306-004-0000	315	N	PINE	ST			MOUNT PROSPECT	60056	RA	1917
03-34-404-021-0000	206	N	MAPLE	ST			MOUNT PROSPECT	60056	RA	1917
03-35-410-004-0000	304		STRATTON	LN			MOUNT PROSPECT	60056	R1	1968
03-35-401-081-0000	308		MARCELLA	RD			MOUNT PROSPECT	60056	R1	1968
03-35-410-014-0000	206		STRATTON	LN			MOUNT PROSPECT	60056	R1	1968
03-35-412-007-0000	201		DENEEN	LN			MOUNT PROSPECT	60056	R1	1968
03-34-417-020-0000	8	N	OWEN	ST			MOUNT PROSPECT	60056	R1	1917
03-35-300-028-1001	832	E	RAND	RD		1	MOUNT PROSPECT	60056	B4*	1960
03-35-300-027-1007	830	E	RAND	RD		7	MOUNT PROSPECT	60056	B4*	1960
03-35-300-027-1008	830	E	RAND	RD		8	MOUNT PROSPECT	60056	B4*	1960
03-34-320-015-0000	116		RUSSEL	ST			MOUNT PROSPECT	60056	RA	1917
03-34-321-013-0000	108	N	PINE	ST			MOUNT PROSPECT	60056	RA	1917
03-34-313-016-0000	212	N	PINE	ST			MOUNT PROSPECT	60056	RA	1917
03-34-329-007-0000	9		RIDGE	AV			MOUNT PROSPECT	60056	RA	1917
03-34-328-016-0000	10		RIDGE	AV			MOUNT PROSPECT	60056	B5	1917
03-34-318-011-0000	101		PROSPECT MANOR	AV			MOUNT PROSPECT	60056	RA	1917
03-34-318-022-0000	100		EASTWOOD	AV			MOUNT PROSPECT	60056	RA	1917
03-34-317-011-0000	101		FAIRVIEW	AV			MOUNT PROSPECT	60056	RA	1917
03-34-413-014-0000	12	N	SCHOOL	ST			MOUNT PROSPECT	60056	R1	1917
03-34-317-021-0000	102		PROSPECT MANOR	AV			MOUNT PROSPECT	60056	RA	1917
03-34-319-010-0000	103		EASTWOOD	AV			MOUNT PROSPECT	60056	RA	1917
03-34-307-019-0000	306	N	MAIN	ST			MOUNT PROSPECT	60056	RA	1917
03-34-305-020-0000	304	N	PINE	ST			MOUNT PROSPECT	60056	RA	1917
03-34-304-003-0000	317	N	ELMHURST	AV			MOUNT PROSPECT	60056	RA	1917
03-34-307-003-0000	317	N	WILLE	ST			MOUNT PROSPECT	60056	RA	1917
03-34-307-014-0000	314	N	MAIN	ST			MOUNT PROSPECT	60056	RA	1917
03-34-319-011-0000	101		EASTWOOD	AV			MOUNT PROSPECT	60056	RA	1917
03-34-402-007-0000	311	N	MAPLE	ST			MOUNT PROSPECT	60056	RA	1917
03-34-400-008-0000	309	N	MAIN	ST			MOUNT PROSPECT	60056	RA	1917
03-34-421-005-0000	213	N	ELM	ST			MOUNT PROSPECT	60056	RA	1917
03-35-419-008-0000	308		MARCELLA	RD			MOUNT PROSPECT	60056	R1	1968
03-33-413-040-0000	1107	W	PROSPECT	AV			MOUNT PROSPECT	60056	R3	1925
03-33-413-013-0000	116	N	LANCASTER	ST			MOUNT PROSPECT	60056	R3	1925
08-11-115-020-0000	102	S	WAVERLY	PL			MOUNT PROSPECT	60056	R1	1954
08-11-114-023-0000	104	S	KENILWORTH	AV			MOUNT PROSPECT	60056	R1	1954
08-11-115-021-0000	104	S	WAVERLY	PL			MOUNT PROSPECT	60056	R1	1954
03-34-322-015-0000	114	N	WILLE	ST			MOUNT PROSPECT	60056	RA	1917

03-34-320-009-0000	101	N	ELMHURST	AV		MOUNT PROSPECT	60056	RA	1917
03-35-300-028-1005	832	E	RAND	RD	5	MOUNT PROSPECT	60056	B4*	1960
03-35-300-028-1008	832	E	RAND	RD	8	MOUNT PROSPECT	60056	B4*	1960
03-35-300-028-1009	832	E	RAND	RD	9	MOUNT PROSPECT	60056	B4*	1960
03-35-300-030-1010	834	E	RAND	RD	10	MOUNT PROSPECT	60056	B4*	1960
03-35-300-030-1007	834	E	RAND	RD	7	MOUNT PROSPECT	60056	B4*	1960
03-35-416-005-0000	243		YATES	LN		MOUNT PROSPECT	60056	R1	1968
03-33-403-016-0000	312		DALE	AV		MOUNT PROSPECT	60056	R1	1925
03-33-403-010-0000	310		DALE	AV		MOUNT PROSPECT	60056	R1	1925
03-34-323-021-0000	102	N	MAIN	ST		MOUNT PROSPECT	60056	RA	1917
03-34-314-016-0000	212	N	WILLE	ST		MOUNT PROSPECT	60056	RA	1917
03-35-309-025-0000	1001		ARDYCE	LN	2	MOUNT PROSPECT	60056	R2	1958
03-34-421-009-0000	205	N	ELM	ST		MOUNT PROSPECT	60056	RA	1917
03-34-422-009-0000	203	N	SCHOOL	ST		MOUNT PROSPECT	60056	RA	1917
03-34-422-019-0000	202	N	OWEN	ST		MOUNT PROSPECT	60056	RA	1917
03-34-421-020-0000	202	N	SCHOOL	ST		MOUNT PROSPECT	60056	RA	1917
03-34-315-008-0000	207	N	WILLE	ST		MOUNT PROSPECT	60056	RA	1917
03-34-313-001-0000	221		RUSSEL	ST		MOUNT PROSPECT	60056	RA	1917
03-34-313-012-0000	220	N	PINE	ST		MOUNT PROSPECT	60056	RA	1917
03-34-312-012-0000	220		RUSSEL	ST		MOUNT PROSPECT	60056	RA	1917
03-34-314-001-0000	221	N	PINE	ST		MOUNT PROSPECT	60056	RA	1917
03-34-312-014-0000	216		RUSSEL	ST		MOUNT PROSPECT	60056	RA	1917
03-34-312-003-0000	217	N	ELMHURST	AV		MOUNT PROSPECT	60056	RA	1917
03-34-313-014-0000	216	N	PINE	ST		MOUNT PROSPECT	60056	RA	1917
03-34-314-003-0000	217	N	PINE	ST		MOUNT PROSPECT	60056	RA	1917
03-34-321-015-0000	104	N	PINE	ST		MOUNT PROSPECT	60056	RA	1917
03-35-413-011-0000	203		STEVENSON	LN		MOUNT PROSPECT	60056	R1	1968
03-35-416-002-0000	1515		LOWDEN	LN		MOUNT PROSPECT	60056	R1	1968
03-34-318-010-0000	103		PROSPECT MANOR	AV		MOUNT PROSPECT	60056	RA	1917
03-35-415-013-0000	122		HORNER	LN		MOUNT PROSPECT	60056	R1	1968
03-35-309-034-0000	1201		ARDYCE	LN		MOUNT PROSPECT	60056	R2	1958
03-33-412-008-0000	107	N	KENILWORTH	AV		MOUNT PROSPECT	60056	RA	1925
03-35-405-014-0000	118		YATES	LN		MOUNT PROSPECT	60056	R1	1968
03-35-309-027-0000	1005		ARDYCE	LN		MOUNT PROSPECT	60056	R2	1958
03-35-419-001-0000	322		MARCELLA	RD		MOUNT PROSPECT	60056	R1	1968
03-34-411-030-0000	8	N	MAPLE	ST		MOUNT PROSPECT	60056	R1	1917
03-35-309-021-0000	901		ARDYCE	LN		MOUNT PROSPECT	60056	R2	1958
03-35-309-026-0000	1003		ARDYCE	LN		MOUNT PROSPECT	60056	R2	1958
03-34-312-015-0000	214		RUSSEL	ST		MOUNT PROSPECT	60056	RA	1917
03-34-313-004-0000	215		RUSSEL	ST		MOUNT PROSPECT	60056	RA	1917
03-34-312-004-0000	215	N	ELMHURST	AV		MOUNT PROSPECT	60056	RA	1917
03-34-314-004-0000	215	N	PINE	ST		MOUNT PROSPECT	60056	RA	1917
03-34-314-015-0000	214	N	WILLE	ST		MOUNT PROSPECT	60056	RA	1917
03-34-315-004-0000	215	N	WILLE	ST		MOUNT PROSPECT	60056	RA	1917
03-34-315-015-0000	214	N	MAIN	ST		MOUNT PROSPECT	60056	RA	1917
03-34-312-005-0000	213	N	ELMHURST	AV		MOUNT PROSPECT	60056	RA	1917
03-34-314-005-0000	213	N	PINE	ST		MOUNT PROSPECT	60056	RA	1917
03-34-315-005-0000	213	N	WILLE	ST		MOUNT PROSPECT	60056	RA	1917
03-34-315-016-0000	212	N	MAIN	ST		MOUNT PROSPECT	60056	RA	1917
03-34-423-022-0000	202	N	WILLIAM	ST		MOUNT PROSPECT	60056	RA	1917
03-34-406-003-0000	319	N	ELM	ST		MOUNT PROSPECT	60056	RA	1917
03-34-419-002-0000	315	N	OWEN	ST		MOUNT PROSPECT	60056	RA	1917
03-34-424-011-0000	207	N	WILLIAM	ST		MOUNT PROSPECT	60056	RA	1917
03-34-424-025-0000	206	N	LOUIS	ST		MOUNT PROSPECT	60056	RA	1917
03-33-406-010-0000	1100	W	NORTHWEST	HW	209	MOUNT PROSPECT	60056	R1	1925
03-33-406-010-0000	1100	W	NORTHWEST	HW	211	MOUNT PROSPECT	60056	R1	1925
03-33-406-010-0000	1100	W	NORTHWEST	HW	213	MOUNT PROSPECT	60056	R1	1925
03-33-406-010-0000	1100	W	NORTHWEST	HW	216	MOUNT PROSPECT	60056	R1	1925
03-33-406-010-0000	1100	W	NORTHWEST	HW	217	MOUNT PROSPECT	60056	R1	1925
03-35-310-033-0000	209		NEIL	AV		MOUNT PROSPECT	60056	R1	1981
03-34-404-027-0000	223	N	EMERSON	ST		MOUNT PROSPECT	60056	RA	1917
03-34-404-013-0000	222	N	MAPLE	ST		MOUNT PROSPECT	60056	RA	1917

03-34-403-002-0000	221	N	MAIN	ST		MOUNT PROSPECT	60056	RA	1917
03-35-310-006-0000	804		HARVEST	LN		MOUNT PROSPECT	60056	R1	1981
03-35-310-011-0000	904		HARVEST	LN		MOUNT PROSPECT	60056	R1	1981
03-34-404-006-0000	213	N	EMERSON	ST		MOUNT PROSPECT	60056	RA	1917
03-34-404-018-0000	212	N	MAPLE	ST		MOUNT PROSPECT	60056	RA	1917
03-34-403-019-0000	210	N	EMERSON	ST		MOUNT PROSPECT	60056	RA	1917
03-35-411-024-0000	1424		SMALL	LN		MOUNT PROSPECT	60056	R1	1968
03-35-411-023-0000	1422		SMALL	LN		MOUNT PROSPECT	60056	R1	1968
03-35-411-022-0000	1420		SMALL	LN		MOUNT PROSPECT	60056	R1	1968
03-34-305-003-0000	317		RUSSEL	ST		MOUNT PROSPECT	60056	RA	1917
03-35-413-014-0000	220		YATES	LN		MOUNT PROSPECT	60056	R1	1968
03-35-416-009-0000	1514		JEFFREY	DR		MOUNT PROSPECT	60056	R1	1968
03-35-416-010-0000	1516		JEFFREY	DR		MOUNT PROSPECT	60056	R1	1968
03-34-321-001-0000	121		RUSSEL	ST		MOUNT PROSPECT	60056	RA	1917
03-34-315-012-0000	220	N	MAIN	ST		MOUNT PROSPECT	60056	RA	1917
03-34-312-002-0000	219	N	ELMHURST	AV		MOUNT PROSPECT	60056	RA	1917
03-34-312-013-0000	218		RUSSEL	ST		MOUNT PROSPECT	60056	RA	1917
03-34-313-002-0000	219		RUSSEL	ST		MOUNT PROSPECT	60056	RA	1917
03-35-402-012-0000	212		DENEEN	LN		MOUNT PROSPECT	60056	R1	1968
03-35-402-003-0000	219		STRATTON	LN		MOUNT PROSPECT	60056	R1	1968
03-35-313-001-0000	218		AUTUMN	LN		MOUNT PROSPECT	60056	R1	1981
03-35-311-008-0000	203		ERIC	AV		MOUNT PROSPECT	60056	R2	1981
03-35-301-043-0000	1001		WILDWOOD	LN		MOUNT PROSPECT	60056	R1	1968
03-35-412-008-0000	212		STEVENSON	LN		MOUNT PROSPECT	60056	R1	1968
03-35-412-001-0000	213		DENEEN	LN		MOUNT PROSPECT	60056	R1	1968
03-34-319-021-0000	102	N	ELMHURST	AV		MOUNT PROSPECT	60056	RA	1917
03-35-413-007-0000	211		STEVENSON	LN		MOUNT PROSPECT	60056	R1	1968
03-35-402-005-0000	215		STRATTON	LN		MOUNT PROSPECT	60056	R1	1968
03-35-413-008-0000	209		STEVENSON	LN		MOUNT PROSPECT	60056	R1	1968
03-35-402-002-0000	1400	E	THAYER	ST		MOUNT PROSPECT	60056	CR	1968
03-35-402-006-0000	213		STRATTON	LN		MOUNT PROSPECT	60056	R1	1968
03-35-308-013-0000	1106		ARDYCE	LN		MOUNT PROSPECT	60056	R2	1958
03-34-304-007-0000	309	N	ELMHURST	AV		MOUNT PROSPECT	60056	RA	1917
03-34-304-018-0000	308		RUSSEL	ST		MOUNT PROSPECT	60056	RA	1917
03-35-401-087-0000	216		MARCELLA	RD		MOUNT PROSPECT	60056	R1	1968
03-35-401-088-0000	214		MARCELLA	RD		MOUNT PROSPECT	60056	R1	1968
03-35-401-089-0000	0					MOUNT PROSPECT	60056	R1	1968
03-35-417-016-0000	105		YATES	LN		MOUNT PROSPECT	60056	R1	1968
03-35-405-020-0000	106		YATES	LN		MOUNT PROSPECT	60056	R1	1968
03-35-419-004-0000	316		MARCELLA	RD		MOUNT PROSPECT	60056	R1	1968
03-35-410-033-0000	315		MARCELLA	RD		MOUNT PROSPECT	60056	R1	1968
03-35-419-005-0000	314		MARCELLA	RD		MOUNT PROSPECT	60056	R1	1968
03-35-410-032-0000	313		MARCELLA	RD		MOUNT PROSPECT	60056	R1	1968
03-35-301-033-0000	1030		CARDINAL	LN		MOUNT PROSPECT	60056	R1	1968
03-34-413-006-0000	11	N	ELM	ST		MOUNT PROSPECT	60056	R1	1917
03-35-402-013-0000	210		DENEEN	LN		MOUNT PROSPECT	60056	R1	1968
03-34-414-030-0000	106	N	OWEN	ST		MOUNT PROSPECT	60056	R1	1917
03-35-301-060-0000	900		ARDYCE	LN	102	MOUNT PROSPECT	60056	R2	1958
03-34-315-013-0000	218	N	MAIN	ST		MOUNT PROSPECT	60056	RA	1917
03-33-411-004-0000	114	N	KENILWORTH	AV		MOUNT PROSPECT	60056	RA	1925
03-34-313-005-0000	213		RUSSEL	ST		MOUNT PROSPECT	60056	RA	1917
03-34-312-020-0000	204		RUSSEL	ST		MOUNT PROSPECT	60056	RA	1917
03-34-314-009-0000	205	N	PINE	ST		MOUNT PROSPECT	60056	RA	1917
03-35-411-020-0000	1416		SMALL	LN		MOUNT PROSPECT	60056	R1	1968
03-34-306-015-0000	314	N	WILLE	ST		MOUNT PROSPECT	60056	RA	1917
03-35-301-053-0000	1101		WILDWOOD	LN		MOUNT PROSPECT	60056	R1	1968
03-35-415-007-0000	121		STRATTON	LN		MOUNT PROSPECT	60056	R1	1968
03-34-313-019-0000	206	N	PINE	ST		MOUNT PROSPECT	60056	RA	1917
03-34-314-008-0000	207	N	PINE	ST		MOUNT PROSPECT	60056	RA	1917
03-34-314-018-0000	206	N	WILLE	ST		MOUNT PROSPECT	60056	RA	1917
03-33-416-014-0000	10	N	WAVERLY	PL		MOUNT PROSPECT	60056	RA	1925
03-33-417-006-0000	7	N	WAVERLY	PL		MOUNT PROSPECT	60056	RA	1925

03-33-418-006-0000	9	N	LANCASTER	ST		MOUNT PROSPECT	60056	RA	1925
03-33-416-007-0000	7	N	KENILWORTH	AV		MOUNT PROSPECT	60056	RA	1925
03-34-306-003-0000	317	N	PINE	ST		MOUNT PROSPECT	60056	RA	1917
03-34-321-016-0000	102	N	PINE	ST		MOUNT PROSPECT	60056	RA	1917
03-34-320-049-0000	108		RUSSEL	ST		MOUNT PROSPECT	60056	RA	1917
03-35-409-010-0000	1518		LOWDEN	LN		MOUNT PROSPECT	60056	R1	1968
03-35-409-009-0000	1516		LOWDEN	LN		MOUNT PROSPECT	60056	R1	1968
03-35-410-009-0000	216		STRATTON	LN		MOUNT PROSPECT	60056	R1	1968
03-35-308-004-0000	303		CATINO	CT		MOUNT PROSPECT	60056	R2	1976
03-35-308-005-0000	301		CATINO	CT		MOUNT PROSPECT	60056	R2	1976
03-35-308-006-0000	207		CATINO	CT		MOUNT PROSPECT	60056	R2	1976
03-34-320-013-0000	120		RUSSEL	ST		MOUNT PROSPECT	60056	RA	1917
03-35-409-008-0000	1514		LOWDEN	LN		MOUNT PROSPECT	60056	R1	1968
03-35-411-015-0000	1406		SMALL	LN		MOUNT PROSPECT	60056	R1	1968
03-34-312-009-0000	205	N	ELMHURST	AV		MOUNT PROSPECT	60056	RA	1917
03-34-323-014-0000	116	N	MAIN	ST		MOUNT PROSPECT	60056	RA	1917
03-34-323-017-0000	110	N	MAIN	ST		MOUNT PROSPECT	60056	RA	1917
03-34-320-006-0000	109	N	ELMHURST	AV		MOUNT PROSPECT	60056	RA	1917
03-35-410-029-0000	307		MARCELLA	RD		MOUNT PROSPECT	60056	R1	1968
03-35-419-009-0000	306		MARCELLA	RD		MOUNT PROSPECT	60056	R1	1968
03-35-410-028-0000	305		MARCELLA	RD		MOUNT PROSPECT	60056	R1	1968
03-35-419-010-0000	304		MARCELLA	RD		MOUNT PROSPECT	60056	R1	1968
03-35-301-031-0000	302		WESTGATE	RD		MOUNT PROSPECT	60056	R1	1968
03-35-301-032-0000	300		WESTGATE	RD		MOUNT PROSPECT	60056	R1	1968
03-34-418-012-0000	316	N	OWEN	ST		MOUNT PROSPECT	60056	RA	1917
03-34-406-014-0000	316	N	SCHOOL	ST		MOUNT PROSPECT	60056	RA	1917
03-33-406-016-0000	1100	W	NORTHWEST	HW	219	MOUNT PROSPECT	60056	B1	1925
03-33-406-016-0000	1100	W	NORTHWEST	HW		MOUNT PROSPECT	60056	B1	1925
03-35-420-008-0000	1306	E	THAYER	ST		MOUNT PROSPECT	60056	R1	1968
03-35-420-007-0000	1308	E	THAYER	ST		MOUNT PROSPECT	60056	R1	1968
03-35-420-006-0000	1310	E	THAYER	ST		MOUNT PROSPECT	60056	R1	1968
03-35-309-029-0000	1009		ARDYCE	LN		MOUNT PROSPECT	60056	R2	1958
03-35-309-030-0000	1101		ARDYCE	LN		MOUNT PROSPECT	60056	R2	1958
03-35-309-031-0000	1103		ARDYCE	LN		MOUNT PROSPECT	60056	R2	1958
03-34-323-016-0000	112	N	MAIN	ST		MOUNT PROSPECT	60056	RA	1917
03-34-314-007-0000	209	N	PINE	ST		MOUNT PROSPECT	60056	RA	1917
03-34-321-004-0000	115		RUSSEL	ST		MOUNT PROSPECT	60056	RA	1917
03-34-414-032-0000	103	N	SCHOOL	ST		MOUNT PROSPECT	60056	R1	1917
03-33-417-010-0000	20	N	LANCASTER	ST		MOUNT PROSPECT	60056	RA	1925
03-33-412-016-0000	112	N	WAVERLY	PL		MOUNT PROSPECT	60056	RA	1925
03-35-401-060-0000	305		WESTGATE	RD		MOUNT PROSPECT	60056	R1	1968
03-35-401-082-0000	306		MARCELLA	RD		MOUNT PROSPECT	60056	R1	1968
03-35-401-083-0000	304		MARCELLA	RD		MOUNT PROSPECT	60056	R1	1968
03-35-401-084-0000	302		MARCELLA	RD		MOUNT PROSPECT	60056	R1	1968
03-34-307-018-0000	308	N	MAIN	ST		MOUNT PROSPECT	60056	RA	1917
03-35-309-025-0000	1001		ARDYCE	LN	1	MOUNT PROSPECT	60056	R2	1958
03-35-402-015-0000	206		DENEEN	LN		MOUNT PROSPECT	60056	R1	1968
03-35-409-007-0000	1512		LOWDEN	LN		MOUNT PROSPECT	60056	R1	1968
03-35-409-003-0000	1504		LOWDEN	LN		MOUNT PROSPECT	60056	R1	1968
03-35-308-009-0000	201		CATINO	CT		MOUNT PROSPECT	60056	R2	1976
03-33-412-018-0000	108	N	WAVERLY	PL		MOUNT PROSPECT	60056	RA	1925
03-35-401-013-0000	1304	E	CENTRAL	RD		MOUNT PROSPECT	60056	R1	1966
03-34-316-030-0000	103		FOREST	AV		MOUNT PROSPECT	60056	RA	1917
03-35-414-002-0000	126		STRATTON	LN		MOUNT PROSPECT	60056	R1	1968
03-34-321-006-0000	111		RUSSEL	ST		MOUNT PROSPECT	60056	RA	1917
03-35-313-003-0000	222		AUTUMN	LN		MOUNT PROSPECT	60056	R1	1981
03-35-312-013-0000	217		AUTUMN	LN		MOUNT PROSPECT	60056	R1	1981
03-35-416-013-0000	1513		JEFFREY	DR		MOUNT PROSPECT	60056	R1	1968
03-35-404-003-0000	125		HORNER	LN		MOUNT PROSPECT	60056	R1	1968
03-35-405-004-0000	117		STEVENSON	LN		MOUNT PROSPECT	60056	R1	1968
03-33-408-005-0000	1326	W	CENTRAL	RD		MOUNT PROSPECT	60056	CR	1954
08-11-112-005-0000	1400	W	BUSSE	AV		MOUNT PROSPECT	60056	R1	1956

08-11-112-006-0000	1310	W	BUSSE	AV		MOUNT PROSPECT	60056	R1	1956
03-35-415-008-0000	132		HORNER	LN		MOUNT PROSPECT	60056	R1	1968
03-35-416-014-0000	1511		JEFFREY	DR		MOUNT PROSPECT	60056	R1	1968
03-34-313-008-0000	207		RUSSEL	ST		MOUNT PROSPECT	60056	RA	1917
03-34-312-008-0000	207	N	ELMHURST	AV		MOUNT PROSPECT	60056	RA	1917
03-34-312-019-0000	206		RUSSEL	ST		MOUNT PROSPECT	60056	RA	1917
03-35-309-033-0000	1107		ARDYCE	LN		MOUNT PROSPECT	60056	R2	1958
03-34-416-011-0000	114	N	SCHOOL	ST		MOUNT PROSPECT	60056	R1	1917
03-34-414-004-0000	111	N	SCHOOL	ST		MOUNT PROSPECT	60056	R1	1917
03-35-416-027-0000	1506	E	THAYER	ST		MOUNT PROSPECT	60056	R1	1968
03-35-407-012-0000	2		DEBBIE	DR		MOUNT PROSPECT	60056	R1	1968
03-35-311-009-0000	201		ERIC	AV		MOUNT PROSPECT	60056	R2	1981
03-35-407-011-0000	4		DEBBIE	DR		MOUNT PROSPECT	60056	R1	1968
03-33-415-005-0000	14	N	KENILWORTH	AV		MOUNT PROSPECT	60056	RA	1925
03-33-413-029-0000	104	N	LANCASTER	ST		MOUNT PROSPECT	60056	RA	1925
03-34-322-020-0000	104	N	WILLE	ST		MOUNT PROSPECT	60056	RA	1917
03-34-320-001-0000	119	N	ELMHURST	AV		MOUNT PROSPECT	60056	RA	1917
03-35-412-014-0000	200		STEVENSON	LN		MOUNT PROSPECT	60056	R1	1968
03-35-402-018-0000	200		DENEEN	LN		MOUNT PROSPECT	60056	R1	1968
08-11-114-003-0000	103		BOBBY	LN		MOUNT PROSPECT	60056	R1	1956
08-11-114-004-0000	105		BOBBY	LN		MOUNT PROSPECT	60056	R1	1956
03-34-331-004-0000	15	N	WILLE	ST		MOUNT PROSPECT	60056	RA	1917
03-34-330-004-0000	15	N	PINE	ST		MOUNT PROSPECT	60056	RA	1917
03-34-321-009-0000	116	N	PINE	ST		MOUNT PROSPECT	60056	RA	1917
03-33-413-033-0000	104	N	LANCASTER	ST		MOUNT PROSPECT	60056	RA	1925
03-33-413-035-0000	102	N	LANCASTER	ST		MOUNT PROSPECT	60056	RA	1925
03-33-409-008-0000	208	N	KENILWORTH	AV		MOUNT PROSPECT	60056	RA	1925
03-33-409-009-0000	206	N	KENILWORTH	AV		MOUNT PROSPECT	60056	RA	1925
03-33-409-010-0000	204	N	KENILWORTH	AV		MOUNT PROSPECT	60056	RA	1925
03-35-305-035-0000	64	N	ALBERT	ST		MOUNT PROSPECT	60056	R3	1917
03-33-415-003-0000	18	N	KENILWORTH	AV		MOUNT PROSPECT	60056	RA	1925
03-33-413-025-0000	114	N	LANCASTER	ST		MOUNT PROSPECT	60056	RA	1925
03-33-414-003-0000	111	N	LANCASTER	ST	1S	MOUNT PROSPECT	60056	R3	1925
03-34-329-016-0000	320	W	CENTRAL	RD		MOUNT PROSPECT	60056	B5	1917
08-12-202-022-0000	22	S	LOUIS	ST		MOUNT PROSPECT	60056	RA	1917
08-12-206-002-0000	7	S	ALBERT	ST		MOUNT PROSPECT	60056	RA	1917
08-12-204-016-0000	10		GEORGE	ST		MOUNT PROSPECT	60056	RA	1917
03-33-416-026-0000	1204	W	CENTRAL	RD		MOUNT PROSPECT	60056	RA	1925
03-34-307-015-0000	314	N	MAIN	ST		MOUNT PROSPECT	60056	RA	1917
03-33-414-009-0000	103	N	LANCASTER	ST		MOUNT PROSPECT	60056	RA	1925
03-33-413-023-0000	103	N	WAVERLY	PL		MOUNT PROSPECT	60056	RA	1925
03-33-413-037-0000	1125	W	PROSPECT	AV		MOUNT PROSPECT	60056	R3	1925
03-33-418-002-0000	19	N	LANCASTER	ST		MOUNT PROSPECT	60056	RA	1925
03-35-413-017-0000	214		YATES	LN		MOUNT PROSPECT	60056	R1	1968
03-34-305-008-0000	307		RUSSEL	ST		MOUNT PROSPECT	60056	RA	1917
03-34-322-004-0000	115	N	PINE	ST		MOUNT PROSPECT	60056	RA	1917
03-34-321-011-0000	112	N	PINE	ST		MOUNT PROSPECT	60056	RA	1917
03-34-320-011-0000	124		RUSSEL	ST		MOUNT PROSPECT	60056	RA	1917
03-34-313-013-0000	218	N	PINE	ST		MOUNT PROSPECT	60056	RA	1917
03-35-416-029-0000	1510	E	THAYER	ST		MOUNT PROSPECT	60056	R1	1968
03-35-416-030-0000	1512	E	THAYER	ST		MOUNT PROSPECT	60056	R1	1968
03-35-411-010-0000	1419		LOWDEN	LN		MOUNT PROSPECT	60056	R1	1968
03-34-321-007-0000	109		RUSSEL	ST		MOUNT PROSPECT	60056	RA	1917
03-35-411-004-0000	1407		LOWDEN	LN		MOUNT PROSPECT	60056	R1	1968
03-34-305-005-0000	313		RUSSEL	ST		MOUNT PROSPECT	60056	RA	1917
03-35-414-005-0000	120		STRATTON	LN		MOUNT PROSPECT	60056	R1	1966
03-35-417-001-0000	1513	E	THAYER	ST		MOUNT PROSPECT	60056	R1	1968
03-35-417-002-0000	1511	E	THAYER	ST		MOUNT PROSPECT	60056	R1	1968
03-35-417-003-0000	1509	E	THAYER	ST		MOUNT PROSPECT	60056	R1	1968
03-35-417-004-0000	1507	E	THAYER	ST		MOUNT PROSPECT	60056	R1	1968
03-35-417-021-0000	1514	E	EMMERSON	LN		MOUNT PROSPECT	60056	R1	1968
08-12-213-006-0000	111	S	ALBERT	ST		MOUNT PROSPECT	60056	RA	1917

03-35-414-009-0000	133		MARCELLA	RD		MOUNT PROSPECT	60056	R1	1968
03-34-330-023-0000	20	N	WILLE	ST		MOUNT PROSPECT	60056	RA	1917
03-34-320-045-0000	18	N	PINE	ST		MOUNT PROSPECT	60056	RA	1917
03-34-331-003-0000	17	N	WILLE	ST		MOUNT PROSPECT	60056	RA	1917
03-35-404-017-0000	1428	E	EMMERSON	LN		MOUNT PROSPECT	60056	R1	1968
03-35-404-026-0000	104		STEVENSON	LN		MOUNT PROSPECT	60056	R1	1968
03-35-407-017-0000	11		DEBBIE	DR		MOUNT PROSPECT	60056	R1	1968
03-35-407-019-0000	6		JERRY	DR		MOUNT PROSPECT	60056	R1	1968
03-33-413-041-0000	117	N	WAVERLY	PL		MOUNT PROSPECT	60056	RA	1925
03-34-416-017-0000	102	N	SCHOOL	ST		MOUNT PROSPECT	60056	R1	1917
03-34-415-018-0000	100	N	ELM	ST		MOUNT PROSPECT	60056	R1	1917
03-34-414-011-0000	101	N	SCHOOL	ST		MOUNT PROSPECT	60056	R1	1917
03-34-416-009-0000	101	N	ELM	ST		MOUNT PROSPECT	60056	R1	1917
03-35-305-007-0000	3	N	EDWARD	ST		MOUNT PROSPECT	60056	R3	1917
03-34-415-009-0000	101	N	MAPLE	ST		MOUNT PROSPECT	60056	R1	1917
03-34-415-017-0000	102	N	ELM	ST		MOUNT PROSPECT	60056	R1	1917
03-34-416-008-0000	103	N	ELM	ST		MOUNT PROSPECT	60056	R1	1917
03-34-417-002-0000	13	N	SCHOOL	ST		MOUNT PROSPECT	60056	R1	1917
03-34-427-012-0000	10	N	LOUIS	ST		MOUNT PROSPECT	60056	R1	1917
03-35-403-021-0000	117		HORNER	LN		MOUNT PROSPECT	60056	R1	1968
03-35-416-015-0000	223		YATES	LN		MOUNT PROSPECT	60056	R1	1968
03-35-410-012-0000	210		STRATTON	LN		MOUNT PROSPECT	60056	R1	1968
03-35-412-005-0000	205		DENEEN	LN		MOUNT PROSPECT	60056	R1	1968
03-35-402-009-0000	207		STRATTON	LN		MOUNT PROSPECT	60056	R1	1968
03-34-417-023-0000	2	N	OWEN	ST		MOUNT PROSPECT	60056	R1	1917
03-35-405-013-0000	120		YATES	LN		MOUNT PROSPECT	60056	R1	1968
03-35-309-001-0000	1001		CARDINAL	LN		MOUNT PROSPECT	60056	R2	1976
03-35-309-002-0000	1003		CARDINAL	LN		MOUNT PROSPECT	60056	R2	1976
03-35-309-003-0000	1005		CARDINAL	LN		MOUNT PROSPECT	60056	R2	1976
03-34-328-011-0000	412	W	NORTHWEST	HW		MOUNT PROSPECT	60056	B5	1917
03-34-320-007-0000	107	N	ELMHURST	AV		MOUNT PROSPECT	60056	RA	1917
03-34-320-017-0000	112		RUSSEL	ST		MOUNT PROSPECT	60056	RA	1917
03-34-323-008-0000	107	N	WILLE	ST		MOUNT PROSPECT	60056	RA	1917
03-34-323-019-0000	106	N	MAIN	ST		MOUNT PROSPECT	60056	RA	1917
03-34-314-006-0000	211	N	PINE	ST		MOUNT PROSPECT	60056	RA	1917
03-34-422-005-0000	211	N	SCHOOL	ST		MOUNT PROSPECT	60056	RA	1917
03-34-422-015-0000	210	N	OWEN	ST		MOUNT PROSPECT	60056	RA	1917
03-34-421-016-0000	210	N	SCHOOL	ST		MOUNT PROSPECT	60056	RA	1917
03-34-424-026-0000	204	N	LOUIS	ST		MOUNT PROSPECT	60056	RA	1917
03-34-403-012-0000	201	N	MAIN	ST		MOUNT PROSPECT	60056	RA	1917
03-34-328-001-0000	411		WALNUT	ST		MOUNT PROSPECT	60056	B5	1917
03-35-304-014-0000	6	N	EDWARD	ST		MOUNT PROSPECT	60056	R1	1917
08-11-113-007-0000	105		WELLER	LN		MOUNT PROSPECT	60056	R1	1956
08-11-113-023-0000	106		BOBBY	LN		MOUNT PROSPECT	60056	R1	1956
03-35-407-014-0000	5		DEBBIE	DR		MOUNT PROSPECT	60056	R1	1968
03-33-416-006-0000	9	N	KENILWORTH	AV		MOUNT PROSPECT	60056	RA	1925
03-35-414-004-0000	122		STRATTON	LN		MOUNT PROSPECT	60056	R1	1968
03-35-415-006-0000	123		STRATTON	LN		MOUNT PROSPECT	60056	R1	1968
03-34-413-017-0000	6	N	SCHOOL	ST		MOUNT PROSPECT	60056	R1	1917
08-11-115-006-0000	105	S	KENILWORTH	AV		MOUNT PROSPECT	60056	R1	1954
03-34-320-024-0000	30	N	PINE	ST		MOUNT PROSPECT	60056	RA	1917
03-34-330-003-0000	17	N	PINE	ST		MOUNT PROSPECT	60056	RA	1917
03-35-300-030-1008	834	E	RAND	RD	8	MOUNT PROSPECT	60056	B4*	1960
03-35-300-030-0000	834	E	RAND	RD		MOUNT PROSPECT	60056	B4*	1960
08-11-115-019-0000	131	S	KENILWORTH	AV		MOUNT PROSPECT	60056	R1	1954
03-33-400-019-0000	1300	W	NORTHWEST	HW		MOUNT PROSPECT	60056	B1	1925
03-34-322-006-0000	111	N	PINE	ST		MOUNT PROSPECT	60056	RA	1917
03-34-312-016-0000	212		RUSSEL	ST		MOUNT PROSPECT	60056	RA	1917
03-35-309-037-0000	108		WESTGATE	RD		MOUNT PROSPECT	60056	R2	1958
03-33-300-076-0000	1500	W	CENTRAL	RD		MOUNT PROSPECT	60056	CR	1954
03-33-413-039-0000	1113	W	PROSPECT	AV		MOUNT PROSPECT	60056	R3	1925
03-34-307-005-0000	313	N	WILLE	ST		MOUNT PROSPECT	60056	RA	1917

03-34-307-016-0000	314	N	MAIN	ST		MOUNT PROSPECT	60056	RA	1917
03-34-306-005-0000	313	N	PINE	ST		MOUNT PROSPECT	60056	RA	1917
03-34-320-008-0000	105	N	ELMHURST	AV		MOUNT PROSPECT	60056	RA	1917
03-35-403-007-0000	1431	E	EMMERSON	LN		MOUNT PROSPECT	60056	R1	1968
08-11-105-018-0000	205		BOBBY	LN		MOUNT PROSPECT	60056	R1	1956
08-11-117-005-0000	205		WELLER	LN		MOUNT PROSPECT	60056	R1	1956
03-34-320-012-0000	122		RUSSEL	ST		MOUNT PROSPECT	60056	RA	1917
03-34-409-018-0000	112	N	MAPLE	ST		MOUNT PROSPECT	60056	RA	1917
03-34-409-019-0000	110	N	MAPLE	ST		MOUNT PROSPECT	60056	RA	1917
03-35-416-021-0000	1517		MITCHELL	DR		MOUNT PROSPECT	60056	R1	1968
03-34-404-017-0000	214	N	MAPLE	ST		MOUNT PROSPECT	60056	RA	1917
03-34-403-005-0000	215	N	MAIN	ST		MOUNT PROSPECT	60056	RA	1917
03-35-413-023-0000	202		YATES	LN		MOUNT PROSPECT	60056	R1	1968
03-35-416-026-0000	201		YATES	LN		MOUNT PROSPECT	60056	R1	1968
03-35-405-021-0000	104		YATES	LN		MOUNT PROSPECT	60056	R1	1968
03-34-409-012-0000	101	N	EMERSON	ST		MOUNT PROSPECT	60056	RA	1917
03-35-406-009-0000	1500	E	CENTRAL	RD		MOUNT PROSPECT	60056	R1	1968
08-11-100-018-0000	9	S	BUSSE	RD		MOUNT PROSPECT	60056	R1	1965
03-35-309-016-0000	1002		ARDYCE	LN		MOUNT PROSPECT	60056	R2	1958
03-35-309-017-0000	1000		ARDYCE	LN		MOUNT PROSPECT	60056	R2	1958
03-35-309-018-0000	904		ARDYCE	LN		MOUNT PROSPECT	60056	R2	1958
03-35-309-018-0000	904		ARDYCE	LN	1	MOUNT PROSPECT	60056	R2	1958
03-35-311-005-0000	209		ERIC	AV		MOUNT PROSPECT	60056	R2	1981
03-35-313-011-0000	212		AUTUMN	LN		MOUNT PROSPECT	60056	R1	1981
03-35-310-021-0000	208		ERIC	AV		MOUNT PROSPECT	60056	R1	1981
03-35-311-006-0000	207		ERIC	AV		MOUNT PROSPECT	60056	R2	1981
03-35-311-010-0000	206		AUTUMN	LN		MOUNT PROSPECT	60056	R1	1981
03-35-311-007-0000	205		ERIC	AV		MOUNT PROSPECT	60056	R2	1981
03-33-300-039-0000	201		ARTHUR	AV		MOUNT PROSPECT	60056	I1	1954
03-35-413-022-0000	204		YATES	LN		MOUNT PROSPECT	60056	R1	1968
08-11-113-008-0000	107		WELLER	LN		MOUNT PROSPECT	60056	R1	1956
08-11-113-024-0000	108		BOBBY	LN		MOUNT PROSPECT	60056	R1	1956
03-35-413-024-0000	200		YATES	LN		MOUNT PROSPECT	60056	R1	1968
03-34-413-015-0000	10	N	SCHOOL	ST		MOUNT PROSPECT	60056	R1	1917
03-34-416-001-0000	117	N	ELM	ST		MOUNT PROSPECT	60056	R1	1917
03-33-414-001-0000	111	N	LANCASTER	ST	1N	MOUNT PROSPECT	60056	R3	1925
03-34-414-028-0000	110	N	OWEN	ST		MOUNT PROSPECT	60056	R1	1917
03-33-405-012-0000	213		EVANSTON	AV		MOUNT PROSPECT	60056	R4*	1925
03-33-405-013-0000	211		EVANSTON	AV		MOUNT PROSPECT	60056	R4*	1925
08-11-116-013-0000	119	S	WAVERLY	PL		MOUNT PROSPECT	60056	R1	1954
03-35-407-021-0000	2		JERRY	DR		MOUNT PROSPECT	60056	R1	1968
03-33-405-020-0000	1250	W	NORTHWEST	HW	103	MOUNT PROSPECT	60056	R4*	1925
03-34-320-002-0000	117	N	ELMHURST	AV		MOUNT PROSPECT	60056	RA	1917
03-35-309-019-0000	902		ARDYCE	LN		MOUNT PROSPECT	60056	R2	1958
03-35-309-015-0000	1004		ARDYCE	LN		MOUNT PROSPECT	60056	R2	1958
03-34-415-006-0000	107	N	MAPLE	ST		MOUNT PROSPECT	60056	R1	1917
03-34-415-007-0000	105	N	MAPLE	ST		MOUNT PROSPECT	60056	R1	1917
03-34-415-008-0000	103	N	MAPLE	ST		MOUNT PROSPECT	60056	R1	1917
03-34-408-008-0000	109	N	MAIN	ST		MOUNT PROSPECT	60056	RA	1917
03-34-315-006-0000	211	N	WILLE	ST		MOUNT PROSPECT	60056	RA	1917
03-34-315-017-0000	210	N	MAIN	ST		MOUNT PROSPECT	60056	RA	1917
03-34-312-007-0000	209	N	ELMHURST	AV		MOUNT PROSPECT	60056	RA	1917
03-34-312-018-0000	208		RUSSEL	ST		MOUNT PROSPECT	60056	RA	1917
03-34-313-018-0000	208	N	PINE	ST		MOUNT PROSPECT	60056	RA	1917
03-34-313-007-0000	209		RUSSEL	ST		MOUNT PROSPECT	60056	RA	1917
03-35-402-010-0000	205		STRATTON	LN		MOUNT PROSPECT	60056	R1	1968
03-35-410-015-0000	204		STRATTON	LN		MOUNT PROSPECT	60056	R1	1968
03-35-409-006-0000	1510		LOWDEN	LN		MOUNT PROSPECT	60056	R1	1968
03-35-409-005-0000	1508		LOWDEN	LN		MOUNT PROSPECT	60056	R1	1968
03-35-300-027-1009	830	E	RAND	RD	9	MOUNT PROSPECT	60056	B4*	1960
03-35-408-003-0000	1406		LOWDEN	LN		MOUNT PROSPECT	60056	R1	1968
03-35-408-006-0000	1412		LOWDEN	LN		MOUNT PROSPECT	60056	R1	1968

03-35-408-007-0000	1414		LOWDEN	LN			MOUNT PROSPECT	60056	R1	1968
03-34-312-017-0000	210		RUSSEL	ST			MOUNT PROSPECT	60056	RA	1917
03-35-411-013-0000	1402		SMALL	LN			MOUNT PROSPECT	60056	R1	1968
03-35-308-017-0000	202		WESTGATE	RD			MOUNT PROSPECT	60056	R2	1958
03-34-412-013-0000	14	N	ELM	ST			MOUNT PROSPECT	60056	R1	1917
03-34-410-047-0000	19	N	MAIN	ST			MOUNT PROSPECT	60056	B5	1917
03-34-411-029-0000	8	N	MAPLE	ST			MOUNT PROSPECT	60056	R1	1917
03-35-305-033-0000	68	N	ALBERT	ST			MOUNT PROSPECT	60056	R3	1917
03-33-409-012-0000	200	N	KENILWORTH	AV			MOUNT PROSPECT	60056	RA	1925
03-35-300-011-0000	820	E	RAND	RD			MOUNT PROSPECT	60056	B3	1960
03-34-425-011-0000	102	N	LOUIS	ST			MOUNT PROSPECT	60056	R1	1917
03-34-414-026-0000	114	N	OWEN	ST			MOUNT PROSPECT	60056	R1	1917
03-34-414-027-0000	112	N	OWEN	ST			MOUNT PROSPECT	60056	R1	1917
03-35-405-011-0000	103		STEVENSON	LN			MOUNT PROSPECT	60056	R1	1968
03-34-427-011-0000	12	N	LOUIS	ST			MOUNT PROSPECT	60056	R1	1917
03-35-304-003-0000	11	N	LOUIS	ST			MOUNT PROSPECT	60056	R1	1917
03-33-416-025-0000	1210	W	CENTRAL	RD			MOUNT PROSPECT	60056	RA	1925
03-35-403-028-0000	101		HORNER	LN			MOUNT PROSPECT	60056	R1	1968
03-35-403-029-0000	101		HORNER	LN			MOUNT PROSPECT	60056	R1	1966
03-33-419-005-0000	708	W	CENTRAL	RD			MOUNT PROSPECT	60056	I1	1925
03-35-403-024-0000	111		HORNER	LN			MOUNT PROSPECT	60056	R1	1968
03-34-323-005-0000	113	N	WILLE	ST			MOUNT PROSPECT	60056	RA	1917
03-34-304-016-0000	312		RUSSEL	ST			MOUNT PROSPECT	60056	RA	1917
03-34-304-005-0000	313	N	ELMHURST	AV			MOUNT PROSPECT	60056	RA	1917
03-34-306-016-0000	312	N	WILLE	ST			MOUNT PROSPECT	60056	RA	1917
03-35-417-008-0000	1512		MARK	DR			MOUNT PROSPECT	60056	R1	1968
03-35-405-019-0000	108		YATES	LN			MOUNT PROSPECT	60056	R1	1968
03-35-401-065-0000	1306	E	CENTRAL	RD			MOUNT PROSPECT	60056	R1	1966
03-34-412-020-0000	202	E	CENTRAL	RD			MOUNT PROSPECT	60056	R1	1917
03-35-417-020-0000	1512	E	EMMERSON	LN			MOUNT PROSPECT	60056	R1	1968
03-35-417-019-0000	1510	E	EMMERSON	LN			MOUNT PROSPECT	60056	R1	1968
03-33-413-028-0000	108	N	LANCASTER	ST			MOUNT PROSPECT	60056	RA	1925
03-33-413-020-0000	109	N	WAVERLY	PL			MOUNT PROSPECT	60056	RA	1925
03-33-412-028-0000	106	N	WAVERLY	PL			MOUNT PROSPECT	60056	RA	1925
03-34-410-046-0000	3	N	MAIN	ST		1SW	MOUNT PROSPECT	60056	B5	1917
03-33-417-021-0000	1102	W	CENTRAL	RD			MOUNT PROSPECT	60056	RA	1925
03-33-417-022-0000	2	N	LANCASTER	ST			MOUNT PROSPECT	60056	RA	1925
03-34-427-001-0000	15	N	WILLIAM	ST			MOUNT PROSPECT	60056	R1	1917
03-34-426-009-0000	16	N	WILLIAM	ST			MOUNT PROSPECT	60056	R1	1917
03-33-417-007-0000	5	N	WAVERLY	PL			MOUNT PROSPECT	60056	RA	1925
03-35-301-050-0000	1216		CARDINAL	LN			MOUNT PROSPECT	60056	R1	1968
03-35-402-001-0000	1400	E	THAYER	ST			MOUNT PROSPECT	60056	CR	1968
03-33-411-005-0000	112	N	KENILWORTH	AV			MOUNT PROSPECT	60056	RA	1925
03-33-411-006-0000	110	N	KENILWORTH	AV			MOUNT PROSPECT	60056	RA	1925
03-33-411-007-0000	108	N	KENILWORTH	AV			MOUNT PROSPECT	60056	RA	1925
03-33-411-008-0000	106	N	KENILWORTH	AV			MOUNT PROSPECT	60056	RA	1925
03-35-417-005-0000	1505	E	THAYER	ST			MOUNT PROSPECT	60056	R1	1968
03-33-414-007-0000	107	N	LANCASTER	ST			MOUNT PROSPECT	60056	RA	1925
03-35-405-012-0000	101		STEVENSON	LN			MOUNT PROSPECT	60056	R1	1968
03-34-328-009-0000	416	W	NORTHWEST	HW			MOUNT PROSPECT	60056	B5	1917
03-34-328-010-0000	416	W	NORTHWEST	HW			MOUNT PROSPECT	60056	B5	1917
03-34-313-010-0000	203		RUSSEL	ST			MOUNT PROSPECT	60056	RA	1917
03-34-313-021-0000	202	N	PINE	ST			MOUNT PROSPECT	60056	RA	1917
03-34-312-021-0000	202		RUSSEL	ST			MOUNT PROSPECT	60056	RA	1917
03-34-312-010-0000	203	N	ELMHURST	AV			MOUNT PROSPECT	60056	RA	1917
03-34-313-022-0000	200	N	PINE	ST			MOUNT PROSPECT	60056	RA	1917
03-34-321-002-0000	119		RUSSEL	ST			MOUNT PROSPECT	60056	RA	1917
03-33-416-020-0000	1202	W	CENTRAL	RD			MOUNT PROSPECT	60056	RA	1925
03-33-416-021-0000	1200	W	CENTRAL	RD			MOUNT PROSPECT	60056	RA	1925
03-33-416-022-0000	1200	W	CENTRAL	RD			MOUNT PROSPECT	60056	RA	1925
08-11-114-005-0000	107		BOBBY	LN			MOUNT PROSPECT	60056	R1	1956
08-11-113-012-0000	115		WELLER	LN			MOUNT PROSPECT	60056	R1	1956

03-33-405-020-0000	1250	W	NORTHWEST	HW	104	MOUNT PROSPECT	60056	R4*	1925
03-33-405-020-0000	1250	W	NORTHWEST	HW	105	MOUNT PROSPECT	60056	R4*	1925
03-35-301-045-0000	1005		WILDWOOD	LN		MOUNT PROSPECT	60056	R1	1968
03-35-301-048-0000	1007		WILDWOOD	LN		MOUNT PROSPECT	60056	R1	1968
03-35-405-025-0000	100		YATES	LN		MOUNT PROSPECT	60056	R1	1968
03-33-416-023-0000	20	N	WAVERLY	PL		MOUNT PROSPECT	60056	RA	1925
03-33-416-002-0000	17	N	KENILWORTH	AV		MOUNT PROSPECT	60056	RA	1925
03-34-330-001-0000	21	N	PINE	ST		MOUNT PROSPECT	60056	RA	1917
03-34-331-001-0000	21	N	WILLE	ST		MOUNT PROSPECT	60056	RA	1917
03-35-403-006-0000	1429	E	EMMERSON	LN		MOUNT PROSPECT	60056	R1	1968
03-33-415-010-0000	1322	W	CENTRAL	RD		MOUNT PROSPECT	60056	RA	1958
03-33-415-009-0000	1324	W	CENTRAL	RD		MOUNT PROSPECT	60056	RA	1958
03-33-415-014-0000	1324	W	CENTRAL	RD		MOUNT PROSPECT	60056	RA	1958
03-35-402-020-0000	1400	E	THAYER	ST		MOUNT PROSPECT	60056	CR	1968
03-33-405-020-0000	1250	W	NORTHWEST	HW		MOUNT PROSPECT	60056	R4*	1925
03-35-404-005-0000	1415	E	THAYER	ST		MOUNT PROSPECT	60056	R1	1968
03-35-404-004-0000	1413	E	THAYER	ST		MOUNT PROSPECT	60056	R1	1968
03-35-305-006-0000	5	N	EDWARD	ST		MOUNT PROSPECT	60056	R3	1917
03-33-419-012-1001	800	W	CENTRAL	RD	1	MOUNT PROSPECT	60056	I1	1925
03-33-414-003-0000	111	N	LANCASTER	ST	2N	MOUNT PROSPECT	60056	R3	1925
03-33-414-003-0000	111	N	LANCASTER	ST	2S	MOUNT PROSPECT	60056	R3	1925
03-33-413-017-0000	115	N	WAVERLY	PL		MOUNT PROSPECT	60056	RA	1925
03-33-412-005-0000	113	N	KENILWORTH	AV		MOUNT PROSPECT	60056	RA	1925
03-35-415-009-0000	130		HORNER	LN		MOUNT PROSPECT	60056	R1	1968
03-35-414-001-0000	128		STRATTON	LN		MOUNT PROSPECT	60056	R1	1968
03-34-410-046-0000	1	N	MAIN	ST	2SW	MOUNT PROSPECT	60056	B5	1917
03-34-410-046-0000	1	N	MAIN	ST		MOUNT PROSPECT	60056	B5	1917
03-34-410-046-0000	3	N	MAIN	ST	1GSE	MOUNT PROSPECT	60056	B5	1917
03-34-410-045-0000	5	N	MAIN	ST		MOUNT PROSPECT	60056	B5	1917
03-34-415-016-0000	104	N	ELM	ST		MOUNT PROSPECT	60056	R1	1917
03-33-405-020-0000	1250	W	NORTHWEST	HW	202	MOUNT PROSPECT	60056	R4*	1925
03-33-405-020-0000	1250	W	NORTHWEST	HW	203	MOUNT PROSPECT	60056	R4*	1925
03-33-415-016-0000	4	N	KENILWORTH	AV		MOUNT PROSPECT	60056	RA	1925
03-34-416-006-0000	107	N	ELM	ST		MOUNT PROSPECT	60056	R1	1917
03-35-305-034-0000	66	N	ALBERT	ST		MOUNT PROSPECT	60056	R3	1917
03-34-411-028-0000	12	N	MAPLE	ST		MOUNT PROSPECT	60056	R1	1917
08-11-112-007-0000	1308	W	BUSSE	AV		MOUNT PROSPECT	60056	R1	1956
08-11-116-017-0000	127	S	WAVERLY	PL		MOUNT PROSPECT	60056	R1	1954
03-34-427-013-0000	8	N	LOUIS	ST		MOUNT PROSPECT	60056	R1	1917
03-35-304-005-0000	7	N	LOUIS	ST		MOUNT PROSPECT	60056	R1	1917
03-35-304-006-0000	5	N	LOUIS	ST		MOUNT PROSPECT	60056	R1	1917
03-34-427-014-0000	6	N	LOUIS	ST		MOUNT PROSPECT	60056	R1	1917
08-11-114-036-0000	130	S	KENILWORTH	AV		MOUNT PROSPECT	60056	R1	1954
08-11-116-019-0000	131	S	WAVERLY	PL		MOUNT PROSPECT	60056	R1	1954
08-11-116-034-0000	132	S	LANCASTER	ST		MOUNT PROSPECT	60056	R1	1954
08-11-110-039-0000	128		WE GO	TL		MOUNT PROSPECT	60056	R1	1954
03-35-410-027-0000	303		MARCELLA	RD		MOUNT PROSPECT	60056	R1	1968
03-33-408-004-0000	1500	W	CENTRAL	RD		MOUNT PROSPECT	60056	CR	1954
03-35-410-018-0000	205		MARCELLA	RD		MOUNT PROSPECT	60056	R1	1968
03-33-413-018-0000	113	N	WAVERLY	PL		MOUNT PROSPECT	60056	RA	1925
03-33-413-026-0000	112	N	LANCASTER	ST		MOUNT PROSPECT	60056	RA	1925
03-35-402-008-0000	209		STRATTON	LN		MOUNT PROSPECT	60056	R1	1968
03-34-322-018-0000	108	N	WILLE	ST		MOUNT PROSPECT	60056	RA	1917
03-34-414-031-0000	104	N	OWEN	ST		MOUNT PROSPECT	60056	R1	1917
03-35-401-009-0000	13		WESTGATE	RD		MOUNT PROSPECT	60056	R1	1968
03-35-405-007-0000	111		STEVENSON	LN		MOUNT PROSPECT	60056	R1	1968
03-35-404-025-0000	106		STEVENSON	LN		MOUNT PROSPECT	60056	R1	1968
03-35-404-016-0000	1426	E	EMMERSON	LN		MOUNT PROSPECT	60056	R1	1968
03-35-403-003-0000	1423	E	EMMERSON	LN		MOUNT PROSPECT	60056	R1	1968
03-34-315-003-0000	217	N	WILLE	ST		MOUNT PROSPECT	60056	RA	1917
03-34-315-014-0000	216	N	MAIN	ST		MOUNT PROSPECT	60056	RA	1917
03-34-313-015-0000	214	N	PINE	ST		MOUNT PROSPECT	60056	RA	1917

08-11-116-032-0000	128	S	LANCASTER	ST		MOUNT PROSPECT	60056	R1	1954
08-11-114-034-0000	126	S	KENILWORTH	AV		MOUNT PROSPECT	60056	R1	1954
08-11-115-022-0000	106	S	WAVERLY	PL		MOUNT PROSPECT	60056	R1	1954
08-11-114-024-0000	106	S	KENILWORTH	AV		MOUNT PROSPECT	60056	R1	1954
03-34-321-014-0000	106	N	PINE	ST		MOUNT PROSPECT	60056	RA	1917
03-35-419-007-0000	310		MARCELLA	RD		MOUNT PROSPECT	60056	R1	1968
03-35-410-030-0000	309		MARCELLA	RD		MOUNT PROSPECT	60056	R1	1968
03-34-326-009-0000	604	W	CENTRAL	RD		MOUNT PROSPECT	60056	I1	1917
03-33-417-019-0000	1106	W	CENTRAL	RD		MOUNT PROSPECT	60056	RA	1925
03-33-417-020-0000	1104	W	CENTRAL	RD		MOUNT PROSPECT	60056	RA	1925
03-34-305-016-0000	312	N	PINE	ST		MOUNT PROSPECT	60056	RA	1917
03-35-302-016-0000	799	E	RAND	RD		MOUNT PROSPECT	60056	B3*	1917
03-35-417-009-0000	1514		MARK	DR		MOUNT PROSPECT	60056	R1	1968
03-35-301-042-0000	1218		CARDINAL	LN		MOUNT PROSPECT	60056	R1	1968
03-35-308-012-0000	1104		ARDYCE	LN		MOUNT PROSPECT	60056	R2	1958
03-35-407-023-0000	5		JERRY	DR		MOUNT PROSPECT	60056	R1	1968
03-34-314-002-0000	219	N	PINE	ST		MOUNT PROSPECT	60056	RA	1917
03-34-409-021-0000	106	N	MAPLE	ST		MOUNT PROSPECT	60056	RA	1917
03-35-401-011-0000	7		WESTGATE	RD		MOUNT PROSPECT	60056	R1	1968
03-33-414-002-0000	111	N	LANCASTER	ST	2N	MOUNT PROSPECT	60056	R3	1925
03-34-325-002-0000	605	W	HENRY	ST		MOUNT PROSPECT	60056	RA	1917
03-33-415-001-0000	22	N	KENILWORTH	AV		MOUNT PROSPECT	60056	RA	1925
03-33-415-002-0000	20	N	KENILWORTH	AV		MOUNT PROSPECT	60056	RA	1925
03-34-323-018-0000	108	N	MAIN	ST		MOUNT PROSPECT	60056	RA	1917
03-33-414-003-0000	111	N	LANCASTER	ST		MOUNT PROSPECT	60056	R3	1925
03-33-414-003-0000	111	N	LANCASTER	ST	1N	MOUNT PROSPECT	60056	R3	1925
03-34-407-014-0000	720	E	RAND	RD		MOUNT PROSPECT	60056	B4	1917
03-33-300-043-0000	301		ARTHUR	AV		MOUNT PROSPECT	60056	I1	1954
03-34-417-007-0000	3	N	SCHOOL	ST		MOUNT PROSPECT	60056	R1	1917
03-35-303-003-0000	111	N	LOUIS	ST		MOUNT PROSPECT	60056	R1	1917
03-35-303-004-0000	109	N	LOUIS	ST		MOUNT PROSPECT	60056	R1	1917
03-34-327-012-0000	404		WALNUT	ST		MOUNT PROSPECT	60056	RA	1917
03-34-327-013-0000	402		WALNUT	ST		MOUNT PROSPECT	60056	RA	1917
03-34-327-014-0000	400		WALNUT	ST		MOUNT PROSPECT	60056	RA	1917
03-35-415-004-0000	127		STRATTON	LN		MOUNT PROSPECT	60056	R1	1968
03-35-415-011-0000	126		HORNER	LN		MOUNT PROSPECT	60056	R1	1968
03-35-403-018-0000	123		HORNER	LN		MOUNT PROSPECT	60056	R1	1968
03-35-415-012-0000	124		HORNER	LN		MOUNT PROSPECT	60056	R1	1968
03-35-308-010-0000	1100		ARDYCE	LN		MOUNT PROSPECT	60056	R2	1958
03-35-416-025-0000	203		YATES	LN		MOUNT PROSPECT	60056	R1	1968
03-35-416-022-0000	1515		MITCHELL	DR		MOUNT PROSPECT	60056	R1	1968
03-35-404-022-0000	112		STEVENSON	LN		MOUNT PROSPECT	60056	R1	1968
03-35-405-005-0000	115		STEVENSON	LN		MOUNT PROSPECT	60056	R1	1968
03-35-404-023-0000	110		STEVENSON	LN		MOUNT PROSPECT	60056	R1	1968
03-34-411-010-0000	5	N	EMERSON	ST		MOUNT PROSPECT	60056	RA	1917
08-11-113-006-0000	103		WELLER	LN		MOUNT PROSPECT	60056	R1	1956
03-34-415-004-0000	111	N	MAPLE	ST		MOUNT PROSPECT	60056	R1	1917
08-11-203-020-0000	18		I OKA	AV		MOUNT PROSPECT	60056	RA	1917
03-34-327-011-0000	406		WALNUT	ST		MOUNT PROSPECT	60056	RA	1917
03-35-404-002-0000	127		HORNER	LN		MOUNT PROSPECT	60056	R1	1968
03-35-404-012-0000	1418	E	EMMERSON	LN		MOUNT PROSPECT	60056	R1	1968
03-35-405-008-0000	109		STEVENSON	LN		MOUNT PROSPECT	60056	R1	1968
08-12-208-019-0000	114	S	WILLIAM	ST		MOUNT PROSPECT	60056	RA	1917
03-33-418-008-0000	5	N	LANCASTER	ST		MOUNT PROSPECT	60056	RA	1925
03-35-414-003-0000	124		STRATTON	LN		MOUNT PROSPECT	60056	R1	1968
03-33-414-001-0000	111	N	LANCASTER	ST	1S	MOUNT PROSPECT	60056	R3	1925
03-33-414-001-0000	111	N	LANCASTER	ST	2N	MOUNT PROSPECT	60056	R3	1925
03-33-414-001-0000	111	N	LANCASTER	ST	2S	MOUNT PROSPECT	60056	R3	1925
03-33-414-002-0000	111	N	LANCASTER	ST		MOUNT PROSPECT	60056	R3	1925
03-35-417-014-0000	1511		MARK	DR		MOUNT PROSPECT	60056	R1	1968
03-35-417-015-0000	1509		MARK	DR		MOUNT PROSPECT	60056	R1	1968
03-35-417-012-0000	1515		MARK	DR		MOUNT PROSPECT	60056	R1	1968

03-35-405-018-0000	110		YATES	LN		MOUNT PROSPECT	60056	R1	1968
03-33-300-078-0000	1700	W	CENTRAL	RD		MOUNT PROSPECT	60056	I1	1954
03-33-411-010-0000	102	N	KENILWORTH	AV		MOUNT PROSPECT	60056	RA	1925
03-34-325-017-0000	500	W	NORTHWEST	HW		MOUNT PROSPECT	60056	B5	1917
03-34-329-004-0000	15		RIDGE	AV		MOUNT PROSPECT	60056	RA	1917
03-34-325-013-0000	514	W	NORTHWEST	HW		MOUNT PROSPECT	60056	B5	1917
03-34-325-014-0000	512	W	NORTHWEST	HW		MOUNT PROSPECT	60056	B5	1917
03-34-329-005-0000	13		RIDGE	AV		MOUNT PROSPECT	60056	RA	1917
03-34-325-015-0000	510	W	NORTHWEST	HW		MOUNT PROSPECT	60056	B5	1917
03-34-412-009-0000	5	N	MAPLE	ST		MOUNT PROSPECT	60056	RA	1917
03-34-411-022-0000	2	N	MAPLE	ST		MOUNT PROSPECT	60056	R1	1917
03-34-412-010-0000	3	N	MAPLE	ST		MOUNT PROSPECT	60056	RA	1917
03-35-401-010-0000	9		WESTGATE	RD		MOUNT PROSPECT	60056	R1	1968
03-34-315-007-0000	209	N	WILLE	ST		MOUNT PROSPECT	60056	RA	1917
03-35-309-007-0000	1002		CALLERO	CR		MOUNT PROSPECT	60056	R2	1976
03-35-309-006-0000	1004		CALLERO	CR		MOUNT PROSPECT	60056	R2	1976
03-35-300-022-0000	828	E	RAND	RD		MOUNT PROSPECT	60056	B4*	1960
03-35-300-027-0000	830	E	RAND	RD		MOUNT PROSPECT	60056	B4*	1960
03-34-315-002-0000	219	N	WILLE	ST		MOUNT PROSPECT	60056	RA	1917
03-34-314-023-0000	218	N	WILLE	ST		MOUNT PROSPECT	60056	RA	1917
03-35-309-024-0000	907		ARDYCE	LN		MOUNT PROSPECT	60056	R2	1958
03-35-309-028-0000	1007		ARDYCE	LN		MOUNT PROSPECT	60056	R2	1958
03-35-417-017-0000	103		YATES	LN		MOUNT PROSPECT	60056	R1	1968
03-35-417-018-0000	101		YATES	LN		MOUNT PROSPECT	60056	R1	1968
03-35-309-035-0000	1203		ARDYCE	LN		MOUNT PROSPECT	60056	R2	1958
03-35-309-036-0000	1205		ARDYCE	LN		MOUNT PROSPECT	60056	R2	1958
03-35-309-038-0000	110		WESTGATE	RD		MOUNT PROSPECT	60056	R2	1958
03-34-322-008-0000	107	N	PINE	ST		MOUNT PROSPECT	60056	RA	1917
03-35-404-008-0000	1421	E	THAYER	ST		MOUNT PROSPECT	60056	R1	1968
03-35-301-047-0000	1004		CARDINAL	LN		MOUNT PROSPECT	60056	R1	1968
03-35-301-046-0000	1000		CARDINAL	LN		MOUNT PROSPECT	60056	R1	1968
03-35-300-062-0000	740	E	RAND	RD		MOUNT PROSPECT	60056	B3*	1970
03-35-412-011-0000	206		STEVENSON	LN		MOUNT PROSPECT	60056	R1	1968
03-33-412-003-0000	117	N	KENILWORTH	AV		MOUNT PROSPECT	60056	RA	1925
03-35-414-010-0000	131		MARCELLA	RD		MOUNT PROSPECT	60056	R1	1968
03-35-309-018-0000	904		ARDYCE	LN	2	MOUNT PROSPECT	60056	R2	1958
08-11-116-007-0000	107	S	WAVERLY	PL		MOUNT PROSPECT	60056	R1	1954
03-34-410-046-0000	1	N	MAIN	ST	1SE	MOUNT PROSPECT	60056	B5	1917
03-34-410-046-0000	1	N	MAIN	ST	1SW	MOUNT PROSPECT	60056	B5	1917
03-34-325-016-0000	500	W	NORTHWEST	HW		MOUNT PROSPECT	60056	B5	1917
03-33-417-004-0000	11	N	WAVERLY	PL		MOUNT PROSPECT	60056	RA	1925
03-35-305-047-0000	40	N	ALBERT	ST		MOUNT PROSPECT	60056	R3	1917
03-35-305-052-0000	32	N	ALBERT	ST		MOUNT PROSPECT	60056	R3	1917
03-35-305-029-0000	10	N	ALBERT	ST		MOUNT PROSPECT	60056	R3	1917
03-35-305-026-0000	4	N	ALBERT	ST		MOUNT PROSPECT	60056	R3	1917
08-11-207-017-0000	108		HI LUSI	AV		MOUNT PROSPECT	60056	RA	1917
08-11-113-028-0000	116		BOBBY	LN		MOUNT PROSPECT	60056	R1	1956
08-11-107-012-0000	1203		CLEVEN	AV		MOUNT PROSPECT	60056	R1	1954
08-11-107-011-0000	1205		CLEVEN	AV		MOUNT PROSPECT	60056	R1	1954
08-11-107-010-0000	201	S	KENILWORTH	AV		MOUNT PROSPECT	60056	R1	1954
08-12-204-010-0000	19	S	EDWARD	ST		MOUNT PROSPECT	60056	RA	1917
03-34-308-033-0000	201		FOREST	AV		MOUNT PROSPECT	60056	RA	1917
03-35-308-011-0000	1102		ARDYCE	LN		MOUNT PROSPECT	60056	R2	1958
03-35-416-028-0000	1508	E	THAYER	ST		MOUNT PROSPECT	60056	R1	1968
03-35-403-008-0000	1433	E	EMMERSON	LN		MOUNT PROSPECT	60056	R1	1968
03-35-403-009-0000	1435	E	EMMERSON	LN		MOUNT PROSPECT	60056	R1	1968
03-35-403-010-0000	1437	E	EMMERSON	LN		MOUNT PROSPECT	60056	R1	1968
03-35-414-011-0000	129		MARCELLA	RD		MOUNT PROSPECT	60056	R1	1968
03-35-404-006-0000	1417	E	THAYER	ST		MOUNT PROSPECT	60056	R1	1968
03-34-415-010-0000	116	N	ELM	ST		MOUNT PROSPECT	60056	R1	1917
03-34-416-010-0000	116	N	SCHOOL	ST		MOUNT PROSPECT	60056	R1	1917
03-34-414-003-0000	113	N	SCHOOL	ST		MOUNT PROSPECT	60056	R1	1917

03-34-415-011-0000	114	N	ELM	ST		MOUNT PROSPECT	60056	R1	1917
03-35-403-025-0000	109		HORNER	LN		MOUNT PROSPECT	60056	R1	1968
08-12-210-021-0000	118	S	EDWARD	ST		MOUNT PROSPECT	60056	RA	1917
08-10-214-007-0000	13		AUDREY	LN		MOUNT PROSPECT	60056	R1	1962
03-34-315-020-0000	204	N	MAIN	ST		MOUNT PROSPECT	60056	RA	1917
03-34-329-001-0000	21		RIDGE	AV		MOUNT PROSPECT	60056	RA	1917
03-33-413-014-0000	116	N	LANCASTER	ST		MOUNT PROSPECT	60056	R3	1925
03-33-413-015-0000	116	N	LANCASTER	ST		MOUNT PROSPECT	60056	R3	1925
08-11-112-008-0000	1306	W	BUSSE	AV		MOUNT PROSPECT	60056	R1	1956
03-34-330-014-0000	18	N	WILLE	ST		MOUNT PROSPECT	60056	RA	1917
03-34-320-046-0000	16	N	PINE	ST		MOUNT PROSPECT	60056	RA	1917
03-34-316-022-0000	100		FAIRVIEW	AV		MOUNT PROSPECT	60056	RA	1917
03-34-327-001-0000	513	W	HENRY	ST		MOUNT PROSPECT	60056	RA	1917
03-34-325-001-0000	607	W	HENRY	ST		MOUNT PROSPECT	60056	RA	1917
03-34-327-002-0000	511	W	HENRY	ST		MOUNT PROSPECT	60056	RA	1917
03-34-327-003-0000	509	W	HENRY	ST		MOUNT PROSPECT	60056	RA	1917
03-34-411-003-0000	19	N	EMERSON	ST		MOUNT PROSPECT	60056	RA	1917
03-34-411-024-0000	15	N	EMERSON	ST		MOUNT PROSPECT	60056	RA	1917
03-34-410-029-0000	14	N	EMERSON	ST		MOUNT PROSPECT	60056	RA	1917
03-34-411-026-0000	8	N	MAPLE	ST		MOUNT PROSPECT	60056	R1	1917
03-34-320-041-0000	10	N	PINE	ST		MOUNT PROSPECT	60056	RA	1917
03-34-331-007-0000	9	N	WILLE	ST		MOUNT PROSPECT	60056	RA	1917
08-12-202-013-0000	4	S	LOUIS	ST		MOUNT PROSPECT	60056	RA	1917
08-12-204-013-0000	4		GEORGE	ST		MOUNT PROSPECT	60056	RA	1917
08-12-206-011-0000	3	S	ALBERT	ST		MOUNT PROSPECT	60056	RA	1917
03-34-329-006-0000	11		RIDGE	AV		MOUNT PROSPECT	60056	RA	1917
03-34-328-008-0000	418	W	NORTHWEST	HW		MOUNT PROSPECT	60056	B5	1917
03-33-412-002-0000	119	N	KENILWORTH	AV		MOUNT PROSPECT	60056	RA	1925
03-33-412-014-0000	116	N	WAVERLY	PL		MOUNT PROSPECT	60056	RA	1925
03-34-411-043-0000	4	N	MAPLE	ST		MOUNT PROSPECT	60056	R1	1917
03-34-425-012-0000	100	N	LOUIS	ST		MOUNT PROSPECT	60056	R1	1917
03-34-427-009-0000	16	N	LOUIS	ST		MOUNT PROSPECT	60056	R1	1917
03-35-404-001-0000	1411	E	THAYER	ST		MOUNT PROSPECT	60056	R1	1968
03-33-407-025-0000	1040	W	NORTHWEST	HW		MOUNT PROSPECT	60056	B1	1925
03-35-410-016-0000	202		STRATTON	LN		MOUNT PROSPECT	60056	R1	1968
03-34-314-020-0000	202	N	WILLE	ST		MOUNT PROSPECT	60056	RA	1917
03-34-323-002-0000	119	N	WILLE	ST		MOUNT PROSPECT	60056	RA	1917
03-34-323-013-0000	118	N	MAIN	ST		MOUNT PROSPECT	60056	RA	1917
03-33-418-009-0000	1	N	LANCASTER	ST		MOUNT PROSPECT	60056	RA	1925
03-33-418-010-0000	1042	W	CENTRAL	RD		MOUNT PROSPECT	60056	RA	1925
08-11-200-025-0000	741		WHITEGATE	CT		MOUNT PROSPECT	60056	R1	1925
08-11-200-026-0000	739		WHITEGATE	CT		MOUNT PROSPECT	60056	R1	1925
08-11-208-005-0000	109		HI LUSI	AV		MOUNT PROSPECT	60056	RA	1917
03-34-410-003-0000	21	N	MAIN	ST		MOUNT PROSPECT	60056	RA	1917
08-12-212-012-0000	100	S	ALBERT	ST		MOUNT PROSPECT	60056	RA	1917
03-35-305-053-0000	30	N	ALBERT	ST		MOUNT PROSPECT	60056	R3	1917
03-35-305-054-0000	28	N	ALBERT	ST		MOUNT PROSPECT	60056	R3	1917
03-35-305-020-0000	22	N	ALBERT	ST		MOUNT PROSPECT	60056	R3	1917
03-35-305-028-0000	8	N	ALBERT	ST		MOUNT PROSPECT	60056	R3	1917
03-35-305-055-0000	26	N	ALBERT	ST		MOUNT PROSPECT	60056	R3	1917
08-11-115-035-0000	133	S	KENILWORTH	AV		MOUNT PROSPECT	60056	R1	1954
08-11-115-007-0000	107	S	KENILWORTH	AV		MOUNT PROSPECT	60056	R1	1954
03-34-409-024-0000	100	N	MAPLE	ST		MOUNT PROSPECT	60056	RA	1917
03-34-408-012-0000	101	N	MAIN	ST		MOUNT PROSPECT	60056	RA	1917
08-11-105-019-0000	207		BOBBY	LN		MOUNT PROSPECT	60056	R1	1956
03-33-412-015-0000	114	N	WAVERLY	PL		MOUNT PROSPECT	60056	RA	1925
03-35-405-001-0000	123		STEVENSON	LN		MOUNT PROSPECT	60056	R1	1968
03-35-404-009-0000	116		STEVENSON	LN		MOUNT PROSPECT	60056	R1	1968
03-35-407-018-0000	8		JERRY	DR		MOUNT PROSPECT	60056	R1	1968
03-33-405-020-0000	1250	W	NORTHWEST	HW	207	MOUNT PROSPECT	60056	R4*	1925
03-33-405-020-0000	1250	W	NORTHWEST	HW	B101	MOUNT PROSPECT	60056	R4*	1925
03-35-405-003-0000	119		STEVENSON	LN		MOUNT PROSPECT	60056	R1	1968

03-35-404-013-0000	1420	E	EMMERSON	LN		MOUNT PROSPECT	60056	R1	1968
03-34-415-002-0000	115	N	MAPLE	ST		MOUNT PROSPECT	60056	R1	1917
03-34-415-003-0000	113	N	MAPLE	ST		MOUNT PROSPECT	60056	R1	1917
03-33-413-038-0000	1119	W	PROSPECT	AV		MOUNT PROSPECT	60056	R3	1925
03-33-414-008-0000	105	N	LANCASTER	ST		MOUNT PROSPECT	60056	RA	1925
03-33-412-009-0000	105	N	KENILWORTH	AV		MOUNT PROSPECT	60056	RA	1925
03-33-412-029-0000	104	N	WAVERLY	PL		MOUNT PROSPECT	60056	RA	1925
03-33-413-022-0000	105	N	WAVERLY	PL		MOUNT PROSPECT	60056	RA	1925
03-33-405-018-0000	217		EVANSTON	AV		MOUNT PROSPECT	60056	R4*	1925
03-33-405-011-0000	215		EVANSTON	AV		MOUNT PROSPECT	60056	R4*	1925
03-35-308-018-0000	200		WESTGATE	RD		MOUNT PROSPECT	60056	R2	1958
03-34-320-016-0000	114		RUSSEL	ST		MOUNT PROSPECT	60056	RA	1917
03-34-412-003-0000	19	N	MAPLE	ST		MOUNT PROSPECT	60056	RA	1917
03-34-412-004-0000	17	N	MAPLE	ST		MOUNT PROSPECT	60056	RA	1917
03-34-412-005-0000	15	N	MAPLE	ST		MOUNT PROSPECT	60056	RA	1917
08-12-209-013-0000	100	S	LOUIS	ST		MOUNT PROSPECT	60056	RA	1917
08-11-110-025-0000	131	S	LANCASTER	ST		MOUNT PROSPECT	60056	R1	1954
08-12-206-007-0000	21	S	ALBERT	ST		MOUNT PROSPECT	60056	RA	1917
08-12-205-029-0000	22	S	ALBERT	ST		MOUNT PROSPECT	60056	RA	1917
03-34-331-015-0000	40	N	Main	St		MOUNT PROSPECT	60056	B5	1917
03-34-427-003-0000	11	N	WILLIAM	ST		MOUNT PROSPECT	60056	R1	1917
03-34-426-011-0000	12	N	WILLIAM	ST		MOUNT PROSPECT	60056	R1	1917
08-11-100-014-0000	115	S	BUSSE	RD		MOUNT PROSPECT	60056	RX	1969
08-11-110-024-0000	129	S	LANCASTER	ST		MOUNT PROSPECT	60056	R1	1954
08-11-114-035-0000	128	S	KENILWORTH	AV		MOUNT PROSPECT	60056	R1	1954
03-35-304-002-0000	13	N	LOUIS	ST		MOUNT PROSPECT	60056	R1	1917
08-11-105-016-0000	1305		CLEVEN	AV		MOUNT PROSPECT	60056	R1	1956
08-11-117-004-0000	1401		CLEVEN	AV		MOUNT PROSPECT	60056	R1	1956
08-11-117-003-0000	1403		CLEVEN	AV		MOUNT PROSPECT	60056	R1	1956
08-11-116-022-0000	106		WE GO	TL		MOUNT PROSPECT	60056	R1	1954
03-34-415-005-0000	109	N	MAPLE	ST		MOUNT PROSPECT	60056	R1	1917
03-34-409-011-0000	103	N	EMERSON	ST		MOUNT PROSPECT	60056	RA	1917
03-34-322-007-0000	109	N	PINE	ST		MOUNT PROSPECT	60056	RA	1917
03-33-405-020-0000	1250	W	NORTHWEST	HW	B103	MOUNT PROSPECT	60056	R4*	1925
03-35-301-034-0000	1050		CARDINAL	LN		MOUNT PROSPECT	60056	R1	1968
03-35-403-019-0000	121		HORNER	LN		MOUNT PROSPECT	60056	R1	1968
03-34-330-012-0000	22	N	WILLE	ST		MOUNT PROSPECT	60056	RA	1917
08-12-204-004-0000	7	S	EDWARD	ST		MOUNT PROSPECT	60056	RA	1917
03-35-305-031-0000	72	N	ALBERT	ST		MOUNT PROSPECT	60056	R3	1917
03-35-305-032-0000	70	N	ALBERT	ST		MOUNT PROSPECT	60056	R3	1917
03-33-405-020-0000	1250	W	NORTHWEST	HW	205	MOUNT PROSPECT	60056	R4*	1925
03-35-404-015-0000	1424	E	EMMERSON	LN		MOUNT PROSPECT	60056	R1	1968
08-11-115-008-0000	109	S	KENILWORTH	AV		MOUNT PROSPECT	60056	R1	1954
08-11-116-024-0000	110		WE GO	TL		MOUNT PROSPECT	60056	R1	1954
03-35-300-027-1011	830	E	RAND	RD	11	MOUNT PROSPECT	60056	B4*	1960
03-35-404-007-0000	1419	E	THAYER	ST		MOUNT PROSPECT	60056	R1	1968
03-35-404-021-0000	114		STEVENSON	LN		MOUNT PROSPECT	60056	R1	1968
03-35-404-011-0000	1416	E	EMMERSON	LN		MOUNT PROSPECT	60056	R1	1968
03-35-404-010-0000	1414	E	EMMERSON	LN		MOUNT PROSPECT	60056	R1	1968
03-34-412-002-0000	21	N	MAPLE	ST		MOUNT PROSPECT	60056	RA	1917
03-35-304-004-0000	9	N	LOUIS	ST		MOUNT PROSPECT	60056	R1	1917
03-33-415-006-0000	12	N	KENILWORTH	AV		MOUNT PROSPECT	60056	RA	1925
03-33-417-012-0000	16	N	LANCASTER	ST		MOUNT PROSPECT	60056	RA	1925
03-34-417-006-0000	5	N	SCHOOL	ST		MOUNT PROSPECT	60056	R1	1917
03-34-413-007-0000	9	N	ELM	ST		MOUNT PROSPECT	60056	R1	1917
08-11-113-013-0000	117		WELLER	LN		MOUNT PROSPECT	60056	R1	1956
08-11-113-010-0000	111		WELLER	LN		MOUNT PROSPECT	60056	R1	1956
03-33-424-013-1054	201	N	CATHY	LN		MOUNT PROSPECT	60056	R3	1925
08-11-209-022-0000	118	S	ELMHURST	AV		MOUNT PROSPECT	60056	RA	1917
03-33-414-006-0000	109	N	LANCASTER	ST		MOUNT PROSPECT	60056	RA	1925
03-33-412-006-0000	111	N	KENILWORTH	AV		MOUNT PROSPECT	60056	RA	1925
03-33-412-017-0000	110	N	WAVERLY	PL		MOUNT PROSPECT	60056	RA	1925

03-33-413-027-0000	110	N	LANCASTER	ST	MOUNT PROSPECT	60056	RA	1925
03-33-413-019-0000	111	N	WAVERLY	PL	MOUNT PROSPECT	60056	RA	1925
08-11-113-004-0000	1403	W	BUSSE	AV	MOUNT PROSPECT	60056	R1	1956
08-11-211-006-0000	211		WA PELLA	AV	MOUNT PROSPECT	60056	RA	1917
08-12-210-003-0000	105	S	LOUIS	ST	MOUNT PROSPECT	60056	RA	1917
08-12-209-003-0000	105	S	WILLIAM	ST	MOUNT PROSPECT	60056	RA	1917
08-11-209-010-0000	119		I OKA	AV	MOUNT PROSPECT	60056	RA	1917
03-34-330-007-0000	9	N	PINE	ST	MOUNT PROSPECT	60056	RA	1917
08-12-218-015-0000	204		GEORGE	ST	MOUNT PROSPECT	60056	RA	1917
08-11-223-032-0000	811	W	CATHY	LN	MOUNT PROSPECT	60056	R1	1925
08-12-106-010-0000	4	S	SCHOOL	ST	MOUNT PROSPECT	60056	RA	1917
08-12-106-019-0000	5	S	ELM	ST	MOUNT PROSPECT	60056	RA	1917
08-11-113-005-0000	1401	W	BUSSE	AV	MOUNT PROSPECT	60056	R1	1956
08-11-114-001-0000	101		BOBBY	LN	MOUNT PROSPECT	60056	R1	1956
08-11-114-002-0000	1305	W	BUSSE	AV	MOUNT PROSPECT	60056	R1	1956
08-11-113-022-0000	104		BOBBY	LN	MOUNT PROSPECT	60056	R1	1956
03-33-424-003-0000	6		MILLERS	LN	MOUNT PROSPECT	60056	RA	1925
03-33-424-002-0000	4		MILLERS	LN	MOUNT PROSPECT	60056	RA	1925
03-34-411-040-0000	6	N	MAPLE	ST	MOUNT PROSPECT	60056	R1	1917
03-34-410-031-0000	10	N	EMERSON	ST	MOUNT PROSPECT	60056	RA	1917
03-34-411-008-0000	9	N	EMERSON	ST	MOUNT PROSPECT	60056	RA	1917
03-34-410-036-0000	10	N	EMERSON	ST	MOUNT PROSPECT	60056	RA	1917
03-34-411-009-0000	7	N	EMERSON	ST	MOUNT PROSPECT	60056	RA	1917
03-33-412-004-0000	115	N	KENILWORTH	AV	MOUNT PROSPECT	60056	RA	1925
03-33-414-004-0000	1009	W	PROSPECT	AV	MOUNT PROSPECT	60056	R3	1925
03-34-416-007-0000	105	N	ELM	ST	MOUNT PROSPECT	60056	R1	1917
08-11-114-032-0000	122	S	KENILWORTH	AV	MOUNT PROSPECT	60056	R1	1954
08-11-116-015-0000	123	S	WAVERLY	PL	MOUNT PROSPECT	60056	R1	1954
08-11-110-022-0000	125	S	LANCASTER	ST	MOUNT PROSPECT	60056	R1	1954
08-11-116-016-0000	125	S	WAVERLY	PL	MOUNT PROSPECT	60056	R1	1954
08-11-110-035-0000	120		WE GO	TL	MOUNT PROSPECT	60056	R1	1954
03-35-404-028-0000	100		STEVENSON	LN	MOUNT PROSPECT	60056	R1	1968
03-35-307-009-0000	915	E	RAND	RD	MOUNT PROSPECT	60056	B3	1917
03-35-401-066-0000	8		MARCELLA	RD	MOUNT PROSPECT	60056	R1	1966
03-33-417-016-0000	4	N	LANCASTER	ST	MOUNT PROSPECT	60056	RA	1925
08-11-209-019-0000	112	S	ELMHURST	AV	MOUNT PROSPECT	60056	RA	1917
08-11-115-009-0000	111	S	KENILWORTH	AV	MOUNT PROSPECT	60056	R1	1954
08-11-116-025-0000	114	S	LANCASTER	ST	MOUNT PROSPECT	60056	R1	1954
08-12-212-006-0000	111		GEORGE	ST	MOUNT PROSPECT	60056	RA	1917
08-12-212-026-0000	108	S	ALBERT	ST	MOUNT PROSPECT	60056	RA	1917
08-12-211-025-0000	110		GEORGE	ST	MOUNT PROSPECT	60056	RA	1917
08-11-112-011-0000	1300	W	BUSSE	AV	MOUNT PROSPECT	60056	R1	1954
08-12-220-021-0000	216	S	MT PROSPECT	RD	MOUNT PROSPECT	60056	RA	1917
08-12-220-009-0000	217	S	ALBERT	ST	MOUNT PROSPECT	60056	RA	1917
08-12-217-007-0000	213	S	LOUIS	ST	MOUNT PROSPECT	60056	RA	1917
08-11-105-022-0000	1303		CLEVEN	AV	MOUNT PROSPECT	60056	R1	1954
03-33-417-001-0000	17	N	WAVERLY	PL	MOUNT PROSPECT	60056	RA	1925
03-34-426-003-0000	11	N	OWEN	ST	MOUNT PROSPECT	60056	R1	1917
03-34-427-004-0000	9	N	WILLIAM	ST	MOUNT PROSPECT	60056	R1	1917
03-34-426-004-0000	9	N	OWEN	ST	MOUNT PROSPECT	60056	R1	1917
08-11-117-010-0000	208		BOBBY	LN	MOUNT PROSPECT	60056	R1	1956
08-11-202-022-0000	6		HI LUSI	AV	MOUNT PROSPECT	60056	RA	1917
03-34-331-008-0000	7	N	WILLE	ST	MOUNT PROSPECT	60056	RA	1917
03-33-424-011-0000	0				MOUNT PROSPECT	60056	R2*	1925
03-34-426-010-0000	14	N	WILLIAM	ST	MOUNT PROSPECT	60056	R1	1917
03-34-416-002-0000	115	N	ELM	ST	MOUNT PROSPECT	60056	R1	1917
03-35-303-005-0000	107	N	LOUIS	ST	MOUNT PROSPECT	60056	R1	1917
03-34-425-009-0000	106	N	LOUIS	ST	MOUNT PROSPECT	60056	R1	1917
03-35-303-006-0000	105	N	LOUIS	ST	MOUNT PROSPECT	60056	R1	1917
03-34-416-016-0000	104	N	SCHOOL	ST	MOUNT PROSPECT	60056	R1	1917
03-33-416-003-0000	15	N	KENILWORTH	AV	MOUNT PROSPECT	60056	RA	1925
03-34-410-025-0000	22	N	EMERSON	ST	MOUNT PROSPECT	60056	RA	1917

03-34-411-002-0000	21	N	EMERSON	ST			MOUNT PROSPECT	60056	RA	1917
03-34-411-014-0000	20	N	MAPLE	ST			MOUNT PROSPECT	60056	RA	1917
03-35-407-013-0000	3		DEBBIE	DR			MOUNT PROSPECT	60056	R1	1968
03-33-411-001-0000	120	N	KENILWORTH	AV			MOUNT PROSPECT	60056	RA	1925
03-33-411-002-0000	118	N	KENILWORTH	AV			MOUNT PROSPECT	60056	RA	1925
03-33-411-003-0000	116	N	KENILWORTH	AV			MOUNT PROSPECT	60056	RA	1925
03-35-309-004-0000	1007		CARDINAL	LN			MOUNT PROSPECT	60056	R2	1976
03-35-308-001-0000	309		CATINO	CT			MOUNT PROSPECT	60056	R2	1976
03-33-300-041-0000	1620	W	CENTRAL	RD			MOUNT PROSPECT	60056	I1	1954
03-33-413-021-0000	107	N	WAVERLY	PL			MOUNT PROSPECT	60056	RA	1925
08-11-207-005-0000	109		WA PELLA	AV			MOUNT PROSPECT	60056	RA	1917
08-12-205-032-0000	905	E	CENTRAL	RD			MOUNT PROSPECT	60056	RA	1917
08-12-205-033-0000	907	E	CENTRAL	RD			MOUNT PROSPECT	60056	RA	1917
03-35-301-014-0000	1124		CARDINAL	LN			MOUNT PROSPECT	60056	R1	1968
03-34-410-049-0000	6	N	EMERSON	ST			MOUNT PROSPECT	60056	RA	1917
08-12-203-002-0000	3	S	LOUIS	ST			MOUNT PROSPECT	60056	RA	1917
08-11-110-037-0000	124		WE GO	TL			MOUNT PROSPECT	60056	R1	1954
03-33-412-007-0000	109	N	KENILWORTH	AV			MOUNT PROSPECT	60056	RA	1925
08-12-202-015-0000	8	S	LOUIS	ST			MOUNT PROSPECT	60056	RA	1917
03-33-419-012-1005	800	W	CENTRAL	RD		104	MOUNT PROSPECT	60056	I1	1925
08-11-113-026-0000	112		BOBBY	LN			MOUNT PROSPECT	60056	R1	1956
08-11-220-009-0000	109		WE GO	TL			MOUNT PROSPECT	60056	R1	1954
08-11-222-027-0000	802	W	CATHY	LN			MOUNT PROSPECT	60056	R1	1925
08-12-202-010-0000	19	S	WILLIAM	ST			MOUNT PROSPECT	60056	RA	1917
08-12-203-012-0000	2	S	EDWARD	ST			MOUNT PROSPECT	60056	RA	1917
03-35-407-024-0000	1537	E	EMMERSON	LN			MOUNT PROSPECT	60056	R1	1968
03-34-410-051-0000	1	E	HENRY	ST			MOUNT PROSPECT	60056	RA	1917
03-34-410-024-0000	24	N	EMERSON	ST			MOUNT PROSPECT	60056	RA	1917
03-34-411-001-0000	23	N	EMERSON	ST			MOUNT PROSPECT	60056	RA	1917
03-35-301-041-0000	1220		CARDINAL	LN			MOUNT PROSPECT	60056	R1	1968
03-34-324-008-0000	606	W	NORTHWEST	HW			MOUNT PROSPECT	60056	B5	1917
08-10-214-018-0000	14		HATLEN	AV			MOUNT PROSPECT	60056	R1	1962
03-35-305-005-0000	7	N	EDWARD	ST			MOUNT PROSPECT	60056	R3	1917
08-12-212-015-0000	106	S	ALBERT	ST			MOUNT PROSPECT	60056	RA	1917
08-12-211-014-0000	106		GEORGE	ST			MOUNT PROSPECT	60056	RA	1917
08-10-215-011-0000	21		HATLEN	AV			MOUNT PROSPECT	60056	R1	1962
08-11-116-027-0000	118	S	LANCASTER	ST			MOUNT PROSPECT	60056	R1	1954
08-11-116-012-0000	117	S	WAVERLY	PL			MOUNT PROSPECT	60056	R1	1954
08-11-204-017-0000	301	W	CENTRAL	RD			MOUNT PROSPECT	60056	B5C	1917
03-34-320-042-0000	8	N	PINE	ST			MOUNT PROSPECT	60056	RA	1917
08-11-113-036-0000	132		BOBBY	LN			MOUNT PROSPECT	60056	R1	1956
08-12-202-005-0000	9	S	WILLIAM	ST			MOUNT PROSPECT	60056	RA	1917
08-12-302-017-0000	408	S	MAIN	ST			MOUNT PROSPECT	60056	RA	1917
03-33-418-007-0000	7	N	LANCASTER	ST			MOUNT PROSPECT	60056	RA	1925
08-11-116-021-0000	104		WE GO	TL			MOUNT PROSPECT	60056	R1	1954
08-11-208-007-0000	113		HI LUSI	AV			MOUNT PROSPECT	60056	RA	1917
08-12-106-006-0000	11	S	ELM	ST			MOUNT PROSPECT	60056	RA	1917
08-11-119-005-0000	1434		SEMAR	CT			MOUNT PROSPECT	60056	R1	1969
08-12-123-007-0000	313	S	ELMHURST	AV			MOUNT PROSPECT	60056	RA	1917
03-34-413-011-0000	1	N	ELM	ST			MOUNT PROSPECT	60056	R1	1917
03-34-413-019-0000	2	N	SCHOOL	ST			MOUNT PROSPECT	60056	R1	1917
03-35-303-008-0000	101	N	LOUIS	ST			MOUNT PROSPECT	60056	R1	1917
08-11-116-033-0000	130	S	LANCASTER	ST			MOUNT PROSPECT	60056	R1	1954
08-11-110-038-0000	126		WE GO	TL			MOUNT PROSPECT	60056	R1	1954
08-11-211-007-0000	213		WA PELLA	AV			MOUNT PROSPECT	60056	RA	1917
08-11-212-024-0000	400	W	MILBURN	AV			MOUNT PROSPECT	60056	RA	1917
08-12-210-019-0000	114	S	EDWARD	ST			MOUNT PROSPECT	60056	RA	1917
08-12-209-008-0000	115	S	WILLIAM	ST			MOUNT PROSPECT	60056	RA	1917
08-12-209-019-0000	114	S	LOUIS	ST			MOUNT PROSPECT	60056	RA	1917
03-35-304-001-0000	15	N	LOUIS	ST			MOUNT PROSPECT	60056	R1	1917
03-34-427-010-0000	14	N	LOUIS	ST			MOUNT PROSPECT	60056	R1	1917
03-34-412-019-0000	2	N	ELM	ST			MOUNT PROSPECT	60056	R1	1917

03-35-401-099-0000	5		MARCELLA	RD	MOUNT PROSPECT	60056	R1	1966
03-34-331-011-0000	1	N	WILLE	ST	MOUNT PROSPECT	60056	RA	1917
03-34-320-057-0000	300	W	CENTRAL	RD	MOUNT PROSPECT	60056	B5	1917
03-34-325-018-0000	530	W	NORTHWEST	HW	MOUNT PROSPECT	60056	B5	1917
08-12-203-004-0000	7	S	LOUIS	ST	MOUNT PROSPECT	60056	RA	1917
03-33-300-072-0000	1750	W	CENTRAL	RD	MOUNT PROSPECT	60056	I1	1954
08-11-206-006-0000	110		WA PELLA	AV	MOUNT PROSPECT	60056	RA	1917
08-11-115-018-0000	129	S	KENILWORTH	AV	MOUNT PROSPECT	60056	R1	1954
08-12-204-022-0000	22		GEORGE	ST	MOUNT PROSPECT	60056	RA	1917
08-12-213-016-0000	101	S	ALBERT	ST	MOUNT PROSPECT	60056	RA	1917
08-11-201-013-0000	18		WA PELLA	AV	MOUNT PROSPECT	60056	RA	1917
08-11-205-013-0000	23		I OKA	AV	MOUNT PROSPECT	60056	RA	1917
08-11-205-017-0000	313	W	PROSPECT	AV	MOUNT PROSPECT	60056	B5	1917
08-11-205-018-0000	311	W	PROSPECT	AV	MOUNT PROSPECT	60056	B5	1917
03-33-417-017-0000	1110	W	CENTRAL	RD	MOUNT PROSPECT	60056	RA	1925
08-12-202-023-0000	1	S	WILLIAM	ST	MOUNT PROSPECT	60056	RA	1917
08-11-223-025-0000	800		DRESSER	DR	MOUNT PROSPECT	60056	R1	1925
03-34-411-013-0000	22	N	MAPLE	ST	MOUNT PROSPECT	60056	RA	1917
03-34-328-020-0000	406	W	CENTRAL	RD	MOUNT PROSPECT	60056	B5	1917
03-35-406-008-0000	2		STEVENSON	LN	MOUNT PROSPECT	60056	R1	1968
03-34-408-024-0000	100	N	EMERSON	ST	MOUNT PROSPECT	60056	RA	1917
03-34-410-053-0000	17	N	MAIN	ST	MOUNT PROSPECT	60056	B5	1917
03-34-410-028-0000	16	N	EMERSON	ST	MOUNT PROSPECT	60056	RA	1917
03-34-411-025-0000	12	N	MAPLE	ST	MOUNT PROSPECT	60056	R1	1917
03-34-330-005-0000	13	N	PINE	ST	MOUNT PROSPECT	60056	RA	1917
03-35-305-019-0000	24	N	ALBERT	ST	MOUNT PROSPECT	60056	R3	1917
03-34-410-052-0000	7	N	MAIN	ST	MOUNT PROSPECT	60056	B5	1917
08-11-117-001-0000	1407		CLEVEN	AV	MOUNT PROSPECT	60056	R1	1956
08-10-215-002-0000	3		HATLEN	AV	MOUNT PROSPECT	60056	R1	1962
03-33-412-030-0000	102	N	WAVERLY	PL	MOUNT PROSPECT	60056	RA	1925
03-33-416-004-0000	13	N	KENILWORTH	AV	MOUNT PROSPECT	60056	RA	1925
03-33-416-012-0000	16	N	WAVERLY	PL	MOUNT PROSPECT	60056	RA	1925
08-11-107-015-0000	1107		CLEVEN	AV	MOUNT PROSPECT	60056	R1	1954
08-11-112-010-0000	1302	W	BUSSE	AV	MOUNT PROSPECT	60056	R1	1954
08-11-201-018-0000	716	W	BUSSE	AV	MOUNT PROSPECT	60056	R1	1925
08-11-201-016-0000	720	W	BUSSE	AV	MOUNT PROSPECT	60056	R1	1925
08-11-201-019-0000	714	W	BUSSE	AV	MOUNT PROSPECT	60056	R1	1925
08-11-201-020-0000	712	W	BUSSE	AV	MOUNT PROSPECT	60056	R1	1925
08-11-220-024-0000	825		DRESSER	DR	MOUNT PROSPECT	60056	R1	1925
08-11-223-015-0000	820		DRESSER	DR	MOUNT PROSPECT	60056	R1	1925
03-35-304-015-0000	4	N	EDWARD	ST	MOUNT PROSPECT	60056	R1	1917
03-34-427-008-0000	1	N	WILLIAM	ST	MOUNT PROSPECT	60056	R1	1917
03-34-316-021-0000	102		FAIRVIEW	AV	MOUNT PROSPECT	60056	RA	1917
08-12-206-005-0000	17	S	ALBERT	ST	MOUNT PROSPECT	60056	RA	1917
08-12-208-016-0000	108	S	WILLIAM	ST	MOUNT PROSPECT	60056	RA	1917
08-11-115-014-0000	121	S	KENILWORTH	AV	MOUNT PROSPECT	60056	R1	1954
08-11-110-021-0000	123	S	LANCASTER	ST	MOUNT PROSPECT	60056	R1	1954
08-11-110-034-0000	118		WE GO	TL	MOUNT PROSPECT	60056	R1	1954
08-12-212-027-0000	112	S	ALBERT	ST	MOUNT PROSPECT	60056	RA	1917
03-34-413-016-0000	8	N	SCHOOL	ST	MOUNT PROSPECT	60056	R1	1917
08-11-114-025-0000	108	S	KENILWORTH	AV	MOUNT PROSPECT	60056	R1	1954
03-34-425-010-0000	104	N	LOUIS	ST	MOUNT PROSPECT	60056	R1	1917
03-35-303-007-0000	103	N	LOUIS	ST	MOUNT PROSPECT	60056	R1	1917
03-35-305-010-0000	804	E	CENTRAL	RD	MOUNT PROSPECT	60056	RA	1917
03-35-401-110-0000	16		MARCELLA	RD	MOUNT PROSPECT	60056	R1	1968
08-11-116-018-0000	129	S	WAVERLY	PL	MOUNT PROSPECT	60056	R1	1954
03-35-304-010-0000	14	N	EDWARD	ST	MOUNT PROSPECT	60056	R1	1917
03-35-305-049-0000	0				MOUNT PROSPECT	60056	R3	1917
03-33-424-001-0000	2		MILLERS	LN	MOUNT PROSPECT	60056	RA	1925
03-34-414-022-0000	102	N	OWEN	ST	MOUNT PROSPECT	60056	R1	1917
03-33-424-009-0000	18		MILLERS	LN	MOUNT PROSPECT	60056	R2*	1925
08-11-207-002-0000	103		WA PELLA	AV	MOUNT PROSPECT	60056	RA	1917

08-11-206-002-0000	102		WA PELLA	AV			MOUNT PROSPECT	60056	RA	1917
08-11-209-015-0000	104	S	ELMHURST	AV			MOUNT PROSPECT	60056	RA	1917
08-11-209-003-0000	105		I OKA	AV			MOUNT PROSPECT	60056	RA	1917
08-10-215-006-0000	11		HATLEN	AV			MOUNT PROSPECT	60056	R1	1962
03-34-427-015-0000	4	N	LOUIS	ST			MOUNT PROSPECT	60056	R1	1917
03-35-304-007-0000	3	N	LOUIS	ST			MOUNT PROSPECT	60056	R1	1917
03-34-330-019-0000	8	N	WILLE	ST			MOUNT PROSPECT	60056	RA	1917
08-11-223-033-0000	809	W	CATHY	LN			MOUNT PROSPECT	60056	R1	1925
08-11-220-028-0000	817		DRESSER	DR			MOUNT PROSPECT	60056	R1	1925
08-11-201-008-0000	8		WA PELLA	AV			MOUNT PROSPECT	60056	RA	1917
08-11-203-008-0000	407	W	PROSPECT	AV			MOUNT PROSPECT	60056	B5	1917
08-11-203-009-0000	407	W	PROSPECT	AV			MOUNT PROSPECT	60056	B5	1917
08-11-202-024-0000	10		HI LUSI	AV			MOUNT PROSPECT	60056	RA	1917
08-12-200-023-0000	5	S	SCHOOL	ST			MOUNT PROSPECT	60056	RA	1917
08-12-226-016-0000	304	S	MT PROSPECT	RD			MOUNT PROSPECT	60056	RA	1917
08-12-226-003-0000	305	S	ALBERT	ST			MOUNT PROSPECT	60056	RA	1917
08-12-224-017-0000	308		GEORGE	ST			MOUNT PROSPECT	60056	RA	1917
08-12-207-009-0000	114	S	OWEN	ST			MOUNT PROSPECT	60056	RA	1917
08-10-213-002-0000	4		AUDREY	LN			MOUNT PROSPECT	60056	R1	1962
08-10-214-002-0000	3		AUDREY	LN			MOUNT PROSPECT	60056	R1	1962
08-10-214-013-0000	4		HATLEN	AV			MOUNT PROSPECT	60056	R1	1962
03-35-305-027-0000	6	N	ALBERT	ST			MOUNT PROSPECT	60056	R3	1917
03-35-305-021-0000	20	N	ALBERT	ST			MOUNT PROSPECT	60056	R3	1917
03-34-328-021-0000	400	W	CENTRAL	RD			MOUNT PROSPECT	60056	B5	1917
03-34-320-047-0000	14	N	PINE	ST			MOUNT PROSPECT	60056	RA	1917
03-35-415-003-0000	129		STRATTON	LN			MOUNT PROSPECT	60056	R1	1968
08-11-207-019-0000	112		HI LUSI	AV			MOUNT PROSPECT	60056	RA	1917
08-11-207-007-0000	113		WA PELLA	AV			MOUNT PROSPECT	60056	RA	1917
08-11-110-028-0000	201	S	LANCASTER	ST			MOUNT PROSPECT	60056	R1	1954
08-11-110-029-0000	203	S	LANCASTER	ST			MOUNT PROSPECT	60056	R1	1954
03-33-419-012-1003	800	W	CENTRAL	RD		102	MOUNT PROSPECT	60056	I1	1925
03-33-419-012-1004	800	W	CENTRAL	RD		103	MOUNT PROSPECT	60056	I1	1925
03-35-301-051-0000	1214		CARDINAL	LN			MOUNT PROSPECT	60056	R1	1968
03-34-313-017-0000	210	N	PINE	ST			MOUNT PROSPECT	60056	RA	1917
03-34-314-010-0000	203	N	PINE	ST			MOUNT PROSPECT	60056	RA	1917
03-34-410-035-0000	2	N	EMERSON	ST			MOUNT PROSPECT	60056	RA	1917
03-34-411-012-0000	1	N	EMERSON	ST			MOUNT PROSPECT	60056	RA	1917
03-35-407-025-0000	1539	E	EMMERSON	LN			MOUNT PROSPECT	60056	R1	1968
03-35-405-022-0000	102		YATES	LN			MOUNT PROSPECT	60056	R1	1968
03-33-418-004-0000	15	N	LANCASTER	ST			MOUNT PROSPECT	60056	RA	1925
03-33-416-005-0000	11	N	KENILWORTH	AV			MOUNT PROSPECT	60056	RA	1925
03-33-416-013-0000	14	N	WAVERLY	PL			MOUNT PROSPECT	60056	RA	1925
03-34-330-015-0000	16	N	WILLE	ST			MOUNT PROSPECT	60056	RA	1917
03-34-417-005-0000	7	N	SCHOOL	ST			MOUNT PROSPECT	60056	R1	1917
03-34-413-009-0000	5	N	ELM	ST			MOUNT PROSPECT	60056	R1	1917
08-12-210-013-0000	102	S	EDWARD	ST			MOUNT PROSPECT	60056	RA	1917
08-12-209-002-0000	103	S	WILLIAM	ST			MOUNT PROSPECT	60056	RA	1917
03-33-412-037-1020	1255	W	PROSPECT	AV		302	MOUNT PROSPECT	60056	R3	1925
03-35-305-008-0000	1	N	EDWARD	ST			MOUNT PROSPECT	60056	RA	1917
03-35-301-038-0000	1000		CENTENNIAL	DR			MOUNT PROSPECT	60056	B3	1958
03-33-416-016-0000	6	N	WAVERLY	PL			MOUNT PROSPECT	60056	RA	1925
03-33-417-008-0000	3	N	WAVERLY	PL			MOUNT PROSPECT	60056	RA	1925
03-33-417-018-0000	1108	W	CENTRAL	RD			MOUNT PROSPECT	60056	RA	1925
03-33-418-011-0000	1040	W	CENTRAL	RD			MOUNT PROSPECT	60056	RA	1925
08-11-116-030-0000	124	S	LANCASTER	ST			MOUNT PROSPECT	60056	R1	1954
08-11-115-015-0000	123	S	KENILWORTH	AV			MOUNT PROSPECT	60056	R1	1954
08-11-107-018-0000	200	S	LANCASTER	ST			MOUNT PROSPECT	60056	R1	1954
08-11-110-042-0000	202		WE GO	TL			MOUNT PROSPECT	60056	R1	1954
08-11-112-001-0000	1408	W	BUSSE	AV			MOUNT PROSPECT	60056	R1	1956
08-11-209-021-0000	116	S	ELMHURST	AV			MOUNT PROSPECT	60056	RA	1917
03-34-321-017-0000	100	N	PINE	ST			MOUNT PROSPECT	60056	RA	1917
03-34-320-021-0000	104		RUSSEL	ST			MOUNT PROSPECT	60056	RA	1917

03-34-322-011-0000	101	N	PINE	ST		MOUNT PROSPECT	60056	RA	1917
03-34-323-011-0000	101	N	WILLE	ST		MOUNT PROSPECT	60056	RA	1917
03-34-323-022-0000	100	N	MAIN	ST		MOUNT PROSPECT	60056	RA	1917
03-34-322-022-0000	100	N	WILLE	ST		MOUNT PROSPECT	60056	RA	1917
03-34-320-022-0000	102		RUSSEL	ST		MOUNT PROSPECT	60056	RA	1917
03-34-320-023-0000	100		RUSSEL	ST		MOUNT PROSPECT	60056	RA	1917
03-34-408-023-0000	102	N	EMERSON	ST		MOUNT PROSPECT	60056	RA	1917
03-34-408-011-0000	103	N	MAIN	ST		MOUNT PROSPECT	60056	RA	1917
03-34-409-023-0000	102	N	MAPLE	ST		MOUNT PROSPECT	60056	RA	1917
03-35-302-014-0000	940	E	RAND	RD		MOUNT PROSPECT	60056	B3*	1917
03-34-315-009-0000	205	N	WILLE	ST		MOUNT PROSPECT	60056	RA	1917
08-12-210-016-0000	108	S	EDWARD	ST		MOUNT PROSPECT	60056	RA	1917
08-12-209-016-0000	108	S	LOUIS	ST		MOUNT PROSPECT	60056	RA	1917
08-12-209-005-0000	109	S	WILLIAM	ST		MOUNT PROSPECT	60056	RA	1917
08-11-200-021-0000	749		WHITEGATE	CT		MOUNT PROSPECT	60056	R1	1925
08-11-200-022-0000	747		WHITEGATE	CT		MOUNT PROSPECT	60056	R1	1925
03-35-401-112-0000	12		MARCELLA	RD		MOUNT PROSPECT	60056	R1	1968
03-35-401-097-0000	17		MARCELLA	RD		MOUNT PROSPECT	60056	R1	1968
03-34-414-023-0000	100	N	OWEN	ST		MOUNT PROSPECT	60056	R1	1917
08-11-207-015-0000	104		HI LUSI	AV		MOUNT PROSPECT	60056	RA	1917
03-35-401-008-0000	17		WESTGATE	RD		MOUNT PROSPECT	60056	R1	1968
03-35-403-022-0000	115		HORNER	LN		MOUNT PROSPECT	60056	R1	1968
03-35-403-023-0000	113		HORNER	LN		MOUNT PROSPECT	60056	R1	1968
03-33-413-024-0000	101	N	WAVERLY	PL		MOUNT PROSPECT	60056	RA	1925
03-34-417-008-0000	1	N	SCHOOL	ST		MOUNT PROSPECT	60056	R1	1917
03-35-403-013-0000	1418		GREEN	LN		MOUNT PROSPECT	60056	R1	1968
08-11-212-018-0000	210		I OKA	AV		MOUNT PROSPECT	60056	RA	1917
08-11-212-006-0000	211		HI LUSI	AV		MOUNT PROSPECT	60056	RA	1917
08-11-211-018-0000	210		HI LUSI	AV		MOUNT PROSPECT	60056	RA	1917
03-34-317-022-0000	600	W	HENRY	ST		MOUNT PROSPECT	60056	RA	1917
03-33-412-013-0000	118	N	WAVERLY	PL		MOUNT PROSPECT	60056	RA	1925
03-34-410-030-0000	12	N	EMERSON	ST		MOUNT PROSPECT	60056	RA	1917
03-34-411-007-0000	11	N	EMERSON	ST		MOUNT PROSPECT	60056	RA	1917
03-34-410-050-0000	4	N	EMERSON	ST		MOUNT PROSPECT	60056	RA	1917
03-34-411-011-0000	3	N	EMERSON	ST		MOUNT PROSPECT	60056	RA	1917
03-34-411-042-0000	2	N	MAPLE	ST		MOUNT PROSPECT	60056	R1	1917
08-11-117-002-0000	1405		CLEVEN	AV		MOUNT PROSPECT	60056	R1	1956
03-35-401-100-0000	7		MARCELLA	RD		MOUNT PROSPECT	60056	R1	1966
03-35-401-096-0000	15		MARCELLA	RD		MOUNT PROSPECT	60056	R1	1968
03-35-401-033-0000	1400	E	CENTRAL	RD		MOUNT PROSPECT	60056	R1	1966
03-35-401-034-0000	1400	E	CENTRAL	RD		MOUNT PROSPECT	60056	R1	1969
03-33-416-015-0000	8	N	WAVERLY	PL		MOUNT PROSPECT	60056	RA	1925
03-34-325-004-0000	20		PROSPECT MANOR	AV		MOUNT PROSPECT	60056	RA	1917
03-34-325-003-0000	603	W	HENRY	ST		MOUNT PROSPECT	60056	RA	1917
03-34-327-004-0000	507	W	HENRY	ST		MOUNT PROSPECT	60056	RA	1917
03-34-412-011-0000	1	N	MAPLE	ST		MOUNT PROSPECT	60056	RA	1917
03-34-319-022-0000	100	N	ELMHURST	AV		MOUNT PROSPECT	60056	RA	1917
03-33-415-017-0000	2	N	KENILWORTH	AV		MOUNT PROSPECT	60056	RA	1925
03-34-411-015-0000	18	N	MAPLE	ST		MOUNT PROSPECT	60056	RA	1917
03-34-410-027-0000	18	N	EMERSON	ST		MOUNT PROSPECT	60056	RA	1917
03-34-411-023-0000	17	N	EMERSON	ST		MOUNT PROSPECT	60056	RA	1917
03-34-411-016-0000	16	N	MAPLE	ST		MOUNT PROSPECT	60056	RA	1917
03-34-327-009-0000	410		WALNUT	ST		MOUNT PROSPECT	60056	RA	1917
03-35-405-002-0000	121		STEVENSON	LN		MOUNT PROSPECT	60056	R1	1968
03-35-403-004-0000	1425	E	EMMERSON	LN		MOUNT PROSPECT	60056	R1	1968
03-35-405-009-0000	107		STEVENSON	LN		MOUNT PROSPECT	60056	R1	1968
03-35-404-018-0000	1430	E	EMMERSON	LN		MOUNT PROSPECT	60056	R1	1968
03-35-404-027-0000	102		STEVENSON	LN		MOUNT PROSPECT	60056	R1	1968
03-33-412-034-0000	122	N	WAVERLY	PL		MOUNT PROSPECT	60056	RA	1925
03-33-412-035-0000	121	N	KENILWORTH	AV		MOUNT PROSPECT	60056	RA	1925
03-33-412-036-0000	120	N	WAVERLY	PL		MOUNT PROSPECT	60056	RA	1925
03-35-300-027-1001	830	E	RAND	RD	1	MOUNT PROSPECT	60056	B4*	1960

03-35-300-027-1010	830	E	RAND	RD	10	MOUNT PROSPECT	60056	B4*	1960
08-11-110-026-0000	133	S	LANCASTER	ST		MOUNT PROSPECT	60056	R1	1954
03-35-401-098-0000	3		MARCELLA	RD		MOUNT PROSPECT	60056	R1	1966
03-34-410-043-0000	9	N	MAIN	ST		MOUNT PROSPECT	60056	B5	1917
08-11-113-037-0000	134		BOBBY	LN		MOUNT PROSPECT	60056	R1	1956
08-11-114-019-0000	1304		CLEVEN	AV		MOUNT PROSPECT	60056	R1	1956
08-11-114-030-0000	118	S	KENILWORTH	AV		MOUNT PROSPECT	60056	R1	1954
03-34-312-006-0000	211	N	ELMHURST	AV		MOUNT PROSPECT	60056	RA	1917
03-34-414-013-0000	105	N	SCHOOL	ST		MOUNT PROSPECT	60056	R1	1917
08-11-114-031-0000	120	S	KENILWORTH	AV		MOUNT PROSPECT	60056	R1	1954
08-11-115-029-0000	120	S	WAVERLY	PL		MOUNT PROSPECT	60056	R1	1954
03-34-330-002-0000	19	N	PINE	ST		MOUNT PROSPECT	60056	RA	1917
03-34-427-016-0000	2	N	LOUIS	ST		MOUNT PROSPECT	60056	R1	1917
03-35-304-008-0000	1	N	LOUIS	ST		MOUNT PROSPECT	60056	R1	1917
08-11-113-009-0000	109		WELLER	LN		MOUNT PROSPECT	60056	R1	1956
08-11-208-019-0000	112		I OKA	AV		MOUNT PROSPECT	60056	RA	1917
03-34-426-014-0000	6	N	WILLIAM	ST		MOUNT PROSPECT	60056	R1	1917
03-34-427-006-0000	5	N	WILLIAM	ST		MOUNT PROSPECT	60056	R1	1917
03-34-426-007-0000	3	N	OWEN	ST		MOUNT PROSPECT	60056	R1	1917
03-34-426-015-0000	4	N	WILLIAM	ST		MOUNT PROSPECT	60056	R1	1917
03-33-424-007-0000	14		MILLERS	LN		MOUNT PROSPECT	60056	RA	1925
03-33-424-006-0000	12		MILLERS	LN		MOUNT PROSPECT	60056	RA	1925
03-33-424-005-0000	10		MILLERS	LN		MOUNT PROSPECT	60056	RA	1925
03-33-424-004-0000	8		MILLERS	LN		MOUNT PROSPECT	60056	RA	1925
08-12-205-022-0000	2	S	ALBERT	ST		MOUNT PROSPECT	60056	RA	1917
08-12-205-014-0000	3		GEORGE	ST		MOUNT PROSPECT	60056	RA	1917
03-34-410-026-0000	20	N	EMERSON	ST		MOUNT PROSPECT	60056	RA	1917
08-11-110-041-0000	200		WE GO	TL		MOUNT PROSPECT	60056	R1	1954
03-35-304-016-0000	2	N	EDWARD	ST		MOUNT PROSPECT	60056	R1	1917
03-35-305-036-0000	62	N	ALBERT	ST		MOUNT PROSPECT	60056	R3	1917
08-11-115-030-0000	122	S	WAVERLY	PL		MOUNT PROSPECT	60056	R1	1954
08-11-116-020-0000	102		WE GO	TL		MOUNT PROSPECT	60056	R1	1954
03-35-405-006-0000	113		STEVENSON	LN		MOUNT PROSPECT	60056	R1	1968
03-35-410-017-0000	200		STRATTON	LN		MOUNT PROSPECT	60056	R1	1968
03-35-415-002-0000	131		STRATTON	LN		MOUNT PROSPECT	60056	R1	1968
03-34-426-001-0000	15	N	OWEN	ST		MOUNT PROSPECT	60056	R1	1917
03-34-427-002-0000	13	N	WILLIAM	ST		MOUNT PROSPECT	60056	R1	1917
03-35-305-048-0000	38	N	ALBERT	ST		MOUNT PROSPECT	60056	R3	1917
08-12-204-017-0000	12		GEORGE	ST		MOUNT PROSPECT	60056	RA	1917
08-12-206-003-0000	9	S	ALBERT	ST		MOUNT PROSPECT	60056	RA	1917
08-12-205-025-0000	8	S	ALBERT	ST		MOUNT PROSPECT	60056	RA	1917
08-11-200-011-0000	905		WHITEGATE	DR		MOUNT PROSPECT	60056	R1	1925
03-34-330-008-0000	7	N	PINE	ST		MOUNT PROSPECT	60056	RA	1917
08-11-211-015-0000	204		HI LUSI	AV		MOUNT PROSPECT	60056	RA	1917
08-11-211-003-0000	205		WA PELLA	AV		MOUNT PROSPECT	60056	RA	1917
08-11-203-001-0000	437	W	PROSPECT	AV		MOUNT PROSPECT	60056	B5	1917
08-12-211-005-0000	109	S	EDWARD	ST		MOUNT PROSPECT	60056	RA	1917
08-12-210-005-0000	109	S	LOUIS	ST		MOUNT PROSPECT	60056	RA	1917
08-11-220-023-0000	813	W	BUSSE	AV		MOUNT PROSPECT	60056	R1	1954
08-12-219-009-0000	217		GEORGE	ST		MOUNT PROSPECT	60056	RA	1917
08-12-204-007-0000	13	S	EDWARD	ST		MOUNT PROSPECT	60056	RA	1917
08-11-107-017-0000	1103		CLEVEN	AV		MOUNT PROSPECT	60056	R1	1954
08-11-107-016-0000	1105		CLEVEN	AV		MOUNT PROSPECT	60056	R1	1954
08-12-203-021-0000	20	S	EDWARD	ST		MOUNT PROSPECT	60056	RA	1917
03-33-417-011-0000	18	N	LANCASTER	ST		MOUNT PROSPECT	60056	RA	1925
03-33-417-003-0000	15	N	WAVERLY	PL		MOUNT PROSPECT	60056	RA	1925
03-33-418-003-0000	17	N	LANCASTER	ST		MOUNT PROSPECT	60056	RA	1925
03-35-404-014-0000	1422	E	EMMERSON	LN		MOUNT PROSPECT	60056	R1	1968
03-35-403-001-0000	1419	E	EMMERSON	LN		MOUNT PROSPECT	60056	R1	1968
03-34-426-006-0000	5	N	OWEN	ST		MOUNT PROSPECT	60056	R1	1917
03-35-403-026-0000	107		HORNER	LN		MOUNT PROSPECT	60056	R1	1968
03-34-427-007-0000	3	N	WILLIAM	ST		MOUNT PROSPECT	60056	R1	1917

08-12-212-008-0000	117		GEORGE	ST		MOUNT PROSPECT	60056	RA	1917
08-12-211-019-0000	116		GEORGE	ST		MOUNT PROSPECT	60056	RA	1917
08-12-213-014-0000	117	S	ALBERT	ST		MOUNT PROSPECT	60056	RA	1917
08-12-210-015-0000	106	S	EDWARD	ST		MOUNT PROSPECT	60056	RA	1917
08-12-209-015-0000	106	S	LOUIS	ST		MOUNT PROSPECT	60056	RA	1917
08-11-116-008-0000	109	S	WAVERLY	PL		MOUNT PROSPECT	60056	R1	1954
08-11-200-015-0000	750		WHITEGATE	CT		MOUNT PROSPECT	60056	R1	1925
08-11-200-016-0000	748		WHITEGATE	CT		MOUNT PROSPECT	60056	R1	1925
08-11-112-019-0000	1104	W	BUSSE	AV		MOUNT PROSPECT	60056	R1	1954
08-11-114-021-0000	1301	W	BUSSE	AV		MOUNT PROSPECT	60056	R1	1954
08-11-115-001-0000	1207	W	BUSSE	AV		MOUNT PROSPECT	60056	R1	1954
08-11-115-002-0000	1205	W	BUSSE	AV		MOUNT PROSPECT	60056	R1	1954
08-11-115-003-0000	1203	W	BUSSE	AV		MOUNT PROSPECT	60056	R1	1954
08-11-116-037-0000	134	S	LANCASTER	ST		MOUNT PROSPECT	60056	R1	1954
08-11-100-019-0000	1619	W	CENTRAL	RD		MOUNT PROSPECT	60056	R1	1965
08-11-100-016-0000	1	S	BUSSE	RD		MOUNT PROSPECT	60056	R1	1965
08-11-100-017-0000	5	S	BUSSE	RD		MOUNT PROSPECT	60056	R1	1965
03-35-403-027-0000	105		HORNER	LN		MOUNT PROSPECT	60056	R1	1968
03-34-412-014-0000	12	N	ELM	ST		MOUNT PROSPECT	60056	R1	1917
03-33-412-031-0000	100	N	WAVERLY	PL		MOUNT PROSPECT	60056	RA	1925
03-33-414-010-0000	101	N	LANCASTER	ST		MOUNT PROSPECT	60056	RA	1925
03-33-412-011-0000	101	N	KENILWORTH	AV		MOUNT PROSPECT	60056	RA	1925
03-33-416-008-0000	5	N	KENILWORTH	AV		MOUNT PROSPECT	60056	RA	1925
08-11-209-009-0000	117		I OKA	AV		MOUNT PROSPECT	60056	RA	1917
08-11-208-021-0000	116		I OKA	AV		MOUNT PROSPECT	60056	RA	1917
08-11-208-009-0000	117		HI LUSI	AV		MOUNT PROSPECT	60056	RA	1917
08-11-203-016-0000	19		HI LUSI	AV		MOUNT PROSPECT	60056	RA	1917
03-35-405-010-0000	105		STEVENSON	LN		MOUNT PROSPECT	60056	R1	1968
03-35-404-019-0000	1432	E	EMMERSON	LN		MOUNT PROSPECT	60056	R1	1968
03-33-417-009-0000	22	N	LANCASTER	ST		MOUNT PROSPECT	60056	RA	1925
03-33-416-001-0000	21	N	KENILWORTH	AV		MOUNT PROSPECT	60056	RA	1925
03-33-416-009-0000	20	N	WAVERLY	PL		MOUNT PROSPECT	60056	RA	1925
03-34-326-008-0000	500	W	CENTRAL	RD		MOUNT PROSPECT	60056	B5	1917
03-35-401-094-0000	5		WESTGATE	RD		MOUNT PROSPECT	60056	R1	1966
03-35-401-095-0000	3		WESTGATE	RD		MOUNT PROSPECT	60056	R1	1966
03-34-412-007-0000	11	N	MAPLE	ST		MOUNT PROSPECT	60056	RA	1917
03-34-411-038-0000	6	N	MAPLE	ST		MOUNT PROSPECT	60056	R1	1917
03-34-412-008-0000	7	N	MAPLE	ST		MOUNT PROSPECT	60056	RA	1917
03-35-407-010-0000	6		DEBBIE	DR		MOUNT PROSPECT	60056	R1	1968
03-34-323-010-0000	103	N	WILLE	ST		MOUNT PROSPECT	60056	RA	1917
03-35-305-050-0000	36	N	ALBERT	ST		MOUNT PROSPECT	60056	R3	1917
03-34-410-046-0000	1	N	MAIN	ST	1GSE	MOUNT PROSPECT	60056	B5	1917
03-35-407-002-0000	9		STEVENSON	LN		MOUNT PROSPECT	60056	R1	1968
03-35-403-014-0000	1420		GREEN	LN		MOUNT PROSPECT	60056	R1	1968
08-11-116-006-0000	105	S	WAVERLY	PL		MOUNT PROSPECT	60056	R1	1954
08-12-212-002-0000	103		GEORGE	ST		MOUNT PROSPECT	60056	RA	1917
08-12-208-027-0000	111	S	OWEN	ST		MOUNT PROSPECT	60056	RA	1917
08-12-208-024-0000	115	S	OWEN	ST		MOUNT PROSPECT	60056	RA	1917
08-12-208-008-0000	115	S	OWEN	ST		MOUNT PROSPECT	60056	RA	1917
08-11-203-019-0000	16		I OKA	AV		MOUNT PROSPECT	60056	RA	1917
08-12-201-007-0000	13	S	OWEN	ST		MOUNT PROSPECT	60056	RA	1917
03-34-409-027-0000	119	N	EMERSON	ST		MOUNT PROSPECT	60056	RA	1917
08-11-115-027-0000	116	S	WAVERLY	PL		MOUNT PROSPECT	60056	R1	1954
08-11-115-012-0000	117	S	KENILWORTH	AV		MOUNT PROSPECT	60056	R1	1954
08-11-110-047-0000	132		WE GO	TL		MOUNT PROSPECT	60056	CR	1954
03-35-407-007-0000	1503	E	EMMERSON	LN		MOUNT PROSPECT	60056	R1	1968
03-35-407-020-0000	4		JERRY	DR		MOUNT PROSPECT	60056	R1	1968
03-35-407-008-0000	10		DEBBIE	DR		MOUNT PROSPECT	60056	R1	1968
03-35-407-016-0000	9		DEBBIE	DR		MOUNT PROSPECT	60056	R1	1968
03-35-407-009-0000	8		DEBBIE	DR		MOUNT PROSPECT	60056	R1	1968
08-11-212-002-0000	203		HI LUSI	AV		MOUNT PROSPECT	60056	RA	1917
08-11-211-014-0000	202		HI LUSI	AV		MOUNT PROSPECT	60056	RA	1917

08-12-301-019-0000	412	S	WILLE	ST			MOUNT PROSPECT	60056	RA	1917
08-12-201-013-0000	4	S	WILLIAM	ST			MOUNT PROSPECT	60056	RA	1917
08-11-115-013-0000	119	S	KENILWORTH	AV			MOUNT PROSPECT	60056	R1	1954
08-11-115-034-0000	130	S	WAVERLY	PL			MOUNT PROSPECT	60056	R1	1954
08-12-106-011-0000	6	S	SCHOOL	ST			MOUNT PROSPECT	60056	RA	1917
08-12-106-018-0000	18	S	SCHOOL	ST			MOUNT PROSPECT	60056	RA	1917
08-12-106-020-0000	9	S	ELM	ST			MOUNT PROSPECT	60056	RA	1917
08-12-205-037-0000	15		GEORGE	ST			MOUNT PROSPECT	60056	RA	1917
08-11-205-016-0000	321	W	PROSPECT	AV			MOUNT PROSPECT	60056	B5	1917
08-12-211-011-0000	121	S	EDWARD	ST			MOUNT PROSPECT	60056	RA	1917
08-12-210-011-0000	123	S	LOUIS	ST			MOUNT PROSPECT	60056	RA	1917
08-12-210-022-0000	702	E	EVERGREEN	AV			MOUNT PROSPECT	60056	RA	1917
08-12-209-022-0000	602	E	EVERGREEN	AV			MOUNT PROSPECT	60056	RA	1917
08-12-209-011-0000	600	E	EVERGREEN	AV			MOUNT PROSPECT	60056	RA	1917
08-12-117-009-0000	217	S	ELMHURST	AV			MOUNT PROSPECT	60056	RA	1917
08-12-209-020-0000	116	S	LOUIS	ST			MOUNT PROSPECT	60056	RA	1917
08-12-208-020-0000	116	S	WILLIAM	ST			MOUNT PROSPECT	60056	RA	1917
08-12-210-024-0000	118	S	EDWARD	ST			MOUNT PROSPECT	60056	RA	1917
08-12-211-010-0000	119	S	EDWARD	ST			MOUNT PROSPECT	60056	RA	1917
08-12-210-010-0000	119	S	LOUIS	ST			MOUNT PROSPECT	60056	RA	1917
08-12-212-010-0000	121		GEORGE	ST			MOUNT PROSPECT	60056	RA	1917
08-12-212-022-0000	118	S	ALBERT	ST			MOUNT PROSPECT	60056	RA	1917
03-35-305-044-0000	46	N	ALBERT	ST			MOUNT PROSPECT	60056	R3	1917
03-35-305-045-0000	44	N	ALBERT	ST			MOUNT PROSPECT	60056	R3	1917
08-11-207-021-0000	116		HI LUSI	AV			MOUNT PROSPECT	60056	RA	1917
08-11-207-009-0000	117		WA PELLA	AV			MOUNT PROSPECT	60056	RA	1917
08-11-206-009-0000	116		WA PELLA	AV			MOUNT PROSPECT	60056	RA	1917
08-12-123-004-0000	307	S	ELMHURST	AV			MOUNT PROSPECT	60056	RA	1917
03-34-331-002-0000	19	N	WILLE	ST			MOUNT PROSPECT	60056	RA	1917
03-34-410-046-0000	1	N	MAIN	ST		1GSW	MOUNT PROSPECT	60056	B5	1917
08-11-110-027-0000	135	S	LANCASTER	ST			MOUNT PROSPECT	60056	R1	1954
08-11-117-012-0000	212		BOBBY	LN			MOUNT PROSPECT	60056	R1	1956
08-11-112-009-0000	1304	W	BUSSE	AV			MOUNT PROSPECT	60056	R1	1954
03-35-401-067-0000	6		MARCELLA	RD			MOUNT PROSPECT	60056	R1	1966
03-35-305-043-0000	48	N	ALBERT	ST			MOUNT PROSPECT	60056	R3	1917
03-34-322-010-0000	103	N	PINE	ST			MOUNT PROSPECT	60056	RA	1917
03-34-322-021-0000	102	N	WILLE	ST			MOUNT PROSPECT	60056	RA	1917
03-34-320-050-0000	106		RUSSEL	ST			MOUNT PROSPECT	60056	RA	1917
03-35-403-012-0000	1416		GREEN	LN			MOUNT PROSPECT	60056	R1	1968
08-11-100-020-0000	0						MOUNT PROSPECT	60056	R1	1958
03-35-305-046-0000	42	N	ALBERT	ST			MOUNT PROSPECT	60056	R3	1917
03-35-305-051-0000	34	N	ALBERT	ST			MOUNT PROSPECT	60056	R3	1917
08-11-115-016-0000	125	S	KENILWORTH	AV			MOUNT PROSPECT	60056	R1	1954
08-11-115-031-0000	124	S	WAVERLY	PL			MOUNT PROSPECT	60056	R1	1954
08-11-205-007-0000	317	W	PROSPECT	AV			MOUNT PROSPECT	60056	B5	1917
03-35-305-024-0000	14	N	ALBERT	ST			MOUNT PROSPECT	60056	R3	1917
03-35-403-015-0000	1422		GREEN	LN			MOUNT PROSPECT	60056	R1	1968
03-35-403-016-0000	1424		GREEN	LN			MOUNT PROSPECT	60056	R1	1968
08-11-113-038-0000	135		WELLER	LN			MOUNT PROSPECT	60056	R1	1956
03-35-305-037-0000	60	N	ALBERT	ST			MOUNT PROSPECT	60056	R3	1917
08-11-202-013-0000	5		WA PELLA	AV			MOUNT PROSPECT	60056	RA	1917
08-11-203-015-0000	17		HI LUSI	AV			MOUNT PROSPECT	60056	RA	1917
08-11-202-027-0000	16		HI LUSI	AV			MOUNT PROSPECT	60056	RA	1917
08-11-208-015-0000	104		I OKA	AV			MOUNT PROSPECT	60056	RA	1917
08-11-208-003-0000	105		HI LUSI	AV			MOUNT PROSPECT	60056	RA	1917
08-12-202-016-0000	10	S	LOUIS	ST			MOUNT PROSPECT	60056	RA	1917
08-12-203-005-0000	9	S	LOUIS	ST			MOUNT PROSPECT	60056	RA	1917
08-12-203-031-0000	10	S	EDWARD	ST			MOUNT PROSPECT	60056	RA	1917
08-12-210-017-0000	110	S	EDWARD	ST			MOUNT PROSPECT	60056	RA	1917
08-12-210-006-0000	111	S	LOUIS	ST			MOUNT PROSPECT	60056	RA	1917
08-12-123-017-0000	312	S	PINE	ST			MOUNT PROSPECT	60056	RA	1917
03-34-426-016-0000	2	N	WILLIAM	ST			MOUNT PROSPECT	60056	R1	1917

03-34-417-017-0000	14	N	OWEN	ST			MOUNT PROSPECT	60056	R1	1917
03-34-417-018-0000	12	N	OWEN	ST			MOUNT PROSPECT	60056	R1	1917
03-34-417-019-0000	10	N	OWEN	ST			MOUNT PROSPECT	60056	R1	1917
03-35-404-020-0000	1434	E	EMMERSON	LN			MOUNT PROSPECT	60056	R1	1968
03-33-413-032-0000	100	N	LANCASTER	ST			MOUNT PROSPECT	60056	RA	1925
03-34-416-018-0000	100	N	SCHOOL	ST			MOUNT PROSPECT	60056	R1	1917
03-34-412-012-0000	16	N	ELM	ST			MOUNT PROSPECT	60056	R1	1917
03-34-413-013-0000	14	N	SCHOOL	ST			MOUNT PROSPECT	60056	R1	1917
03-33-424-008-0000	16		MILLERS	LN			MOUNT PROSPECT	60056	R2*	1925
03-34-410-046-0000	3	N	MAIN	ST		1GSW	MOUNT PROSPECT	60056	B5	1917
03-34-410-046-0000	3	N	MAIN	ST		1SE	MOUNT PROSPECT	60056	B5	1917
08-12-201-008-0000	15	S	OWEN	ST			MOUNT PROSPECT	60056	RA	1917
08-12-201-009-0000	17	S	OWEN	ST			MOUNT PROSPECT	60056	RA	1917
08-11-116-010-0000	113	S	WAVERLY	PL			MOUNT PROSPECT	60056	R1	1954
08-12-208-009-0000	117	S	OWEN	ST			MOUNT PROSPECT	60056	RA	1917
08-11-114-037-0000	1302		CLEVEN	AV			MOUNT PROSPECT	60056	R1	1954
08-11-114-038-0000	132	S	KENILWORTH	AV			MOUNT PROSPECT	60056	R1	1954
08-11-110-040-0000	130		WE GO	TL			MOUNT PROSPECT	60056	R1	1954
08-11-116-035-0000	133	S	WAVERLY	PL			MOUNT PROSPECT	60056	R1	1954
08-11-116-036-0000	1102		CLEVEN	AV			MOUNT PROSPECT	60056	R1	1954
03-35-403-017-0000	1426		GREEN	LN			MOUNT PROSPECT	60056	R1	1968
03-35-407-003-0000	7		STEVENSON	LN			MOUNT PROSPECT	60056	R1	1968
03-35-407-004-0000	5		STEVENSON	LN			MOUNT PROSPECT	60056	R1	1968
03-35-407-005-0000	3		STEVENSON	LN			MOUNT PROSPECT	60056	R1	1968
03-35-407-006-0000	1		STEVENSON	LN			MOUNT PROSPECT	60056	R1	1968
08-12-123-016-0000	310	S	PINE	ST			MOUNT PROSPECT	60056	RA	1917
08-12-123-006-0000	313	S	ELMHURST	AV			MOUNT PROSPECT	60056	RA	1917
08-11-213-007-0000	213		I OKA	AV			MOUNT PROSPECT	60056	RA	1917
08-11-209-007-0000	113		I OKA	AV			MOUNT PROSPECT	60056	RA	1917
08-11-207-003-0000	105		WA PELLA	AV			MOUNT PROSPECT	60056	RA	1917
08-11-206-003-0000	104		WA PELLA	AV			MOUNT PROSPECT	60056	RA	1917
08-11-209-016-0000	106	S	ELMHURST	AV			MOUNT PROSPECT	60056	RA	1917
08-11-208-017-0000	108		I OKA	AV			MOUNT PROSPECT	60056	RA	1917
03-35-305-040-0000	54	N	ALBERT	ST			MOUNT PROSPECT	60056	R3	1917
03-35-305-041-0000	52	N	ALBERT	ST			MOUNT PROSPECT	60056	R3	1917
03-33-419-012-1007	800	W	CENTRAL	RD		106	MOUNT PROSPECT	60056	I1	1925
03-33-419-011-0000	800	W	CENTRAL	RD			MOUNT PROSPECT	60056	I1	1925
03-34-412-001-0000	23	N	MAPLE	ST			MOUNT PROSPECT	60056	RA	1917
03-34-426-012-0000	10	N	WILLIAM	ST			MOUNT PROSPECT	60056	R1	1917
03-34-427-005-0000	7	N	WILLIAM	ST			MOUNT PROSPECT	60056	R1	1917
03-34-426-005-0000	7	N	OWEN	ST			MOUNT PROSPECT	60056	R1	1917
03-34-426-013-0000	8	N	WILLIAM	ST			MOUNT PROSPECT	60056	R1	1917
08-11-116-028-0000	120	S	LANCASTER	ST			MOUNT PROSPECT	60056	R1	1954
08-11-100-004-0000	119	S	BUSSE	RD			MOUNT PROSPECT	60056	RX	1969
08-11-212-012-0000	223		HI LUSI	AV			MOUNT PROSPECT	60056	RA	1917
08-11-114-009-0000	115		BOBBY	LN			MOUNT PROSPECT	60056	R1	1956
08-12-204-018-0000	14		GEORGE	ST			MOUNT PROSPECT	60056	RA	1917
08-12-206-004-0000	15	S	ALBERT	ST			MOUNT PROSPECT	60056	RA	1917
08-12-205-026-0000	10	S	ALBERT	ST			MOUNT PROSPECT	60056	RA	1917
08-12-204-019-0000	16		GEORGE	ST			MOUNT PROSPECT	60056	RA	1917
08-12-204-014-0000	6		GEORGE	ST			MOUNT PROSPECT	60056	RA	1917
08-12-206-012-0000	5	S	ALBERT	ST			MOUNT PROSPECT	60056	RA	1917
03-34-331-019-0000	50	N	MAIN	ST			MOUNT PROSPECT	60056	B5	1917
03-34-331-018-0000	10	N	MAIN	ST			MOUNT PROSPECT	60056	B5C*	1917
08-11-113-041-0000	1400		CLEVEN	AV			MOUNT PROSPECT	60056	R1	1956
08-11-113-040-0000	1402		CLEVEN	AV			MOUNT PROSPECT	60056	R1	1956
08-11-113-039-0000	1404		CLEVEN	AV			MOUNT PROSPECT	60056	R1	1956
08-11-202-018-0000	17		WA PELLA	AV			MOUNT PROSPECT	60056	RA	1917
08-11-201-012-0000	16		WA PELLA	AV			MOUNT PROSPECT	60056	RA	1917
08-11-213-035-0000	208	S	ELMHURST	AV			MOUNT PROSPECT	60056	RA	1917
08-11-213-004-0000	207		I OKA	AV			MOUNT PROSPECT	60056	RA	1917
03-35-305-023-0000	16	N	ALBERT	ST			MOUNT PROSPECT	60056	R3	1917

03-35-305-030-0000	12	N	ALBERT	ST		MOUNT PROSPECT	60056	R3	1917
03-35-305-025-0000	2	N	ALBERT	ST		MOUNT PROSPECT	60056	R3	1917
08-11-115-017-0000	127	S	KENILWORTH	AV		MOUNT PROSPECT	60056	R1	1954
08-11-115-032-0000	126	S	WAVERLY	PL		MOUNT PROSPECT	60056	R1	1954
03-34-330-017-0000	12	N	WILLE	ST		MOUNT PROSPECT	60056	RA	1917
08-11-202-017-0000	15		WA PELLA	AV		MOUNT PROSPECT	60056	RA	1917
08-11-201-011-0000	14		WA PELLA	AV		MOUNT PROSPECT	60056	RA	1917
08-12-123-015-0000	308	S	PINE	ST		MOUNT PROSPECT	60056	RA	1917
08-12-123-005-0000	311	S	ELMHURST	AV		MOUNT PROSPECT	60056	RA	1917
08-11-211-004-0000	207		WA PELLA	AV		MOUNT PROSPECT	60056	RA	1917
08-11-211-008-0000	215		WA PELLA	AV		MOUNT PROSPECT	60056	RA	1917
08-11-210-008-0000	214		WA PELLA	AV		MOUNT PROSPECT	60056	RA	1917
08-11-213-021-0000	216	S	ELMHURST	AV		MOUNT PROSPECT	60056	RA	1917
08-11-206-004-0000	106		WA PELLA	AV		MOUNT PROSPECT	60056	RA	1917
08-11-209-017-0000	108	S	ELMHURST	AV		MOUNT PROSPECT	60056	RA	1917
08-11-209-005-0000	109		I OKA	AV		MOUNT PROSPECT	60056	RA	1917
08-12-202-011-0000	21	S	WILLIAM	ST		MOUNT PROSPECT	60056	RA	1917
08-12-204-011-0000	21	S	EDWARD	ST		MOUNT PROSPECT	60056	RA	1917
08-12-211-001-0000	101	S	EDWARD	ST		MOUNT PROSPECT	60056	RA	1917
08-12-211-024-0000	104		GEORGE	ST		MOUNT PROSPECT	60056	RA	1917
08-12-213-017-0000	105	S	ALBERT	ST		MOUNT PROSPECT	60056	RA	1917
08-10-208-010-0000	2005		BONITA	AV		MOUNT PROSPECT	60056	R1	1962
08-12-401-035-1003	614	E	SHA BONEE	TL		MOUNT PROSPECT	60056	R3	1917
08-12-403-016-0000	800	E	NORTHWEST	HW	103	MOUNT PROSPECT	60056	B5	1917
08-12-121-021-0000	317	S	EMERSON	ST		MOUNT PROSPECT	60056	RA	1917
08-12-202-014-0000	6	S	LOUIS	ST		MOUNT PROSPECT	60056	RA	1917
08-11-111-009-0000	919		WHITEGATE	DR		MOUNT PROSPECT	60056	R1	1954
08-11-111-010-0000	917		WHITEGATE	DR		MOUNT PROSPECT	60056	R1	1954
08-12-219-007-0000	213		GEORGE	ST		MOUNT PROSPECT	60056	RA	1917
08-12-218-002-0000	203	S	EDWARD	ST		MOUNT PROSPECT	60056	RA	1917
03-34-330-006-0000	11	N	PINE	ST		MOUNT PROSPECT	60056	RA	1917
08-11-113-027-0000	114		BOBBY	LN		MOUNT PROSPECT	60056	R1	1956
08-11-223-029-0000	803	W	BUSSE	AV		MOUNT PROSPECT	60056	R1	1925
08-11-223-030-0000	815	W	CATHY	LN		MOUNT PROSPECT	60056	R1	1925
08-11-220-035-0000	803		DRESSER	DR		MOUNT PROSPECT	60056	R1	1925
08-11-223-028-0000	714		DRESSER	DR		MOUNT PROSPECT	60056	R1	1925
08-11-220-016-0000	123		WE GO	TL		MOUNT PROSPECT	60056	R1	1925
08-11-220-036-0000	200		SEE GWUN	AV		MOUNT PROSPECT	60056	R1	1925
08-12-206-008-0000	2	S	MT PROSPECT	RD		MOUNT PROSPECT	60056	RA	1917
08-10-215-001-0000	1		HATLEN	AV		MOUNT PROSPECT	60056	R1	1962
08-11-209-006-0000	111		I OKA	AV		MOUNT PROSPECT	60056	RA	1917
08-11-208-018-0000	110		I OKA	AV		MOUNT PROSPECT	60056	RA	1917
08-11-208-006-0000	111		HI LUSI	AV		MOUNT PROSPECT	60056	RA	1917
08-12-201-021-0000	18	S	WILLIAM	ST		MOUNT PROSPECT	60056	RA	1917
08-12-201-022-0000	22	S	WILLIAM	ST		MOUNT PROSPECT	60056	RA	1917
08-11-210-001-0000	200		WA PELLA	AV		MOUNT PROSPECT	60056	RA	1917
08-11-213-014-0000	202	S	ELMHURST	AV		MOUNT PROSPECT	60056	RA	1917
08-12-220-014-0000	202	S	MT PROSPECT	RD		MOUNT PROSPECT	60056	RA	1917
08-12-220-002-0000	203	S	ALBERT	ST		MOUNT PROSPECT	60056	RA	1917
08-12-219-014-0000	202	S	ALBERT	ST		MOUNT PROSPECT	60056	RA	1917
08-12-107-024-0000	0	S	MAIN	ST		MOUNT PROSPECT	60056	B5C	1917
03-33-419-012-1006	800	W	CENTRAL	RD	105	MOUNT PROSPECT	60056	I1	1925
08-11-200-010-0000	907		WHITEGATE	DR		MOUNT PROSPECT	60056	R1	1925
08-11-200-009-0000	909		WHITEGATE	DR		MOUNT PROSPECT	60056	R1	1925
08-12-211-023-0000	102		GEORGE	ST		MOUNT PROSPECT	60056	RA	1917
08-11-202-026-0000	14		HI LUSI	AV		MOUNT PROSPECT	60056	RA	1917
08-12-204-005-0000	9	S	EDWARD	ST		MOUNT PROSPECT	60056	RA	1917
08-12-202-017-0000	12	S	LOUIS	ST		MOUNT PROSPECT	60056	RA	1917
08-11-209-004-0000	107		I OKA	AV		MOUNT PROSPECT	60056	RA	1917
08-11-208-016-0000	106		I OKA	AV		MOUNT PROSPECT	60056	RA	1917
08-12-117-021-0000	216	S	PINE	ST		MOUNT PROSPECT	60056	RA	1917
08-12-203-015-0000	8	S	EDWARD	ST		MOUNT PROSPECT	60056	RA	1917

08-12-202-006-0000	11	S	WILLIAM	ST	MOUNT PROSPECT	60056	RA	1917
08-11-207-013-0000	100		HI LUSI	AV	MOUNT PROSPECT	60056	RA	1917
08-10-216-008-0000	320		CRESTWOOD	LN	MOUNT PROSPECT	60056	R1	1962
08-10-216-003-0000	319		BEVERLY	LN	MOUNT PROSPECT	60056	R1	1962
08-11-220-022-0000	815	W	BUSSE	AV	MOUNT PROSPECT	60056	R1	1954
08-11-213-009-0000	217		I OKA	AV	MOUNT PROSPECT	60056	RA	1917
08-12-206-006-0000	19	S	ALBERT	ST	MOUNT PROSPECT	60056	RA	1917
08-12-211-012-0000	100		GEORGE	ST	MOUNT PROSPECT	60056	RA	1917
08-11-115-011-0000	115	S	KENILWORTH	AV	MOUNT PROSPECT	60056	R1	1954
08-10-214-020-0000	18		HATLEN	AV	MOUNT PROSPECT	60056	R1	1962
08-10-213-009-0000	18		AUDREY	LN	MOUNT PROSPECT	60056	R1	1962
08-10-214-022-0000	22		HATLEN	AV	MOUNT PROSPECT	60056	R1	1962
08-10-214-011-0000	21		AUDREY	LN	MOUNT PROSPECT	60056	R1	1962
08-10-213-011-0000	22		AUDREY	LN	MOUNT PROSPECT	60056	R1	1962
08-10-204-008-0000	101		AUDREY	LN	MOUNT PROSPECT	60056	R1	1962
08-10-204-015-0000	100		HATLEN	AV	MOUNT PROSPECT	60056	R1	1962
08-11-213-026-0000	300	W	MILBURN	AV	MOUNT PROSPECT	60056	RA	1917
08-11-213-024-0000	300	W	MILBURN	AV	MOUNT PROSPECT	60056	RA	1917
08-11-220-033-0000	807		DRESSER	DR	MOUNT PROSPECT	60056	R1	1925
03-34-330-009-0000	5	N	PINE	ST	MOUNT PROSPECT	60056	RA	1917
03-34-330-020-0000	6	N	WILLE	ST	MOUNT PROSPECT	60056	RA	1917
03-34-331-009-0000	5	N	WILLE	ST	MOUNT PROSPECT	60056	RA	1917
03-34-330-010-0000	3	N	PINE	ST	MOUNT PROSPECT	60056	RA	1917
03-34-330-021-0000	4	N	WILLE	ST	MOUNT PROSPECT	60056	RA	1917
08-11-200-012-0000	903		WHITEGATE	DR	MOUNT PROSPECT	60056	R1	1925
08-11-111-013-0000	911		WHITEGATE	DR	MOUNT PROSPECT	60056	R1	1954
08-11-113-015-0000	121		WELLER	LN	MOUNT PROSPECT	60056	R1	1956
08-11-113-031-0000	122		BOBBY	LN	MOUNT PROSPECT	60056	R1	1956
08-11-114-013-0000	123		BOBBY	LN	MOUNT PROSPECT	60056	R1	1956
08-11-113-016-0000	123		WELLER	LN	MOUNT PROSPECT	60056	R1	1956
08-11-113-032-0000	124		BOBBY	LN	MOUNT PROSPECT	60056	R1	1956
08-11-114-014-0000	125		BOBBY	LN	MOUNT PROSPECT	60056	R1	1956
08-11-113-017-0000	125		WELLER	LN	MOUNT PROSPECT	60056	R1	1956
08-11-113-033-0000	126		BOBBY	LN	MOUNT PROSPECT	60056	R1	1956
08-12-209-004-0000	107	S	WILLIAM	ST	MOUNT PROSPECT	60056	RA	1917
08-12-208-015-0000	106	S	WILLIAM	ST	MOUNT PROSPECT	60056	RA	1917
03-34-328-019-0000	412	W	NORTHWEST	HW	MOUNT PROSPECT	60056	B5	1917
08-11-211-002-0000	203		WA PELLA	AV	MOUNT PROSPECT	60056	RA	1917
08-11-210-002-0000	202		WA PELLA	AV	MOUNT PROSPECT	60056	RA	1917
08-11-213-015-0000	204	S	ELMHURST	AV	MOUNT PROSPECT	60056	RA	1917
08-11-213-003-0000	205		I OKA	AV	MOUNT PROSPECT	60056	RA	1917
08-11-212-015-0000	204		I OKA	AV	MOUNT PROSPECT	60056	RA	1917
03-35-403-005-0000	1427	E	EMMERSON	LN	MOUNT PROSPECT	60056	R1	1968
08-11-202-019-0000	19		WA PELLA	AV	MOUNT PROSPECT	60056	RA	1917
08-11-105-023-0000	200	S	KENILWORTH	AV	MOUNT PROSPECT	60056	R1	1954
08-11-119-001-0000	1450		SEMAR	CT	MOUNT PROSPECT	60056	R1	1969
08-11-119-009-0000	1423		SEMAR	CT	MOUNT PROSPECT	60056	RX	1969
08-12-208-025-0000	118	S	WILLIAM	ST	MOUNT PROSPECT	60056	RA	1917
08-12-201-012-0000	2	S	WILLIAM	ST	MOUNT PROSPECT	60056	RA	1917
08-10-208-002-0000	1903		BONITA	AV	MOUNT PROSPECT	60056	R1	1962
08-12-207-012-0000	120	S	OWEN	ST	MOUNT PROSPECT	60056	RA	1917
08-12-110-010-0000	100	S	ELM	ST	MOUNT PROSPECT	60056	RA	1917
08-12-110-011-0000	102	S	ELM	ST	MOUNT PROSPECT	60056	RA	1917
08-11-115-024-0000	110	S	WAVERLY	PL	MOUNT PROSPECT	60056	R1	1954
08-11-114-026-0000	110	S	KENILWORTH	AV	MOUNT PROSPECT	60056	R1	1954
08-11-116-009-0000	111	S	WAVERLY	PL	MOUNT PROSPECT	60056	R1	1954
08-11-113-035-0000	130		BOBBY	LN	MOUNT PROSPECT	60056	R1	1956
03-35-305-013-0000	908	E	CENTRAL	RD	MOUNT PROSPECT	60056	RA	1917
03-35-305-042-0000	50	N	ALBERT	ST	MOUNT PROSPECT	60056	R3	1917
08-11-110-020-0000	121	S	LANCASTER	ST	MOUNT PROSPECT	60056	R1	1954
03-35-407-015-0000	7		DEBBIE	DR	MOUNT PROSPECT	60056	R1	1968
08-11-112-017-0000	1108	W	BUSSE	AV	MOUNT PROSPECT	60056	R1	1954

08-11-112-018-0000	1106	W	BUSSE	AV	MOUNT PROSPECT	60056	R1	1954
08-11-116-001-0000	101	S	WAVERLY	PL	MOUNT PROSPECT	60056	R1	1954
08-11-115-028-0000	118	S	WAVERLY	PL	MOUNT PROSPECT	60056	R1	1954
08-10-213-004-0000	8		AUDREY	LN	MOUNT PROSPECT	60056	R1	1962
08-11-223-036-0000	803	W	CATHY	LN	MOUNT PROSPECT	60056	R1	1925
08-12-107-023-0000	2	W	NORTHWEST	HW	MOUNT PROSPECT	60056	B5C	1917
08-12-203-013-0000	4	S	EDWARD	ST	MOUNT PROSPECT	60056	RA	1917
08-12-204-024-0000	3	S	EDWARD	ST	MOUNT PROSPECT	60056	RA	1917
08-11-118-002-0000	916		WHITEGATE	DR	MOUNT PROSPECT	60056	R1	1954
08-10-217-016-0000	308		HATLEN	AV	MOUNT PROSPECT	60056	R1	1962
08-12-121-039-0000	328	S	MAPLE	ST	MOUNT PROSPECT	60056	R1	1917
08-12-121-041-0000	324	S	MAPLE	ST	MOUNT PROSPECT	60056	R1	1917
08-12-121-047-0000	340	S	MAPLE	ST	MOUNT PROSPECT	60056	R1	1917
08-12-404-024-0000	980	E	NORTHWEST	HW	MOUNT PROSPECT	60056	B5	1917
08-12-106-001-0000	1	S	ELM	ST	MOUNT PROSPECT	60056	RA	1917
08-10-209-010-0000	1739		VERDE	DR	MOUNT PROSPECT	60056	R1	1962
08-11-117-006-0000	207		WELLER	LN	MOUNT PROSPECT	60056	R1	1956
08-11-105-020-0000	209		BOBBY	LN	MOUNT PROSPECT	60056	R1	1956
08-11-117-007-0000	209		WELLER	LN	MOUNT PROSPECT	60056	R1	1956
03-34-426-002-0000	13	N	OWEN	ST	MOUNT PROSPECT	60056	R1	1917
08-11-115-033-0000	128	S	WAVERLY	PL	MOUNT PROSPECT	60056	R1	1954
08-11-115-037-0000	132	S	WAVERLY	PL	MOUNT PROSPECT	60056	R1	1954
08-11-115-036-0000	1202		CLEVEN	AV	MOUNT PROSPECT	60056	R1	1954
08-11-206-007-0000	112		WA PELLA	AV	MOUNT PROSPECT	60056	RA	1917
08-11-209-020-0000	114	S	ELMHURST	AV	MOUNT PROSPECT	60056	RA	1917
08-11-209-008-0000	115		I OKA	AV	MOUNT PROSPECT	60056	RA	1917
08-12-204-012-0000	2		GEORGE	ST	MOUNT PROSPECT	60056	RA	1917
08-12-219-025-0000	208	S	ALBERT	ST	MOUNT PROSPECT	60056	RA	1917
08-12-219-006-0000	211		GEORGE	ST	MOUNT PROSPECT	60056	RA	1917
08-12-112-025-0000	112	S	PINE	ST	MOUNT PROSPECT	60056	RA	1917
08-12-112-018-0000	115	S	ELMHURST	AV	MOUNT PROSPECT	60056	RA	1917
08-12-112-026-0000	114	S	PINE	ST	MOUNT PROSPECT	60056	RA	1917
08-11-117-011-0000	210		BOBBY	LN	MOUNT PROSPECT	60056	R1	1956
08-11-112-020-0000	1102	W	BUSSE	AV	MOUNT PROSPECT	60056	R1	1954
08-11-112-021-0000	20		WE GO	TL	MOUNT PROSPECT	60056	R1	1954
08-11-115-010-0000	113	S	KENILWORTH	AV	MOUNT PROSPECT	60056	R1	1954
08-11-116-026-0000	116	S	LANCASTER	ST	MOUNT PROSPECT	60056	R1	1954
08-12-225-020-0000	312	S	ALBERT	ST	MOUNT PROSPECT	60056	RA	1917
08-11-221-015-0000	707		DRESSER	DR	MOUNT PROSPECT	60056	R1	1925
08-11-224-001-0000	908		WHITEGATE	DR	MOUNT PROSPECT	60056	R1	1925
08-12-222-002-0000	303	S	WILLIAM	ST	MOUNT PROSPECT	60056	RA	1917
08-12-221-005-0000	506	E	NORTHWEST	HW	MOUNT PROSPECT	60056	B5	1917
03-34-417-004-0000	9	N	SCHOOL	ST	MOUNT PROSPECT	60056	R1	1917
08-12-204-003-0000	3	S	EDWARD	ST	MOUNT PROSPECT	60056	RA	1917
08-12-202-004-0000	7	S	WILLIAM	ST	MOUNT PROSPECT	60056	RA	1917
08-12-203-003-0000	5	S	LOUIS	ST	MOUNT PROSPECT	60056	RA	1917
08-12-301-005-0000	409	S	PINE	ST	MOUNT PROSPECT	60056	RA	1917
08-12-301-017-0000	408	S	WILLE	ST	MOUNT PROSPECT	60056	RA	1917
08-11-116-011-0000	115	S	WAVERLY	PL	MOUNT PROSPECT	60056	R1	1954
08-12-209-012-0000	100	S	LOUIS	ST	MOUNT PROSPECT	60056	RA	1917
08-12-209-001-0000	101	S	WILLIAM	ST	MOUNT PROSPECT	60056	RA	1917
08-12-208-012-0000	100	S	WILLIAM	ST	MOUNT PROSPECT	60056	RA	1917
08-12-211-002-0000	103	S	EDWARD	ST	MOUNT PROSPECT	60056	RA	1917
08-12-210-002-0000	103	S	LOUIS	ST	MOUNT PROSPECT	60056	RA	1917
08-12-204-015-0000	8		GEORGE	ST	MOUNT PROSPECT	60056	RA	1917
08-12-202-019-0000	16	S	LOUIS	ST	MOUNT PROSPECT	60056	RA	1917
08-11-207-001-0000	101		WA PELLA	AV	MOUNT PROSPECT	60056	RA	1917
08-10-214-021-0000	20		HATLEN	AV	MOUNT PROSPECT	60056	R1	1962
08-12-220-027-0000	209	S	ALBERT	ST	MOUNT PROSPECT	60056	RA	1917
08-12-219-017-0000	208	S	ALBERT	ST	MOUNT PROSPECT	60056	RA	1917
08-12-219-005-0000	209		GEORGE	ST	MOUNT PROSPECT	60056	RA	1917
08-11-214-002-9999	700	W	LINCOLN	ST	MOUNT PROSPECT	60056	R1*	1925

08-11-116-005-0000	103	S	WAVERLY	PL			MOUNT PROSPECT	60056	R1	1954
08-11-116-031-0000	126	S	LANCASTER	ST			MOUNT PROSPECT	60056	R1	1954
03-35-305-022-0000	18	N	ALBERT	ST			MOUNT PROSPECT	60056	R3	1917
03-34-320-055-0000	4	N	PINE	ST			MOUNT PROSPECT	60056	RA	1917
03-34-331-010-0000	3	N	WILLE	ST			MOUNT PROSPECT	60056	RA	1917
03-34-330-022-0000	2	N	WILLE	ST			MOUNT PROSPECT	60056	RA	1917
03-34-330-011-0000	1	N	PINE	ST			MOUNT PROSPECT	60056	RA	1917
03-34-320-056-0000	2	N	PINE	ST			MOUNT PROSPECT	60056	RA	1917
08-11-105-017-0000	203		BOBBY	LN			MOUNT PROSPECT	60056	R1	1956
08-11-110-033-0000	116		WE GO	TL			MOUNT PROSPECT	60056	R1	1954
03-35-305-002-0000	13	N	EDWARD	ST			MOUNT PROSPECT	60056	R3	1917
03-35-304-011-0000	12	N	EDWARD	ST			MOUNT PROSPECT	60056	R1	1917
03-35-305-003-0000	11	N	EDWARD	ST			MOUNT PROSPECT	60056	R3	1917
03-35-304-012-0000	10	N	EDWARD	ST			MOUNT PROSPECT	60056	R1	1917
03-35-305-004-0000	9	N	EDWARD	ST			MOUNT PROSPECT	60056	R3	1917
03-35-304-013-0000	8	N	EDWARD	ST			MOUNT PROSPECT	60056	R1	1917
08-11-112-013-0000	1206	W	BUSSE	AV			MOUNT PROSPECT	60056	R1	1954
08-12-226-023-0000	318	S	MT PROSPECT	RD			MOUNT PROSPECT	60056	RA	1917
08-12-226-010-0000	319	S	ALBERT	ST			MOUNT PROSPECT	60056	RA	1917
08-12-225-010-0000	319		GEORGE	ST			MOUNT PROSPECT	60056	RA	1917
08-11-210-018-0000	201		CAN DOTA	AV			MOUNT PROSPECT	60056	R1	1925
08-11-210-019-0000	205		CAN DOTA	AV			MOUNT PROSPECT	60056	R1	1925
08-11-221-012-0000	713		DRESSER	DR			MOUNT PROSPECT	60056	R1	1925
08-12-202-024-0000	5	S	WILLIAM	ST			MOUNT PROSPECT	60056	RA	1917
08-12-208-004-0000	107	S	OWEN	ST			MOUNT PROSPECT	60056	RA	1917
08-12-213-018-0000	109	S	ALBERT	ST			MOUNT PROSPECT	60056	RA	1917
08-12-212-030-0000	109		GEORGE	ST			MOUNT PROSPECT	60056	RA	1917
08-11-223-027-0000	716		DRESSER	DR			MOUNT PROSPECT	60056	R1	1925
08-12-203-025-0000	13	S	LOUIS	ST			MOUNT PROSPECT	60056	RA	1917
08-12-206-015-0000	12	S	MT PROSPECT	RD			MOUNT PROSPECT	60056	RA	1917
08-12-206-016-0000	14	S	MT PROSPECT	RD			MOUNT PROSPECT	60056	RA	1917
08-12-206-017-0000	16	S	MT PROSPECT	RD			MOUNT PROSPECT	60056	RA	1917
08-12-112-005-0000	215	W	PROSPECT	AV			MOUNT PROSPECT	60056	B5	1917
08-11-201-015-0000	22		WA PELLA	AV			MOUNT PROSPECT	60056	RA	1917
08-12-123-019-0000	316	S	PINE	ST			MOUNT PROSPECT	60056	RA	1917
08-12-123-009-0000	317	S	ELMHURST	AV			MOUNT PROSPECT	60056	RA	1917
08-12-303-005-0000	409	S	MAIN	ST			MOUNT PROSPECT	60056	RA	1917
08-10-208-005-0000	1909		BONITA	AV			MOUNT PROSPECT	60056	R1	1962
08-11-220-021-0000	817	W	BUSSE	AV			MOUNT PROSPECT	60056	R1	1954
08-10-217-032-0000	1706	W	LINCOLN	ST			MOUNT PROSPECT	60056	R1	1962
08-10-208-021-0000	326		BEVERLY	LN			MOUNT PROSPECT	60056	R1	1962
08-12-201-014-0000	6	S	WILLIAM	ST			MOUNT PROSPECT	60056	RA	1917
08-12-201-015-0000	8	S	WILLIAM	ST			MOUNT PROSPECT	60056	RA	1917
08-12-207-002-0000	111	S	SCHOOL	ST			MOUNT PROSPECT	60056	RA	1917
08-11-111-007-0000	808	W	BUSSE	AV			MOUNT PROSPECT	60056	R1	1925
08-15-212-011-0000	1092		TAMARACK	DR	0	461	MOUNT PROSPECT	60056	RA	1962
08-12-300-067-0000	411	S	ELMHURST	RD			MOUNT PROSPECT	60056	R2*	1917
08-12-223-034-0000	730	E	NORTHWEST	HW			MOUNT PROSPECT	60056	B5	1917
08-12-219-004-0000	207		GEORGE	ST			MOUNT PROSPECT	60056	RA	1917
08-12-213-026-0000	114	S	MT PROSPECT	RD			MOUNT PROSPECT	60056	RA	1917
08-12-220-020-0000	214	S	MT PROSPECT	RD			MOUNT PROSPECT	60056	RA	1917
08-12-220-008-0000	215	S	ALBERT	ST			MOUNT PROSPECT	60056	RA	1917
08-11-201-010-0000	12		WA PELLA	AV			MOUNT PROSPECT	60056	RA	1917
08-12-210-014-0000	104	S	EDWARD	ST			MOUNT PROSPECT	60056	RA	1917
03-33-419-013-0000	1000	W	CENTRAL	RD			MOUNT PROSPECT	60056	CR	1925
03-34-320-044-0000	28	N	PINE	ST			MOUNT PROSPECT	60056	RA	1917
03-34-331-005-0000	13	N	WILLE	ST			MOUNT PROSPECT	60056	RA	1917
03-34-330-016-0000	14	N	WILLE	ST			MOUNT PROSPECT	60056	RA	1917
03-34-320-048-0000	12	N	PINE	ST			MOUNT PROSPECT	60056	RA	1917
03-34-331-006-0000	11	N	WILLE	ST			MOUNT PROSPECT	60056	RA	1917
08-11-223-039-0000	715	W	CATHY	LN			MOUNT PROSPECT	60056	R1	1925
08-11-212-008-0000	215		HI LUSI	AV			MOUNT PROSPECT	60056	RA	1917

08-11-211-020-0000	214		HI LUSI	AV			MOUNT PROSPECT	60056	RA	1917
08-11-119-011-0000	1431		SEMAR	CT			MOUNT PROSPECT	60056	RX	1969
08-11-119-012-0000	1435		SEMAR	CT			MOUNT PROSPECT	60056	RX	1969
08-12-112-024-0000	110	S	PINE	ST			MOUNT PROSPECT	60056	RA	1917
08-12-112-017-0000	113	S	ELMHURST	AV			MOUNT PROSPECT	60056	RA	1917
08-11-113-021-0000	133		WELLER	LN			MOUNT PROSPECT	60056	R1	1956
08-11-212-019-0000	212		I OKA	AV			MOUNT PROSPECT	60056	RA	1917
08-11-212-007-0000	213		HI LUSI	AV			MOUNT PROSPECT	60056	RA	1917
08-11-210-006-0000	210		WA PELLA	AV			MOUNT PROSPECT	60056	RA	1917
08-11-213-019-0000	212	S	ELMHURST	AV			MOUNT PROSPECT	60056	RA	1917
03-35-305-039-0000	56	N	ALBERT	ST			MOUNT PROSPECT	60056	R3	1917
08-12-212-019-0000	114	S	ALBERT	ST			MOUNT PROSPECT	60056	RA	1917
08-12-213-009-0000	117	S	ALBERT	ST			MOUNT PROSPECT	60056	RA	1917
08-11-208-010-0000	119		HI LUSI	AV			MOUNT PROSPECT	60056	RA	1917
08-11-207-022-0000	118		HI LUSI	AV			MOUNT PROSPECT	60056	RA	1917
08-10-212-026-0000	321		HATLEN	AV			MOUNT PROSPECT	60056	R1	1962
08-12-213-025-0000	112	S	MT PROSPECT	RD			MOUNT PROSPECT	60056	RA	1917
08-12-219-026-0000	212	S	ALBERT	ST			MOUNT PROSPECT	60056	RA	1917
08-12-220-019-0000	212	S	MT PROSPECT	RD			MOUNT PROSPECT	60056	RA	1917
08-12-219-019-0000	212	S	ALBERT	ST			MOUNT PROSPECT	60056	RA	1917
08-12-208-011-0000	121	S	OWEN	ST			MOUNT PROSPECT	60056	RA	1917
08-11-112-012-0000	1208	W	BUSSE	AV			MOUNT PROSPECT	60056	R1	1954
08-11-110-030-0000	205	S	LANCASTER	ST			MOUNT PROSPECT	60056	R1	1954
08-11-208-012-0000	402	W	EVERGREEN	AV			MOUNT PROSPECT	60056	RA	1917
08-11-210-012-0000	222		WA PELLA	AV			MOUNT PROSPECT	60056	RA	1917
08-12-211-003-0000	105	S	EDWARD	ST			MOUNT PROSPECT	60056	RA	1917
08-11-110-031-0000	112		WE GO	TL			MOUNT PROSPECT	60056	R1	1954
08-11-110-032-0000	114		WE GO	TL			MOUNT PROSPECT	60056	R1	1954
08-11-113-020-0000	131		WELLER	LN			MOUNT PROSPECT	60056	R1	1956
08-11-114-018-0000	133		BOBBY	LN			MOUNT PROSPECT	60056	R1	1956
08-11-210-003-0000	204		WA PELLA	AV			MOUNT PROSPECT	60056	RA	1917
03-34-330-018-0000	10	N	WILLE	ST			MOUNT PROSPECT	60056	RA	1917
08-12-205-023-0000	4	S	ALBERT	ST			MOUNT PROSPECT	60056	RA	1917
08-12-206-013-0000	8	S	MT PROSPECT	RD			MOUNT PROSPECT	60056	RA	1917
08-12-208-013-0000	102	S	WILLIAM	ST			MOUNT PROSPECT	60056	RA	1917
08-12-219-020-0000	214	S	ALBERT	ST			MOUNT PROSPECT	60056	RA	1917
08-12-219-008-0000	215		GEORGE	ST			MOUNT PROSPECT	60056	RA	1917
08-11-112-014-0000	1204	W	BUSSE	AV			MOUNT PROSPECT	60056	R1	1954
08-12-216-024-0000	224	S	LOUIS	ST			MOUNT PROSPECT	60056	RA	1917
08-11-107-002-0000	1204	W	MILBURN	AV			MOUNT PROSPECT	60056	R1	1953
08-12-226-014-0000	300	S	MT PROSPECT	RD			MOUNT PROSPECT	60056	RA	1917
03-33-419-012-1002	800	W	CENTRAL	RD		101	MOUNT PROSPECT	60056	I1	1925
08-11-105-021-0000	211		BOBBY	LN			MOUNT PROSPECT	60056	R1	1956
08-11-117-008-0000	211		WELLER	LN			MOUNT PROSPECT	60056	R1	1956
08-11-107-014-0000	1109		CLEVEN	AV			MOUNT PROSPECT	60056	R1	1954
08-11-117-009-0000	206		BOBBY	LN			MOUNT PROSPECT	60056	R1	1956
08-11-211-019-0000	212		HI LUSI	AV			MOUNT PROSPECT	60056	RA	1917
08-11-112-002-0000	1406	W	BUSSE	AV			MOUNT PROSPECT	60056	R1	1956
08-11-112-003-0000	1404	W	BUSSE	AV			MOUNT PROSPECT	60056	R1	1956
08-11-207-008-0000	115		WA PELLA	AV			MOUNT PROSPECT	60056	RA	1917
08-11-206-008-0000	114		WA PELLA	AV			MOUNT PROSPECT	60056	RA	1917
08-12-201-001-0000	1	S	OWEN	ST			MOUNT PROSPECT	60056	RA	1917
08-12-201-002-0000	3	S	OWEN	ST			MOUNT PROSPECT	60056	RA	1917
08-11-224-002-0000	906		WHITEGATE	DR			MOUNT PROSPECT	60056	R1	1925
08-11-113-030-0000	120		BOBBY	LN			MOUNT PROSPECT	60056	R1	1956
08-11-212-003-0000	205		HI LUSI	AV			MOUNT PROSPECT	60056	RA	1917
08-11-114-015-0000	127		BOBBY	LN			MOUNT PROSPECT	60056	R1	1956
08-12-205-016-0000	7		GEORGE	ST			MOUNT PROSPECT	60056	RA	1917
08-12-205-024-0000	6	S	ALBERT	ST			MOUNT PROSPECT	60056	RA	1917
08-11-114-020-0000	1303	W	BUSSE	AV			MOUNT PROSPECT	60056	R1	1954
08-11-114-007-0000	111		BOBBY	LN			MOUNT PROSPECT	60056	R1	1956
08-10-214-001-0000	1		AUDREY	LN			MOUNT PROSPECT	60056	R1	1962

08-10-214-012-0000	2		HATLEN	AV	MOUNT PROSPECT	60056	R1	1962
08-10-213-001-0000	2		AUDREY	LN	MOUNT PROSPECT	60056	R1	1962
08-11-212-004-0000	207		HI LUSI	AV	MOUNT PROSPECT	60056	RA	1917
08-11-113-014-0000	119		WELLER	LN	MOUNT PROSPECT	60056	R1	1956
08-11-119-002-0000	1446		SEMAR	CT	MOUNT PROSPECT	60056	R1	1969
08-12-216-019-0000	214	S	LOUIS	ST	MOUNT PROSPECT	60056	RA	1917
08-12-217-020-0000	214	S	EDWARD	ST	MOUNT PROSPECT	60056	RA	1917
08-11-210-010-0000	218		WA PELLA	AV	MOUNT PROSPECT	60056	RA	1917
08-11-213-011-0000	221		I OKA	AV	MOUNT PROSPECT	60056	RA	1917
08-11-201-030-0000	601	W	CENTRAL	RD	MOUNT PROSPECT	60056	B1	1917
08-11-202-002-0000	521	W	CENTRAL	RD	MOUNT PROSPECT	60056	R3	1917
08-11-202-001-0000	521	W	CENTRAL	RD	MOUNT PROSPECT	60056	R3	1917
08-11-209-013-0000	100	S	ELMHURST	AV	MOUNT PROSPECT	60056	RA	1917
08-12-112-016-0000	111	S	ELMHURST	AV	MOUNT PROSPECT	60056	RA	1917
08-12-207-011-0000	118	S	OWEN	ST	MOUNT PROSPECT	60056	RA	1917
08-12-218-012-0000	223	S	EDWARD	ST	MOUNT PROSPECT	60056	RA	1917
08-12-206-014-0000	10	S	MT PROSPECT	RD	MOUNT PROSPECT	60056	RA	1917
08-11-207-024-0000	122		HI LUSI	AV	MOUNT PROSPECT	60056	RA	1917
08-12-205-027-0000	12	S	ALBERT	ST	MOUNT PROSPECT	60056	RA	1917
08-12-204-020-0000	18		GEORGE	ST	MOUNT PROSPECT	60056	RA	1917
08-12-213-007-0000	113	S	ALBERT	ST	MOUNT PROSPECT	60056	RA	1917
08-12-212-018-0000	112	S	ALBERT	ST	MOUNT PROSPECT	60056	RA	1917
08-12-203-022-0000	22	S	EDWARD	ST	MOUNT PROSPECT	60056	RA	1917
08-12-203-011-0000	700	E	BUSSE	AV	MOUNT PROSPECT	60056	RA	1917
08-11-200-017-0000	746		WHITEGATE	CT	MOUNT PROSPECT	60056	R1	1925
08-11-200-018-0000	744		WHITEGATE	CT	MOUNT PROSPECT	60056	R1	1925
08-11-115-004-0000	1201	W	BUSSE	AV	MOUNT PROSPECT	60056	R1	1954
08-11-116-002-0000	1105	W	BUSSE	AV	MOUNT PROSPECT	60056	R1	1954
08-11-116-003-0000	1103	W	BUSSE	AV	MOUNT PROSPECT	60056	R1	1954
08-11-116-004-0000	100		WE GO	TL	MOUNT PROSPECT	60056	R1	1954
08-11-114-022-0000	102	S	KENILWORTH	AV	MOUNT PROSPECT	60056	R1	1954
08-11-207-006-0000	111		WA PELLA	AV	MOUNT PROSPECT	60056	RA	1917
08-11-115-025-0000	112	S	WAVERLY	PL	MOUNT PROSPECT	60056	R1	1954
08-11-114-027-0000	112	S	KENILWORTH	AV	MOUNT PROSPECT	60056	R1	1954
08-12-213-008-0000	115	S	ALBERT	ST	MOUNT PROSPECT	60056	RA	1917
08-11-113-025-0000	110		BOBBY	LN	MOUNT PROSPECT	60056	R1	1956
08-11-200-019-0000	742		WHITEGATE	CT	MOUNT PROSPECT	60056	R1	1925
08-11-200-020-0000	740		WHITEGATE	CT	MOUNT PROSPECT	60056	R1	1925
08-11-220-017-0000	125		WE GO	TL	MOUNT PROSPECT	60056	R1	1925
08-11-105-030-0000	313		BOBBY	LN	MOUNT PROSPECT	60056	R1	1978
08-11-117-014-0000	312		BOBBY	LN	MOUNT PROSPECT	60056	R1	1978
08-11-110-003-0000	217	S	LANCASTER	ST	MOUNT PROSPECT	60056	R1	1953
08-11-110-043-0000	204		WE GO	TL	MOUNT PROSPECT	60056	R1	1954
08-11-118-005-0000	910		WHITEGATE	DR	MOUNT PROSPECT	60056	R1	1954
08-12-212-014-0000	104	S	ALBERT	ST	MOUNT PROSPECT	60056	RA	1917
08-12-212-031-0000	105		GEORGE	ST	MOUNT PROSPECT	60056	RA	1917
08-12-211-006-0000	111	S	EDWARD	ST	MOUNT PROSPECT	60056	RA	1917
08-11-116-014-0000	121	S	WAVERLY	PL	MOUNT PROSPECT	60056	R1	1954
08-11-116-029-0000	122	S	LANCASTER	ST	MOUNT PROSPECT	60056	R1	1954
08-11-114-033-0000	124	S	KENILWORTH	AV	MOUNT PROSPECT	60056	R1	1954
08-11-224-003-0000	904		WHITEGATE	DR	MOUNT PROSPECT	60056	R1	1925
08-11-224-004-0000	902		WHITEGATE	DR	MOUNT PROSPECT	60056	R1	1925
08-12-218-024-0000	222		GEORGE	ST	MOUNT PROSPECT	60056	RA	1917
08-12-208-002-0000	103	S	OWEN	ST	MOUNT PROSPECT	60056	RA	1917
08-12-216-020-0000	216	S	LOUIS	ST	MOUNT PROSPECT	60056	RA	1917
08-11-111-012-0000	913		WHITEGATE	DR	MOUNT PROSPECT	60056	R1	1954
08-11-208-024-0000	122		I OKA	AV	MOUNT PROSPECT	60056	RA	1917
08-12-201-006-0000	11	S	OWEN	ST	MOUNT PROSPECT	60056	RA	1917
08-12-208-010-0000	119	S	OWEN	ST	MOUNT PROSPECT	60056	RA	1917
08-12-209-010-0000	119	S	WILLIAM	ST	MOUNT PROSPECT	60056	RA	1917
08-12-208-021-0000	118	S	WILLIAM	ST	MOUNT PROSPECT	60056	RA	1917
08-11-108-002-0000	303	S	KENILWORTH	AV	MOUNT PROSPECT	60056	R1	1953

08-11-107-005-0000	1108	W	MILBURN	AV	MOUNT PROSPECT	60056	R1	1953
08-11-107-004-0000	1200	W	MILBURN	AV	MOUNT PROSPECT	60056	R1	1953
08-12-226-004-0000	307	S	ALBERT	ST	MOUNT PROSPECT	60056	RA	1917
08-12-200-012-0000	2	S	OWEN	ST	MOUNT PROSPECT	60056	RA	1917
08-11-211-016-0000	206		HI LUSI	AV	MOUNT PROSPECT	60056	RA	1917
08-12-216-007-0000	213	S	WILLIAM	ST	MOUNT PROSPECT	60056	RA	1917
08-12-215-007-0000	213	S	OWEN	ST	MOUNT PROSPECT	60056	RA	1917
08-12-215-019-0000	212	S	WILLIAM	ST	MOUNT PROSPECT	60056	RA	1917
08-12-216-008-0000	215	S	WILLIAM	ST	MOUNT PROSPECT	60056	RA	1917
08-12-215-008-0000	215	S	OWEN	ST	MOUNT PROSPECT	60056	RA	1917
08-12-106-021-0000	15	S	ELM	ST	MOUNT PROSPECT	60056	RA	1917
08-10-214-017-0000	12		HATLEN	AV	MOUNT PROSPECT	60056	R1	1962
08-10-213-006-0000	12		AUDREY	LN	MOUNT PROSPECT	60056	R1	1962
08-10-215-007-0000	13		HATLEN	AV	MOUNT PROSPECT	60056	R1	1962
08-10-214-008-0000	15		AUDREY	LN	MOUNT PROSPECT	60056	R1	1962
08-11-205-019-0000	309	W	PROSPECT	AV	MOUNT PROSPECT	60056	B5	1917
08-11-202-020-0000	21		WA PELLA	AV	MOUNT PROSPECT	60056	RA	1917
08-11-202-029-0000	20		HI LUSI	AV	MOUNT PROSPECT	60056	RA	1917
08-11-208-011-0000	121		HI LUSI	AV	MOUNT PROSPECT	60056	RA	1917
08-11-200-013-0000	901		WHITEGATE	DR	MOUNT PROSPECT	60056	R1	1925
08-11-209-011-0000	121		I OKA	AV	MOUNT PROSPECT	60056	RA	1917
08-11-208-023-0000	120		I OKA	AV	MOUNT PROSPECT	60056	RA	1917
08-12-217-013-0000	200	S	EDWARD	ST	MOUNT PROSPECT	60056	RA	1917
08-11-201-014-0000	20		WA PELLA	AV	MOUNT PROSPECT	60056	RA	1917
08-11-210-004-0000	206		WA PELLA	AV	MOUNT PROSPECT	60056	RA	1917
08-11-115-023-0000	108	S	WAVERLY	PL	MOUNT PROSPECT	60056	R1	1954
08-11-116-023-0000	108		WE GO	TL	MOUNT PROSPECT	60056	R1	1954
08-11-110-036-0000	122		WE GO	TL	MOUNT PROSPECT	60056	R1	1954
08-11-110-023-0000	127	S	LANCASTER	ST	MOUNT PROSPECT	60056	R1	1954
08-11-211-013-0000	200		HI LUSI	AV	MOUNT PROSPECT	60056	RA	1917
09-07-101-059-0000	1205	E	CENTRAL	RD	MOUNT PROSPECT	60056	B3	1970
08-12-106-002-0000	3	S	ELM	ST	MOUNT PROSPECT	60056	RA	1917
08-12-200-011-0000	21	S	SCHOOL	ST	MOUNT PROSPECT	60056	RA	1917
08-12-226-007-0000	313	S	ALBERT	ST	MOUNT PROSPECT	60056	RA	1917
08-12-300-066-0000	413	S	ELMHURST	RD	MOUNT PROSPECT	60056	R2*	1917
08-11-301-003-0000	1301	W	LINCOLN	ST	MOUNT PROSPECT	60056	R1	1925
08-11-301-001-0000	1303	W	LINCOLN	ST	MOUNT PROSPECT	60056	R1	1925
08-10-412-006-0000	410		CRESTWOOD	LN	MOUNT PROSPECT	60056	R1	1962
08-11-115-026-0000	114	S	WAVERLY	PL	MOUNT PROSPECT	60056	R1	1954
08-12-112-012-0000	201	W	PROSPECT	AV	MOUNT PROSPECT	60056	B5	1917
08-11-208-004-0000	107		HI LUSI	AV	MOUNT PROSPECT	60056	RA	1917
08-11-207-016-0000	106		HI LUSI	AV	MOUNT PROSPECT	60056	RA	1917
08-11-207-023-0000	120		HI LUSI	AV	MOUNT PROSPECT	60056	RA	1917
08-11-207-011-0000	121		WA PELLA	AV	MOUNT PROSPECT	60056	RA	1917
08-11-206-011-0000	120		WA PELLA	AV	MOUNT PROSPECT	60056	RA	1917
08-11-209-024-0000	122	S	ELMHURST	AV	MOUNT PROSPECT	60056	RA	1917
08-11-209-012-0000	123		I OKA	AV	MOUNT PROSPECT	60056	RA	1917
08-12-201-011-0000	21	S	OWEN	ST	MOUNT PROSPECT	60056	RA	1917
08-12-208-001-0000	101	S	OWEN	ST	MOUNT PROSPECT	60056	RA	1917
08-11-213-001-0000	303	W	EVERGREEN	AV	MOUNT PROSPECT	60056	RA	1917
08-11-212-013-0000	200		I OKA	AV	MOUNT PROSPECT	60056	RA	1917
08-11-212-001-0000	201		HI LUSI	AV	MOUNT PROSPECT	60056	RA	1917
08-11-203-017-0000	21		HI LUSI	AV	MOUNT PROSPECT	60056	RA	1917
08-12-213-003-0000	105	S	ALBERT	ST	MOUNT PROSPECT	60056	RA	1917
08-12-210-018-0000	112	S	EDWARD	ST	MOUNT PROSPECT	60056	RA	1917
08-12-209-007-0000	113	S	WILLIAM	ST	MOUNT PROSPECT	60056	RA	1917
08-12-209-018-0000	112	S	LOUIS	ST	MOUNT PROSPECT	60056	RA	1917
08-12-225-005-0000	309		GEORGE	ST	MOUNT PROSPECT	60056	RA	1917
08-12-215-006-0000	211	S	OWEN	ST	MOUNT PROSPECT	60056	RA	1917
08-12-215-018-0000	210	S	WILLIAM	ST	MOUNT PROSPECT	60056	RA	1917
08-10-217-004-0000	1814	W	LINCOLN	ST	MOUNT PROSPECT	60056	R1	1962
08-11-213-034-0000	218	S	ELMHURST	AV	MOUNT PROSPECT	60056	RA	1917

08-11-105-024-0000	301		BOBBY	LN	MOUNT PROSPECT	60056	R1	1978
08-12-209-014-0000	104	S	LOUIS	ST	MOUNT PROSPECT	60056	RA	1917
08-12-208-014-0000	104	S	WILLIAM	ST	MOUNT PROSPECT	60056	RA	1917
08-12-211-004-0000	107	S	EDWARD	ST	MOUNT PROSPECT	60056	RA	1917
08-12-210-004-0000	107	S	LOUIS	ST	MOUNT PROSPECT	60056	RA	1917
08-11-211-024-0000	222		HI LUSI	AV	MOUNT PROSPECT	60056	RA	1917
08-11-211-012-0000	223		WA PELLA	AV	MOUNT PROSPECT	60056	RA	1917
08-12-112-028-0000	118	S	PINE	ST	MOUNT PROSPECT	60056	RA	1917
08-12-112-020-0000	119	S	ELMHURST	AV	MOUNT PROSPECT	60056	RA	1917
08-12-203-019-0000	16	S	EDWARD	ST	MOUNT PROSPECT	60056	RA	1917
08-12-202-008-0000	15	S	WILLIAM	ST	MOUNT PROSPECT	60056	RA	1917
08-12-123-002-0000	303	S	ELMHURST	AV	MOUNT PROSPECT	60056	RA	1917
08-11-221-022-0000	717		DRESSER	DR	MOUNT PROSPECT	60056	R1	1925
08-11-221-023-0000	715		DRESSER	DR	MOUNT PROSPECT	60056	R1	1925
08-11-111-001-0000	19		WE GO	TL	MOUNT PROSPECT	60056	R1	1954
08-12-217-021-0000	216	S	EDWARD	ST	MOUNT PROSPECT	60056	RA	1917
08-10-216-001-0000	315		BEVERLY	LN	MOUNT PROSPECT	60056	R1	1962
08-12-112-023-0000	108	S	PINE	ST	MOUNT PROSPECT	60056	RA	1917
08-12-212-013-0000	102	S	ALBERT	ST	MOUNT PROSPECT	60056	RA	1917
08-12-205-015-0000	5		GEORGE	ST	MOUNT PROSPECT	60056	RA	1917
08-12-123-018-0000	314	S	PINE	ST	MOUNT PROSPECT	60056	RA	1917
08-12-123-008-0000	315	S	ELMHURST	AV	MOUNT PROSPECT	60056	RA	1917
08-11-221-018-0000	206		CAN DOTA	AV	MOUNT PROSPECT	60056	R1	1925
08-11-221-017-0000	703		DRESSER	DR	MOUNT PROSPECT	60056	R1	1925
08-11-113-018-0000	127		WELLER	LN	MOUNT PROSPECT	60056	R1	1956
08-11-114-016-0000	129		BOBBY	LN	MOUNT PROSPECT	60056	R1	1956
08-12-225-028-0000	318	S	ALBERT	ST	MOUNT PROSPECT	60056	RA	1917
08-11-206-001-0000	100		WA PELLA	AV	MOUNT PROSPECT	60056	RA	1917
08-11-209-014-0000	102	S	ELMHURST	AV	MOUNT PROSPECT	60056	RA	1917
08-12-213-005-0000	109	S	ALBERT	ST	MOUNT PROSPECT	60056	RA	1917
08-12-212-016-0000	108	S	ALBERT	ST	MOUNT PROSPECT	60056	RA	1917
08-12-121-026-0000	217	S	EMERSON	ST	MOUNT PROSPECT	60056	RA	1917
08-12-121-014-0000	303	S	EMERSON	ST	MOUNT PROSPECT	60056	RA	1917
08-11-222-006-0000	715		LAMS	CT	MOUNT PROSPECT	60056	R1	1925
08-11-222-014-0000	104		CAN DOTA	AV	MOUNT PROSPECT	60056	R1	1925
08-10-207-016-0000	1906		BONITA	AV	MOUNT PROSPECT	60056	R1	1962
08-10-207-001-0000	1913		CONNIE	LN	MOUNT PROSPECT	60056	R1	1962
08-12-209-009-0000	117	S	WILLIAM	ST	MOUNT PROSPECT	60056	RA	1917
08-11-224-005-0000	900		WHITEGATE	DR	MOUNT PROSPECT	60056	R1	1925
08-12-300-026-0000	410	S	PINE	ST	MOUNT PROSPECT	60056	RA	1917
08-11-216-024-0000	309		CAN DOTA	AV	MOUNT PROSPECT	60056	RA	1925
08-11-216-025-0000	311		CAN DOTA	AV	MOUNT PROSPECT	60056	RA	1925
08-10-114-084-0000	301		PRAIRIE	AV	MOUNT PROSPECT	60056	R1	1973
08-10-114-089-0000	302		MEIER	RD	MOUNT PROSPECT	60056	R1	1973
08-12-307-001-0000	501	S	PINE	ST	MOUNT PROSPECT	60056	RA	1917
08-11-106-027-0000	1005		PENDLETON	PL	MOUNT PROSPECT	60056	R1	1953
08-10-210-019-0000	1704		FREDIANI	CT	MOUNT PROSPECT	60056	R1	1962
08-10-210-020-0000	1702		FREDIANI	CT	MOUNT PROSPECT	60056	R1	1962
08-10-210-021-0000	1700		FREDIANI	CT	MOUNT PROSPECT	60056	R1	1962
08-10-210-014-0000	1701		FREDIANI	CT	MOUNT PROSPECT	60056	R1	1962
08-12-223-004-0000	307	S	LOUIS	ST	MOUNT PROSPECT	60056	RA	1917
08-10-411-029-0000	1716		ROBBIE	LN	MOUNT PROSPECT	60056	R1	1962
08-10-411-025-0000	1708		ROBBIE	LN	MOUNT PROSPECT	60056	R1	1962
08-10-404-011-0000	407		HATLEN	AV	MOUNT PROSPECT	60056	RX	1962
08-12-301-003-0000	405	S	PINE	ST	MOUNT PROSPECT	60056	RA	1917
08-12-301-015-0000	404	S	WILLE	ST	MOUNT PROSPECT	60056	RA	1917
08-11-209-002-0000	103		I OKA	AV	MOUNT PROSPECT	60056	RA	1917
08-12-201-010-0000	19	S	OWEN	ST	MOUNT PROSPECT	60056	RA	1917
08-11-220-012-0000	115		WE GO	TL	MOUNT PROSPECT	60056	R1	1954
08-12-203-006-0000	11	S	LOUIS	ST	MOUNT PROSPECT	60056	RA	1917
08-12-204-006-0000	11	S	EDWARD	ST	MOUNT PROSPECT	60056	RA	1917
08-11-203-013-0000	11		HI LUSI	AV	MOUNT PROSPECT	60056	RA	1917

08-11-220-011-0000	113		WE GO	TL			MOUNT PROSPECT	60056	R1	1954
08-11-208-001-0000	101		HI LUSI	AV			MOUNT PROSPECT	60056	RA	1917
08-11-222-021-0000	706	W	CATHY	LN			MOUNT PROSPECT	60056	R1	1925
08-11-222-022-0000	704	W	CATHY	LN			MOUNT PROSPECT	60056	R1	1925
08-12-109-028-0000	111	E	BUSSE	AV		605	MOUNT PROSPECT	60056	B5C	1917
08-11-206-019-0000	113		CAN DOTA	AV			MOUNT PROSPECT	60056	R1	1925
08-11-223-001-0000	713	W	CATHY	LN			MOUNT PROSPECT	60056	R1	1925
08-12-117-010-0000	219	S	ELMHURST	AV			MOUNT PROSPECT	60056	RA	1917
08-12-117-023-0000	220	S	PINE	ST			MOUNT PROSPECT	60056	RA	1917
08-12-117-011-0000	221	S	ELMHURST	AV			MOUNT PROSPECT	60056	RA	1917
08-11-221-013-0000	711		DRESSER	DR			MOUNT PROSPECT	60056	R1	1925
08-11-221-016-0000	705		DRESSER	DR			MOUNT PROSPECT	60056	R1	1925
08-11-212-023-0000	220		I OKA	AV			MOUNT PROSPECT	60056	RA	1917
08-11-211-023-0000	220		HI LUSI	AV			MOUNT PROSPECT	60056	RA	1917
08-11-211-011-0000	221		WA PELLA	AV			MOUNT PROSPECT	60056	RA	1917
08-11-207-004-0000	107		WA PELLA	AV			MOUNT PROSPECT	60056	RA	1917
08-10-206-001-0000	200		AUDREY	LN			MOUNT PROSPECT	60056	R1	1962
08-11-222-017-0000	700	W	CATHY	LN			MOUNT PROSPECT	60056	R1	1925
08-11-206-018-0000	111		CAN DOTA	AV			MOUNT PROSPECT	60056	R1	1925
08-10-213-008-0000	16		AUDREY	LN			MOUNT PROSPECT	60056	R1	1962
08-12-224-020-0000	314		GEORGE	ST			MOUNT PROSPECT	60056	RA	1917
08-12-224-008-0000	315	S	EDWARD	ST			MOUNT PROSPECT	60056	RA	1917
08-12-205-031-0000	903	E	CENTRAL	RD			MOUNT PROSPECT	60056	RA	1917
08-10-214-014-0000	6		HATLEN	AV			MOUNT PROSPECT	60056	R1	1962
08-10-213-003-0000	6		AUDREY	LN			MOUNT PROSPECT	60056	R1	1962
08-10-214-003-0000	5		AUDREY	LN			MOUNT PROSPECT	60056	R1	1962
08-10-215-003-0000	5		HATLEN	AV			MOUNT PROSPECT	60056	R1	1962
08-11-222-028-0000	800	W	CATHY	LN			MOUNT PROSPECT	60056	R1	1925
08-11-223-020-0000	810		DRESSER	DR			MOUNT PROSPECT	60056	R1	1925
08-11-220-029-0000	815		DRESSER	DR			MOUNT PROSPECT	60056	R1	1925
08-11-203-021-0000	20		I OKA	AV			MOUNT PROSPECT	60056	RA	1917
08-12-216-018-0000	210	S	LOUIS	ST			MOUNT PROSPECT	60056	RA	1917
08-12-126-011-0000	300	S	EMERSON	ST			MOUNT PROSPECT	60056	RA	1917
08-12-126-012-0000	302	S	EMERSON	ST			MOUNT PROSPECT	60056	RA	1917
08-12-226-025-0000	322	S	MT PROSPECT	RD			MOUNT PROSPECT	60056	RA	1917
08-12-109-028-0000	111	E	BUSSE	AV			MOUNT PROSPECT	60056	B5C	1917
08-11-212-027-0000	218		I OKA	AV			MOUNT PROSPECT	60056	RA	1917
08-11-211-022-0000	218		HI LUSI	AV			MOUNT PROSPECT	60056	RA	1917
08-11-211-010-0000	219		WA PELLA	AV			MOUNT PROSPECT	60056	RA	1917
08-10-212-030-0000	1711		VERDE	CT			MOUNT PROSPECT	60056	R1	1962
08-10-209-011-0000	1737		VERDE	DR			MOUNT PROSPECT	60056	R1	1962
08-10-208-015-0000	314		BEVERLY	LN			MOUNT PROSPECT	60056	R1	1962
08-12-109-028-0000	111	E	BUSSE	AV		2	MOUNT PROSPECT	60056	B5C	1917
08-12-109-028-0000	111	E	BUSSE	AV		3	MOUNT PROSPECT	60056	B5C	1917
08-12-219-002-0000	203		GEORGE	ST			MOUNT PROSPECT	60056	RA	1917
08-12-220-015-0000	204	S	MT PROSPECT	RD			MOUNT PROSPECT	60056	RA	1917
08-11-200-004-0000	806	W	BUSSE	AV			MOUNT PROSPECT	60056	R1	1925
08-10-212-023-0000	315		HATLEN	CT			MOUNT PROSPECT	60056	R1	1962
08-10-411-034-0000	1726		ROBBIE	LN			MOUNT PROSPECT	60056	R1	1962
08-11-119-004-0000	1438		SEMAR	CT			MOUNT PROSPECT	60056	R1	1969
08-11-119-003-0000	1442		SEMAR	CT			MOUNT PROSPECT	60056	R1	1969
08-11-223-016-0000	818		DRESSER	DR			MOUNT PROSPECT	60056	R1	1925
08-11-220-025-0000	823		DRESSER	DR			MOUNT PROSPECT	60056	R1	1925
08-11-223-011-0000	706		DRESSER	DR			MOUNT PROSPECT	60056	R1	1925
08-11-223-010-0000	708		DRESSER	DR			MOUNT PROSPECT	60056	R1	1925
08-12-112-014-0000	107	S	ELMHURST	AV			MOUNT PROSPECT	60056	RA	1917
08-11-207-012-0000	123		WA PELLA	AV			MOUNT PROSPECT	60056	RA	1917
08-11-206-012-0000	122		WA PELLA	AV			MOUNT PROSPECT	60056	RA	1917
08-11-213-013-0000	200	S	ELMHURST	AV			MOUNT PROSPECT	60056	RA	1917
08-10-213-007-0000	14		AUDREY	LN			MOUNT PROSPECT	60056	R1	1962
08-10-201-022-0000	16	S	BUSSE	RD			MOUNT PROSPECT	60056	R1	1962
08-12-205-036-0000	21		GEORGE	ST			MOUNT PROSPECT	60056	RA	1917

08-12-112-001-0000	221	W	PROSPECT	AV	MOUNT PROSPECT	60056	B5	1917
08-12-112-002-0000	221	W	PROSPECT	AV	MOUNT PROSPECT	60056	B5	1917
08-12-112-003-0000	221	W	PROSPECT	AV	MOUNT PROSPECT	60056	B5	1917
08-12-303-012-0000	2	E	SHA BONEE	TL	MOUNT PROSPECT	60056	RA	1917
08-12-306-023-0000	501	S	ELMHURST	RD	MOUNT PROSPECT	60056	RA	1917
08-12-306-007-0000	500	S	PINE	ST	MOUNT PROSPECT	60056	RA	1917
08-12-217-011-0000	221	S	LOUIS	ST	MOUNT PROSPECT	60056	RA	1917
08-12-120-031-0000	216	S	EMERSON	ST	MOUNT PROSPECT	60056	RA	1917
08-12-121-025-0000	215	S	EMERSON	ST	MOUNT PROSPECT	60056	RA	1917
08-12-112-015-0000	109	S	ELMHURST	AV	MOUNT PROSPECT	60056	RA	1917
08-11-220-040-0000	201		WE GO	TL	MOUNT PROSPECT	60056	R1	1925
08-11-221-021-0000	205		SEE GWUN	AV	MOUNT PROSPECT	60056	R1	1925
08-12-201-016-0000	10	S	WILLIAM	ST	MOUNT PROSPECT	60056	RA	1917
08-12-201-017-0000	12	S	WILLIAM	ST	MOUNT PROSPECT	60056	RA	1917
08-12-201-018-0000	14	S	WILLIAM	ST	MOUNT PROSPECT	60056	RA	1917
08-11-200-005-0000	804	W	BUSSE	AV	MOUNT PROSPECT	60056	R1	1925
08-11-200-006-0000	802	W	BUSSE	AV	MOUNT PROSPECT	60056	R1	1925
08-11-200-007-0000	800	W	BUSSE	AV	MOUNT PROSPECT	60056	R1	1925
08-11-201-029-0000	722	W	BUSSE	AV	MOUNT PROSPECT	60056	R1	1925
08-11-223-022-0000	806		DRESSER	DR	MOUNT PROSPECT	60056	R1	1925
08-11-220-031-0000	811		DRESSER	DR	MOUNT PROSPECT	60056	R1	1925
08-11-223-023-0000	804		DRESSER	DR	MOUNT PROSPECT	60056	R1	1925
08-11-222-016-0000	108		CAN DOTA	AV	MOUNT PROSPECT	60056	R1	1925
08-11-222-020-0000	708	W	CATHY	LN	MOUNT PROSPECT	60056	R1	1925
08-11-210-005-0000	208		WA PELLA	AV	MOUNT PROSPECT	60056	RA	1917
08-11-210-007-0000	212		WA PELLA	AV	MOUNT PROSPECT	60056	RA	1917
08-11-213-020-0000	214	S	ELMHURST	AV	MOUNT PROSPECT	60056	RA	1917
08-11-213-008-0000	215		I OKA	AV	MOUNT PROSPECT	60056	RA	1917
08-11-212-020-0000	214		I OKA	AV	MOUNT PROSPECT	60056	RA	1917
08-12-117-022-0000	218	S	PINE	ST	MOUNT PROSPECT	60056	RA	1917
08-12-210-001-0000	101	S	LOUIS	ST	MOUNT PROSPECT	60056	RA	1917
08-10-207-003-0000	205		AUDREY	LN	MOUNT PROSPECT	60056	R1	1962
08-11-220-039-0000	206		SEE GWUN	AV	MOUNT PROSPECT	60056	R1	1925
08-11-211-001-0000	201		WA PELLA	AV	MOUNT PROSPECT	60056	RA	1917
08-12-123-020-0000	318	S	PINE	ST	MOUNT PROSPECT	60056	RA	1917
08-12-123-010-0000	319	S	ELMHURST	AV	MOUNT PROSPECT	60056	RA	1917
08-12-213-019-0000	100	S	MT PROSPECT	RD	MOUNT PROSPECT	60056	RA	1917
03-35-403-011-0000	10		STEVENSON	LN	MOUNT PROSPECT	60056	R1	1968
03-35-407-001-0000	11		STEVENSON	LN	MOUNT PROSPECT	60056	R1	1968
08-11-111-003-0000	816	W	BUSSE	AV	MOUNT PROSPECT	60056	R1	1954
08-11-111-004-0000	814	W	BUSSE	AV	MOUNT PROSPECT	60056	R1	1954
08-11-111-005-0000	812	W	BUSSE	AV	MOUNT PROSPECT	60056	R1	1954
08-10-208-013-0000	226		HATLEN	AV	MOUNT PROSPECT	60056	R1	1962
08-11-204-015-0000	310	W	NORTHWEST	HW	MOUNT PROSPECT	60056	B5C	1917
08-11-213-005-0000	209		I OKA	AV	MOUNT PROSPECT	60056	RA	1917
08-11-212-017-0000	208		I OKA	AV	MOUNT PROSPECT	60056	RA	1917
08-11-212-005-0000	209		HI LUSI	AV	MOUNT PROSPECT	60056	RA	1917
08-12-205-028-0000	14	S	ALBERT	ST	MOUNT PROSPECT	60056	RA	1917
08-12-204-021-0000	20		GEORGE	ST	MOUNT PROSPECT	60056	RA	1917
08-12-203-020-0000	18	S	EDWARD	ST	MOUNT PROSPECT	60056	RA	1917
08-11-118-001-0000	918		WHITEGATE	DR	MOUNT PROSPECT	60056	R1	1954
08-12-200-006-0000	11	S	SCHOOL	ST	MOUNT PROSPECT	60056	RA	1917
08-11-207-018-0000	110		HI LUSI	AV	MOUNT PROSPECT	60056	RA	1917
08-12-205-030-0000	1		GEORGE	ST	MOUNT PROSPECT	60056	RA	1917
08-10-208-003-0000	1905		BONITA	AV	MOUNT PROSPECT	60056	R1	1962
08-10-207-014-0000	1910		BONITA	AV	MOUNT PROSPECT	60056	R1	1962
08-12-220-028-0000	211	S	ALBERT	ST	MOUNT PROSPECT	60056	RA	1917
08-12-226-015-0000	302	S	MT PROSPECT	RD	MOUNT PROSPECT	60056	RA	1917
08-12-219-010-0000	219		GEORGE	ST	MOUNT PROSPECT	60056	RA	1917
08-11-223-007-0000	114		CAN DOTA	AV	MOUNT PROSPECT	60056	R1	1925
08-11-223-006-0000	703	W	CATHY	LN	MOUNT PROSPECT	60056	R1	1925
08-12-302-019-0000	412	S	MAIN	ST	MOUNT PROSPECT	60056	RA	1917

08-12-301-012-0000	423	S	PINE	ST		MOUNT PROSPECT	60056	RA	1917
08-12-301-024-0000	422	S	WILLE	ST		MOUNT PROSPECT	60056	RA	1917
08-12-302-012-0000	20	W	SHA BONEE	TL		MOUNT PROSPECT	60056	RA	1917
08-12-302-024-0000	422	S	MAIN	ST		MOUNT PROSPECT	60056	RA	1917
08-11-112-004-0000	1402	W	BUSSE	AV		MOUNT PROSPECT	60056	R1	1956
08-11-113-001-0000	1409	W	BUSSE	AV		MOUNT PROSPECT	60056	R1	1956
08-11-113-002-0000	1407	W	BUSSE	AV		MOUNT PROSPECT	60056	R1	1956
08-11-113-003-0000	1405	W	BUSSE	AV		MOUNT PROSPECT	60056	R1	1956
08-11-114-006-0000	109		BOBBY	LN		MOUNT PROSPECT	60056	R1	1956
08-11-207-020-0000	114		HI LUSI	AV		MOUNT PROSPECT	60056	RA	1917
08-11-216-026-0000	313		CAN DOTA	AV		MOUNT PROSPECT	60056	RA	1925
08-11-107-013-0000	1201		CLEVEN	AV		MOUNT PROSPECT	60056	R1	1954
08-12-210-012-0000	100	S	EDWARD	ST		MOUNT PROSPECT	60056	RA	1917
03-34-412-015-0000	10	N	ELM	ST		MOUNT PROSPECT	60056	R1	1917
03-34-413-008-0000	7	N	ELM	ST		MOUNT PROSPECT	60056	R1	1917
03-35-305-038-0000	58	N	ALBERT	ST		MOUNT PROSPECT	60056	R3	1917
08-11-208-022-0000	118		I OKA	AV		MOUNT PROSPECT	60056	RA	1917
08-12-211-008-0000	115	S	EDWARD	ST		MOUNT PROSPECT	60056	RA	1917
08-12-210-008-0000	115	S	LOUIS	ST		MOUNT PROSPECT	60056	RA	1917
08-11-112-015-0000	1202	W	BUSSE	AV		MOUNT PROSPECT	60056	R1	1954
08-11-112-016-0000	1200	W	BUSSE	AV		MOUNT PROSPECT	60056	R1	1954
08-11-209-023-0000	120	S	ELMHURST	AV		MOUNT PROSPECT	60056	RA	1917
08-12-224-019-0000	312		GEORGE	ST		MOUNT PROSPECT	60056	RA	1917
08-12-224-007-0000	313	S	EDWARD	ST		MOUNT PROSPECT	60056	RA	1917
08-11-213-002-0000	203		I OKA	AV		MOUNT PROSPECT	60056	RA	1917
08-11-206-005-0000	108		WA PELLA	AV		MOUNT PROSPECT	60056	RA	1917
08-11-209-018-0000	110	S	ELMHURST	AV		MOUNT PROSPECT	60056	RA	1917
08-12-120-023-0000	90	E	MILBURN	AV		MOUNT PROSPECT	60056	RA	1917
08-12-121-011-0000	223	S	EMERSON	ST		MOUNT PROSPECT	60056	RA	1917
08-11-212-028-0000	219		HI LUSI	AV		MOUNT PROSPECT	60056	RA	1917
08-12-217-016-0000	206	S	EDWARD	ST		MOUNT PROSPECT	60056	RA	1917
08-11-220-026-0000	821		DRESSER	DR		MOUNT PROSPECT	60056	R1	1925
08-12-117-019-0000	212	S	PINE	ST		MOUNT PROSPECT	60056	RA	1917
08-12-117-007-0000	213	S	ELMHURST	AV		MOUNT PROSPECT	60056	RA	1917
08-12-225-004-0000	307		GEORGE	ST		MOUNT PROSPECT	60056	RA	1917
08-10-210-013-0000	1700		BONITA	AV		MOUNT PROSPECT	60056	R1	1962
08-10-210-012-0000	1702		BONITA	AV		MOUNT PROSPECT	60056	R1	1962
08-12-404-025-0000	990	E	NORTHWEST	HW		MOUNT PROSPECT	60056	B5	1917
08-12-202-009-0000	17	S	WILLIAM	ST		MOUNT PROSPECT	60056	RA	1917
08-12-204-009-0000	17	S	EDWARD	ST		MOUNT PROSPECT	60056	RA	1917
08-12-225-014-0000	300	S	ALBERT	ST		MOUNT PROSPECT	60056	RA	1917
08-12-225-001-0000	301		GEORGE	ST		MOUNT PROSPECT	60056	RA	1917
08-11-117-025-0000	215		WELLER	LN		MOUNT PROSPECT	60056	R1	1978
08-12-217-009-0000	217	S	LOUIS	ST		MOUNT PROSPECT	60056	RA	1917
08-12-215-004-0000	207	S	OWEN	ST		MOUNT PROSPECT	60056	RA	1917
08-12-112-030-0000	122	S	PINE	ST		MOUNT PROSPECT	60056	RA	1917
08-12-112-022-0000	123	S	ELMHURST	AV		MOUNT PROSPECT	60056	RA	1917
08-10-415-006-0000	404		DEBORAH	LN		MOUNT PROSPECT	60056	R1	1962
08-10-412-011-0000	407		DEBORAH	LN		MOUNT PROSPECT	60056	R1	1962
08-10-415-005-0000	406		DEBORAH	LN		MOUNT PROSPECT	60056	R1	1962
08-10-412-012-0000	409		DEBORAH	LN		MOUNT PROSPECT	60056	R1	1962
08-10-415-004-0000	408		DEBORAH	LN		MOUNT PROSPECT	60056	R1	1962
08-12-216-013-0000	200	S	LOUIS	ST		MOUNT PROSPECT	60056	RA	1917
08-12-404-026-0000	990	E	NORTHWEST	HW		MOUNT PROSPECT	60056	B5	1917
08-12-302-003-0000	405	S	WILLE	ST		MOUNT PROSPECT	60056	RA	1917
08-12-302-015-0000	404	S	MAIN	ST		MOUNT PROSPECT	60056	RA	1917
08-12-303-003-0000	405	S	MAIN	ST		MOUNT PROSPECT	60056	RA	1917
08-11-104-022-0000	1400	W	LINCOLN	ST		MOUNT PROSPECT	60056	RX	1971
08-11-200-032-1033	607	W	CENTRAL	RD	C1	MOUNT PROSPECT	60056	R1	1925
08-11-118-003-0000	914		WHITEGATE	DR		MOUNT PROSPECT	60056	R1	1954
08-11-118-004-0000	912		WHITEGATE	DR		MOUNT PROSPECT	60056	R1	1954
03-35-401-101-0000	9		MARCELLA	RD		MOUNT PROSPECT	60056	R1	1966

08-11-113-019-0000	129		WELLER	LN	MOUNT PROSPECT	60056	R1	1956
08-11-114-017-0000	131		BOBBY	LN	MOUNT PROSPECT	60056	R1	1956
08-11-205-014-0000	315	W	PROSPECT	AV	MOUNT PROSPECT	60056	B5	1917
08-11-222-024-0000	808	W	CATHY	LN	MOUNT PROSPECT	60056	R1	1925
08-10-404-006-0000	410	S	BUSSE	RD	MOUNT PROSPECT	60056	RX	1978
08-12-226-001-0000	301	S	ALBERT	ST	MOUNT PROSPECT	60056	RA	1917
08-12-121-012-0000	225	S	EMERSON	ST	MOUNT PROSPECT	60056	RA	1917
08-12-121-013-0000	301	S	EMERSON	ST	MOUNT PROSPECT	60056	RA	1917
08-11-111-002-0000	818	W	BUSSE	AV	MOUNT PROSPECT	60056	R1	1954
08-12-207-010-0000	116	S	OWEN	ST	MOUNT PROSPECT	60056	RA	1917
08-10-217-001-0000	321		CRESTWOOD	LN	MOUNT PROSPECT	60056	R1	1962
08-12-210-009-0000	117	S	LOUIS	ST	MOUNT PROSPECT	60056	RA	1917
08-12-210-023-0000	114	S	EDWARD	ST	MOUNT PROSPECT	60056	RA	1917
08-12-208-018-0000	112	S	WILLIAM	ST	MOUNT PROSPECT	60056	RA	1917
08-11-114-008-0000	113		BOBBY	LN	MOUNT PROSPECT	60056	R1	1956
08-11-113-011-0000	113		WELLER	LN	MOUNT PROSPECT	60056	R1	1956
08-11-113-034-0000	128		BOBBY	LN	MOUNT PROSPECT	60056	R1	1956
08-11-102-013-0000	1447		BONITA	AV	MOUNT PROSPECT	60056	R1	1969
08-12-117-014-0000	202	S	PINE	ST	MOUNT PROSPECT	60056	RA	1917
08-12-117-002-0000	203	S	ELMHURST	AV	MOUNT PROSPECT	60056	RA	1917
08-12-220-025-0000	205	S	ALBERT	ST	MOUNT PROSPECT	60056	RA	1917
08-12-219-016-0000	206	S	ALBERT	ST	MOUNT PROSPECT	60056	RA	1917
08-12-226-002-0000	303	S	ALBERT	ST	MOUNT PROSPECT	60056	RA	1917
08-11-201-028-0000	724	W	BUSSE	AV	MOUNT PROSPECT	60056	R1	1925
08-11-220-005-0000	101		WE GO	TL	MOUNT PROSPECT	60056	R1	1954
08-10-214-009-0000	17		AUDREY	LN	MOUNT PROSPECT	60056	R1	1962
08-12-223-006-0000	311	S	LOUIS	ST	MOUNT PROSPECT	60056	RA	1917
08-11-211-005-0000	209		WA PELLA	AV	MOUNT PROSPECT	60056	RA	1917
08-12-202-012-0000	2	S	LOUIS	ST	MOUNT PROSPECT	60056	RA	1917
08-12-203-001-0000	1	S	LOUIS	ST	MOUNT PROSPECT	60056	RA	1917
08-12-204-023-0000	1	S	EDWARD	ST	MOUNT PROSPECT	60056	RA	1917
08-12-117-024-0000	222	S	PINE	ST	MOUNT PROSPECT	60056	RA	1917
08-12-117-012-0000	223	S	ELMHURST	AV	MOUNT PROSPECT	60056	RA	1917
08-12-213-027-0000	116	S	MT PROSPECT	RD	MOUNT PROSPECT	60056	RA	1917
08-12-207-001-0000	100	S	OWEN	ST	MOUNT PROSPECT	60056	CR	1917
08-12-207-008-0000	112	S	OWEN	ST	MOUNT PROSPECT	60056	RA	1917
08-12-225-006-0000	311		GEORGE	ST	MOUNT PROSPECT	60056	RA	1917
08-12-217-015-0000	204	S	EDWARD	ST	MOUNT PROSPECT	60056	RA	1917
08-11-201-023-0000	706	W	BUSSE	AV	MOUNT PROSPECT	60056	R1	1925
08-11-201-024-0000	704	W	BUSSE	AV	MOUNT PROSPECT	60056	R1	1925
08-11-201-025-0000	702	W	BUSSE	AV	MOUNT PROSPECT	60056	R1	1925
08-11-201-026-0000	700	W	BUSSE	AV	MOUNT PROSPECT	60056	RA	1925
08-11-222-001-0000	725	W	BUSSE	AV	MOUNT PROSPECT	60056	R1	1925
08-10-214-016-0000	10		HATLEN	AV	MOUNT PROSPECT	60056	R1	1962
08-10-215-005-0000	9		HATLEN	AV	MOUNT PROSPECT	60056	R1	1962
08-10-114-055-0000	341		LEONARD	LN	ARLINGTON HEIGHTS	60005	RX	1978
08-12-303-007-0000	413	S	MAIN	ST	MOUNT PROSPECT	60056	RA	1917
08-11-223-035-0000	805	W	CATHY	LN	MOUNT PROSPECT	60056	R1	1925
08-11-223-021-0000	808		DRESSER	DR	MOUNT PROSPECT	60056	R1	1925
08-11-220-030-0000	813		DRESSER	DR	MOUNT PROSPECT	60056	R1	1925
08-12-111-022-0000	101	S	ELM	ST	MOUNT PROSPECT	60056	RA	1917
08-11-202-028-0000	18		HI LUSI	AV	MOUNT PROSPECT	60056	RA	1917
08-12-202-020-0000	18	S	LOUIS	ST	MOUNT PROSPECT	60056	RA	1917
08-12-211-009-0000	117	S	EDWARD	ST	MOUNT PROSPECT	60056	RA	1917
08-11-204-016-0000	302	W	NORTHWEST	HW	MOUNT PROSPECT	60056	B5C	1917
08-11-203-025-0000	435	W	PROSPECT	AV	MOUNT PROSPECT	60056	B5	1917
08-11-203-026-0000	421	W	PROSPECT	AV	MOUNT PROSPECT	60056	B5	1917
08-12-200-013-0000	4	S	OWEN	ST	MOUNT PROSPECT	60056	RA	1917
08-12-200-002-0000	3	S	SCHOOL	ST	MOUNT PROSPECT	60056	RA	1917
08-12-200-014-0000	6	S	OWEN	ST	MOUNT PROSPECT	60056	RA	1917
08-12-219-022-0000	218	S	ALBERT	ST	MOUNT PROSPECT	60056	RA	1917
08-11-203-022-0000	22		I OKA	AV	MOUNT PROSPECT	60056	RA	1917

08-11-203-018-0000	23		HI LUSI	AV	MOUNT PROSPECT	60056	RA	1917
08-10-212-012-0000	1705		VERDE	DR	MOUNT PROSPECT	60056	R1	1962
08-12-110-012-0000	104	S	ELM	ST	MOUNT PROSPECT	60056	RA	1917
08-12-110-013-0000	106	S	ELM	ST	MOUNT PROSPECT	60056	RA	1917
08-12-113-021-0000	109	W	PROSPECT	AV	MOUNT PROSPECT	60056	B5	1917
08-11-108-007-0000	300	S	WAVERLY	PL	MOUNT PROSPECT	60056	R1	1953
08-10-207-013-0000	1912		BONITA	AV	MOUNT PROSPECT	60056	R1	1962
08-12-404-005-0000	400	S	ALBERT	ST	MOUNT PROSPECT	60056	RA	1917
08-12-405-008-0000	415	S	ALBERT	ST	MOUNT PROSPECT	60056	RA	1917
08-11-206-021-0000	117		CAN DOTA	AV	MOUNT PROSPECT	60056	R1	1925
08-12-123-013-0000	304	S	PINE	ST	MOUNT PROSPECT	60056	RA	1917
08-12-123-003-0000	305	S	ELMHURST	AV	MOUNT PROSPECT	60056	RA	1917
08-12-123-014-0000	306	S	PINE	ST	MOUNT PROSPECT	60056	RA	1917
08-12-106-009-0000	2	S	SCHOOL	ST	MOUNT PROSPECT	60056	RA	1917
08-12-222-009-0000	308	S	LOUIS	ST	MOUNT PROSPECT	60056	RA	1917
08-10-114-094-0000	314		MEIER	RD	MOUNT PROSPECT	60056	R1	1973
08-10-114-060-0000	326		PRAIRIE	AV	ARLINGTON HEIGHTS	60005	R1	1978
08-10-114-053-0000	329		LEONARD	LN	ARLINGTON HEIGHTS	60005	RX	1978
08-11-210-011-0000	220		WA PELLA	AV	MOUNT PROSPECT	60056	RA	1917
08-12-200-015-0000	8	S	OWEN	ST	MOUNT PROSPECT	60056	RA	1917
08-12-200-024-0000	7	S	SCHOOL	ST	MOUNT PROSPECT	60056	RA	1917
08-12-200-016-0000	10	S	OWEN	ST	MOUNT PROSPECT	60056	RA	1917
08-10-114-112-0000	221		LEONARD	LN	ARLINGTON HEIGHTS	60005	R1	1978
08-10-114-121-0000	200		LEONARD	LN	ARLINGTON HEIGHTS	60005	R1	1978
08-12-216-005-0000	209	S	WILLIAM	ST	MOUNT PROSPECT	60056	RA	1917
08-12-203-014-0000	6	S	EDWARD	ST	MOUNT PROSPECT	60056	RA	1917
08-10-215-010-0000	19		HATLEN	AV	MOUNT PROSPECT	60056	R1	1962
08-10-214-010-0000	19		AUDREY	LN	MOUNT PROSPECT	60056	R1	1962
08-10-213-010-0000	20		AUDREY	LN	MOUNT PROSPECT	60056	R1	1962
08-10-211-016-0000	1726		VERDE	DR	MOUNT PROSPECT	60056	R1	1962
08-10-211-003-0000	1723		BONITA	AV	MOUNT PROSPECT	60056	R1	1962
08-10-211-002-0000	1725		BONITA	AV	MOUNT PROSPECT	60056	R1	1962
08-10-211-001-0000	1727		BONITA	AV	MOUNT PROSPECT	60056	R1	1962
08-12-300-001-0000	418	S	ELMHURST	RD	MOUNT PROSPECT	60056	R2	1917
08-10-206-002-0000	202		AUDREY	LN	MOUNT PROSPECT	60056	R1	1962
08-10-114-063-0000	213		HELENA	AV	ARLINGTON HEIGHTS	60005	R1	1978
08-10-114-066-0000	224		LEONARD	LN	ARLINGTON HEIGHTS	60005	R1	1978
08-10-114-062-0000	219		HELENA	AV	ARLINGTON HEIGHTS	60005	RX	1986
08-10-205-021-0000	103		HATLEN	AV	MOUNT PROSPECT	60056	R1	1962
08-10-203-005-0000	102		AUDREY	LN	MOUNT PROSPECT	60056	R1	1962
08-10-204-017-0000	104		HATLEN	AV	MOUNT PROSPECT	60056	R1	1962
08-10-205-022-0000	105		HATLEN	AV	MOUNT PROSPECT	60056	R1	1962
08-10-203-006-0000	104		AUDREY	LN	MOUNT PROSPECT	60056	R1	1962
08-10-204-010-0000	105		AUDREY	LN	MOUNT PROSPECT	60056	R1	1962
08-10-204-018-0000	106		HATLEN	AV	MOUNT PROSPECT	60056	R1	1962
08-12-216-023-0000	222	S	LOUIS	ST	MOUNT PROSPECT	60056	RA	1917
08-12-217-024-0000	222	S	EDWARD	ST	MOUNT PROSPECT	60056	RA	1917
08-12-121-016-0000	307	S	EMERSON	ST	MOUNT PROSPECT	60056	RA	1917
08-10-208-001-0000	1901		BONITA	AV	MOUNT PROSPECT	60056	R1	1962
08-12-220-026-0000	209	S	ALBERT	ST	MOUNT PROSPECT	60056	RA	1917
08-12-220-017-0000	208	S	MT PROSPECT	RD	MOUNT PROSPECT	60056	RA	1917
08-12-302-005-0000	409	S	WILLE	ST	MOUNT PROSPECT	60056	RA	1917
08-10-404-004-0000	406	S	BUSSE	RD	MOUNT PROSPECT	60056	RX	1978
08-11-300-028-0000	421	S	BUSSE	RD	MOUNT PROSPECT	60056	RX	1978
08-10-404-005-0000	408	S	BUSSE	RD	MOUNT PROSPECT	60056	RX	1978
08-12-224-018-0000	310		GEORGE	ST	MOUNT PROSPECT	60056	RA	1917
08-12-224-006-0000	311	S	EDWARD	ST	MOUNT PROSPECT	60056	RA	1917
08-12-222-010-0000	310	S	LOUIS	ST	MOUNT PROSPECT	60056	RA	1917
08-11-220-027-0000	819		DRESSER	DR	MOUNT PROSPECT	60056	R1	1925
08-11-223-018-0000	814		DRESSER	DR	MOUNT PROSPECT	60056	R1	1925
08-12-117-013-0000	200	S	PINE	ST	MOUNT PROSPECT	60056	RA	1917
08-12-224-015-0000	304		GEORGE	ST	MOUNT PROSPECT	60056	RA	1917

08-11-223-003-0000	709	W	CATHY	LN			MOUNT PROSPECT	60056	R1	1925
08-11-206-020-0000	115		CAN DOTA	AV			MOUNT PROSPECT	60056	R1	1925
08-12-226-020-0000	312	S	MT PROSPECT	RD			MOUNT PROSPECT	60056	RA	1917
08-12-213-022-0000	106	S	MT PROSPECT	RD			MOUNT PROSPECT	60056	RA	1917
08-12-213-023-0000	108	S	MT PROSPECT	RD			MOUNT PROSPECT	60056	RA	1917
08-12-213-024-0000	110	S	MT PROSPECT	RD			MOUNT PROSPECT	60056	RA	1917
08-12-202-018-0000	14	S	LOUIS	ST			MOUNT PROSPECT	60056	RA	1917
08-12-202-007-0000	13	S	WILLIAM	ST			MOUNT PROSPECT	60056	RA	1917
08-11-202-030-0000	22		HI LUSI	AV			MOUNT PROSPECT	60056	RA	1917
08-11-202-021-0000	502	W	BUSSE	AV			MOUNT PROSPECT	60056	RA	1917
08-12-208-003-0000	105	S	OWEN	ST			MOUNT PROSPECT	60056	RA	1917
08-12-216-014-0000	202	S	LOUIS	ST			MOUNT PROSPECT	60056	RA	1917
08-12-123-012-0000	302	S	PINE	ST			MOUNT PROSPECT	60056	RA	1917
08-12-114-001-0000	11	W	PROSPECT	AV			MOUNT PROSPECT	60056	B5*	1917
08-12-217-008-0000	215	S	LOUIS	ST			MOUNT PROSPECT	60056	RA	1917
08-11-222-007-0000	713		LAMS	CT			MOUNT PROSPECT	60056	R1	1925
08-11-220-010-0000	111		WE GO	TL			MOUNT PROSPECT	60056	R1	1954
08-12-112-011-0000	201	W	PROSPECT	AV			MOUNT PROSPECT	60056	B5	1917
08-12-308-010-0000	506	S	MAIN	ST			MOUNT PROSPECT	60056	RA	1917
08-10-415-014-0000	411		CAROL	LN			MOUNT PROSPECT	60056	R1	1965
08-12-216-016-0000	206	S	LOUIS	ST			MOUNT PROSPECT	60056	RA	1917
08-10-411-015-0000	404		HATLEN	AV			MOUNT PROSPECT	60056	R1	1962
08-11-216-023-0000	307		CAN DOTA	AV			MOUNT PROSPECT	60056	RA	1925
08-11-222-005-0000	717		LAMS	CT			MOUNT PROSPECT	60056	R1	1925
08-11-222-013-0000	102		CAN DOTA	AV			MOUNT PROSPECT	60056	R1	1925
08-11-202-025-0000	12		HI LUSI	AV			MOUNT PROSPECT	60056	RA	1917
08-11-202-016-0000	13		WA PELLA	AV			MOUNT PROSPECT	60056	RA	1917
08-11-114-029-0000	116	S	KENILWORTH	AV			MOUNT PROSPECT	60056	R1	1954
08-11-212-014-0000	202		I OKA	AV			MOUNT PROSPECT	60056	RA	1917
08-11-212-026-0000	216		I OKA	AV			MOUNT PROSPECT	60056	RA	1917
08-12-112-027-0000	116	S	PINE	ST			MOUNT PROSPECT	60056	RA	1917
08-12-112-019-0000	117	S	ELMHURST	AV			MOUNT PROSPECT	60056	RA	1917
08-12-200-022-0000	22	S	OWEN	ST			MOUNT PROSPECT	60056	RA	1917
08-11-111-006-0000	810	W	BUSSE	AV			MOUNT PROSPECT	60056	R1	1925
08-11-223-034-0000	807	W	CATHY	LN			MOUNT PROSPECT	60056	R1	1925
08-11-220-015-0000	121		WE GO	TL			MOUNT PROSPECT	60056	R1	1925
08-12-201-019-0000	16	S	WILLIAM	ST			MOUNT PROSPECT	60056	RA	1917
08-12-201-020-0000	16	S	WILLIAM	ST			MOUNT PROSPECT	60056	RA	1917
08-11-222-025-0000	806	W	CATHY	LN			MOUNT PROSPECT	60056	R1	1925
08-10-207-008-0000	1911		CONNIE	LN			MOUNT PROSPECT	60056	R1	1962
08-12-218-023-0000	220		GEORGE	ST			MOUNT PROSPECT	60056	RA	1917
08-12-217-012-0000	223	S	LOUIS	ST			MOUNT PROSPECT	60056	RA	1917
08-11-111-011-0000	915		WHITEGATE	DR			MOUNT PROSPECT	60056	R1	1954
08-12-211-015-0000	108		GEORGE	ST			MOUNT PROSPECT	60056	RA	1917
08-12-211-021-0000	120		GEORGE	ST			MOUNT PROSPECT	60056	RA	1917
08-12-213-029-0000	123	S	ALBERT	ST			MOUNT PROSPECT	60056	RA	1917
08-12-212-011-0000	900	E	EVERGREEN	AV			MOUNT PROSPECT	60056	RA	1917
08-12-212-023-0000	902	E	EVERGREEN	AV			MOUNT PROSPECT	60056	RA	1917
08-11-205-015-0000	325	W	PROSPECT	AV			MOUNT PROSPECT	60056	B5	1917
08-11-203-014-0000	15		HI LUSI	AV			MOUNT PROSPECT	60056	RA	1917
08-12-109-028-0000	111	E	BUSSE	AV		1	MOUNT PROSPECT	60056	B5C	1917
08-10-209-007-0000	1745		VERDE	DR			MOUNT PROSPECT	60056	R1	1962
08-10-209-008-0000	1743		VERDE	DR			MOUNT PROSPECT	60056	R1	1962
08-10-212-031-0000	1709		VERDE	CT			MOUNT PROSPECT	60056	R1	1962
08-12-202-021-0000	20	S	LOUIS	ST			MOUNT PROSPECT	60056	RA	1917
08-12-203-010-0000	19	S	LOUIS	ST			MOUNT PROSPECT	60056	RA	1917
08-12-204-008-0000	15	S	EDWARD	ST			MOUNT PROSPECT	60056	RA	1917
08-12-203-026-0000	15	S	LOUIS	ST			MOUNT PROSPECT	60056	RA	1917
08-11-202-014-0000	9		WA PELLA	AV			MOUNT PROSPECT	60056	RA	1917
08-11-102-024-0000	1419		BONITA	AV			MOUNT PROSPECT	60056	R1	1969
08-12-212-007-0000	115		GEORGE	ST			MOUNT PROSPECT	60056	RA	1917
08-12-211-026-0000	114		GEORGE	ST			MOUNT PROSPECT	60056	RA	1917

08-12-112-021-0000	121	S	ELMHURST	AV		MOUNT PROSPECT	60056	RA	1917
08-12-109-028-0000	111	E	BUSSE	AV	301	MOUNT PROSPECT	60056	B5C	1917
08-12-112-006-0000	215	W	PROSPECT	AV		MOUNT PROSPECT	60056	B5	1917
08-12-301-023-0000	420	S	WILLE	ST		MOUNT PROSPECT	60056	RA	1917
08-12-302-011-0000	421	S	WILLE	ST		MOUNT PROSPECT	60056	RA	1917
08-12-302-023-0000	420	S	MAIN	ST		MOUNT PROSPECT	60056	RA	1917
08-12-225-017-0000	306	S	ALBERT	ST		MOUNT PROSPECT	60056	RA	1917
08-12-208-005-0000	109	S	OWEN	ST		MOUNT PROSPECT	60056	RA	1917
08-12-220-023-0000	220	S	MT PROSPECT	RD		MOUNT PROSPECT	60056	RA	1917
08-12-220-011-0000	221	S	ALBERT	ST		MOUNT PROSPECT	60056	RA	1917
08-12-219-024-0000	222	S	ALBERT	ST		MOUNT PROSPECT	60056	RA	1917
08-12-219-012-0000	223		GEORGE	ST		MOUNT PROSPECT	60056	RA	1917
08-12-223-015-0000	310	S	EDWARD	ST		MOUNT PROSPECT	60056	RA	1917
08-10-205-016-0000	1806		BONITA	AV		MOUNT PROSPECT	60056	R1	1962
08-10-205-015-0000	1808		BONITA	AV		MOUNT PROSPECT	60056	R1	1962
08-10-211-015-0000	1728		VERDE	DR		MOUNT PROSPECT	60056	R1	1962
08-10-211-022-0000	1714		VERDE	DR		MOUNT PROSPECT	60056	R1	1962
08-11-119-013-0000	1439		SEMAR	CT		MOUNT PROSPECT	60056	RX	1969
08-11-109-002-0000	303	S	WAVERLY	PL		MOUNT PROSPECT	60056	R1	1953
08-12-120-024-0000	0	E	MILBURN	AV		MOUNT PROSPECT	60056	RA	1917
08-12-221-007-0000	506	E	NORTHWEST	HW		MOUNT PROSPECT	60056	B5	1917
08-10-212-019-0000	307		HATLEN	AV		MOUNT PROSPECT	60056	R1	1962
08-10-212-018-0000	305		HATLEN	AV		MOUNT PROSPECT	60056	R1	1962
08-10-114-052-0000	323		LEONARD	LN		ARLINGTON HEIGHTS	60005	R1	1978
08-11-221-014-0000	709		DRESSER	DR		MOUNT PROSPECT	60056	R1	1925
08-11-210-020-0000	209		CAN DOTA	AV		MOUNT PROSPECT	60056	R1	1925
08-12-112-004-0000	215	W	PROSPECT	AV		MOUNT PROSPECT	60056	B5	1917
08-10-211-011-0000	1707		BONITA	AV		MOUNT PROSPECT	60056	R1	1962
08-10-212-032-0000	1721		VERDE	DR		MOUNT PROSPECT	60056	R1	1962
08-12-226-019-0000	310	S	MT PROSPECT	RD		MOUNT PROSPECT	60056	RA	1917
08-12-226-006-0000	311	S	ALBERT	ST		MOUNT PROSPECT	60056	RA	1917
08-10-211-012-0000	1705		BONITA	AV		MOUNT PROSPECT	60056	R1	1962
08-12-121-032-0000	310	S	MAPLE	ST		MOUNT PROSPECT	60056	R1	1917
08-12-117-003-0000	205	S	ELMHURST	AV		MOUNT PROSPECT	60056	RA	1917
08-11-119-014-0000	1443		SEMAR	CT		MOUNT PROSPECT	60056	RX	1969
08-11-119-015-0000	1447		SEMAR	CT		MOUNT PROSPECT	60056	RX	1969
08-11-119-016-0000	1451		SEMAR	CT		MOUNT PROSPECT	60056	RX	1969
08-12-216-021-0000	218	S	LOUIS	ST		MOUNT PROSPECT	60056	RA	1917
08-12-217-022-0000	220	S	EDWARD	ST		MOUNT PROSPECT	60056	RA	1917
08-10-217-013-0000	302		HATLEN	AV		MOUNT PROSPECT	60056	R1	1962
08-10-217-012-0000	300		HATLEN	AV		MOUNT PROSPECT	60056	R1	1962
08-10-217-011-0000	250		HATLEN	AV		MOUNT PROSPECT	60056	R1	1962
08-10-114-059-0000	320		PRAIRIE	AV		ARLINGTON HEIGHTS	60005	R1	1978
08-12-222-021-0000	668	E	NORTHWEST	HW		MOUNT PROSPECT	60056	B5	1917
08-12-121-017-0000	309	S	EMERSON	ST		MOUNT PROSPECT	60056	RA	1917
08-12-126-016-0000	310	S	EMERSON	ST		MOUNT PROSPECT	60056	RA	1917
08-10-114-122-0000	206		LEONARD	LN		ARLINGTON HEIGHTS	60005	R1	1978
08-10-114-105-0000	214		HELENA	AV		ARLINGTON HEIGHTS	60005	RX	1979
08-11-222-011-0000	705	W	BUSSE	AV		MOUNT PROSPECT	60056	R1	1925
08-12-225-025-0000	322	S	ALBERT	ST		MOUNT PROSPECT	60056	RA	1917
08-11-212-009-0000	217		HI LUSI	AV		MOUNT PROSPECT	60056	RA	1917
08-11-211-021-0000	216		HI LUSI	AV		MOUNT PROSPECT	60056	RA	1917
08-11-211-009-0000	217		WA PELLA	AV		MOUNT PROSPECT	60056	RA	1917
08-12-302-006-0000	411	S	WILLE	ST		MOUNT PROSPECT	60056	RA	1917
03-34-320-032-0000	6	N	PINE	ST		MOUNT PROSPECT	60056	RA	1917
08-11-201-007-0000	6		WA PELLA	AV		MOUNT PROSPECT	60056	RA	1917
08-11-202-023-0000	8		HI LUSI	AV		MOUNT PROSPECT	60056	RA	1917
08-12-219-011-0000	221		GEORGE	ST		MOUNT PROSPECT	60056	RA	1917
08-12-220-024-0000	222	S	MT PROSPECT	RD		MOUNT PROSPECT	60056	RA	1917
08-10-205-014-0000	1810		BONITA	AV		MOUNT PROSPECT	60056	R1	1962
08-10-205-013-0000	1812		BONITA	AV		MOUNT PROSPECT	60056	R1	1962
08-10-205-027-0000	1814		BONITA	AV		MOUNT PROSPECT	60056	R1	1962

08-10-205-029-0000	1816		BONITA	AV	MOUNT PROSPECT	60056	R1	1962
08-11-206-014-0000	103		CAN DOTA	AV	MOUNT PROSPECT	60056	R1	1925
08-11-208-014-0000	102		I OKA	AV	MOUNT PROSPECT	60056	RA	1917
08-11-208-002-0000	103		HI LUSI	AV	MOUNT PROSPECT	60056	RA	1917
08-11-207-014-0000	102		HI LUSI	AV	MOUNT PROSPECT	60056	RA	1917
08-11-104-021-0000	1410	W	LINCOLN	ST	MOUNT PROSPECT	60056	RX	1966
08-11-104-020-0000	1420	W	LINCOLN	ST	MOUNT PROSPECT	60056	RX	1978
08-11-222-008-0000	711		LAMS	CT	MOUNT PROSPECT	60056	R1	1925
08-11-114-028-0000	114	S	KENILWORTH	AV	MOUNT PROSPECT	60056	R1	1954
08-12-225-026-0000	324	S	ALBERT	ST	MOUNT PROSPECT	60056	RA	1917
08-12-200-019-0000	16	S	OWEN	ST	MOUNT PROSPECT	60056	RA	1917
08-12-200-009-0000	17	S	SCHOOL	ST	MOUNT PROSPECT	60056	RA	1917
08-12-200-020-0000	18	S	OWEN	ST	MOUNT PROSPECT	60056	RA	1917
08-12-200-021-0000	20	S	OWEN	ST	MOUNT PROSPECT	60056	RA	1917
08-12-106-016-0000	18	S	SCHOOL	ST	MOUNT PROSPECT	60056	RA	1917
08-12-103-028-0000	10	S	EMERSON	ST	MOUNT PROSPECT	60056	B5C	1917
08-10-209-005-0000	1809		BONITA	AV	MOUNT PROSPECT	60056	R1	1962
08-10-209-004-0000	1811		BONITA	AV	MOUNT PROSPECT	60056	R1	1962
08-10-209-003-0000	1813		BONITA	AV	MOUNT PROSPECT	60056	R1	1962
08-10-212-013-0000	1703		VERDE	DR	MOUNT PROSPECT	60056	R1	1962
08-11-300-032-0000	401		OJIBWA	TL	MOUNT PROSPECT	60056	RX	1972
08-12-306-004-0000	505	S	ELMHURST	RD	MOUNT PROSPECT	60056	RA	1917
08-12-307-010-0000	506	S	WILLE	ST	MOUNT PROSPECT	60056	RA	1917
08-10-210-011-0000	1704		BONITA	AV	MOUNT PROSPECT	60056	R1	1962
08-10-210-010-0000	1706		BONITA	AV	MOUNT PROSPECT	60056	R1	1962
08-12-300-028-0000	416	S	PINE	ST	MOUNT PROSPECT	60056	RA	1917
08-12-300-029-0000	418	S	PINE	ST	MOUNT PROSPECT	60056	RA	1917
08-12-301-011-0000	421	S	PINE	ST	MOUNT PROSPECT	60056	RA	1917
08-11-106-029-0000	320		WE GO	TL	MOUNT PROSPECT	60056	R1	1953
08-11-106-028-0000	1003		PENDLETON	PL	MOUNT PROSPECT	60056	R1	1953
08-12-222-004-0000	307	S	WILLIAM	ST	MOUNT PROSPECT	60056	RA	1917
08-10-208-018-0000	320		BEVERLY	LN	MOUNT PROSPECT	60056	R1	1962
08-12-222-027-0000	662	E	NORTHWEST	HW	MOUNT PROSPECT	60056	B5	1917
08-12-222-022-0000	0				MOUNT PROSPECT	60056	B5	1917
08-11-108-009-0000	304	S	WAVERLY	PL	MOUNT PROSPECT	60056	R1	1953
08-10-204-020-0000	110		HATLEN	AV	MOUNT PROSPECT	60056	R1	1962
08-10-214-004-0000	7		AUDREY	LN	MOUNT PROSPECT	60056	R1	1962
08-12-218-011-0000	221	S	EDWARD	ST	MOUNT PROSPECT	60056	RA	1917
08-12-301-008-0000	415	S	PINE	ST	MOUNT PROSPECT	60056	RA	1917
08-11-108-001-0000	1205	W	MILBURN	AV	MOUNT PROSPECT	60056	R1	1953
08-11-223-019-0000	812		DRESSER	DR	MOUNT PROSPECT	60056	R1	1925
08-10-114-092-0000	310		MEIER	RD	MOUNT PROSPECT	60056	R1	1973
08-12-216-006-0000	211	S	WILLIAM	ST	MOUNT PROSPECT	60056	RA	1917
08-10-206-021-0000	2000	W	LINCOLN	ST	MOUNT PROSPECT	60056	R1	1962
08-10-114-138-0000	200		MEIER	RD	ARLINGTON HEIGHTS	60005	R1	1978
08-10-114-137-0000	202		MEIER	RD	ARLINGTON HEIGHTS	60005	R1	1978
08-11-220-037-0000	202		SEE GWUN	AV	MOUNT PROSPECT	60056	R1	1925
08-11-220-018-0000	127		WE GO	TL	MOUNT PROSPECT	60056	R1	1925
08-12-302-027-0000	417	S	WILLE	ST	MOUNT PROSPECT	60056	RA	1917
08-12-302-021-0000	416	S	MAIN	ST	MOUNT PROSPECT	60056	RA	1917
08-11-107-003-0000	1202	W	MILBURN	AV	MOUNT PROSPECT	60056	R1	1953
08-10-210-003-0000	1720		BONITA	AV	MOUNT PROSPECT	60056	R1	1962
08-10-210-002-0000	1722		BONITA	AV	MOUNT PROSPECT	60056	R1	1962
08-12-112-013-0000	105	S	ELMHURST	AV	MOUNT PROSPECT	60056	RA	1917
08-11-220-020-0000	203		WE GO	TL	MOUNT PROSPECT	60056	R1	1925
08-11-201-017-0000	718	W	BUSSE	AV	MOUNT PROSPECT	60056	R1	1925
08-11-201-021-0000	710	W	BUSSE	AV	MOUNT PROSPECT	60056	R1	1925
08-11-220-013-0000	117		WE GO	TL	MOUNT PROSPECT	60056	R1	1925
08-11-220-032-0000	809		DRESSER	DR	MOUNT PROSPECT	60056	R1	1925
08-11-223-038-0000	717	W	CATHY	LN	MOUNT PROSPECT	60056	R1	1925
08-11-109-008-0000	302	S	LANCASTER	ST	MOUNT PROSPECT	60056	R1	1953
08-11-110-012-0000	302		WE GO	TL	MOUNT PROSPECT	60056	R1	1953

08-11-110-005-0000	303	S	LANCASTER	ST			MOUNT PROSPECT	60056	R1	1953
08-12-216-001-0000	201	S	WILLIAM	ST			MOUNT PROSPECT	60056	RA	1917
08-11-119-008-0000	1422		SEMAR	CT			MOUNT PROSPECT	60056	R1	1969
08-11-119-007-0000	1426		SEMAR	CT			MOUNT PROSPECT	60056	R1	1969
08-11-119-006-0000	1430		SEMAR	CT			MOUNT PROSPECT	60056	R1	1969
08-12-222-024-0000	698	E	NORTHWEST	HW			MOUNT PROSPECT	60056	B5	1917
08-12-222-025-0000	698	E	NORTHWEST	HW			MOUNT PROSPECT	60056	B5	1917
08-12-223-021-0000	710	E	NORTHWEST	HW			MOUNT PROSPECT	60056	B5	1917
08-10-410-005-0000	1722		RUSTY	DR			MOUNT PROSPECT	60056	R1	1962
08-11-106-018-0000	1201		PENDLETON	PL			MOUNT PROSPECT	60056	R1	1953
08-10-114-120-0000	201		HELENA	AV			ARLINGTON HEIGHTS	60005	R1	1978
08-12-215-011-0000	221	S	OWEN	ST			MOUNT PROSPECT	60056	RA	1917
08-12-216-012-0000	223	S	WILLIAM	ST			MOUNT PROSPECT	60056	RA	1917
08-12-215-024-0000	222	S	WILLIAM	ST			MOUNT PROSPECT	60056	RA	1917
08-12-215-012-0000	221	S	OWEN	ST			MOUNT PROSPECT	60056	RA	1917
08-12-215-002-0000	203	S	OWEN	ST			MOUNT PROSPECT	60056	RA	1917
08-12-307-005-0000	509	S	PINE	ST			MOUNT PROSPECT	60056	RA	1917
08-12-307-011-0000	508	S	WILLE	ST			MOUNT PROSPECT	60056	RA	1917
08-10-210-001-0000	1724		BONITA	AV			MOUNT PROSPECT	60056	R1	1962
08-10-205-019-0000	1800		BONITA	AV			MOUNT PROSPECT	60056	R1	1962
08-10-205-018-0000	1802		BONITA	AV			MOUNT PROSPECT	60056	R1	1962
08-12-222-003-0000	305	S	WILLIAM	ST			MOUNT PROSPECT	60056	RA	1917
08-12-221-009-0000	514	E	NORTHWEST	HW			MOUNT PROSPECT	60056	B5	1917
08-11-223-024-0000	802		DRESSER	DR			MOUNT PROSPECT	60056	R1	1925
08-12-219-013-0000	903	E	EVERGREEN	AV			MOUNT PROSPECT	60056	RA	1917
08-12-219-001-0000	201		GEORGE	ST			MOUNT PROSPECT	60056	RA	1917
08-12-109-028-0000	111	E	BUSSE	AV		504	MOUNT PROSPECT	60056	B5C	1917
08-12-109-028-0000	111	E	BUSSE	AV		601	MOUNT PROSPECT	60056	B5C	1917
08-12-109-028-0000	111	E	BUSSE	AV		602	MOUNT PROSPECT	60056	B5C	1917
08-10-211-021-0000	1716		VERDE	DR			MOUNT PROSPECT	60056	R1	1962
08-10-211-020-0000	1718		VERDE	DR			MOUNT PROSPECT	60056	R1	1962
08-10-114-065-0000	212		LEONARD	LN			ARLINGTON HEIGHTS	60005	R1	1978
08-12-112-029-0000	120	S	PINE	ST			MOUNT PROSPECT	60056	RA	1917
08-12-215-013-0000	200	S	WILLIAM	ST			MOUNT PROSPECT	60056	RA	1917
08-12-215-001-0000	201	S	OWEN	ST			MOUNT PROSPECT	60056	RA	1917
08-10-214-005-0000	9		AUDREY	LN			MOUNT PROSPECT	60056	R1	1962
08-11-110-010-0000	218		WE GO	TL			MOUNT PROSPECT	60056	R1	1953
08-11-109-007-0000	300	S	LANCASTER	ST			MOUNT PROSPECT	60056	R1	1953
08-10-301-031-0000	402		MEIER	RD			MOUNT PROSPECT	60056	R1	1968
08-12-118-005-0000	209	S	PINE	ST			MOUNT PROSPECT	60056	RA	1917
08-10-211-023-0000	1712		VERDE	DR			MOUNT PROSPECT	60056	R1	1962
08-12-222-001-0000	301	S	WILLIAM	ST			MOUNT PROSPECT	60056	RA	1917
08-12-221-001-0000	300	S	WILLIAM	ST			MOUNT PROSPECT	60056	RA	1917
08-12-225-019-0000	310	S	ALBERT	ST			MOUNT PROSPECT	60056	RA	1917
08-11-211-017-0000	208		HI LUSI	AV			MOUNT PROSPECT	60056	RA	1917
08-11-223-014-0000	118		CAN DOTA	AV			MOUNT PROSPECT	60056	R1	1925
08-11-223-013-0000	702		DRESSER	DR			MOUNT PROSPECT	60056	R1	1925
08-12-220-022-0000	218	S	MT PROSPECT	RD			MOUNT PROSPECT	60056	RA	1917
08-12-221-010-0000	516	E	NORTHWEST	HW			MOUNT PROSPECT	60056	B5	1917
08-12-221-011-0000	518	E	NORTHWEST	HW			MOUNT PROSPECT	60056	B5	1917
08-11-109-010-0000	306	S	LANCASTER	ST			MOUNT PROSPECT	60056	R1	1953
08-11-109-004-0000	307	S	WAVERLY	PL			MOUNT PROSPECT	60056	R1	1953
08-11-110-014-0000	306		WE GO	TL			MOUNT PROSPECT	60056	R1	1953
08-10-114-040-0000	2215		WHITE OAK	ST			ARLINGTON HEIGHTS	60005	RX	1986
08-10-114-041-0000	310		HELENA	AV			ARLINGTON HEIGHTS	60005	RX	1986
08-10-208-012-0000	2007		BONITA	AV			MOUNT PROSPECT	60056	R1	1962
08-11-108-008-0000	302	S	WAVERLY	PL			MOUNT PROSPECT	60056	R1	1953
08-10-211-025-0000	1708		VERDE	DR			MOUNT PROSPECT	60056	R1	1962
08-11-212-016-0000	206		I OKA	AV			MOUNT PROSPECT	60056	RA	1917
08-12-201-004-0000	7	S	OWEN	ST			MOUNT PROSPECT	60056	RA	1917
08-12-201-005-0000	9	S	OWEN	ST			MOUNT PROSPECT	60056	RA	1917
08-12-209-017-0000	110	S	LOUIS	ST			MOUNT PROSPECT	60056	RA	1917

08-12-208-017-0000	110	S	WILLIAM	ST	MOUNT PROSPECT	60056	RA	1917
08-12-211-007-0000	113	S	EDWARD	ST	MOUNT PROSPECT	60056	RA	1917
08-12-210-007-0000	113	S	LOUIS	ST	MOUNT PROSPECT	60056	RA	1917
08-12-205-035-0000	911	E	CENTRAL	RD	MOUNT PROSPECT	60056	RA	1917
08-12-206-010-0000	1	S	ALBERT	ST	MOUNT PROSPECT	60056	RA	1917
03-35-305-056-0000	0				MOUNT PROSPECT	60056	R3	1917
08-11-200-023-0000	745		WHITEGATE	CT	MOUNT PROSPECT	60056	R1	1925
08-11-200-024-0000	743		WHITEGATE	CT	MOUNT PROSPECT	60056	R1	1925
08-12-220-012-0000	223	S	ALBERT	ST	MOUNT PROSPECT	60056	RA	1917
08-11-208-020-0000	114		I OKA	AV	MOUNT PROSPECT	60056	RA	1917
08-11-208-008-0000	115		HI LUSI	AV	MOUNT PROSPECT	60056	RA	1917
08-12-201-003-0000	5	S	OWEN	ST	MOUNT PROSPECT	60056	RA	1917
08-11-202-015-0000	11		WA PELLA	AV	MOUNT PROSPECT	60056	RA	1917
08-11-201-009-0000	10		WA PELLA	AV	MOUNT PROSPECT	60056	RA	1917
08-12-218-005-0000	209	S	EDWARD	ST	MOUNT PROSPECT	60056	RA	1917
08-12-218-018-0000	210		GEORGE	ST	MOUNT PROSPECT	60056	RA	1917
08-11-220-006-0000	103		WE GO	TL	MOUNT PROSPECT	60056	R1	1954
08-12-200-017-0000	12	S	OWEN	ST	MOUNT PROSPECT	60056	RA	1917
08-12-200-007-0000	13	S	SCHOOL	ST	MOUNT PROSPECT	60056	RA	1917
08-12-200-018-0000	14	S	OWEN	ST	MOUNT PROSPECT	60056	RA	1917
08-12-200-008-0000	15	S	SCHOOL	ST	MOUNT PROSPECT	60056	RA	1917
08-10-209-009-0000	1741		VERDE	DR	MOUNT PROSPECT	60056	R1	1962
08-12-226-017-0000	306	S	MT PROSPECT	RD	MOUNT PROSPECT	60056	RA	1917
08-12-217-019-0000	212	S	EDWARD	ST	MOUNT PROSPECT	60056	RA	1917
08-11-222-004-0000	719		LAMS	CT	MOUNT PROSPECT	60056	R1	1925
08-11-109-012-0000	1100		PENDLETON	PL	MOUNT PROSPECT	60056	R1	1953
08-11-102-014-0000	1443		BONITA	AV	MOUNT PROSPECT	60056	R1	1969
08-10-114-019-0000	2234	W	LINCOLN	ST	ARLINGTON HEIGHTS	60005	RX	1986
08-12-423-004-0000	507		GEORGE	ST	MOUNT PROSPECT	60056	R1	1917
08-12-121-045-0000	336	S	MAPLE	ST	MOUNT PROSPECT	60056	R1	1917
08-10-114-042-0000	312		HELENA	AV	ARLINGTON HEIGHTS	60005	RX	1986
08-10-114-043-0000	314		HELENA	AV	ARLINGTON HEIGHTS	60005	RX	1986
08-12-215-020-0000	214	S	WILLIAM	ST	MOUNT PROSPECT	60056	RA	1917
08-12-216-009-0000	217	S	WILLIAM	ST	MOUNT PROSPECT	60056	RA	1917
08-12-215-021-0000	216	S	WILLIAM	ST	MOUNT PROSPECT	60056	RA	1917
08-12-224-022-0000	318		GEORGE	ST	MOUNT PROSPECT	60056	RA	1917
08-12-225-003-0000	305		GEORGE	ST	MOUNT PROSPECT	60056	RA	1917
08-12-121-010-0000	221	S	EMERSON	ST	MOUNT PROSPECT	60056	RA	1917
08-12-424-002-0000	503	S	ALBERT	ST	MOUNT PROSPECT	60056	R1	1917
08-10-207-020-0000	220		HATLEN	AV	MOUNT PROSPECT	60056	R1	1962
08-12-218-016-0000	206		GEORGE	ST	MOUNT PROSPECT	60056	RA	1917
08-12-218-004-0000	207	S	EDWARD	ST	MOUNT PROSPECT	60056	RA	1917
08-10-211-019-0000	1720		VERDE	DR	MOUNT PROSPECT	60056	R1	1962
08-10-211-018-0000	1722		VERDE	DR	MOUNT PROSPECT	60056	R1	1962
08-10-209-028-0000	251		MICHAEL	ST	MOUNT PROSPECT	60056	R1	1962
08-12-224-005-0000	309	S	EDWARD	ST	MOUNT PROSPECT	60056	RA	1917
08-11-102-017-0000	1431		BONITA	AV	MOUNT PROSPECT	60056	R1	1969
08-12-304-009-0000	417	S	EMERSON	ST	MOUNT PROSPECT	60056	RA	1917
08-12-309-024-0000	510	S	EMERSON	ST	MOUNT PROSPECT	60056	RA	1917
08-12-304-012-0000	400	S	MAPLE	ST	MOUNT PROSPECT	60056	RA	1917
08-10-412-010-0000	405		DEBORAH	LN	MOUNT PROSPECT	60056	R1	1962
08-11-106-019-0000	1109		PENDLETON	PL	MOUNT PROSPECT	60056	R1	1953
08-12-307-007-0000	101	W	SHA BONEE	TL	MOUNT PROSPECT	60056	RA	1917
08-12-308-007-0000	1	W	SHA BONEE	TL	MOUNT PROSPECT	60056	RA	1917
08-12-121-018-0000	311	S	EMERSON	ST	MOUNT PROSPECT	60056	RA	1917
08-10-114-050-0000	311		LEONARD	LN	ARLINGTON HEIGHTS	60005	R1	1978
08-11-108-006-0000	311	S	KENILWORTH	AV	MOUNT PROSPECT	60056	R1	1953
08-11-108-012-0000	1200		PENDLETON	PL	MOUNT PROSPECT	60056	R1	1953
08-10-114-133-0000	210		MEIER	RD	ARLINGTON HEIGHTS	60005	R1	1978
08-10-114-132-0000	212		MEIER	RD	ARLINGTON HEIGHTS	60005	R1	1978
08-10-114-131-0000	214		MEIER	RD	ARLINGTON HEIGHTS	60005	R1	1978
08-10-203-001-0000	116		AUDREY	LN	MOUNT PROSPECT	60056	R1	1962

08-12-126-021-0000	320	S	EMERSON	ST		MOUNT PROSPECT	60056	RA	1917
08-12-115-001-0000	203	E	EVERGREEN	AV		MOUNT PROSPECT	60056	B5	1917
08-12-225-016-0000	304	S	ALBERT	ST		MOUNT PROSPECT	60056	RA	1917
08-10-215-009-0000	17		HATLEN	AV		MOUNT PROSPECT	60056	R1	1962
08-12-214-065-0000	422	E	NORTHWEST	HW		MOUNT PROSPECT	60056	B5	1917
08-11-216-027-0000	315		CAN DOTA	AV		MOUNT PROSPECT	60056	RA	1925
08-10-411-027-0000	1712		ROBBIE	LN		MOUNT PROSPECT	60056	R1	1962
08-10-411-028-0000	1714		ROBBIE	LN		MOUNT PROSPECT	60056	R1	1962
08-12-126-019-0000	316	S	EMERSON	ST		MOUNT PROSPECT	60056	RA	1917
08-12-121-022-0000	319	S	EMERSON	ST		MOUNT PROSPECT	60056	RA	1917
08-11-106-016-0000	1205		PENDLETON	PL		MOUNT PROSPECT	60056	R1	1953
08-11-106-015-0000	1207		PENDLETON	PL		MOUNT PROSPECT	60056	R1	1953
08-10-415-007-0000	402		DEBORAH	LN		MOUNT PROSPECT	60056	R1	1962
08-12-215-009-0000	217	S	OWEN	ST		MOUNT PROSPECT	60056	RA	1917
08-12-217-010-0000	219	S	LOUIS	ST		MOUNT PROSPECT	60056	RA	1917
08-12-216-022-0000	220	S	LOUIS	ST		MOUNT PROSPECT	60056	RA	1917
08-12-217-023-0000	220	S	EDWARD	ST		MOUNT PROSPECT	60056	RA	1917
08-10-208-019-0000	322		BEVERLY	LN		MOUNT PROSPECT	60056	R1	1962
08-12-307-002-0000	503	S	PINE	ST		MOUNT PROSPECT	60056	RA	1917
08-10-411-024-0000	1706		ROBBIE	LN		MOUNT PROSPECT	60056	R1	1962
08-12-300-065-0000	415	S	ELMHURST	RD		MOUNT PROSPECT	60056	R2*	1917
08-11-107-001-0000	203	S	KENILWORTH	AV		MOUNT PROSPECT	60056	R1	1953
08-10-214-006-0000	11		AUDREY	LN		MOUNT PROSPECT	60056	R1	1962
08-12-200-010-0000	19	S	SCHOOL	ST		MOUNT PROSPECT	60056	RA	1917
08-12-111-023-0000	103	S	ELM	ST		MOUNT PROSPECT	60056	RA	1917
08-12-405-042-0000	1000	E	NORTHWEST	HW		MOUNT PROSPECT	60056	B5	1917
08-12-226-018-0000	308	S	MT PROSPECT	RD		MOUNT PROSPECT	60056	RA	1917
08-11-102-025-0000	1422		BONITA	AV		MOUNT PROSPECT	60056	R1	1969
08-11-102-026-0000	1426		BONITA	AV		MOUNT PROSPECT	60056	R1	1969
08-11-102-027-0000	1430		BONITA	AV		MOUNT PROSPECT	60056	R1	1969
08-10-217-018-0000	312		HATLEN	AV		MOUNT PROSPECT	60056	R1	1962
08-10-212-027-0000	323		HATLEN	AV		MOUNT PROSPECT	60056	R1	1962
08-11-222-002-0000	723	W	BUSSE	AV		MOUNT PROSPECT	60056	R1	1925
08-12-217-014-0000	202	S	EDWARD	ST		MOUNT PROSPECT	60056	RA	1917
08-12-217-002-0000	203	S	LOUIS	ST		MOUNT PROSPECT	60056	RA	1917
08-11-220-014-0000	119		WE GO	TL		MOUNT PROSPECT	60056	R1	1925
08-12-110-014-0000	108	S	ELM	ST		MOUNT PROSPECT	60056	RA	1917
08-12-110-015-0000	110	S	ELM	ST		MOUNT PROSPECT	60056	RA	1917
08-12-302-007-0000	413	S	WILLE	ST		MOUNT PROSPECT	60056	RA	1917
08-11-209-001-0000	101		I OKA	AV		MOUNT PROSPECT	60056	RA	1917
08-11-208-013-0000	100		I OKA	AV		MOUNT PROSPECT	60056	RA	1917
08-12-200-001-0000	1	S	SCHOOL	ST		MOUNT PROSPECT	60056	RA	1917
08-12-225-012-0000	323		GEORGE	ST		MOUNT PROSPECT	60056	RA	1917
08-11-223-012-0000	704		DRESSER	DR		MOUNT PROSPECT	60056	R1	1925
08-11-102-012-0000	1451		BONITA	AV		MOUNT PROSPECT	60056	R1	1969
08-12-213-020-0000	102	S	MT PROSPECT	RD		MOUNT PROSPECT	60056	RA	1917
08-12-217-001-0000	201	S	LOUIS	ST		MOUNT PROSPECT	60056	RA	1917
08-11-114-011-0000	119		BOBBY	LN		MOUNT PROSPECT	60056	R1	1956
08-11-114-012-0000	121		BOBBY	LN		MOUNT PROSPECT	60056	R1	1956
08-12-209-006-0000	111	S	WILLIAM	ST		MOUNT PROSPECT	60056	RA	1917
08-11-210-009-0000	216		WA PELLA	AV		MOUNT PROSPECT	60056	RA	1917
08-11-213-010-0000	219		I OKA	AV		MOUNT PROSPECT	60056	RA	1917
08-10-212-014-0000	1701		BONITA	AV		MOUNT PROSPECT	60056	R1	1962
08-10-211-013-0000	1703		BONITA	AV		MOUNT PROSPECT	60056	R1	1962
08-12-219-023-0000	220	S	ALBERT	ST		MOUNT PROSPECT	60056	RA	1917
08-11-207-010-0000	119		WA PELLA	AV		MOUNT PROSPECT	60056	RA	1917
08-11-206-010-0000	118		WA PELLA	AV		MOUNT PROSPECT	60056	RA	1917
08-12-220-010-0000	219	S	ALBERT	ST		MOUNT PROSPECT	60056	RA	1917
08-12-220-013-0000	200	S	MT PROSPECT	RD		MOUNT PROSPECT	60056	RA	1917
08-12-220-001-0000	201	S	ALBERT	ST		MOUNT PROSPECT	60056	RA	1917
08-12-109-028-0000	111	E	BUSSE	AV	500	MOUNT PROSPECT	60056	B5C	1917
08-12-109-028-0000	111	E	BUSSE	AV	502	MOUNT PROSPECT	60056	B5C	1917

08-10-114-130-0000	216		MEIER	RD	ARLINGTON HEIGHTS	60005	R1	1978
08-10-114-110-0000	211		LEONARD	LN	ARLINGTON HEIGHTS	60005	R1	1978
08-10-114-111-0000	219		LEONARD	LN	ARLINGTON HEIGHTS	60005	R1	1978
08-12-117-006-0000	211	S	ELMHURST	AV	MOUNT PROSPECT	60056	RA	1917
08-12-117-018-0000	210	S	PINE	ST	MOUNT PROSPECT	60056	RA	1917
08-10-207-017-0000	1904		BONITA	AV	MOUNT PROSPECT	60056	R1	1962
08-10-207-009-0000	1909		CONNIE	LN	MOUNT PROSPECT	60056	R1	1962
08-12-301-007-0000	413	S	PINE	ST	MOUNT PROSPECT	60056	RA	1917
08-11-110-019-0000	1000		PENDLETON	PL	MOUNT PROSPECT	60056	R1	1953
08-11-110-046-0000	1008		PENDLETON	PL	MOUNT PROSPECT	60056	R1	1953
08-11-109-006-0000	1108		PENDLETON	PL	MOUNT PROSPECT	60056	R1	1953
08-10-211-027-0000	1704		VERDE	DR	MOUNT PROSPECT	60056	R1	1962
08-12-213-021-0000	104	S	MT PROSPECT	RD	MOUNT PROSPECT	60056	RA	1917
08-10-212-011-0000	1707		VERDE	DR	MOUNT PROSPECT	60056	R1	1962
08-12-301-006-0000	411	S	PINE	ST	MOUNT PROSPECT	60056	RA	1917
08-12-301-018-0000	410	S	WILLE	ST	MOUNT PROSPECT	60056	RA	1917
08-10-215-004-0000	7		HATLEN	AV	MOUNT PROSPECT	60056	R1	1962
08-11-222-012-0000	703	W	BUSSE	AV	MOUNT PROSPECT	60056	R1	1925
08-12-121-057-0000	113	E	PROSPECT	AV	MOUNT PROSPECT	60056	P1	1917
08-10-114-117-0000	2112		WHITE OAK	ST	ARLINGTON HEIGHTS	60005	R1	1978
08-10-114-125-0000	228		PRAIRIE	AV	ARLINGTON HEIGHTS	60005	R1	1978
08-12-214-066-0000	410	E	NORTHWEST	HW	MOUNT PROSPECT	60056	B5	1917
08-10-205-023-0000	107		HATLEN	AV	MOUNT PROSPECT	60056	R1	1962
08-10-204-011-0000	107		AUDREY	LN	MOUNT PROSPECT	60056	R1	1962
08-10-203-007-0000	106		AUDREY	LN	MOUNT PROSPECT	60056	R1	1962
08-12-223-016-0000	312	S	EDWARD	ST	MOUNT PROSPECT	60056	RA	1917
08-12-223-007-0000	313	S	LOUIS	ST	MOUNT PROSPECT	60056	RA	1917
08-12-216-010-0000	219	S	WILLIAM	ST	MOUNT PROSPECT	60056	RA	1917
08-12-215-022-0000	218	S	WILLIAM	ST	MOUNT PROSPECT	60056	RA	1917
08-12-215-010-0000	219	S	OWEN	ST	MOUNT PROSPECT	60056	RA	1917
08-12-222-020-0000	668	E	NORTHWEST	HW	MOUNT PROSPECT	60056	B5	1917
08-10-207-012-0000	1903		CONNIE	LN	MOUNT PROSPECT	60056	R1	1962
08-10-209-001-0000	1817		BONITA	AV	MOUNT PROSPECT	60056	R1	1962
08-10-207-021-0000	1900		BONITA	AV	MOUNT PROSPECT	60056	R1	1962
08-12-117-001-0000	203	W	EVERGREEN	AV	MOUNT PROSPECT	60056	RA	1917
08-10-204-013-0000	111		AUDREY	LN	MOUNT PROSPECT	60056	R1	1962
08-10-204-021-0000	112		HATLEN	AV	MOUNT PROSPECT	60056	R1	1962
08-10-204-014-0000	113		AUDREY	LN	MOUNT PROSPECT	60056	R1	1962
08-10-203-010-0000	112		AUDREY	LN	MOUNT PROSPECT	60056	R1	1962
08-11-223-031-0000	813	W	CATHY	LN	MOUNT PROSPECT	60056	R1	1925
08-11-220-007-0000	105		WE GO	TL	MOUNT PROSPECT	60056	R1	1954
08-10-213-005-0000	10		AUDREY	LN	MOUNT PROSPECT	60056	R1	1962
08-10-205-020-0000	101		HATLEN	AV	MOUNT PROSPECT	60056	R1	1962
08-10-204-009-0000	103		AUDREY	LN	MOUNT PROSPECT	60056	R1	1962
08-10-204-016-0000	102		HATLEN	AV	MOUNT PROSPECT	60056	R1	1962
08-12-126-015-0000	308	S	EMERSON	ST	MOUNT PROSPECT	60056	RA	1917
08-12-219-021-0000	216	S	ALBERT	ST	MOUNT PROSPECT	60056	RA	1917
08-12-112-007-0000	215	W	PROSPECT	AV	MOUNT PROSPECT	60056	B5	1917
08-12-112-008-0000	215	W	PROSPECT	AV	MOUNT PROSPECT	60056	B5	1917
08-12-123-011-0000	300	S	PINE	ST	MOUNT PROSPECT	60056	RA	1917
08-12-123-001-0000	301	S	ELMHURST	AV	MOUNT PROSPECT	60056	RA	1917
08-12-117-020-0000	214	S	PINE	ST	MOUNT PROSPECT	60056	RA	1917
08-12-117-008-0000	215	S	ELMHURST	AV	MOUNT PROSPECT	60056	RA	1917
08-12-220-003-0000	205	S	ALBERT	ST	MOUNT PROSPECT	60056	RA	1917
08-12-219-015-0000	204	S	ALBERT	ST	MOUNT PROSPECT	60056	RA	1917
08-12-219-003-0000	205		GEORGE	ST	MOUNT PROSPECT	60056	RA	1917
08-12-220-016-0000	206	S	MT PROSPECT	RD	MOUNT PROSPECT	60056	RA	1917
08-12-220-018-0000	210	S	MT PROSPECT	RD	MOUNT PROSPECT	60056	RA	1917
08-12-225-015-0000	302	S	ALBERT	ST	MOUNT PROSPECT	60056	RA	1917
08-12-225-002-0000	303		GEORGE	ST	MOUNT PROSPECT	60056	RA	1917
08-12-207-003-0000	113	S	SCHOOL	ST	MOUNT PROSPECT	60056	RA	1917
08-12-120-029-0000	201	S	MAIN	ST	MOUNT PROSPECT	60056	B5	1917

08-12-119-016-0000	208	S	MAIN	ST	MOUNT PROSPECT	60056	B5	1917
08-10-207-011-0000	1905		CONNIE	LN	MOUNT PROSPECT	60056	R1	1962
08-10-204-003-0000	1908		CONNIE	LN	MOUNT PROSPECT	60056	R1	1962
08-12-119-028-0000	205	S	WILLE	ST	MOUNT PROSPECT	60056	RA	1917
08-12-119-029-0000	200	S	MAIN	ST	MOUNT PROSPECT	60056	B5*	1917
08-12-215-014-0000	202	S	WILLIAM	ST	MOUNT PROSPECT	60056	RA	1917
08-12-215-003-0000	205	S	OWEN	ST	MOUNT PROSPECT	60056	RA	1917
08-12-215-015-0000	204	S	WILLIAM	ST	MOUNT PROSPECT	60056	RA	1917
08-12-216-004-0000	207	S	WILLIAM	ST	MOUNT PROSPECT	60056	RA	1917
08-10-205-017-0000	1804		BONITA	AV	MOUNT PROSPECT	60056	R1	1962
08-12-218-017-0000	208		GEORGE	ST	MOUNT PROSPECT	60056	RA	1917
08-12-121-054-0000	108	E	LINCOLN	ST	MOUNT PROSPECT	60056	R1	1917
08-10-114-098-0000	225	S	DOUGLAS	AV	ARLINGTON HEIGHTS	60005	RX	1986
08-10-114-107-0000	226		HELENA	AV	ARLINGTON HEIGHTS	60005	RX	1986
08-12-401-035-1001	610	E	SHA BONEE	TL	MOUNT PROSPECT	60056	R3	1917
08-12-416-039-0000	626	S	EDWARD	ST	MOUNT PROSPECT	60056	R1	1955
08-12-415-051-0000	710	S	LOUIS	ST	MOUNT PROSPECT	60056	R1	1955
08-12-314-001-0000	701	S	ELMHURST	RD	MOUNT PROSPECT	60056	R1	1925
08-12-407-012-0000	703	E	SHA BONEE	TL	MOUNT PROSPECT	60056	RA	1917
08-10-217-015-0000	306		HATLEN	AV	MOUNT PROSPECT	60056	R1	1962
08-10-217-014-0000	304		HATLEN	AV	MOUNT PROSPECT	60056	R1	1962
08-12-223-008-0000	315	S	LOUIS	ST	MOUNT PROSPECT	60056	RA	1917
08-12-224-021-0000	316		GEORGE	ST	MOUNT PROSPECT	60056	RA	1917
08-12-224-009-0000	317	S	EDWARD	ST	MOUNT PROSPECT	60056	RA	1917
08-12-223-018-0000	316	S	EDWARD	ST	MOUNT PROSPECT	60056	RA	1917
08-12-407-017-0000	510	S	EDWARD	ST	MOUNT PROSPECT	60056	RA	1917
08-10-416-001-0000	1900		ESTATES	DR	MOUNT PROSPECT	60056	R1	1964
08-12-318-015-0000	309	E	BERKSHIRE	LN	MOUNT PROSPECT	60056	R1	1954
08-10-419-036-0000	2007		MARK	TE	MOUNT PROSPECT	60056	R1	1965
08-11-201-022-0000	708	W	BUSSE	AV	MOUNT PROSPECT	60056	R1	1925
08-12-112-031-0000	213	W	PROSPECT	AV	MOUNT PROSPECT	60056	B5	1917
08-10-214-015-0000	8		HATLEN	AV	MOUNT PROSPECT	60056	R1	1962
08-12-222-008-0000	306	S	LOUIS	ST	MOUNT PROSPECT	60056	RA	1917
08-12-224-013-0000	300		GEORGE	ST	MOUNT PROSPECT	60056	RA	1917
08-12-224-001-0000	301	S	EDWARD	ST	MOUNT PROSPECT	60056	RA	1917
08-11-206-015-0000	105		CAN DOTA	AV	MOUNT PROSPECT	60056	R1	1925
08-11-222-015-0000	106		CAN DOTA	AV	MOUNT PROSPECT	60056	R1	1925
08-11-206-016-0000	107		CAN DOTA	AV	MOUNT PROSPECT	60056	R1	1925
08-11-222-018-0000	712	W	CATHY	LN	MOUNT PROSPECT	60056	R1	1925
08-11-222-019-0000	710	W	CATHY	LN	MOUNT PROSPECT	60056	R1	1925
08-11-222-023-0000	702	W	CATHY	LN	MOUNT PROSPECT	60056	R1	1925
08-10-404-012-0000	405		HATLEN	AV	MOUNT PROSPECT	60056	RX	1962
08-12-226-021-0000	314	S	MT PROSPECT	RD	MOUNT PROSPECT	60056	RA	1917
08-12-226-008-0000	315	S	ALBERT	ST	MOUNT PROSPECT	60056	RA	1917
08-10-114-058-0000	314		PRAIRIE	AV	ARLINGTON HEIGHTS	60005	R1	1978
08-10-419-034-0000	2011		MARK	TE	MOUNT PROSPECT	60056	R1	1965
08-12-126-020-0000	318	S	EMERSON	ST	MOUNT PROSPECT	60056	RA	1917
08-11-206-013-0000	101		CAN DOTA	AV	MOUNT PROSPECT	60056	R1	1925
08-11-222-009-0000	709		LAMS	CT	MOUNT PROSPECT	60056	R1	1925
08-10-114-099-0000	219	S	DOUGLAS	AV	ARLINGTON HEIGHTS	60005	RX	1979
08-10-114-106-0000	220		HELENA	AV	ARLINGTON HEIGHTS	60005	RX	1979
08-11-223-008-0000	712		DRESSER	DR	MOUNT PROSPECT	60056	R1	1925
08-11-223-009-0000	710		DRESSER	DR	MOUNT PROSPECT	60056	R1	1925
08-12-212-009-0000	119		GEORGE	ST	MOUNT PROSPECT	60056	RA	1917
08-12-211-020-0000	118		GEORGE	ST	MOUNT PROSPECT	60056	RA	1917
08-12-213-028-0000	119	S	ALBERT	ST	MOUNT PROSPECT	60056	RA	1917
08-12-212-029-0000	118	S	ALBERT	ST	MOUNT PROSPECT	60056	RA	1917
08-11-220-034-0000	805		DRESSER	DR	MOUNT PROSPECT	60056	R1	1925
08-11-223-026-0000	718		DRESSER	DR	MOUNT PROSPECT	60056	R1	1925
08-10-211-017-0000	1724		VERDE	DR	MOUNT PROSPECT	60056	R1	1962
08-10-114-081-0000	313		PRAIRIE	AV	MOUNT PROSPECT	60056	R1	1974
08-10-114-082-0000	315		PRAIRIE	AV	MOUNT PROSPECT	60056	R1	1974

08-12-306-010-0000	506	S	PINE	ST	MOUNT PROSPECT	60056	RA	1917
08-12-307-004-0000	507	S	PINE	ST	MOUNT PROSPECT	60056	RA	1917
08-10-204-002-0000	119		AUDREY	LN	MOUNT PROSPECT	60056	R1	1962
08-10-203-002-0000	118		AUDREY	LN	MOUNT PROSPECT	60056	R1	1962
08-10-211-004-0000	1721		BONITA	AV	MOUNT PROSPECT	60056	R1	1962
08-11-223-017-0000	816		DRESSER	DR	MOUNT PROSPECT	60056	R1	1925
08-11-220-008-0000	107		WE GO	TL	MOUNT PROSPECT	60056	R1	1954
08-11-222-026-0000	804	W	CATHY	LN	MOUNT PROSPECT	60056	R1	1925
08-10-214-019-0000	16		HATLEN	AV	MOUNT PROSPECT	60056	R1	1962
08-10-215-008-0000	15		HATLEN	AV	MOUNT PROSPECT	60056	R1	1962
08-12-224-003-0000	305	S	EDWARD	ST	MOUNT PROSPECT	60056	RA	1917
08-12-223-012-0000	304	S	EDWARD	ST	MOUNT PROSPECT	60056	RA	1917
08-12-223-003-0000	305	S	LOUIS	ST	MOUNT PROSPECT	60056	RA	1917
08-12-222-007-0000	304	S	LOUIS	ST	MOUNT PROSPECT	60056	RA	1917
08-12-224-016-0000	306		GEORGE	ST	MOUNT PROSPECT	60056	RA	1917
08-12-224-004-0000	307	S	EDWARD	ST	MOUNT PROSPECT	60056	RA	1917
08-12-223-013-0000	306	S	EDWARD	ST	MOUNT PROSPECT	60056	RA	1917
08-12-301-009-0000	417	S	PINE	ST	MOUNT PROSPECT	60056	RA	1917
08-12-301-021-0000	416	S	WILLE	ST	MOUNT PROSPECT	60056	RA	1917
08-11-206-017-0000	109		CAN DOTA	AV	MOUNT PROSPECT	60056	R1	1925
08-12-306-005-0000	507	S	ELMHURST	RD	MOUNT PROSPECT	60056	RA	1917
08-11-104-005-0000	5		SUSAN	DR	MOUNT PROSPECT	60056	RX	1978
08-11-104-006-0000	6		SUSAN	DR	MOUNT PROSPECT	60056	RX	1978
08-11-104-017-0000	1450	W	LINCOLN	ST	MOUNT PROSPECT	60056	RX	1978
08-12-304-007-0000	413	S	EMERSON	ST	MOUNT PROSPECT	60056	RA	1917
08-10-418-004-0000	2004		MARK	TE	MOUNT PROSPECT	60056	R1	1965
08-10-301-120-0000	2229	W	LINCOLN	ST	MOUNT PROSPECT	60056	R1	1986
08-10-307-008-0000	411		CRAIG	CT	MOUNT PROSPECT	60056	R1	1984
08-10-307-006-0000	410		CRAIG	CT	MOUNT PROSPECT	60056	R1	1984
08-10-111-019-0000	236	S	DOUGLAS	AV	ARLINGTON HEIGHTS	60005	R1	1986
08-10-111-020-0000	238	S	DOUGLAS	AV	ARLINGTON HEIGHTS	60005	R1	1986
08-10-211-005-0000	1719		BONITA	AV	MOUNT PROSPECT	60056	R1	1962
08-12-117-004-0000	207	S	ELMHURST	AV	MOUNT PROSPECT	60056	RA	1917
08-12-223-009-0000	317	S	LOUIS	ST	MOUNT PROSPECT	60056	RA	1917
08-12-218-006-0000	211	S	EDWARD	ST	MOUNT PROSPECT	60056	RA	1917
08-12-218-019-0000	212		GEORGE	ST	MOUNT PROSPECT	60056	RA	1917
08-12-218-007-0000	213	S	EDWARD	ST	MOUNT PROSPECT	60056	RA	1917
08-12-218-020-0000	214		GEORGE	ST	MOUNT PROSPECT	60056	RA	1917
08-10-217-006-0000	240		HATLEN	AV	MOUNT PROSPECT	60056	R1	1962
08-10-216-009-0000	322		CRESTWOOD	LN	MOUNT PROSPECT	60056	R1	1962
08-11-102-010-0000	135	S	BUSSE	RD	MOUNT PROSPECT	60056	RX	1968
08-10-401-024-0000	1715		RUSTY	DR	MOUNT PROSPECT	60056	R1	1962
08-12-302-013-0000	400	S	MAIN	ST	MOUNT PROSPECT	60056	RA	1917
08-12-303-001-0000	401	S	MAIN	ST	MOUNT PROSPECT	60056	RA	1917
08-12-301-002-0000	403	S	PINE	ST	MOUNT PROSPECT	60056	RA	1917
08-12-301-014-0000	402	S	WILLE	ST	MOUNT PROSPECT	60056	RA	1917
08-12-302-002-0000	403	S	WILLE	ST	MOUNT PROSPECT	60056	RA	1917
08-12-403-008-0000	864	E	NORTHWEST	HW	MOUNT PROSPECT	60056	B5	1917
08-12-403-010-0000	878	E	NORTHWEST	HW	MOUNT PROSPECT	60056	B5	1917
08-12-403-011-0000	888	E	NORTHWEST	HW	MOUNT PROSPECT	60056	B5	1917
08-11-406-004-0000	407		HI LUSI	AV	MOUNT PROSPECT	60056	RA	1925
08-10-307-004-0000	406		CRAIG	CT	MOUNT PROSPECT	60056	R1	1984
08-12-214-071-0000	213	S	SCHOOL	ST	MOUNT PROSPECT	60056	R2	1917
08-11-214-011-0000	315		WE GO	TL	MOUNT PROSPECT	60056	R1	1925
08-11-417-016-0000	514		WA PELLA	AV	MOUNT PROSPECT	60056	RA	1925
08-12-126-013-0000	304	S	EMERSON	ST	MOUNT PROSPECT	60056	RA	1917
08-12-121-015-0000	305	S	EMERSON	ST	MOUNT PROSPECT	60056	RA	1917
08-12-126-014-0000	306	S	EMERSON	ST	MOUNT PROSPECT	60056	RA	1917
08-12-223-010-0000	300	S	EDWARD	ST	MOUNT PROSPECT	60056	RA	1917
08-12-223-001-0000	301	S	LOUIS	ST	MOUNT PROSPECT	60056	RA	1917
08-12-223-017-0000	314	S	EDWARD	ST	MOUNT PROSPECT	60056	RA	1917
08-10-210-005-0000	1716		BONITA	AV	MOUNT PROSPECT	60056	R1	1962

08-10-210-004-0000	1718		BONITA	AV	MOUNT PROSPECT	60056	R1	1962
08-10-212-006-0000	1717		VERDE	DR	MOUNT PROSPECT	60056	R1	1962
08-10-114-093-0000	312		MEIER	RD	MOUNT PROSPECT	60056	R1	1973
08-10-201-026-0000	32	S	BUSSE	RD	MOUNT PROSPECT	60056	R1	1962
08-11-222-003-0000	721	W	BUSSE	AV	MOUNT PROSPECT	60056	R1	1925
08-11-222-010-0000	707		LAMS	CT	MOUNT PROSPECT	60056	R1	1925
08-10-204-019-0000	108		HATLEN	AV	MOUNT PROSPECT	60056	R1	1962
08-10-205-024-0000	109		HATLEN	AV	MOUNT PROSPECT	60056	R1	1962
08-10-204-012-0000	109		AUDREY	LN	MOUNT PROSPECT	60056	R1	1962
08-10-203-008-0000	108		AUDREY	LN	MOUNT PROSPECT	60056	R1	1962
08-11-221-019-0000	719		DRESSER	DR	MOUNT PROSPECT	60056	R1	1925
08-11-221-020-0000	203		SEE GWUN	AV	MOUNT PROSPECT	60056	R1	1925
08-11-220-038-0000	204		SEE GWUN	AV	MOUNT PROSPECT	60056	R1	1925
08-11-203-024-0000	401	W	PROSPECT	AV	MOUNT PROSPECT	60056	B5	1917
08-11-223-005-0000	705	W	CATHY	LN	MOUNT PROSPECT	60056	R1	1925
08-11-223-002-0000	711	W	CATHY	LN	MOUNT PROSPECT	60056	R1	1925
08-11-223-004-0000	707	W	CATHY	LN	MOUNT PROSPECT	60056	R1	1925
08-10-114-056-0000	302		PRAIRIE	AV	ARLINGTON HEIGHTS	60005	R1	1978
08-11-110-001-0000	213	S	LANCASTER	ST	MOUNT PROSPECT	60056	R1	1953
08-10-114-054-0000	335		LEONARD	LN	ARLINGTON HEIGHTS	60005	RX	1978
08-11-106-014-0000	1209		PENDLETON	PL	MOUNT PROSPECT	60056	R1	1953
08-10-217-028-0000	1714	W	LINCOLN	ST	MOUNT PROSPECT	60056	R1	1962
08-10-208-006-0000	1911		BONITA	AV	MOUNT PROSPECT	60056	R1	1962
08-10-206-006-0000	210		AUDREY	CT	MOUNT PROSPECT	60056	R1	1962
08-11-117-015-0000	310		BOBBY	LN	MOUNT PROSPECT	60056	R1	1978
08-11-109-001-0000	301	S	WAVERLY	PL	MOUNT PROSPECT	60056	R1	1953
08-10-206-019-0000	2002		BONITA	AV	MOUNT PROSPECT	60056	R1	1962
08-12-215-005-0000	209	S	OWEN	ST	MOUNT PROSPECT	60056	RA	1917
08-10-114-070-0000	246		LEONARD	LN	ARLINGTON HEIGHTS	60005	R1	1978
08-11-102-019-0000	1423		BONITA	AV	MOUNT PROSPECT	60056	R1	1969
08-11-304-006-0000	408		WE GO	TL	MOUNT PROSPECT	60056	RA	1925
08-12-404-021-0000	950	E	NORTHWEST	HW	MOUNT PROSPECT	60056	B5	1917
08-12-301-010-0000	417	S	PINE	ST	MOUNT PROSPECT	60056	RA	1917
08-12-301-022-0000	418	S	WILLE	ST	MOUNT PROSPECT	60056	RA	1917
08-12-302-010-0000	419	S	WILLE	ST	MOUNT PROSPECT	60056	RA	1917
08-12-302-022-0000	418	S	MAIN	ST	MOUNT PROSPECT	60056	RA	1917
08-10-208-004-0000	1907		BONITA	AV	MOUNT PROSPECT	60056	R1	1962
08-10-205-006-0000	1822		BONITA	AV	MOUNT PROSPECT	60056	R1	1962
08-10-207-019-0000	1901		CONNIE	LN	MOUNT PROSPECT	60056	R1	1962
08-10-207-004-0000	207		AUDREY	LN	MOUNT PROSPECT	60056	R1	1962
08-12-405-007-0000	413	S	ALBERT	ST	MOUNT PROSPECT	60056	RA	1917
08-10-114-136-0000	204		MEIER	RD	ARLINGTON HEIGHTS	60005	R1	1978
08-12-215-016-0000	206	S	WILLIAM	ST	MOUNT PROSPECT	60056	RA	1917
08-10-217-017-0000	310		HATLEN	AV	MOUNT PROSPECT	60056	R1	1962
08-12-227-017-0000	401	E	PROSPECT	AV	MOUNT PROSPECT	60056	I1	1917
08-12-405-015-0000	412	S	MT PROSPECT	RD	MOUNT PROSPECT	60056	RA	1917
08-12-309-023-0000	507	S	MAIN	ST	MOUNT PROSPECT	60056	RA	1917
08-12-221-002-0000	500	E	NORTHWEST	HW	MOUNT PROSPECT	60056	B5	1917
08-12-221-003-0000	504	E	NORTHWEST	HW	MOUNT PROSPECT	60056	B5	1917
08-10-207-018-0000	1902		BONITA	AV	MOUNT PROSPECT	60056	R1	1962
08-10-207-010-0000	1907		CONNIE	LN	MOUNT PROSPECT	60056	R1	1962
08-12-405-017-0000	416	S	MT PROSPECT	RD	MOUNT PROSPECT	60056	RA	1917
08-12-226-005-0000	309	S	ALBERT	ST	MOUNT PROSPECT	60056	RA	1917
08-12-225-018-0000	308	S	ALBERT	ST	MOUNT PROSPECT	60056	RA	1917
08-12-225-007-0000	313		GEORGE	ST	MOUNT PROSPECT	60056	RA	1917
08-12-224-002-0000	303	S	EDWARD	ST	MOUNT PROSPECT	60056	RA	1917
08-12-223-011-0000	302	S	EDWARD	ST	MOUNT PROSPECT	60056	RA	1917
08-12-223-002-0000	303	S	LOUIS	ST	MOUNT PROSPECT	60056	RA	1917
08-12-207-013-0000	117	S	SCHOOL	ST	MOUNT PROSPECT	60056	RA	1917
08-12-207-014-0000	119	S	SCHOOL	ST	MOUNT PROSPECT	60056	RA	1917
08-12-207-007-0000	123	S	SCHOOL	ST	MOUNT PROSPECT	60056	RA	1917
08-11-216-028-0000	317		CAN DOTA	AV	MOUNT PROSPECT	60056	RA	1925

08-10-114-051-0000	317		LEONARD	LN	ARLINGTON HEIGHTS	60005	R1	1978
08-12-222-026-0000	620	E	NORTHWEST	HW	MOUNT PROSPECT	60056	B5	1917
08-12-222-017-0000	640	E	NORTHWEST	HW	MOUNT PROSPECT	60056	B5	1917
08-10-211-024-0000	1710		VERDE	DR	MOUNT PROSPECT	60056	R1	1962
08-11-105-027-0000	307		BOBBY	LN	MOUNT PROSPECT	60056	R1	1978
08-10-401-025-0000	1717		RUSTY	DR	MOUNT PROSPECT	60056	R1	1962
08-10-401-026-0000	1719		RUSTY	DR	MOUNT PROSPECT	60056	R1	1962
08-10-301-060-0000	2105		JODY	CT	MOUNT PROSPECT	60056	R1	1968
08-10-209-021-0000	235		HATLEN	AV	MOUNT PROSPECT	60056	R1	1962
08-12-225-013-0000	325		GEORGE	ST	MOUNT PROSPECT	60056	RA	1917
08-12-226-026-0000	324	S	MT PROSPECT	RD	MOUNT PROSPECT	60056	RA	1917
08-12-216-011-0000	221	S	WILLIAM	ST	MOUNT PROSPECT	60056	RA	1917
08-11-102-015-0000	1439		BONITA	AV	MOUNT PROSPECT	60056	R1	1969
08-12-221-008-0000	506	E	NORTHWEST	HW	MOUNT PROSPECT	60056	B5	1917
08-12-302-018-0000	410	S	MAIN	ST	MOUNT PROSPECT	60056	RA	1917
08-12-303-006-0000	411	S	MAIN	ST	MOUNT PROSPECT	60056	RA	1917
08-12-226-013-0000	1000	E	LINCOLN	ST	MOUNT PROSPECT	60056	RA	1917
08-12-218-013-0000	200		GEORGE	ST	MOUNT PROSPECT	60056	RA	1917
08-12-218-001-0000	201	S	EDWARD	ST	MOUNT PROSPECT	60056	RA	1917
08-12-218-014-0000	202		GEORGE	ST	MOUNT PROSPECT	60056	RA	1917
08-11-105-031-0000	315		BOBBY	LN	MOUNT PROSPECT	60056	R1	1978
08-11-104-013-0000	5		ROB	RD	MOUNT PROSPECT	60056	RX	1978
08-11-313-005-0000	1431		GREENBRIAR	DR	MOUNT PROSPECT	60056	RX	1978
08-10-416-019-0000	517		CAROL	LN	MOUNT PROSPECT	60056	R1	1964
08-10-203-003-0000	120		AUDREY	LN	MOUNT PROSPECT	60056	R1	1962
08-12-217-017-0000	208	S	EDWARD	ST	MOUNT PROSPECT	60056	RA	1917
08-12-217-005-0000	209	S	LOUIS	ST	MOUNT PROSPECT	60056	RA	1917
08-12-218-003-0000	205	S	EDWARD	ST	MOUNT PROSPECT	60056	RA	1917
08-11-108-010-0000	306	S	WAVERLY	PL	MOUNT PROSPECT	60056	R1	1953
08-12-405-016-0000	414	S	MT PROSPECT	RD	MOUNT PROSPECT	60056	RA	1917
08-12-300-025-0000	408	S	PINE	ST	MOUNT PROSPECT	60056	RA	1917
08-10-416-005-0000	510		DEBORAH	LN	MOUNT PROSPECT	60056	R1	1964
08-10-208-016-0000	316		BEVERLY	LN	MOUNT PROSPECT	60056	R1	1962
08-10-216-007-0000	232		HATLEN	AV	MOUNT PROSPECT	60056	R1	1962
08-10-307-014-0000	409		CRAIG	CT	MOUNT PROSPECT	60056	R1	1984
08-10-411-010-0000	1711	W	LINCOLN	ST	MOUNT PROSPECT	60056	R1	1962
08-11-423-013-0000	610	S	ELMHURST	RD	MOUNT PROSPECT	60056	RA	1925
08-11-430-002-0000	403		MAN A WA	TL	MOUNT PROSPECT	60056	RA	1925
08-11-410-018-0000	514		CAN DOTA	AV	MOUNT PROSPECT	60056	RA	1925
08-11-109-011-0000	308	S	LANCASTER	ST	MOUNT PROSPECT	60056	R1	1953
08-11-109-005-0000	309	S	WAVERLY	PL	MOUNT PROSPECT	60056	R1	1953
08-11-106-017-0000	1203		PENDLETON	PL	MOUNT PROSPECT	60056	R1	1953
08-10-410-001-0000	409		CRESTWOOD	LN	MOUNT PROSPECT	60056	R1	1962
08-10-415-013-0000	409		CAROL	LN	MOUNT PROSPECT	60056	R1	1965
08-10-400-021-0000	408		CAROL	LN	MOUNT PROSPECT	60056	R1	1965
08-12-214-068-0000	208	S	OWEN	ST	MOUNT PROSPECT	60056	R2	1917
08-12-214-071-0000	211	S	SCHOOL	ST	MOUNT PROSPECT	60056	R2	1917
08-10-412-014-0000	413		DEBORAH	LN	MOUNT PROSPECT	60056	R1	1962
08-10-301-034-0000	2107	W	LINCOLN	ST	MOUNT PROSPECT	60056	R1	1968
08-12-301-004-0000	407	S	PINE	ST	MOUNT PROSPECT	60056	RA	1917
08-10-410-004-0000	1724		RUSTY	DR	MOUNT PROSPECT	60056	R1	1962
08-10-410-010-0000	1701		ROBBIE	LN	MOUNT PROSPECT	60056	R1	1962
08-10-410-003-0000	1726		RUSTY	DR	MOUNT PROSPECT	60056	R1	1962
08-12-303-024-0000	419	S	MAIN	ST	MOUNT PROSPECT	60056	RA	1917
08-12-304-005-0000	409	S	EMERSON	ST	MOUNT PROSPECT	60056	RA	1917
08-11-216-031-0000	319		CAN DOTA	AV	MOUNT PROSPECT	60056	RA	1925
08-10-114-044-0000	316		HELENA	AV	ARLINGTON HEIGHTS	60005	RX	1986
08-11-107-007-0000	1104	W	MILBURN	AV	MOUNT PROSPECT	60056	R1	1953
08-11-107-006-0000	1106	W	MILBURN	AV	MOUNT PROSPECT	60056	R1	1953
08-10-114-073-0000	316		MEIER	RD	MOUNT PROSPECT	60056	R1	1973
08-12-404-010-0000	410	S	ALBERT	ST	MOUNT PROSPECT	60056	RA	1917
08-12-226-022-0000	316	S	MT PROSPECT	RD	MOUNT PROSPECT	60056	RA	1917

08-12-226-009-0000	317	S	ALBERT	ST	MOUNT PROSPECT	60056	RA	1917
08-13-108-012-0000	907		TOWER	DR	MOUNT PROSPECT	60056	R1	1925
08-12-424-008-0000	512		MARINA	ST	MOUNT PROSPECT	60056	R1	1917
08-12-304-011-0000	100	E	SHA BONEE	TL	MOUNT PROSPECT	60056	RA	1917
08-10-212-017-0000	303		HATLEN	AV	MOUNT PROSPECT	60056	R1	1962
08-10-209-024-0000	241		HATLEN	AV	MOUNT PROSPECT	60056	R1	1962
08-10-209-027-0000	247		HATLEN	AV	MOUNT PROSPECT	60056	R1	1962
08-10-209-026-0000	245		HATLEN	AV	MOUNT PROSPECT	60056	R1	1962
08-10-209-025-0000	243		HATLEN	AV	MOUNT PROSPECT	60056	R1	1962
08-12-121-050-0000	346	S	MAPLE	ST	MOUNT PROSPECT	60056	R1	1917
08-12-415-041-0000	700	S	LOUIS	ST	MOUNT PROSPECT	60056	R1	1955
08-12-424-018-0000	515		MARINA	ST	MOUNT PROSPECT	60056	R1	1917
08-12-406-012-0000	500	S	LOUIS	ST	MOUNT PROSPECT	60056	RA	1917
08-11-119-010-0000	1427		SEMAR	CT	MOUNT PROSPECT	60056	RX	1969
08-10-411-017-0000	408		HATLEN	AV	MOUNT PROSPECT	60056	R1	1962
08-10-216-010-0000	324		CRESTWOOD	LN	MOUNT PROSPECT	60056	R1	1962
08-10-114-087-0000	309		PRAIRIE	AV	MOUNT PROSPECT	60056	R1	1973
08-10-209-029-0000	249		HATLEN	AV	MOUNT PROSPECT	60056	R1	1962
08-12-424-001-0000	501	S	ALBERT	ST	MOUNT PROSPECT	60056	R1	1917
08-10-411-009-0000	1713	W	LINCOLN	ST	MOUNT PROSPECT	60056	R1	1962
08-10-411-008-0000	1715	W	LINCOLN	ST	MOUNT PROSPECT	60056	R1	1962
08-10-208-011-0000	1918	W	LINCOLN	ST	MOUNT PROSPECT	60056	R1	1962
08-13-109-009-0000	905		COUNTRY	LN	MOUNT PROSPECT	60056	R1	1925
08-12-117-005-0000	209	S	ELMHURST	AV	MOUNT PROSPECT	60056	RA	1917
08-12-117-017-0000	208	S	PINE	ST	MOUNT PROSPECT	60056	RA	1917
08-12-405-009-0000	400	S	MT PROSPECT	RD	MOUNT PROSPECT	60056	RA	1917
08-12-403-005-0000	834	E	NORTHWEST	HW	MOUNT PROSPECT	60056	B5	1917
08-10-211-014-0000	1730		VERDE	DR	MOUNT PROSPECT	60056	R1	1962
08-10-211-026-0000	1706		VERDE	DR	MOUNT PROSPECT	60056	R1	1962
08-12-110-016-0000	112	S	ELM	ST	MOUNT PROSPECT	60056	RA	1917
08-12-110-017-0000	114	S	ELM	ST	MOUNT PROSPECT	60056	RA	1917
08-12-221-012-0000	520	E	NORTHWEST	HW	MOUNT PROSPECT	60056	B5	1917
08-12-221-012-0000	524	E	NORTHWEST	HW	MOUNT PROSPECT	60056	B5	1917
08-10-207-015-0000	1908		BONITA	AV	MOUNT PROSPECT	60056	R1	1962
08-10-207-002-0000	203		AUDREY	LN	MOUNT PROSPECT	60056	R1	1962
08-10-204-004-0000	1906		CONNIE	LN	MOUNT PROSPECT	60056	R1	1962
08-10-209-002-0000	1815		BONITA	AV	MOUNT PROSPECT	60056	R1	1962
08-12-226-024-0000	320	S	MT PROSPECT	RD	MOUNT PROSPECT	60056	RA	1917
08-12-304-019-0000	414	S	MAPLE	ST	MOUNT PROSPECT	60056	RA	1917
08-12-304-033-0000	416	S	MAPLE	ST	MOUNT PROSPECT	60056	RA	1917
08-12-304-034-0000	418	S	MAPLE	ST	MOUNT PROSPECT	60056	RA	1917
08-10-212-021-0000	311		HATLEN	AV	MOUNT PROSPECT	60056	R1	1962
08-12-304-018-0000	412	S	MAPLE	ST	MOUNT PROSPECT	60056	RA	1917
08-12-222-006-0000	302	S	LOUIS	ST	MOUNT PROSPECT	60056	RA	1917
08-10-210-009-0000	1708		BONITA	AV	MOUNT PROSPECT	60056	R1	1962
08-10-210-008-0000	1710		BONITA	AV	MOUNT PROSPECT	60056	R1	1962
08-10-210-007-0000	1712		BONITA	AV	MOUNT PROSPECT	60056	R1	1962
08-10-210-006-0000	1714		BONITA	AV	MOUNT PROSPECT	60056	R1	1962
08-10-307-005-0000	408		CRAIG	CT	MOUNT PROSPECT	60056	R1	1984
08-10-413-003-0000	505		DEBORAH	LN	MOUNT PROSPECT	60056	R1	1964
08-12-424-009-0000	510		MARINA	ST	MOUNT PROSPECT	60056	R1	1917
08-11-217-011-0000	300		HI LUSI	AV	MOUNT PROSPECT	60056	RA	1917
08-12-226-011-0000	321	S	ALBERT	ST	MOUNT PROSPECT	60056	RA	1917
08-12-225-024-0000	320	S	ALBERT	ST	MOUNT PROSPECT	60056	RA	1917
08-12-225-011-0000	321		GEORGE	ST	MOUNT PROSPECT	60056	RA	1917
08-10-205-007-0000	1820		BONITA	AV	MOUNT PROSPECT	60056	R1	1962
08-11-109-003-0000	305	S	WAVERLY	PL	MOUNT PROSPECT	60056	R1	1953
08-11-110-013-0000	304		WE GO	TL	MOUNT PROSPECT	60056	R1	1953
08-10-209-006-0000	1747		VERDE	DR	MOUNT PROSPECT	60056	R1	1962
08-11-104-010-0000	3		ROB	RD	MOUNT PROSPECT	60056	RX	1978
08-12-425-009-0000	617	S	EDWARD	ST	MOUNT PROSPECT	60056	R1	1956
08-11-313-008-0000	1480	W	LONNQUIST	BL	MOUNT PROSPECT	60056	RX	1978

08-11-313-007-0000	1520	W	LONNQUIST	BL	MOUNT PROSPECT	60056	RX	1978
08-10-209-023-0000	239		HATLEN	AV	MOUNT PROSPECT	60056	R1	1962
08-12-225-009-0000	317		GEORGE	ST	MOUNT PROSPECT	60056	RA	1917
08-12-405-001-0000	401	S	ALBERT	ST	MOUNT PROSPECT	60056	RA	1917
08-12-301-016-0000	406	S	WILLE	ST	MOUNT PROSPECT	60056	RA	1917
08-11-110-004-0000	301	S	LANCASTER	ST	MOUNT PROSPECT	60056	R1	1953
08-11-110-011-0000	300		WE GO	TL	MOUNT PROSPECT	60056	R1	1953
08-11-110-009-0000	216		WE GO	TL	MOUNT PROSPECT	60056	R1	1953
08-12-121-019-0000	313	S	EMERSON	ST	MOUNT PROSPECT	60056	RA	1917
08-12-121-020-0000	315	S	EMERSON	ST	MOUNT PROSPECT	60056	RA	1917
08-11-110-017-0000	1004		PENDLETON	PL	MOUNT PROSPECT	60056	R1	1953
08-11-110-018-0000	1002		PENDLETON	PL	MOUNT PROSPECT	60056	R1	1953
08-11-108-005-0000	309	S	KENILWORTH	AV	MOUNT PROSPECT	60056	R1	1953
08-11-108-011-0000	308	S	WAVERLY	PL	MOUNT PROSPECT	60056	R1	1953
08-11-117-026-0000	217		WELLER	LN	MOUNT PROSPECT	60056	R1	1978
08-10-411-020-0000	414		HATLEN	AV	MOUNT PROSPECT	60056	R1	1962
08-12-424-022-0000	508		INNER CIRCLE	DR	MOUNT PROSPECT	60056	R1	1917
08-12-424-023-0000	509		INNER CIRCLE	DR	MOUNT PROSPECT	60056	R1	1917
08-12-424-021-0000	510		INNER CIRCLE	DR	MOUNT PROSPECT	60056	R1	1917
08-12-426-023-0000	610	S	ALBERT	ST	MOUNT PROSPECT	60056	R1	1956
08-12-426-028-0000	620	S	ALBERT	ST	MOUNT PROSPECT	60056	R1	1956
08-12-218-010-0000	219	S	EDWARD	ST	MOUNT PROSPECT	60056	RA	1917
08-11-109-009-0000	304	S	LANCASTER	ST	MOUNT PROSPECT	60056	R1	1953
08-10-211-010-0000	1709		BONITA	AV	MOUNT PROSPECT	60056	R1	1962
08-10-211-009-0000	1711		BONITA	AV	MOUNT PROSPECT	60056	R1	1962
08-10-211-008-0000	1713		BONITA	AV	MOUNT PROSPECT	60056	R1	1962
08-10-211-007-0000	1715		BONITA	AV	MOUNT PROSPECT	60056	R1	1962
08-10-211-006-0000	1717		BONITA	AV	MOUNT PROSPECT	60056	R1	1962
08-10-415-001-0000	414		DEBORAH	LN	MOUNT PROSPECT	60056	R1	1962
08-10-208-007-0000	1913		BONITA	AV	MOUNT PROSPECT	60056	R1	1962
08-10-206-010-0000	218		AUDREY	CT	MOUNT PROSPECT	60056	R1	1962
08-10-217-007-0000	242		HATLEN	AV	MOUNT PROSPECT	60056	R1	1962
08-10-216-005-0000	323		BEVERLY	LN	MOUNT PROSPECT	60056	R1	1962
08-10-208-022-0000	1916	W	LINCOLN	ST	MOUNT PROSPECT	60056	R1	1962
08-10-217-020-0000	316		HATLEN	AV	MOUNT PROSPECT	60056	R1	1962
08-10-216-015-0000	328		CRESTWOOD	LN	MOUNT PROSPECT	60056	R1	1962
08-12-426-030-0000	624	S	ALBERT	ST	MOUNT PROSPECT	60056	R1	1956
08-10-412-004-0000	406		CRESTWOOD	LN	MOUNT PROSPECT	60056	R1	1962
08-10-412-005-0000	408		CRESTWOOD	LN	MOUNT PROSPECT	60056	R1	1962
08-12-218-008-0000	215	S	EDWARD	ST	MOUNT PROSPECT	60056	RA	1917
08-12-218-021-0000	216		GEORGE	ST	MOUNT PROSPECT	60056	RA	1917
08-12-218-009-0000	217	S	EDWARD	ST	MOUNT PROSPECT	60056	RA	1917
08-12-300-054-0000	437	S	ELMHURST	RD	MOUNT PROSPECT	60056	R2*	1917
08-10-114-115-0000	211		PRAIRIE	AV	ARLINGTON HEIGHTS	60005	R1	1978
08-10-217-026-0000	1802	W	LINCOLN	ST	MOUNT PROSPECT	60056	R1	1962
08-12-423-001-0000	501		GEORGE	ST	MOUNT PROSPECT	60056	R1	1917
08-12-423-010-0000	500	S	ALBERT	ST	MOUNT PROSPECT	60056	R1	1917
08-10-411-011-0000	1709	W	LINCOLN	ST	MOUNT PROSPECT	60056	R1	1962
08-12-225-008-0000	315		GEORGE	ST	MOUNT PROSPECT	60056	RA	1917
08-11-104-001-0000	4		SUSAN	DR	MOUNT PROSPECT	60056	RX	1978
08-11-104-002-0000	3		SUSAN	DR	MOUNT PROSPECT	60056	RX	1978
08-11-104-015-0000	7		ROB	RD	MOUNT PROSPECT	60056	RX	1978
08-11-104-011-0000	2		ROB	RD	MOUNT PROSPECT	60056	RX	1978
08-12-303-018-0000	410	S	EMERSON	ST	MOUNT PROSPECT	60056	RA	1917
08-10-412-007-0000	412		CRESTWOOD	LN	MOUNT PROSPECT	60056	R1	1962
08-10-412-008-0000	1803	W	LINCOLN	ST	MOUNT PROSPECT	60056	R1	1962
08-10-415-008-0000	400		DEBORAH	LN	MOUNT PROSPECT	60056	R1	1962
08-10-412-009-0000	403		DEBORAH	LN	MOUNT PROSPECT	60056	R1	1962
08-11-213-031-0000	210	S	ELMHURST	AV	MOUNT PROSPECT	60056	RA	1917
08-12-122-031-0000	113	E	PROSPECT	AV	MOUNT PROSPECT	60056	B5	1917
08-12-222-005-0000	300	S	LOUIS	ST	MOUNT PROSPECT	60056	RA	1917
08-12-224-014-0000	302		GEORGE	ST	MOUNT PROSPECT	60056	RA	1917

08-12-215-017-0000	208	S	WILLIAM	ST	MOUNT PROSPECT	60056	RA	1917
08-12-225-027-0000	314	S	ALBERT	ST	MOUNT PROSPECT	60056	RA	1917
08-12-121-023-0000	321	S	EMERSON	ST	MOUNT PROSPECT	60056	RA	1917
08-10-400-020-0000	410		CAROL	LN	MOUNT PROSPECT	60056	R1	1965
08-10-415-015-0000	413		CAROL	LN	MOUNT PROSPECT	60056	R1	1965
08-10-415-016-0000	415		CAROL	LN	MOUNT PROSPECT	60056	R1	1965
08-12-126-017-0000	312	S	EMERSON	ST	MOUNT PROSPECT	60056	RA	1917
08-12-226-012-0000	323	S	ALBERT	ST	MOUNT PROSPECT	60056	RA	1917
		E	LINCOLN	ST	MOUNT PROSPECT	60056	I1	1917
08-12-309-022-0000	503	S	MAIN	ST	MOUNT PROSPECT	60056	RA	1917
08-10-204-006-0000	1902		CONNIE	LN	MOUNT PROSPECT	60056	R1	1962
08-12-304-006-0000	411	S	EMERSON	ST	MOUNT PROSPECT	60056	RA	1917
08-12-303-019-0000	412	S	EMERSON	ST	MOUNT PROSPECT	60056	RA	1917
08-12-222-023-0000	0				MOUNT PROSPECT	60056	B5	1917
08-12-302-004-0000	407	S	WILLE	ST	MOUNT PROSPECT	60056	RA	1917
08-12-224-024-0000	850	E	LINCOLN	ST	MOUNT PROSPECT	60056	RA	1917
08-10-404-007-0000	415		HATLEN	AV	MOUNT PROSPECT	60056	RX	1962
08-10-209-022-0000	237		HATLEN	AV	MOUNT PROSPECT	60056	R1	1962
08-12-121-030-0000	306	S	MAPLE	ST	MOUNT PROSPECT	60056	R1	1917
08-12-121-031-0000	308	S	MAPLE	ST	MOUNT PROSPECT	60056	R1	1917
08-12-117-015-0000	204	S	PINE	ST	MOUNT PROSPECT	60056	RA	1917
08-12-117-016-0000	206	S	PINE	ST	MOUNT PROSPECT	60056	RA	1917
08-10-206-003-0000	204		AUDREY	LN	MOUNT PROSPECT	60056	R1	1962
08-10-212-033-0000	1719		VERDE	DR	MOUNT PROSPECT	60056	R1	1962
08-10-114-010-0000	245		HELENA	AV	ARLINGTON HEIGHTS	60005	RX	1986
08-12-404-014-0000	900	E	NORTHWEST	HW	MOUNT PROSPECT	60056	B5	1917
08-12-404-015-0000	920	E	NORTHWEST	HW	MOUNT PROSPECT	60056	B5	1917
08-11-304-008-0000	420		WE GO	TL	MOUNT PROSPECT	60056	RA	1925
08-11-304-009-0000	500		WE GO	TL	MOUNT PROSPECT	60056	RA	1925
08-12-427-013-0000	625	S	ALBERT	ST	MOUNT PROSPECT	60056	R1	1956
08-10-114-048-0000	301		LEONARD	LN	ARLINGTON HEIGHTS	60005	R1	1978
08-11-117-024-0000	1390	W	LINCOLN	ST	MOUNT PROSPECT	60056	RX	1978
08-11-117-021-0000	213		WELLER	LN	MOUNT PROSPECT	60056	R1	1978
08-11-117-020-0000	300		BOBBY	LN	MOUNT PROSPECT	60056	R1	1978
08-10-208-014-0000	312		BEVERLY	LN	MOUNT PROSPECT	60056	R1	1962
08-10-217-008-0000	244		HATLEN	AV	MOUNT PROSPECT	60056	R1	1962
08-10-416-004-0000	512		DEBORAH	LN	MOUNT PROSPECT	60056	R1	1964
08-12-423-012-0000	504	S	ALBERT	ST	MOUNT PROSPECT	60056	R1	1917
08-11-102-023-0000	1426		BONITA	AV	MOUNT PROSPECT	60056	R1	1969
08-11-102-021-0000	123	S	BUSSE	RD	MOUNT PROSPECT	60056	R1	1969
08-12-217-003-0000	205	S	LOUIS	ST	MOUNT PROSPECT	60056	RA	1917
08-12-216-015-0000	204	S	LOUIS	ST	MOUNT PROSPECT	60056	RA	1917
08-12-217-004-0000	207	S	LOUIS	ST	MOUNT PROSPECT	60056	RA	1917
08-10-208-017-0000	318		BEVERLY	LN	MOUNT PROSPECT	60056	R1	1962
08-11-106-026-0000	1007		PENDLETON	PL	MOUNT PROSPECT	60056	R1	1953
08-10-209-012-0000	1735		VERDE	DR	MOUNT PROSPECT	60056	R1	1962
08-10-212-007-0000	1715		VERDE	CT	MOUNT PROSPECT	60056	R1	1962
08-10-212-003-0000	1723		VERDE	DR	MOUNT PROSPECT	60056	R1	1962
08-10-212-002-0000	1725		VERDE	DR	MOUNT PROSPECT	60056	R1	1962
08-12-303-009-0000	417	S	MAIN	ST	MOUNT PROSPECT	60056	RA	1917
08-12-401-029-0000	622	E	SHA BONEE	TL	MOUNT PROSPECT	60056	R4	1917
08-10-114-057-0000	308		PRAIRIE	AV	ARLINGTON HEIGHTS	60005	R1	1978
08-10-114-049-0000	307		LEONARD	LN	ARLINGTON HEIGHTS	60005	R1	1978
08-10-207-005-0000	209		AUDREY	LN	MOUNT PROSPECT	60056	R1	1962
08-11-106-024-0000	1011		PENDLETON	PL	MOUNT PROSPECT	60056	R1	1953
08-11-106-023-0000	1101		PENDLETON	PL	MOUNT PROSPECT	60056	R1	1953
08-11-106-022-0000	1103		PENDLETON	PL	MOUNT PROSPECT	60056	R1	1953
08-11-106-021-0000	1105		PENDLETON	PL	MOUNT PROSPECT	60056	R1	1953
08-10-411-016-0000	406		HATLEN	AV	MOUNT PROSPECT	60056	R1	1962
08-10-404-010-0000	409		HATLEN	AV	MOUNT PROSPECT	60056	RX	1962
08-10-413-007-0000	513		DEBORAH	LN	MOUNT PROSPECT	60056	R1	1964
08-12-121-044-0000	334	S	MAPLE	ST	MOUNT PROSPECT	60056	R1	1917

08-12-121-048-0000	342	S	MAPLE	ST		MOUNT PROSPECT	60056	R1	1917
08-12-224-010-0000	319	S	EDWARD	ST		MOUNT PROSPECT	60056	RA	1917
08-12-223-019-0000	318	S	EDWARD	ST		MOUNT PROSPECT	60056	RA	1917
08-12-224-011-0000	321	S	EDWARD	ST		MOUNT PROSPECT	60056	RA	1917
08-12-224-023-0000	320		GEORGE	ST		MOUNT PROSPECT	60056	RA	1917
08-12-223-020-0000	320	S	EDWARD	ST		MOUNT PROSPECT	60056	RA	1917
08-12-425-029-0000	622		GEORGE	ST		MOUNT PROSPECT	60056	R1	1956
08-12-426-013-0000	625		GEORGE	ST		MOUNT PROSPECT	60056	R1	1956
08-12-303-004-0000	407	S	MAIN	ST		MOUNT PROSPECT	60056	RA	1917
08-12-300-024-0000	404	S	PINE	ST		MOUNT PROSPECT	60056	RA	1917
08-12-309-001-0000	1	E	SHA BONEE	TL		MOUNT PROSPECT	60056	RA	1917
08-12-306-008-0000	502	S	PINE	ST		MOUNT PROSPECT	60056	RA	1917
08-10-412-013-0000	411		DEBORAH	LN		MOUNT PROSPECT	60056	R1	1962
08-12-302-014-0000	402	S	MAIN	ST		MOUNT PROSPECT	60056	RA	1917
08-12-303-002-0000	403	S	MAIN	ST		MOUNT PROSPECT	60056	RA	1917
08-10-209-020-0000	233		HATLEN	AV		MOUNT PROSPECT	60056	R1	1962
08-10-206-017-0000	2002	W	LINCOLN	ST		MOUNT PROSPECT	60056	R1	1962
08-10-206-020-0000	2004		BONITA	AV		MOUNT PROSPECT	60056	R1	1962
08-12-308-030-0000	513	S	WILLE	ST		MOUNT PROSPECT	60056	R1	1917
08-10-212-024-0000	317		HATLEN	CT		MOUNT PROSPECT	60056	R1	1962
08-10-114-088-0000	300		MEIER	RD		MOUNT PROSPECT	60056	R1	1973
08-10-208-023-0000	328		BEVERLY	LN		MOUNT PROSPECT	60056	R1	1962
08-10-212-029-0000	1700	W	LINCOLN	ST		MOUNT PROSPECT	60056	R1	1962
08-12-120-003-0000	9	E	PROSPECT	AV		MOUNT PROSPECT	60056	B5	1917
08-12-215-023-0000	220	S	WILLIAM	ST		MOUNT PROSPECT	60056	RA	1917
08-12-223-005-0000	309	S	LOUIS	ST		MOUNT PROSPECT	60056	RA	1917
08-12-223-014-0000	308	S	EDWARD	ST		MOUNT PROSPECT	60056	RA	1917
08-12-126-018-0000	314	S	EMERSON	ST		MOUNT PROSPECT	60056	RA	1917
08-12-121-033-0000	312	S	MAPLE	ST		MOUNT PROSPECT	60056	R1	1917
08-12-121-029-0000	304	S	MAPLE	ST		MOUNT PROSPECT	60056	R1	1917
08-10-404-013-0000	403		HATLEN	AV		MOUNT PROSPECT	60056	RX	1962
08-10-217-031-0000	1708	W	LINCOLN	ST		MOUNT PROSPECT	60056	R1	1962
08-10-217-033-0000	1704	W	LINCOLN	ST		MOUNT PROSPECT	60056	R1	1962
08-10-217-030-0000	1710	W	LINCOLN	ST		MOUNT PROSPECT	60056	R1	1962
08-10-217-029-0000	1712	W	LINCOLN	ST		MOUNT PROSPECT	60056	R1	1962
08-12-304-031-0000	420	S	MAPLE	ST		MOUNT PROSPECT	60056	RA	1917
08-12-300-030-0000	420	S	PINE	ST		MOUNT PROSPECT	60056	RA	1917
08-12-412-025-0000	609	S	LOUIS	ST		MOUNT PROSPECT	60056	R1	1955
08-12-426-012-0000	623		GEORGE	ST		MOUNT PROSPECT	60056	R1	1956
08-12-420-003-0000	505	S	SCHOOL	ST		MOUNT PROSPECT	60056	R1	1917
08-12-401-035-1009	612	E	SHA BONEE	TL	G3	MOUNT PROSPECT	60056	R3	1917
08-10-413-008-0000	515		DEBORAH	LN		MOUNT PROSPECT	60056	R1	1964
08-10-416-003-0000	514		DEBORAH	LN		MOUNT PROSPECT	60056	R1	1964
08-10-413-009-0000	1802		ESTATES	DR		MOUNT PROSPECT	60056	R1	1964
08-10-416-002-0000	516		DEBORAH	LN		MOUNT PROSPECT	60056	R1	1964
08-10-114-135-0000	206		MEIER	RD		ARLINGTON HEIGHTS	60005	R1	1978
08-10-114-134-0000	208		MEIER	RD		ARLINGTON HEIGHTS	60005	R1	1978
08-11-106-025-0000	1009		PENDLETON	PL		MOUNT PROSPECT	60056	R1	1953
08-12-300-053-0000	439	S	ELMHURST	RD		MOUNT PROSPECT	60056	R2*	1917
08-12-401-035-1004	616	E	SHA BONEE	TL		MOUNT PROSPECT	60056	R3	1917
08-12-401-029-0000	620	E	SHA BONEE	TL		MOUNT PROSPECT	60056	R4	1917
08-11-419-011-0000	402	W	COUNCIL	TL		MOUNT PROSPECT	60056	RA	1925
08-12-121-052-0000	104	E	LINCOLN	ST		MOUNT PROSPECT	60056	R1	1917
08-12-121-053-0000	106	E	LINCOLN	ST		MOUNT PROSPECT	60056	R1	1917
08-10-209-016-0000	225		HATLEN	AV		MOUNT PROSPECT	60056	R1	1962
08-11-415-015-0000	615		SEE GWUN	AV		MOUNT PROSPECT	60056	RA	1925
08-10-407-020-0000	1710		ESTATES	DR		MOUNT PROSPECT	60056	R1	1964
08-12-406-016-0000	508	S	LOUIS	ST		MOUNT PROSPECT	60056	RA	1917
08-12-407-005-0000	509	S	LOUIS	ST		MOUNT PROSPECT	60056	RA	1917
08-10-303-004-0000	411	S	DOUGLAS	AV		MOUNT PROSPECT	60056	R1	1973
08-10-114-061-0000	225		HELENA	AV		ARLINGTON HEIGHTS	60005	RX	1986
08-10-114-068-0000	234		LEONARD	LN		ARLINGTON HEIGHTS	60005	R1	1978

08-10-114-069-0000	240		LEONARD	LN	ARLINGTON HEIGHTS	60005	R1	1978
08-10-206-016-0000	2004	W	LINCOLN	ST	MOUNT PROSPECT	60056	R1	1962
08-10-206-015-0000	2006	W	LINCOLN	ST	MOUNT PROSPECT	60056	R1	1962
08-10-206-014-0000	2008	W	LINCOLN	ST	MOUNT PROSPECT	60056	R1	1962
08-10-206-013-0000	2010	W	LINCOLN	ST	MOUNT PROSPECT	60056	R1	1962
08-10-206-012-0000	2012	W	LINCOLN	ST	MOUNT PROSPECT	60056	R1	1962
08-11-104-007-0000	7		SUSAN	DR	MOUNT PROSPECT	60056	RX	1978
08-11-104-003-0000	2		SUSAN	DR	MOUNT PROSPECT	60056	RX	1978
08-12-121-040-0000	326	S	MAPLE	ST	MOUNT PROSPECT	60056	R1	1917
08-12-121-042-0000	322	S	MAPLE	ST	MOUNT PROSPECT	60056	R1	1917
08-12-121-036-0000	318	S	MAPLE	ST	MOUNT PROSPECT	60056	R1	1917
08-10-418-010-0000	2007		SCOTT	TE	MOUNT PROSPECT	60056	R1	1965
08-10-419-033-0000	2020		SULLIVAN	CT	MOUNT PROSPECT	60056	R1	1969
08-12-303-023-0000	420	S	EMERSON	ST	MOUNT PROSPECT	60056	RA	1917
08-12-407-001-0000	701	E	SHA BONEE	TL	MOUNT PROSPECT	60056	RA	1917
08-12-411-040-0000	616	S	LOUIS	ST	MOUNT PROSPECT	60056	R1	1955
08-10-415-002-0000	412		DEBORAH	LN	MOUNT PROSPECT	60056	R1	1962
08-10-412-015-0000	415		DEBORAH	LN	MOUNT PROSPECT	60056	R1	1962
08-11-410-028-0000	515		NA WA TA	AV	MOUNT PROSPECT	60056	RA	1925
08-11-418-013-0000	506		HI LUSI	AV	MOUNT PROSPECT	60056	RA	1925
08-10-419-031-0000	2016		SULLIVAN	CT	MOUNT PROSPECT	60056	R1	1969
08-10-306-034-0000	2103		PRENDERGAST	LN	MOUNT PROSPECT	60056	RX*	1976
08-12-319-003-0000	600	S	MAIN	ST	MOUNT PROSPECT	60056	R1	1925
08-10-401-022-0000	1711		RUSTY	DR	MOUNT PROSPECT	60056	R1	1962
08-10-401-023-0000	1713		RUSTY	DR	MOUNT PROSPECT	60056	R1	1962
08-10-301-103-0000	2125		HAVEN	ST	MOUNT PROSPECT	60056	R1	1970
08-12-300-062-0000	421	S	ELMHURST	RD	MOUNT PROSPECT	60056	R2*	1917
08-12-401-027-0000	421	S	WILLIAM	ST	MOUNT PROSPECT	60056	R3	1917
08-10-413-001-0000	501		DEBORAH	LN	MOUNT PROSPECT	60056	R1	1964
08-12-425-024-0000	612		GEORGE	ST	MOUNT PROSPECT	60056	R1	1956
08-12-406-002-0000	503	S	WILLIAM	ST	MOUNT PROSPECT	60056	RA	1917
08-12-411-028-0000	611	S	WILLIAM	ST	MOUNT PROSPECT	60056	R1	1955
08-12-423-007-0000	513		GEORGE	ST	MOUNT PROSPECT	60056	R1	1917
08-10-416-008-0000	504		DEBORAH	LN	MOUNT PROSPECT	60056	R1	1964
08-10-413-004-0000	507		DEBORAH	LN	MOUNT PROSPECT	60056	R1	1964
08-12-216-017-0000	208	S	LOUIS	ST	MOUNT PROSPECT	60056	RA	1917
08-12-217-018-0000	210	S	EDWARD	ST	MOUNT PROSPECT	60056	RA	1917
08-12-217-006-0000	211	S	LOUIS	ST	MOUNT PROSPECT	60056	RA	1917
08-11-304-007-0000	416		WE GO	TL	MOUNT PROSPECT	60056	RA	1925
08-12-422-017-0000	506		GEORGE	ST	MOUNT PROSPECT	60056	R1	1917
08-12-405-002-0000	403	S	ALBERT	ST	MOUNT PROSPECT	60056	RA	1917
08-12-405-010-0000	402	S	MT PROSPECT	RD	MOUNT PROSPECT	60056	RA	1917
08-12-403-006-0000	844	E	NORTHWEST	HW	MOUNT PROSPECT	60056	B5	1917
08-12-403-007-0000	854	E	NORTHWEST	HW	MOUNT PROSPECT	60056	B5	1917
08-11-405-013-0000	406		HI LUSI	AV	MOUNT PROSPECT	60056	RA	1925
08-12-402-015-0000	418	S	EDWARD	ST	MOUNT PROSPECT	60056	R4*	1917
08-12-411-023-0000	601	S	WILLIAM	ST	MOUNT PROSPECT	60056	R1	1955
08-10-301-102-0000	2100		HAVEN	ST	MOUNT PROSPECT	60056	R1	1974
08-12-426-025-0000	614	S	ALBERT	ST	MOUNT PROSPECT	60056	R1	1956
08-12-426-008-0000	615		GEORGE	ST	MOUNT PROSPECT	60056	R1	1956
08-12-425-008-0000	615	S	EDWARD	ST	MOUNT PROSPECT	60056	R1	1956
08-12-402-025-0000	706	E	SHA BONEE	TL	MOUNT PROSPECT	60056	R4	1917
08-10-410-007-0000	1718		RUSTY	DR	MOUNT PROSPECT	60056	R1	1962
08-10-410-006-0000	1720		RUSTY	DR	MOUNT PROSPECT	60056	R1	1962
08-12-426-027-0000	618	S	ALBERT	ST	MOUNT PROSPECT	60056	R1	1956
08-12-427-011-0000	621	S	ALBERT	ST	MOUNT PROSPECT	60056	R1	1956
08-12-405-006-0000	411	S	ALBERT	ST	MOUNT PROSPECT	60056	RA	1917
08-11-106-020-0000	1107		PENDLETON	PL	MOUNT PROSPECT	60056	R1	1953
08-12-303-020-0000	414	S	EMERSON	ST	MOUNT PROSPECT	60056	RA	1917
08-12-304-008-0000	415	S	EMERSON	ST	MOUNT PROSPECT	60056	RA	1917
08-12-404-027-0000	926	E	NORTHWEST	HW	MOUNT PROSPECT	60056	B5	1917
08-12-411-032-0000	600	S	LOUIS	ST	MOUNT PROSPECT	60056	R1	1955

08-12-420-013-0000	506	S	OWEN	ST	MOUNT PROSPECT	60056	R1	1917
08-10-205-008-0000	0		BONITA	AV	MOUNT PROSPECT	60056	R1	1962
08-10-205-025-0000	1818		BONITA	AV	MOUNT PROSPECT	60056	R1	1962
08-10-114-018-0000	314		LEONARD	LN	ARLINGTON HEIGHTS	60005	RX	1986
08-10-114-067-0000	228		LEONARD	LN	ARLINGTON HEIGHTS	60005	R1	1978
08-12-402-024-0000	704	E	SHA BONEE	TL	MOUNT PROSPECT	60056	R4	1917
08-12-402-027-0000	714	E	SHA BONEE	TL	MOUNT PROSPECT	60056	R4*	1917
08-12-402-030-0000	718	E	SHA BONEE	TL	MOUNT PROSPECT	60056	R3	1917
08-10-303-016-0000	412		HELENA	AV	MOUNT PROSPECT	60056	R1	1973
08-10-303-003-0000	413	S	DOUGLAS	AV	MOUNT PROSPECT	60056	R1	1973
08-10-303-017-0000	414		HELENA	AV	MOUNT PROSPECT	60056	R1	1973
08-12-418-023-0000	616	S	WILLIAM	ST	MOUNT PROSPECT	60056	R1	1955
08-12-417-010-0000	701	S	SCHOOL	ST	MOUNT PROSPECT	60056	R1	1955
08-12-417-022-0000	700	S	OWEN	ST	MOUNT PROSPECT	60056	R1	1955
08-12-418-011-0000	703	S	OWEN	ST	MOUNT PROSPECT	60056	R1	1955
08-12-418-025-0000	702	S	WILLIAM	ST	MOUNT PROSPECT	60056	R1	1955
08-10-416-009-0000	502		DEBORAH	LN	MOUNT PROSPECT	60056	R1	1964
08-10-419-018-0000	609		CAROL	LN	MOUNT PROSPECT	60056	R1	1966
08-10-419-021-0000	610		CAROL	LN	MOUNT PROSPECT	60056	RX	1966
08-10-419-019-0000	611		CAROL	LN	MOUNT PROSPECT	60056	R1	1966
08-10-419-020-0000	612		CAROL	LN	MOUNT PROSPECT	60056	R1	1966
08-10-402-048-0000	645		MEIER	RD	MOUNT PROSPECT	60056	RX	1969
08-11-300-033-0000	405		OJIBWA	TL	MOUNT PROSPECT	60056	RX	1972
08-11-117-013-0000	314		BOBBY	LN	MOUNT PROSPECT	60056	R1	1978
08-12-404-011-0000	900	E	NORTHWEST	HW	MOUNT PROSPECT	60056	B5	1917
08-12-300-052-0000	441	S	ELMHURST	RD	MOUNT PROSPECT	60056	R2*	1917
08-10-217-003-0000	325		CRESTWOOD	LN	MOUNT PROSPECT	60056	R1	1962
08-12-404-006-0000	402	S	ALBERT	ST	MOUNT PROSPECT	60056	RA	1917
08-11-110-050-0000	305	S	LANCASTER	ST	MOUNT PROSPECT	60056	R1	1953
08-11-110-051-0000	307	S	LANCASTER	ST	MOUNT PROSPECT	60056	R1	1953
08-11-216-021-0000	303		CAN DOTA	AV	MOUNT PROSPECT	60056	RA	1925
08-11-216-022-0000	305		CAN DOTA	AV	MOUNT PROSPECT	60056	RA	1925
08-12-309-007-0000	500	S	EMERSON	ST	MOUNT PROSPECT	60056	RA	1917
08-12-416-046-0000	713	S	LOUIS	ST	MOUNT PROSPECT	60056	R1	1955
08-12-416-041-0000	630	S	EDWARD	ST	MOUNT PROSPECT	60056	R1	1955
08-10-301-025-0000	2120		HAVEN	ST	MOUNT PROSPECT	60056	RX	1980
08-11-401-018-0000	414		NA WA TA	AV	MOUNT PROSPECT	60056	RA	1925
08-10-412-016-0000	1800		RUSTY	DR	MOUNT PROSPECT	60056	R1	1962
08-10-413-010-0000	500		CRESTWOOD	LN	MOUNT PROSPECT	60056	R1	1964
08-12-118-028-0000	209	S	PINE	ST	MOUNT PROSPECT	60056	RA	1917
08-10-114-080-0000	311		PRAIRIE	AV	MOUNT PROSPECT	60056	R1	1973
08-12-405-019-0000	420	S	MT PROSPECT	RD	MOUNT PROSPECT	60056	RA	1917
08-12-425-031-0000	626		GEORGE	ST	MOUNT PROSPECT	60056	R1	1956
08-12-424-020-0000	512		INNER CIRCLE	DR	MOUNT PROSPECT	60056	R1	1917
08-12-304-010-0000	419	S	EMERSON	ST	MOUNT PROSPECT	60056	RA	1917
08-10-217-027-0000	1800	W	LINCOLN	ST	MOUNT PROSPECT	60056	R1	1962
08-10-411-007-0000	1717	W	LINCOLN	ST	MOUNT PROSPECT	60056	R1	1962
08-10-411-006-0000	1719	W	LINCOLN	ST	MOUNT PROSPECT	60056	R1	1962
08-10-411-005-0000	1721	W	LINCOLN	ST	MOUNT PROSPECT	60056	R1	1962
08-10-212-015-0000	253		MICHAEL	ST	MOUNT PROSPECT	60056	R1	1962
08-12-428-007-0000	415	S	WILLIAM	ST	MOUNT PROSPECT	60056	I1	1917
08-10-216-012-0000	327		BEVERLY	LN	MOUNT PROSPECT	60056	R1	1962
08-10-400-016-0000	2010		SCOTT	TE	MOUNT PROSPECT	60056	R1	1965
08-10-217-002-0000	323		CRESTWOOD	LN	MOUNT PROSPECT	60056	R1	1962
08-10-208-020-0000	324		BEVERLY	LN	MOUNT PROSPECT	60056	R1	1962
08-10-217-019-0000	314		HATLEN	AV	MOUNT PROSPECT	60056	R1	1962
08-12-221-004-0000	504	E	NORTHWEST	HW	MOUNT PROSPECT	60056	B5	1917
08-12-401-029-0000	624	E	SHA BONEE	TL	MOUNT PROSPECT	60056	R4	1917
08-12-401-029-0000	626	E	SHA BONEE	TL	MOUNT PROSPECT	60056	R4	1917
08-12-308-016-0000	505	S	WILLE	ST	MOUNT PROSPECT	60056	RA	1917
08-12-306-009-0000	504	S	PINE	ST	MOUNT PROSPECT	60056	RA	1917
08-10-419-025-0000	559		MEIER	RD	MOUNT PROSPECT	60056	R1	1969

08-10-114-085-0000	303		PRAIRIE	AV		MOUNT PROSPECT	60056	R1	1973
08-10-114-090-0000	304		MEIER	RD		MOUNT PROSPECT	60056	R1	1973
08-10-114-077-0000	305		PRAIRIE	AV		MOUNT PROSPECT	60056	R1	1973
08-10-114-075-0000	306		MEIER	RD		MOUNT PROSPECT	60056	R1	1973
08-10-114-086-0000	307		PRAIRIE	AV		MOUNT PROSPECT	60056	R1	1973
08-12-401-027-0000	419	S	WILLIAM	ST		MOUNT PROSPECT	60056	R3	1917
08-10-208-008-0000	2001		BONITA	AV		MOUNT PROSPECT	60056	R1	1962
08-10-206-011-0000	220		AUDREY	LN		MOUNT PROSPECT	60056	R1	1962
08-10-206-007-0000	212		AUDREY	CT		MOUNT PROSPECT	60056	R1	1962
08-10-206-018-0000	222		AUDREY	LN		MOUNT PROSPECT	60056	R1	1962
08-10-206-009-0000	216		AUDREY	CT		MOUNT PROSPECT	60056	R1	1962
08-12-303-021-0000	416	S	EMERSON	ST		MOUNT PROSPECT	60056	RA	1917
08-10-301-030-0000	404		MEIER	RD		MOUNT PROSPECT	60056	R1	1968
08-10-301-116-0000	406		MEIER	RD		MOUNT PROSPECT	60056	R1	1968
08-12-406-003-0000	505	S	WILLIAM	ST		MOUNT PROSPECT	60056	RA	1917
08-12-315-013-0000	613	S	EMERSON	ST		MOUNT PROSPECT	60056	R1	1954
08-12-425-030-0000	624		GEORGE	ST		MOUNT PROSPECT	60056	R1	1956
08-12-427-014-0000	627	S	ALBERT	ST		MOUNT PROSPECT	60056	R1	1956
08-12-425-014-0000	627	S	EDWARD	ST		MOUNT PROSPECT	60056	R1	1956
08-12-404-012-0000	900	E	NORTHWEST	HW		MOUNT PROSPECT	60056	B5	1917
08-12-404-009-0000	408	S	ALBERT	ST		MOUNT PROSPECT	60056	RA	1917
08-12-405-005-0000	409	S	ALBERT	ST		MOUNT PROSPECT	60056	RA	1917
08-12-427-012-0000	623	S	ALBERT	ST		MOUNT PROSPECT	60056	R1	1956
08-10-411-035-0000	1728		ROBBIE	LN		MOUNT PROSPECT	60056	R1	1962
08-10-216-011-0000	326		CRESTWOOD	LN		MOUNT PROSPECT	60056	R1	1962
08-10-216-006-0000	325		BEVERLY	LN		MOUNT PROSPECT	60056	R1	1962
08-10-212-028-0000	325		HATLEN	AV		MOUNT PROSPECT	60056	R1	1962
08-12-405-043-0000	1000	E	NORTHWEST	HW		MOUNT PROSPECT	60056	B5	1917
08-12-218-022-0000	218		GEORGE	ST		MOUNT PROSPECT	60056	RA	1917
08-12-121-043-0000	332	S	MAPLE	ST		MOUNT PROSPECT	60056	R1	1917
08-10-400-019-0000	2004		SCOTT	TE		MOUNT PROSPECT	60056	R1	1965
08-10-217-005-0000	238		HATLEN	AV		MOUNT PROSPECT	60056	R1	1962
08-12-126-006-0000	311	S	MAIN	ST		MOUNT PROSPECT	60056	RA	1917
08-12-118-016-0000	206	S	WILLE	ST		MOUNT PROSPECT	60056	RA	1917
08-12-119-009-0000	217	S	WILLE	ST		MOUNT PROSPECT	60056	RA	1917
08-10-303-015-0000	410		HELENA	AV		MOUNT PROSPECT	60056	R1	1973
08-12-423-011-0000	502	S	ALBERT	ST		MOUNT PROSPECT	60056	R1	1917
08-12-423-015-0000	510	S	ALBERT	ST		MOUNT PROSPECT	60056	R1	1917
08-12-401-027-0000	423	S	WILLIAM	ST		MOUNT PROSPECT	60056	R3	1917
08-11-416-007-0000	600		CAN DOTA	AV		MOUNT PROSPECT	60056	RA	1925
08-12-412-027-0000	613	S	LOUIS	ST		MOUNT PROSPECT	60056	R1	1955
08-10-301-099-0000	2106		HAVEN	ST		MOUNT PROSPECT	60056	R1	1974
08-10-301-114-0000	2131		HAVEN	ST		MOUNT PROSPECT	60056	R1	1970
08-12-312-006-0000	607	S	ELMHURST	RD		MOUNT PROSPECT	60056	R1	1925
08-12-402-030-0000	718	E	SHA BONEE	TL	1C	MOUNT PROSPECT	60056	R3	1917
08-12-402-030-0000	718	E	SHA BONEE	TL	2A	MOUNT PROSPECT	60056	R3	1917
08-12-402-030-0000	718	E	SHA BONEE	TL	2B	MOUNT PROSPECT	60056	R3	1917
08-12-411-041-0000	606	S	LOUIS	ST		MOUNT PROSPECT	60056	R1	1955
08-10-419-026-0000	563		MEIER	RD		MOUNT PROSPECT	60056	R1	1969
08-12-312-019-0000	604	S	WILLE	ST		MOUNT PROSPECT	60056	R1	1925
08-12-319-012-0000	607	S	WILLE	ST		MOUNT PROSPECT	60056	R1	1925
08-12-312-020-0000	606	S	WILLE	ST		MOUNT PROSPECT	60056	R1	1925
08-12-415-033-0000	715	S	WILLIAM	ST		MOUNT PROSPECT	60056	R1	1955
08-10-301-096-0000	2112		HAVEN	ST		MOUNT PROSPECT	60056	R1	1974
08-10-405-002-0000	502	S	BUSSE	RD		MOUNT PROSPECT	60056	RX	1978
08-10-405-003-0000	504	S	BUSSE	RD		MOUNT PROSPECT	60056	RX	1978
08-10-405-004-0000	506	S	BUSSE	RD		MOUNT PROSPECT	60056	RX	1978
08-12-300-072-0000	403	S	ELMHURST	RD		MOUNT PROSPECT	60056	RA	1917
08-12-300-069-0000	407	S	ELMHURST	RD		MOUNT PROSPECT	60056	RA	1917
08-12-300-064-0000	417	S	ELMHURST	RD		MOUNT PROSPECT	60056	R2*	1917
08-12-309-015-0000	515	S	MAIN	ST		MOUNT PROSPECT	60056	R1	1917
08-12-308-033-0000	516	S	MAIN	ST		MOUNT PROSPECT	60056	R1	1917

08-12-309-020-0000	518	S	EMERSON	ST			MOUNT PROSPECT	60056	R1	1917
08-12-310-019-0000	519	S	EMERSON	ST			MOUNT PROSPECT	60056	R1	1917
08-12-310-020-0000	523	S	EMERSON	ST			MOUNT PROSPECT	60056	R1	1917
08-10-419-035-0000	555		MEIER	RD			MOUNT PROSPECT	60056	R1	1965
08-10-307-003-0000	404		CRAIG	CT			MOUNT PROSPECT	60056	R1	1984
08-13-108-004-0000	105	W	SUNSET	RD			MOUNT PROSPECT	60056	R1	1925
08-12-118-027-0000	205	S	PINE	ST			MOUNT PROSPECT	60056	RA	1917
08-12-313-010-0000	104	E	HIAWATHA	TL			MOUNT PROSPECT	60056	R1	1959
08-12-418-012-0000	705	S	OWEN	ST			MOUNT PROSPECT	60056	R1	1955
08-12-406-008-0000	515	S	WILLIAM	ST			MOUNT PROSPECT	60056	RA	1917
08-12-406-019-0000	514	S	LOUIS	ST			MOUNT PROSPECT	60056	RA	1917
08-12-411-038-0000	612	S	LOUIS	ST			MOUNT PROSPECT	60056	R1	1955
08-12-412-037-0000	612	S	EDWARD	ST			MOUNT PROSPECT	60056	R1	1955
08-12-415-039-0000	711	S	WILLIAM	ST			MOUNT PROSPECT	60056	R1	1955
08-12-407-007-0000	513	S	LOUIS	ST			MOUNT PROSPECT	60056	RA	1917
08-12-407-018-0000	512	S	EDWARD	ST			MOUNT PROSPECT	60056	RA	1917
08-12-426-024-0000	612	S	ALBERT	ST			MOUNT PROSPECT	60056	R1	1956
08-12-426-007-0000	613		GEORGE	ST			MOUNT PROSPECT	60056	R1	1956
08-12-425-007-0000	613	S	EDWARD	ST			MOUNT PROSPECT	60056	R1	1956
08-12-405-028-0000	1016	E	NORTHWEST	HW			MOUNT PROSPECT	60056	B5	1917
08-12-405-029-0000	1016	E	NORTHWEST	HW			MOUNT PROSPECT	60056	B5	1917
08-11-300-026-0000	1431	W	LINCOLN	ST			MOUNT PROSPECT	60056	RX	1978
08-11-300-025-0000	1441	W	LINCOLN	ST			MOUNT PROSPECT	60056	RX	1978
08-11-300-023-0000	1451	W	LINCOLN	ST			MOUNT PROSPECT	60056	RX	1978
08-12-411-039-0000	614	S	LOUIS	ST			MOUNT PROSPECT	60056	R1	1955
08-12-417-012-0000	400	E	BERKSHIRE	LN			MOUNT PROSPECT	60056	R1	1955
08-12-417-024-0000	704	S	OWEN	ST			MOUNT PROSPECT	60056	R1	1955
08-12-227-018-0000	415	E	PROSPECT	AV		2D	MOUNT PROSPECT	60056	R4	1917
08-12-309-014-0000	513	S	MAIN	ST			MOUNT PROSPECT	60056	R1	1917
08-12-316-002-0000	201	E	COUNCIL	TL			MOUNT PROSPECT	60056	R1	1954
08-12-316-007-0000	600	S	ELM	ST			MOUNT PROSPECT	60056	R1	1954
08-12-317-010-0000	601	S	ELM	ST			MOUNT PROSPECT	60056	R1	1954
08-12-317-018-0000	600	S	SCHOOL	ST			MOUNT PROSPECT	60056	R1	1954
08-12-425-004-0000	607	S	EDWARD	ST			MOUNT PROSPECT	60056	R1	1956
08-12-425-021-0000	606		GEORGE	ST			MOUNT PROSPECT	60056	R1	1956
08-12-309-017-0000	516	S	EMERSON	ST			MOUNT PROSPECT	60056	R1	1917
08-12-415-023-0000	709	S	WILLIAM	ST			MOUNT PROSPECT	60056	R1	1955
08-10-209-019-0000	231		HATLEN	AV			MOUNT PROSPECT	60056	R1	1962
08-10-301-066-0000	2106		LAWRENCE	LN			MOUNT PROSPECT	60056	R1	1969
08-10-217-010-0000	248		HATLEN	AV			MOUNT PROSPECT	60056	R1	1962
08-10-217-009-0000	246		HATLEN	AV			MOUNT PROSPECT	60056	R1	1962
08-11-102-016-0000	1435		BONITA	AV			MOUNT PROSPECT	60056	R1	1969
08-12-307-008-0000	502	S	WILLE	ST			MOUNT PROSPECT	60056	RA	1917
08-12-308-008-0000	502	S	MAIN	ST			MOUNT PROSPECT	60056	RA	1917
08-11-117-017-0000	306		BOBBY	LN			MOUNT PROSPECT	60056	R1	1978
08-12-306-024-0000	503	S	ELMHURST	RD			MOUNT PROSPECT	60056	RA	1917
08-11-400-022-0000	405		WE GO	TL			MOUNT PROSPECT	60056	RA	1925
08-10-411-023-0000	1704		ROBBIE	LN			MOUNT PROSPECT	60056	R1	1962
08-10-404-008-0000	413		HATLEN	AV			MOUNT PROSPECT	60056	RX	1962
08-10-411-019-0000	412		HATLEN	AV			MOUNT PROSPECT	60056	R1	1962
08-12-307-020-0000	516	S	WILLE	ST			MOUNT PROSPECT	60056	R1	1917
08-12-411-026-0000	607	S	WILLIAM	ST			MOUNT PROSPECT	60056	R1	1955
08-12-306-006-0000	509	S	ELMHURST	RD			MOUNT PROSPECT	60056	RA	1917
08-12-404-002-0000	403		GEORGE	ST			MOUNT PROSPECT	60056	RA	1917
08-12-316-014-0000	204	E	BERKSHIRE	LN			MOUNT PROSPECT	60056	R1	1954
08-10-206-008-0000	214		AUDREY	CT			MOUNT PROSPECT	60056	R1	1962
08-12-424-003-0000	505	S	ALBERT	ST			MOUNT PROSPECT	60056	R1	1917
08-12-214-067-0000	200	S	OWEN	ST			MOUNT PROSPECT	60056	R2	1917
08-10-301-098-0000	2108		HAVEN	ST			MOUNT PROSPECT	60056	R1	1974
08-10-301-097-0000	2110		HAVEN	ST			MOUNT PROSPECT	60056	R1	1974
08-10-301-063-0000	2100		LAWRENCE	LN			MOUNT PROSPECT	60056	R1	1969
08-12-402-015-0000	420	S	EDWARD	ST			MOUNT PROSPECT	60056	R4*	1917

08-12-401-033-0000	634	E	SHA BONEE	TL	MOUNT PROSPECT	60056	R4	1917
08-12-406-004-0000	507	S	WILLIAM	ST	MOUNT PROSPECT	60056	RA	1917
08-12-406-015-0000	506	S	LOUIS	ST	MOUNT PROSPECT	60056	RA	1917
08-12-420-009-0000	517	S	SCHOOL	ST	MOUNT PROSPECT	60056	R1	1917
08-10-408-005-0000	1717		ESTATES	DR	MOUNT PROSPECT	60056	R1	1964
08-12-313-013-0000	202	E	HIAWATHA	TL	MOUNT PROSPECT	60056	R1	1959
08-12-402-022-0000	700	E	SHA BONEE	TL	MOUNT PROSPECT	60056	R4	1917
08-12-412-039-0000	616	S	EDWARD	ST	MOUNT PROSPECT	60056	R1	1955
08-12-412-030-0000	619	S	LOUIS	ST	MOUNT PROSPECT	60056	R1	1955
08-12-412-040-0000	616	S	EDWARD	ST	MOUNT PROSPECT	60056	R1	1955
08-10-407-015-0000	510		HATLEN	AV	MOUNT PROSPECT	60056	R1	1964
08-11-408-026-0000	512		SEE GWUN	AV	MOUNT PROSPECT	60056	RA	1925
08-11-408-022-0000	516		SEE GWUN	AV	MOUNT PROSPECT	60056	RA	1925
08-12-418-020-0000	610	S	WILLIAM	ST	MOUNT PROSPECT	60056	R1	1955
08-12-417-023-0000	702	S	OWEN	ST	MOUNT PROSPECT	60056	R1	1955
08-11-300-024-0000	403	S	BUSSE	RD	MOUNT PROSPECT	60056	RX	1978
08-12-307-006-0000	511	S	PINE	ST	MOUNT PROSPECT	60056	RA	1917
08-10-404-014-0000	1703	W	LINCOLN	ST	MOUNT PROSPECT	60056	R1	1962
08-11-104-016-0000	8		ROB	RD	MOUNT PROSPECT	60056	RX	1978
08-11-104-012-0000	1		ROB	RD	MOUNT PROSPECT	60056	RX	1978
08-11-104-008-0000	8		SUSAN	DR	MOUNT PROSPECT	60056	RX	1978
08-11-104-004-0000	1		SUSAN	DR	MOUNT PROSPECT	60056	RX	1978
08-12-221-006-0000	506	E	NORTHWEST	HW	MOUNT PROSPECT	60056	B5	1917
08-10-411-021-0000	1706		RUSTY	DR	MOUNT PROSPECT	60056	R1	1962
08-11-405-018-0000	404		HI LUSI	AV	MOUNT PROSPECT	60056	RA	1925
08-10-404-009-0000	411		HATLEN	AV	MOUNT PROSPECT	60056	RX	1962
08-10-411-018-0000	410		HATLEN	AV	MOUNT PROSPECT	60056	R1	1962
08-12-300-056-0000	433	S	ELMHURST	RD	MOUNT PROSPECT	60056	R2*	1917
08-12-300-055-0000	435	S	ELMHURST	RD	MOUNT PROSPECT	60056	R2*	1917
08-10-217-025-0000	1804	W	LINCOLN	ST	MOUNT PROSPECT	60056	R1	1962
08-10-217-024-0000	1806	W	LINCOLN	ST	MOUNT PROSPECT	60056	R1	1962
08-10-217-023-0000	1808	W	LINCOLN	ST	MOUNT PROSPECT	60056	R1	1962
08-12-401-027-0000	417	S	WILLIAM	ST	MOUNT PROSPECT	60056	R3	1917
08-12-302-016-0000	406	S	MAIN	ST	MOUNT PROSPECT	60056	RA	1917
08-10-411-036-0000	405		CRESTWOOD	LN	MOUNT PROSPECT	60056	R1	1962
08-10-212-016-0000	255		MICHAEL	ST	MOUNT PROSPECT	60056	R1	1962
08-12-407-014-0000	504	S	EDWARD	ST	MOUNT PROSPECT	60056	RA	1917
08-12-307-025-0000	513	S	PINE	ST	MOUNT PROSPECT	60056	R1	1917
08-13-108-005-0000	103	W	SUNSET	RD	MOUNT PROSPECT	60056	R1	1925
08-10-407-004-0000	1725		KIM	AV	MOUNT PROSPECT	60056	R1	1964
08-10-407-001-0000	1727		KIM	AV	MOUNT PROSPECT	60056	R1	1964
08-11-304-010-0000	500		WE GO	TL	MOUNT PROSPECT	60056	RA	1925
08-12-403-014-0000	800	E	NORTHWEST	HW	MOUNT PROSPECT	60056	B5	1917
08-12-403-015-0000	400		GEORGE	ST	MOUNT PROSPECT	60056	RA	1917
08-10-406-003-0000	604	S	BUSSE	RD	MOUNT PROSPECT	60056	RX	1978
08-10-406-004-0000	606	S	BUSSE	RD	MOUNT PROSPECT	60056	RX	1978
08-10-307-012-0000	403		CRAIG	CT	MOUNT PROSPECT	60056	R1	1984
08-10-307-002-0000	402		CRAIG	CT	MOUNT PROSPECT	60056	R1	1984
08-10-307-011-0000	405		CRAIG	CT	MOUNT PROSPECT	60056	R1	1984
08-12-406-013-0000	502	S	LOUIS	ST	MOUNT PROSPECT	60056	RA	1917
08-14-212-012-0000	701	W	LONNQUIST	BL	MOUNT PROSPECT	60056	R1	1925
08-12-312-050-0000	103	W	BERKSHIRE	LN	MOUNT PROSPECT	60056	R1	1925
08-12-312-037-0000	7	W	BERKSHIRE	LN	MOUNT PROSPECT	60056	R1	1925
08-12-312-038-0000	5	W	BERKSHIRE	LN	MOUNT PROSPECT	60056	R1	1925
08-10-405-016-0000	1703		RUSTY	DR	MOUNT PROSPECT	60056	RX	1962
08-11-407-024-0000	300	S	ELMHURST	AV	MOUNT PROSPECT	60056	R2	1925
08-12-312-007-0000	609	S	ELMHURST	RD	MOUNT PROSPECT	60056	R1	1925
08-12-312-008-0000	210	W	HIAWATHA	TL	MOUNT PROSPECT	60056	R1	1925
08-12-422-019-0000	510		GEORGE	ST	MOUNT PROSPECT	60056	R1	1917
08-12-423-006-0000	511		GEORGE	ST	MOUNT PROSPECT	60056	R1	1917
08-12-423-014-0000	508	S	ALBERT	ST	MOUNT PROSPECT	60056	R1	1917
08-10-216-002-0000	317		BEVERLY	LN	MOUNT PROSPECT	60056	R1	1962

08-10-212-025-0000	319		HATLEN	CT		MOUNT PROSPECT	60056	R1	1962
08-12-306-011-0000	508	S	PINE	ST		MOUNT PROSPECT	60056	RA	1917
08-10-114-116-0000	2112		WHITE OAK	ST		ARLINGTON HEIGHTS	60005	R1	1978
08-10-209-017-0000	227		HATLEN	AV		MOUNT PROSPECT	60056	R1	1962
08-10-209-018-0000	229		HATLEN	AV		MOUNT PROSPECT	60056	R1	1962
08-12-303-008-0000	415	S	MAIN	ST		MOUNT PROSPECT	60056	RA	1917
08-12-300-027-0000	412	S	PINE	ST		MOUNT PROSPECT	60056	RA	1917
08-10-411-030-0000	1718		ROBBIE	LN		MOUNT PROSPECT	60056	R1	1962
08-10-411-031-0000	1720		ROBBIE	LN		MOUNT PROSPECT	60056	R1	1962
08-10-411-032-0000	1722		ROBBIE	LN		MOUNT PROSPECT	60056	R1	1962
08-12-120-034-0000	222	S	EMERSON	ST		MOUNT PROSPECT	60056	RA	1917
08-10-114-114-0000	209		PRAIRIE	AV		ARLINGTON HEIGHTS	60005	R1	1978
08-12-425-026-0000	616		GEORGE	ST		MOUNT PROSPECT	60056	R1	1956
08-12-427-010-0000	619	S	ALBERT	ST		MOUNT PROSPECT	60056	R1	1956
08-12-300-050-0000	445	S	ELMHURST	RD		MOUNT PROSPECT	60056	R2*	1917
08-12-302-001-0000	401	S	WILLE	ST		MOUNT PROSPECT	60056	RA	1917
08-11-117-016-0000	308		BOBBY	LN		MOUNT PROSPECT	60056	R1	1978
08-11-105-028-0000	309		BOBBY	LN		MOUNT PROSPECT	60056	R1	1978
08-11-105-029-0000	311		BOBBY	LN		MOUNT PROSPECT	60056	R1	1978
08-10-114-128-0000	320		HELENA	AV		ARLINGTON HEIGHTS	60005	RX	1986
08-10-114-129-0000	322		HELENA	AV		ARLINGTON HEIGHTS	60005	RX	1986
08-12-304-014-0000	404	S	MAPLE	ST		MOUNT PROSPECT	60056	RA	1917
08-11-104-009-0000	4		ROB	RD		MOUNT PROSPECT	60056	RX	1978
08-12-425-012-0000	623	S	EDWARD	ST		MOUNT PROSPECT	60056	R1	1956
08-10-301-065-0000	2104		LAWRENCE	LN		MOUNT PROSPECT	60056	R1	1969
08-12-310-011-0000	501	S	EMERSON	ST		MOUNT PROSPECT	60056	RA	1917
08-11-217-016-0000	310		HI LUSI	AV		MOUNT PROSPECT	60056	RA	1917
08-12-308-032-0000	512	S	MAIN	ST		MOUNT PROSPECT	60056	R1	1917
08-11-102-018-0000	1427		BONITA	AV		MOUNT PROSPECT	60056	R1	1969
08-11-107-008-0000	1102	W	MILBURN	AV		MOUNT PROSPECT	60056	R1	1953
08-11-110-002-0000	215	S	LANCASTER	ST		MOUNT PROSPECT	60056	R1	1953
08-12-223-026-0000	718	E	NORTHWEST	HW		MOUNT PROSPECT	60056	B5	1917
08-12-223-027-0000	720	E	NORTHWEST	HW		MOUNT PROSPECT	60056	B5	1917
08-12-223-028-0000	724	E	NORTHWEST	HW		MOUNT PROSPECT	60056	B5	1917
08-12-121-037-0000	320	S	MAPLE	ST		MOUNT PROSPECT	60056	R1	1917
08-12-300-059-0000	427	S	ELMHURST	RD		MOUNT PROSPECT	60056	R2*	1917
08-12-300-058-0000	429	S	ELMHURST	RD		MOUNT PROSPECT	60056	R2*	1917
08-12-121-034-0000	314	S	MAPLE	ST		MOUNT PROSPECT	60056	R1	1917
08-12-308-009-0000	504	S	MAIN	ST		MOUNT PROSPECT	60056	RA	1917
08-10-206-004-0000	206		AUDREY	LN		MOUNT PROSPECT	60056	R1	1962
08-12-214-052-0000	203	S	SCHOOL	ST		MOUNT PROSPECT	60056	R2	1917
08-12-214-052-0000	205	S	SCHOOL	ST		MOUNT PROSPECT	60056	R2	1917
08-12-214-069-0000	202	S	OWEN	ST		MOUNT PROSPECT	60056	R2	1917
08-10-418-002-0000	2008		MARK	TE		MOUNT PROSPECT	60056	R1	1965
08-12-424-016-0000	511		MARINA	ST		MOUNT PROSPECT	60056	R1	1917
08-12-422-008-0000	513	S	EDWARD	ST		MOUNT PROSPECT	60056	R1	1917
08-10-301-115-0000	2129		HAVEN	ST		MOUNT PROSPECT	60056	R1	1970
08-12-402-031-1001	640	E	SHA BONEE	TL		MOUNT PROSPECT	60056	R4	1917
08-12-401-035-1008	610	E	SHA BONEE	TL	G2	MOUNT PROSPECT	60056	R3	1917
08-10-413-002-0000	503		DEBORAH	LN		MOUNT PROSPECT	60056	R1	1964
08-12-308-011-0000	508	S	MAIN	ST		MOUNT PROSPECT	60056	RA	1917
08-12-309-005-0000	509	S	MAIN	ST		MOUNT PROSPECT	60056	RA	1917
08-12-308-014-0000	511	S	WILLE	ST		MOUNT PROSPECT	60056	RA	1917
08-12-306-012-0000	510	S	PINE	ST		MOUNT PROSPECT	60056	RA	1917
08-12-214-051-0000	201	S	SCHOOL	ST		MOUNT PROSPECT	60056	R2	1917
08-12-404-019-0000	940	E	NORTHWEST	HW	3	MOUNT PROSPECT	60056	B5	1917
08-12-404-019-0000	940	E	NORTHWEST	HW	4	MOUNT PROSPECT	60056	B5	1917
08-12-405-018-0000	418	S	MT PROSPECT	RD		MOUNT PROSPECT	60056	RA	1917
08-12-407-004-0000	507	S	LOUIS	ST		MOUNT PROSPECT	60056	RA	1917
08-12-406-005-0000	509	S	WILLIAM	ST		MOUNT PROSPECT	60056	RA	1917
08-12-426-002-0000	603		GEORGE	ST		MOUNT PROSPECT	60056	R1	1956
08-10-410-016-0000	1719		ROBBIE	LN		MOUNT PROSPECT	60056	R1	1962

08-10-410-017-0000	1721		ROBBIE	LN		MOUNT PROSPECT	60056	R1	1962
08-10-410-018-0000	1723		ROBBIE	LN		MOUNT PROSPECT	60056	R1	1962
08-10-212-001-0000	1727		VERDE	DR		MOUNT PROSPECT	60056	R1	1962
08-10-212-008-0000	1713		VERDE	CT		MOUNT PROSPECT	60056	R1	1962
08-10-209-015-0000	1729		VERDE	DR		MOUNT PROSPECT	60056	R1	1962
08-10-209-013-0000	1733		VERDE	DR		MOUNT PROSPECT	60056	R1	1962
08-12-304-013-0000	402	S	MAPLE	ST		MOUNT PROSPECT	60056	RA	1917
08-10-114-083-0000	317		PRAIRIE	AV		MOUNT PROSPECT	60056	R1	1974
08-10-114-118-0000	332		PRAIRIE	AV		ARLINGTON HEIGHTS	60005	RX	1977
08-10-114-127-0000	318		HELENA	AV		ARLINGTON HEIGHTS	60005	RX	1986
08-10-406-005-0000	608	S	BUSSE	RD		MOUNT PROSPECT	60056	RX	1978
08-10-209-014-0000	1731		VERDE	DR		MOUNT PROSPECT	60056	R1	1962
08-12-120-036-0000	15	E	PROSPECT	AV		MOUNT PROSPECT	60056	B5	1917
08-10-205-001-0000	211		HATLEN	AV		MOUNT PROSPECT	60056	R1	1962
08-10-205-002-0000	213		HATLEN	AV		MOUNT PROSPECT	60056	R1	1962
08-10-205-003-0000	215		HATLEN	AV		MOUNT PROSPECT	60056	R1	1962
08-10-205-004-0000	217		HATLEN	AV		MOUNT PROSPECT	60056	R1	1962
08-10-204-007-0000	1900		CONNIE	LN		MOUNT PROSPECT	60056	R1	1962
08-10-205-028-0000	0		BONITA	AV		MOUNT PROSPECT	60056	R1	1962
08-10-205-005-0000	219		HATLEN	AV		MOUNT PROSPECT	60056	R1	1962
08-11-105-025-0000	303		BOBBY	LN		MOUNT PROSPECT	60056	R1	1978
08-11-117-019-0000	302		BOBBY	LN		MOUNT PROSPECT	60056	R1	1978
08-11-117-018-0000	304		BOBBY	LN		MOUNT PROSPECT	60056	R1	1978
08-11-105-026-0000	305		BOBBY	LN		MOUNT PROSPECT	60056	R1	1978
08-12-425-010-0000	619	S	EDWARD	ST		MOUNT PROSPECT	60056	R1	1956
08-12-425-027-0000	618		GEORGE	ST		MOUNT PROSPECT	60056	R1	1956
08-12-426-010-0000	619		GEORGE	ST		MOUNT PROSPECT	60056	R1	1956
08-12-307-009-0000	504	S	WILLE	ST		MOUNT PROSPECT	60056	RA	1917
08-12-307-003-0000	505	S	PINE	ST		MOUNT PROSPECT	60056	RA	1917
08-12-308-003-0000	505	S	WILLE	ST		MOUNT PROSPECT	60056	RA	1917
08-12-303-022-0000	418	S	EMERSON	ST		MOUNT PROSPECT	60056	RA	1917
08-12-310-001-0000	501	S	EMERSON	ST		MOUNT PROSPECT	60056	RA	1917
08-12-309-008-0000	504	S	EMERSON	ST		MOUNT PROSPECT	60056	RA	1917
08-10-208-009-0000	2003		BONITA	AV		MOUNT PROSPECT	60056	R1	1962
08-12-404-020-0000	940	E	NORTHWEST	HW		MOUNT PROSPECT	60056	B5	1917
08-12-404-020-0000	940	E	NORTHWEST	HW	1	MOUNT PROSPECT	60056	B5	1917
08-12-404-020-0000	940	E	NORTHWEST	HW	2	MOUNT PROSPECT	60056	B5	1917
08-12-404-020-0000	940	E	NORTHWEST	HW	3	MOUNT PROSPECT	60056	B5	1917
08-12-404-020-0000	940	E	NORTHWEST	HW	4	MOUNT PROSPECT	60056	B5	1917
08-12-300-048-0000	449	S	ELMHURST	RD		MOUNT PROSPECT	60056	R2*	1917
08-12-403-009-0000	864	E	NORTHWEST	HW		MOUNT PROSPECT	60056	B5	1917
08-12-404-003-0000	405		GEORGE	ST		MOUNT PROSPECT	60056	RA	1917
08-12-404-007-0000	404	S	ALBERT	ST		MOUNT PROSPECT	60056	RA	1917
08-10-413-006-0000	511		DEBORAH	LN		MOUNT PROSPECT	60056	R1	1964
08-12-422-007-0000	511	S	EDWARD	ST		MOUNT PROSPECT	60056	R1	1917
08-12-422-018-0000	508		GEORGE	ST		MOUNT PROSPECT	60056	R1	1917
08-12-423-013-0000	506	S	ALBERT	ST		MOUNT PROSPECT	60056	R1	1917
08-12-423-005-0000	509		GEORGE	ST		MOUNT PROSPECT	60056	R1	1917
08-12-118-032-0000	213	S	PINE	ST		MOUNT PROSPECT	60056	RA	1917
08-10-114-091-0000	308		MEIER	RD		MOUNT PROSPECT	60056	R1	1973
08-10-411-033-0000	1724		ROBBIE	LN		MOUNT PROSPECT	60056	R1	1962
08-12-317-024-0000	612	S	SCHOOL	ST		MOUNT PROSPECT	60056	R1	1954
08-12-317-016-0000	613	S	ELM	ST		MOUNT PROSPECT	60056	R1	1954
08-12-318-002-0000	103	E	BERKSHIRE	LN		MOUNT PROSPECT	60056	R1	1954
08-11-406-014-0000	406		I OKA	AV		MOUNT PROSPECT	60056	RA	1925
08-10-406-006-0000	610	S	BUSSE	RD		MOUNT PROSPECT	60056	RX	1978
08-10-406-007-0000	706	S	BUSSE	RD		MOUNT PROSPECT	60056	RX	1978
08-10-412-002-0000	402		CRESTWOOD	LN		MOUNT PROSPECT	60056	R1	1962
08-10-412-003-0000	404		CRESTWOOD	LN		MOUNT PROSPECT	60056	R1	1962
08-12-300-051-0000	443	S	ELMHURST	RD		MOUNT PROSPECT	60056	R2*	1917
08-12-121-051-0000	348	S	MAPLE	ST		MOUNT PROSPECT	60056	R1	1917
08-12-214-029-0000	206	S	OWEN	ST		MOUNT PROSPECT	60056	R2	1917

08-12-214-053-0000	207	S	SCHOOL	ST	MOUNT PROSPECT	60056	R2	1917
08-12-418-008-0000	615	S	OWEN	ST	MOUNT PROSPECT	60056	R1	1955
08-12-425-006-0000	611	S	EDWARD	ST	MOUNT PROSPECT	60056	R1	1956
08-12-427-007-0000	613	S	ALBERT	ST	MOUNT PROSPECT	60056	R1	1956
08-12-425-013-0000	625	S	EDWARD	ST	MOUNT PROSPECT	60056	R1	1956
08-10-212-022-0000	313		HATLEN	CT	MOUNT PROSPECT	60056	R1	1962
08-12-412-026-0000	611	S	LOUIS	ST	MOUNT PROSPECT	60056	R1	1955
08-12-411-029-0000	613	S	WILLIAM	ST	MOUNT PROSPECT	60056	R1	1955
08-10-301-094-0000	2116		HAVEN	ST	MOUNT PROSPECT	60056	R1	1974
08-12-421-010-0000	500	S	WILLIAM	ST	MOUNT PROSPECT	60056	R1	1917
08-12-426-032-0000	628	S	ALBERT	ST	MOUNT PROSPECT	60056	R1	1956
08-12-425-015-0000	629	S	EDWARD	ST	MOUNT PROSPECT	60056	R1	1956
08-12-425-032-0000	628		GEORGE	ST	MOUNT PROSPECT	60056	R1	1956
08-11-426-010-0000	704		CAN DOTA	AV	MOUNT PROSPECT	60056	RA	1925
08-12-121-035-0000	316	S	MAPLE	ST	MOUNT PROSPECT	60056	R1	1917
08-12-121-038-0000	330	S	MAPLE	ST	MOUNT PROSPECT	60056	R1	1917
08-10-400-030-0000	2011	W	LINCOLN	ST	MOUNT PROSPECT	60056	R1	1970
08-10-400-031-0000	403		MEIER	RD	MOUNT PROSPECT	60056	R1	1970
08-12-411-046-0000	617	S	WILLIAM	ST	MOUNT PROSPECT	60056	R1	1955
08-10-411-004-0000	1723	W	LINCOLN	ST	MOUNT PROSPECT	60056	R1	1962
08-12-426-026-0000	616	S	ALBERT	ST	MOUNT PROSPECT	60056	R1	1956
08-12-412-028-0000	615	S	LOUIS	ST	MOUNT PROSPECT	60056	R1	1955
08-12-304-004-0000	407	S	EMERSON	ST	MOUNT PROSPECT	60056	RA	1917
08-10-416-007-0000	506		DEBORAH	LN	MOUNT PROSPECT	60056	R1	1964
08-10-413-005-0000	509		DEBORAH	LN	MOUNT PROSPECT	60056	R1	1964
08-10-416-006-0000	508		DEBORAH	LN	MOUNT PROSPECT	60056	R1	1964
08-12-405-003-0000	405	S	ALBERT	ST	MOUNT PROSPECT	60056	RA	1917
08-12-405-011-0000	404	S	MT PROSPECT	RD	MOUNT PROSPECT	60056	RA	1917
08-12-403-010-0000	874	E	NORTHWEST	HW	MOUNT PROSPECT	60056	B5	1917
08-12-300-046-0000	453	S	ELMHURST	RD	MOUNT PROSPECT	60056	R2*	1917
08-12-308-025-0000	520	S	MAIN	ST	MOUNT PROSPECT	60056	R1	1917
08-11-418-019-0000	518		HI LUSI	AV	MOUNT PROSPECT	60056	RA	1925
08-12-309-013-0000	506	S	EMERSON	ST	MOUNT PROSPECT	60056	RA	1917
08-12-310-010-0000	511	S	EMERSON	ST	MOUNT PROSPECT	60056	RA	1917
08-12-304-030-0000	422	S	MAPLE	ST	MOUNT PROSPECT	60056	RA	1917
08-12-300-060-0000	425	S	ELMHURST	RD	MOUNT PROSPECT	60056	R2*	1917
08-10-207-006-0000	211		AUDREY	LN	MOUNT PROSPECT	60056	R1	1962
08-10-207-007-0000	1914		BONITA	AV	MOUNT PROSPECT	60056	R1	1962
08-10-206-005-0000	208		AUDREY	LN	MOUNT PROSPECT	60056	R1	1962
08-12-224-012-0000	323	S	EDWARD	ST	MOUNT PROSPECT	60056	RA	1917
08-12-223-025-0000	716	E	NORTHWEST	HW	MOUNT PROSPECT	60056	B5	1917
08-12-125-021-0000	314	S	MAIN	ST	MOUNT PROSPECT	60056	RA	1917
08-12-125-020-0000	312	S	MAIN	ST	MOUNT PROSPECT	60056	RA	1917
08-12-125-019-0000	0	S	MAIN	ST	MOUNT PROSPECT	60056	RA	1917
08-10-114-097-0000	231	S	DOUGLAS	AV	ARLINGTON HEIGHTS	60005	RX	1986
08-10-114-108-0000	232		HELENA	AV	ARLINGTON HEIGHTS	60005	RX	1986
08-10-114-096-0000	237	S	DOUGLAS	AV	ARLINGTON HEIGHTS	60005	RX	1986
08-10-114-109-0000	2320		WHITE OAK	ST	ARLINGTON HEIGHTS	60005	RX	1986
08-10-114-095-0000	243		DOUGLAS	AV	ARLINGTON HEIGHTS	60005	RX	1986
08-12-120-028-0000	209	S	MAIN	ST	MOUNT PROSPECT	60056	B5	1917
08-11-110-008-0000	214		WE GO	TL	MOUNT PROSPECT	60056	R1	1953
08-11-107-009-0000	1100	W	MILBURN	AV	MOUNT PROSPECT	60056	R1	1953
08-10-412-001-0000	1801	W	LINCOLN	ST	MOUNT PROSPECT	60056	R1	1962
08-10-411-022-0000	1702		ROBBIE	LN	MOUNT PROSPECT	60056	R1	1962
08-10-212-020-0000	309		HATLEN	AV	MOUNT PROSPECT	60056	R1	1962
08-12-405-013-0000	408	S	MT PROSPECT	RD	MOUNT PROSPECT	60056	RA	1917
08-12-404-013-0000	900	E	NORTHWEST	HW	MOUNT PROSPECT	60056	B5	1917
08-12-404-004-0000	407		GEORGE	ST	MOUNT PROSPECT	60056	RA	1917
08-12-425-002-0000	603	S	EDWARD	ST	MOUNT PROSPECT	60056	R1	1956
08-12-427-003-0000	605	S	ALBERT	ST	MOUNT PROSPECT	60056	R1	1956
08-12-426-020-0000	604	S	ALBERT	ST	MOUNT PROSPECT	60056	R1	1956
08-12-317-023-0000	610	S	SCHOOL	ST	MOUNT PROSPECT	60056	R1	1954

08-12-317-015-0000	611	S	ELM	ST	MOUNT PROSPECT	60056	R1	1954
08-12-301-013-0000	400	S	WILLE	ST	MOUNT PROSPECT	60056	RA	1917
08-10-400-018-0000	2006		SCOTT	TE	MOUNT PROSPECT	60056	R1	1965
08-10-406-001-0000	600	S	BUSSE	RD	MOUNT PROSPECT	60056	RX	1978
08-12-312-021-0000	608	S	WILLE	ST	MOUNT PROSPECT	60056	R1	1925
08-12-319-014-0000	611	S	WILLE	ST	MOUNT PROSPECT	60056	R1	1925
08-12-312-022-0000	100	W	BERKSHIRE	LN	MOUNT PROSPECT	60056	R1	1925
08-12-310-012-0000	517	S	EMERSON	ST	MOUNT PROSPECT	60056	R1	1917
08-12-426-005-0000	609		GEORGE	ST	MOUNT PROSPECT	60056	R1	1956
08-10-301-077-0000	2204		LAWRENCE	LN	MOUNT PROSPECT	60056	R1	1970
08-10-301-059-0000	2107		JODY	CT	MOUNT PROSPECT	60056	R1	1968
08-10-301-058-0000	2109		JODY	CT	MOUNT PROSPECT	60056	R1	1968
08-12-426-018-0000	600	S	ALBERT	ST	MOUNT PROSPECT	60056	R1	1956
08-12-426-001-0000	901	E	COUNCIL	TL	MOUNT PROSPECT	60056	R1	1956
08-12-425-018-0000	600		GEORGE	ST	MOUNT PROSPECT	60056	R1	1956
08-11-300-031-0000	1403		WIGWAM	TL	MOUNT PROSPECT	60056	RX	1975
08-12-411-045-0000	608	S	LOUIS	ST	MOUNT PROSPECT	60056	R1	1955
08-10-400-023-0000	404		CAROL	LN	MOUNT PROSPECT	60056	R1	1965
08-10-416-010-0000	500		DEBORAH	LN	MOUNT PROSPECT	60056	R1	1964
08-12-404-029-0000	930	E	NORTHWEST	HW	MOUNT PROSPECT	60056	B5	1917
08-10-216-004-0000	321		BEVERLY	LN	MOUNT PROSPECT	60056	R1	1962
08-12-120-035-0000	218	S	EMERSON	ST	MOUNT PROSPECT	60056	RA	1917
08-12-301-020-0000	414	S	WILLE	ST	MOUNT PROSPECT	60056	RA	1917
08-12-302-008-0000	415	S	WILLE	ST	MOUNT PROSPECT	60056	RA	1917
08-12-302-020-0000	414	S	MAIN	ST	MOUNT PROSPECT	60056	RA	1917
08-12-424-015-0000	509		MARINA	ST	MOUNT PROSPECT	60056	R1	1917
08-12-424-024-0000	511		INNER CIRCLE	DR	MOUNT PROSPECT	60056	R1	1917
08-13-107-003-0000	905	S	ELMHURST	RD	MOUNT PROSPECT	60056	R1	1925
08-12-424-017-0000	513		MARINA	ST	MOUNT PROSPECT	60056	R1	1917
08-12-425-011-0000	621	S	EDWARD	ST	MOUNT PROSPECT	60056	R1	1956
08-12-307-012-0000	512	S	WILLE	ST	MOUNT PROSPECT	60056	RA	1917
08-12-308-012-0000	510	S	MAIN	ST	MOUNT PROSPECT	60056	RA	1917
08-12-309-006-0000	511	S	MAIN	ST	MOUNT PROSPECT	60056	RA	1917
08-12-223-035-0000	770	E	NORTHWEST	HW	MOUNT PROSPECT	60056	B5	1917
08-12-411-035-0000	606	S	LOUIS	ST	MOUNT PROSPECT	60056	R1	1955
08-12-412-034-0000	606	S	EDWARD	ST	MOUNT PROSPECT	60056	R1	1955
08-11-104-014-0000	6		ROB	RD	MOUNT PROSPECT	60056	RX	1978
08-12-404-001-0000	401		GEORGE	ST	MOUNT PROSPECT	60056	RA	1917
08-10-411-014-0000	402		HATLEN	AV	MOUNT PROSPECT	60056	R1	1962
08-12-406-014-0000	504	S	LOUIS	ST	MOUNT PROSPECT	60056	RA	1917
08-12-425-023-0000	610		GEORGE	ST	MOUNT PROSPECT	60056	R1	1956
08-10-415-012-0000	407		CAROL	LN	MOUNT PROSPECT	60056	R1	1965
08-10-400-022-0000	406		CAROL	LN	MOUNT PROSPECT	60056	R1	1965
08-10-415-003-0000	410		DEBORAH	LN	MOUNT PROSPECT	60056	R1	1962
08-12-427-001-0000	1001	E	COUNCIL	TL	MOUNT PROSPECT	60056	R1	1956
08-12-417-007-0000	613	S	SCHOOL	ST	MOUNT PROSPECT	60056	R1	1955
08-12-417-019-0000	612	S	OWEN	ST	MOUNT PROSPECT	60056	R1	1955
08-12-422-001-0000	801	E	PROSPECT	AV	MOUNT PROSPECT	60056	R1	1917
08-10-307-010-0000	407		CRAIG	CT	MOUNT PROSPECT	60056	R1	1984
08-10-418-009-0000	2005		SCOTT	TE	MOUNT PROSPECT	60056	R1	1965
08-12-405-004-0000	407	S	ALBERT	ST	MOUNT PROSPECT	60056	RA	1917
08-12-405-012-0000	406	S	MT PROSPECT	RD	MOUNT PROSPECT	60056	RA	1917
08-12-418-010-0000	701	S	OWEN	ST	MOUNT PROSPECT	60056	R1	1955
08-12-418-024-0000	700	S	WILLIAM	ST	MOUNT PROSPECT	60056	R1	1955
08-12-404-022-0000	960	E	NORTHWEST	HW	MOUNT PROSPECT	60056	B5	1917
08-12-404-023-0000	970	E	NORTHWEST	HW	MOUNT PROSPECT	60056	B5	1917
08-12-304-015-0000	406	S	MAPLE	ST	MOUNT PROSPECT	60056	RA	1917
08-12-304-016-0000	408	S	MAPLE	ST	MOUNT PROSPECT	60056	RA	1917
08-12-304-017-0000	410	S	MAPLE	ST	MOUNT PROSPECT	60056	RA	1917
08-12-121-056-0000	112	E	LINCOLN	ST	MOUNT PROSPECT	60056	R1	1917
08-12-223-022-0000	710	E	NORTHWEST	HW	MOUNT PROSPECT	60056	B5	1917
08-12-223-023-0000	712	E	NORTHWEST	HW	MOUNT PROSPECT	60056	B5	1917

08-12-223-024-0000	714	E	NORTHWEST	HW		MOUNT PROSPECT	60056	B5	1917
08-10-411-013-0000	1705	W	LINCOLN	ST		MOUNT PROSPECT	60056	R1	1962
08-10-411-012-0000	1707	W	LINCOLN	ST		MOUNT PROSPECT	60056	R1	1962
08-11-304-017-0000	1007	W	LINCOLN	ST		MOUNT PROSPECT	60056	R1	1925
08-12-422-010-0000	517	S	EDWARD	ST		MOUNT PROSPECT	60056	R1	1917
08-12-423-008-0000	515		GEORGE	ST		MOUNT PROSPECT	60056	R1	1917
08-12-423-016-0000	512	S	ALBERT	ST		MOUNT PROSPECT	60056	R1	1917
08-12-424-006-0000	511	S	ALBERT	ST		MOUNT PROSPECT	60056	R1	1917
08-12-422-022-0000	516		GEORGE	ST		MOUNT PROSPECT	60056	R1	1917
08-12-422-011-0000	519	S	EDWARD	ST		MOUNT PROSPECT	60056	R1	1917
08-12-423-009-0000	517		GEORGE	ST		MOUNT PROSPECT	60056	R1	1917
08-12-423-017-0000	514	S	ALBERT	ST		MOUNT PROSPECT	60056	R1	1917
08-11-304-013-0000	1009	W	LINCOLN	ST		MOUNT PROSPECT	60056	R1	1925
08-12-402-031-1002	642	E	SHA BONEE	TL		MOUNT PROSPECT	60056	R4	1917
08-12-402-031-1003	644	E	SHA BONEE	TL		MOUNT PROSPECT	60056	R4	1917
08-12-402-031-1004	646	E	SHA BONEE	TL		MOUNT PROSPECT	60056	R4	1917
08-10-111-018-0000	234	S	DOUGLAS	AV		ARLINGTON HEIGHTS	60005	R1	1986
08-10-418-006-0000	2000		MARK	TE		MOUNT PROSPECT	60056	R1	1965
08-10-418-005-0000	2002		MARK	TE		MOUNT PROSPECT	60056	R1	1965
08-12-315-017-0000	608	S	MAPLE	ST		MOUNT PROSPECT	60056	R1	1954
08-12-316-012-0000	200	E	BERKSHIRE	LN		MOUNT PROSPECT	60056	R1	1954
08-12-316-013-0000	202	E	BERKSHIRE	LN		MOUNT PROSPECT	60056	R1	1954
08-10-216-013-0000	1910	W	LINCOLN	ST		MOUNT PROSPECT	60056	R1	1962
08-10-216-014-0000	1908	W	LINCOLN	ST		MOUNT PROSPECT	60056	R1	1962
08-10-418-011-0000	2009		SCOTT	TE		MOUNT PROSPECT	60056	R1	1965
08-10-418-012-0000	2011		SCOTT	TE		MOUNT PROSPECT	60056	R1	1965
08-10-415-017-0000	417		CAROL	LN		MOUNT PROSPECT	60056	R1	1964
08-12-424-005-0000	509	S	ALBERT	ST		MOUNT PROSPECT	60056	R1	1917
08-10-400-017-0000	2008		SCOTT	TE		MOUNT PROSPECT	60056	R1	1965
08-10-418-007-0000	2001		SCOTT	TE		MOUNT PROSPECT	60056	R1	1965
08-10-418-008-0000	2003		SCOTT	TE		MOUNT PROSPECT	60056	R1	1965
08-12-417-011-0000	703	S	SCHOOL	ST		MOUNT PROSPECT	60056	R1	1955
08-12-426-022-0000	608	S	ALBERT	ST		MOUNT PROSPECT	60056	R1	1956
08-12-427-005-0000	609	S	ALBERT	ST		MOUNT PROSPECT	60056	R1	1956
08-12-401-037-0000	636	E	SHA BONEE	TL		MOUNT PROSPECT	60056	R4	1917
08-12-402-015-0000	416	S	EDWARD	ST		MOUNT PROSPECT	60056	R4*	1917
08-10-406-002-0000	602	S	BUSSE	RD		MOUNT PROSPECT	60056	RX	1978
08-12-424-025-0000	513		INNER CIRCLE	DR		MOUNT PROSPECT	60056	R1	1917
08-12-426-019-0000	602	S	ALBERT	ST		MOUNT PROSPECT	60056	R1	1956
08-12-307-024-0000	511	S	PINE	ST		MOUNT PROSPECT	60056	RA	1917
08-12-406-006-0000	511	S	WILLIAM	ST		MOUNT PROSPECT	60056	RA	1917
08-12-407-006-0000	511	S	LOUIS	ST		MOUNT PROSPECT	60056	RA	1917
08-12-401-035-1007	610	E	SHA BONEE	TL	G1	MOUNT PROSPECT	60056	R3	1917
08-12-415-050-0000	708	S	LOUIS	ST		MOUNT PROSPECT	60056	R1	1955
08-13-201-028-0000	913	S	ALBERT	ST		MOUNT PROSPECT	60056	R1	1958
08-10-403-020-0000	1712		MARTIN	LN		MOUNT PROSPECT	60056	R1	1965
08-12-311-038-0000	204	E	COUNCIL	TL		MOUNT PROSPECT	60056	R1	1917
08-12-125-014-0000	306	S	MAIN	ST		MOUNT PROSPECT	60056	RA	1917
08-12-313-015-0000	206	E	HIAWATHA	TL		MOUNT PROSPECT	60056	R1	1959
08-12-313-016-0000	208	E	HIAWATHA	TL		MOUNT PROSPECT	60056	R1	1959
08-12-422-005-0000	507	S	EDWARD	ST		MOUNT PROSPECT	60056	R1	1917
08-12-422-016-0000	504		GEORGE	ST		MOUNT PROSPECT	60056	R1	1917
08-12-420-018-0000	516	S	OWEN	ST		MOUNT PROSPECT	60056	R1	1917
08-12-418-006-0000	611	S	OWEN	ST		MOUNT PROSPECT	60056	R1	1955
08-12-419-003-0000	405	E	BERKSHIRE	LN		MOUNT PROSPECT	60056	R1	1955
08-12-419-004-0000	407	E	BERKSHIRE	LN		MOUNT PROSPECT	60056	R1	1955
08-14-209-010-0000	911		WA PELLA	AV		MOUNT PROSPECT	60056	R1	1925
08-12-313-033-0000	106	E	LONNQUIST	BL		MOUNT PROSPECT	60056	R1	1959
08-10-419-005-0000	508		CAROL	LN		MOUNT PROSPECT	60056	R1	1966
08-12-418-005-0000	609	S	OWEN	ST		MOUNT PROSPECT	60056	R1	1955
08-10-301-044-0000	2101		HAVEN	ST		MOUNT PROSPECT	60056	R1	1968
08-10-301-043-0000	2103		HAVEN	ST		MOUNT PROSPECT	60056	R1	1968

08-10-301-042-0000	2105		HAVEN	ST	MOUNT PROSPECT	60056	R1	1968
08-10-301-041-0000	2107		HAVEN	ST	MOUNT PROSPECT	60056	R1	1968
08-11-411-018-0000	424		WA PELLA	AV	MOUNT PROSPECT	60056	RA	1925
08-10-414-012-0000	712		CRESTWOOD	LN	MOUNT PROSPECT	60056	R1	1965
08-12-125-004-0000	307	S	WILLE	ST	MOUNT PROSPECT	60056	RA	1917
08-12-125-005-0000	309	S	WILLE	ST	MOUNT PROSPECT	60056	RA	1917
08-12-425-019-0000	602		GEORGE	ST	MOUNT PROSPECT	60056	R1	1956
08-11-416-017-0000	608		CAN DOTA	AV	MOUNT PROSPECT	60056	RA	1925
08-12-412-035-0000	608	S	EDWARD	ST	MOUNT PROSPECT	60056	R1	1955
08-11-104-019-0000	1430	W	LINCOLN	ST	MOUNT PROSPECT	60056	RX	1978
08-11-104-018-0000	1440	W	LINCOLN	ST	MOUNT PROSPECT	60056	RX	1978
08-10-217-022-0000	1810	W	LINCOLN	ST	MOUNT PROSPECT	60056	R1	1962
08-14-205-015-0000	806		I OKA	AV	MOUNT PROSPECT	60056	R1	1925
08-14-205-009-0000	807		HI LUSI	AV	MOUNT PROSPECT	60056	R1	1925
08-12-313-031-0000	204	E	LONNQUIST	BL	MOUNT PROSPECT	60056	R1	1959
08-11-401-008-0000	415		SEE GWUN	AV	MOUNT PROSPECT	60056	RA	1925
08-12-320-001-0000	601	S	MAIN	ST	MOUNT PROSPECT	60056	R1	1925
08-12-118-022-0000	218	S	WILLE	ST	MOUNT PROSPECT	60056	RA	1917
08-12-101-023-0000	106	W	NORTHWEST	HW	MOUNT PROSPECT	60056	B5C*	1917
08-12-406-001-0000	501	S	WILLIAM	ST	MOUNT PROSPECT	60056	RA	1917
08-10-410-011-0000	1703		ROBBIE	LN	MOUNT PROSPECT	60056	R1	1962
08-10-410-002-0000	411		CRESTWOOD	LN	MOUNT PROSPECT	60056	R1	1962
08-10-410-009-0000	1714		RUSTY	DR	MOUNT PROSPECT	60056	R1	1962
08-10-410-008-0000	1716		RUSTY	DR	MOUNT PROSPECT	60056	R1	1962
08-10-401-027-0000	1721		RUSTY	DR	MOUNT PROSPECT	60056	R1	1962
08-10-401-028-0000	1723		RUSTY	DR	MOUNT PROSPECT	60056	R1	1962
08-10-401-029-0000	1725		RUSTY	DR	MOUNT PROSPECT	60056	R1	1962
08-10-401-030-0000	1727		RUSTY	DR	MOUNT PROSPECT	60056	R1	1962
08-12-321-005-0000	11	W	HIAWATHA	TL	MOUNT PROSPECT	60056	R1	1925
08-10-301-061-0000	2103		JODY	CT	MOUNT PROSPECT	60056	R1	1968
08-12-411-037-0000	610	S	LOUIS	ST	MOUNT PROSPECT	60056	R1	1955
08-10-400-029-0000	2009	W	LINCOLN	ST	MOUNT PROSPECT	60056	R1	1970
08-10-306-032-0000	2107		PRENDERGAST	LN	MOUNT PROSPECT	60056	RX*	1976
08-12-407-003-0000	505	S	LOUIS	ST	MOUNT PROSPECT	60056	RA	1917
08-12-405-038-0000	1030	E	NORTHWEST	HW	MOUNT PROSPECT	60056	B5	1917
08-10-217-021-0000	1812	W	LINCOLN	ST	MOUNT PROSPECT	60056	R1	1962
08-10-411-026-0000	1710		ROBBIE	LN	MOUNT PROSPECT	60056	R1	1962
08-12-425-028-0000	620		GEORGE	ST	MOUNT PROSPECT	60056	R1	1956
08-12-426-011-0000	621		GEORGE	ST	MOUNT PROSPECT	60056	R1	1956
08-12-303-013-0000	400	S	EMERSON	ST	MOUNT PROSPECT	60056	RA	1917
08-12-304-024-0000	401	S	EMERSON	ST	MOUNT PROSPECT	60056	RA	1917
08-12-303-014-0000	402	S	EMERSON	ST	MOUNT PROSPECT	60056	RA	1917
08-12-304-025-0000	403	S	EMERSON	ST	MOUNT PROSPECT	60056	RA	1917
08-12-303-026-0000	404	S	EMERSON	ST	MOUNT PROSPECT	60056	RA	1917
08-12-405-025-0000	1016	E	NORTHWEST	HW	MOUNT PROSPECT	60056	B5	1917
08-12-405-026-0000	1016	E	NORTHWEST	HW	MOUNT PROSPECT	60056	B5	1917
08-12-405-027-0000	1016	E	NORTHWEST	HW	MOUNT PROSPECT	60056	B5	1917
08-13-109-013-0000	913		COUNTRY	LN	MOUNT PROSPECT	60056	R1	1925
08-13-108-026-0000	907		TOWER	LN	MOUNT PROSPECT	60056	R1	1925
08-12-312-035-0000	605	S	PINE	ST	MOUNT PROSPECT	60056	R1	1925
08-12-312-026-0000	606	S	PINE	ST	MOUNT PROSPECT	60056	R1	1925
08-12-312-036-0000	102	W	BERKSHIRE	LN	MOUNT PROSPECT	60056	R1	1925
08-11-408-004-0000	507		WE GO	TL	MOUNT PROSPECT	60056	RA	1925
08-12-411-033-0000	602	S	LOUIS	ST	MOUNT PROSPECT	60056	R1	1955
08-12-412-023-0000	605	S	LOUIS	ST	MOUNT PROSPECT	60056	R1	1955
08-10-401-020-0000	1707		RUSTY	DR	MOUNT PROSPECT	60056	R1	1962
08-10-401-021-0000	1709		RUSTY	DR	MOUNT PROSPECT	60056	R1	1962
08-11-408-020-0000	518		SEE GWUN	AV	MOUNT PROSPECT	60056	RA	1925
08-11-300-019-0000	1421		WIGWAM	TL	MOUNT PROSPECT	60056	RX	1976
08-12-319-004-0000	602	S	MAIN	ST	MOUNT PROSPECT	60056	R1	1925
08-12-320-002-0000	603	S	MAIN	ST	MOUNT PROSPECT	60056	R1	1925
08-11-407-025-0000	300	S	ELMHURST	AV	MOUNT PROSPECT	60056	R2	1925

08-12-412-038-0000	614	S	EDWARD	ST		MOUNT PROSPECT	60056	R1	1955
08-12-412-029-0000	617	S	LOUIS	ST		MOUNT PROSPECT	60056	R1	1955
08-12-402-026-0000	716	E	SHA BONEE	TL		MOUNT PROSPECT	60056	R4*	1917
08-12-415-030-0000	703	S	WILLIAM	ST		MOUNT PROSPECT	60056	R1	1955
08-12-416-029-0000	703	S	LOUIS	ST		MOUNT PROSPECT	60056	R1	1955
08-12-121-046-0000	338	S	MAPLE	ST		MOUNT PROSPECT	60056	R1	1917
08-12-121-049-0000	344	S	MAPLE	ST		MOUNT PROSPECT	60056	R1	1917
08-12-121-055-0000	110	E	LINCOLN	ST		MOUNT PROSPECT	60056	R1	1917
08-14-206-008-0000	807		I OKA	AV		MOUNT PROSPECT	60056	R1	1925
08-10-408-006-0000	1715		ESTATES	DR		MOUNT PROSPECT	60056	R1	1964
08-12-407-016-0000	508	S	EDWARD	ST		MOUNT PROSPECT	60056	RA	1917
08-12-406-017-0000	510	S	LOUIS	ST		MOUNT PROSPECT	60056	RA	1917
08-12-405-039-0000	1050	E	NORTHWEST	HW		MOUNT PROSPECT	60056	B5	1917
08-11-426-005-0000	707		NA WA TA	AV		MOUNT PROSPECT	60056	RA	1925
08-12-422-012-0000	521	S	EDWARD	ST		MOUNT PROSPECT	60056	R1	1917
08-12-422-023-0000	518		GEORGE	ST		MOUNT PROSPECT	60056	R1	1917
08-12-416-031-0000	707	S	LOUIS	ST		MOUNT PROSPECT	60056	R1	1955
08-12-416-038-0000	624	S	EDWARD	ST		MOUNT PROSPECT	60056	R1	1955
08-12-401-027-0000	417	S	WILLIAM	ST		MOUNT PROSPECT	60056	R3	1917
08-12-425-001-0000	601	S	EDWARD	ST		MOUNT PROSPECT	60056	R1	1956
08-12-427-002-0000	603	S	ALBERT	ST		MOUNT PROSPECT	60056	R1	1956
08-12-109-025-0000	113	S	EMERSON	ST		MOUNT PROSPECT	60056	B5C	1917
08-14-200-014-0000	603	W	LONNQUIST	BL		MOUNT PROSPECT	60056	CR	1925
08-12-322-017-0000	706	S	EMERSON	ST		MOUNT PROSPECT	60056	R1	1965
08-12-214-062-0000	408	E	NORTHWEST	HW		MOUNT PROSPECT	60056	B5	1917
08-11-407-001-0000	401		I OKA	AV		MOUNT PROSPECT	60056	RA	1925
08-12-426-014-0000	627		GEORGE	ST		MOUNT PROSPECT	60056	R1	1956
08-12-426-009-0000	617		GEORGE	ST		MOUNT PROSPECT	60056	R1	1956
08-12-422-013-0000	805	E	PROSPECT	AV		MOUNT PROSPECT	60056	R1	1917
08-12-422-002-0000	501	S	EDWARD	ST		MOUNT PROSPECT	60056	R1	1917
08-13-113-013-0000	922	S	SCHOOL	ST		MOUNT PROSPECT	60056	RX	1965
08-10-303-018-0000	416		HELENA	AV		MOUNT PROSPECT	60056	R1	1973
08-12-303-025-0000	421	S	MAIN	ST		MOUNT PROSPECT	60056	RA	1917
08-12-301-001-0000	401	S	PINE	ST		MOUNT PROSPECT	60056	RA	1917
08-13-108-030-0000	915		TOWER	LN		MOUNT PROSPECT	60056	R1	1925
08-13-108-031-0000	931		TOWER	DR		MOUNT PROSPECT	60056	R1	1925
08-12-426-029-0000	622	S	ALBERT	ST		MOUNT PROSPECT	60056	R1	1956
08-12-422-004-0000	505	S	EDWARD	ST		MOUNT PROSPECT	60056	R1	1917
08-12-422-015-0000	502		GEORGE	ST		MOUNT PROSPECT	60056	R1	1917
08-12-423-002-0000	503		GEORGE	ST		MOUNT PROSPECT	60056	R1	1917
08-10-415-010-0000	403		CAROL	LN		MOUNT PROSPECT	60056	R1	1965
08-10-400-024-0000	402		CAROL	LN		MOUNT PROSPECT	60056	R1	1965
08-10-415-011-0000	405		CAROL	LN		MOUNT PROSPECT	60056	R1	1965
08-12-422-020-0000	512		GEORGE	ST		MOUNT PROSPECT	60056	R1	1917
08-10-407-021-0000	1712		ESTATES	DR		MOUNT PROSPECT	60056	R1	1964
08-12-313-017-0000	210	E	HIAWATHA	TL		MOUNT PROSPECT	60056	R1	1959
08-12-313-037-0000	715	S	EMERSON	ST		MOUNT PROSPECT	60056	R1	1959
08-12-313-050-0000	303	E	HIAWATHA	TL		MOUNT PROSPECT	60056	R1	1959
08-12-415-042-0000	700	S	LOUIS	ST		MOUNT PROSPECT	60056	R1	1955
08-12-415-036-0000	701	S	WILLIAM	ST		MOUNT PROSPECT	60056	R1	1955
08-11-423-012-0000	608	S	ELMHURST	RD		MOUNT PROSPECT	60056	RA	1925
08-10-416-015-0000	509		CAROL	LN		MOUNT PROSPECT	60056	R1	1966
08-14-208-019-0000	916	S	ELMHURST	RD		MOUNT PROSPECT	60056	R1	1925
08-12-426-017-0000	633		GEORGE	ST		MOUNT PROSPECT	60056	R1	1956
08-12-426-034-0000	632	S	ALBERT	ST		MOUNT PROSPECT	60056	R1	1956
08-11-420-002-0000	503		I OKA	AV		MOUNT PROSPECT	60056	RA	1925
08-10-407-023-0000	1716		ESTATES	DR		MOUNT PROSPECT	60056	R1	1964
08-10-408-004-0000	1719		ESTATES	DR		MOUNT PROSPECT	60056	R1	1964
08-10-408-003-0000	1721		ESTATES	DR		MOUNT PROSPECT	60056	R1	1964
08-10-408-002-0000	1723		ESTATES	DR		MOUNT PROSPECT	60056	R1	1964
08-10-403-023-0000	1718		MARTIN	LN		MOUNT PROSPECT	60056	R1	1965
08-12-108-032-0000	111	S	MAIN	ST	4	MOUNT PROSPECT	60056	B5C	1917

08-13-110-003-0000	806	S	ELM	ST		MOUNT PROSPECT	60056	RX	1965
08-10-416-022-0000	505		CAROL	LN		MOUNT PROSPECT	60056	R1	1965
08-10-416-023-0000	507		CAROL	LN		MOUNT PROSPECT	60056	R1	1965
08-11-402-014-0000	408		CAN DOTA	AV		MOUNT PROSPECT	60056	RA	1925
08-12-416-035-0000	618	S	EDWARD	ST		MOUNT PROSPECT	60056	R1	1955
08-12-412-001-0000	601	S	LOUIS	ST		MOUNT PROSPECT	60056	R1	1955
08-12-412-031-0000	703	E	COUNCIL	TL		MOUNT PROSPECT	60056	R1	1955
08-12-412-002-0000	603	S	LOUIS	ST		MOUNT PROSPECT	60056	R1	1955
08-12-426-031-0000	626	S	ALBERT	ST		MOUNT PROSPECT	60056	R1	1956
08-10-401-031-0000	503		CRESTWOOD	LN		MOUNT PROSPECT	60056	R1	1962
08-12-421-008-0000	515	S	OWEN	ST		MOUNT PROSPECT	60056	R1	1917
08-12-421-017-0000	516	S	WILLIAM	ST		MOUNT PROSPECT	60056	R1	1917
08-12-418-030-0000	504	E	BERKSHIRE	LN		MOUNT PROSPECT	60056	R1	1955
08-11-431-003-0000	707		I OKA	AV		MOUNT PROSPECT	60056	RA	1925
08-12-422-014-0000	500		GEORGE	ST		MOUNT PROSPECT	60056	R1	1917
08-12-422-003-0000	503	S	EDWARD	ST		MOUNT PROSPECT	60056	R1	1917
08-12-304-003-0000	405	S	EMERSON	ST		MOUNT PROSPECT	60056	RA	1917
08-12-425-022-0000	608		GEORGE	ST		MOUNT PROSPECT	60056	R1	1956
08-12-427-006-0000	611	S	ALBERT	ST		MOUNT PROSPECT	60056	R1	1956
08-12-426-006-0000	611		GEORGE	ST		MOUNT PROSPECT	60056	R1	1956
08-10-418-001-0000	2010		MARK	TE		MOUNT PROSPECT	60056	R1	1965
08-10-416-011-0000	501		CAROL	LN		MOUNT PROSPECT	60056	R1	1965
08-12-322-015-0000	700	S	EMERSON	ST		MOUNT PROSPECT	60056	R1	1965
08-11-314-009-0000	703		GLENDALE	LN		MOUNT PROSPECT	60056	RX	1978
08-10-301-117-0000	407		CRAIG	CT		MOUNT PROSPECT	60056	R1	1968
08-10-301-131-0000	408		MEIER	RD		MOUNT PROSPECT	60056	R1	1968
08-10-301-035-0000	410		MEIER	RD		MOUNT PROSPECT	60056	R1	1968
08-10-307-013-0000	401		CRAIG	CT		MOUNT PROSPECT	60056	R1	1984
08-10-307-001-0000	400		CRAIG	CT		MOUNT PROSPECT	60056	R1	1984
08-10-408-001-0000	601		CRESTWOOD	LN		MOUNT PROSPECT	60056	R1	1964
08-10-404-001-0000	400	S	BUSSE	RD		MOUNT PROSPECT	60056	RX	1978
08-10-404-002-0000	402	S	BUSSE	RD		MOUNT PROSPECT	60056	RX	1978
08-10-404-003-0000	404	S	BUSSE	RD		MOUNT PROSPECT	60056	RX	1978
08-12-426-015-0000	629		GEORGE	ST		MOUNT PROSPECT	60056	R1	1956
08-10-301-095-0000	2114		HAVEN	ST		MOUNT PROSPECT	60056	R1	1974
08-12-407-008-0000	515	S	LOUIS	ST		MOUNT PROSPECT	60056	RA	1917
08-12-407-019-0000	514	S	EDWARD	ST		MOUNT PROSPECT	60056	RA	1917
08-12-406-009-0000	517	S	WILLIAM	ST		MOUNT PROSPECT	60056	RA	1917
08-10-405-001-0000	500	S	BUSSE	RD		MOUNT PROSPECT	60056	RX	1978
08-12-420-004-0000	507	S	SCHOOL	ST		MOUNT PROSPECT	60056	R1	1917
08-13-108-002-0000	109	W	SUNSET	RD		MOUNT PROSPECT	60056	R1	1925
08-13-108-003-0000	107	W	SUNSET	RD		MOUNT PROSPECT	60056	R1	1925
08-12-425-025-0000	614		GEORGE	ST		MOUNT PROSPECT	60056	R1	1956
08-12-427-009-0000	617	S	ALBERT	ST		MOUNT PROSPECT	60056	R1	1956
08-12-427-008-0000	615	S	ALBERT	ST		MOUNT PROSPECT	60056	R1	1956
08-11-408-023-0000	501		WE GO	TL		MOUNT PROSPECT	60056	RA	1925
08-12-313-032-0000	200	E	LONNQUIST	BL		MOUNT PROSPECT	60056	R1	1959
08-13-108-025-0000	905		TOWER	LN		MOUNT PROSPECT	60056	R1	1925
08-10-306-036-0000	700		MEIER	RD		MOUNT PROSPECT	60056	RX*	1976
08-11-419-002-0000	405	W	SHA BONEE	TL		MOUNT PROSPECT	60056	RA	1925
08-11-408-011-0000	500		SEE GWUN	AV		MOUNT PROSPECT	60056	RA	1925
08-12-119-021-0000	218	S	MAIN	ST		MOUNT PROSPECT	60056	RA	1917
08-12-313-043-0000	718		HIAWATHA	CT		MOUNT PROSPECT	60056	R1	1959
08-11-407-017-0000	300	S	ELMHURST	AV		MOUNT PROSPECT	60056	R2	1925
08-12-312-092-0000	700	S	MAIN	ST		MOUNT PROSPECT	60056	R1	1925
08-11-427-004-0000	707		CAN DOTA	AV		MOUNT PROSPECT	60056	RA	1925
08-10-301-101-0000	2102		HAVEN	ST		MOUNT PROSPECT	60056	R1	1974
08-10-301-100-0000	2104		HAVEN	ST		MOUNT PROSPECT	60056	R1	1974
08-11-425-006-0000	711		SEE GWUN	AV		MOUNT PROSPECT	60056	RA	1925
08-11-431-007-0000	713		I OKA	AV		MOUNT PROSPECT	60056	RA	1925
08-10-400-025-0000	400		CAROL	LN		MOUNT PROSPECT	60056	R1	1965
08-12-100-013-0000	200	W	NORTHWEST	HW	100	MOUNT PROSPECT	60056	B5C	1917

08-12-111-012-0000	108	S	SCHOOL	ST	MOUNT PROSPECT	60056	RA	1917
08-12-111-002-0000	105	S	ELM	ST	MOUNT PROSPECT	60056	RA	1917
08-10-405-011-0000	511		HATLEN	AV	MOUNT PROSPECT	60056	RX	1964
08-12-308-026-0000	515	S	WILLE	ST	MOUNT PROSPECT	60056	R1	1917
08-12-411-030-0000	615	S	WILLIAM	ST	MOUNT PROSPECT	60056	R1	1955
08-10-301-067-0000	2108		LAWRENCE	LN	MOUNT PROSPECT	60056	R1	1969
08-12-418-004-0000	607	S	OWEN	ST	MOUNT PROSPECT	60056	R1	1955
08-12-418-018-0000	606	S	WILLIAM	ST	MOUNT PROSPECT	60056	R1	1955
08-13-113-012-0000	920	S	SCHOOL	ST	MOUNT PROSPECT	60056	RX	1965
08-10-301-057-0000	2111		JODY	CT	MOUNT PROSPECT	60056	R1	1968
08-10-301-055-0000	2115		JODY	CT	MOUNT PROSPECT	60056	R1	1968
08-10-301-056-0000	2113		JODY	CT	MOUNT PROSPECT	60056	R1	1968
08-10-301-104-0000	2123		HAVEN	ST	MOUNT PROSPECT	60056	R1	1970
08-14-207-011-0000	900		I OKA	AV	MOUNT PROSPECT	60056	R1	1925
08-14-207-001-0000	901		HI LUSI	AV	MOUNT PROSPECT	60056	R1	1925
08-14-208-009-0000	917		I OKA	AV	MOUNT PROSPECT	60056	R1	1925
08-12-126-004-0000	307	S	MAIN	ST	MOUNT PROSPECT	60056	RA	1917
08-11-415-017-0000	608		NA WA TA	AV	MOUNT PROSPECT	60056	RA	1925
08-11-416-016-0000	606		CAN DOTA	AV	MOUNT PROSPECT	60056	RA	1925
08-11-314-011-0000	707		GLENDALE	LN	MOUNT PROSPECT	60056	RX	1978
08-11-214-012-0000	317		WE GO	TL	MOUNT PROSPECT	60056	R1	1925
08-11-217-005-0000	309		WA PELLA	AV	MOUNT PROSPECT	60056	RA	1917
08-11-314-005-0000	613		GLENDALE	LN	MOUNT PROSPECT	60056	RX	1979
08-11-402-006-0000	411		NA WA TA	AV	MOUNT PROSPECT	60056	RA	1925
08-10-305-004-0000	608		ST CECILIA	DR	MOUNT PROSPECT	60056	R1	1976
08-12-322-002-0000	703	S	MAIN	ST	MOUNT PROSPECT	60056	R1	1925
08-12-104-016-0000	12	S	MAPLE	ST	MOUNT PROSPECT	60056	RA	1917
08-14-109-023-0000	903	S	LANCASTER	AV	MOUNT PROSPECT	60056	R1	1963
08-12-318-006-0000	201	E	BERKSHIRE	LN	MOUNT PROSPECT	60056	R1	1954
08-12-318-007-0000	203	E	BERKSHIRE	LN	MOUNT PROSPECT	60056	R1	1954
08-12-119-023-0000	222	S	MAIN	ST	MOUNT PROSPECT	60056	RA	1917
08-12-318-004-0000	107	E	BERKSHIRE	LN	MOUNT PROSPECT	60056	R1	1954
08-12-318-005-0000	109	E	BERKSHIRE	LN	MOUNT PROSPECT	60056	R1	1954
08-12-418-009-0000	617	S	OWEN	ST	MOUNT PROSPECT	60056	R1	1955
08-12-418-026-0000	704	S	WILLIAM	ST	MOUNT PROSPECT	60056	R1	1955
08-12-105-012-0000	2	S	ELM	ST	MOUNT PROSPECT	60056	RA	1917
08-12-424-026-0000	515		INNER CIRCLE	DR	MOUNT PROSPECT	60056	R1	1917
08-12-407-021-0000	518	S	EDWARD	ST	MOUNT PROSPECT	60056	RA	1917
08-10-411-003-0000	1725	W	LINCOLN	ST	MOUNT PROSPECT	60056	R1	1962
08-10-411-002-0000	1727	W	LINCOLN	ST	MOUNT PROSPECT	60056	R1	1962
08-10-303-006-0000	407	S	DOUGLAS	AV	MOUNT PROSPECT	60056	R1	1973
08-10-303-014-0000	408		HELENA	AV	MOUNT PROSPECT	60056	R1	1973
08-10-303-005-0000	409	S	DOUGLAS	AV	MOUNT PROSPECT	60056	R1	1973
08-12-412-036-0000	610	S	EDWARD	ST	MOUNT PROSPECT	60056	R1	1955
08-12-416-028-0000	701	S	LOUIS	ST	MOUNT PROSPECT	60056	R1	1955
08-10-304-002-0000	612		MEIER	RD	MOUNT PROSPECT	60056	R1	1976
08-10-304-011-0000	613		ST CECILIA	DR	MOUNT PROSPECT	60056	R1	1976
08-13-107-018-0000	910		TOWER	DR	MOUNT PROSPECT	60056	R1	1925
08-10-301-083-0000	516		LOIS	CT	MOUNT PROSPECT	60056	R1	1970
08-11-407-011-0000	300	S	ELMHURST	AV	MOUNT PROSPECT	60056	R2	1925
08-12-119-017-0000	210	S	MAIN	ST	MOUNT PROSPECT	60056	RA	1917
08-12-415-044-0000	702	S	LOUIS	ST	MOUNT PROSPECT	60056	R1	1955
08-11-420-006-0000	511		I OKA	AV	MOUNT PROSPECT	60056	RA	1925
08-11-218-016-0000	310		I OKA	AV	MOUNT PROSPECT	60056	RA	1917
08-12-417-025-0000	404	E	BERKSHIRE	LN	MOUNT PROSPECT	60056	R1	1955
08-12-418-013-0000	707	S	OWEN	ST	MOUNT PROSPECT	60056	R1	1955
08-11-216-015-0000	308		WA PELLA	AV	MOUNT PROSPECT	60056	RA	1917
08-13-108-037-0000	910		COUNTRY	LN	MOUNT PROSPECT	60056	R1	1925
08-13-107-007-0000	913	S	ELMHURST	RD	MOUNT PROSPECT	60056	R1	1925
08-13-108-016-0000	919		TOWER	DR	MOUNT PROSPECT	60056	R1	1925
08-11-311-006-0000	1480		GREENBRIAR	DR	MOUNT PROSPECT	60056	RX	1978
08-11-311-005-0000	1520		GREENBRIAR	DR	MOUNT PROSPECT	60056	RX	1978

08-11-311-004-0000	1540		GREENBRIAR	DR		MOUNT PROSPECT	60056	RX	1978
08-11-310-004-0000	1650		GREENBRIAR	DR		MOUNT PROSPECT	60056	RX	1978
08-12-314-017-0000	205	W	HIAWATHA	TL		MOUNT PROSPECT	60056	R1	1925
08-12-416-034-0000	618	S	EDWARD	ST		MOUNT PROSPECT	60056	R1	1955
08-12-420-001-0000	501	S	SCHOOL	ST		MOUNT PROSPECT	60056	R1	1917
08-12-420-010-0000	500	S	OWEN	ST		MOUNT PROSPECT	60056	R1	1917
08-12-422-009-0000	515	S	EDWARD	ST		MOUNT PROSPECT	60056	R1	1917
08-11-419-009-0000	513		HI LUSI	AV		MOUNT PROSPECT	60056	RA	1925
08-11-419-020-0000	516		I OKA	AV		MOUNT PROSPECT	60056	RA	1925
08-10-411-001-0000	1729	W	LINCOLN	ST		MOUNT PROSPECT	60056	R1	1962
08-12-425-005-0000	609	S	EDWARD	ST		MOUNT PROSPECT	60056	R1	1956
08-12-401-035-1006	616	E	SHA BONEE	TL	P2	MOUNT PROSPECT	60056	R3	1917
08-12-401-035-1002	612	E	SHA BONEE	TL		MOUNT PROSPECT	60056	R3	1917
08-10-419-022-0000	608		CAROL	LN		MOUNT PROSPECT	60056	RX	1966
08-12-407-015-0000	506	S	EDWARD	ST		MOUNT PROSPECT	60056	RA	1917
08-10-415-009-0000	401		CAROL	LN		MOUNT PROSPECT	60056	R1	1965
08-12-416-052-0000	711	S	LOUIS	ST		MOUNT PROSPECT	60056	R1	1955
08-10-407-022-0000	1714		ESTATES	DR		MOUNT PROSPECT	60056	R1	1964
08-12-411-024-0000	603	S	WILLIAM	ST		MOUNT PROSPECT	60056	R1	1955
08-11-313-010-0000	708		GLENDALE	LN		MOUNT PROSPECT	60056	RX	1978
08-11-313-009-0000	1460	W	LONNQUIST	BL		MOUNT PROSPECT	60056	RX	1978
08-11-314-012-0000	709		GLENDALE	LN		MOUNT PROSPECT	60056	RX	1978
08-12-313-036-0000	717	S	EMERSON	ST		MOUNT PROSPECT	60056	R1	1959
08-12-214-053-0000	209	S	SCHOOL	ST		MOUNT PROSPECT	60056	R2	1917
08-12-118-004-0000	207	S	PINE	ST		MOUNT PROSPECT	60056	RA	1917
08-10-418-003-0000	2006		MARK	TE		MOUNT PROSPECT	60056	R1	1965
08-12-415-026-0000	714	S	LOUIS	ST		MOUNT PROSPECT	60056	R1	1955
08-12-406-022-0000	602	E	COUNCIL	TL		MOUNT PROSPECT	60056	RA	1917
08-11-430-013-0000	704		I OKA	AV		MOUNT PROSPECT	60056	RA	1925
08-13-100-037-0000	101		ORCHARD	PL		MOUNT PROSPECT	60056	R1	1925
08-10-400-032-0000	405		MEIER	RD		MOUNT PROSPECT	60056	R1	1970
08-10-400-033-0000	407		MEIER	RD		MOUNT PROSPECT	60056	R1	1970
08-12-418-027-0000	706	S	WILLIAM	ST		MOUNT PROSPECT	60056	R1	1955
08-10-301-032-0000	400		MEIER	RD		MOUNT PROSPECT	60056	R1	1968
08-10-301-033-0000	2105	W	LINCOLN	ST		MOUNT PROSPECT	60056	R1	1968
08-12-427-015-0000	629	S	ALBERT	ST		MOUNT PROSPECT	60056	R1	1956
08-10-307-007-0000	412		CRAIG	CT		MOUNT PROSPECT	60056	R1	1984
08-12-428-015-0000	402	S	EDWARD	ST		MOUNT PROSPECT	60056	R4*	1917
08-12-428-020-0000	701	E	PROSPECT	AV		MOUNT PROSPECT	60056	R4*	1917
08-10-303-010-0000	400		HELENA	AV		MOUNT PROSPECT	60056	R1	1973
08-10-303-009-0000	401	S	DOUGLAS	AV		MOUNT PROSPECT	60056	R1	1973
08-10-303-011-0000	402		HELENA	AV		MOUNT PROSPECT	60056	R1	1973
08-12-416-040-0000	628	S	EDWARD	ST		MOUNT PROSPECT	60056	R1	1955
08-10-303-001-0000	417	S	DOUGLAS	AV		MOUNT PROSPECT	60056	R1	1973
08-10-301-118-0000	2225	W	LINCOLN	ST		MOUNT PROSPECT	60056	R1	1986
08-10-410-012-0000	1711		ROBBIE	LN		MOUNT PROSPECT	60056	R1	1962
08-10-410-013-0000	1713		ROBBIE	LN		MOUNT PROSPECT	60056	R1	1962
08-10-410-014-0000	1715		ROBBIE	LN		MOUNT PROSPECT	60056	R1	1962
08-10-410-015-0000	1717		ROBBIE	LN		MOUNT PROSPECT	60056	R1	1962
08-12-402-030-0000	718	E	SHA BONEE	TL	1A	MOUNT PROSPECT	60056	R3	1917
08-12-402-030-0000	718	E	SHA BONEE	TL	1B	MOUNT PROSPECT	60056	R3	1917
08-12-406-020-0000	516	S	LOUIS	ST		MOUNT PROSPECT	60056	RA	1917
08-12-407-009-0000	517	S	LOUIS	ST		MOUNT PROSPECT	60056	RA	1917
08-12-407-020-0000	516	S	EDWARD	ST		MOUNT PROSPECT	60056	RA	1917
08-10-402-019-0000	1901		ESTATES	DR		MOUNT PROSPECT	60056	R1	1964
08-10-301-064-0000	2102		LAWRENCE	LN		MOUNT PROSPECT	60056	R1	1969
08-10-303-002-0000	415	S	DOUGLAS	AV		MOUNT PROSPECT	60056	R1	1973
08-10-407-018-0000	1706		ESTATES	DR		MOUNT PROSPECT	60056	R1	1964
08-14-109-001-0000	900		WE GO	TL		MOUNT PROSPECT	60056	R1	1925
08-10-301-080-0000	504		LOIS	CT		MOUNT PROSPECT	60056	R1	1970
08-13-110-002-0000	804	S	ELM	ST		MOUNT PROSPECT	60056	RX	1965
08-12-107-020-0000	0	W	BUSSE	AV		MOUNT PROSPECT	60056	B5C	1917

08-12-107-025-0000	0	W	BUSSE	AV			MOUNT PROSPECT	60056	B5C	1917
08-12-104-017-0000	14	S	MAPLE	ST			MOUNT PROSPECT	60056	RA	1917
08-10-419-028-0000	571		MEIER	RD			MOUNT PROSPECT	60056	R1	1969
08-12-306-022-0000	518	S	PINE	ST			MOUNT PROSPECT	60056	R1	1917
08-12-307-019-0000	519	S	PINE	ST			MOUNT PROSPECT	60056	R1	1917
08-10-306-003-0000	604		NOAH	TE			MOUNT PROSPECT	60056	R1	1976
08-12-418-003-0000	605	S	OWEN	ST			MOUNT PROSPECT	60056	R1	1955
08-13-111-009-0000	808	S	SCHOOL	ST			MOUNT PROSPECT	60056	RX	1965
08-12-318-016-0000	311	E	BERKSHIRE	LN			MOUNT PROSPECT	60056	R1	1954
08-12-307-022-0000	520	S	WILLE	ST			MOUNT PROSPECT	60056	R1	1917
08-11-408-007-0000	513		WE GO	TL			MOUNT PROSPECT	60056	RA	1925
08-11-409-025-0000	513		SEE GWUN	AV			MOUNT PROSPECT	60056	RA	1925
08-11-420-019-0000	518	S	ELMHURST	RD			MOUNT PROSPECT	60056	RA	1925
08-11-419-008-0000	511		HI LUSI	AV			MOUNT PROSPECT	60056	RA	1925
08-12-425-017-0000	633	S	EDWARD	ST			MOUNT PROSPECT	60056	R1	1956
08-12-425-034-0000	632		GEORGE	ST			MOUNT PROSPECT	60056	R1	1956
08-12-320-008-0000	602	S	EMERSON	ST			MOUNT PROSPECT	60056	R1	1952
08-12-313-049-0000	301	E	HIAWATHA	TL			MOUNT PROSPECT	60056	R1	1959
08-12-319-009-0000	601	S	WILLE	ST			MOUNT PROSPECT	60056	R1	1925
08-12-103-014-0000	30	S	EMERSON	ST			MOUNT PROSPECT	60056	B5C	1917
08-12-103-026-0000	50	S	EMERSON	ST			MOUNT PROSPECT	60056	B5C	1917
08-12-411-027-0000	609	S	WILLIAM	ST			MOUNT PROSPECT	60056	R1	1955
08-12-416-030-0000	705	S	LOUIS	ST			MOUNT PROSPECT	60056	R1	1955
08-12-416-037-0000	622	S	EDWARD	ST			MOUNT PROSPECT	60056	R1	1955
08-12-424-004-0000	507	S	ALBERT	ST			MOUNT PROSPECT	60056	R1	1917
08-10-419-013-0000	602		CAROL	LN			MOUNT PROSPECT	60056	RX	1964
08-12-306-014-0000	513	S	ELMHURST	RD			MOUNT PROSPECT	60056	R1	1917
08-11-218-017-0000	312		I OKA	AV			MOUNT PROSPECT	60056	RA	1917
08-11-217-017-0000	312		HI LUSI	AV			MOUNT PROSPECT	60056	RA	1917
08-11-218-007-0000	313		HI LUSI	AV			MOUNT PROSPECT	60056	RA	1917
08-12-125-015-0000	308	S	MAIN	ST			MOUNT PROSPECT	60056	RA	1917
08-12-126-005-0000	309	S	MAIN	ST			MOUNT PROSPECT	60056	RA	1917
08-12-124-016-0000	310	S	WILLE	ST			MOUNT PROSPECT	60056	RA	1917
08-12-124-006-0000	311	S	PINE	ST			MOUNT PROSPECT	60056	RA	1917
08-12-125-006-0000	311	S	WILLE	ST			MOUNT PROSPECT	60056	RA	1917
08-12-125-016-0000	310	S	MAIN	ST			MOUNT PROSPECT	60056	RA	1917
08-12-404-019-0000	940	E	NORTHWEST	HW			MOUNT PROSPECT	60056	B5	1917
08-12-404-019-0000	940	E	NORTHWEST	HW		1	MOUNT PROSPECT	60056	B5	1917
08-12-404-019-0000	940	E	NORTHWEST	HW		2	MOUNT PROSPECT	60056	B5	1917
08-10-405-005-0000	508	S	BUSSE	RD			MOUNT PROSPECT	60056	RX	1978
08-10-405-006-0000	510	S	BUSSE	RD			MOUNT PROSPECT	60056	RX	1978
08-10-405-007-0000	512	S	BUSSE	RD			MOUNT PROSPECT	60056	RX	1978
08-10-405-008-0000	514	S	BUSSE	RD			MOUNT PROSPECT	60056	RX	1978
08-11-412-007-0000	505		GO WANDO	AV			MOUNT PROSPECT	60056	RA	1925
08-12-320-007-0000	600	S	EMERSON	ST			MOUNT PROSPECT	60056	R1	1952
08-11-416-002-0000	603		NA WA TA	AV			MOUNT PROSPECT	60056	RA	1925
08-11-418-008-0000	515		WA PELLA	AV			MOUNT PROSPECT	60056	RA	1925
08-11-415-007-0000	602		NA WA TA	AV			MOUNT PROSPECT	60056	RA	1925
08-12-124-017-0000	312	S	WILLE	ST			MOUNT PROSPECT	60056	RA	1917
08-12-406-018-0000	512	S	LOUIS	ST			MOUNT PROSPECT	60056	RA	1917
08-12-312-034-0000	603	S	PINE	ST			MOUNT PROSPECT	60056	R1	1925
08-12-312-025-0000	604	S	PINE	ST			MOUNT PROSPECT	60056	R1	1925
08-13-110-001-0000	802	S	ELM	ST			MOUNT PROSPECT	60056	RX	1965
08-12-110-001-0000	101	S	MAPLE	ST			MOUNT PROSPECT	60056	RA	1917
08-12-110-002-0000	103	S	MAPLE	ST			MOUNT PROSPECT	60056	RA	1917
08-10-402-040-0000	703		CHRIS	LN			MOUNT PROSPECT	60056	R1	1969
08-10-402-036-0000	711		CHRIS	LN			MOUNT PROSPECT	60056	R1	1969
08-10-402-030-0000	712		CHRIS	LN			MOUNT PROSPECT	60056	R1	1969
08-10-402-035-0000	713		CHRIS	LN			MOUNT PROSPECT	60056	R1	1969
08-10-414-010-0000	708		CRESTWOOD	LN			MOUNT PROSPECT	60056	R1	1964
08-12-214-061-0000	408	E	NORTHWEST	HW			MOUNT PROSPECT	60056	B5	1917
08-12-421-001-0000	501	E	SHA BONEE	TL			MOUNT PROSPECT	60056	R1	1917

08-11-403-008-0000	402		WA PELLA	AV	MOUNT PROSPECT	60056	RA	1925
08-11-407-015-0000	300	S	ELMHURST	AV	MOUNT PROSPECT	60056	R2	1925
08-11-402-002-0000	403		NA WA TA	AV	MOUNT PROSPECT	60056	RA	1925
08-11-402-011-0000	402		CAN DOTA	AV	MOUNT PROSPECT	60056	RA	1925
08-12-415-035-0000	617	S	WILLIAM	ST	MOUNT PROSPECT	60056	R1	1955
08-12-115-006-0000	320	E	NORTHWEST	HW	MOUNT PROSPECT	60056	B5	1917
08-11-210-013-0000	213		CAN DOTA	AV	MOUNT PROSPECT	60056	R1	1925
08-13-100-036-0000	103		ORCHARD	PL	MOUNT PROSPECT	60056	R1	1925
08-12-406-010-0000	519	S	WILLIAM	ST	MOUNT PROSPECT	60056	RA	1917
08-10-405-014-0000	505		HATLEN	AV	MOUNT PROSPECT	60056	RX	1962
08-10-401-017-0000	504		HATLEN	AV	MOUNT PROSPECT	60056	R1	1962
08-12-417-001-0000	601	S	SCHOOL	ST	MOUNT PROSPECT	60056	R1	1955
08-12-312-041-0000	0		BERKSHIRE	LN	MOUNT PROSPECT	60056	R1	1925
08-12-312-040-0000	1	W	BERKSHIRE	LN	MOUNT PROSPECT	60056	R1	1925
08-12-407-010-0000	519	S	LOUIS	ST	MOUNT PROSPECT	60056	RA	1917
08-12-421-002-0000	503	S	OWEN	ST	MOUNT PROSPECT	60056	R1	1917
08-12-421-011-0000	502	S	WILLIAM	ST	MOUNT PROSPECT	60056	R1	1917
08-12-424-019-0000	514		INNER CIRCLE	DR	MOUNT PROSPECT	60056	R1	1917
08-12-315-016-0000	606	S	MAPLE	ST	MOUNT PROSPECT	60056	R1	1954
08-12-316-006-0000	609	S	MAPLE	ST	MOUNT PROSPECT	60056	R1	1954
08-11-218-006-0000	311		HI LUSI	AV	MOUNT PROSPECT	60056	RA	1917
08-12-113-020-0000	122	S	WILLE	ST	MOUNT PROSPECT	60056	B5	1917
08-12-113-017-0000	123	S	PINE	ST	MOUNT PROSPECT	60056	RA	1917
08-11-418-005-0000	509		WA PELLA	AV	MOUNT PROSPECT	60056	RA	1925
08-12-308-027-0000	517	S	WILLE	ST	MOUNT PROSPECT	60056	R1	1917
08-12-406-011-0000	600	E	COUNCIL	TL	MOUNT PROSPECT	60056	RA	1917
08-12-214-056-0000	219	S	SCHOOL	ST	MOUNT PROSPECT	60056	R2	1917
08-10-409-009-0000	1705		MYRTLE	DR	MOUNT PROSPECT	60056	R1	1964
08-12-317-014-0000	609	S	ELM	ST	MOUNT PROSPECT	60056	R1	1954
08-12-316-015-0000	206	E	BERKSHIRE	LN	MOUNT PROSPECT	60056	R1	1954
08-10-301-112-0000	2119		HAVEN	ST	MOUNT PROSPECT	60056	R1	1970
08-10-305-010-0000	603		NOAH	TE	MOUNT PROSPECT	60056	R1	1976
08-12-124-015-0000	308	S	WILLE	ST	MOUNT PROSPECT	60056	RA	1917
08-10-403-021-0000	1714		MARTIN	LN	MOUNT PROSPECT	60056	R1	1965
08-10-403-022-0000	1716		MARTIN	LN	MOUNT PROSPECT	60056	R1	1965
08-14-208-011-0000	900	S	ELMHURST	RD	MOUNT PROSPECT	60056	R1	1925
08-14-208-001-0000	901		I OKA	AV	MOUNT PROSPECT	60056	R1	1925
08-11-412-004-0000	419		WA PELLA	AV	MOUNT PROSPECT	60056	RA	1925
08-12-401-032-0000	632	E	SHA BONEE	TL	MOUNT PROSPECT	60056	R4	1917
08-12-402-023-0000	702	E	SHA BONEE	TL	MOUNT PROSPECT	60056	R4	1917
08-12-402-028-0000	712	E	SHA BONEE	TL	MOUNT PROSPECT	60056	R4*	1917
08-12-401-031-0000	630	E	SHA BONEE	TL	MOUNT PROSPECT	60056	R4	1917
08-12-426-003-0000	605		GEORGE	ST	MOUNT PROSPECT	60056	R1	1956
08-12-425-003-0000	605	S	EDWARD	ST	MOUNT PROSPECT	60056	R1	1956
08-12-425-020-0000	604		GEORGE	ST	MOUNT PROSPECT	60056	R1	1956
08-12-427-004-0000	607	S	ALBERT	ST	MOUNT PROSPECT	60056	R1	1956
08-12-426-021-0000	606	S	ALBERT	ST	MOUNT PROSPECT	60056	R1	1956
08-12-426-004-0000	607		GEORGE	ST	MOUNT PROSPECT	60056	R1	1956
08-12-423-003-0000	505		GEORGE	ST	MOUNT PROSPECT	60056	R1	1917
08-12-422-006-0000	509	S	EDWARD	ST	MOUNT PROSPECT	60056	R1	1917
08-10-303-008-0000	403	S	DOUGLAS	AV	MOUNT PROSPECT	60056	R1	1973
08-10-303-012-0000	404		HELENA	AV	MOUNT PROSPECT	60056	R1	1973
08-10-303-007-0000	405	S	DOUGLAS	AV	MOUNT PROSPECT	60056	R1	1973
08-10-303-013-0000	406		HELENA	AV	MOUNT PROSPECT	60056	R1	1973
08-10-301-111-0000	2121		HAVEN	ST	MOUNT PROSPECT	60056	R1	1970
08-10-419-004-0000	2001		MARK	TE	MOUNT PROSPECT	60056	R1	1965
08-10-419-003-0000	2003		MARK	TE	MOUNT PROSPECT	60056	R1	1965
08-12-416-036-0000	620	S	EDWARD	ST	MOUNT PROSPECT	60056	R1	1955
08-12-415-048-0000	704	S	LOUIS	ST	MOUNT PROSPECT	60056	R1	1955
08-12-308-029-0000	511	S	WILLE	ST	MOUNT PROSPECT	60056	R1	1917
08-10-401-032-0000	1726		KIM	AV	MOUNT PROSPECT	60056	R1	1962
08-10-301-076-0000	2206		LAWRENCE	LN	MOUNT PROSPECT	60056	R1	1970

08-10-301-091-0000	548		LOIS	CT	MOUNT PROSPECT	60056	R1	1970
08-12-308-023-0000	516	S	MAIN	ST	MOUNT PROSPECT	60056	R1	1917
08-12-415-037-0000	705	S	WILLIAM	ST	MOUNT PROSPECT	60056	R1	1955
08-11-300-015-0000	415		OJIBWA	TL	MOUNT PROSPECT	60056	RX	1973
08-11-300-016-0000	419		OJIBWA	TL	MOUNT PROSPECT	60056	RX	1976
08-10-419-002-0000	2005		MARK	TE	MOUNT PROSPECT	60056	R1	1965
08-10-407-017-0000	1704		ESTATES	DR	MOUNT PROSPECT	60056	R1	1964
08-12-314-015-0000	712		BYRON	CT	MOUNT PROSPECT	60056	R1	1925
08-12-321-001-0000	19	W	HIAWATHA	TL	MOUNT PROSPECT	60056	R1	1925
08-12-321-002-0000	17	W	HIAWATHA	TL	MOUNT PROSPECT	60056	R1	1925
08-12-321-003-0000	15	W	HIAWATHA	TL	MOUNT PROSPECT	60056	R1	1925
08-11-310-008-0000	618		EDGEWOOD	LN	MOUNT PROSPECT	60056	RX	1978
08-12-108-032-0000	105	S	MAIN	ST	MOUNT PROSPECT	60056	B5C	1917
08-12-418-017-0000	604	S	WILLIAM	ST	MOUNT PROSPECT	60056	R1	1955
08-12-417-004-0000	607	S	SCHOOL	ST	MOUNT PROSPECT	60056	R1	1955
08-15-200-011-0000	2010	W	GOLF	RD	MOUNT PROSPECT	60056	RX*	1969
08-11-312-007-0000	704		EDGEWOOD	LN	MOUNT PROSPECT	60056	RX	1978
08-13-107-008-0000	915	S	ELMHURST	RD	MOUNT PROSPECT	60056	R1	1925
08-13-107-020-0000	914		TOWER	DR	MOUNT PROSPECT	60056	R1	1925
08-12-124-014-0000	306	S	WILLE	ST	MOUNT PROSPECT	60056	RA	1917
08-11-431-013-0000	704	S	ELMHURST	RD	MOUNT PROSPECT	60056	RA	1925
08-14-209-001-0000	509	W	SUNSET	RD	MOUNT PROSPECT	60056	R1	1925
08-11-412-015-0000	501		GO WANDO	AV	MOUNT PROSPECT	60056	RA	1925
08-13-208-011-0000	921	S	SCHOOL	ST	MOUNT PROSPECT	60056	R1	1956
08-10-306-005-0000	608		NOAH	TE	MOUNT PROSPECT	60056	R1	1976
08-11-217-003-0000	305		WA PELLA	AV	MOUNT PROSPECT	60056	RA	1917
08-13-208-020-0000	916	S	OWEN	ST	MOUNT PROSPECT	60056	R1	1956
08-11-405-003-0000	407		GO WANDO	AV	MOUNT PROSPECT	60056	RA	1925
08-13-209-022-0000	920	S	WILLIAM	ST	MOUNT PROSPECT	60056	R1	1956
08-10-405-009-0000	1700		ESTATES	DR	MOUNT PROSPECT	60056	RX	1964
08-12-105-019-0000	16	S	ELM	ST	MOUNT PROSPECT	60056	RA	1917
08-12-116-006-0000	330	E	NORTHWEST	HW	MOUNT PROSPECT	60056	B5	1917
08-11-217-012-0000	302		HI LUSI	AV	MOUNT PROSPECT	60056	RA	1917
08-11-426-012-0000	708		CAN DOTA	AV	MOUNT PROSPECT	60056	RA	1925
08-13-104-007-0000	110	W	SUNSET	RD	MOUNT PROSPECT	60056	R1	1925
08-12-107-007-0000	0	W	NORTHWEST	HW	MOUNT PROSPECT	60056	B5C	1917
08-12-312-076-0000	201	W	COUNCIL	TL	MOUNT PROSPECT	60056	R1	1925
08-12-312-077-0000	603	S	ELMHURST	RD	MOUNT PROSPECT	60056	R1	1925
08-12-416-032-0000	709	S	LOUIS	ST	MOUNT PROSPECT	60056	R1	1955
08-12-415-047-0000	712	S	LOUIS	ST	MOUNT PROSPECT	60056	R1	1955
08-12-315-020-0000	105	E	COUNCIL	TL	MOUNT PROSPECT	60056	R1	1954
08-10-408-012-0000	1703		ESTATES	DR	MOUNT PROSPECT	60056	R1	1964
08-10-408-011-0000	1705		ESTATES	DR	MOUNT PROSPECT	60056	R1	1964
08-12-312-024-0000	602	S	PINE	ST	MOUNT PROSPECT	60056	R1	1925
08-13-100-043-0000	1	E	LONNQUIST	BL	MOUNT PROSPECT	60056	R1	1925
08-12-318-001-0000	101	E	BERKSHIRE	LN	MOUNT PROSPECT	60056	R1	1954
08-10-301-052-0000	2114		JODY	CT	MOUNT PROSPECT	60056	R1	1968
08-10-408-008-0000	1711		ESTATES	DR	MOUNT PROSPECT	60056	R1	1964
08-10-408-007-0000	1713		ESTATES	DR	MOUNT PROSPECT	60056	R1	1964
08-10-419-010-0000	518		CAROL	LN	MOUNT PROSPECT	60056	RX	1964
08-13-101-015-0000	919	S	EMERSON	ST	MOUNT PROSPECT	60056	R1	1925
08-13-107-009-0000	917	S	ELMHURST	RD	MOUNT PROSPECT	60056	R1	1925
08-13-101-016-0000	921	S	EMERSON	ST	MOUNT PROSPECT	60056	R1	1925
08-10-413-013-0000	506		CRESTWOOD	LN	MOUNT PROSPECT	60056	R1	1964
08-12-111-008-0000	115	S	ELM	ST	MOUNT PROSPECT	60056	RA	1917
08-12-318-009-0000	207	E	BERKSHIRE	LN	MOUNT PROSPECT	60056	R1	1954
08-12-318-010-0000	209	E	BERKSHIRE	LN	MOUNT PROSPECT	60056	R1	1954
08-12-318-011-0000	301	E	BERKSHIRE	LN	MOUNT PROSPECT	60056	R1	1954
08-11-407-034-0000	300	S	ELMHURST	AV	MOUNT PROSPECT	60056	R2	1925
08-11-411-003-0000	505		CAN DOTA	AV	MOUNT PROSPECT	60056	RA	1925
08-11-412-011-0000	418		HI LUSI	AV	MOUNT PROSPECT	60056	RA	1925
08-10-408-014-0000	600		HATLEN	AV	MOUNT PROSPECT	60056	R1	1964

08-10-406-011-0000	601		HATLEN	AV	MOUNT PROSPECT	60056	RX	1964
08-11-411-025-0000	604	W	SHA BONEE	TL	MOUNT PROSPECT	60056	RA	1925
08-12-104-020-0000	22	S	MAPLE	ST	MOUNT PROSPECT	60056	RA	1917
08-12-120-014-0000	221	S	MAIN	ST	MOUNT PROSPECT	60056	RA	1917
08-12-420-002-0000	503	S	SCHOOL	ST	MOUNT PROSPECT	60056	R1	1917
08-12-420-011-0000	502	S	OWEN	ST	MOUNT PROSPECT	60056	R1	1917
08-10-401-018-0000	502		HATLEN	AV	MOUNT PROSPECT	60056	R1	1962
08-11-300-012-0000	421		OJIBWA	TL	MOUNT PROSPECT	60056	RX	1976
08-12-100-012-0000	299	W	CENTRAL	RD	MOUNT PROSPECT	60056	B5C	1917
08-12-124-005-0000	309	S	PINE	ST	MOUNT PROSPECT	60056	RA	1917
08-12-125-012-0000	302	S	MAIN	ST	MOUNT PROSPECT	60056	RA	1917
08-11-214-010-0000	313		WE GO	TL	MOUNT PROSPECT	60056	R1	1925
08-12-111-015-0000	107	S	ELM	ST	MOUNT PROSPECT	60056	RA	1917
08-12-111-016-0000	112	S	SCHOOL	ST	MOUNT PROSPECT	60056	RA	1917
08-12-415-038-0000	707	S	WILLIAM	ST	MOUNT PROSPECT	60056	R1	1955
08-12-407-022-0000	520	S	EDWARD	ST	MOUNT PROSPECT	60056	RA	1917
08-12-402-029-0000	710	E	SHA BONEE	TL	MOUNT PROSPECT	60056	R4*	1917
08-10-408-025-0000	1704		MYRTLE	DR	MOUNT PROSPECT	60056	R1	1964
08-12-313-011-0000	106	E	HIAWATHA	TL	MOUNT PROSPECT	60056	R1	1959
08-11-425-011-0000	706		NA WA TA	AV	MOUNT PROSPECT	60056	RA	1925
08-11-425-004-0000	707		SEE GWUN	AV	MOUNT PROSPECT	60056	RA	1925
08-12-214-030-0000	206	S	OWEN	ST	MOUNT PROSPECT	60056	R2	1917
08-12-113-007-0000	113	W	PROSPECT	AV	MOUNT PROSPECT	60056	B5	1917
08-11-411-023-0000	412		WA PELLA	AV	MOUNT PROSPECT	60056	RA	1925
08-13-111-010-0000	304	E	SUNSET	RD	MOUNT PROSPECT	60056	RX	1965
08-11-310-011-0000	1520		BLACKHAWK	DR	MOUNT PROSPECT	60056	RX	1978
08-11-310-010-0000	1540		BLACKHAWK	DR	MOUNT PROSPECT	60056	RX	1978
08-12-321-006-0000	9	W	HIAWATHA	TL	MOUNT PROSPECT	60056	R1	1925
08-12-321-007-0000	7	W	HIAWATHA	TL	MOUNT PROSPECT	60056	R1	1925
08-10-416-017-0000	513		CAROL	LN	MOUNT PROSPECT	60056	R1	1966
08-12-118-031-0000	200	S	WILLE	ST	MOUNT PROSPECT	60056	RA	1917
08-13-101-019-0000	10	E	GOLF	RD	MOUNT PROSPECT	60056	R1	1955
08-10-304-007-0000	605		ST CECILIA	DR	MOUNT PROSPECT	60056	R1	1976
08-10-305-006-0000	604		ST CECILIA	DR	MOUNT PROSPECT	60056	R1	1976
08-10-305-011-0000	605		NOAH	TE	MOUNT PROSPECT	60056	R1	1976
08-11-430-023-0000	401		MAN A WA	TL	MOUNT PROSPECT	60056	RA	1925
08-12-313-026-0000	305	E	HIAWATHA	TL	MOUNT PROSPECT	60056	R1	1959
08-12-314-004-0000	707	S	ELMHURST	RD	MOUNT PROSPECT	60056	R1	1925
08-12-314-005-0000	709	S	ELMHURST	RD	MOUNT PROSPECT	60056	R1	1925
08-12-314-006-0000	711	S	ELMHURST	RD	MOUNT PROSPECT	60056	R1	1925
08-12-314-007-0000	713	S	ELMHURST	RD	MOUNT PROSPECT	60056	R1	1925
08-10-301-051-0000	2112		JODY	CT	MOUNT PROSPECT	60056	R1	1968
08-10-301-088-0000	536		LOIS	CT	MOUNT PROSPECT	60056	R1	1970
08-10-304-008-0000	607		ST CECILIA	DR	MOUNT PROSPECT	60056	R1	1976
08-10-305-005-0000	606		ST CECILIA	DR	MOUNT PROSPECT	60056	R1	1976
08-10-301-087-0000	532		LOIS	CT	MOUNT PROSPECT	60056	R1	1970
08-12-424-012-0000	504		MARINA	ST	MOUNT PROSPECT	60056	R1	1917
08-12-424-013-0000	505		MARINA	ST	MOUNT PROSPECT	60056	R1	1917
08-12-424-011-0000	506		MARINA	ST	MOUNT PROSPECT	60056	R1	1917
08-12-424-014-0000	507		MARINA	ST	MOUNT PROSPECT	60056	R1	1917
08-12-406-021-0000	518	S	LOUIS	ST	MOUNT PROSPECT	60056	RA	1917
08-12-312-090-0000	101	W	BERKSHIRE	LN	MOUNT PROSPECT	60056	R1	1925
08-12-312-018-0000	602	S	WILLE	ST	MOUNT PROSPECT	60056	R1	1925
08-12-120-012-0000	217	S	MAIN	ST	MOUNT PROSPECT	60056	RA	1917
08-11-106-009-0000	1100	W	LINCOLN	ST	MOUNT PROSPECT	60056	R1	1953
08-11-106-008-0000	1102	W	LINCOLN	ST	MOUNT PROSPECT	60056	R1	1953
08-11-423-010-0000	604	S	ELMHURST	RD	MOUNT PROSPECT	60056	RA	1925
08-11-423-011-0000	606	S	ELMHURST	RD	MOUNT PROSPECT	60056	RA	1925
08-12-312-033-0000	601	S	PINE	ST	MOUNT PROSPECT	60056	R1	1925
08-12-319-005-0000	604	S	MAIN	ST	MOUNT PROSPECT	60056	R1	1925
08-13-206-006-0000	811	S	SCHOOL	ST	MOUNT PROSPECT	60056	R1	1956
08-10-301-082-0000	512		LOIS	CT	MOUNT PROSPECT	60056	R1	1970

08-10-301-081-0000	508		LOIS	CT	MOUNT PROSPECT	60056	R1	1970
08-10-301-089-0000	540		LOIS	CT	MOUNT PROSPECT	60056	R1	1970
08-12-421-009-0000	500	E	COUNCIL	TL	MOUNT PROSPECT	60056	R1	1917
08-12-421-018-0000	504	E	COUNCIL	TL	MOUNT PROSPECT	60056	R1	1917
08-12-411-025-0000	605	S	WILLIAM	ST	MOUNT PROSPECT	60056	R1	1955
08-12-411-034-0000	604	S	LOUIS	ST	MOUNT PROSPECT	60056	R1	1955
08-12-412-033-0000	604	S	EDWARD	ST	MOUNT PROSPECT	60056	R1	1955
08-12-412-024-0000	607	S	LOUIS	ST	MOUNT PROSPECT	60056	R1	1955
08-12-404-008-0000	406	S	ALBERT	ST	MOUNT PROSPECT	60056	RA	1917
08-12-303-017-0000	408	S	EMERSON	ST	MOUNT PROSPECT	60056	RA	1917
08-12-310-021-0000	508	S	MAPLE	ST	MOUNT PROSPECT	60056	RA	1917
08-10-114-119-0000	2112	W	LINCOLN	ST	MOUNT PROSPECT	60056	RX	1977
08-12-305-002-9999	411	S	MAPLE	ST	MOUNT PROSPECT	60056	CR*	1917
08-11-304-016-0000	400		WE GO	TL	MOUNT PROSPECT	60056	R1	1925
08-12-422-021-0000	514		GEORGE	ST	MOUNT PROSPECT	60056	R1	1917
08-12-424-007-0000	513	S	ALBERT	ST	MOUNT PROSPECT	60056	R1	1917
08-10-301-106-0000	411		HELENA	AV	MOUNT PROSPECT	60056	RX	1978
08-10-301-107-0000	413		HELENA	AV	MOUNT PROSPECT	60056	R1	1978
08-10-407-006-0000	1721		KIM	AV	MOUNT PROSPECT	60056	R1	1964
08-10-407-005-0000	1723		KIM	AV	MOUNT PROSPECT	60056	R1	1964
08-10-407-002-0000	511		CRESTWOOD	LN	MOUNT PROSPECT	60056	R1	1964
08-12-309-016-0000	514	S	EMERSON	ST	MOUNT PROSPECT	60056	R1	1917
08-12-319-011-0000	605	S	WILLE	ST	MOUNT PROSPECT	60056	R1	1925
08-12-417-017-0000	608	S	OWEN	ST	MOUNT PROSPECT	60056	R1	1955
08-13-100-038-0000	9		ORCHARD	PL	MOUNT PROSPECT	60056	R1	1925
08-13-100-039-0000	7		ORCHARD	PL	MOUNT PROSPECT	60056	R1	1925
08-12-313-012-0000	200	E	HIAWATHA	TL	MOUNT PROSPECT	60056	R1	1959
08-11-416-015-0000	604		CAN DOTA	AV	MOUNT PROSPECT	60056	RA	1925
08-11-418-009-0000	522	W	COUNCIL	TL	MOUNT PROSPECT	60056	RA	1925
08-11-417-020-0000	607		CAN DOTA	AV	MOUNT PROSPECT	60056	RA	1925
08-12-417-020-0000	614	S	OWEN	ST	MOUNT PROSPECT	60056	R1	1955
08-12-417-008-0000	615	S	SCHOOL	ST	MOUNT PROSPECT	60056	R1	1955
08-12-306-016-0000	200	W	COUNCIL	TL	MOUNT PROSPECT	60056	R1	1917
08-10-405-015-0000	503		HATLEN	AV	MOUNT PROSPECT	60056	RX	1962
08-11-419-022-0000	503		HI LUSI	AV	MOUNT PROSPECT	60056	RA	1925
08-12-122-030-0000	320	S	SCHOOL	ST	MOUNT PROSPECT	60056	B5*	1917
08-11-409-001-0000	803		GO WANDO	AV	MOUNT PROSPECT	60056	RA	1925
08-10-306-011-0000	702		NOAH	TE	MOUNT PROSPECT	60056	R1	1976
08-11-430-015-0000	708		I OKA	AV	MOUNT PROSPECT	60056	RA	1925
08-11-430-007-0000	709		HI LUSI	AV	MOUNT PROSPECT	60056	RA	1925
08-13-104-013-0000	10	W	SUNSET	RD	MOUNT PROSPECT	60056	R1	1925
08-13-106-008-0000	815	S	EMERSON	ST	MOUNT PROSPECT	60056	R1	1955
08-10-301-110-0000	2122		HAVEN	ST	MOUNT PROSPECT	60056	R1	1978
08-10-301-108-0000	415		HELENA	AV	MOUNT PROSPECT	60056	R1	1978
08-10-301-109-0000	417		HELENA	AV	MOUNT PROSPECT	60056	R1	1978
08-12-122-003-0000	109	E	PROSPECT	AV	MOUNT PROSPECT	60056	B5	1917
08-10-408-026-0000	1702		MYRTLE	DR	MOUNT PROSPECT	60056	R1	1964
08-12-407-002-0000	503	S	LOUIS	ST	MOUNT PROSPECT	60056	RA	1917
08-12-407-013-0000	502	S	EDWARD	ST	MOUNT PROSPECT	60056	RA	1917
08-12-406-007-0000	513	S	WILLIAM	ST	MOUNT PROSPECT	60056	RA	1917
08-10-402-037-0000	709		CHRIS	LN	MOUNT PROSPECT	60056	R1	1969
08-12-318-012-0000	303	E	BERKSHIRE	LN	MOUNT PROSPECT	60056	R1	1954
08-12-318-013-0000	305	E	BERKSHIRE	LN	MOUNT PROSPECT	60056	R1	1954
08-12-318-014-0000	307	E	BERKSHIRE	LN	MOUNT PROSPECT	60056	R1	1954
08-10-306-012-0000	704		NOAH	TE	MOUNT PROSPECT	60056	R1	1976
08-12-311-037-0000	202	E	COUNCIL	TL	MOUNT PROSPECT	60056	R1	1917
08-11-311-002-0000	1511		BLACKHAWK	DR	MOUNT PROSPECT	60056	RX	1978
08-11-311-001-0000	1531		BLACKHAWK	DR	MOUNT PROSPECT	60056	RX	1978
08-11-310-003-0000	617	S	BUSSE	RD	MOUNT PROSPECT	60056	RX	1978
08-11-310-007-0000	616		EDGEWOOD	LN	MOUNT PROSPECT	60056	RX	1978
08-11-418-003-0000	505		WA PELLA	AV	MOUNT PROSPECT	60056	RA	1925
08-10-413-011-0000	502		CRESTWOOD	LN	MOUNT PROSPECT	60056	R1	1964

08-10-413-012-0000	504		CRESTWOOD	LN	MOUNT PROSPECT	60056	R1	1964
08-13-108-029-0000	913		TOWER	LN	MOUNT PROSPECT	60056	R1	1925
08-13-108-021-0000	910		TOWER	LN	MOUNT PROSPECT	60056	R1	1925
08-13-206-014-0000	810	S	OWEN	ST	MOUNT PROSPECT	60056	R1	1956
08-11-408-014-0000	506		SEE GWUN	AV	MOUNT PROSPECT	60056	RA	1925
08-12-427-017-0000	633	S	ALBERT	ST	MOUNT PROSPECT	60056	R1	1956
08-12-313-008-0000	100	E	HIAWATHA	TL	MOUNT PROSPECT	60056	R1	1959
08-10-301-113-0000	2133		HAVEN	ST	MOUNT PROSPECT	60056	R1	1970
08-12-415-052-0000	713	S	WILLIAM	ST	MOUNT PROSPECT	60056	R1	1955
08-12-424-010-0000	508		MARINA	ST	MOUNT PROSPECT	60056	R1	1917
08-13-109-018-0000	918	S	EMERSON	ST	MOUNT PROSPECT	60056	R1	1925
08-13-108-028-0000	911		TOWER	LN	MOUNT PROSPECT	60056	R1	1925
08-13-201-074-0000	911	S	EDWARD	ST	MOUNT PROSPECT	60056	R1	1958
08-10-413-016-0000	512		CRESTWOOD	LN	MOUNT PROSPECT	60056	R1	1964
08-10-413-017-0000	1800		ESTATES	DR	MOUNT PROSPECT	60056	R1	1964
08-10-414-001-0000	600		CRESTWOOD	LN	MOUNT PROSPECT	60056	R1	1964
08-10-401-014-0000	1710		KIM	AV	MOUNT PROSPECT	60056	R1	1962
08-10-306-004-0000	606		NOAH	TE	MOUNT PROSPECT	60056	R1	1976
08-11-311-008-0000	1431		BLACKHAWK	DR	MOUNT PROSPECT	60056	RX	1978
08-11-430-014-0000	706		I OKA	AV	MOUNT PROSPECT	60056	RA	1925
08-12-421-003-0000	505	S	OWEN	ST	MOUNT PROSPECT	60056	R1	1917
08-12-421-012-0000	504	S	WILLIAM	ST	MOUNT PROSPECT	60056	R1	1917
08-12-322-018-0000	708	S	EMERSON	ST	MOUNT PROSPECT	60056	R1	1965
08-12-308-031-0000	501	S	WILLE	ST	MOUNT PROSPECT	60056	RA	1917
08-12-105-009-0000	17	S	MAPLE	ST	MOUNT PROSPECT	60056	RA	1917
08-12-103-032-0000	50	S	EMERSON	ST	MOUNT PROSPECT	60056	B5C	1917
08-12-312-045-0000	7	E	BERKSHIRE	LN	MOUNT PROSPECT	60056	R1	1952
08-12-312-044-0000	5	E	BERKSHIRE	LN	MOUNT PROSPECT	60056	R1	1952
08-11-311-009-0000	1460		GREENBRIAR	DR	MOUNT PROSPECT	60056	RX	1978
08-13-113-003-0000	305	E	SUNSET	RD	MOUNT PROSPECT	60056	RX	1965
08-12-105-007-0000	13	S	MAPLE	ST	MOUNT PROSPECT	60056	RA	1917
08-12-103-017-0000	30	S	EMERSON	ST	MOUNT PROSPECT	60056	B5C	1917
08-12-109-030-0000	104	E	NORTHWEST	HW	MOUNT PROSPECT	60056	B5C	1917
08-13-111-007-0000	804	S	SCHOOL	ST	MOUNT PROSPECT	60056	RX	1965
08-12-312-043-0000	3	E	BERKSHIRE	LN	MOUNT PROSPECT	60056	R1	1925
08-12-104-019-0000	20	S	MAPLE	ST	MOUNT PROSPECT	60056	RA	1917
08-11-405-015-0000	506		GO WANDO	AV	MOUNT PROSPECT	60056	RA	1925
08-11-402-015-0000	410		CAN DOTA	AV	MOUNT PROSPECT	60056	RA	1925
08-12-319-008-0000	2	W	BERKSHIRE	LN	MOUNT PROSPECT	60056	R1	1925
08-11-217-010-0000	319		WA PELLA	AV	MOUNT PROSPECT	60056	RA	1917
08-11-216-020-0000	600	W	LINCOLN	ST	MOUNT PROSPECT	60056	RA	1917
08-12-214-062-0000	406	E	NORTHWEST	HW	MOUNT PROSPECT	60056	B5	1917
08-10-419-029-0000	2012		SULLIVAN	CT	MOUNT PROSPECT	60056	R1	1969
08-11-218-003-0000	305		HI LUSI	AV	MOUNT PROSPECT	60056	RA	1917
08-11-217-013-0000	304		HI LUSI	AV	MOUNT PROSPECT	60056	RA	1917
08-12-126-003-0000	305	S	MAIN	ST	MOUNT PROSPECT	60056	RA	1917
08-12-118-031-0000	204	S	WILLE	ST	MOUNT PROSPECT	60056	RA	1917
08-10-401-019-0000	1705		RUSTY	DR	MOUNT PROSPECT	60056	R1	1962
08-12-316-011-0000	608	S	ELM	ST	MOUNT PROSPECT	60056	R1	1954
08-12-317-022-0000	608	S	SCHOOL	ST	MOUNT PROSPECT	60056	R1	1954
08-12-113-001-0000	141	W	PROSPECT	AV	MOUNT PROSPECT	60056	B5	1917
08-12-113-001-0000	143	W	PROSPECT	AV	MOUNT PROSPECT	60056	B5	1917
08-12-105-018-0000	14	S	ELM	ST	MOUNT PROSPECT	60056	RA	1917
08-12-113-012-0000	101	W	PROSPECT	AV	MOUNT PROSPECT	60056	B5	1917
08-11-411-021-0000	517		CAN DOTA	AV	MOUNT PROSPECT	60056	RA	1925
08-11-408-016-0000	510		SEE GWUN	AV	MOUNT PROSPECT	60056	RA	1925
08-10-419-012-0000	600		CAROL	LN	MOUNT PROSPECT	60056	RX	1964
08-10-419-014-0000	2001		ESTATES	DR	MOUNT PROSPECT	60056	R1	1964
08-10-403-009-0000	1715		MARTHA	LN	MOUNT PROSPECT	60056	R1	1964
08-10-403-008-0000	1717		MARTHA	LN	MOUNT PROSPECT	60056	R1	1964
08-11-408-005-0000	509		WE GO	TL	MOUNT PROSPECT	60056	RA	1925
08-11-400-035-0000	415		WE GO	TL	MOUNT PROSPECT	60056	RA	1925

08-11-400-036-0000	421		WE GO	TL	MOUNT PROSPECT	60056	RA	1925
08-12-107-006-0000	0	W	NORTHWEST	HW	MOUNT PROSPECT	60056	B5C	1917
08-13-100-015-0000	802	S	MAIN	ST	MOUNT PROSPECT	60056	R1	1925
08-12-105-002-0000	3	S	MAPLE	ST	MOUNT PROSPECT	60056	RA	1917
08-10-409-001-0000	701		CRESTWOOD	LN	MOUNT PROSPECT	60056	R1	1964
08-10-409-011-0000	1701		MYRTLE	DR	MOUNT PROSPECT	60056	R1	1964
08-10-406-014-0000	701		HATLEN	AV	MOUNT PROSPECT	60056	RX	1964
08-10-409-012-0000	703		CRESTWOOD	LN	MOUNT PROSPECT	60056	R1	1964
08-10-306-027-0000	705		NOAH	TE	MOUNT PROSPECT	60056	R1	1976
08-12-418-028-0000	708	S	WILLIAM	ST	MOUNT PROSPECT	60056	R1	1955
08-12-419-001-0000	401	E	BERKSHIRE	LN	MOUNT PROSPECT	60056	R1	1955
08-12-419-002-0000	403	E	BERKSHIRE	LN	MOUNT PROSPECT	60056	R1	1955
08-12-418-029-0000	710	S	WILLIAM	ST	MOUNT PROSPECT	60056	R1	1955
08-11-430-005-0000	705		HI LUSI	AV	MOUNT PROSPECT	60056	RA	1925
08-11-431-014-0000	706	S	ELMHURST	RD	MOUNT PROSPECT	60056	RA	1925
08-11-426-009-0000	702		CAN DOTA	AV	MOUNT PROSPECT	60056	RA	1925
08-10-306-031-0000	2109		PRENDERGAST	LN	MOUNT PROSPECT	60056	RX*	1976
08-10-301-068-0000	2110		LAWRENCE	LN	MOUNT PROSPECT	60056	R1	1969
08-10-301-069-0000	2112		LAWRENCE	LN	MOUNT PROSPECT	60056	R1	1969
08-10-301-070-0000	2114		LAWRENCE	LN	MOUNT PROSPECT	60056	R1	1969
08-10-301-071-0000	2116		LAWRENCE	LN	MOUNT PROSPECT	60056	R1	1969
08-10-301-050-0000	2110		JODY	CT	MOUNT PROSPECT	60056	R1	1968
08-12-418-019-0000	608	S	WILLIAM	ST	MOUNT PROSPECT	60056	R1	1955
08-11-427-003-0000	705		CAN DOTA	AV	MOUNT PROSPECT	60056	RA	1925
08-14-207-003-0000	905		HI LUSI	AV	MOUNT PROSPECT	60056	R1	1925
08-13-201-021-0000	901		GOLFVIEW	DR	MOUNT PROSPECT	60056	R1	1958
08-13-201-027-0000	1009		GOLFVIEW	DR	MOUNT PROSPECT	60056	R1	1958
08-13-201-025-0000	1005		GOLFVIEW	DR	MOUNT PROSPECT	60056	R1	1958
08-14-118-010-0000	1208		ROBIN	LN	MOUNT PROSPECT	60056	R1	1961
08-12-313-034-0000	104	E	LONNQUIST	BL	MOUNT PROSPECT	60056	R1	1959
08-14-206-012-0000	802	S	ELMHURST	RD	MOUNT PROSPECT	60056	R1	1925
08-12-101-004-0000	109	W	CENTRAL	RD	MOUNT PROSPECT	60056	B5C*	1917
08-12-101-004-0000	111	W	CENTRAL	RD	MOUNT PROSPECT	60056	B5C*	1917
08-14-207-009-0000	917		HI LUSI	AV	MOUNT PROSPECT	60056	R1	1925
08-14-207-019-0000	916		I OKA	AV	MOUNT PROSPECT	60056	R1	1925
08-13-100-013-0000	3	W	LONNQUIST	BL	MOUNT PROSPECT	60056	R1	1925
08-12-306-018-0000	512	S	PINE	ST	MOUNT PROSPECT	60056	R1	1917
08-13-111-008-0000	806	S	SCHOOL	ST	MOUNT PROSPECT	60056	RX	1965
08-10-405-013-0000	507		HATLEN	AV	MOUNT PROSPECT	60056	RX	1964
08-10-407-014-0000	1705		KIM	AV	MOUNT PROSPECT	60056	R1	1964
08-11-411-020-0000	513		CAN DOTA	AV	MOUNT PROSPECT	60056	RA	1925
08-12-407-011-0000	521	S	LOUIS	ST	MOUNT PROSPECT	60056	RA	1917
08-10-306-013-0000	706		NOAH	TE	MOUNT PROSPECT	60056	R1	1976
08-10-306-026-0000	707		NOAH	TE	MOUNT PROSPECT	60056	R1	1976
08-12-306-013-0000	511	S	ELMHURST	RD	MOUNT PROSPECT	60056	R1	1917
08-10-400-027-0000	2005	W	LINCOLN	ST	MOUNT PROSPECT	60056	R1	1970
08-10-400-028-0000	2007	W	LINCOLN	ST	MOUNT PROSPECT	60056	R1	1970
08-10-306-033-0000	2105		PRENDERGAST	LN	MOUNT PROSPECT	60056	RX*	1976
08-12-421-004-0000	507	S	OWEN	ST	MOUNT PROSPECT	60056	R1	1917
08-12-105-003-0000	5	S	MAPLE	ST	MOUNT PROSPECT	60056	RA	1917
08-10-408-020-0000	1714		MYRTLE	DR	MOUNT PROSPECT	60056	R1	1964
08-13-112-006-0000	210	E	GOLF	RD	MOUNT PROSPECT	60056	RX	1965
08-13-206-015-0000	812	S	OWEN	ST	MOUNT PROSPECT	60056	R1	1956
08-11-106-011-0000	1004	W	LINCOLN	ST	MOUNT PROSPECT	60056	R1	1953
08-11-106-010-0000	1006	W	LINCOLN	ST	MOUNT PROSPECT	60056	R1	1953
08-11-216-013-0000	304		WA PELLA	AV	MOUNT PROSPECT	60056	RA	1917
08-10-305-001-0000	614		ST CECILIA	DR	MOUNT PROSPECT	60056	R1	1976
08-10-306-008-0000	614		NOAH	TE	MOUNT PROSPECT	60056	R1	1976
08-12-312-023-0000	600	S	PINE	ST	MOUNT PROSPECT	60056	R1	1925
08-12-421-013-0000	508	S	WILLIAM	ST	MOUNT PROSPECT	60056	R1	1917
08-12-307-021-0000	518	S	WILLE	ST	MOUNT PROSPECT	60056	R1	1917
08-12-420-012-0000	504	S	OWEN	ST	MOUNT PROSPECT	60056	R1	1917

08-12-120-009-0000	211	S	MAIN	ST		MOUNT PROSPECT	60056	RA	1917
08-10-409-008-0000	1707		MYRTLE	DR		MOUNT PROSPECT	60056	R1	1964
08-11-216-012-0000	302		WA PELLA	AV		MOUNT PROSPECT	60056	RA	1917
08-12-314-003-0000	705	S	ELMHURST	RD		MOUNT PROSPECT	60056	R1	1925
08-12-108-032-0000	105	S	MAIN	ST	1	MOUNT PROSPECT	60056	B5C	1917
08-13-208-022-0000	920	S	OWEN	ST		MOUNT PROSPECT	60056	R1	1956
08-12-312-005-0000	605	S	ELMHURST	RD		MOUNT PROSPECT	60056	R1	1925
08-12-314-002-0000	703	S	ELMHURST	RD		MOUNT PROSPECT	60056	R1	1925
08-12-108-032-0000	111	S	MAIN	ST	1	MOUNT PROSPECT	60056	B5C	1917
08-11-221-011-0000	700	W	MILBURN	AV		MOUNT PROSPECT	60056	R1	1925
08-11-410-031-0000	511		NA WA TA	AV		MOUNT PROSPECT	60056	RA	1925
08-11-410-017-0000	512		CAN DOTA	AV		MOUNT PROSPECT	60056	RA	1925
08-11-418-012-0000	504		HI LUSI	AV		MOUNT PROSPECT	60056	RA	1925
08-12-322-001-0000	701	S	MAIN	ST		MOUNT PROSPECT	60056	R1	1925
08-10-419-007-0000	512		CAROL	LN		MOUNT PROSPECT	60056	R1	1966
08-10-407-024-0000	1718		ESTATES	DR		MOUNT PROSPECT	60056	R1	1964
08-11-406-016-0000	410		I OKA	AV		MOUNT PROSPECT	60056	RA	1925
08-12-109-030-0000	121	S	EMERSON	ST		MOUNT PROSPECT	60056	B5C	1917
08-11-217-006-0000	311		WA PELLA	AV		MOUNT PROSPECT	60056	RA	1917
08-11-216-016-0000	310		WA PELLA	AV		MOUNT PROSPECT	60056	RA	1917
08-13-108-038-0000	912		COUNTRY	LN		MOUNT PROSPECT	60056	R1	1925
08-13-101-014-0000	917	S	EMERSON	ST		MOUNT PROSPECT	60056	R1	1925
08-10-413-015-0000	510		CRESTWOOD	LN		MOUNT PROSPECT	60056	R1	1964
08-12-317-019-0000	602	S	SCHOOL	ST		MOUNT PROSPECT	60056	R1	1954
08-12-421-015-0000	512	S	WILLIAM	ST		MOUNT PROSPECT	60056	R1	1917
08-12-420-007-0000	513	S	SCHOOL	ST		MOUNT PROSPECT	60056	R1	1917
08-12-420-016-0000	512	S	OWEN	ST		MOUNT PROSPECT	60056	R1	1917
08-12-421-007-0000	513	S	OWEN	ST		MOUNT PROSPECT	60056	R1	1917
08-12-421-016-0000	514	S	WILLIAM	ST		MOUNT PROSPECT	60056	R1	1917
08-12-420-008-0000	515	S	SCHOOL	ST		MOUNT PROSPECT	60056	R1	1917
08-12-420-017-0000	514	S	OWEN	ST		MOUNT PROSPECT	60056	R1	1917
08-12-312-039-0000	3	W	BERKSHIRE	LN		MOUNT PROSPECT	60056	R1	1925
08-12-109-025-0000	115	S	EMERSON	ST		MOUNT PROSPECT	60056	B5C	1917
08-12-319-015-0000	8	W	BERKSHIRE	LN		MOUNT PROSPECT	60056	R1	1925
08-13-113-010-0000	916	S	SCHOOL	ST		MOUNT PROSPECT	60056	RX	1965
08-13-112-004-0000	918	S	ELM	ST		MOUNT PROSPECT	60056	RX	1965
08-12-104-013-0000	6	S	MAPLE	ST		MOUNT PROSPECT	60056	RA	1917
08-13-207-014-0000	810	S	WILLIAM	ST		MOUNT PROSPECT	60056	R1	1956
08-13-113-006-0000	917	S	ELM	ST		MOUNT PROSPECT	60056	RX	1965
08-12-119-019-0000	214	S	MAIN	ST		MOUNT PROSPECT	60056	RA	1917
08-12-118-018-0000	210	S	WILLE	ST		MOUNT PROSPECT	60056	RA	1917
08-12-119-008-0000	215	S	WILLE	ST		MOUNT PROSPECT	60056	RA	1917
08-12-119-022-0000	220	S	MAIN	ST		MOUNT PROSPECT	60056	RA	1917
08-12-105-004-0000	7	S	MAPLE	ST		MOUNT PROSPECT	60056	RA	1917
08-10-409-018-0000	1710		MARTHA	LN		MOUNT PROSPECT	60056	R1	1964
08-11-106-007-0000	1104	W	LINCOLN	ST		MOUNT PROSPECT	60056	R1	1953
08-11-106-006-0000	1106	W	LINCOLN	ST		MOUNT PROSPECT	60056	R1	1953
08-12-214-056-0000	221	S	SCHOOL	ST		MOUNT PROSPECT	60056	R2	1917
08-13-100-020-0000	8		ORCHARD	PL		MOUNT PROSPECT	60056	R1	1925
08-11-221-001-0000	810	W	MILBURN	AV		MOUNT PROSPECT	60056	R1	1925
08-13-106-015-0000	810	S	MAPLE	ST		MOUNT PROSPECT	60056	R1	1959
08-11-423-007-0000	304	W	HIAWATHA	TL		MOUNT PROSPECT	60056	RA	1925
08-10-419-032-0000	2018		SULLIVAN	CT		MOUNT PROSPECT	60056	R1	1969
08-10-414-009-0000	706		CRESTWOOD	LN		MOUNT PROSPECT	60056	R1	1964
08-12-313-040-0000	103	E	HIAWATHA	TL		MOUNT PROSPECT	60056	R1	1959
08-11-411-019-0000	600	W	SHA BONEE	TL		MOUNT PROSPECT	60056	RA	1925
08-11-221-008-0000	706	W	MILBURN	AV		MOUNT PROSPECT	60056	R1	1925
08-11-310-005-0000	612		EDGEWOOD	LN		MOUNT PROSPECT	60056	RX	1978
08-11-310-002-0000	613	S	BUSSE	RD		MOUNT PROSPECT	60056	RX	1978
08-12-315-015-0000	604	S	MAPLE	ST		MOUNT PROSPECT	60056	R1	1954
08-12-316-005-0000	607	S	MAPLE	ST		MOUNT PROSPECT	60056	R1	1954
08-11-405-006-0000	506		GO WANDO	AV		MOUNT PROSPECT	60056	RA	1925

08-11-408-015-0000	508		SEE GWUN	AV			MOUNT PROSPECT	60056	RA	1925
08-11-420-015-0000	508	S	ELMHURST	RD			MOUNT PROSPECT	60056	RA	1925
08-10-306-030-0000	2111		PRENDERGAST	LN			MOUNT PROSPECT	60056	RX*	1976
08-10-306-029-0000	701		NOAH	TE			MOUNT PROSPECT	60056	R1	1976
08-13-104-014-0000	8	W	SUNSET	RD			MOUNT PROSPECT	60056	R1	1925
08-10-419-008-0000	514		CAROL	LN			MOUNT PROSPECT	60056	R1	1966
08-10-306-001-0000	600		NOAH	TE			MOUNT PROSPECT	60056	R1	1976
08-12-305-003-0000	300	E	COUNCIL	TL			MOUNT PROSPECT	60056	R1	1917
08-12-102-064-0000	20	W	NORTHWEST	HW			MOUNT PROSPECT	60056	B5C*	1917
08-12-113-001-0000	139	W	PROSPECT	AV			MOUNT PROSPECT	60056	B5	1917
08-12-322-014-0000	702	S	EMERSON	ST			MOUNT PROSPECT	60056	R1	1965
08-13-108-032-0000	900		COUNTRY	LN			MOUNT PROSPECT	60056	R1	1925
08-13-111-001-0000	801	S	ELM	ST			MOUNT PROSPECT	60056	RX	1965
08-11-314-008-0000	619		GLENDALE	LN			MOUNT PROSPECT	60056	RX	1978
08-11-310-009-0000	1560		BLACKHAWK	DR			MOUNT PROSPECT	60056	RX	1978
08-12-321-004-0000	13	W	HIAWATHA	TL			MOUNT PROSPECT	60056	R1	1925
08-14-206-014-0000	806	S	ELMHURST	RD			MOUNT PROSPECT	60056	R1	1925
08-14-206-013-0000	804	S	ELMHURST	RD			MOUNT PROSPECT	60056	R1	1925
08-14-205-007-0000	803		HI LUSI	AV			MOUNT PROSPECT	60056	R1	1925
08-12-100-013-0000	200	W	NORTHWEST	HW		112	MOUNT PROSPECT	60056	B5C	1917
08-10-306-028-0000	703		NOAH	TE			MOUNT PROSPECT	60056	RX*	1976
08-10-413-014-0000	508		CRESTWOOD	LN			MOUNT PROSPECT	60056	R1	1964
08-12-315-012-0000	611	S	EMERSON	ST			MOUNT PROSPECT	60056	R1	1954
08-11-402-005-0000	409		NA WA TA	AV			MOUNT PROSPECT	60056	RA	1925
08-12-126-002-0000	303	S	MAIN	ST			MOUNT PROSPECT	60056	RA	1917
08-12-311-036-0000	200	E	COUNCIL	TL			MOUNT PROSPECT	60056	R1	1917
08-10-408-009-0000	1709		ESTATES	DR			MOUNT PROSPECT	60056	R1	1964
08-12-320-003-0000	605	S	MAIN	ST			MOUNT PROSPECT	60056	R1	1925
08-11-410-014-0000	506		CAN DOTA	AV			MOUNT PROSPECT	60056	RA	1925
08-11-416-005-0000	609		NA WA TA	AV			MOUNT PROSPECT	60056	RA	1925
08-12-316-009-0000	604	S	ELM	ST			MOUNT PROSPECT	60056	R1	1954
08-12-317-020-0000	604	S	SCHOOL	ST			MOUNT PROSPECT	60056	R1	1954
08-12-317-012-0000	605	S	ELM	ST			MOUNT PROSPECT	60056	R1	1954
08-12-313-009-0000	102	E	HIAWATHA	TL			MOUNT PROSPECT	60056	R1	1959
08-12-313-014-0000	204	E	HIAWATHA	TL			MOUNT PROSPECT	60056	R1	1959
08-10-305-015-0000	613		NOAH	TE			MOUNT PROSPECT	60056	R1	1976
08-13-101-013-0000	909	S	EMERSON	ST			MOUNT PROSPECT	60056	R1	1955
08-13-109-016-0000	914		EMERSON	CT			MOUNT PROSPECT	60056	R1	1925
08-12-101-004-0000	107	W	CENTRAL	RD			MOUNT PROSPECT	60056	B5C*	1917
08-12-108-031-0000	101	S	MAIN	ST			MOUNT PROSPECT	60056	B5C	1917
08-12-122-017-0000	237	E	PROSPECT	AV			MOUNT PROSPECT	60056	I1	1917
08-12-315-014-0000	602	S	MAPLE	ST			MOUNT PROSPECT	60056	R1	1954
08-12-316-004-0000	605	S	MAPLE	ST			MOUNT PROSPECT	60056	R1	1954
08-10-417-017-0000	1720	W	LONNQUIST	BL			MOUNT PROSPECT	60056	R1	1965
08-12-311-033-0000	300	E	COUNCIL	TL			MOUNT PROSPECT	60056	R1	1917
08-12-310-016-0000	516	S	MAPLE	ST			MOUNT PROSPECT	60056	R1	1917
08-12-310-017-0000	108	E	COUNCIL	TL			MOUNT PROSPECT	60056	R1	1917
08-14-109-013-0000	923	S	LANCASTER	AV			MOUNT PROSPECT	60056	R1	1963
08-12-111-012-0000	100	S	SCHOOL	ST			MOUNT PROSPECT	60056	RA	1917
08-12-311-039-0000	206	E	COUNCIL	TL			MOUNT PROSPECT	60056	R1	1917
08-12-417-016-0000	606	S	OWEN	ST			MOUNT PROSPECT	60056	R1	1955
08-12-415-049-0000	706	S	LOUIS	ST			MOUNT PROSPECT	60056	R1	1955
08-12-312-048-0000	9	W	BERKSHIRE	LN			MOUNT PROSPECT	60056	R1	1925
08-12-417-009-0000	617	S	SCHOOL	ST			MOUNT PROSPECT	60056	R1	1955
08-12-417-021-0000	616	S	OWEN	ST			MOUNT PROSPECT	60056	R1	1955
08-10-419-015-0000	603		CAROL	LN			MOUNT PROSPECT	60056	R1	1964
08-10-419-024-0000	604		CAROL	LN			MOUNT PROSPECT	60056	RX	1964
08-10-419-016-0000	605		CAROL	LN			MOUNT PROSPECT	60056	R1	1966
08-10-419-023-0000	606		CAROL	LN			MOUNT PROSPECT	60056	RX	1966
08-10-305-007-0000	602		ST CECILIA	DR			MOUNT PROSPECT	60056	R1	1976
08-12-320-009-0000	604	S	EMERSON	ST			MOUNT PROSPECT	60056	R1	1952
08-12-319-006-0000	606	S	MAIN	ST			MOUNT PROSPECT	60056	R1	1925

08-11-311-003-0000	1471		BLACKHAWK	DR	MOUNT PROSPECT	60056	RX	1978
08-12-103-025-0000	30	S	EMERSON	ST	MOUNT PROSPECT	60056	B5C	1917
08-12-104-018-0000	16	S	MAPLE	ST	MOUNT PROSPECT	60056	RA	1917
08-12-105-008-0000	15	S	MAPLE	ST	MOUNT PROSPECT	60056	RA	1917
08-11-412-012-0000	500	W	SHA BONEE	TL	MOUNT PROSPECT	60056	RA	1925
08-11-410-002-0000	503		NA WA TA	AV	MOUNT PROSPECT	60056	RA	1925
08-12-316-010-0000	606	S	ELM	ST	MOUNT PROSPECT	60056	R1	1954
08-12-317-013-0000	607	S	ELM	ST	MOUNT PROSPECT	60056	R1	1954
08-12-317-021-0000	606	S	SCHOOL	ST	MOUNT PROSPECT	60056	R1	1954
08-11-401-016-0000	410		NA WA TA	AV	MOUNT PROSPECT	60056	RA	1925
08-10-304-009-0000	609		ST CECILIA	DR	MOUNT PROSPECT	60056	R1	1976
08-10-419-017-0000	607		CAROL	LN	MOUNT PROSPECT	60056	R1	1966
08-12-417-005-0000	609	S	SCHOOL	ST	MOUNT PROSPECT	60056	R1	1955
08-12-418-022-0000	614	S	WILLIAM	ST	MOUNT PROSPECT	60056	R1	1955
08-13-100-014-0000	1	W	LONNQUIST	BL	MOUNT PROSPECT	60056	R1	1925
08-10-305-012-0000	607		NOAH	TE	MOUNT PROSPECT	60056	R1	1976
08-11-310-001-0000	609	S	BUSSE	RD	MOUNT PROSPECT	60056	RX	1978
08-13-104-001-0000	817	S	ELMHURST	RD	MOUNT PROSPECT	60056	R1	1925
08-13-104-004-0000	202	W	SUNSET	RD	MOUNT PROSPECT	60056	R1	1925
08-11-419-015-0000	506		I OKA	AV	MOUNT PROSPECT	60056	RA	1925
08-11-410-025-0000	507		NA WA TA	AV	MOUNT PROSPECT	60056	RA	1925
08-12-113-016-0000	121	S	PINE	ST	MOUNT PROSPECT	60056	RA	1917
08-12-418-001-0000	501	E	COUNCIL	TL	MOUNT PROSPECT	60056	R1	1955
08-10-306-007-0000	612		NOAH	TE	MOUNT PROSPECT	60056	R1	1976
08-10-305-002-0000	612		ST CECILIA	DR	MOUNT PROSPECT	60056	R1	1976
08-12-119-005-0000	209	S	WILLE	ST	MOUNT PROSPECT	60056	RA	1917
08-10-304-004-0000	608		MEIER	RD	MOUNT PROSPECT	60056	R1	1976
08-11-407-023-0000	300	S	ELMHURST	AV	MOUNT PROSPECT	60056	R2	1925
08-12-321-008-0000	5	W	HIAWATHA	TL	MOUNT PROSPECT	60056	R1	1925
08-11-314-001-0000	1450		BLACKHAWK	DR	MOUNT PROSPECT	60056	RX	1978
08-12-306-020-0000	516	S	PINE	ST	MOUNT PROSPECT	60056	R1	1917
08-12-307-018-0000	517	S	PINE	ST	MOUNT PROSPECT	60056	R1	1917
08-11-217-009-0000	317		WA PELLA	AV	MOUNT PROSPECT	60056	RA	1917
08-11-216-019-0000	316		WA PELLA	AV	MOUNT PROSPECT	60056	RA	1917
08-10-407-009-0000	1715		KIM	AV	MOUNT PROSPECT	60056	R1	1964
08-10-407-008-0000	1717		KIM	AV	MOUNT PROSPECT	60056	R1	1964
08-11-217-001-0000	301		WA PELLA	AV	MOUNT PROSPECT	60056	RA	1917
08-11-410-026-0000	509		NA WA TA	AV	MOUNT PROSPECT	60056	RA	1925
08-11-415-011-0000	610		NA WA TA	AV	MOUNT PROSPECT	60056	RA	1925
08-11-407-033-0000	300	S	ELMHURST	AV	MOUNT PROSPECT	60056	R2	1925
08-11-406-020-0000	418		I OKA	AV	MOUNT PROSPECT	60056	RA	1925
08-10-416-016-0000	511		CAROL	LN	MOUNT PROSPECT	60056	R1	1966
08-10-409-016-0000	1714		MARTHA	LN	MOUNT PROSPECT	60056	R1	1964
08-12-315-018-0000	601	S	EMERSON	ST	MOUNT PROSPECT	60056	R1	1955
08-12-315-019-0000	603	S	EMERSON	ST	MOUNT PROSPECT	60056	R1	1955
08-14-209-021-0000	502	W	GOLF	RD	MOUNT PROSPECT	60056	R1	1925
08-14-209-020-0000	504	W	GOLF	RD	MOUNT PROSPECT	60056	R1	1925
08-13-100-023-0000	104		ORCHARD	PL	MOUNT PROSPECT	60056	R1	1925
08-13-100-022-0000	102		ORCHARD	PL	MOUNT PROSPECT	60056	R1	1925
08-11-405-008-0000	502		GO WANDO	AV	MOUNT PROSPECT	60056	RA	1925
08-11-401-022-0000	411		SEE GWUN	AV	MOUNT PROSPECT	60056	RA	1925
08-11-426-011-0000	706		CAN DOTA	AV	MOUNT PROSPECT	60056	RA	1925
08-13-104-006-0000	112	W	SUNSET	RD	MOUNT PROSPECT	60056	R1	1925
08-12-320-004-0000	607	S	MAIN	ST	MOUNT PROSPECT	60056	R1	1925
08-12-124-013-0000	304	S	WILLE	ST	MOUNT PROSPECT	60056	RA	1917
08-12-125-003-0000	305	S	WILLE	ST	MOUNT PROSPECT	60056	RA	1917
08-10-416-021-0000	503		CAROL	LN	MOUNT PROSPECT	60056	R1	1965
08-12-306-015-0000	515	S	ELMHURST	RD	MOUNT PROSPECT	60056	R1	1917
08-10-403-026-0000	1724		MARTIN	LN	MOUNT PROSPECT	60056	R1	1965
08-12-418-016-0000	602	S	WILLIAM	ST	MOUNT PROSPECT	60056	R1	1955
08-12-417-003-0000	605	S	SCHOOL	ST	MOUNT PROSPECT	60056	R1	1955
08-13-110-011-0000	811	S	MAPLE	ST	MOUNT PROSPECT	60056	R1	1959

08-13-106-016-0000	812	S	MAPLE	ST			MOUNT PROSPECT	60056	R1	1959
08-12-318-008-0000	205	E	BERKSHIRE	LN			MOUNT PROSPECT	60056	R1	1954
08-12-317-029-0000	306	E	BERKSHIRE	LN			MOUNT PROSPECT	60056	R1	1954
08-12-317-028-0000	304	E	BERKSHIRE	LN			MOUNT PROSPECT	60056	R1	1954
08-11-423-002-0000	305		MAN A WA	TL			MOUNT PROSPECT	60056	RA	1925
08-11-426-006-0000	709		NA WA TA	AV			MOUNT PROSPECT	60056	RA	1925
08-13-100-012-0000	5	W	LONNQUIST	BL			MOUNT PROSPECT	60056	R1	1925
08-13-201-033-0000	903	S	ALBERT	ST			MOUNT PROSPECT	60056	R1	1958
08-12-416-043-0000	634	S	EDWARD	ST			MOUNT PROSPECT	60056	R1	1955
08-11-425-005-0000	709		SEE GWUN	AV			MOUNT PROSPECT	60056	RA	1925
08-14-214-014-0000	902		NA WA TA	AV			MOUNT PROSPECT	60056	R1	1925
08-10-403-027-0000	713		CRESTWOOD	LN			MOUNT PROSPECT	60056	R1	1965
08-12-113-007-0000	111	W	PROSPECT	AV			MOUNT PROSPECT	60056	B5	1917
08-11-221-006-0000	800	W	MILBURN	AV			MOUNT PROSPECT	60056	R1	1925
08-11-221-004-0000	804	W	MILBURN	AV			MOUNT PROSPECT	60056	R1	1925
08-11-221-003-0000	806	W	MILBURN	AV			MOUNT PROSPECT	60056	R1	1925
08-10-414-018-0000	724		CRESTWOOD	LN			MOUNT PROSPECT	60056	R1	1965
08-13-104-002-0000	819	S	ELMHURST	RD			MOUNT PROSPECT	60056	R1	1925
08-13-109-005-0000	9	E	SUNSET	RD			MOUNT PROSPECT	60056	R1	1955
08-15-202-073-0000	1028		ARBOR	CT			MOUNT PROSPECT	60056	R2*	1969
08-11-430-012-0000	702		I OKA	AV			MOUNT PROSPECT	60056	RA	1925
08-12-113-002-0000	137	W	PROSPECT	AV			MOUNT PROSPECT	60056	B5	1917
08-10-301-047-0000	2104		JODY	CT			MOUNT PROSPECT	60056	R1	1968
08-11-428-002-0000	505		MAN A WA	TL			MOUNT PROSPECT	60056	RA	1925
08-14-105-004-0000	800		ROBERT	DR			MOUNT PROSPECT	60056	RX	1965
08-15-202-077-0000	1036		ARBOR	CT			MOUNT PROSPECT	60056	R2*	1969
08-14-126-003-0000	1224		GLENN	LN			MOUNT PROSPECT	60056	R1	1962
08-14-126-002-0000	1222		GLENN	LN			MOUNT PROSPECT	60056	R1	1962
08-14-214-024-0000	922		NA WA TA	AV			MOUNT PROSPECT	60056	R1	1925
08-13-110-013-0000	815	S	MAPLE	ST			MOUNT PROSPECT	60056	R1	1959
08-12-108-032-0000	111	S	MAIN	ST		2	MOUNT PROSPECT	60056	B5C	1917
08-10-414-014-0000	716		CRESTWOOD	LN			MOUNT PROSPECT	60056	R1	1965
08-11-310-006-0000	614		EDGEWOOD	LN			MOUNT PROSPECT	60056	RX	1978
08-13-100-040-0000	5		ORCHARD	PL			MOUNT PROSPECT	60056	R1	1925
08-11-417-011-0000	504		WA PELLA	AV			MOUNT PROSPECT	60056	RA	1925
08-11-418-017-0000	514		HI LUSI	AV			MOUNT PROSPECT	60056	RA	1925
08-12-310-018-0000	110	E	COUNCIL	TL			MOUNT PROSPECT	60056	R1	1917
08-10-407-007-0000	1719		KIM	AV			MOUNT PROSPECT	60056	R1	1964
08-12-315-011-0000	609	S	EMERSON	ST			MOUNT PROSPECT	60056	R1	1954
08-11-425-009-0000	702		NA WA TA	AV			MOUNT PROSPECT	60056	RA	1925
08-11-425-002-0000	703		SEE GWUN	AV			MOUNT PROSPECT	60056	RA	1925
08-12-104-014-0000	8	S	MAPLE	ST			MOUNT PROSPECT	60056	RA	1917
08-10-403-029-0000	1719		MARTHA	LN			MOUNT PROSPECT	60056	R1	1965
08-11-417-013-0000	508		WA PELLA	AV			MOUNT PROSPECT	60056	RA	1925
08-13-108-017-0000	902		TOWER	LN			MOUNT PROSPECT	60056	R1	1925
08-13-108-024-0000	900		TOWER	LN			MOUNT PROSPECT	60056	R1	1925
08-10-414-011-0000	710		CRESTWOOD	LN			MOUNT PROSPECT	60056	R1	1965
08-10-304-003-0000	610		MEIER	RD			MOUNT PROSPECT	60056	R1	1976
08-12-312-049-0000	105	W	BERKSHIRE	LN			MOUNT PROSPECT	60056	R1	1925
08-12-419-008-0000	400	E	LONNQUIST	BL			MOUNT PROSPECT	60056	R1	1955
08-10-306-015-0000	710		NOAH	TE			MOUNT PROSPECT	60056	R1	1976
08-13-201-034-0000	901	S	ALBERT	ST			MOUNT PROSPECT	60056	R1	1958
08-12-125-013-0000	304	S	MAIN	ST			MOUNT PROSPECT	60056	RA	1917
08-11-106-001-0000	1206	W	LINCOLN	ST			MOUNT PROSPECT	60056	R1	1953
08-11-216-011-0000	300		WA PELLA	AV			MOUNT PROSPECT	60056	RA	1917
08-11-218-012-0000	302		I OKA	AV			MOUNT PROSPECT	60056	RA	1917
08-12-322-003-0000	705	S	MAIN	ST			MOUNT PROSPECT	60056	R1	1925
08-12-113-006-0000	127	W	PROSPECT	AV			MOUNT PROSPECT	60056	B5	1917
08-13-100-035-0000	105		ORCHARD	PL			MOUNT PROSPECT	60056	R1	1925
08-13-100-048-0000	811	S	MAIN	ST			MOUNT PROSPECT	60056	R1	1925
08-12-120-011-0000	215	S	MAIN	ST			MOUNT PROSPECT	60056	RA	1917
08-10-301-079-0000	2200		LAWRENCE	LN			MOUNT PROSPECT	60056	R1	1970

08-10-301-078-0000	2202		LAWRENCE	LN	MOUNT PROSPECT	60056	R1	1970
08-10-305-013-0000	609		NOAH	TE	MOUNT PROSPECT	60056	R1	1976
08-12-104-010-0000	21	S	EMERSON	ST	MOUNT PROSPECT	60056	R1	1917
08-10-305-016-0000	615		NOAH	TE	MOUNT PROSPECT	60056	R1	1976
08-10-306-009-0000	616		NOAH	TE	MOUNT PROSPECT	60056	R1	1976
08-10-306-010-0000	700		NOAH	TE	MOUNT PROSPECT	60056	R1	1976
08-12-313-018-0000	300	E	HIAWATHA	TL	MOUNT PROSPECT	60056	R1	1959
08-12-313-041-0000	105	E	HIAWATHA	TL	MOUNT PROSPECT	60056	R1	1959
08-11-217-015-0000	308		HI LUSI	AV	MOUNT PROSPECT	60056	RA	1917
08-11-403-005-0000	409		CAN DOTA	AV	MOUNT PROSPECT	60056	RA	1925
08-11-403-012-0000	600		GO WANDO	AV	MOUNT PROSPECT	60056	RA	1925
08-11-401-021-0000	409		SEE GWUN	AV	MOUNT PROSPECT	60056	RA	1925
08-11-401-015-0000	408		NA WA TA	AV	MOUNT PROSPECT	60056	RA	1925
08-12-214-036-0000	212	S	OWEN	ST	MOUNT PROSPECT	60056	R2	1917
08-12-103-031-0000	50	S	EMERSON	ST	MOUNT PROSPECT	60056	B5C	1917
08-11-406-006-0000	411		HI LUSI	AV	MOUNT PROSPECT	60056	RA	1925
08-11-401-004-0000	407		SEE GWUN	AV	MOUNT PROSPECT	60056	RA	1925
08-11-407-005-0000	409		I OKA	AV	MOUNT PROSPECT	60056	RA	1925
08-12-309-018-0000	517	S	MAIN	ST	MOUNT PROSPECT	60056	R1	1917
08-12-308-024-0000	518	S	MAIN	ST	MOUNT PROSPECT	60056	R1	1917
08-12-309-019-0000	519	S	MAIN	ST	MOUNT PROSPECT	60056	R1	1917
08-10-405-012-0000	509		HATLEN	AV	MOUNT PROSPECT	60056	RX	1964
08-10-414-002-0000	1803		ESTATES	DR	MOUNT PROSPECT	60056	R1	1964
08-10-414-003-0000	1805		ESTATES	DR	MOUNT PROSPECT	60056	R1	1964
08-10-414-004-0000	602		CRESTWOOD	LN	MOUNT PROSPECT	60056	R1	1964
08-10-414-005-0000	604		CRESTWOOD	LN	MOUNT PROSPECT	60056	R1	1964
08-10-414-006-0000	700		CRESTWOOD	LN	MOUNT PROSPECT	60056	R1	1964
08-10-414-007-0000	702		CRESTWOOD	LN	MOUNT PROSPECT	60056	R1	1964
08-10-414-008-0000	704		CRESTWOOD	LN	MOUNT PROSPECT	60056	R1	1964
08-12-100-008-0000	4	S	PINE	ST	MOUNT PROSPECT	60056	B5C	1917
08-12-103-019-0000	12	E	BUSSE	AV	MOUNT PROSPECT	60056	B5C	1917
08-12-310-013-0000	515	S	EMERSON	ST	MOUNT PROSPECT	60056	R1	1917
08-12-310-014-0000	510	S	MAPLE	ST	MOUNT PROSPECT	60056	R1	1917
08-11-311-007-0000	1451		BLACKHAWK	DR	MOUNT PROSPECT	60056	RX	1978
08-11-314-006-0000	615		GLENDALE	LN	MOUNT PROSPECT	60056	RX	1978
08-11-314-007-0000	617		GLENDALE	LN	MOUNT PROSPECT	60056	RX	1978
08-11-311-010-0000	1440		GREENBRIAR	DR	MOUNT PROSPECT	60056	RX	1978
08-12-418-015-0000	503	E	COUNCIL	TL	MOUNT PROSPECT	60056	R1	1955
08-10-401-013-0000	1712		KIM	AV	MOUNT PROSPECT	60056	R1	1962
08-10-401-012-0000	1714		KIM	AV	MOUNT PROSPECT	60056	R1	1962
08-10-401-011-0000	1716		KIM	AV	MOUNT PROSPECT	60056	R1	1962
08-10-401-010-0000	1718		KIM	AV	MOUNT PROSPECT	60056	R1	1962
08-10-401-009-0000	1720		KIM	AV	MOUNT PROSPECT	60056	R1	1962
08-10-401-008-0000	1722		KIM	AV	MOUNT PROSPECT	60056	R1	1962
08-10-401-007-0000	1724		KIM	AV	MOUNT PROSPECT	60056	R1	1962
08-12-307-013-0000	514	S	WILLE	ST	MOUNT PROSPECT	60056	RA	1917
08-12-104-012-0000	4	S	MAPLE	ST	MOUNT PROSPECT	60056	RA	1917
08-10-301-040-0000	2109		HAVEN	ST	MOUNT PROSPECT	60056	R1	1968
08-12-306-019-0000	514	S	PINE	ST	MOUNT PROSPECT	60056	R1	1917
08-12-317-017-0000	615	S	ELM	ST	MOUNT PROSPECT	60056	R1	1954
08-12-317-025-0000	614	S	SCHOOL	ST	MOUNT PROSPECT	60056	R1	1954
08-12-318-003-0000	105	E	BERKSHIRE	LN	MOUNT PROSPECT	60056	R1	1954
08-11-417-018-0000	605		CAN DOTA	AV	MOUNT PROSPECT	60056	RA	1925
08-11-415-019-0000	803	W	SHA BONEE	TL	MOUNT PROSPECT	60056	RA	1925
08-11-430-006-0000	707		HI LUSI	AV	MOUNT PROSPECT	60056	RA	1925
08-11-428-001-0000	503		MAN A WA	TL	MOUNT PROSPECT	60056	RA	1925
08-11-431-015-0000	708	S	ELMHURST	RD	MOUNT PROSPECT	60056	RA	1925
08-11-428-003-0000	709		WA PELLA	AV	MOUNT PROSPECT	60056	RA	1925
08-11-214-005-0000	303		WE GO	TL	MOUNT PROSPECT	60056	R1	1925
08-11-210-017-0000	221		CAN DOTA	AV	MOUNT PROSPECT	60056	R1	1925
08-13-209-010-0000	919	S	OWEN	ST	MOUNT PROSPECT	60056	R1	1956
08-13-209-021-0000	918	S	WILLIAM	ST	MOUNT PROSPECT	60056	R1	1956

08-13-208-010-0000	919	S	SCHOOL	ST			MOUNT PROSPECT	60056	R1	1956
08-13-208-021-0000	918	S	OWEN	ST			MOUNT PROSPECT	60056	R1	1956
08-11-106-005-0000	1108	W	LINCOLN	ST			MOUNT PROSPECT	60056	R1	1953
08-11-106-004-0000	1200	W	LINCOLN	ST			MOUNT PROSPECT	60056	R1	1953
08-12-308-028-0000	525	S	WILLE	ST			MOUNT PROSPECT	60056	R1	1917
08-12-307-023-0000	522	S	WILLE	ST			MOUNT PROSPECT	60056	R1	1917
08-10-301-086-0000	528		LOIS	CT			MOUNT PROSPECT	60056	R1	1970
08-12-307-017-0000	515	S	PINE	ST			MOUNT PROSPECT	60056	R1	1917
08-12-312-042-0000	1	E	BERKSHIRE	LN			MOUNT PROSPECT	60056	R1	1925
08-12-417-014-0000	602	S	OWEN	ST			MOUNT PROSPECT	60056	R1	1955
08-12-417-002-0000	603	S	SCHOOL	ST			MOUNT PROSPECT	60056	R1	1955
08-12-418-002-0000	603	S	OWEN	ST			MOUNT PROSPECT	60056	R1	1955
08-10-301-048-0000	2106		JODY	CT			MOUNT PROSPECT	60056	R1	1968
08-10-301-049-0000	2108		JODY	CT			MOUNT PROSPECT	60056	R1	1968
08-12-319-007-0000	610	S	MAIN	ST			MOUNT PROSPECT	60056	R1	1925
08-12-320-011-0000	8	E	BERKSHIRE	LN			MOUNT PROSPECT	60056	R1	1952
08-12-320-006-0000	2	E	BERKSHIRE	LN			MOUNT PROSPECT	60056	R1	1925
08-13-111-006-0000	800	S	SCHOOL	ST			MOUNT PROSPECT	60056	RX	1965
08-13-111-002-0000	803	S	ELM	ST			MOUNT PROSPECT	60056	RX	1965
08-12-110-004-0000	107	S	MAPLE	ST			MOUNT PROSPECT	60056	RA	1917
08-10-406-019-0000	711		HATLEN	AV			MOUNT PROSPECT	60056	RX	1965
08-10-301-090-0000	544		LOIS	CT			MOUNT PROSPECT	60056	R1	1970
08-12-214-034-0000	210	S	OWEN	ST			MOUNT PROSPECT	60056	R2	1917
08-11-411-006-0000	511		CAN DOTA	AV			MOUNT PROSPECT	60056	RA	1925
08-13-109-014-0000	910		EMERSON	CT			MOUNT PROSPECT	60056	R1	1925
08-13-100-024-0000	106		ORCHARD	PL			MOUNT PROSPECT	60056	R1	1925
08-15-202-021-0000	1834		PALM	DR		224	MOUNT PROSPECT	60056	RA	1962
08-12-105-022-0000	22	S	ELM	ST			MOUNT PROSPECT	60056	RA	1917
08-12-104-015-0000	10	S	MAPLE	ST			MOUNT PROSPECT	60056	RA	1917
08-12-105-005-0000	9	S	MAPLE	ST			MOUNT PROSPECT	60056	RA	1917
08-10-406-018-0000	709		HATLEN	AV			MOUNT PROSPECT	60056	RX	1965
08-10-403-028-0000	711		CRESTWOOD	LN			MOUNT PROSPECT	60056	R1	1965
08-13-108-023-0000	914		TOWER	LN			MOUNT PROSPECT	60056	R1	1925
08-13-108-022-0000	923		TOWER	DR			MOUNT PROSPECT	60056	R1	1925
08-12-104-011-0000	2	S	MAPLE	ST			MOUNT PROSPECT	60056	RA	1917
08-12-417-015-0000	604	S	OWEN	ST			MOUNT PROSPECT	60056	R1	1955
08-11-400-023-0000	407		WE GO	TL			MOUNT PROSPECT	60056	RA	1925
08-11-106-013-0000	350		WE GO	TL			MOUNT PROSPECT	60056	R1	1953
08-10-402-033-0000	717		CHRIS	LN			MOUNT PROSPECT	60056	R1	1969
08-15-200-006-0000	2080	W	GOLF	RD			MOUNT PROSPECT	60056	RX*	1968
08-15-200-006-0000	2090	W	GOLF	RD			MOUNT PROSPECT	60056	RX*	1968
08-11-313-006-0000	707		EDGEWOOD	LN			MOUNT PROSPECT	60056	RX	1978
08-11-420-014-0000	506	S	ELMHURST	RD			MOUNT PROSPECT	60056	RA	1925
08-11-420-004-0000	507		I OKA	AV			MOUNT PROSPECT	60056	RA	1925
08-11-408-003-0000	505		WE GO	TL			MOUNT PROSPECT	60056	RA	1925
08-12-100-016-8002	10	S	PINE	ST			MOUNT PROSPECT	60056	B5C	1917
08-11-210-015-0000	217		CAN DOTA	AV			MOUNT PROSPECT	60056	R1	1925
08-11-410-016-0000	510		CAN DOTA	AV			MOUNT PROSPECT	60056	RA	1925
08-12-214-037-0000	214	S	OWEN	ST			MOUNT PROSPECT	60056	R2	1917
08-12-120-015-0000	223	S	MAIN	ST			MOUNT PROSPECT	60056	RA	1917
08-12-119-010-0000	219	S	WILLE	ST			MOUNT PROSPECT	60056	RA	1917
08-11-217-020-0000	318		HI LUSI	AV			MOUNT PROSPECT	60056	RA	1917
08-11-406-011-0000	400		I OKA	AV			MOUNT PROSPECT	60056	RA	1925
08-11-406-001-0000	401		HI LUSI	AV			MOUNT PROSPECT	60056	RA	1925
08-11-405-017-0000	501	W	LINCOLN	ST			MOUNT PROSPECT	60056	RA	1925
08-14-206-003-0000	303	W	LONNQUIST	BL			MOUNT PROSPECT	60056	R1	1925
08-13-105-010-0000	6	E	SUNSET	RD			MOUNT PROSPECT	60056	R1	1925
08-13-105-011-0000	8	E	SUNSET	RD			MOUNT PROSPECT	60056	R1	1955
08-11-400-024-0000	409		WE GO	TL			MOUNT PROSPECT	60056	RA	1925
08-11-400-031-0000	410		SEE GWUN	AV			MOUNT PROSPECT	60056	RA	1925
08-11-420-008-0000	515		I OKA	AV			MOUNT PROSPECT	60056	RA	1925
08-11-403-006-0000	415		CAN DOTA	AV			MOUNT PROSPECT	60056	RA	1925

08-12-113-003-0000	133	W	PROSPECT	AV	MOUNT PROSPECT	60056	B5	1917
08-13-107-019-0000	912		TOWER	DR	MOUNT PROSPECT	60056	R1	1925
08-12-320-010-0000	606	S	EMERSON	ST	MOUNT PROSPECT	60056	R1	1952
08-10-416-020-0000	2000		ESTATES	DR	MOUNT PROSPECT	60056	R1	1964
08-10-419-011-0000	520		CAROL	LN	MOUNT PROSPECT	60056	RX	1964
08-13-110-010-0000	809	S	MAPLE	ST	MOUNT PROSPECT	60056	R1	1959
08-12-214-038-0000	214	S	OWEN	ST	MOUNT PROSPECT	60056	R2	1917
08-12-214-057-0000	223	S	SCHOOL	ST	MOUNT PROSPECT	60056	R2	1917
08-12-118-023-0000	220	S	WILLE	ST	MOUNT PROSPECT	60056	RA	1917
08-12-120-016-0000	2	E	MILBURN	AV	MOUNT PROSPECT	60056	RA	1917
08-11-403-010-0000	406		WA PELLA	AV	MOUNT PROSPECT	60056	RA	1925
08-10-304-005-0000	601		ST CECILIA	DR	MOUNT PROSPECT	60056	R1	1976
08-10-305-008-0000	600		ST CECILIA	DR	MOUNT PROSPECT	60056	R1	1976
08-10-305-009-0000	601		NOAH	TE	MOUNT PROSPECT	60056	R1	1976
08-12-412-041-0000	602	S	EDWARD	ST	MOUNT PROSPECT	60056	R1	1955
08-10-402-041-0000	625		MEIER	RD	MOUNT PROSPECT	60056	RX	1969
08-10-402-011-0000	635		MEIER	RD	MOUNT PROSPECT	60056	RX	1969
08-12-316-003-0000	603	S	MAPLE	ST	MOUNT PROSPECT	60056	R1	1954
08-12-316-008-0000	602	S	ELM	ST	MOUNT PROSPECT	60056	R1	1954
08-12-317-011-0000	603	S	ELM	ST	MOUNT PROSPECT	60056	R1	1954
08-10-301-085-0000	524		LOIS	CT	MOUNT PROSPECT	60056	R1	1970
08-10-301-084-0000	520		LOIS	CT	MOUNT PROSPECT	60056	R1	1970
08-12-118-017-0000	208	S	WILLE	ST	MOUNT PROSPECT	60056	RA	1917
08-12-120-010-0000	213	S	MAIN	ST	MOUNT PROSPECT	60056	RA	1917
08-10-301-039-0000	2111		HAVEN	ST	MOUNT PROSPECT	60056	R1	1968
08-10-301-038-0000	2113		HAVEN	ST	MOUNT PROSPECT	60056	R1	1968
08-10-301-037-0000	2115		HAVEN	ST	MOUNT PROSPECT	60056	R1	1968
08-10-301-036-0000	2117		HAVEN	ST	MOUNT PROSPECT	60056	R1	1968
08-10-301-045-0000	2100		JODY	CT	MOUNT PROSPECT	60056	R1	1968
08-10-301-046-0000	2102		JODY	CT	MOUNT PROSPECT	60056	R1	1968
08-13-111-003-0000	805	S	ELM	ST	MOUNT PROSPECT	60056	RX	1965
08-10-407-013-0000	1707		KIM	AV	MOUNT PROSPECT	60056	R1	1964
08-10-407-012-0000	1709		KIM	AV	MOUNT PROSPECT	60056	R1	1964
08-10-407-011-0000	1711		KIM	AV	MOUNT PROSPECT	60056	R1	1964
08-10-407-010-0000	1713		KIM	AV	MOUNT PROSPECT	60056	R1	1964
08-12-104-009-0000	19	S	EMERSON	ST	MOUNT PROSPECT	60056	R1	1917
08-12-103-027-0000	12	E	BUSSE	AV	MOUNT PROSPECT	60056	B5C	1917
08-12-103-020-0000	50	S	EMERSON	ST	MOUNT PROSPECT	60056	B5C	1917
08-13-105-001-0000	800	S	EMERSON	ST	MOUNT PROSPECT	60056	R1	1955
08-13-110-005-0000	210	E	SUNSET	RD	MOUNT PROSPECT	60056	RX	1965
08-10-304-001-0000	614		MEIER	RD	MOUNT PROSPECT	60056	R1	1976
08-10-304-012-0000	615		ST CECILIA	DR	MOUNT PROSPECT	60056	R1	1976
08-12-418-032-0000	410	E	BERKSHIRE	LN	MOUNT PROSPECT	60056	R1	1955
08-11-312-003-0000	1649		GREENBRIAR	DR	MOUNT PROSPECT	60056	RX	1978
08-11-313-003-0000	1471		GREENBRIAR	DR	MOUNT PROSPECT	60056	RX	1978
08-11-312-006-0000	700		EDGEWOOD	LN	MOUNT PROSPECT	60056	RX	1978
08-11-313-002-0000	1511		GREENBRIAR	DR	MOUNT PROSPECT	60056	RX	1978
08-13-111-004-0000	807	S	ELM	ST	MOUNT PROSPECT	60056	RX	1965
08-12-309-021-0000	522	S	EMERSON	ST	MOUNT PROSPECT	60056	R1	1917
08-12-311-031-0000	201		MOEHLING	DR	MOUNT PROSPECT	60056	R1	1917
08-12-311-032-0000	203		MOEHLING	DR	MOUNT PROSPECT	60056	R1	1917
08-11-410-015-0000	508		CAN DOTA	AV	MOUNT PROSPECT	60056	RA	1925
08-11-415-018-0000	605		SEE GWUN	AV	MOUNT PROSPECT	60056	RA	1925
08-11-105-002-0000	1300	W	LINCOLN	ST	MOUNT PROSPECT	60056	R1	1953
08-12-214-057-0000	225	S	SCHOOL	ST	MOUNT PROSPECT	60056	R2	1917
08-12-214-072-0000	216	S	OWEN	ST	MOUNT PROSPECT	60056	R2	1917
08-14-109-019-0000	911	S	LANCASTER	AV	MOUNT PROSPECT	60056	R1	1963
08-14-117-019-0000	912	S	LANCASTER	AV	MOUNT PROSPECT	60056	R1	1963
08-14-209-002-0000	507	W	SUNSET	RD	MOUNT PROSPECT	60056	R1	1925
08-13-106-009-0000	817	S	EMERSON	ST	MOUNT PROSPECT	60056	R1	1955
08-11-214-021-0000	801	W	MILBURN	AV	MOUNT PROSPECT	60056	R1	1925
08-11-406-013-0000	404		I OKA	AV	MOUNT PROSPECT	60056	RA	1925

08-14-119-017-0000	1217		ROBIN	LN	MOUNT PROSPECT	60056	R1	1961
08-14-119-016-0000	1215		ROBIN	LN	MOUNT PROSPECT	60056	R1	1961
08-10-406-010-0000	1702	W	LONNQUIST	BL	MOUNT PROSPECT	60056	RX	1978
08-14-214-016-0000	906		NA WA TA	AV	MOUNT PROSPECT	60056	R1	1925
08-12-321-017-0000	8	W	LONNQUIST	BL	MOUNT PROSPECT	60056	R1	1925
08-12-321-018-0000	6	W	LONNQUIST	BL	MOUNT PROSPECT	60056	R1	1925
08-12-321-019-0000	4	W	LONNQUIST	BL	MOUNT PROSPECT	60056	R1	1925
08-11-430-025-0000	305	W	HIAWATHA	TL	MOUNT PROSPECT	60056	RA	1925
08-11-417-015-0000	514		WA PELLA	AV	MOUNT PROSPECT	60056	RA	1925
08-13-109-002-0000	3	E	SUNSET	RD	MOUNT PROSPECT	60056	R1	1925
08-13-101-021-0000	900	S	MAPLE	ST	MOUNT PROSPECT	60056	R1	1959
08-11-406-007-0000	413		HI LUSI	AV	MOUNT PROSPECT	60056	RA	1925
08-10-403-015-0000	1703		MARTHA	LN	MOUNT PROSPECT	60056	R1	1964
08-12-322-016-0000	704	S	EMERSON	ST	MOUNT PROSPECT	60056	R1	1965
08-10-402-038-0000	707		CHRIS	LN	MOUNT PROSPECT	60056	R1	1969
08-12-214-043-0000	220	S	OWEN	ST	MOUNT PROSPECT	60056	R2	1917
08-11-309-015-0000	1110	W	LONNQUIST	BL	MOUNT PROSPECT	60056	R1	1925
08-15-200-065-0000	1900	W	GOLF	RD	MOUNT PROSPECT	60056	RX	1969
08-15-200-063-0000	1910	W	GOLF	RD	MOUNT PROSPECT	60056	R1	1969
08-13-201-042-0000	1004		GOLFHURST	AV	MOUNT PROSPECT	60056	R1	1958
08-14-205-013-0000	802		I OKA	AV	MOUNT PROSPECT	60056	R1	1925
08-13-101-028-0000	914	S	MAPLE	ST	MOUNT PROSPECT	60056	R1	1959
08-10-306-018-0000	716		NOAH	TE	MOUNT PROSPECT	60056	R1	1976
08-11-427-001-0000	701		CAN DOTA	AV	MOUNT PROSPECT	60056	RA	1925
08-11-402-007-0000	413		NA WA TA	AV	MOUNT PROSPECT	60056	RA	1925
08-11-402-016-0000	412		CAN DOTA	AV	MOUNT PROSPECT	60056	RA	1925
08-11-401-017-0000	412		NA WA TA	AV	MOUNT PROSPECT	60056	RA	1925
08-11-407-028-0000	300	S	ELMHURST	AV	MOUNT PROSPECT	60056	R2	1925
08-11-407-008-0000	415		I OKA	AV	MOUNT PROSPECT	60056	RA	1925
08-11-407-030-0000	300	S	ELMHURST	AV	MOUNT PROSPECT	60056	R2	1925
08-11-412-001-0000	507		GO WANDO	AV	MOUNT PROSPECT	60056	RA	1925
08-11-407-009-0000	417		I OKA	AV	MOUNT PROSPECT	60056	RA	1925
08-14-123-003-0000	1224		ROBIN	LN	MOUNT PROSPECT	60056	R1	1965
08-13-208-019-0000	914	S	OWEN	ST	MOUNT PROSPECT	60056	R1	1956
08-14-208-007-0000	913		I OKA	AV	MOUNT PROSPECT	60056	R1	1925
08-13-201-062-0000	902	S	ALBERT	ST	MOUNT PROSPECT	60056	R1	1958
08-15-202-076-0000	1034		ARBOR	CT	MOUNT PROSPECT	60056	R2*	1969
08-14-209-011-0000	913		WA PELLA	AV	MOUNT PROSPECT	60056	R1	1925
08-14-209-022-0000	500	W	GOLF	RD	MOUNT PROSPECT	60056	R1	1925
08-10-414-015-0000	718		CRESTWOOD	LN	MOUNT PROSPECT	60056	R1	1965
08-14-216-010-0000	906		WA PELLA	AV	MOUNT PROSPECT	60056	R1	1925
08-13-107-033-0000	911	S	ELMHURST	RD	MOUNT PROSPECT	60056	R1	1925
08-13-201-029-0000	911	S	ALBERT	ST	MOUNT PROSPECT	60056	R1	1958
08-15-202-050-0000	1039		ARBOR	CT	MOUNT PROSPECT	60056	R2*	1969
08-12-322-007-0000	713	S	MAIN	ST	MOUNT PROSPECT	60056	R1	1925
08-13-201-057-0000	1003		GOLFHURST	AV	MOUNT PROSPECT	60056	R1	1958
08-13-201-084-0000	900		GOLFVIEW	PL	MOUNT PROSPECT	60056	R1	1958
08-13-201-009-0000	900	S	EDWARD	ST	MOUNT PROSPECT	60056	R1	1958
08-10-306-022-0000	715		NOAH	TE	MOUNT PROSPECT	60056	R1	1976
08-12-313-042-0000	716		HIAWATHA	CT	MOUNT PROSPECT	60056	R1	1959
08-12-313-048-0000	209	E	HIAWATHA	TL	MOUNT PROSPECT	60056	R1	1959
08-11-218-005-0000	309		HI LUSI	AV	MOUNT PROSPECT	60056	RA	1917
08-11-431-016-0000	710	S	ELMHURST	RD	MOUNT PROSPECT	60056	RA	1925
08-12-105-010-0000	19	S	MAPLE	ST	MOUNT PROSPECT	60056	RA	1917
08-11-425-012-0000	708		NA WA TA	AV	MOUNT PROSPECT	60056	RA	1925
08-13-100-021-0000	100		ORCHARD	PL	MOUNT PROSPECT	60056	R1	1925
08-11-217-019-0000	316		HI LUSI	AV	MOUNT PROSPECT	60056	RA	1917
08-13-207-016-0000	814	S	WILLIAM	ST	MOUNT PROSPECT	60056	R1	1956
08-13-206-008-0000	815	S	SCHOOL	ST	MOUNT PROSPECT	60056	R1	1956
08-13-206-016-0000	814	S	OWEN	ST	MOUNT PROSPECT	60056	R1	1956
08-13-208-001-0000	901	S	SCHOOL	ST	MOUNT PROSPECT	60056	R1	1956
08-13-208-012-0000	900	S	OWEN	ST	MOUNT PROSPECT	60056	R1	1956

08-12-314-014-0000	201	W	HIAWATHA	TL	MOUNT PROSPECT	60056	R1	1925
08-12-314-016-0000	207	W	HIAWATHA	TL	MOUNT PROSPECT	60056	R1	1925
08-11-218-001-0000	301		HI LUSI	AV	MOUNT PROSPECT	60056	RA	1917
08-12-420-005-0000	509	S	SCHOOL	ST	MOUNT PROSPECT	60056	R1	1917
08-12-420-014-0000	508	S	OWEN	ST	MOUNT PROSPECT	60056	R1	1917
08-12-421-005-0000	509	S	OWEN	ST	MOUNT PROSPECT	60056	R1	1917
08-12-421-014-0000	510	S	WILLIAM	ST	MOUNT PROSPECT	60056	R1	1917
08-12-420-006-0000	511	S	SCHOOL	ST	MOUNT PROSPECT	60056	R1	1917
08-12-420-015-0000	510	S	OWEN	ST	MOUNT PROSPECT	60056	R1	1917
08-12-421-006-0000	511	S	OWEN	ST	MOUNT PROSPECT	60056	R1	1917
08-12-417-013-0000	600	S	OWEN	ST	MOUNT PROSPECT	60056	R1	1955
08-11-217-002-0000	303		WA PELLA	AV	MOUNT PROSPECT	60056	RA	1917
08-10-306-002-0000	602		NOAH	TE	MOUNT PROSPECT	60056	R1	1976
08-12-214-063-0000	406	E	NORTHWEST	HW	MOUNT PROSPECT	60056	B5	1917
08-10-406-012-0000	603		HATLEN	AV	MOUNT PROSPECT	60056	RX	1964
08-11-431-018-0000	714	S	ELMHURST	RD	MOUNT PROSPECT	60056	RA	1925
08-11-430-017-0000	712		I OKA	AV	MOUNT PROSPECT	60056	RA	1925
08-12-425-033-0000	630		GEORGE	ST	MOUNT PROSPECT	60056	R1	1956
08-11-218-013-0000	304		I OKA	AV	MOUNT PROSPECT	60056	RA	1917
08-11-310-012-0000	1500		BLACKHAWK	DR	MOUNT PROSPECT	60056	RX	1978
08-12-105-001-0000	1	S	MAPLE	ST	MOUNT PROSPECT	60056	RA	1917
08-11-220-004-0000	900	W	MILBURN	AV	MOUNT PROSPECT	60056	R1	1925
08-11-313-001-0000	1531		GREENBRIAR	DR	MOUNT PROSPECT	60056	RX	1978
08-12-313-051-0000	306	E	HIAWATHA	TL	MOUNT PROSPECT	60056	R1	1959
08-12-313-052-0000	310	E	HIAWATHA	TL	MOUNT PROSPECT	60056	R1	1959
08-14-205-006-0000	801		HI LUSI	AV	MOUNT PROSPECT	60056	R1	1925
08-12-126-023-0000	303	S	MAIN	ST	MOUNT PROSPECT	60056	RA	1917
08-12-124-012-0000	302	S	WILLE	ST	MOUNT PROSPECT	60056	RA	1917
08-12-125-002-0000	303	S	WILLE	ST	MOUNT PROSPECT	60056	RA	1917
08-12-321-016-0000	10	W	LONNQUIST	BL	MOUNT PROSPECT	60056	R1	1925
08-11-417-010-0000	502		WA PELLA	AV	MOUNT PROSPECT	60056	RA	1925
08-11-214-025-0000	703	W	MILBURN	AV	MOUNT PROSPECT	60056	R1	1925
08-11-214-024-0000	705	W	MILBURN	AV	MOUNT PROSPECT	60056	R1	1925
08-11-214-023-0000	707	W	MILBURN	AV	MOUNT PROSPECT	60056	R1	1925
08-11-214-022-0000	709	W	MILBURN	AV	MOUNT PROSPECT	60056	R1	1925
08-13-100-034-0000	107		ORCHARD	PL	MOUNT PROSPECT	60056	R1	1925
08-11-416-001-0000	601		NA WA TA	AV	MOUNT PROSPECT	60056	RA	1925
08-11-417-012-0000	506		WA PELLA	AV	MOUNT PROSPECT	60056	RA	1925
08-11-407-007-0000	413		I OKA	AV	MOUNT PROSPECT	60056	RA	1925
08-11-406-017-0000	412		I OKA	AV	MOUNT PROSPECT	60056	RA	1925
08-11-106-012-0000	1002	W	LINCOLN	ST	MOUNT PROSPECT	60056	R1	1953
08-10-419-006-0000	510		CAROL	LN	MOUNT PROSPECT	60056	R1	1966
08-10-402-006-0000	701		MEIER	RD	MOUNT PROSPECT	60056	RX	1969
08-10-401-016-0000	1706		KIM	AV	MOUNT PROSPECT	60056	R1	1962
08-10-401-015-0000	1708		KIM	AV	MOUNT PROSPECT	60056	R1	1962
08-12-319-013-0000	609	S	WILLE	ST	MOUNT PROSPECT	60056	R1	1925
08-10-416-018-0000	515		CAROL	LN	MOUNT PROSPECT	60056	R1	1966
08-10-409-007-0000	1709		MYRTLE	DR	MOUNT PROSPECT	60056	R1	1964
08-10-406-013-0000	605		HATLEN	AV	MOUNT PROSPECT	60056	RX	1964
08-10-409-006-0000	1711		MYRTLE	DR	MOUNT PROSPECT	60056	R1	1964
08-12-418-021-0000	612	S	WILLIAM	ST	MOUNT PROSPECT	60056	R1	1955
08-10-301-053-0000	2116		JODY	CT	MOUNT PROSPECT	60056	R1	1968
08-13-100-017-0000	2		ORCHARD	PL	MOUNT PROSPECT	60056	R1	1925
08-13-100-046-0000	807	S	MAIN	ST	MOUNT PROSPECT	60056	R1	1925
08-13-206-003-0000	805	S	SCHOOL	ST	MOUNT PROSPECT	60056	R1	1956
08-12-109-026-0000	117	S	EMERSON	ST	MOUNT PROSPECT	60056	B5C	1917
08-12-109-026-0000	119	S	EMERSON	ST	MOUNT PROSPECT	60056	B5C	1917
08-10-407-025-0000	1720		ESTATES	DR	MOUNT PROSPECT	60056	R1	1964
08-13-209-001-0000	901	S	OWEN	ST	MOUNT PROSPECT	60056	R1	1956
08-13-209-012-0000	900	S	WILLIAM	ST	MOUNT PROSPECT	60056	R1	1956
08-13-209-002-0000	903	S	OWEN	ST	MOUNT PROSPECT	60056	R1	1956
08-10-407-019-0000	1708		ESTATES	DR	MOUNT PROSPECT	60056	R1	1964

08-12-113-015-0000	119	S	PINE	ST	MOUNT PROSPECT	60056	RA	1917
08-12-113-019-0000	120	S	Wille	St	MOUNT PROSPECT	60056	B5	1917
08-12-124-018-0000	314	S	WILLE	ST	MOUNT PROSPECT	60056	RA	1917
08-11-214-013-0000	905	W	MILBURN	AV	MOUNT PROSPECT	60056	R1	1925
08-11-214-004-0000	301		WE GO	TL	MOUNT PROSPECT	60056	R1	1925
08-14-206-004-0000	301	W	LONNQUIST	BL	MOUNT PROSPECT	60056	R1	1925
08-11-218-011-0000	300		I OKA	AV	MOUNT PROSPECT	60056	RA	1917
08-10-419-030-0000	2014		SULLIVAN	CT	MOUNT PROSPECT	60056	R1	1969
08-10-419-027-0000	567		MEIER	RD	MOUNT PROSPECT	60056	R1	1969
08-13-106-006-0000	811	S	EMERSON	ST	MOUNT PROSPECT	60056	R1	1955
08-12-416-051-0000	717	S	LOUIS	ST	MOUNT PROSPECT	60056	R1	1955
08-12-314-013-0000	203	W	HIAWATHA	TL	MOUNT PROSPECT	60056	R1	1925
08-10-403-014-0000	1705		MARTHA	LN	MOUNT PROSPECT	60056	R1	1964
08-12-118-019-0000	212	S	WILLE	ST	MOUNT PROSPECT	60056	RA	1917
08-11-210-016-0000	219		CAN DOTA	AV	MOUNT PROSPECT	60056	R1	1925
08-13-108-001-0000	111	W	SUNSET	RD	MOUNT PROSPECT	60056	R1	1925
08-12-110-006-0000	111	S	MAPLE	ST	MOUNT PROSPECT	60056	RA	1917
08-11-218-014-0000	306		I OKA	AV	MOUNT PROSPECT	60056	RA	1917
08-11-217-014-0000	306		HI LUSI	AV	MOUNT PROSPECT	60056	RA	1917
08-11-407-013-0000	300	S	ELMHURST	AV	MOUNT PROSPECT	60056	R2	1925
08-12-317-026-0000	300	E	BERKSHIRE	LN	MOUNT PROSPECT	60056	R1	1954
08-13-113-011-0000	918	S	SCHOOL	ST	MOUNT PROSPECT	60056	RX	1965
08-13-113-007-0000	919	S	ELM	ST	MOUNT PROSPECT	60056	RX	1965
08-13-112-005-0000	920	S	ELM	ST	MOUNT PROSPECT	60056	RX	1965
08-13-206-005-0000	809	S	SCHOOL	ST	MOUNT PROSPECT	60056	R1	1956
08-13-207-005-0000	809	S	OWEN	ST	MOUNT PROSPECT	60056	R1	1956
08-13-207-013-0000	808	S	WILLIAM	ST	MOUNT PROSPECT	60056	R1	1956
08-13-206-013-0000	808	S	OWEN	ST	MOUNT PROSPECT	60056	R1	1956
08-13-207-006-0000	811	S	OWEN	ST	MOUNT PROSPECT	60056	R1	1956
08-13-209-013-0000	902	S	WILLIAM	ST	MOUNT PROSPECT	60056	R1	1956
08-10-402-039-0000	705		CHRIS	LN	MOUNT PROSPECT	60056	R1	1969
08-13-201-049-0000	806		GOLFHURST	AV	MOUNT PROSPECT	60056	R1	1958
08-11-216-018-0000	314		WA PELLA	AV	MOUNT PROSPECT	60056	RA	1917
08-11-218-019-0000	316		I OKA	AV	MOUNT PROSPECT	60056	RA	1917
08-11-218-009-0000	317		HI LUSI	AV	MOUNT PROSPECT	60056	RA	1917
08-11-400-029-0000	404		SEE GWUN	AV	MOUNT PROSPECT	60056	RA	1925
08-10-408-013-0000	1701		ESTATES	DR	MOUNT PROSPECT	60056	R1	1964
08-13-110-004-0000	808	S	ELM	ST	MOUNT PROSPECT	60056	RX	1965
08-14-212-011-0000	703	W	LONNQUIST	BL	MOUNT PROSPECT	60056	R1	1925
08-11-419-006-0000	507		HI LUSI	AV	MOUNT PROSPECT	60056	RA	1925
08-11-221-002-0000	808	W	MILBURN	AV	MOUNT PROSPECT	60056	R1	1925
08-10-402-045-0000	2002	W	LONNQUIST	BL	MOUNT PROSPECT	60056	R1	1969
08-14-205-014-0000	804		I OKA	AV	MOUNT PROSPECT	60056	R1	1925
08-14-205-008-0000	805		HI LUSI	AV	MOUNT PROSPECT	60056	R1	1925
08-13-112-008-0000	903	S	MAPLE	ST	MOUNT PROSPECT	60056	R1	1959
08-14-212-006-0000	811		NA WA TA	AV	MOUNT PROSPECT	60056	R1	1925
08-14-211-016-0000	810		NA WA TA	AV	MOUNT PROSPECT	60056	R1	1925
08-13-109-022-0000	904	S	EMERSON	ST	MOUNT PROSPECT	60056	R1	1955
08-14-206-007-0000	805		I OKA	AV	MOUNT PROSPECT	60056	R1	1925
08-11-423-006-0000	306	W	HIAWATHA	TL	MOUNT PROSPECT	60056	RA	1925
08-11-423-005-0000	308	W	HIAWATHA	TL	MOUNT PROSPECT	60056	RA	1925
08-11-406-005-0000	409		HI LUSI	AV	MOUNT PROSPECT	60056	RA	1925
08-11-405-019-0000	408		HI LUSI	AV	MOUNT PROSPECT	60056	RA	1925
08-11-407-022-0000	300	S	ELMHURST	AV	MOUNT PROSPECT	60056	R2	1925
08-12-313-046-0000	203	E	HIAWATHA	TL	MOUNT PROSPECT	60056	R1	1959
08-12-313-020-0000	304	E	HIAWATHA	TL	MOUNT PROSPECT	60056	R1	1959
08-12-313-047-0000	207	E	HIAWATHA	TL	MOUNT PROSPECT	60056	R1	1959
08-10-305-014-0000	611		NOAH	TE	MOUNT PROSPECT	60056	R1	1976
08-11-419-019-0000	514		I OKA	AV	MOUNT PROSPECT	60056	RA	1925
08-15-200-051-0000	900		KENNICOTT	PL	MOUNT PROSPECT	60056	R1	1969
08-15-200-044-0000	901		KENNICOTT	PL	MOUNT PROSPECT	60056	R1	1969
08-13-201-031-0000	907	S	ALBERT	ST	MOUNT PROSPECT	60056	R1	1958

08-10-417-010-0000	1723		MARTIN	LN		MOUNT PROSPECT	60056	R1	1965
08-10-417-011-0000	1725		MARTIN	LN		MOUNT PROSPECT	60056	R1	1965
08-14-207-008-0000	915		HI LUSI	AV		MOUNT PROSPECT	60056	R1	1925
08-14-207-018-0000	914		I OKA	AV		MOUNT PROSPECT	60056	R1	1925
08-13-201-002-0000	804		GOLFHURST	AV		MOUNT PROSPECT	60056	R1	1958
08-11-428-015-0000	712		HI LUSI	AV		MOUNT PROSPECT	60056	RA	1925
08-13-100-047-0000	809	S	MAIN	ST		MOUNT PROSPECT	60056	R1	1925
08-13-100-027-0000	815	S	ELMHURST	RD		MOUNT PROSPECT	60056	R1	1925
08-13-100-028-0000	207		ORCHARD	PL		MOUNT PROSPECT	60056	R1	1925
08-14-207-002-0000	903		HI LUSI	AV		MOUNT PROSPECT	60056	R1	1925
08-11-409-013-0000	506		NA WA TA	AV		MOUNT PROSPECT	60056	RA	1925
08-10-406-020-0000	713		HATLEN	AV		MOUNT PROSPECT	60056	RX	1965
08-12-214-063-0000	408	E	NORTHWEST	HW		MOUNT PROSPECT	60056	B5	1917
08-14-205-002-0000	407	W	LONNQUIST	BL		MOUNT PROSPECT	60056	R1	1925
08-14-205-001-0000	409	W	LONNQUIST	BL		MOUNT PROSPECT	60056	R1	1925
08-11-409-014-0000	506		NA WA TA	AV		MOUNT PROSPECT	60056	RA	1925
08-11-403-009-0000	404		WA PELLA	AV		MOUNT PROSPECT	60056	RA	1925
08-11-406-003-0000	405		HI LUSI	AV		MOUNT PROSPECT	60056	RA	1925
08-14-209-007-0000	905		WA PELLA	AV		MOUNT PROSPECT	60056	R1	1925
08-14-209-014-0000	906		HI LUSI	AV		MOUNT PROSPECT	60056	R1	1925
08-14-209-008-0000	907		WA PELLA	AV		MOUNT PROSPECT	60056	R1	1925
08-14-209-015-0000	908		HI LUSI	AV		MOUNT PROSPECT	60056	R1	1925
08-14-209-009-0000	909		WA PELLA	AV		MOUNT PROSPECT	60056	R1	1925
08-14-209-016-0000	910		HI LUSI	AV		MOUNT PROSPECT	60056	R1	1925
08-12-313-030-0000	206	E	LONNQUIST	BL		MOUNT PROSPECT	60056	R1	1959
08-11-427-007-0000	601		MAN A WA	TL		MOUNT PROSPECT	60056	RA	1925
08-11-431-005-0000	709		I OKA	AV		MOUNT PROSPECT	60056	RA	1925
08-13-105-006-0000	810	S	EMERSON	ST		MOUNT PROSPECT	60056	R1	1955
08-13-206-007-0000	813	S	SCHOOL	ST		MOUNT PROSPECT	60056	R1	1956
08-13-207-008-0000	815	S	OWEN	ST		MOUNT PROSPECT	60056	R1	1956
08-10-409-017-0000	1712		MARTHA	LN		MOUNT PROSPECT	60056	R1	1964
08-11-410-020-0000	518		CAN DOTA	AV		MOUNT PROSPECT	60056	RA	1925
08-11-418-016-0000	512		HI LUSI	AV		MOUNT PROSPECT	60056	RA	1925
08-10-403-013-0000	1707		MARTHA	LN		MOUNT PROSPECT	60056	R1	1964
08-12-320-005-0000	609	S	MAIN	ST		MOUNT PROSPECT	60056	R1	1925
08-14-201-010-0000	501	W	LONNQUIST	BL		MOUNT PROSPECT	60056	R1	1925
08-14-201-009-0000	503	W	LONNQUIST	BL		MOUNT PROSPECT	60056	R1	1925
08-14-201-008-0000	505	W	LONNQUIST	BL		MOUNT PROSPECT	60056	R1	1925
08-13-209-011-0000	921	S	OWEN	ST		MOUNT PROSPECT	60056	R1	1956
08-12-312-074-0000	20	W	HIAWATHA	TL		MOUNT PROSPECT	60056	R1	1925
08-12-312-066-0000	2	W	HIAWATHA	TL		MOUNT PROSPECT	60056	R1	1925
08-10-405-010-0000	513		HATLEN	AV		MOUNT PROSPECT	60056	RX	1964
08-10-407-003-0000	1724		ESTATES	DR		MOUNT PROSPECT	60056	R1	1964
08-11-214-014-0000	903	W	MILBURN	AV		MOUNT PROSPECT	60056	R1	1925
08-13-201-048-0000	900		GOLFHURST	AV		MOUNT PROSPECT	60056	R1	1958
08-10-408-019-0000	1716		MYRTLE	DR		MOUNT PROSPECT	60056	R1	1964
08-10-408-018-0000	1718		MYRTLE	DR		MOUNT PROSPECT	60056	R1	1964
08-10-408-017-0000	1720		MYRTLE	DR		MOUNT PROSPECT	60056	R1	1964
08-10-408-016-0000	1722		MYRTLE	DR		MOUNT PROSPECT	60056	R1	1964
08-10-408-015-0000	603		CRESTWOOD	LN		MOUNT PROSPECT	60056	R1	1964
08-14-214-002-0000	903		SEE GWUN	AV		MOUNT PROSPECT	60056	R1	1925
08-14-213-014-0000	902		SEE GWUN	AV		MOUNT PROSPECT	60056	R1	1925
08-10-409-021-0000	1704		MARTHA	LN		MOUNT PROSPECT	60056	R1	1964
08-10-409-020-0000	1706		MARTHA	LN		MOUNT PROSPECT	60056	R1	1964
08-10-409-019-0000	1708		MARTHA	LN		MOUNT PROSPECT	60056	R1	1964
08-13-107-002-0000	903	S	ELMHURST	RD		MOUNT PROSPECT	60056	R1	1925
08-11-407-027-0000	300	S	ELMHURST	AV		MOUNT PROSPECT	60056	R2	1925
08-11-218-002-0000	303		HI LUSI	AV		MOUNT PROSPECT	60056	RA	1917
08-10-414-013-0000	714		CRESTWOOD	LN		MOUNT PROSPECT	60056	R1	1965
08-10-403-018-0000	1708		MARTIN	LN		MOUNT PROSPECT	60056	R1	1965
08-12-108-032-0000	111	S	MAIN	ST	3	MOUNT PROSPECT	60056	B5C	1917
08-12-110-003-0000	105	S	MAPLE	ST		MOUNT PROSPECT	60056	RA	1917

08-10-306-035-0000	2101		PRENDERGAST	LN		MOUNT PROSPECT	60056	RX*	1976
08-12-214-044-0000	220	S	OWEN	ST		MOUNT PROSPECT	60056	R2	1917
08-12-321-021-0000	20	W	LONNQUIST	BL		MOUNT PROSPECT	60056	R1	1925
08-12-321-022-0000	18	W	LONNQUIST	BL		MOUNT PROSPECT	60056	R1	1925
08-11-309-012-0000	1204	W	LONNQUIST	BL		MOUNT PROSPECT	60056	R1	1925
08-13-108-027-0000	909		TOWER	LN		MOUNT PROSPECT	60056	R1	1925
08-13-108-013-0000	909		TOWER	DR		MOUNT PROSPECT	60056	R1	1925
08-13-201-090-0000	807		GOLFVIEW	PL		MOUNT PROSPECT	60056	R1	1958
08-14-213-001-0000	901		WE GO	TL		MOUNT PROSPECT	60056	R1	1925
08-13-207-002-0000	803	S	OWEN	ST		MOUNT PROSPECT	60056	R1	1956
08-13-207-010-0000	802	S	WILLIAM	ST		MOUNT PROSPECT	60056	R1	1956
08-14-209-019-0000	506	W	GOLF	RD		MOUNT PROSPECT	60056	R1	1925
08-12-105-013-0000	4	S	ELM	ST		MOUNT PROSPECT	60056	RA	1917
08-12-105-014-0000	6	S	ELM	ST		MOUNT PROSPECT	60056	RA	1917
08-11-407-029-0000	300	S	ELMHURST	AV		MOUNT PROSPECT	60056	R2	1925
08-11-402-008-0000	415		NA WA TA	AV		MOUNT PROSPECT	60056	RA	1925
08-10-306-014-0000	708		NOAH	TE		MOUNT PROSPECT	60056	R1	1976
08-11-416-004-0000	607		NA WA TA	AV		MOUNT PROSPECT	60056	RA	1925
08-11-423-008-0000	600	S	ELMHURST	RD		MOUNT PROSPECT	60056	RA	1925
08-11-423-004-0000	301		MAN A WA	TL		MOUNT PROSPECT	60056	RA	1925
08-11-407-003-0000	405		I OKA	AV		MOUNT PROSPECT	60056	RA	1925
08-11-407-016-0000	300	S	ELMHURST	AV		MOUNT PROSPECT	60056	R2	1925
08-13-107-022-0000	918		TOWER	DR		MOUNT PROSPECT	60056	R1	1925
08-13-101-027-0000	912	S	MAPLE	ST		MOUNT PROSPECT	60056	R1	1959
08-13-112-014-0000	915	S	MAPLE	ST		MOUNT PROSPECT	60056	R1	1959
08-11-406-008-0000	415		HI LUSI	AV		MOUNT PROSPECT	60056	RA	1925
08-11-400-032-0000	412		SEE GWUN	AV		MOUNT PROSPECT	60056	RA	1925
08-11-214-006-0000	305		WE GO	TL		MOUNT PROSPECT	60056	R1	1925
08-12-125-008-0000	315	S	WILLE	ST		MOUNT PROSPECT	60056	RA	1917
08-12-126-008-0000	315	S	MAIN	ST		MOUNT PROSPECT	60056	RA	1917
08-12-111-024-0000	111	S	ELM	ST		MOUNT PROSPECT	60056	RA	1917
08-12-111-021-0000	113	S	ELM	ST		MOUNT PROSPECT	60056	RA	1917
08-12-109-029-0000	110	E	NORTHWEST	HW	T	MOUNT PROSPECT	60056	B5C*	1917
08-14-401-102-0000	1030		HUNT CLUB	DR		MOUNT PROSPECT	60056	RX	1967
08-15-200-027-0000	802		DEBORAH	LN		MOUNT PROSPECT	60056	R1	1966
08-15-200-024-0000	803		CAROL	LN		MOUNT PROSPECT	60056	R1	1966
08-12-120-013-0000	219	S	MAIN	ST		MOUNT PROSPECT	60056	RA	1917
08-12-417-006-0000	611	S	SCHOOL	ST		MOUNT PROSPECT	60056	R1	1955
08-12-113-013-0000	115	S	PINE	ST		MOUNT PROSPECT	60056	B5	1917
08-12-113-018-0000	120	S	Wille	St		MOUNT PROSPECT	60056	B5	1917
08-12-113-014-0000	117	S	PINE	ST		MOUNT PROSPECT	60056	RA	1917
08-14-125-004-0000	905		ROBERT	DR		MOUNT PROSPECT	60056	R1	1965
08-11-214-008-0000	309		WE GO	TL		MOUNT PROSPECT	60056	R1	1925
08-12-113-003-0000	135	W	PROSPECT	AV		MOUNT PROSPECT	60056	B5	1917
08-12-113-004-0000	131	W	PROSPECT	AV		MOUNT PROSPECT	60056	B5	1917
08-12-113-005-0000	129	W	PROSPECT	AV		MOUNT PROSPECT	60056	B5	1917
08-12-110-007-0000	113	S	MAPLE	ST		MOUNT PROSPECT	60056	RA	1917
08-11-220-002-0000	904	W	MILBURN	AV		MOUNT PROSPECT	60056	R1	1925
08-12-105-006-0000	11	S	MAPLE	ST		MOUNT PROSPECT	60056	RA	1917
08-10-419-009-0000	516		CAROL	LN		MOUNT PROSPECT	60056	RX	1966
08-12-106-017-0000	17	S	ELM	ST		MOUNT PROSPECT	60056	RA	1917
08-12-106-017-0000	18	S	SCHOOL	ST		MOUNT PROSPECT	60056	RA	1917
08-12-111-020-0000	312	E	EVERGREEN	AV		MOUNT PROSPECT	60056	RA	1917
08-12-313-019-0000	302	E	HIAWATHA	TL		MOUNT PROSPECT	60056	R1	1959
08-15-202-074-0000	1030		ARBOR	CT		MOUNT PROSPECT	60056	R2*	1969
08-15-202-067-0000	1016		ARBOR	CT		MOUNT PROSPECT	60056	R2*	1969
08-14-120-003-0000	900	S	WAVERLY	AV		MOUNT PROSPECT	60056	R1	1961
08-14-117-002-0000	903	S	WAVERLY	AV		MOUNT PROSPECT	60056	R1	1961
08-11-426-013-0000	710		CAN DOTA	AV		MOUNT PROSPECT	60056	RA	1925
08-11-425-014-0000	712		NA WA TA	AV		MOUNT PROSPECT	60056	RA	1925
08-13-100-031-0000	201		ORCHARD	PL		MOUNT PROSPECT	60056	R1	1925
08-13-107-001-0000	203	W	SUNSET	RD		MOUNT PROSPECT	60056	R1	1925

08-11-214-027-0000	220		CAN DOTA	AV	MOUNT PROSPECT	60056	R1	1925
08-12-312-075-0000	18	W	HIAWATHA	TL	MOUNT PROSPECT	60056	R1	1925
08-13-208-009-0000	917	S	SCHOOL	ST	MOUNT PROSPECT	60056	R1	1956
08-12-214-061-0000	406	E	NORTHWEST	HW	MOUNT PROSPECT	60056	B5	1917
08-11-417-021-0000	609		CAN DOTA	AV	MOUNT PROSPECT	60056	RA	1925
08-11-406-018-0000	414		I OKA	AV	MOUNT PROSPECT	60056	RA	1925
08-12-124-022-0000	317	S	PINE	ST	MOUNT PROSPECT	60056	RA	1917
08-12-124-019-0000	316	S	WILLE	ST	MOUNT PROSPECT	60056	RA	1917
08-12-124-009-0000	317	S	PINE	ST	MOUNT PROSPECT	60056	RA	1917
08-11-412-003-0000	417		WA PELLA	AV	MOUNT PROSPECT	60056	RA	1925
08-11-425-007-0000	713		SEE GWUN	AV	MOUNT PROSPECT	60056	RA	1925
08-11-431-008-0000	308	W	LONNQUIST	BL	MOUNT PROSPECT	60056	RA	1925
08-13-206-012-0000	806	S	OWEN	ST	MOUNT PROSPECT	60056	R1	1956
08-13-100-011-0000	7	W	LONNQUIST	BL	MOUNT PROSPECT	60056	R1	1925
08-12-113-010-0000	105	W	PROSPECT	AV	MOUNT PROSPECT	60056	B5	1917
08-12-113-011-0000	103	W	PROSPECT	AV	MOUNT PROSPECT	60056	B5	1917
08-10-408-021-0000	1712		MYRTLE	DR	MOUNT PROSPECT	60056	R1	1964
08-11-418-002-0000	503		WA PELLA	AV	MOUNT PROSPECT	60056	RA	1925
08-11-409-018-0000	514		NA WA TA	AV	MOUNT PROSPECT	60056	RA	1925
08-13-111-005-0000	809	S	ELM	ST	MOUNT PROSPECT	60056	RX	1965
08-12-317-027-0000	302	E	BERKSHIRE	LN	MOUNT PROSPECT	60056	R1	1954
08-12-125-011-0000	300	S	MAIN	ST	MOUNT PROSPECT	60056	RA	1917
08-11-406-019-0000	416		I OKA	AV	MOUNT PROSPECT	60056	RA	1925
08-11-421-001-0000	501	W	COUNCIL	TL	MOUNT PROSPECT	60056	CR	1925
08-11-412-014-0000	416		HI LUSI	AV	MOUNT PROSPECT	60056	RA	1925
08-11-416-013-0000	610		CAN DOTA	AV	MOUNT PROSPECT	60056	RA	1925
08-14-107-012-0000	914		ROBERT	DR	MOUNT PROSPECT	60056	R1	1965
08-15-209-003-0000	1827		PALM	DR	MOUNT PROSPECT	60056	RA	1962
08-14-207-012-0000	902		I OKA	AV	MOUNT PROSPECT	60056	R1	1925
08-15-210-012-0000	1817		THORNWOOD	LN	MOUNT PROSPECT	60056	RA	1962
08-10-417-007-0000	1717		MARTIN	LN	MOUNT PROSPECT	60056	R1	1965
08-14-201-006-0000	509	W	LONNQUIST	BL	MOUNT PROSPECT	60056	R1	1925
08-14-201-013-0000	802		HI LUSI	AV	MOUNT PROSPECT	60056	R1	1925
08-14-201-011-0000	803		WA PELLA	AV	MOUNT PROSPECT	60056	R1	1925
08-14-201-014-0000	804		HI LUSI	AV	MOUNT PROSPECT	60056	R1	1925
08-14-201-012-0000	805		WA PELLA	AV	MOUNT PROSPECT	60056	R1	1925
08-14-121-009-0000	1210		GLENN	LN	MOUNT PROSPECT	60056	R1	1961
08-14-215-006-0000	911		NA WA TA	AV	MOUNT PROSPECT	60056	R1	1925
08-14-118-021-0000	1212		ROBIN	LN	MOUNT PROSPECT	60056	R1	1961
08-10-407-016-0000	1702		ESTATES	DR	MOUNT PROSPECT	60056	R1	1964
08-10-304-006-0000	603		ST CECILIA	DR	MOUNT PROSPECT	60056	R1	1976
08-10-406-017-0000	707		HATLEN	AV	MOUNT PROSPECT	60056	RX	1965
08-11-218-020-0000	318		I OKA	AV	MOUNT PROSPECT	60056	RA	1917
08-11-218-010-0000	319		HI LUSI	AV	MOUNT PROSPECT	60056	RA	1917
08-12-119-024-0000	224	S	MAIN	ST	MOUNT PROSPECT	60056	RA	1917
08-10-402-032-0000	716		CHRIS	LN	MOUNT PROSPECT	60056	R1	1969
08-13-207-015-0000	812	S	WILLIAM	ST	MOUNT PROSPECT	60056	R1	1956
08-13-207-007-0000	813	S	OWEN	ST	MOUNT PROSPECT	60056	R1	1956
08-12-312-027-0000	111	W	BERKSHIRE	LN	MOUNT PROSPECT	60056	R1	1925
08-14-209-003-0000	505	W	SUNSET	RD	MOUNT PROSPECT	60056	R1	1925
08-14-108-026-0000	805	S	LANCASTER	AV	MOUNT PROSPECT	60056	R1	1963
08-11-410-030-0000	500		CAN DOTA	AV	MOUNT PROSPECT	60056	RA	1925
08-11-402-001-0000	401		NA WA TA	AV	MOUNT PROSPECT	60056	RA	1925
08-14-205-011-0000	408	W	SUNSET	RD	MOUNT PROSPECT	60056	R1	1925
08-13-201-004-0000	800	S	EDWARD	ST	MOUNT PROSPECT	60056	R1	1958
08-13-109-001-0000	1	E	SUNSET	RD	MOUNT PROSPECT	60056	R1	1925
08-13-101-009-0000	101	E	SUNSET	RD	MOUNT PROSPECT	60056	R1	1955
08-11-423-009-0000	602	S	ELMHURST	RD	MOUNT PROSPECT	60056	RA	1925
08-11-423-001-0000	307		MAN A WA	TL	MOUNT PROSPECT	60056	RA	1925
08-12-105-020-0000	18	S	ELM	ST	MOUNT PROSPECT	60056	RA	1917
08-12-105-021-0000	20	S	ELM	ST	MOUNT PROSPECT	60056	RA	1917
08-11-407-021-0000	300	S	ELMHURST	AV	MOUNT PROSPECT	60056	R2	1925

08-11-430-016-0000	710		I OKA	AV	MOUNT PROSPECT	60056	RA	1925
08-11-431-009-0000	306	W	LONNQUIST	BL	MOUNT PROSPECT	60056	RA	1925
08-11-431-010-0000	304	W	LONNQUIST	BL	MOUNT PROSPECT	60056	RA	1925
08-14-211-015-0000	808		NA WA TA	AV	MOUNT PROSPECT	60056	R1	1925
08-14-205-005-0000	401	W	LONNQUIST	BL	MOUNT PROSPECT	60056	R1	1925
08-14-205-004-0000	403	W	LONNQUIST	BL	MOUNT PROSPECT	60056	R1	1925
08-14-205-003-0000	405	W	LONNQUIST	BL	MOUNT PROSPECT	60056	R1	1925
08-12-321-009-0000	3	W	HIAWATHA	TL	MOUNT PROSPECT	60056	R1	1925
08-12-321-010-0000	1	W	HIAWATHA	TL	MOUNT PROSPECT	60056	R1	1925
08-11-314-004-0000	1400		BLACKHAWK	DR	MOUNT PROSPECT	60056	RX	1978
08-11-314-003-0000	1420		BLACKHAWK	DR	MOUNT PROSPECT	60056	RX	1978
08-11-314-002-0000	1440		BLACKHAWK	DR	MOUNT PROSPECT	60056	RX	1978
08-12-119-006-0000	211	S	WILLE	ST	MOUNT PROSPECT	60056	RA	1917
08-12-119-020-0000	216	S	MAIN	ST	MOUNT PROSPECT	60056	RA	1917
08-12-118-020-0000	214	S	WILLE	ST	MOUNT PROSPECT	60056	RA	1917
08-11-220-001-0000	215		WE GO	TL	MOUNT PROSPECT	60056	R1	1925
08-12-214-033-0000	210	S	OWEN	ST	MOUNT PROSPECT	60056	R2	1917
08-10-306-036-0000	702		MEIER	RD	MOUNT PROSPECT	60056	RX*	1976
08-12-418-031-0000	709	S	OWEN	ST	MOUNT PROSPECT	60056	R1	1955
08-11-220-003-0000	902	W	MILBURN	AV	MOUNT PROSPECT	60056	R1	1925
08-13-108-034-0000	904		COUNTRY	LN	MOUNT PROSPECT	60056	R1	1925
08-11-407-012-0000	300	S	ELMHURST	AV	MOUNT PROSPECT	60056	R2	1925
08-14-120-012-0000	1204		GREENACRES	LN	MOUNT PROSPECT	60056	R1	1961
08-14-120-013-0000	1202		GREENACRES	LN	MOUNT PROSPECT	60056	R1	1961
08-13-201-080-0000	1004		GOLFVIEW	DR	MOUNT PROSPECT	60056	R1	1958
08-13-105-009-0000	4	E	SUNSET	RD	MOUNT PROSPECT	60056	R1	1925
08-11-419-017-0000	510		I OKA	AV	MOUNT PROSPECT	60056	RA	1925
08-12-314-024-0000	716		BYRON	CT	MOUNT PROSPECT	60056	R1	1925
08-11-420-011-0000	500	S	ELMHURST	RD	MOUNT PROSPECT	60056	RA	1925
08-11-420-001-0000	309	W	SHA BONEE	TL	MOUNT PROSPECT	60056	RA	1925
08-11-410-001-0000	501		NA WA TA	AV	MOUNT PROSPECT	60056	RA	1925
08-10-417-012-0000	1727		MARTIN	LN	MOUNT PROSPECT	60056	R1	1965
08-10-406-022-0000	717		HATLEN	AV	MOUNT PROSPECT	60056	RX	1965
08-10-414-016-0000	720		CRESTWOOD	LN	MOUNT PROSPECT	60056	R1	1965
08-10-406-023-0000	719		HATLEN	AV	MOUNT PROSPECT	60056	RX	1965
08-11-408-012-0000	502		SEE GWUN	AV	MOUNT PROSPECT	60056	RA	1925
08-11-412-005-0000	421		WA PELLA	AV	MOUNT PROSPECT	60056	RA	1925
08-11-412-013-0000	502	W	SHA BONEE	TL	MOUNT PROSPECT	60056	RA	1925
08-11-408-024-0000	505		WE GO	TL	MOUNT PROSPECT	60056	RA	1925
08-11-420-005-0000	509		I OKA	AV	MOUNT PROSPECT	60056	RA	1925
08-11-401-001-0000	401		SEE GWUN	AV	MOUNT PROSPECT	60056	RA	1925
08-10-409-015-0000	1716		MARTHA	LN	MOUNT PROSPECT	60056	R1	1964
08-10-409-014-0000	1718		MARTHA	LN	MOUNT PROSPECT	60056	R1	1964
08-10-406-015-0000	703		HATLEN	AV	MOUNT PROSPECT	60056	RX	1964
08-13-100-026-0000	110		ORCHARD	PL	MOUNT PROSPECT	60056	R1	1925
08-11-218-004-0000	307		HI LUSI	AV	MOUNT PROSPECT	60056	RA	1917
08-11-419-012-0000	500		I OKA	AV	MOUNT PROSPECT	60056	RA	1925
08-14-208-014-0000	906	S	ELMHURST	RD	MOUNT PROSPECT	60056	R1	1925
08-14-208-004-0000	907		I OKA	AV	MOUNT PROSPECT	60056	R1	1925
08-14-207-004-0000	907		HI LUSI	AV	MOUNT PROSPECT	60056	R1	1925
08-12-313-028-0000	210	E	LONNQUIST	BL	MOUNT PROSPECT	60056	R1	1959
08-12-313-024-0000	312	E	HIAWATHA	TL	MOUNT PROSPECT	60056	R1	1959
08-12-124-001-0000	301	S	PINE	ST	MOUNT PROSPECT	60056	RA	1917
08-12-124-002-0000	303	S	PINE	ST	MOUNT PROSPECT	60056	RA	1917
08-12-124-003-0000	305	S	PINE	ST	MOUNT PROSPECT	60056	RA	1917
08-12-124-004-0000	307	S	PINE	ST	MOUNT PROSPECT	60056	RA	1917
08-10-417-019-0000	1716	W	LONNQUIST	BL	MOUNT PROSPECT	60056	R1	1965
08-10-417-018-0000	1718	W	LONNQUIST	BL	MOUNT PROSPECT	60056	R1	1965
08-14-117-017-0000	908	S	LANCASTER	AV	MOUNT PROSPECT	60056	R1	1963
08-14-109-020-0000	909	S	LANCASTER	AV	MOUNT PROSPECT	60056	R1	1963
08-11-313-004-0000	1451		GREENBRIAR	DR	MOUNT PROSPECT	60056	RX	1978
08-11-314-010-0000	705		GLENDALE	LN	MOUNT PROSPECT	60056	RX	1978

08-11-426-007-0000	711		NA WA TA	AV	MOUNT PROSPECT	60056	RA	1925
08-12-124-023-0000	313	S	PINE	ST	MOUNT PROSPECT	60056	RA	1917
08-12-125-007-0000	313	S	WILLE	ST	MOUNT PROSPECT	60056	RA	1917
08-12-126-007-0000	313	S	MAIN	ST	MOUNT PROSPECT	60056	RA	1917
08-11-409-011-0000	500		NA WA TA	AV	MOUNT PROSPECT	60056	RA	1925
08-14-209-012-0000	902		HI LUSI	AV	MOUNT PROSPECT	60056	R1	1925
08-11-411-002-0000	505		CAN DOTA	AV	MOUNT PROSPECT	60056	RA	1925
08-13-201-078-0000	1000		GOLFVIEW	DR	MOUNT PROSPECT	60056	R1	1958
08-13-201-077-0000	902		GOLFVIEW	DR	MOUNT PROSPECT	60056	R1	1958
08-13-201-076-0000	908		GOLFVIEW	PL	MOUNT PROSPECT	60056	R1	1958
08-12-119-011-0000	221	S	WILLE	ST	MOUNT PROSPECT	60056	RA	1917
08-12-119-025-0000	226	S	MAIN	ST	MOUNT PROSPECT	60056	RA	1917
08-12-118-024-0000	100	W	MILBURN	AV	MOUNT PROSPECT	60056	RA	1917
08-12-110-005-0000	109	S	MAPLE	ST	MOUNT PROSPECT	60056	RA	1917
08-12-312-051-0000	208	W	HIAWATHA	TL	MOUNT PROSPECT	60056	R1	1925
08-10-403-012-0000	1709		MARTHA	LN	MOUNT PROSPECT	60056	R1	1964
08-10-403-011-0000	1711		MARTHA	LN	MOUNT PROSPECT	60056	R1	1964
08-10-403-010-0000	1713		MARTHA	LN	MOUNT PROSPECT	60056	R1	1964
08-10-417-008-0000	1719		MARTIN	LN	MOUNT PROSPECT	60056	R1	1965
08-10-417-009-0000	1721		MARTIN	LN	MOUNT PROSPECT	60056	R1	1965
08-13-107-024-0000	922		TOWER	DR	MOUNT PROSPECT	60056	R1	1925
08-14-209-006-0000	903		WA PELLA	AV	MOUNT PROSPECT	60056	R1	1925
08-14-209-017-0000	912		HI LUSI	AV	MOUNT PROSPECT	60056	R1	1925
08-11-420-012-0000	502	S	ELMHURST	RD	MOUNT PROSPECT	60056	RA	1925
08-11-407-006-0000	411		I OKA	AV	MOUNT PROSPECT	60056	RA	1925
08-14-201-007-0000	507	W	LONNQUIST	BL	MOUNT PROSPECT	60056	R1	1925
08-14-114-011-0000	1114		ROBERT	DR	MOUNT PROSPECT	60056	R1	1970
08-14-317-013-0000	1014		WILLOW	LN	MOUNT PROSPECT	60056	R1	1970
08-11-413-001-0000	0		GO WANDO	AV	MOUNT PROSPECT	60056	RA	1925
08-14-208-003-0000	905		I OKA	AV	MOUNT PROSPECT	60056	R1	1925
08-14-208-013-0000	904	S	ELMHURST	RD	MOUNT PROSPECT	60056	R1	1925
08-10-409-003-0000	1717		MYRTLE	DR	MOUNT PROSPECT	60056	R1	1964
08-10-409-002-0000	1719		MYRTLE	DR	MOUNT PROSPECT	60056	R1	1964
08-10-409-023-0000	1700		MARTHA	LN	MOUNT PROSPECT	60056	R1	1964
08-10-409-022-0000	1702		MARTHA	LN	MOUNT PROSPECT	60056	R1	1964
08-10-306-024-0000	711		NOAH	TE	MOUNT PROSPECT	60056	R1	1976
08-11-427-002-0000	703		CAN DOTA	AV	MOUNT PROSPECT	60056	RA	1925
08-14-211-017-0000	812		NA WA TA	AV	MOUNT PROSPECT	60056	R1	1925
08-14-212-008-0000	815		NA WA TA	AV	MOUNT PROSPECT	60056	R1	1925
08-14-104-015-0000	1533	W	LONNQUIST	BL	MOUNT PROSPECT	60056	RX	1975
08-15-202-070-0000	1022		ARBOR	CT	MOUNT PROSPECT	60056	R2*	1969
08-11-402-004-0000	407		NA WA TA	AV	MOUNT PROSPECT	60056	RA	1925
08-13-101-010-0000	903	S	EMERSON	ST	MOUNT PROSPECT	60056	R1	1955
08-13-107-013-0000	900		TOWER	DR	MOUNT PROSPECT	60056	R1	1925
08-12-313-035-0000	719	S	EMERSON	ST	MOUNT PROSPECT	60056	R1	1959
08-13-108-014-0000	911		TOWER	DR	MOUNT PROSPECT	60056	R1	1925
08-11-431-006-0000	711		I OKA	AV	MOUNT PROSPECT	60056	RA	1925
08-14-214-004-0000	907		SEE GWUN	AV	MOUNT PROSPECT	60056	R1	1925
08-14-213-016-0000	906		SEE GWUN	AV	MOUNT PROSPECT	60056	R1	1925
08-10-402-031-0000	714		CHRIS	LN	MOUNT PROSPECT	60056	R1	1969
08-14-104-014-0000	1535	W	LONNQUIST	BL	MOUNT PROSPECT	60056	RX	1975
08-14-107-009-0000	908		ROBERT	DR	MOUNT PROSPECT	60056	R1	1965
08-13-106-005-0000	809	S	EMERSON	ST	MOUNT PROSPECT	60056	R1	1955
08-14-116-013-0000	802	S	LANCASTER	AV	MOUNT PROSPECT	60056	R1	1963
08-13-201-006-0000	804	S	EDWARD	ST	MOUNT PROSPECT	60056	R1	1958
08-11-402-003-0000	405		NA WA TA	AV	MOUNT PROSPECT	60056	RA	1925
08-11-402-012-0000	404		CAN DOTA	AV	MOUNT PROSPECT	60056	RA	1925
08-11-419-010-0000	515		HI LUSI	AV	MOUNT PROSPECT	60056	RA	1925
08-11-419-021-0000	400	W	COUNCIL	TL	MOUNT PROSPECT	60056	RA	1925
08-11-418-004-0000	507		WA PELLA	AV	MOUNT PROSPECT	60056	RA	1925
08-11-409-010-0000	802	W	SHA BONEE	TL	MOUNT PROSPECT	60056	RA	1925
08-11-409-020-0000	800	W	SHA BONEE	TL	MOUNT PROSPECT	60056	RA	1925

08-14-119-019-0000	1216	W	SUNSET	RD	MOUNT PROSPECT	60056	R1	1961
08-13-206-010-0000	802	S	OWEN	ST	MOUNT PROSPECT	60056	R1	1956
08-13-207-011-0000	804	S	WILLIAM	ST	MOUNT PROSPECT	60056	R1	1956
08-13-201-045-0000	906		GOLFHURST	AV	MOUNT PROSPECT	60056	R1	1958
08-13-201-044-0000	1000		GOLFHURST	AV	MOUNT PROSPECT	60056	R1	1958
08-13-201-043-0000	1002		GOLFHURST	AV	MOUNT PROSPECT	60056	R1	1958
08-13-209-005-0000	909	S	OWEN	ST	MOUNT PROSPECT	60056	R1	1956
08-13-209-016-0000	908	S	WILLIAM	ST	MOUNT PROSPECT	60056	R1	1956
08-14-213-002-0000	903		WE GO	TL	MOUNT PROSPECT	60056	R1	1925
08-14-201-020-0000	603	W	LONNQUIST	BL	MOUNT PROSPECT	60056	CR	1925
08-13-113-002-0000	303	E	SUNSET	RD	MOUNT PROSPECT	60056	RX	1965
08-13-200-008-0000	904	S	LOUIS	ST	MOUNT PROSPECT	60056	R1	1963
08-13-218-006-0000	911	S	LOUIS	ST	MOUNT PROSPECT	60056	R1	1963
08-14-104-013-0000	1537	W	LONNQUIST	BL	MOUNT PROSPECT	60056	RX	1975
08-11-407-031-0000	300	S	ELMHURST	AV	MOUNT PROSPECT	60056	R2	1925
08-11-400-033-0000	414		SEE GWUN	AV	MOUNT PROSPECT	60056	RA	1925
08-11-412-008-0000	503		GO WANDO	AV	MOUNT PROSPECT	60056	RA	1925
08-11-407-032-0000	300	S	ELMHURST	AV	MOUNT PROSPECT	60056	R2	1925
08-11-417-001-0000	601		CAN DOTA	AV	MOUNT PROSPECT	60056	RA	1925
08-14-117-018-0000	910	S	LANCASTER	AV	MOUNT PROSPECT	60056	R1	1963
08-13-208-005-0000	909	S	SCHOOL	ST	MOUNT PROSPECT	60056	R1	1956
08-13-208-016-0000	908	S	OWEN	ST	MOUNT PROSPECT	60056	R1	1956
08-13-100-019-0000	6		ORCHARD	PL	MOUNT PROSPECT	60056	R1	1925
08-13-100-018-0000	4		ORCHARD	PL	MOUNT PROSPECT	60056	R1	1925
08-13-207-003-0000	805	S	OWEN	ST	MOUNT PROSPECT	60056	R1	1956
08-13-201-083-0000	808		GOLFVIEW	PL	MOUNT PROSPECT	60056	R1	1958
08-15-202-066-0000	1014		ARBOR	CT	MOUNT PROSPECT	60056	R2*	1969
08-15-202-039-0000	1015		ARBOR	CT	MOUNT PROSPECT	60056	R2*	1969
08-14-125-008-0000	1221	W	SUNSET	RD	MOUNT PROSPECT	60056	R1	1965
08-14-210-010-0000	819		WE GO	TL	MOUNT PROSPECT	60056	R1	1925
08-14-213-021-0000	916		SEE GWUN	AV	MOUNT PROSPECT	60056	R1	1925
08-14-123-002-0000	1222		ROBIN	LN	MOUNT PROSPECT	60056	R1	1965
08-14-206-001-0000	307	W	LONNQUIST	BL	MOUNT PROSPECT	60056	R1	1925
08-11-417-007-0000	611		CAN DOTA	AV	MOUNT PROSPECT	60056	RA	1925
08-11-423-003-0000	303		MAN A WA	TL	MOUNT PROSPECT	60056	RA	1925
08-11-409-016-0000	510		NA WA TA	AV	MOUNT PROSPECT	60056	RA	1925
08-12-118-011-0000	221	S	PINE	ST	MOUNT PROSPECT	60056	RA	1917
08-12-118-012-0000	223	S	PINE	ST	MOUNT PROSPECT	60056	RA	1917
08-11-402-013-0000	406		CAN DOTA	AV	MOUNT PROSPECT	60056	RA	1925
08-11-407-020-0000	300	S	ELMHURST	AV	MOUNT PROSPECT	60056	R2	1925
08-11-419-005-0000	505		HI LUSI	AV	MOUNT PROSPECT	60056	RA	1925
08-14-119-012-0000	1204	W	SUNSET	RD	MOUNT PROSPECT	60056	R1	1961
08-14-119-013-0000	1202	W	SUNSET	RD	MOUNT PROSPECT	60056	R1	1961
08-10-306-021-0000	717		NOAH	TE	MOUNT PROSPECT	60056	R1	1976
08-10-306-019-0000	718		NOAH	TE	MOUNT PROSPECT	60056	R1	1976
08-13-107-014-0000	902		TOWER	DR	MOUNT PROSPECT	60056	R1	1925
08-13-201-092-0000	901		GOLFVIEW	PL	MOUNT PROSPECT	60056	R1	1958
08-13-101-029-0000	916	S	MAPLE	ST	MOUNT PROSPECT	60056	R1	1959
08-13-112-015-0000	917	S	MAPLE	ST	MOUNT PROSPECT	60056	R1	1959
08-13-112-016-0000	919	S	MAPLE	ST	MOUNT PROSPECT	60056	R1	1959
08-10-409-013-0000	1720		MARTHA	LN	MOUNT PROSPECT	60056	R1	1964
08-10-406-016-0000	705		HATLEN	AV	MOUNT PROSPECT	60056	RX	1964
08-11-422-001-0000	501	W	COUNCIL	TL	MOUNT PROSPECT	60056	CR	1925
08-11-417-017-0000	603		CAN DOTA	AV	MOUNT PROSPECT	60056	RA	1925
08-13-100-044-0000	803	S	MAIN	ST	MOUNT PROSPECT	60056	R1	1925
08-12-313-021-0000	306	E	HIAWATHA	TL	MOUNT PROSPECT	60056	R1	1959
08-12-313-045-0000	722		HIAWATHA	CT	MOUNT PROSPECT	60056	R1	1959
08-12-313-038-0000	713	S	EMERSON	ST	MOUNT PROSPECT	60056	R1	1959
08-11-221-007-0000	708	W	MILBURN	AV	MOUNT PROSPECT	60056	R1	1925
08-13-201-058-0000	1005		GOLFHURST	AV	MOUNT PROSPECT	60056	R1	1958
08-14-112-020-0000	1203	S	BUSSE	RD	MOUNT PROSPECT	60056	R1	1970
08-11-415-016-0000	604		NA WA TA	AV	MOUNT PROSPECT	60056	RA	1925

08-14-206-016-0000	810	S	ELMHURST	RD		MOUNT PROSPECT	60056	R1	1925
08-10-417-014-0000	1726	W	LONNQUIST	BL		MOUNT PROSPECT	60056	R1	1965
08-10-417-013-0000	721		CRESTWOOD	LN		MOUNT PROSPECT	60056	R1	1965
08-14-122-010-0000	1217		GLENN	LN		MOUNT PROSPECT	60056	R1	1961
08-12-108-032-0000	105	S	MAIN	ST	2	MOUNT PROSPECT	60056	B5C	1917
08-12-108-032-0000	111	S	MAIN	ST		MOUNT PROSPECT	60056	B5C	1917
08-12-118-008-0000	215	S	PINE	ST		MOUNT PROSPECT	60056	RA	1917
08-12-118-009-0000	217	S	PINE	ST		MOUNT PROSPECT	60056	RA	1917
08-12-118-010-0000	219	S	PINE	ST		MOUNT PROSPECT	60056	RA	1917
08-14-206-005-0000	801		I OKA	AV		MOUNT PROSPECT	60056	R1	1925
08-14-206-011-0000	800	S	ELMHURST	RD		MOUNT PROSPECT	60056	R1	1925
08-13-100-030-0000	203		ORCHARD	PL		MOUNT PROSPECT	60056	R1	1925
08-14-208-016-0000	910	S	ELMHURST	RD		MOUNT PROSPECT	60056	R1	1925
08-14-207-006-0000	911		HI LUSI	AV		MOUNT PROSPECT	60056	R1	1925
08-12-322-006-0000	711	S	MAIN	ST		MOUNT PROSPECT	60056	R1	1925
08-14-214-022-0000	918		NA WA TA	AV		MOUNT PROSPECT	60056	R1	1925
08-14-317-014-0000	1016		WILLOW	LN		MOUNT PROSPECT	60056	R1	1970
08-14-211-010-0000	819		SEE GWUN	AV		MOUNT PROSPECT	60056	R1	1925
08-13-100-007-0000	107	W	LONNQUIST	BL		MOUNT PROSPECT	60056	R1	1925
08-13-100-008-0000	105	W	LONNQUIST	BL		MOUNT PROSPECT	60056	R1	1925
08-13-109-020-0000	908		EMERSON	CT		MOUNT PROSPECT	60056	R1	1955
08-13-100-041-0000	3		ORCHARD	PL		MOUNT PROSPECT	60056	R1	1925
08-14-215-001-0000	901		NA WA TA	AV		MOUNT PROSPECT	60056	R1	1925
08-13-207-001-0000	801	S	OWEN	ST		MOUNT PROSPECT	60056	R1	1956
08-13-107-015-0000	904		TOWER	DR		MOUNT PROSPECT	60056	R1	1925
08-11-426-003-0000	703		NA WA TA	AV		MOUNT PROSPECT	60056	RA	1925
08-13-104-008-0000	108	W	SUNSET	RD		MOUNT PROSPECT	60056	R1	1925
08-13-104-009-0000	106	W	SUNSET	RD		MOUNT PROSPECT	60056	R1	1925
08-13-104-010-0000	104	W	SUNSET	RD		MOUNT PROSPECT	60056	R1	1925
08-15-202-072-0000	1026		ARBOR	CT		MOUNT PROSPECT	60056	R2*	1969
08-14-120-002-0000	902	S	WAVERLY	AV		MOUNT PROSPECT	60056	R1	1961
08-14-210-021-0000	803		WE GO	TL		MOUNT PROSPECT	60056	R1	1925
08-14-215-023-0000	702	W	GOLF	RD		MOUNT PROSPECT	60056	R1	1925
08-13-101-022-0000	902	S	MAPLE	ST		MOUNT PROSPECT	60056	R1	1959
08-13-201-037-0000	805	S	ALBERT	ST		MOUNT PROSPECT	60056	R1	1958
08-11-427-008-0000	708		WA PELLA	AV		MOUNT PROSPECT	60056	RA	1925
08-11-430-009-0000	713		HI LUSI	AV		MOUNT PROSPECT	60056	RA	1925
08-11-428-014-0000	714		HI LUSI	AV		MOUNT PROSPECT	60056	RA	1925
08-11-428-004-0000	711		WA PELLA	AV		MOUNT PROSPECT	60056	RA	1925
08-11-427-009-0000	710		WA PELLA	AV		MOUNT PROSPECT	60056	RA	1925
08-11-415-006-0000	600		NA WA TA	AV		MOUNT PROSPECT	60056	RA	1925
08-11-216-014-0000	306		WA PELLA	AV		MOUNT PROSPECT	60056	RA	1917
08-11-218-015-0000	308		I OKA	AV		MOUNT PROSPECT	60056	RA	1917
08-11-217-007-0000	313		WA PELLA	AV		MOUNT PROSPECT	60056	RA	1917
08-11-217-004-0000	307		WA PELLA	AV		MOUNT PROSPECT	60056	RA	1917
08-14-214-018-0000	910		NA WA TA	AV		MOUNT PROSPECT	60056	R1	1925
08-14-214-006-0000	911		SEE GWUN	AV		MOUNT PROSPECT	60056	R1	1925
08-13-201-066-0000	807	S	EDWARD	ST		MOUNT PROSPECT	60056	R1	1958
08-14-208-005-0000	909		I OKA	AV		MOUNT PROSPECT	60056	R1	1925
08-10-402-047-0000	719		CHRIS	LN		MOUNT PROSPECT	60056	R1	1969
08-11-416-014-0000	602		CAN DOTA	AV		MOUNT PROSPECT	60056	RA	1925
08-14-205-012-0000	800		I OKA	AV		MOUNT PROSPECT	60056	R1	1925
08-14-206-006-0000	803		I OKA	AV		MOUNT PROSPECT	60056	R1	1925
08-11-426-001-0000	700		CAN DOTA	AV		MOUNT PROSPECT	60056	RA	1925
08-14-116-001-0000	1101	W	LONNQUIST	BL		MOUNT PROSPECT	60056	R1	1961
08-11-430-008-0000	711		HI LUSI	AV		MOUNT PROSPECT	60056	RA	1925
08-11-407-026-0000	300	S	ELMHURST	AV		MOUNT PROSPECT	60056	R2	1925
08-14-121-014-0000	1211		GREENACRES	LN		MOUNT PROSPECT	60056	R1	1961
08-11-420-017-0000	514	S	ELMHURST	RD		MOUNT PROSPECT	60056	RA	1925
08-11-419-007-0000	509		HI LUSI	AV		MOUNT PROSPECT	60056	RA	1925
08-11-419-018-0000	512		I OKA	AV		MOUNT PROSPECT	60056	RA	1925
08-10-409-005-0000	1713		MYRTLE	DR		MOUNT PROSPECT	60056	R1	1964

08-10-409-010-0000	1703		MYRTLE	DR	MOUNT PROSPECT	60056	R1	1964
08-13-218-003-0000	905	S	LOUIS	ST	MOUNT PROSPECT	60056	R1	1963
08-13-201-073-0000	909	S	EDWARD	ST	MOUNT PROSPECT	60056	R1	1958
08-13-100-009-0000	103	W	LONNQUIST	BL	MOUNT PROSPECT	60056	R1	1925
08-13-100-010-0000	101	W	LONNQUIST	BL	MOUNT PROSPECT	60056	R1	1925
08-14-116-002-0000	1103	W	LONNQUIST	BL	MOUNT PROSPECT	60056	R1	1961
08-14-121-015-0000	1213		GREENACRES	LN	MOUNT PROSPECT	60056	R1	1961
08-11-418-011-0000	501	W	SHA BONEE	TL	MOUNT PROSPECT	60056	RA	1925
08-13-112-002-0000	914	S	ELM	ST	MOUNT PROSPECT	60056	RX	1965
08-11-410-013-0000	504		CAN DOTA	AV	MOUNT PROSPECT	60056	RA	1925
08-11-409-023-0000	503		SEE GWUN	AV	MOUNT PROSPECT	60056	RA	1925
08-11-409-012-0000	502		NA WA TA	AV	MOUNT PROSPECT	60056	RA	1925
08-11-420-003-0000	505		I OKA	AV	MOUNT PROSPECT	60056	RA	1925
08-13-106-001-0000	801	S	EMERSON	ST	MOUNT PROSPECT	60056	R1	1955
08-13-106-002-0000	803	S	EMERSON	ST	MOUNT PROSPECT	60056	R1	1955
08-13-105-002-0000	802	S	EMERSON	ST	MOUNT PROSPECT	60056	R1	1955
08-13-108-018-0000	904		TOWER	LN	MOUNT PROSPECT	60056	R1	1925
08-13-101-012-0000	907	S	EMERSON	ST	MOUNT PROSPECT	60056	R1	1955
08-11-216-017-0000	312		WA PELLA	AV	MOUNT PROSPECT	60056	RA	1917
08-11-218-018-0000	314		I OKA	AV	MOUNT PROSPECT	60056	RA	1917
08-11-218-008-0000	315		HI LUSI	AV	MOUNT PROSPECT	60056	RA	1917
08-11-217-018-0000	314		HI LUSI	AV	MOUNT PROSPECT	60056	RA	1917
08-11-403-001-0000	401		CAN DOTA	AV	MOUNT PROSPECT	60056	RA	1925
08-11-402-010-0000	400		CAN DOTA	AV	MOUNT PROSPECT	60056	RA	1925
08-12-314-018-0000	714		BYRON	CT	MOUNT PROSPECT	60056	R1	1925
08-12-100-007-0000	201	W	CENTRAL	RD	MOUNT PROSPECT	60056	B5C	1917
08-11-426-004-0000	705		NA WA TA	AV	MOUNT PROSPECT	60056	RA	1925
08-11-419-001-0000	403	W	SHA BONEE	TL	MOUNT PROSPECT	60056	RA	1925
08-11-411-014-0000	416		WA PELLA	AV	MOUNT PROSPECT	60056	RA	1925
08-11-411-015-0000	418		WA PELLA	AV	MOUNT PROSPECT	60056	RA	1925
08-11-411-004-0000	507		CAN DOTA	AV	MOUNT PROSPECT	60056	RA	1925
08-13-100-025-0000	108		ORCHARD	PL	MOUNT PROSPECT	60056	R1	1925
08-13-201-098-0000	908	S	EDWARD	ST	MOUNT PROSPECT	60056	R1	1958
08-13-105-007-0000	812	S	EMERSON	ST	MOUNT PROSPECT	60056	R1	1955
08-11-418-015-0000	510		HI LUSI	AV	MOUNT PROSPECT	60056	RA	1925
08-11-420-010-0000	519		I OKA	AV	MOUNT PROSPECT	60056	RA	1925
08-11-420-021-0000	522	S	ELMHURST	RD	MOUNT PROSPECT	60056	RA	1925
08-11-410-010-0000	519		NA WA TA	AV	MOUNT PROSPECT	60056	RA	1925
08-11-405-004-0000	409		GO WANDO	AV	MOUNT PROSPECT	60056	RA	1925
08-11-407-019-0000	300	S	ELMHURST	AV	MOUNT PROSPECT	60056	R2	1925
08-11-418-001-0000	503	W	SHA BONEE	TL	MOUNT PROSPECT	60056	RA	1925
08-12-105-015-0000	8	S	ELM	ST	MOUNT PROSPECT	60056	RA	1917
08-11-408-013-0000	504		SEE GWUN	AV	MOUNT PROSPECT	60056	RA	1925
08-11-400-026-0000	411		WE GO	TL	MOUNT PROSPECT	60056	RA	1925
08-11-428-005-0000	501		MAN A WA	TL	MOUNT PROSPECT	60056	RA	1925
08-10-406-009-0000	710	S	BUSSE	RD	MOUNT PROSPECT	60056	RX	1978
08-13-207-009-0000	800	S	WILLIAM	ST	MOUNT PROSPECT	60056	R1	1956
08-12-313-039-0000	101	E	HIAWATHA	TL	MOUNT PROSPECT	60056	R1	1959
08-12-313-044-0000	720		HIAWATHA	CT	MOUNT PROSPECT	60056	R1	1959
08-10-403-019-0000	1710		MARTIN	LN	MOUNT PROSPECT	60056	R1	1965
08-11-214-031-0000	904	W	LINCOLN	ST	MOUNT PROSPECT	60056	R1	1925
08-11-214-007-0000	307		WE GO	TL	MOUNT PROSPECT	60056	R1	1925
08-11-400-015-0000	408		SEE GWUN	AV	MOUNT PROSPECT	60056	RA	1925
08-14-104-002-0000	803	S	BUSSE	RD	MOUNT PROSPECT	60056	RX	1978
08-14-104-008-0000	804		EDGEWOOD	LN	MOUNT PROSPECT	60056	RX	1978
08-10-403-024-0000	1720		MARTIN	LN	MOUNT PROSPECT	60056	R1	1965
08-10-403-025-0000	1722		MARTIN	LN	MOUNT PROSPECT	60056	R1	1965
08-11-400-028-0000	400		SEE GWUN	AV	MOUNT PROSPECT	60056	RA	1925
08-11-400-001-0000	401		WE GO	TL	MOUNT PROSPECT	60056	RA	1925
08-10-417-006-0000	1715		MARTIN	LN	MOUNT PROSPECT	60056	R1	1965
08-11-425-003-0000	705		SEE GWUN	AV	MOUNT PROSPECT	60056	RA	1925
08-10-409-004-0000	1715		MYRTLE	DR	MOUNT PROSPECT	60056	R1	1964

08-12-103-021-0000	50	S	EMERSON	ST		MOUNT PROSPECT	60056	B5C	1917
08-12-105-011-0000	21	S	MAPLE	ST		MOUNT PROSPECT	60056	RA	1917
08-12-312-068-0000	105	W	BERKSHIRE	LN		MOUNT PROSPECT	60056	R1	1925
08-12-312-032-0000	103	W	BERKSHIRE	LN		MOUNT PROSPECT	60056	R1	1925
08-12-312-017-0000	101	W	COUNCIL	TL		MOUNT PROSPECT	60056	R1	1925
08-10-403-017-0000	1706		MARTIN	LN		MOUNT PROSPECT	60056	R1	1965
08-10-306-025-0000	709		NOAH	TE		MOUNT PROSPECT	60056	R1	1976
08-12-319-010-0000	603	S	WILLE	ST		MOUNT PROSPECT	60056	R1	1925
08-12-322-004-0000	707	S	MAIN	ST		MOUNT PROSPECT	60056	R1	1925
08-12-322-005-0000	709	S	MAIN	ST		MOUNT PROSPECT	60056	R1	1925
08-12-322-010-0000	710	S	EMERSON	ST		MOUNT PROSPECT	60056	R1	1965
08-10-403-016-0000	1701		MARTHA	LN		MOUNT PROSPECT	60056	R1	1965
08-12-111-017-0000	114	S	SCHOOL	ST		MOUNT PROSPECT	60056	RA	1917
08-10-304-010-0000	611		ST CECILIA	DR		MOUNT PROSPECT	60056	R1	1976
08-10-306-006-0000	610		NOAH	TE		MOUNT PROSPECT	60056	R1	1976
08-10-305-003-0000	610		ST CECILIA	DR		MOUNT PROSPECT	60056	R1	1976
08-11-210-014-0000	215		CAN DOTA	AV		MOUNT PROSPECT	60056	R1	1925
08-11-431-004-0000	707		I OKA	AV		MOUNT PROSPECT	60056	RA	1925
08-11-427-006-0000	603		MAN A WA	TL		MOUNT PROSPECT	60056	RA	1925
08-14-206-002-0000	305	W	LONNQUIST	BL		MOUNT PROSPECT	60056	R1	1925
08-13-100-016-0000	804	S	MAIN	ST		MOUNT PROSPECT	60056	R1	1925
08-13-100-045-0000	805	S	MAIN	ST		MOUNT PROSPECT	60056	R1	1925
08-12-111-019-0000	308	E	EVERGREEN	AV		MOUNT PROSPECT	60056	RA	1917
08-12-111-011-0000	304	E	EVERGREEN	AV		MOUNT PROSPECT	60056	RA	1917
08-12-111-010-0000	300	E	EVERGREEN	AV		MOUNT PROSPECT	60056	RA	1917
08-11-106-003-0000	1202	W	LINCOLN	ST		MOUNT PROSPECT	60056	R1	1953
08-11-106-002-0000	1204	W	LINCOLN	ST		MOUNT PROSPECT	60056	R1	1953
08-11-214-009-0000	311		WE GO	TL		MOUNT PROSPECT	60056	R1	1925
08-11-214-035-0000	806	W	LINCOLN	ST		MOUNT PROSPECT	60056	R1	1925
08-11-214-034-0000	808	W	LINCOLN	ST		MOUNT PROSPECT	60056	R1	1925
08-12-125-009-0000	317	S	WILLE	ST		MOUNT PROSPECT	60056	RA	1917
08-12-126-009-0000	317	S	MAIN	ST		MOUNT PROSPECT	60056	RA	1917
08-11-431-012-0000	702	S	ELMHURST	RD		MOUNT PROSPECT	60056	RA	1925
08-11-430-004-0000	703		HI LUSI	AV		MOUNT PROSPECT	60056	RA	1925
08-11-408-010-0000	523		WE GO	TL		MOUNT PROSPECT	60056	RA	1925
08-13-107-030-0000	934		TOWER	DR		MOUNT PROSPECT	60056	R1	1925
08-14-121-004-0000	1201		GREENACRES	LN		MOUNT PROSPECT	60056	R1	1961
08-13-109-010-0000	907		COUNTRY	LN		MOUNT PROSPECT	60056	R1	1925
08-11-411-024-0000	414		WA PELLA	AV		MOUNT PROSPECT	60056	RA	1925
08-11-400-034-0000	420		SEE GWUN	AV		MOUNT PROSPECT	60056	RA	1925
08-11-401-010-0000	419		SEE GWUN	AV		MOUNT PROSPECT	60056	RA	1925
08-11-401-020-0000	418		NA WA TA	AV		MOUNT PROSPECT	60056	RA	1925
08-13-106-003-0000	805	S	EMERSON	ST		MOUNT PROSPECT	60056	R1	1955
08-13-112-013-0000	913	S	MAPLE	ST		MOUNT PROSPECT	60056	R1	1959
08-14-104-016-0000	1531	W	LONNQUIST	BL		MOUNT PROSPECT	60056	RX	1975
08-12-312-028-0000	109	W	BERKSHIRE	LN		MOUNT PROSPECT	60056	R1	1925
08-12-312-067-0000	107	W	BERKSHIRE	LN		MOUNT PROSPECT	60056	R1	1925
08-13-112-001-0000	912	S	ELM	ST		MOUNT PROSPECT	60056	RX	1965
08-10-306-016-0000	712		NOAH	TE		MOUNT PROSPECT	60056	R1	1976
08-10-306-023-0000	713		NOAH	TE		MOUNT PROSPECT	60056	R1	1976
08-10-306-017-0000	714		NOAH	TE		MOUNT PROSPECT	60056	R1	1976
08-13-109-023-0000	900		EMERSON	CT		MOUNT PROSPECT	60056	R1	1955
08-14-201-019-0000	810		HI LUSI	AV		MOUNT PROSPECT	60056	R1	1925
08-14-201-018-0000	502	W	SUNSET	RD		MOUNT PROSPECT	60056	R1	1925
08-14-201-017-0000	504	W	SUNSET	RD		MOUNT PROSPECT	60056	R1	1925
08-15-210-011-0000	1819		THORNWOOD	LN		MOUNT PROSPECT	60056	RA	1962
08-15-211-007-0000	1827		LOCUST	LN		MOUNT PROSPECT	60056	RA	1962
08-13-208-015-0000	906	S	OWEN	ST		MOUNT PROSPECT	60056	R1	1956
08-15-203-008-0000	1700		PALM	DR	16	MOUNT PROSPECT	60056	R4	1962
08-14-116-018-0000	812	S	LANCASTER	AV		MOUNT PROSPECT	60056	R1	1963
08-14-108-021-0000	815	S	LANCASTER	AV		MOUNT PROSPECT	60056	R1	1963
08-14-116-019-0000	814	S	LANCASTER	AV		MOUNT PROSPECT	60056	R1	1963

08-14-106-015-0000	1602	W	GOLF	RD	MOUNT PROSPECT	60056	B3	1975
08-15-211-003-0000	1835		LOCUST	LN	MOUNT PROSPECT	60056	RA	1962
08-15-211-002-0000	1837		LOCUST	LN	MOUNT PROSPECT	60056	RA	1962
08-15-211-001-0000	1839		LOCUST	LN	MOUNT PROSPECT	60056	RA	1962
08-14-116-020-0000	816	S	LANCASTER	AV	MOUNT PROSPECT	60056	R1	1963
08-15-201-013-0000	1744	W	GOLF	RD	MOUNT PROSPECT	60056	B3	1962
08-14-126-008-0000	1219		GREENACRES	LN	MOUNT PROSPECT	60056	R1	1962
08-13-209-007-0000	913	S	OWEN	ST	MOUNT PROSPECT	60056	R1	1956
08-14-211-014-0000	806		NA WA TA	AV	MOUNT PROSPECT	60056	R1	1925
08-14-212-005-0000	809		NA WA TA	AV	MOUNT PROSPECT	60056	R1	1925
08-14-210-020-0000	818		SEE GWUN	AV	MOUNT PROSPECT	60056	R1	1925
08-15-202-037-0000	1011		ARBOR	CT	MOUNT PROSPECT	60056	R2*	1969
08-15-202-071-0000	1024		ARBOR	CT	MOUNT PROSPECT	60056	R2*	1969
08-11-419-013-0000	502		I OKA	AV	MOUNT PROSPECT	60056	RA	1925
08-11-420-013-0000	504	S	ELMHURST	RD	MOUNT PROSPECT	60056	RA	1925
08-14-122-005-0000	1207		GLENN	LN	MOUNT PROSPECT	60056	R1	1961
08-14-122-004-0000	1205		GLENN	LN	MOUNT PROSPECT	60056	R1	1961
08-14-122-003-0000	1203		GLENN	LN	MOUNT PROSPECT	60056	R1	1961
08-14-211-021-0000	803		SEE GWUN	AV	MOUNT PROSPECT	60056	R1	1925
08-14-210-029-0000	802		SEE GWUN	AV	MOUNT PROSPECT	60056	R1	1925
08-14-119-014-0000	1211		ROBIN	LN	MOUNT PROSPECT	60056	R1	1961
08-14-119-018-0000	1218	W	SUNSET	RD	MOUNT PROSPECT	60056	R1	1961
08-11-410-021-0000	505		NA WA TA	AV	MOUNT PROSPECT	60056	RA	1925
08-12-425-016-0000	631	S	EDWARD	ST	MOUNT PROSPECT	60056	R1	1956
08-12-416-047-0000	715	S	LOUIS	ST	MOUNT PROSPECT	60056	R1	1955
08-12-416-042-0000	632	S	EDWARD	ST	MOUNT PROSPECT	60056	R1	1955
08-12-415-034-0000	717	S	WILLIAM	ST	MOUNT PROSPECT	60056	R1	1955
08-14-214-013-0000	900		NA WA TA	AV	MOUNT PROSPECT	60056	R1	1925
08-13-209-015-0000	906	S	WILLIAM	ST	MOUNT PROSPECT	60056	R1	1956
08-14-123-005-0000	803		ROBERT	DR	MOUNT PROSPECT	60056	R1	1965
08-12-109-030-0000	100	E	NORTHWEST	HW	MOUNT PROSPECT	60056	B5C	1917
08-12-214-055-0000	215	S	SCHOOL	ST	MOUNT PROSPECT	60056	R2	1917
08-12-214-055-0000	217	S	SCHOOL	ST	MOUNT PROSPECT	60056	R2	1917
08-12-214-035-0000	212	S	OWEN	ST	MOUNT PROSPECT	60056	R2	1917
08-12-118-021-0000	216	S	WILLE	ST	MOUNT PROSPECT	60056	RA	1917
08-12-126-022-0000	1	E	MILBURN	AV	MOUNT PROSPECT	60056	RA	1917
08-11-418-018-0000	516		HI LUSI	AV	MOUNT PROSPECT	60056	RA	1925
08-14-124-007-0000	1223		ROBIN	LN	MOUNT PROSPECT	60056	R1	1965
08-14-124-006-0000	809		ROBERT	DR	MOUNT PROSPECT	60056	R1	1965
08-14-211-024-0000	809		SEE GWUN	AV	MOUNT PROSPECT	60056	R1	1925
08-14-208-018-0000	914	S	ELMHURST	RD	MOUNT PROSPECT	60056	R1	1925
08-11-401-002-0000	403		SEE GWUN	AV	MOUNT PROSPECT	60056	RA	1925
08-11-401-012-0000	402		NA WA TA	AV	MOUNT PROSPECT	60056	RA	1925
08-11-400-021-0000	403		WE GO	TL	MOUNT PROSPECT	60056	RA	1925
08-15-202-042-0000	1021		ARBOR	CT	MOUNT PROSPECT	60056	R2*	1969
08-14-215-002-0000	903		NA WA TA	AV	MOUNT PROSPECT	60056	R1	1925
08-14-207-013-0000	904		I OKA	AV	MOUNT PROSPECT	60056	R1	1925
08-11-407-014-0000	300	S	ELMHURST	AV	MOUNT PROSPECT	60056	R2	1925
08-11-405-002-0000	403		WA PELLA	AV	MOUNT PROSPECT	60056	RA	1925
08-11-403-002-0000	403		CAN DOTA	AV	MOUNT PROSPECT	60056	RA	1925
08-11-403-004-0000	407		CAN DOTA	AV	MOUNT PROSPECT	60056	RA	1925
08-13-108-020-0000	908		TOWER	LN	MOUNT PROSPECT	60056	R1	1925
08-11-214-020-0000	803	W	MILBURN	AV	MOUNT PROSPECT	60056	R1	1925
08-11-214-019-0000	805	W	MILBURN	AV	MOUNT PROSPECT	60056	R1	1925
08-15-202-075-0000	1032		ARBOR	CT	MOUNT PROSPECT	60056	R2*	1969
08-13-100-066-0000	119	W	LONNQUIST	BL	MOUNT PROSPECT	60056	R1	1925
08-13-100-067-0000	805	S	ELMHURST	RD	MOUNT PROSPECT	60056	R1	1925
08-13-201-070-0000	903	S	EDWARD	ST	MOUNT PROSPECT	60056	R1	1958
08-13-201-063-0000	904	S	ALBERT	ST	MOUNT PROSPECT	60056	R1	1958
08-13-201-093-0000	903		GOLFVIEW	PL	MOUNT PROSPECT	60056	R1	1958
08-13-100-032-0000	111		ORCHARD	PL	MOUNT PROSPECT	60056	R1	1925
08-14-122-006-0000	1209		GLENN	LN	MOUNT PROSPECT	60056	R1	1961

08-12-419-006-0000	411	E	BERKSHIRE	LN	MOUNT PROSPECT	60056	R1	1955
08-12-419-007-0000	505	E	BERKSHIRE	LN	MOUNT PROSPECT	60056	R1	1955
08-11-430-026-0000	700		I OKA	AV	MOUNT PROSPECT	60056	RA	1925
08-10-417-003-0000	1709		MARTIN	LN	MOUNT PROSPECT	60056	R1	1965
08-10-417-004-0000	1711		MARTIN	LN	MOUNT PROSPECT	60056	R1	1965
08-15-201-014-0000	912	S	BUSSE	RD	MOUNT PROSPECT	60056	B3	1962
08-14-207-005-0000	909		HI LUSI	AV	MOUNT PROSPECT	60056	R1	1925
08-14-108-011-0000	802		WE GO	TL	MOUNT PROSPECT	60056	R1	1925
08-13-201-091-0000	809		GOLFVIEW	PL	MOUNT PROSPECT	60056	R1	1958
08-13-201-082-0000	806		GOLFVIEW	PL	MOUNT PROSPECT	60056	R1	1958
08-13-201-088-0000	804		GOLFVIEW	PL	MOUNT PROSPECT	60056	R1	1958
08-13-201-089-0000	805		GOLFVIEW	PL	MOUNT PROSPECT	60056	R1	1958
08-14-209-018-0000	508	W	GOLF	RD	MOUNT PROSPECT	60056	R1	1925
08-14-206-009-0000	809		I OKA	AV	MOUNT PROSPECT	60056	R1	1925
08-14-206-015-0000	808	S	ELMHURST	RD	MOUNT PROSPECT	60056	R1	1925
08-14-205-016-0000	808		I OKA	AV	MOUNT PROSPECT	60056	R1	1925
08-13-100-065-0000	115	W	LONNQUIST	BL	MOUNT PROSPECT	60056	R1	1925
08-13-109-021-0000	902	S	EMERSON	ST	MOUNT PROSPECT	60056	R1	1955
08-13-108-010-0000	903		TOWER	DR	MOUNT PROSPECT	60056	R1	1925
08-14-117-016-0000	906	S	LANCASTER	AV	MOUNT PROSPECT	60056	R1	1963
08-14-109-021-0000	907	S	LANCASTER	AV	MOUNT PROSPECT	60056	R1	1963
08-14-211-020-0000	818		NA WA TA	AV	MOUNT PROSPECT	60056	R1	1925
08-11-403-007-0000	400		WA PELLA	AV	MOUNT PROSPECT	60056	RA	1925
08-11-409-022-0000	507		SEE GWUN	AV	MOUNT PROSPECT	60056	RA	1925
08-11-411-017-0000	422		WA PELLA	AV	MOUNT PROSPECT	60056	RA	1925
08-11-412-006-0000	504	W	SHA BONEE	TL	MOUNT PROSPECT	60056	RA	1925
08-11-418-010-0000	501	W	SHA BONEE	TL	MOUNT PROSPECT	60056	RA	1925
08-11-407-002-0000	403		I OKA	AV	MOUNT PROSPECT	60056	RA	1925
08-11-214-018-0000	807	W	MILBURN	AV	MOUNT PROSPECT	60056	R1	1925
08-11-214-017-0000	809	W	MILBURN	AV	MOUNT PROSPECT	60056	R1	1925
08-12-107-004-0000	0	W	BUSSE	AV	MOUNT PROSPECT	60056	B5C	1917
08-14-211-018-0000	814		NA WA TA	AV	MOUNT PROSPECT	60056	R1	1925
08-14-212-009-0000	817		NA WA TA	AV	MOUNT PROSPECT	60056	R1	1925
08-14-117-014-0000	902	S	LANCASTER	AV	MOUNT PROSPECT	60056	R1	1963
08-11-405-001-0000	401		WA PELLA	AV	MOUNT PROSPECT	60056	RA	1925
08-13-105-012-0000	10	E	SUNSET	RD	MOUNT PROSPECT	60056	R1	1955
08-10-407-026-0000	1722		ESTATES	DR	MOUNT PROSPECT	60056	R1	1964
08-14-208-002-0000	903		I OKA	AV	MOUNT PROSPECT	60056	R1	1925
08-14-208-012-0000	902	S	ELMHURST	RD	MOUNT PROSPECT	60056	R1	1925
08-13-200-016-0000	600	E	SUNSET	RD	MOUNT PROSPECT	60056	CR	1965
08-13-201-051-0000	809		GOLFHURST	AV	MOUNT PROSPECT	60056	R1	1958
08-13-201-052-0000	901		GOLFHURST	AV	MOUNT PROSPECT	60056	R1	1958
08-13-201-053-0000	903		GOLFHURST	AV	MOUNT PROSPECT	60056	R1	1958
08-14-126-005-0000	909		ROBERT	DR	MOUNT PROSPECT	60056	R1	1962
08-14-215-005-0000	909		NA WA TA	AV	MOUNT PROSPECT	60056	R1	1925
08-14-214-017-0000	908		NA WA TA	AV	MOUNT PROSPECT	60056	R1	1925
08-14-214-005-0000	909		SEE GWUN	AV	MOUNT PROSPECT	60056	R1	1925
08-14-119-004-0000	1201		ROBIN	LN	MOUNT PROSPECT	60056	R1	1961
08-13-218-011-0000	921	S	LOUIS	ST	MOUNT PROSPECT	60056	R1	1963
08-15-200-064-0000	812		DEBORAH	LN	MOUNT PROSPECT	60056	RX	1969
08-14-124-002-0000	1222	W	SUNSET	RD	MOUNT PROSPECT	60056	R1	1965
08-14-119-009-0000	1210	W	SUNSET	RD	MOUNT PROSPECT	60056	R1	1961
08-14-119-010-0000	1208	W	SUNSET	RD	MOUNT PROSPECT	60056	R1	1961
08-14-119-011-0000	1206	W	SUNSET	RD	MOUNT PROSPECT	60056	R1	1961
08-14-207-014-0000	906		I OKA	AV	MOUNT PROSPECT	60056	R1	1925
08-14-208-015-0000	908	S	ELMHURST	RD	MOUNT PROSPECT	60056	R1	1925
08-15-202-026-0000	1000		ARBOR	CT	MOUNT PROSPECT	60056	R2*	1969
08-14-104-021-0000	807	S	BUSSE	RD	MOUNT PROSPECT	60056	RX	1978
08-13-107-012-0000	201	W	SUNSET	RD	MOUNT PROSPECT	60056	R1	1925
08-14-208-017-0000	912	S	ELMHURST	RD	MOUNT PROSPECT	60056	R1	1925
08-14-207-017-0000	912		I OKA	AV	MOUNT PROSPECT	60056	R1	1925
08-13-109-006-0000	11	E	SUNSET	RD	MOUNT PROSPECT	60056	R1	1955

08-13-109-003-0000	5	E	SUNSET	RD	MOUNT PROSPECT	60056	R1	1925
08-13-109-004-0000	7	E	SUNSET	RD	MOUNT PROSPECT	60056	R1	1925
08-12-417-018-0000	610	S	OWEN	ST	MOUNT PROSPECT	60056	R1	1955
08-12-418-007-0000	613	S	OWEN	ST	MOUNT PROSPECT	60056	R1	1955
08-14-119-020-0000	1214	W	SUNSET	RD	MOUNT PROSPECT	60056	R1	1961
08-10-301-054-0000	2117		JODY	CT	MOUNT PROSPECT	60056	R1	1968
08-10-301-062-0000	2101		JODY	CT	MOUNT PROSPECT	60056	R1	1968
08-12-315-009-0000	107	E	COUNCIL	TL	MOUNT PROSPECT	60056	R1	1954
08-12-315-010-0000	109	E	COUNCIL	TL	MOUNT PROSPECT	60056	R1	1954
08-12-119-007-0000	213	S	WILLE	ST	MOUNT PROSPECT	60056	RA	1917
08-10-408-010-0000	1707		ESTATES	DR	MOUNT PROSPECT	60056	R1	1964
08-13-106-007-0000	813	S	EMERSON	ST	MOUNT PROSPECT	60056	R1	1955
08-11-214-033-0000	900	W	LINCOLN	ST	MOUNT PROSPECT	60056	R1	1925
08-11-214-032-0000	902	W	LINCOLN	ST	MOUNT PROSPECT	60056	R1	1925
08-11-214-030-0000	906	W	LINCOLN	ST	MOUNT PROSPECT	60056	R1	1925
08-13-201-008-0000	704	E	SUNSET	RD	MOUNT PROSPECT	60056	R1	1958
08-13-201-035-0000	809	S	ALBERT	ST	MOUNT PROSPECT	60056	R1	1958
08-14-209-005-0000	501	W	SUNSET	RD	MOUNT PROSPECT	60056	R1	1925
08-11-420-016-0000	510	S	ELMHURST	RD	MOUNT PROSPECT	60056	RA	1925
08-11-411-007-0000	513		CAN DOTA	AV	MOUNT PROSPECT	60056	RA	1925
08-13-201-050-0000	807		GOLFHURST	AV	MOUNT PROSPECT	60056	R1	1958
08-14-109-009-0000	916		WE GO	TL	MOUNT PROSPECT	60056	R1	1925
08-14-215-010-0000	919		NA WA TA	AV	MOUNT PROSPECT	60056	R1	1925
08-11-409-017-0000	512		NA WA TA	AV	MOUNT PROSPECT	60056	RA	1925
08-15-202-064-0000	1048		ARBOR	CT	MOUNT PROSPECT	60056	R2*	1969
08-15-202-048-0000	1035		ARBOR	CT	MOUNT PROSPECT	60056	R2*	1969
08-15-202-055-0000	1049		ARBOR	CT	MOUNT PROSPECT	60056	R2*	1969
08-15-202-054-0000	1047		ARBOR	CT	MOUNT PROSPECT	60056	R2*	1969
08-15-202-056-0000	1051		ARBOR	CT	MOUNT PROSPECT	60056	R2*	1969
08-13-113-009-0000	914	S	SCHOOL	ST	MOUNT PROSPECT	60056	RX	1965
08-13-113-004-0000	913	S	ELM	ST	MOUNT PROSPECT	60056	RX	1965
08-10-417-022-0000	1710	W	LONNQUIST	BL	MOUNT PROSPECT	60056	R1	1965
08-11-400-030-0000	406		SEE GWUN	AV	MOUNT PROSPECT	60056	RA	1925
08-11-405-005-0000	411		GO WANDO	AV	MOUNT PROSPECT	60056	RA	1925
08-11-403-011-0000	408		WA PELLA	AV	MOUNT PROSPECT	60056	RA	1925
08-11-401-014-0000	406		NA WA TA	AV	MOUNT PROSPECT	60056	RA	1925
08-11-409-005-0000	509		SEE GWUN	AV	MOUNT PROSPECT	60056	RA	1925
08-11-409-015-0000	508		NA WA TA	AV	MOUNT PROSPECT	60056	RA	1925
08-14-109-018-0000	913	S	LANCASTER	AV	MOUNT PROSPECT	60056	R1	1963
08-14-116-012-0000	800	S	LANCASTER	AV	MOUNT PROSPECT	60056	R1	1963
08-11-409-028-0000	800	W	SHA BONEE	TL	MOUNT PROSPECT	60056	RA	1925
08-14-208-021-0000	0				MOUNT PROSPECT	60056	R1	1925
08-13-105-003-0000	804	S	EMERSON	ST	MOUNT PROSPECT	60056	R1	1955
08-10-417-021-0000	1712	W	LONNQUIST	BL	MOUNT PROSPECT	60056	R1	1965
08-14-113-016-0000	1500		WILLOW	LN	MOUNT PROSPECT	60056	R1	1970
08-14-113-017-0000	1502		WILLOW	LN	MOUNT PROSPECT	60056	R1	1970
08-14-207-015-0000	908		I OKA	AV	MOUNT PROSPECT	60056	R1	1925
08-14-123-008-0000	1221	W	LONNQUIST	BL	MOUNT PROSPECT	60056	R1	1965
08-14-123-007-0000	1223	W	LONNQUIST	BL	MOUNT PROSPECT	60056	R1	1965
08-15-209-001-0000	1831		PALM	DR	MOUNT PROSPECT	60056	RA	1962
08-15-202-036-0000	1009		ARBOR	CT	MOUNT PROSPECT	60056	R2*	1969
08-15-202-065-0000	1012		ARBOR	CT	MOUNT PROSPECT	60056	R2*	1969
08-14-117-003-0000	905	S	WAVERLY	AV	MOUNT PROSPECT	60056	R1	1961
08-14-120-001-0000	904	S	WAVERLY	AV	MOUNT PROSPECT	60056	R1	1961
08-13-100-005-0000	111	W	LONNQUIST	BL	MOUNT PROSPECT	60056	R1	1925
08-12-314-026-0000	202	W	LONNQUIST	BL	MOUNT PROSPECT	60056	R1	1925
08-12-314-022-0000	200	W	LONNQUIST	BL	MOUNT PROSPECT	60056	R1	1925
08-11-402-018-0000	416		CAN DOTA	AV	MOUNT PROSPECT	60056	RA	1925
08-11-402-009-0000	417		NA WA TA	AV	MOUNT PROSPECT	60056	RA	1925
08-11-401-009-0000	417		SEE GWUN	AV	MOUNT PROSPECT	60056	RA	1925
08-14-207-010-0000	919		HI LUSI	AV	MOUNT PROSPECT	60056	R1	1925
08-12-125-001-0000	301	S	WILLE	ST	MOUNT PROSPECT	60056	RA	1917

08-12-124-011-0000	101	W	MILBURN	AV	MOUNT PROSPECT	60056	RA	1917
08-11-214-015-0000	901	W	MILBURN	AV	MOUNT PROSPECT	60056	R1	1925
08-14-107-008-0000	906		ROBERT	DR	MOUNT PROSPECT	60056	R1	1965
08-13-107-031-0000	920		COUNTRY	LN	MOUNT PROSPECT	60056	R1	1925
08-11-425-013-0000	710		NA WA TA	AV	MOUNT PROSPECT	60056	RA	1925
08-11-409-024-0000	511		SEE GWUN	AV	MOUNT PROSPECT	60056	RA	1925
08-11-417-014-0000	512		WA PELLA	AV	MOUNT PROSPECT	60056	RA	1925
08-11-416-003-0000	605		NA WA TA	AV	MOUNT PROSPECT	60056	RA	1925
08-14-119-015-0000	1213		ROBIN	LN	MOUNT PROSPECT	60056	R1	1961
08-14-108-010-0000	818		WE GO	TL	MOUNT PROSPECT	60056	R1	1925
08-12-313-027-0000	300	E	LONNQUIST	BL	MOUNT PROSPECT	60056	R1	1959
08-12-313-025-0000	307	E	HIAWATHA	TL	MOUNT PROSPECT	60056	R1	1959
08-11-312-005-0000	709	S	BUSSE	RD	MOUNT PROSPECT	60056	RX	1978
08-13-101-024-0000	906	S	MAPLE	ST	MOUNT PROSPECT	60056	R1	1959
08-15-202-078-0000	1038		ARBOR	CT	MOUNT PROSPECT	60056	R2*	1969
08-14-213-024-0000	922		SEE GWUN	AV	MOUNT PROSPECT	60056	R1	1925
08-14-213-012-0000	923		WE GO	TL	MOUNT PROSPECT	60056	R1	1925
08-14-109-012-0000	922		WE GO	TL	MOUNT PROSPECT	60056	R1	1925
08-11-312-008-0000	708		EDGEWOOD	LN	MOUNT PROSPECT	60056	RX	1978
08-12-314-025-0000	721	S	ELMHURST	RD	MOUNT PROSPECT	60056	R1	1925
08-10-417-005-0000	1713		MARTIN	LN	MOUNT PROSPECT	60056	R1	1965
08-14-108-025-0000	807	S	LANCASTER	AV	MOUNT PROSPECT	60056	R1	1963
08-14-116-015-0000	806	S	LANCASTER	AV	MOUNT PROSPECT	60056	R1	1963
08-14-116-016-0000	808	S	LANCASTER	AV	MOUNT PROSPECT	60056	R1	1963
08-13-109-008-0000	903		COUNTRY	LN	MOUNT PROSPECT	60056	R1	1925
08-13-109-015-0000	912		EMERSON	CT	MOUNT PROSPECT	60056	R1	1925
08-13-108-011-0000	905		TOWER	DR	MOUNT PROSPECT	60056	R1	1925
08-13-100-064-0000	117	W	LONNQUIST	BL	MOUNT PROSPECT	60056	R1	1925
08-13-100-062-0000	113	W	LONNQUIST	BL	MOUNT PROSPECT	60056	R1	1925
08-14-216-009-0000	904		WA PELLA	AV	MOUNT PROSPECT	60056	R1	1925
08-13-208-003-0000	905	S	SCHOOL	ST	MOUNT PROSPECT	60056	R1	1956
08-14-108-027-0000	803	S	LANCASTER	AV	MOUNT PROSPECT	60056	R1	1963
08-14-201-016-0000	506	W	SUNSET	RD	MOUNT PROSPECT	60056	R1	1925
08-14-201-015-0000	508	W	SUNSET	RD	MOUNT PROSPECT	60056	R1	1925
08-14-201-021-0000	603	W	LONNQUIST	BL	MOUNT PROSPECT	60056	CR	1925
08-13-107-028-0000	930		TOWER	DR	MOUNT PROSPECT	60056	R1	1925
08-13-107-027-0000	928		TOWER	DR	MOUNT PROSPECT	60056	R1	1925
08-13-107-026-0000	926		TOWER	DR	MOUNT PROSPECT	60056	R1	1925
08-13-107-025-0000	924		TOWER	DR	MOUNT PROSPECT	60056	R1	1925
08-14-118-011-0000	1206		ROBIN	LN	MOUNT PROSPECT	60056	R1	1961
08-14-125-007-0000	1223	W	SUNSET	RD	MOUNT PROSPECT	60056	R1	1965
08-15-202-027-0000	1002		ARBOR	CT	MOUNT PROSPECT	60056	R2*	1969
08-14-124-009-0000	1219		ROBIN	LN	MOUNT PROSPECT	60056	R1	1965
08-14-124-008-0000	1221		ROBIN	LN	MOUNT PROSPECT	60056	R1	1965
08-14-123-004-0000	805		ROBERT	DR	MOUNT PROSPECT	60056	R1	1965
08-14-105-007-0000	806		ROBERT	DR	MOUNT PROSPECT	60056	R1	1965
08-14-114-016-0000	1208		ROBERT	DR	MOUNT PROSPECT	60056	R1	1970
08-14-121-011-0000	1206		GLENN	LN	MOUNT PROSPECT	60056	R1	1961
08-14-121-012-0000	1204		GLENN	LN	MOUNT PROSPECT	60056	R1	1961
08-13-200-013-0000	600	E	SUNSET	RD	MOUNT PROSPECT	60056	CR	1963
08-13-200-023-0000	909	S	WILLIAM	ST	MOUNT PROSPECT	60056	R1	1965
08-13-201-067-0000	809	S	EDWARD	ST	MOUNT PROSPECT	60056	R1	1958
08-11-420-007-0000	513		I OKA	AV	MOUNT PROSPECT	60056	RA	1925
08-11-410-019-0000	516		CAN DOTA	AV	MOUNT PROSPECT	60056	RA	1925
08-11-408-025-0000	515		WE GO	TL	MOUNT PROSPECT	60056	RA	1925
08-14-208-022-0000	300	W	GOLF	RD	MOUNT PROSPECT	60056	B1	1925
08-12-322-008-0000	714	S	EMERSON	ST	MOUNT PROSPECT	60056	R1	1965
08-10-406-021-0000	715		HATLEN	AV	MOUNT PROSPECT	60056	RX	1965
08-10-414-017-0000	722		CRESTWOOD	LN	MOUNT PROSPECT	60056	R1	1965
08-10-417-024-0000	1706	W	LONNQUIST	BL	MOUNT PROSPECT	60056	R1	1965
08-10-417-023-0000	1708	W	LONNQUIST	BL	MOUNT PROSPECT	60056	R1	1965
08-11-401-003-0000	405		SEE GWUN	AV	MOUNT PROSPECT	60056	RA	1925

08-11-401-013-0000	404		NA WA TA	AV	MOUNT PROSPECT	60056	RA	1925
08-11-407-018-0000	300	S	ELMHURST	AV	MOUNT PROSPECT	60056	R2	1925
08-11-407-004-0000	407		I OKA	AV	MOUNT PROSPECT	60056	RA	1925
08-11-402-017-0000	414		CAN DOTA	AV	MOUNT PROSPECT	60056	RA	1925
08-14-105-008-0000	808		ROBERT	DR	MOUNT PROSPECT	60056	R1	1965
08-15-202-052-0000	1043		ARBOR	CT	MOUNT PROSPECT	60056	R2*	1969
08-15-202-051-0000	1041		ARBOR	CT	MOUNT PROSPECT	60056	R2*	1969
08-14-109-008-0000	914		WE GO	TL	MOUNT PROSPECT	60056	R1	1925
08-14-215-009-0000	917		NA WA TA	AV	MOUNT PROSPECT	60056	R1	1925
08-14-209-004-0000	503	W	SUNSET	RD	MOUNT PROSPECT	60056	R1	1925
08-14-121-005-0000	1203		GREENACRES	LN	MOUNT PROSPECT	60056	R1	1961
08-14-109-007-0000	912		WE GO	TL	MOUNT PROSPECT	60056	R1	1925
08-13-107-023-0000	920		TOWER	DR	MOUNT PROSPECT	60056	R1	1925
08-10-417-001-0000	1705		MARTIN	LN	MOUNT PROSPECT	60056	R1	1965
08-10-417-002-0000	1707		MARTIN	LN	MOUNT PROSPECT	60056	R1	1965
08-14-213-004-0000	907		WE GO	TL	MOUNT PROSPECT	60056	R1	1925
08-12-427-016-0000	631	S	ALBERT	ST	MOUNT PROSPECT	60056	R1	1956
08-12-426-016-0000	631		GEORGE	ST	MOUNT PROSPECT	60056	R1	1956
08-13-200-026-0000	618	E	GOLF	RD	MOUNT PROSPECT	60056	R1	1965
08-14-118-023-0000	1217	W	LONNQUIST	BL	MOUNT PROSPECT	60056	R1	1961
08-14-118-024-0000	1218		ROBIN	LN	MOUNT PROSPECT	60056	R1	1961
08-14-117-013-0000	900	S	LANCASTER	AV	MOUNT PROSPECT	60056	R1	1963
08-11-406-021-0000	417		HI LUSI	AV	MOUNT PROSPECT	60056	RA	1925
08-11-420-018-0000	516	S	ELMHURST	RD	MOUNT PROSPECT	60056	RA	1925
08-10-417-020-0000	1714	W	LONNQUIST	BL	MOUNT PROSPECT	60056	R1	1965
08-13-108-033-0000	902		COUNTRY	LN	MOUNT PROSPECT	60056	R1	1925
08-14-214-001-0000	901		SEE GWUN	AV	MOUNT PROSPECT	60056	R1	1925
08-14-213-013-0000	900		SEE GWUN	AV	MOUNT PROSPECT	60056	R1	1925
08-14-109-017-0000	915	S	LANCASTER	AV	MOUNT PROSPECT	60056	R1	1963
08-14-117-021-0000	916	S	LANCASTER	AV	MOUNT PROSPECT	60056	R1	1963
08-14-109-016-0000	917	S	LANCASTER	AV	MOUNT PROSPECT	60056	R1	1963
08-15-200-062-0000	1912	W	GOLF	RD	MOUNT PROSPECT	60056	R1	1969
08-11-410-029-0000	517		NA WA TA	AV	MOUNT PROSPECT	60056	RA	1925
08-11-420-020-0000	520	S	ELMHURST	RD	MOUNT PROSPECT	60056	RA	1925
08-11-409-026-0000	515		SEE GWUN	AV	MOUNT PROSPECT	60056	RA	1925
08-11-417-009-0000	500		WA PELLA	AV	MOUNT PROSPECT	60056	RA	1925
08-11-409-027-0000	514		NA WA TA	AV	MOUNT PROSPECT	60056	RA	1925
08-13-208-013-0000	902	S	OWEN	ST	MOUNT PROSPECT	60056	R1	1956
08-14-401-034-0000	600		HUNTINGTON COMMONS	RD	MOUNT PROSPECT	60056	R4*	1970
08-14-131-014-0000	1022		GRACE	DR	MOUNT PROSPECT	60056	R1	1970
08-15-209-024-0000	1814		THORNWOOD	LN	MOUNT PROSPECT	60056	RA	1962
08-14-108-023-0000	811	S	LANCASTER	AV	MOUNT PROSPECT	60056	R1	1963
08-14-116-017-0000	810	S	LANCASTER	AV	MOUNT PROSPECT	60056	R1	1963
08-13-107-029-0000	932		TOWER	DR	MOUNT PROSPECT	60056	R1	1925
08-14-107-011-0000	912		ROBERT	DR	MOUNT PROSPECT	60056	R1	1965
08-14-108-030-0000	816		WE GO	TL	MOUNT PROSPECT	60056	R1	1925
08-15-202-069-0000	1020		ARBOR	CT	MOUNT PROSPECT	60056	R2*	1969
08-13-112-010-0000	907	S	MAPLE	ST	MOUNT PROSPECT	60056	R1	1959
08-14-116-014-0000	804	S	LANCASTER	AV	MOUNT PROSPECT	60056	R1	1963
08-12-415-027-0000	716	S	LOUIS	ST	MOUNT PROSPECT	60056	R1	1955
08-11-401-011-0000	400		NA WA TA	AV	MOUNT PROSPECT	60056	RA	1925
08-11-430-003-0000	405		MAN A WA	TL	MOUNT PROSPECT	60056	RA	1925
08-14-108-024-0000	809	S	LANCASTER	AV	MOUNT PROSPECT	60056	R1	1963
08-14-122-008-0000	1213		GLENN	LN	MOUNT PROSPECT	60056	R1	1961
08-14-122-007-0000	1211		GLENN	LN	MOUNT PROSPECT	60056	R1	1961
08-15-200-056-0000	802		KENNICOTT	PL	MOUNT PROSPECT	60056	R1	1969
08-14-113-019-0000	1506		WILLOW	LN	MOUNT PROSPECT	60056	R1	1970
08-14-114-021-0000	1207		BIRCH	DR	MOUNT PROSPECT	60056	R1	1970
08-10-406-024-0000	721		HATLEN	AV	MOUNT PROSPECT	60056	RX	1965
08-13-101-025-0000	908	S	MAPLE	ST	MOUNT PROSPECT	60056	R1	1959
08-13-112-012-0000	911	S	MAPLE	ST	MOUNT PROSPECT	60056	R1	1959
08-13-101-026-0000	910	S	MAPLE	ST	MOUNT PROSPECT	60056	R1	1959

08-14-117-004-0000	907	S	WAVERLY	AV	MOUNT PROSPECT	60056	R1	1961
08-14-215-008-0000	915		NA WA TA	AV	MOUNT PROSPECT	60056	R1	1925
08-13-107-011-0000	921	S	ELMHURST	RD	MOUNT PROSPECT	60056	R1	1925
08-13-110-006-0000	201	E	LONNQUIST	BL	MOUNT PROSPECT	60056	R1	1959
08-11-426-002-0000	703		MAN A WA	TL	MOUNT PROSPECT	60056	RA	1925
08-14-123-009-0000	1219	W	LONNQUIST	BL	MOUNT PROSPECT	60056	R1	1965
08-13-108-036-0000	908		COUNTRY	LN	MOUNT PROSPECT	60056	R1	1925
08-13-206-001-0000	801	S	SCHOOL	ST	MOUNT PROSPECT	60056	R1	1956
08-13-201-055-0000	907		GOLFHURST	AV	MOUNT PROSPECT	60056	R1	1958
08-13-201-056-0000	1001		GOLFHURST	AV	MOUNT PROSPECT	60056	R1	1958
08-14-116-021-0000	818	S	LANCASTER	AV	MOUNT PROSPECT	60056	R1	1963
08-14-114-006-0000	1104		ROBERT	DR	MOUNT PROSPECT	60056	R1	1970
08-15-210-013-0000	1815		THORNWOOD	LN	MOUNT PROSPECT	60056	RA	1962
08-14-114-003-0000	1403		PALM	DR	MOUNT PROSPECT	60056	R1	1970
08-14-114-004-0000	1401		PALM	DR	MOUNT PROSPECT	60056	R1	1970
08-14-115-001-0000	1101		ROBERT	DR	MOUNT PROSPECT	60056	R1	1970
08-14-121-013-0000	1202		GLENN	LN	MOUNT PROSPECT	60056	R1	1961
08-14-123-001-0000	1220		ROBIN	LN	MOUNT PROSPECT	60056	R1	1965
08-13-113-001-0000	911	S	ELM	ST	MOUNT PROSPECT	60056	RX	1965
08-14-117-020-0000	914	S	LANCASTER	AV	MOUNT PROSPECT	60056	R1	1963
08-14-108-020-0000	817	S	LANCASTER	AV	MOUNT PROSPECT	60056	R1	1963
08-14-125-002-0000	1222		GREENACRES	LN	MOUNT PROSPECT	60056	R1	1965
08-14-125-001-0000	1220		GREENACRES	LN	MOUNT PROSPECT	60056	R1	1965
08-13-201-039-0000	801	S	ALBERT	ST	MOUNT PROSPECT	60056	R1	1958
08-13-112-003-0000	916	S	ELM	ST	MOUNT PROSPECT	60056	RX	1965
08-13-113-005-0000	915	S	ELM	ST	MOUNT PROSPECT	60056	RX	1965
08-14-114-007-0000	1106		ROBERT	DR	MOUNT PROSPECT	60056	R1	1970
08-14-115-005-0000	1109		ROBERT	DR	MOUNT PROSPECT	60056	R1	1970
08-14-112-027-0000	1105	S	BUSSE	RD	MOUNT PROSPECT	60056	R1	1970
08-14-115-002-0000	1103		ROBERT	DR	MOUNT PROSPECT	60056	R1	1970
08-14-113-005-0000	1102		BIRCH	DR	MOUNT PROSPECT	60056	R1	1970
08-14-115-013-0000	1209		ROBERT	DR	MOUNT PROSPECT	60056	R1	1970
08-14-114-020-0000	1209		BIRCH	DR	MOUNT PROSPECT	60056	R1	1970
08-13-201-020-0000	807		GOLFVIEW	DR	MOUNT PROSPECT	60056	R1	1958
08-13-201-017-0000	801		GOLFVIEW	DR	MOUNT PROSPECT	60056	R1	1958
08-13-101-030-0000	918	S	MAPLE	ST	MOUNT PROSPECT	60056	R1	1959
08-13-112-017-0000	921	S	MAPLE	ST	MOUNT PROSPECT	60056	R1	1959
08-13-101-031-0000	920	S	MAPLE	ST	MOUNT PROSPECT	60056	R1	1959
08-14-114-015-0000	1206		ROBERT	DR	MOUNT PROSPECT	60056	R1	1970
08-13-201-003-0000	802		GOLFHURST	AV	MOUNT PROSPECT	60056	R1	1958
08-14-124-004-0000	813		ROBERT	DR	MOUNT PROSPECT	60056	R1	1965
08-13-109-019-0000	920	S	EMERSON	ST	MOUNT PROSPECT	60056	R1	1925
08-14-214-012-0000	923		SEE GWUN	AV	MOUNT PROSPECT	60056	R1	1925
08-13-110-008-0000	805	S	MAPLE	ST	MOUNT PROSPECT	60056	R1	1959
08-14-121-017-0000	1217		GREENACRES	LN	MOUNT PROSPECT	60056	R1	1961
08-14-121-016-0000	1215		GREENACRES	LN	MOUNT PROSPECT	60056	R1	1961
08-14-105-011-0000	814		ROBERT	DR	MOUNT PROSPECT	60056	R1	1965
08-14-117-009-0000	917	S	WAVERLY	AV	MOUNT PROSPECT	60056	R1	1961
08-14-117-010-0000	919	S	WAVERLY	AV	MOUNT PROSPECT	60056	R1	1961
08-14-122-001-0000	922	S	WAVERLY	AV	MOUNT PROSPECT	60056	R1	1961
08-14-108-014-0000	808		WE GO	TL	MOUNT PROSPECT	60056	R1	1925
08-15-202-028-0000	1004		ARBOR	CT	MOUNT PROSPECT	60056	R2*	1969
08-15-202-029-0000	1006		ARBOR	CT	MOUNT PROSPECT	60056	R2*	1969
08-14-213-009-0000	917		WE GO	TL	MOUNT PROSPECT	60056	R1	1925
08-14-112-015-0000	1600		WILLOW	LN	MOUNT PROSPECT	60056	R1	1970
08-15-211-040-0000	1838		WILLOW	LN	MOUNT PROSPECT	60056	RA	1962
08-13-106-013-0000	806	S	MAPLE	ST	MOUNT PROSPECT	60056	R1	1959
08-13-110-009-0000	807	S	MAPLE	ST	MOUNT PROSPECT	60056	R1	1959
08-13-106-014-0000	808	S	MAPLE	ST	MOUNT PROSPECT	60056	R1	1959
08-15-202-049-0000	1037		ARBOR	CT	MOUNT PROSPECT	60056	R2*	1969
08-14-104-018-0000	812		EDGEWOOD	LN	MOUNT PROSPECT	60056	RX	1978
08-14-109-011-0000	920		WE GO	TL	MOUNT PROSPECT	60056	R1	1925

08-14-215-012-0000	923		NA WA TA	AV		MOUNT PROSPECT	60056	R1	1925
08-14-216-005-0000	909		CAN DOTA	AV		MOUNT PROSPECT	60056	R1	1925
08-14-215-016-0000	904		CAN DOTA	AV		MOUNT PROSPECT	60056	R1	1925
08-14-109-003-0000	904		WE GO	TL		MOUNT PROSPECT	60056	R1	1925
08-14-215-004-0000	907		NA WA TA	AV		MOUNT PROSPECT	60056	R1	1925
08-14-109-004-0000	906		WE GO	TL		MOUNT PROSPECT	60056	R1	1925
08-15-209-025-0000	1816		THORNWOOD	LN		MOUNT PROSPECT	60056	RA	1962
08-14-205-010-0000	809		HI LUSI	AV		MOUNT PROSPECT	60056	R1	1925
08-14-207-022-0000	402	W	GOLF	RD		MOUNT PROSPECT	60056	R1	1925
08-14-207-021-0000	921		HI LUSI	AV		MOUNT PROSPECT	60056	R1	1925
08-11-406-012-0000	402		I OKA	AV		MOUNT PROSPECT	60056	RA	1925
08-11-406-002-0000	403		HI LUSI	AV		MOUNT PROSPECT	60056	RA	1925
08-14-126-004-0000	911		ROBERT	DR		MOUNT PROSPECT	60056	R1	1962
08-14-119-005-0000	1203		ROBIN	LN		MOUNT PROSPECT	60056	R1	1961
08-14-118-001-0000	806	S	WAVERLY	AV		MOUNT PROSPECT	60056	R1	1961
08-14-116-006-0000	809	S	WAVERLY	AV		MOUNT PROSPECT	60056	R1	1961
08-14-116-007-0000	811	S	WAVERLY	AV		MOUNT PROSPECT	60056	R1	1961
08-14-116-008-0000	813	S	WAVERLY	AV		MOUNT PROSPECT	60056	R1	1961
08-14-119-003-0000	814	S	WAVERLY	AV		MOUNT PROSPECT	60056	R1	1961
08-14-116-009-0000	815	S	WAVERLY	AV		MOUNT PROSPECT	60056	R1	1961
08-13-208-002-0000	903	S	SCHOOL	ST		MOUNT PROSPECT	60056	R1	1956
08-13-209-009-0000	917	S	OWEN	ST		MOUNT PROSPECT	60056	R1	1956
08-13-209-020-0000	916	S	WILLIAM	ST		MOUNT PROSPECT	60056	R1	1956
08-14-212-013-0000	802		CAN DOTA	AV		MOUNT PROSPECT	60056	R1	1925
08-14-212-014-0000	804		CAN DOTA	AV		MOUNT PROSPECT	60056	R1	1925
08-13-208-004-0000	907	S	SCHOOL	ST		MOUNT PROSPECT	60056	R1	1956
08-11-418-014-0000	508		HI LUSI	AV		MOUNT PROSPECT	60056	RA	1925
08-14-208-006-0000	911		I OKA	AV		MOUNT PROSPECT	60056	R1	1925
08-13-109-007-0000	901		COUNTRY	LN		MOUNT PROSPECT	60056	R1	1925
08-13-104-011-0000	102	W	SUNSET	RD		MOUNT PROSPECT	60056	R1	1925
08-13-104-012-0000	100	W	SUNSET	RD		MOUNT PROSPECT	60056	R1	1925
08-13-109-017-0000	916	S	EMERSON	ST		MOUNT PROSPECT	60056	R1	1925
08-13-109-011-0000	909		COUNTRY	LN		MOUNT PROSPECT	60056	R1	1925
08-14-109-006-0000	910		WE GO	TL		MOUNT PROSPECT	60056	R1	1925
08-14-215-007-0000	913		NA WA TA	AV		MOUNT PROSPECT	60056	R1	1925
08-14-118-002-0000	804	S	WAVERLY	AV		MOUNT PROSPECT	60056	R1	1961
08-14-116-005-0000	807	S	WAVERLY	AV		MOUNT PROSPECT	60056	R1	1961
08-14-401-131-0000	1307		SIR GALAHAD	LN	2A	MOUNT PROSPECT	60056	R4*	1970
08-14-401-131-0000	1307		SIR GALAHAD	LN	2B	MOUNT PROSPECT	60056	R4*	1970
08-15-210-019-0000	1803		THORNWOOD	LN		MOUNT PROSPECT	60056	RA	1962
08-14-401-139-0000	710		HUNTINGTON COMMONS	RD	1A	MOUNT PROSPECT	60056	R4*	1970
08-14-401-135-0000	702		HUNTINGTON COMMONS	RD	2B	MOUNT PROSPECT	60056	R4*	1970
08-15-200-019-0000	806		CAROL	LN		MOUNT PROSPECT	60056	RX	1966
08-14-401-133-0000	1311		SIR GALAHAD	LN	2B	MOUNT PROSPECT	60056	R4*	1970
08-15-410-029-0000	1726		PHEASANT	TL		MOUNT PROSPECT	60056	RA	1962
08-14-309-002-0000	1609		COTTONWOOD	LN	3C	MOUNT PROSPECT	60056	R4	1962
08-15-202-038-0000	1013		ARBOR	CT		MOUNT PROSPECT	60056	R2*	1969
08-14-211-022-0000	805		SEE GWUN	AV		MOUNT PROSPECT	60056	R1	1925
08-14-210-030-0000	804		SEE GWUN	AV		MOUNT PROSPECT	60056	R1	1925
08-14-210-022-0000	805		WE GO	TL		MOUNT PROSPECT	60056	R1	1925
08-14-108-012-0000	804		WE GO	TL		MOUNT PROSPECT	60056	R1	1925
08-14-105-009-0000	810		ROBERT	DR		MOUNT PROSPECT	60056	R1	1965
08-14-108-016-0000	812		WE GO	TL		MOUNT PROSPECT	60056	R1	1925
08-14-211-027-0000	815		SEE GWUN	AV		MOUNT PROSPECT	60056	R1	1925
08-14-104-003-0000	805	S	BUSSE	RD		MOUNT PROSPECT	60056	RX	1978
08-15-212-003-0000	1120		TAMARACK	DR		MOUNT PROSPECT	60056	RA	1962
08-14-116-010-0000	817	S	WAVERLY	AV		MOUNT PROSPECT	60056	R1	1961
08-13-201-069-0000	901	S	EDWARD	ST		MOUNT PROSPECT	60056	R1	1958
08-11-420-009-0000	519		I OKA	AV		MOUNT PROSPECT	60056	RA	1925
08-11-431-017-0000	712	S	ELMHURST	RD		MOUNT PROSPECT	60056	RA	1925
08-11-427-005-0000	709		CAN DOTA	AV		MOUNT PROSPECT	60056	RA	1925
08-11-426-008-0000	713		NA WA TA	AV		MOUNT PROSPECT	60056	RA	1925

08-13-201-047-0000	902		GOLFHURST	AV	MOUNT PROSPECT	60056	R1	1958
08-14-208-020-0000	918	S	ELMHURST	RD	MOUNT PROSPECT	60056	R1	1925
08-14-208-010-0000	919		I OKA	AV	MOUNT PROSPECT	60056	R1	1925
08-13-201-032-0000	905	S	ALBERT	ST	MOUNT PROSPECT	60056	R1	1958
08-13-201-085-0000	902		GOLFVIEW	PL	MOUNT PROSPECT	60056	R1	1958
08-14-108-029-0000	814		WE GO	TL	MOUNT PROSPECT	60056	R1	1925
08-14-211-028-0000	817		SEE GWUN	AV	MOUNT PROSPECT	60056	R1	1925
08-13-201-071-0000	905	S	EDWARD	ST	MOUNT PROSPECT	60056	R1	1958
08-14-121-006-0000	1205		GREENACRES	LN	MOUNT PROSPECT	60056	R1	1961
08-13-106-010-0000	800	S	MAPLE	ST	MOUNT PROSPECT	60056	R1	1959
08-13-209-006-0000	911	S	OWEN	ST	MOUNT PROSPECT	60056	R1	1956
08-14-113-030-0000	1103		FERN	DR	MOUNT PROSPECT	60056	R1	1970
08-12-313-029-0000	208	E	LONNQUIST	BL	MOUNT PROSPECT	60056	R1	1959
08-13-104-017-0000	2	W	SUNSET	RD	MOUNT PROSPECT	60056	R1	1925
08-13-105-008-0000	2	E	SUNSET	RD	MOUNT PROSPECT	60056	R1	1925
08-13-108-006-0000	101	W	SUNSET	RD	MOUNT PROSPECT	60056	R1	1925
08-13-108-007-0000	5	W	SUNSET	RD	MOUNT PROSPECT	60056	R1	1925
08-13-108-008-0000	3	W	SUNSET	RD	MOUNT PROSPECT	60056	R1	1925
08-13-108-009-0000	1	W	SUNSET	RD	MOUNT PROSPECT	60056	R1	1925
08-11-406-015-0000	410		I OKA	AV	MOUNT PROSPECT	60056	RA	1925
08-11-404-001-0000	0				MOUNT PROSPECT	60056	RA	1925
08-13-101-011-0000	905	S	EMERSON	ST	MOUNT PROSPECT	60056	R1	1955
08-13-104-005-0000	200	W	SUNSET	RD	MOUNT PROSPECT	60056	R1	1925
08-13-104-003-0000	204	W	SUNSET	RD	MOUNT PROSPECT	60056	R1	1925
08-13-100-049-0000	813	S	MAIN	ST	MOUNT PROSPECT	60056	R1	1925
08-11-214-016-0000	811	W	MILBURN	AV	MOUNT PROSPECT	60056	R1	1925
08-11-411-016-0000	420		WA PELLA	AV	MOUNT PROSPECT	60056	RA	1925
08-11-419-014-0000	504		I OKA	AV	MOUNT PROSPECT	60056	RA	1925
08-11-411-005-0000	509		CAN DOTA	AV	MOUNT PROSPECT	60056	RA	1925
08-13-100-033-0000	109		ORCHARD	PL	MOUNT PROSPECT	60056	R1	1925
08-11-221-010-0000	702	W	MILBURN	AV	MOUNT PROSPECT	60056	R1	1925
08-11-221-009-0000	704	W	MILBURN	AV	MOUNT PROSPECT	60056	R1	1925
08-11-214-026-0000	701	W	MILBURN	AV	MOUNT PROSPECT	60056	R1	1925
08-11-403-003-0000	405		CAN DOTA	AV	MOUNT PROSPECT	60056	RA	1925
08-12-124-010-0000	319	S	PINE	ST	MOUNT PROSPECT	60056	RA	1917
08-12-124-020-0000	318	S	WILLE	ST	MOUNT PROSPECT	60056	RA	1917
08-12-125-010-0000	319	S	WILLE	ST	MOUNT PROSPECT	60056	RA	1917
08-12-126-010-0000	319	S	MAIN	ST	MOUNT PROSPECT	60056	RA	1917
08-14-207-020-0000	918		I OKA	AV	MOUNT PROSPECT	60056	R1	1925
08-13-206-009-0000	800	S	OWEN	ST	MOUNT PROSPECT	60056	R1	1956
08-14-212-016-0000	808		CAN DOTA	AV	MOUNT PROSPECT	60056	R1	1925
08-13-207-012-0000	806	S	WILLIAM	ST	MOUNT PROSPECT	60056	R1	1956
08-13-207-004-0000	807	S	OWEN	ST	MOUNT PROSPECT	60056	R1	1956
08-13-206-004-0000	807	S	SCHOOL	ST	MOUNT PROSPECT	60056	R1	1956
08-14-118-025-0000	1216		ROBIN	LN	MOUNT PROSPECT	60056	R1	1961
08-14-118-026-0000	1214		ROBIN	LN	MOUNT PROSPECT	60056	R1	1961
08-14-214-021-0000	916		NA WA TA	AV	MOUNT PROSPECT	60056	R1	1925
08-14-214-009-0000	917		SEE GWUN	AV	MOUNT PROSPECT	60056	R1	1925
08-13-201-061-0000	810	S	ALBERT	ST	MOUNT PROSPECT	60056	R1	1958
08-12-321-013-0000	16	W	LONNQUIST	BL	MOUNT PROSPECT	60056	R1	1925
08-12-321-014-0000	14	W	LONNQUIST	BL	MOUNT PROSPECT	60056	R1	1925
08-14-207-016-0000	910		I OKA	AV	MOUNT PROSPECT	60056	R1	1925
08-14-124-003-0000	1224	W	SUNSET	RD	MOUNT PROSPECT	60056	R1	1965
08-14-125-005-0000	903		ROBERT	DR	MOUNT PROSPECT	60056	R1	1965
08-14-125-003-0000	1224		GREENACRES	LN	MOUNT PROSPECT	60056	R1	1965
08-15-200-043-0000	811		KENNICOTT	PL	MOUNT PROSPECT	60056	R1	1969
08-13-201-007-0000	806	S	EDWARD	ST	MOUNT PROSPECT	60056	R1	1958
08-13-201-036-0000	807	S	ALBERT	ST	MOUNT PROSPECT	60056	R1	1958
08-13-201-019-0000	805		GOLFVIEW	DR	MOUNT PROSPECT	60056	R1	1958
08-14-122-002-0000	1201		GLENN	LN	MOUNT PROSPECT	60056	R1	1961
08-15-406-005-0000	1823		CATALPA	LN	MOUNT PROSPECT	60056	RA	1962
08-14-303-002-0000	1303	S	BUSSE	RD	MOUNT PROSPECT	60056	RA	1962

08-14-401-082-1005	1322		QUAIL	WK	MOUNT PROSPECT	60056	R4*	1970
08-13-201-064-0000	906	S	ALBERT	ST	MOUNT PROSPECT	60056	R1	1958
08-15-211-031-0000	1820		WILLOW	LN	MOUNT PROSPECT	60056	RA	1962
08-14-108-019-0000	819	S	LANCASTER	AV	MOUNT PROSPECT	60056	R1	1963
08-14-112-012-0000	1200		FERN	DR	MOUNT PROSPECT	60056	R1	1970
08-14-115-008-0000	1115		ROBERT	DR	MOUNT PROSPECT	60056	R1	1970
08-14-113-023-0000	1201		FERN	DR	MOUNT PROSPECT	60056	R1	1970
08-14-103-013-0000	1206		PALM	DR	MOUNT PROSPECT	60056	R1	1970
08-15-200-015-0000	2003	W	LONNQUIST	BL	MOUNT PROSPECT	60056	R1	1966
08-15-200-036-0000	803		DEBORAH	LN	MOUNT PROSPECT	60056	R1	1966
08-14-120-015-0000	1213	W	SUNSET	RD	MOUNT PROSPECT	60056	R1	1961
08-13-200-007-0000	902	S	LOUIS	ST	MOUNT PROSPECT	60056	R1	1963
08-14-104-012-0000	1539	W	LONNQUIST	BL	MOUNT PROSPECT	60056	RX	1975
08-14-117-023-0000	920	S	LANCASTER	AV	MOUNT PROSPECT	60056	R1	1963
08-14-109-014-0000	921	S	LANCASTER	AV	MOUNT PROSPECT	60056	R1	1963
08-14-117-024-0000	922	S	LANCASTER	AV	MOUNT PROSPECT	60056	R1	1963
08-14-211-019-0000	816		NA WA TA	AV	MOUNT PROSPECT	60056	R1	1925
08-14-212-010-0000	819		NA WA TA	AV	MOUNT PROSPECT	60056	R1	1925
08-13-200-025-0000	618	E	GOLF	RD	MOUNT PROSPECT	60056	R1	1965
08-13-201-060-0000	808	S	ALBERT	ST	MOUNT PROSPECT	60056	R1	1958
08-13-106-011-0000	802	S	MAPLE	ST	MOUNT PROSPECT	60056	R1	1959
08-13-110-007-0000	803	S	MAPLE	ST	MOUNT PROSPECT	60056	R1	1959
08-13-106-012-0000	804	S	MAPLE	ST	MOUNT PROSPECT	60056	R1	1959
08-14-109-010-0000	918		WE GO	TL	MOUNT PROSPECT	60056	R1	1925
08-14-215-011-0000	921		NA WA TA	AV	MOUNT PROSPECT	60056	R1	1925
08-14-214-023-0000	920		NA WA TA	AV	MOUNT PROSPECT	60056	R1	1925
08-14-214-011-0000	921		SEE GWUN	AV	MOUNT PROSPECT	60056	R1	1925
08-14-213-023-0000	920		SEE GWUN	AV	MOUNT PROSPECT	60056	R1	1925
08-14-105-005-0000	802		ROBERT	DR	MOUNT PROSPECT	60056	R1	1965
08-13-108-019-0000	906		TOWER	LN	MOUNT PROSPECT	60056	R1	1925
08-13-107-016-0000	906		TOWER	DR	MOUNT PROSPECT	60056	R1	1925
08-15-202-045-0000	1029		ARBOR	CT	MOUNT PROSPECT	60056	R2*	1969
08-15-202-062-0000	1044		ARBOR	CT	MOUNT PROSPECT	60056	R2*	1969
08-15-202-046-0000	1031		ARBOR	CT	MOUNT PROSPECT	60056	R2*	1969
08-15-202-063-0000	1046		ARBOR	CT	MOUNT PROSPECT	60056	R2*	1969
08-15-202-047-0000	1033		ARBOR	CT	MOUNT PROSPECT	60056	R2*	1969
08-14-109-024-0000	901	S	LANCASTER	AV	MOUNT PROSPECT	60056	R1	1963
08-14-212-020-0000	702	W	SUNSET	RD	MOUNT PROSPECT	60056	R1	1925
08-13-100-042-0000	1		ORCHARD	PL	MOUNT PROSPECT	60056	R1	1925
08-13-107-017-0000	908		TOWER	DR	MOUNT PROSPECT	60056	R1	1925
08-13-208-014-0000	904	S	OWEN	ST	MOUNT PROSPECT	60056	R1	1956
08-13-209-003-0000	905	S	OWEN	ST	MOUNT PROSPECT	60056	R1	1956
08-13-209-014-0000	904	S	WILLIAM	ST	MOUNT PROSPECT	60056	R1	1956
08-13-101-020-0000	913	S	EMERSON	ST	MOUNT PROSPECT	60056	CR	1955
08-13-108-035-0000	906		COUNTRY	LN	MOUNT PROSPECT	60056	R1	1925
08-15-200-033-0000	809		DEBORAH	LN	MOUNT PROSPECT	60056	R1	1966
08-14-117-012-0000	923	S	WAVERLY	AV	MOUNT PROSPECT	60056	R1	1961
08-14-118-005-0000	1203	W	LONNQUIST	BL	MOUNT PROSPECT	60056	R1	1961
08-14-118-006-0000	1205	W	LONNQUIST	BL	MOUNT PROSPECT	60056	R1	1961
08-15-208-019-0000	1106	S	BUSSE	RD	MOUNT PROSPECT	60056	RA	1962
08-14-112-009-0000	1110		FERN	DR	MOUNT PROSPECT	60056	R1	1970
08-14-113-008-0000	1108		BIRCH	DR	MOUNT PROSPECT	60056	R1	1970
08-13-209-004-0000	907	S	OWEN	ST	MOUNT PROSPECT	60056	R1	1956
08-14-216-007-0000	900		WA PELLA	AV	MOUNT PROSPECT	60056	R1	1925
08-14-216-001-0000	901		CAN DOTA	AV	MOUNT PROSPECT	60056	R1	1925
08-14-216-002-0000	903		CAN DOTA	AV	MOUNT PROSPECT	60056	R1	1925
08-14-213-018-0000	910		SEE GWUN	AV	MOUNT PROSPECT	60056	R1	1925
08-14-213-006-0000	911		WE GO	TL	MOUNT PROSPECT	60056	R1	1925
08-14-124-005-0000	811		ROBERT	DR	MOUNT PROSPECT	60056	R1	1965
08-14-211-012-0000	802		NA WA TA	AV	MOUNT PROSPECT	60056	R1	1925
08-14-116-004-0000	805	S	WAVERLY	AV	MOUNT PROSPECT	60056	R1	1961
08-14-106-010-0000	1600	W	GOLF	RD	MOUNT PROSPECT	60056	RX	1978

08-13-104-015-0000	6	W	SUNSET	RD		MOUNT PROSPECT	60056	R1	1925
08-14-213-003-0000	905		WE GO	TL		MOUNT PROSPECT	60056	R1	1925
08-14-120-008-0000	1209	W	SUNSET	RD		MOUNT PROSPECT	60056	R1	1961
08-14-120-007-0000	1207	W	SUNSET	RD		MOUNT PROSPECT	60056	R1	1961
08-14-120-006-0000	1205	W	SUNSET	RD		MOUNT PROSPECT	60056	R1	1961
08-13-108-015-0000	913		TOWER	DR		MOUNT PROSPECT	60056	R1	1925
08-13-107-021-0000	916		TOWER	DR		MOUNT PROSPECT	60056	R1	1925
08-13-101-017-0000	923	S	EMERSON	ST		MOUNT PROSPECT	60056	R1	1925
08-13-107-032-0000	907	S	ELMHURST	RD		MOUNT PROSPECT	60056	R1	1925
08-14-114-031-0000	1103		BIRCH	DR		MOUNT PROSPECT	60056	R1	1970
08-14-113-029-0000	1105		FERN	DR		MOUNT PROSPECT	60056	R1	1970
08-14-105-010-0000	812		ROBERT	DR		MOUNT PROSPECT	60056	R1	1965
08-14-124-001-0000	1220	W	SUNSET	RD		MOUNT PROSPECT	60056	R1	1965
08-15-200-047-0000	907		KENNICOTT	PL		MOUNT PROSPECT	60056	R1	1969
08-14-121-008-0000	1209		GREENACRES	LN		MOUNT PROSPECT	60056	R1	1961
08-14-121-007-0000	1207		GREENACRES	LN		MOUNT PROSPECT	60056	R1	1961
08-14-106-016-0000	900		EDGEWOOD	LN		MOUNT PROSPECT	60056	RX	1978
08-14-106-005-0000	902		EDGEWOOD	LN		MOUNT PROSPECT	60056	RX	1978
08-13-206-002-0000	803	S	SCHOOL	ST		MOUNT PROSPECT	60056	R1	1956
08-14-108-022-0000	813	S	LANCASTER	AV		MOUNT PROSPECT	60056	R1	1963
08-14-106-015-0000	1604	W	GOLF	RD		MOUNT PROSPECT	60056	B3	1975
08-15-210-026-0000	1810		LOCUST	LN		MOUNT PROSPECT	60056	RA	1962
08-15-210-027-0000	1812		LOCUST	LN		MOUNT PROSPECT	60056	RA	1962
08-15-210-028-0000	1814		LOCUST	LN		MOUNT PROSPECT	60056	RA	1962
08-15-210-029-0000	1816		LOCUST	LN		MOUNT PROSPECT	60056	RA	1962
08-15-210-030-0000	1818		LOCUST	LN		MOUNT PROSPECT	60056	RA	1962
08-13-201-054-0000	905		GOLFHURST	AV		MOUNT PROSPECT	60056	R1	1958
08-14-118-004-0000	800	S	WAVERLY	AV		MOUNT PROSPECT	60056	R1	1961
08-14-116-003-0000	803	S	WAVERLY	AV		MOUNT PROSPECT	60056	R1	1961
08-14-118-003-0000	802	S	WAVERLY	AV		MOUNT PROSPECT	60056	R1	1961
08-14-212-015-0000	806		CAN DOTA	AV		MOUNT PROSPECT	60056	R1	1925
08-14-210-028-0000	817		WE GO	TL		MOUNT PROSPECT	60056	R1	1925
08-15-200-023-0000	805		CAROL	LN		MOUNT PROSPECT	60056	R1	1966
08-15-200-018-0000	804		CAROL	LN		MOUNT PROSPECT	60056	R1	1966
08-14-104-009-0000	808		EDGEWOOD	LN		MOUNT PROSPECT	60056	RX	1978
08-14-104-017-0000	810		EDGEWOOD	LN		MOUNT PROSPECT	60056	RX	1978
08-14-401-101-0000	1028		HUNT CLUB	DR		MOUNT PROSPECT	60056	RX	1967
08-13-113-014-0000	304	E	GOLF	RD		MOUNT PROSPECT	60056	RX	1965
08-14-110-003-0000	1005	S	BUSSE	RD		MOUNT PROSPECT	60056	R1	1970
08-14-110-029-0000	1602		PALM	DR		MOUNT PROSPECT	60056	R1	1970
08-14-110-028-0000	1600		PALM	DR		MOUNT PROSPECT	60056	R1	1970
08-14-110-027-0000	1510		PALM	DR		MOUNT PROSPECT	60056	R1	1970
08-12-426-033-0000	630	S	ALBERT	ST		MOUNT PROSPECT	60056	R1	1956
08-10-402-034-0000	715		CHRIS	LN		MOUNT PROSPECT	60056	R1	1969
08-10-306-020-0000	719		NOAH	TE		MOUNT PROSPECT	60056	R1	1976
08-15-102-002-0000	718		NOAH	TE		MOUNT PROSPECT	60056	R1	1976
08-15-102-003-0000	719		NOAH	TE		MOUNT PROSPECT	60056	RX*	1976
08-15-102-004-0000	717		NOAH	TE		MOUNT PROSPECT	60056	RX*	1976
08-14-401-030-0000	1190	S	ELMHURST	RD	100	MOUNT PROSPECT	60056	B3*	1970
08-14-401-075-1001	1321		MALLARD	LN		MOUNT PROSPECT	60056	R4*	1970
08-14-401-075-1002	1323		MALLARD	LN		MOUNT PROSPECT	60056	R4*	1970
08-14-401-075-1003	1325		MALLARD	LN		MOUNT PROSPECT	60056	R4*	1970
08-14-401-075-1004	1327		MALLARD	LN		MOUNT PROSPECT	60056	R4*	1970
08-14-113-001-0000	1507		PALM	DR		MOUNT PROSPECT	60056	R1	1970
08-14-113-002-0000	1505		PALM	DR		MOUNT PROSPECT	60056	R1	1970
08-14-103-028-0000	1023		GRACE	DR		MOUNT PROSPECT	60056	R1	1970
08-14-316-011-0000	1106		WILLOW	LN		MOUNT PROSPECT	60056	R1	1970
08-14-110-017-0000	1400		PALM	DR		MOUNT PROSPECT	60056	R1	1970
08-14-211-023-0000	807		SEE GWUN	AV		MOUNT PROSPECT	60056	R1	1925
08-14-126-006-0000	1223		GREENACRES	LN		MOUNT PROSPECT	60056	R1	1962
08-15-209-002-0000	1829		PALM	DR		MOUNT PROSPECT	60056	RA	1962
08-14-212-001-0000	801		NA WA TA	AV		MOUNT PROSPECT	60056	R1	1925

08-14-211-011-0000	800		NA WA TA	AV	MOUNT PROSPECT	60056	R1	1925
08-14-211-001-0000	801		SEE GWUN	AV	MOUNT PROSPECT	60056	R1	1925
08-14-110-019-0000	1404		PALM	DR	MOUNT PROSPECT	60056	R1	1970
08-14-110-018-0000	1402		PALM	DR	MOUNT PROSPECT	60056	R1	1970
08-14-111-003-0000	1005		ROBERT	DR	MOUNT PROSPECT	60056	R1	1970
08-15-200-016-0000	800		CAROL	LN	MOUNT PROSPECT	60056	R1	1966
08-14-118-014-0000	1211	W	LONNQUIST	BL	MOUNT PROSPECT	60056	R1	1961
08-10-417-016-0000	1722	W	LONNQUIST	BL	MOUNT PROSPECT	60056	R1	1965
08-10-417-015-0000	1724	W	LONNQUIST	BL	MOUNT PROSPECT	60056	R1	1965
08-14-209-013-0000	904		HI LUSI	AV	MOUNT PROSPECT	60056	R1	1925
08-14-207-007-0000	913		HI LUSI	AV	MOUNT PROSPECT	60056	R1	1925
08-14-208-008-0000	915		I OKA	AV	MOUNT PROSPECT	60056	R1	1925
08-12-321-020-0000	2	W	LONNQUIST	BL	MOUNT PROSPECT	60056	R1	1925
08-14-205-017-0000	810		I OKA	AV	MOUNT PROSPECT	60056	R1	1925
08-14-214-010-0000	919		SEE GWUN	AV	MOUNT PROSPECT	60056	R1	1925
08-14-213-022-0000	918		SEE GWUN	AV	MOUNT PROSPECT	60056	R1	1925
08-14-213-010-0000	919		WE GO	TL	MOUNT PROSPECT	60056	R1	1925
08-12-322-009-0000	712	S	EMERSON	ST	MOUNT PROSPECT	60056	R1	1965
08-13-100-029-0000	205		ORCHARD	PL	MOUNT PROSPECT	60056	R1	1925
08-14-210-011-0000	800		SEE GWUN	AV	MOUNT PROSPECT	60056	R1	1925
08-14-210-001-0000	801		WE GO	TL	MOUNT PROSPECT	60056	R1	1925
08-13-200-027-0000	618	E	GOLF	RD	MOUNT PROSPECT	60056	R1	1965
08-14-212-004-0000	807		NA WA TA	AV	MOUNT PROSPECT	60056	R1	1925
08-15-201-010-0000	1717	W	LONNQUIST	BL	MOUNT PROSPECT	60056	CR	1962
08-15-202-058-0000	1055		ARBOR	CT	MOUNT PROSPECT	60056	R2*	1969
08-12-111-009-0000	117	S	ELM	ST	MOUNT PROSPECT	60056	RA	1917
08-10-408-024-0000	1706		MYRTLE	DR	MOUNT PROSPECT	60056	R1	1964
08-10-408-023-0000	1708		MYRTLE	DR	MOUNT PROSPECT	60056	R1	1964
08-10-408-022-0000	1710		MYRTLE	DR	MOUNT PROSPECT	60056	R1	1964
08-11-431-002-0000	703		I OKA	AV	MOUNT PROSPECT	60056	RA	1925
08-11-429-001-0000	0				MOUNT PROSPECT	60056	RA	1925
08-11-425-010-0000	704		NA WA TA	AV	MOUNT PROSPECT	60056	RA	1925
08-13-112-009-0000	905	S	MAPLE	ST	MOUNT PROSPECT	60056	R1	1959
08-13-101-023-0000	904	S	MAPLE	ST	MOUNT PROSPECT	60056	R1	1959
08-11-417-008-0000	615		CAN DOTA	AV	MOUNT PROSPECT	60056	RA	1925
08-11-416-006-0000	611		NA WA TA	AV	MOUNT PROSPECT	60056	RA	1925
08-13-106-004-0000	807	S	EMERSON	ST	MOUNT PROSPECT	60056	R1	1955
08-13-105-004-0000	806	S	EMERSON	ST	MOUNT PROSPECT	60056	R1	1955
08-13-106-017-0000	814	S	MAPLE	ST	MOUNT PROSPECT	60056	R1	1959
08-13-112-007-0000	901	S	MAPLE	ST	MOUNT PROSPECT	60056	R1	1959
08-11-419-016-0000	508		I OKA	AV	MOUNT PROSPECT	60056	RA	1925
08-11-431-001-0000	303	W	HIAWATHA	TL	MOUNT PROSPECT	60056	RA	1925
08-11-431-011-0000	700	S	ELMHURST	RD	MOUNT PROSPECT	60056	RA	1925
08-11-425-001-0000	701		SEE GWUN	AV	MOUNT PROSPECT	60056	RA	1925
08-11-425-008-0000	700		NA WA TA	AV	MOUNT PROSPECT	60056	RA	1925
08-11-217-008-0000	315		WA PELLA	AV	MOUNT PROSPECT	60056	RA	1917
08-13-100-006-0000	109	W	LONNQUIST	BL	MOUNT PROSPECT	60056	R1	1925
08-11-408-006-0000	511		WE GO	TL	MOUNT PROSPECT	60056	RA	1925
08-10-402-046-0000	2000	W	LONNQUIST	BL	MOUNT PROSPECT	60056	R1	1969
08-11-431-019-0000	716	S	ELMHURST	RD	MOUNT PROSPECT	60056	RA	1925
08-10-406-008-0000	708	S	BUSSE	RD	MOUNT PROSPECT	60056	RX	1978
08-11-401-019-0000	416		NA WA TA	AV	MOUNT PROSPECT	60056	RA	1925
08-11-411-001-0000	603		GO WANDO	AV	MOUNT PROSPECT	60056	RA	1925
08-11-407-010-0000	419		I OKA	AV	MOUNT PROSPECT	60056	RA	1925
08-11-412-002-0000	415		WA PELLA	AV	MOUNT PROSPECT	60056	RA	1925
08-14-206-010-0000	811		I OKA	AV	MOUNT PROSPECT	60056	R1	1925
08-13-201-079-0000	1002		GOLFVIEW	DR	MOUNT PROSPECT	60056	R1	1958
08-12-419-005-0000	409	E	BERKSHIRE	LN	MOUNT PROSPECT	60056	R1	1955
08-15-200-050-0000	902		KENNICOTT	PL	MOUNT PROSPECT	60056	R1	1969
08-13-201-068-0000	811	S	EDWARD	ST	MOUNT PROSPECT	60056	R1	1958
08-13-201-059-0000	806	S	ALBERT	ST	MOUNT PROSPECT	60056	R1	1958
08-13-104-016-0000	4	W	SUNSET	RD	MOUNT PROSPECT	60056	R1	1925

08-13-206-011-0000	804	S	OWEN	ST			MOUNT PROSPECT	60056	R1	1956
08-13-201-018-0000	803		GOLFVIEW	DR			MOUNT PROSPECT	60056	R1	1958
08-14-108-028-0000	801	S	LANCASTER	AV			MOUNT PROSPECT	60056	R1	1963
08-13-209-017-0000	910	S	WILLIAM	ST			MOUNT PROSPECT	60056	R1	1956
08-12-321-015-0000	12	W	LONNQUIST	BL			MOUNT PROSPECT	60056	R1	1925
08-14-214-019-0000	912		NA WA TA	AV			MOUNT PROSPECT	60056	R1	1925
08-14-214-007-0000	913		SEE GWUN	AV			MOUNT PROSPECT	60056	R1	1925
08-14-213-019-0000	912		SEE GWUN	AV			MOUNT PROSPECT	60056	R1	1925
08-14-213-007-0000	913		WE GO	TL			MOUNT PROSPECT	60056	R1	1925
08-13-201-087-0000	906		GOLFVIEW	PL			MOUNT PROSPECT	60056	R1	1958
08-13-201-081-0000	1006		GOLFVIEW	DR			MOUNT PROSPECT	60056	R1	1958
08-14-213-011-0000	921		WE GO	TL			MOUNT PROSPECT	60056	R1	1925
08-13-201-010-0000	902	S	EDWARD	ST			MOUNT PROSPECT	60056	R1	1958
08-13-201-005-0000	802	S	EDWARD	ST			MOUNT PROSPECT	60056	R1	1958
08-13-201-038-0000	803	S	ALBERT	ST			MOUNT PROSPECT	60056	R1	1958
08-14-121-021-0000	1212		GLENN	LN			MOUNT PROSPECT	60056	R1	1961
08-14-122-011-0000	1219		GLENN	LN			MOUNT PROSPECT	60056	R1	1961
08-14-117-022-0000	918	S	LANCASTER	AV			MOUNT PROSPECT	60056	R1	1963
08-14-109-015-0000	919	S	LANCASTER	AV			MOUNT PROSPECT	60056	R1	1963
08-13-208-008-0000	915	S	SCHOOL	ST			MOUNT PROSPECT	60056	R1	1956
08-15-406-004-0000	1825		CATALPA	LN			MOUNT PROSPECT	60056	RA	1962
08-15-412-026-0000	1714		CATALPA	LN			MOUNT PROSPECT	60056	RA	1962
08-15-412-027-0000	1716		CATALPA	LN			MOUNT PROSPECT	60056	RA	1962
08-15-412-028-0000	1718		CATALPA	LN			MOUNT PROSPECT	60056	RA	1962
08-14-303-005-0000	1601		WILLOW	LN			MOUNT PROSPECT	60056	RA	1962
08-14-125-009-0000	1219	W	SUNSET	RD			MOUNT PROSPECT	60056	R1	1965
08-15-200-031-0000	810		DEBORAH	LN			MOUNT PROSPECT	60056	R1	1966
08-14-210-036-0000	816		SEE GWUN	AV			MOUNT PROSPECT	60056	R1	1925
08-14-118-022-0000	1215	W	LONNQUIST	BL			MOUNT PROSPECT	60056	R1	1961
08-14-106-002-0000	903	S	BUSSE	RD			MOUNT PROSPECT	60056	RX	1978
08-14-107-002-0000	903		EDGEWOOD	LN			MOUNT PROSPECT	60056	R1	1978
08-14-118-015-0000	1213	W	LONNQUIST	BL			MOUNT PROSPECT	60056	R1	1961
08-14-214-020-0000	914		NA WA TA	AV			MOUNT PROSPECT	60056	R1	1925
08-14-121-010-0000	1208		GLENN	LN			MOUNT PROSPECT	60056	R1	1961
08-13-105-005-0000	808	S	EMERSON	ST			MOUNT PROSPECT	60056	R1	1955
08-13-101-018-0000	925		COUNTRY	LN			MOUNT PROSPECT	60056	R1	1925
08-13-107-010-0000	919	S	ELMHURST	RD			MOUNT PROSPECT	60056	R1	1925
08-14-109-002-0000	902		WE GO	TL			MOUNT PROSPECT	60056	R1	1925
08-14-401-074-1004	1330		MALLARD	LN			MOUNT PROSPECT	60056	R4*	1970
08-14-401-116-0000	700		IVANHOE	LN		1A	MOUNT PROSPECT	60056	R4*	1970
08-14-401-116-0000	700		IVANHOE	LN		1B	MOUNT PROSPECT	60056	R4*	1970
08-14-215-014-0000	701	W	SUNSET	RD			MOUNT PROSPECT	60056	R1	1925
08-14-215-013-0000	703	W	SUNSET	RD			MOUNT PROSPECT	60056	R1	1925
08-14-216-003-0000	905		CAN DOTA	AV			MOUNT PROSPECT	60056	R1	1925
08-13-208-018-0000	912	S	OWEN	ST			MOUNT PROSPECT	60056	R1	1956
08-13-208-007-0000	913	S	SCHOOL	ST			MOUNT PROSPECT	60056	R1	1956
08-13-200-011-0000	910	S	LOUIS	ST			MOUNT PROSPECT	60056	R1	1963
08-13-218-007-0000	913	S	LOUIS	ST			MOUNT PROSPECT	60056	R1	1963
08-14-212-003-0000	805		NA WA TA	AV			MOUNT PROSPECT	60056	R1	1925
08-14-211-013-0000	804		NA WA TA	AV			MOUNT PROSPECT	60056	R1	1925
08-14-131-013-0000	1024		GRACE	DR			MOUNT PROSPECT	60056	R1	1970
08-15-209-006-0000	1821		PALM	DR			MOUNT PROSPECT	60056	RA	1962
08-15-209-005-0000	1823		PALM	DR			MOUNT PROSPECT	60056	RA	1962
08-14-219-002-0000	1002		NA WA TA	AV			MOUNT PROSPECT	60056	R1	1969
08-15-209-021-0000	1808		THORNWOOD	LN			MOUNT PROSPECT	60056	RA	1962
08-14-113-011-0000	1114		BIRCH	DR			MOUNT PROSPECT	60056	R1	1970
08-14-401-144-0000	1304		SIR GALAHAD	LN		1A	MOUNT PROSPECT	60056	R4*	1970
08-14-114-025-0000	1115		BIRCH	DR			MOUNT PROSPECT	60056	R1	1970
08-14-108-001-0000	800		WE GO	TL			MOUNT PROSPECT	60056	R1	1925
08-14-212-002-0000	803		NA WA TA	AV			MOUNT PROSPECT	60056	R1	1925
08-15-200-048-0000	906		KENNICOTT	PL			MOUNT PROSPECT	60056	R1	1969
08-14-106-001-0000	901	S	BUSSE	RD			MOUNT PROSPECT	60056	RX	1978

08-14-316-008-0000	1103		BEECHWOOD	DR		MOUNT PROSPECT	60056	R1	1970
08-14-401-144-0000	1304		SIR GALAHAD	LN	3A	MOUNT PROSPECT	60056	R4*	1970
08-14-128-001-0000	1010		ASH	DR		MOUNT PROSPECT	60056	R1	1970
08-14-128-002-0000	1012		ASH	DR		MOUNT PROSPECT	60056	R1	1970
08-14-211-025-0000	811		SEE GWUN	AV		MOUNT PROSPECT	60056	R1	1925
08-14-210-033-0000	810		SEE GWUN	AV		MOUNT PROSPECT	60056	R1	1925
08-14-210-025-0000	811		WE GO	TL		MOUNT PROSPECT	60056	R1	1925
08-14-108-015-0000	810		WE GO	TL		MOUNT PROSPECT	60056	R1	1925
08-14-211-026-0000	813		SEE GWUN	AV		MOUNT PROSPECT	60056	R1	1925
08-14-210-034-0000	812		SEE GWUN	AV		MOUNT PROSPECT	60056	R1	1925
08-15-201-011-0000	1717	W	LONNQUIST	BL		MOUNT PROSPECT	60056	CR	1962
08-14-117-005-0000	909	S	WAVERLY	AV		MOUNT PROSPECT	60056	R1	1961
08-14-210-027-0000	815		WE GO	TL		MOUNT PROSPECT	60056	R1	1925
08-14-104-011-0000	801	S	BUSSE	RD		MOUNT PROSPECT	60056	RX	1975
08-15-202-034-0000	1005		ARBOR	CT		MOUNT PROSPECT	60056	R2*	1969
08-15-202-031-0000	1010		ARBOR	CT		MOUNT PROSPECT	60056	R2*	1969
08-15-202-035-0000	1007		ARBOR	CT		MOUNT PROSPECT	60056	R2*	1969
08-13-208-006-0000	911	S	SCHOOL	ST		MOUNT PROSPECT	60056	R1	1956
08-15-200-039-0000	803		KENNICOTT	PL		MOUNT PROSPECT	60056	R1	1969
08-15-200-055-0000	804		KENNICOTT	PL		MOUNT PROSPECT	60056	R1	1969
08-14-103-012-0000	1208		PALM	DR		MOUNT PROSPECT	60056	R1	1970
08-14-114-026-0000	1113		BIRCH	DR		MOUNT PROSPECT	60056	R1	1970
08-14-215-017-0000	906		CAN DOTA	AV		MOUNT PROSPECT	60056	R1	1925
08-14-215-018-0000	908		CAN DOTA	AV		MOUNT PROSPECT	60056	R1	1925
08-14-215-019-0000	910		CAN DOTA	AV		MOUNT PROSPECT	60056	R1	1925
08-14-215-020-0000	912		CAN DOTA	AV		MOUNT PROSPECT	60056	R1	1925
08-14-215-021-0000	914		CAN DOTA	AV		MOUNT PROSPECT	60056	R1	1925
08-14-401-144-0000	1304		SIR GALAHAD	LN	2A	MOUNT PROSPECT	60056	R4*	1970
08-15-209-027-0000	1820		THORNWOOD	LN		MOUNT PROSPECT	60056	RA	1962
08-15-209-028-0000	1822		THORNWOOD	LN		MOUNT PROSPECT	60056	RA	1962
08-15-210-001-0000	1839		THORNWOOD	LN		MOUNT PROSPECT	60056	RA	1962
08-15-202-059-0000	1057		ARBOR	CT		MOUNT PROSPECT	60056	R2*	1969
08-14-401-144-0000	1304		SIR GALAHAD	LN		MOUNT PROSPECT	60056	R4*	1970
08-13-201-095-0000	907		GOLFVIEW	PL		MOUNT PROSPECT	60056	R1	1958
08-14-115-011-0000	1205		ROBERT	DR		MOUNT PROSPECT	60056	R1	1970
08-13-200-012-0000	912	S	LOUIS	ST		MOUNT PROSPECT	60056	R1	1963
08-15-207-023-0000	1102		SPRUCEWOOD	DR		MOUNT PROSPECT	60056	RA	1962
08-15-207-010-0000	1119		CHERRYWOOD	DR		MOUNT PROSPECT	60056	RA	1962
08-15-405-010-0000	1813		WILLOW	LN		MOUNT PROSPECT	60056	RA	1962
08-14-107-007-0000	904		ROBERT	DR		MOUNT PROSPECT	60056	R1	1965
08-14-112-026-0000	1107	S	BUSSE	RD		MOUNT PROSPECT	60056	R1	1970
08-14-217-003-0000	1005		NA WA TA	AV		MOUNT PROSPECT	60056	R1	1969
08-15-210-002-0000	1837		THORNWOOD	LN		MOUNT PROSPECT	60056	RA	1962
08-14-112-005-0000	1102		FERN	DR		MOUNT PROSPECT	60056	R1	1970
08-15-210-039-0000	1836		LOCUST	LN		MOUNT PROSPECT	60056	RA	1962
08-15-210-008-0000	1825		THORNWOOD	LN		MOUNT PROSPECT	60056	RA	1962
08-14-103-019-0000	1005		GRACE	DR		MOUNT PROSPECT	60056	R1	1970
08-14-131-002-0000	1007		BEECHWOOD	DR		MOUNT PROSPECT	60056	R1	1970
08-14-210-031-0000	806		SEE GWUN	AV		MOUNT PROSPECT	60056	R1	1925
08-14-210-023-0000	807		WE GO	TL		MOUNT PROSPECT	60056	R1	1925
08-14-108-013-0000	806		WE GO	TL		MOUNT PROSPECT	60056	R1	1925
08-14-207-025-0000	922		I OKA	AV		MOUNT PROSPECT	60056	R1	1925
08-14-110-037-0000	1001	S	BUSSE	RD		MOUNT PROSPECT	60056	B4	1962
08-14-110-036-0000	1601	W	GOLF	RD		MOUNT PROSPECT	60056	B3	1962
08-14-103-011-0000	1210		PALM	DR		MOUNT PROSPECT	60056	R1	1970
08-15-211-028-0000	1814		WILLOW	LN		MOUNT PROSPECT	60056	RA	1962
08-15-211-029-0000	1816		WILLOW	LN		MOUNT PROSPECT	60056	RA	1962
08-15-211-030-0000	1818		WILLOW	LN		MOUNT PROSPECT	60056	RA	1962
08-14-401-085-1003	818		PARTRIDGE	LN		MOUNT PROSPECT	60056	R4*	1970
08-14-401-118-0000	704		IVANHOE	LN	1B	MOUNT PROSPECT	60056	R4*	1970
08-15-209-019-0000	1804		THORNWOOD	LN		MOUNT PROSPECT	60056	RA	1962
08-15-209-020-0000	1806		THORNWOOD	LN		MOUNT PROSPECT	60056	RA	1962

08-14-215-003-0000	905		NA WA TA	AV	MOUNT PROSPECT	60056	R1	1925
08-14-213-017-0000	908		SEE GWUN	AV	MOUNT PROSPECT	60056	R1	1925
08-14-213-005-0000	909		WE GO	TL	MOUNT PROSPECT	60056	R1	1925
08-14-109-005-0000	908		WE GO	TL	MOUNT PROSPECT	60056	R1	1925
08-14-214-008-0000	915		SEE GWUN	AV	MOUNT PROSPECT	60056	R1	1925
08-14-213-020-0000	914		SEE GWUN	AV	MOUNT PROSPECT	60056	R1	1925
08-14-213-008-0000	915		WE GO	TL	MOUNT PROSPECT	60056	R1	1925
08-14-112-025-0000	1109	S	BUSSE	RD	MOUNT PROSPECT	60056	R1	1970
08-14-119-001-0000	818	S	WAVERLY	AV	MOUNT PROSPECT	60056	R1	1961
08-15-200-017-0000	802		CAROL	LN	MOUNT PROSPECT	60056	R1	1966
08-14-117-011-0000	921	S	WAVERLY	AV	MOUNT PROSPECT	60056	R1	1961
08-14-210-032-0000	808		SEE GWUN	AV	MOUNT PROSPECT	60056	R1	1925
08-14-210-024-0000	809		WE GO	TL	MOUNT PROSPECT	60056	R1	1925
08-15-200-035-0000	805		DEBORAH	LN	MOUNT PROSPECT	60056	R1	1966
08-15-200-028-0000	804		DEBORAH	LN	MOUNT PROSPECT	60056	R1	1966
08-13-101-008-0000	14	E	GOLF	RD	MOUNT PROSPECT	60056	R1	1965
08-13-101-007-0000	10	E	GOLF	RD	MOUNT PROSPECT	60056	R1	1965
08-14-110-005-0000	1601	W	GOLF	RD	MOUNT PROSPECT	60056	B3	1962
08-15-202-032-0000	1001		ARBOR	CT	MOUNT PROSPECT	60056	R2*	1969
08-15-202-030-0000	1008		ARBOR	CT	MOUNT PROSPECT	60056	R2*	1969
08-15-202-033-0000	1003		ARBOR	CT	MOUNT PROSPECT	60056	R2*	1969
08-13-201-012-0000	906	S	EDWARD	ST	MOUNT PROSPECT	60056	R1	1958
08-15-210-014-0000	1813		THORNWOOD	LN	MOUNT PROSPECT	60056	RA	1962
08-14-122-009-0000	1215		GLENN	LN	MOUNT PROSPECT	60056	R1	1961
08-15-200-054-0000	806		KENNICOTT	PL	MOUNT PROSPECT	60056	R1	1969
08-15-200-041-0000	807		KENNICOTT	PL	MOUNT PROSPECT	60056	R1	1969
08-15-200-053-0000	808		KENNICOTT	PL	MOUNT PROSPECT	60056	R1	1969
08-14-401-095-1001	1326		DOVE	CT	MOUNT PROSPECT	60056	R4*	1970
08-14-112-008-0000	1108		FERN	DR	MOUNT PROSPECT	60056	R1	1970
08-15-207-019-0000	1110		SPRUCEWOOD	DR	MOUNT PROSPECT	60056	RA	1962
08-15-206-020-0000	1112		CHERRYWOOD	DR	MOUNT PROSPECT	60056	RA	1962
08-14-305-009-0000	1405		ROBERT	DR	MOUNT PROSPECT	60056	RA	1962
08-14-306-014-0000	1408		BIRCH	DR	MOUNT PROSPECT	60056	RA	1962
08-14-306-007-0000	1413		FERN	DR	MOUNT PROSPECT	60056	RA	1962
08-14-308-004-0000	1407		CHESTNUT	DR	MOUNT PROSPECT	60056	RA	1962
08-14-215-022-0000	916		CAN DOTA	AV	MOUNT PROSPECT	60056	R1	1925
08-14-215-024-0000	700	W	GOLF	RD	MOUNT PROSPECT	60056	R1	1925
08-14-106-011-0000	908		EDGEWOOD	LN	MOUNT PROSPECT	60056	RX	1978
08-14-107-004-0000	909		EDGEWOOD	LN	MOUNT PROSPECT	60056	RX	1978
08-15-200-037-0000	801		DEBORAH	LN	MOUNT PROSPECT	60056	R1	1966
08-15-200-026-0000	800		DEBORAH	LN	MOUNT PROSPECT	60056	R1	1966
08-15-200-025-0000	801		CAROL	LN	MOUNT PROSPECT	60056	R1	1966
08-14-129-004-0000	1007	S	LANCASTER	AV	MOUNT PROSPECT	60056	R1	1970
08-14-128-018-0000	1008	S	LANCASTER	AV	MOUNT PROSPECT	60056	R1	1970
08-15-210-005-0000	1831		THORNWOOD	LN	MOUNT PROSPECT	60056	RA	1962
08-14-114-014-0000	1204		ROBERT	DR	MOUNT PROSPECT	60056	R1	1970
08-14-118-007-0000	1207	W	LONNQUIST	BL	MOUNT PROSPECT	60056	R1	1961
08-14-118-008-0000	1209	W	LONNQUIST	BL	MOUNT PROSPECT	60056	R1	1961
08-14-118-009-0000	1210		ROBIN	LN	MOUNT PROSPECT	60056	R1	1961
08-14-212-007-0000	813		NA WA TA	AV	MOUNT PROSPECT	60056	R1	1925
08-14-117-015-0000	904	S	LANCASTER	AV	MOUNT PROSPECT	60056	R1	1963
08-14-109-022-0000	905	S	LANCASTER	AV	MOUNT PROSPECT	60056	R1	1963
08-13-208-017-0000	910	S	OWEN	ST	MOUNT PROSPECT	60056	R1	1956
08-14-107-010-0000	910		ROBERT	DR	MOUNT PROSPECT	60056	R1	1965
08-13-218-002-0000	903	S	LOUIS	ST	MOUNT PROSPECT	60056	R1	1963
08-14-113-027-0000	1109		FERN	DR	MOUNT PROSPECT	60056	R1	1970
08-14-114-029-0000	1107		BIRCH	DR	MOUNT PROSPECT	60056	R1	1970
08-14-112-024-0000	1111	S	BUSSE	RD	MOUNT PROSPECT	60056	R1	1970
08-15-202-079-0000	0				MOUNT PROSPECT	60056	RX	1969
08-15-211-039-0000	1836		WILLOW	LN	MOUNT PROSPECT	60056	RA	1962
08-14-217-020-0000	1010		LINNEMAN	RD	MOUNT PROSPECT	60056	R1	1969
08-14-204-016-0000	505	W	GOLF	RD	MOUNT PROSPECT	60056	R1	1961

08-14-401-040-0000	0						MOUNT PROSPECT	60056	R1	1967
08-15-411-020-0000	1706		MAGNOLIA	LN			MOUNT PROSPECT	60056	RA	1962
08-15-411-021-0000	1708		MAGNOLIA	LN			MOUNT PROSPECT	60056	RA	1962
08-15-411-022-0000	1710		MAGNOLIA	LN			MOUNT PROSPECT	60056	RA	1962
08-14-401-120-0000	1304		HUNT CLUB	DR		2A	MOUNT PROSPECT	60056	R4*	1970
08-13-201-046-0000	904		GOLFHURST	AV			MOUNT PROSPECT	60056	R1	1958
08-14-121-018-0000	1218		GLENN	LN			MOUNT PROSPECT	60056	R1	1961
08-14-121-019-0000	1216		GLENN	LN			MOUNT PROSPECT	60056	R1	1961
08-13-201-041-0000	1006		GOLFHURST	AV			MOUNT PROSPECT	60056	R1	1958
08-13-201-040-0000	1008		GOLFHURST	AV			MOUNT PROSPECT	60056	R1	1958
08-14-218-011-0000	907		PALM	DR			MOUNT PROSPECT	60056	R1	1969
08-15-202-053-0000	1045		ARBOR	CT			MOUNT PROSPECT	60056	R2*	1969
08-15-200-057-0000	800		KENNICOTT	PL			MOUNT PROSPECT	60056	R1	1969
08-14-105-006-0000	804		ROBERT	DR			MOUNT PROSPECT	60056	R1	1965
08-14-111-004-0000	1007		ROBERT	DR			MOUNT PROSPECT	60056	R1	1970
08-13-201-099-0000	912	S	EDWARD	ST			MOUNT PROSPECT	60056	R1	1958
08-15-411-004-0000	1725		CATALPA	LN			MOUNT PROSPECT	60056	RA	1962
08-14-401-074-1003	1328		MALLARD	LN			MOUNT PROSPECT	60056	R4*	1970
08-15-200-045-0000	903		KENNICOTT	PL			MOUNT PROSPECT	60056	R1	1969
08-15-200-049-0000	904		KENNICOTT	PL			MOUNT PROSPECT	60056	R1	1969
08-15-200-046-0000	905		KENNICOTT	PL			MOUNT PROSPECT	60056	R1	1969
08-14-210-035-0000	814		SEE GWUN	AV			MOUNT PROSPECT	60056	R1	1925
08-14-219-003-0000	1004		NA WA TA	AV			MOUNT PROSPECT	60056	R1	1969
08-14-217-004-0000	1007		NA WA TA	AV			MOUNT PROSPECT	60056	R1	1969
08-15-212-006-0000	1114		TAMARACK	DR			MOUNT PROSPECT	60056	RA	1962
08-15-211-004-0000	1833		LOCUST	LN			MOUNT PROSPECT	60056	RA	1962
08-14-112-006-0000	1104		FERN	DR			MOUNT PROSPECT	60056	R1	1970
08-14-121-020-0000	1214		GLENN	LN			MOUNT PROSPECT	60056	R1	1961
08-15-209-030-0000	1826		THORNWOOD	LN			MOUNT PROSPECT	60056	RA	1962
08-14-401-139-0000	710		HUNTINGTON COMMONS	RD			MOUNT PROSPECT	60056	R4*	1970
08-15-200-021-0000	809		CAROL	LN			MOUNT PROSPECT	60056	R1	1966
08-14-200-012-0000	913		CAN DOTA	AV			MOUNT PROSPECT	60056	R1	1925
08-14-200-011-0000	915		CAN DOTA	AV			MOUNT PROSPECT	60056	R1	1925
08-15-209-009-0000	1815		PALM	DR			MOUNT PROSPECT	60056	RA	1962
08-15-209-008-0000	1817		PALM	DR			MOUNT PROSPECT	60056	RA	1962
08-15-209-007-0000	1819		PALM	DR			MOUNT PROSPECT	60056	RA	1962
08-14-112-002-0000	1605		PALM	DR			MOUNT PROSPECT	60056	R1	1970
08-14-112-003-0000	1603		PALM	DR			MOUNT PROSPECT	60056	R1	1970
08-14-112-004-0000	1601		PALM	DR			MOUNT PROSPECT	60056	R1	1970
08-14-216-008-0000	902		WA PELLA	AV			MOUNT PROSPECT	60056	R1	1925
08-14-216-004-0000	907		CAN DOTA	AV			MOUNT PROSPECT	60056	R1	1925
08-14-215-015-0000	902		CAN DOTA	AV			MOUNT PROSPECT	60056	R1	1925
08-14-214-015-0000	904		NA WA TA	AV			MOUNT PROSPECT	60056	R1	1925
08-14-214-003-0000	905		SEE GWUN	AV			MOUNT PROSPECT	60056	R1	1925
08-14-213-015-0000	904		SEE GWUN	AV			MOUNT PROSPECT	60056	R1	1925
08-15-210-010-0000	1821		THORNWOOD	LN			MOUNT PROSPECT	60056	RA	1962
08-13-201-022-0000	903		GOLFVIEW	DR			MOUNT PROSPECT	60056	R1	1958
08-14-125-006-0000	901		ROBERT	DR			MOUNT PROSPECT	60056	R1	1965
08-14-107-005-0000	900		ROBERT	DR			MOUNT PROSPECT	60056	R1	1965
08-14-107-006-0000	902		ROBERT	DR			MOUNT PROSPECT	60056	R1	1965
08-14-119-002-0000	816	S	WAVERLY	AV			MOUNT PROSPECT	60056	R1	1961
08-14-301-047-0000	1007		WILLOW	LN			MOUNT PROSPECT	60056	R1	1970
08-14-129-012-0000	1023	S	LANCASTER	AV			MOUNT PROSPECT	60056	R1	1970
08-14-401-118-0000	704		IVANHOE	LN		3A	MOUNT PROSPECT	60056	R4*	1970
08-14-401-118-0000	704		IVANHOE	LN		3B	MOUNT PROSPECT	60056	R4*	1970
08-14-114-023-0000	1203		BIRCH	DR			MOUNT PROSPECT	60056	R1	1970
08-14-114-013-0000	1202		ROBERT	DR			MOUNT PROSPECT	60056	R1	1970
08-13-201-026-0000	1007		GOLFVIEW	DR			MOUNT PROSPECT	60056	R1	1958
08-13-201-024-0000	1003		GOLFVIEW	DR			MOUNT PROSPECT	60056	R1	1958
08-13-201-023-0000	928	E	GOLF	RD			MOUNT PROSPECT	60056	R1	1958
08-13-201-016-0000	914	S	EDWARD	ST			MOUNT PROSPECT	60056	R1	1958
08-14-103-025-0000	1017		GRACE	DR			MOUNT PROSPECT	60056	R1	1970

08-14-113-026-0000	1111		FERN	DR		MOUNT PROSPECT	60056	R1	1970
08-14-114-028-0000	1109		BIRCH	DR		MOUNT PROSPECT	60056	R1	1970
08-15-210-009-0000	1823		THORNWOOD	LN		MOUNT PROSPECT	60056	RA	1962
08-14-113-006-0000	1104		BIRCH	DR		MOUNT PROSPECT	60056	R1	1970
08-14-112-007-0000	1106		FERN	DR		MOUNT PROSPECT	60056	R1	1970
08-14-113-028-0000	1107		FERN	DR		MOUNT PROSPECT	60056	R1	1970
08-14-114-030-0000	1105		BIRCH	DR		MOUNT PROSPECT	60056	R1	1970
08-13-218-008-0000	915	S	LOUIS	ST		MOUNT PROSPECT	60056	R1	1963
08-13-218-009-0000	917	S	LOUIS	ST		MOUNT PROSPECT	60056	R1	1963
08-13-218-010-0000	919	S	LOUIS	ST		MOUNT PROSPECT	60056	R1	1963
08-14-401-124-0000	1306		SIR LANCELOT	LN	2B	MOUNT PROSPECT	60056	R4*	1970
08-14-401-140-0000	712		HUNTINGTON COMMONS	RD	2A	MOUNT PROSPECT	60056	R4*	1970
08-14-401-140-0000	712		HUNTINGTON COMMONS	RD	2B	MOUNT PROSPECT	60056	R4*	1970
08-14-401-132-0000	1309		SIR GALAHAD	LN	3B	MOUNT PROSPECT	60056	R4*	1970
08-14-204-023-0000	1046	S	ELMHURST	RD		MOUNT PROSPECT	60056	B3*	1961
08-14-217-014-0000	901		WILLOW	LN		MOUNT PROSPECT	60056	R1	1969
08-14-217-015-0000	903		WILLOW	LN		MOUNT PROSPECT	60056	R1	1969
08-14-131-017-0000	1016		GRACE	DR		MOUNT PROSPECT	60056	R1	1970
08-14-103-035-0000	1016		CYPRESS	DR		MOUNT PROSPECT	60056	R1	1970
08-14-113-014-0000	1204		BIRCH	DR		MOUNT PROSPECT	60056	R1	1970
08-15-212-008-0000	1110		TAMARACK	DR		MOUNT PROSPECT	60056	RA	1962
08-13-209-018-0000	912	S	WILLIAM	ST		MOUNT PROSPECT	60056	R1	1956
08-14-120-005-0000	1203	W	SUNSET	RD		MOUNT PROSPECT	60056	R1	1961
08-14-120-004-0000	1201	W	SUNSET	RD		MOUNT PROSPECT	60056	R1	1961
08-14-401-041-0000	0					MOUNT PROSPECT	60056	R4*	1970
08-14-401-026-0000	601	W	GOLF	RD		MOUNT PROSPECT	60056	B3*	1967
08-15-210-003-0000	1835		THORNWOOD	LN		MOUNT PROSPECT	60056	RA	1962
08-15-200-034-0000	807		DEBORAH	LN		MOUNT PROSPECT	60056	R1	1966
08-15-200-029-0000	806		DEBORAH	LN		MOUNT PROSPECT	60056	R1	1966
08-15-200-022-0000	807		CAROL	LN		MOUNT PROSPECT	60056	R1	1966
08-14-106-015-0000	1606	W	GOLF	RD		MOUNT PROSPECT	60056	B3	1975
08-14-401-116-0000	700		IVANHOE	LN	3A	MOUNT PROSPECT	60056	R4*	1970
08-15-406-021-0000	1808		MAGNOLIA	LN		MOUNT PROSPECT	60056	RA	1962
08-15-406-022-0000	1810		MAGNOLIA	LN		MOUNT PROSPECT	60056	RA	1962
08-14-103-032-0000	1022		CYPRESS	DR		MOUNT PROSPECT	60056	R1	1970
08-14-120-009-0000	1210		GREENACRES	LN		MOUNT PROSPECT	60056	R1	1961
08-13-109-012-0000	911		COUNTRY	LN		MOUNT PROSPECT	60056	R1	1925
08-14-316-010-0000	1108		WILLOW	LN		MOUNT PROSPECT	60056	R1	1970
08-15-211-006-0000	1829		LOCUST	LN		MOUNT PROSPECT	60056	RA	1962
08-15-211-005-0000	1831		LOCUST	LN		MOUNT PROSPECT	60056	RA	1962
08-14-106-006-0000	904		EDGEWOOD	LN		MOUNT PROSPECT	60056	RX	1978
08-14-106-003-0000	905	S	BUSSE	RD		MOUNT PROSPECT	60056	RX	1978
08-14-107-003-0000	907		EDGEWOOD	LN		MOUNT PROSPECT	60056	RX	1978
08-14-106-007-0000	906		EDGEWOOD	LN		MOUNT PROSPECT	60056	RX	1978
08-15-202-057-0000	1053		ARBOR	CT		MOUNT PROSPECT	60056	R2*	1969
08-14-110-020-0000	1406		PALM	DR		MOUNT PROSPECT	60056	R1	1970
08-14-112-001-0000	1607		PALM	DR		MOUNT PROSPECT	60056	R1	1970
08-13-201-075-0000	900		GOLFVIEW	DR		MOUNT PROSPECT	60056	R1	1958
08-14-113-015-0000	1206		BIRCH	DR		MOUNT PROSPECT	60056	R1	1970
08-14-115-012-0000	1207		ROBERT	DR		MOUNT PROSPECT	60056	R1	1970
08-14-113-018-0000	1504		WILLOW	LN		MOUNT PROSPECT	60056	R1	1970
08-14-115-004-0000	1107		ROBERT	DR		MOUNT PROSPECT	60056	R1	1970
08-14-113-007-0000	1106		BIRCH	DR		MOUNT PROSPECT	60056	R1	1970
08-15-210-038-0000	1834		LOCUST	LN		MOUNT PROSPECT	60056	RA	1962
08-14-110-022-0000	1500		PALM	DR		MOUNT PROSPECT	60056	R1	1970
08-14-110-021-0000	1408		PALM	DR		MOUNT PROSPECT	60056	R1	1970
08-14-115-003-0000	1105		ROBERT	DR		MOUNT PROSPECT	60056	R1	1970
08-15-209-022-0000	1810		THORNWOOD	LN		MOUNT PROSPECT	60056	RA	1962
08-15-209-023-0000	1812		THORNWOOD	LN		MOUNT PROSPECT	60056	RA	1962
08-15-210-036-0000	1830		LOCUST	LN		MOUNT PROSPECT	60056	RA	1962
08-15-210-037-0000	1832		LOCUST	LN		MOUNT PROSPECT	60056	RA	1962
08-14-401-129-0000	714		IVANHOE	LN		MOUNT PROSPECT	60056	R4*	1970

08-15-409-002-0000	1729		PHEASANT	TL		MOUNT PROSPECT	60056	RA	1962
08-15-409-001-0000	1731		PHEASANT	TL		MOUNT PROSPECT	60056	RA	1962
08-14-217-017-0000	907		WILLOW	LN		MOUNT PROSPECT	60056	R1	1969
08-14-217-018-0000	909		WILLOW	LN		MOUNT PROSPECT	60056	R1	1969
08-14-112-011-0000	1114		FERN	DR		MOUNT PROSPECT	60056	R1	1970
08-14-317-001-0000	1013		ASH	DR		MOUNT PROSPECT	60056	R1	1970
08-14-210-026-0000	813		WE GO	TL		MOUNT PROSPECT	60056	R1	1925
08-15-202-043-0000	1025		ARBOR	CT		MOUNT PROSPECT	60056	R2*	1969
08-15-202-060-0000	1040		ARBOR	CT		MOUNT PROSPECT	60056	R2*	1969
08-15-202-044-0000	1027		ARBOR	CT		MOUNT PROSPECT	60056	R2*	1969
08-15-202-061-0000	1042		ARBOR	CT		MOUNT PROSPECT	60056	R2*	1969
08-15-208-003-0000	1105		SPRUCEWOOD	DR		MOUNT PROSPECT	60056	RA	1962
08-15-200-061-0000	1914	W	GOLF	RD		MOUNT PROSPECT	60056	R1	1969
08-15-200-060-0000	1916	W	GOLF	RD		MOUNT PROSPECT	60056	RX	1969
08-14-127-001-0000	1223		GLENN	LN		MOUNT PROSPECT	60056	R1	1962
08-14-127-002-0000	1221		GLENN	LN		MOUNT PROSPECT	60056	R1	1962
08-14-104-007-0000	802		EDGEWOOD	LN		MOUNT PROSPECT	60056	RX	1978
08-14-113-003-0000	1503		PALM	DR		MOUNT PROSPECT	60056	R1	1970
08-13-209-008-0000	915	S	OWEN	ST		MOUNT PROSPECT	60056	R1	1956
08-13-209-019-0000	914	S	WILLIAM	ST		MOUNT PROSPECT	60056	R1	1956
08-14-212-017-0000	810		CAN DOTA	AV		MOUNT PROSPECT	60056	R1	1925
08-14-212-018-0000	812		CAN DOTA	AV		MOUNT PROSPECT	60056	R1	1925
08-14-212-019-0000	814		CAN DOTA	AV		MOUNT PROSPECT	60056	R1	1925
08-14-212-021-0000	700	W	SUNSET	RD		MOUNT PROSPECT	60056	R1	1925
08-14-216-006-0000	911		CAN DOTA	AV		MOUNT PROSPECT	60056	R1	1925
08-13-201-086-0000	904		GOLFVIEW	PL		MOUNT PROSPECT	60056	R1	1958
08-13-201-072-0000	907	S	EDWARD	ST		MOUNT PROSPECT	60056	R1	1958
08-13-201-065-0000	908	S	ALBERT	ST		MOUNT PROSPECT	60056	R1	1958
08-13-201-030-0000	909	S	ALBERT	ST		MOUNT PROSPECT	60056	R1	1958
08-14-315-002-0000	1102		BEECHWOOD	DR		MOUNT PROSPECT	60056	R1	1970
08-14-317-007-0000	1102		CHURCH	RD		MOUNT PROSPECT	60056	R1	1970
08-14-401-140-0000	712		HUNTINGTON COMMONS	RD	3A	MOUNT PROSPECT	60056	R4*	1970
08-15-405-009-0000	1815		WILLOW	LN		MOUNT PROSPECT	60056	RA	1962
08-15-208-018-0000	1108	S	BUSSE	RD		MOUNT PROSPECT	60056	RA	1962
08-14-106-015-0000	1610	W	GOLF	RD		MOUNT PROSPECT	60056	B3	1975
08-14-116-011-0000	819	S	WAVERLY	AV		MOUNT PROSPECT	60056	R1	1961
08-14-117-001-0000	901	S	WAVERLY	AV		MOUNT PROSPECT	60056	R1	1961
08-13-218-004-0000	907	S	LOUIS	ST		MOUNT PROSPECT	60056	R1	1963
08-13-200-009-0000	906	S	LOUIS	ST		MOUNT PROSPECT	60056	R1	1963
08-13-218-005-0000	909	S	LOUIS	ST		MOUNT PROSPECT	60056	R1	1963
08-13-200-010-0000	908	S	LOUIS	ST		MOUNT PROSPECT	60056	R1	1963
08-14-120-014-0000	1211	W	SUNSET	RD		MOUNT PROSPECT	60056	R1	1961
08-14-120-018-0000	1218		GREENACRES	LN		MOUNT PROSPECT	60056	R1	1961
08-14-120-019-0000	1216		GREENACRES	LN		MOUNT PROSPECT	60056	R1	1961
08-14-120-020-0000	1214		GREENACRES	LN		MOUNT PROSPECT	60056	R1	1961
08-14-120-021-0000	1212		GREENACRES	LN		MOUNT PROSPECT	60056	R1	1961
08-15-200-030-0000	808		DEBORAH	LN		MOUNT PROSPECT	60056	R1	1966
08-15-200-020-0000	811		CAROL	LN		MOUNT PROSPECT	60056	RX	1966
08-14-303-003-0000	1305	S	BUSSE	RD		MOUNT PROSPECT	60056	RA	1962
08-15-205-005-0000	1109		LAVERGNE	DR		MOUNT PROSPECT	60056	RA	1962
08-14-113-020-0000	1207		FERN	DR		MOUNT PROSPECT	60056	R1	1970
08-14-114-022-0000	1205		BIRCH	DR		MOUNT PROSPECT	60056	R1	1970
08-14-123-006-0000	801		ROBERT	DR		MOUNT PROSPECT	60056	RX	1965
08-14-110-023-0000	1502		PALM	DR		MOUNT PROSPECT	60056	R1	1970
08-15-209-029-0000	1824		THORNWOOD	LN		MOUNT PROSPECT	60056	RA	1962
08-15-409-012-0000	1709		PHEASANT	TL		MOUNT PROSPECT	60056	RA	1962
08-15-409-011-0000	1711		PHEASANT	TL		MOUNT PROSPECT	60056	RA	1962
08-14-401-079-0000	504		HUNTINGTON COMMONS	RD		MOUNT PROSPECT	60056	R4*	1970
08-14-401-070-0000	0					MOUNT PROSPECT	60056	R4*	1970
08-15-206-003-0000	1105		OAKWOOD	DR		MOUNT PROSPECT	60056	RA	1962
08-15-406-015-0000	1803		CATALPA	LN		MOUNT PROSPECT	60056	RA	1962
08-15-406-014-0000	1805		CATALPA	LN		MOUNT PROSPECT	60056	RA	1962

08-14-304-002-0000	1511		WILLOW	LN			MOUNT PROSPECT	60056	RA	1962
08-15-405-017-0000	1800		CATALPA	LN			MOUNT PROSPECT	60056	RA	1962
08-15-412-019-0000	1700		CATALPA	LN			MOUNT PROSPECT	60056	RA	1962
08-13-100-052-0000	206		ORCHARD	PL			MOUNT PROSPECT	60056	R1	1925
08-13-100-053-0000	204		ORCHARD	PL			MOUNT PROSPECT	60056	R1	1925
08-13-100-054-0000	202		ORCHARD	PL			MOUNT PROSPECT	60056	R1	1925
08-13-100-055-0000	200		ORCHARD	PL			MOUNT PROSPECT	60056	R1	1925
08-13-218-001-0000	901	S	LOUIS	ST			MOUNT PROSPECT	60056	R1	1963
08-14-103-020-0000	1007		GRACE	DR			MOUNT PROSPECT	60056	R1	1970
08-15-210-004-0000	1833		THORNWOOD	LN			MOUNT PROSPECT	60056	RA	1962
08-14-114-017-0000	1400		WILLOW	LN			MOUNT PROSPECT	60056	R1	1970
08-14-103-034-0000	1018		CYPRESS	DR			MOUNT PROSPECT	60056	R1	1970
08-15-211-038-0000	1834		WILLOW	LN			MOUNT PROSPECT	60056	RA	1962
08-15-200-032-0000	811		DEBORAH	LN			MOUNT PROSPECT	60056	R1	1966
08-14-401-095-1003	1330		DOVE	CT			MOUNT PROSPECT	60056	R4*	1970
08-14-401-095-1004	1332		DOVE	CT			MOUNT PROSPECT	60056	R4*	1970
08-14-204-022-0000	1000	S	ELMHURST	RD			MOUNT PROSPECT	60056	B3*	1961
08-14-401-127-0000	710		IVANHOE	LN		2B	MOUNT PROSPECT	60056	R4*	1970
08-14-401-127-0000	710		IVANHOE	LN		3A	MOUNT PROSPECT	60056	R4*	1970
08-14-218-010-0000	905		PALM	DR			MOUNT PROSPECT	60056	R1	1969
08-15-200-042-0000	809		KENNICOTT	PL			MOUNT PROSPECT	60056	R1	1969
08-14-103-021-0000	1009		GRACE	DR			MOUNT PROSPECT	60056	R1	1970
08-14-103-038-0000	1010		CYPRESS	DR			MOUNT PROSPECT	60056	R1	1970
08-15-206-005-0000	1109		OAKWOOD	DR			MOUNT PROSPECT	60056	RA	1962
08-15-208-020-0000	1104	S	BUSSE	RD			MOUNT PROSPECT	60056	RA	1962
08-15-207-021-0000	1106		SPRUCEWOOD	DR			MOUNT PROSPECT	60056	RA	1962
08-14-107-013-0000	1231		GLENN	LN			MOUNT PROSPECT	60056	R1	1965
08-14-107-014-0000	1229		GLENN	LN			MOUNT PROSPECT	60056	R1	1965
08-14-107-015-0000	1227		GLENN	LN			MOUNT PROSPECT	60056	R1	1962
08-14-107-016-0000	1225		GLENN	LN			MOUNT PROSPECT	60056	R1	1962
08-15-200-040-0000	805		KENNICOTT	PL			MOUNT PROSPECT	60056	R1	1969
08-14-121-003-0000	910	S	WAVERLY	AV			MOUNT PROSPECT	60056	R1	1961
08-14-117-006-0000	911	S	WAVERLY	AV			MOUNT PROSPECT	60056	R1	1961
08-14-117-007-0000	913	S	WAVERLY	AV			MOUNT PROSPECT	60056	R1	1961
08-14-121-002-0000	912	S	WAVERLY	AV			MOUNT PROSPECT	60056	R1	1961
08-14-117-008-0000	915	S	WAVERLY	AV			MOUNT PROSPECT	60056	R1	1961
08-14-121-001-0000	914	S	WAVERLY	AV			MOUNT PROSPECT	60056	R1	1961
08-14-118-012-0000	1204		ROBIN	LN			MOUNT PROSPECT	60056	R1	1961
08-14-118-013-0000	1202		ROBIN	LN			MOUNT PROSPECT	60056	R1	1961
08-14-119-008-0000	1209		ROBIN	LN			MOUNT PROSPECT	60056	R1	1961
08-14-119-007-0000	1207		ROBIN	LN			MOUNT PROSPECT	60056	R1	1961
08-14-119-006-0000	1205		ROBIN	LN			MOUNT PROSPECT	60056	R1	1961
08-13-201-094-0000	905		GOLFVIEW	PL			MOUNT PROSPECT	60056	R1	1958
08-13-201-011-0000	904	S	EDWARD	ST			MOUNT PROSPECT	60056	R1	1958
08-14-303-017-0000	1414		FERN	DR			MOUNT PROSPECT	60056	RA	1962
08-14-131-021-0000	1008		GRACE	DR			MOUNT PROSPECT	60056	R1	1970
08-14-401-119-0000	706		IVANHOE	LN		1A	MOUNT PROSPECT	60056	R4*	1970
08-14-401-119-0000	706		IVANHOE	LN		1B	MOUNT PROSPECT	60056	R4*	1970
08-14-131-020-0000	1010		GRACE	DR			MOUNT PROSPECT	60056	R1	1970
08-14-130-003-0000	1024		BEECHWOOD	DR			MOUNT PROSPECT	60056	R1	1970
08-14-103-031-0000	1024		CYPRESS	DR			MOUNT PROSPECT	60056	R1	1970
08-14-401-027-0000	1020		HUNT CLUB	DR			MOUNT PROSPECT	60056	B3*	1967
08-14-126-001-0000	1220		GLENN	LN			MOUNT PROSPECT	60056	R1	1962
08-14-317-008-0000	1104		CHURCH	RD			MOUNT PROSPECT	60056	R1	1970
08-15-411-012-0000	1709		CATALPA	LN			MOUNT PROSPECT	60056	RA	1962
08-14-401-145-0000	1306		SIR GALAHAD	LN			MOUNT PROSPECT	60056	R4*	1970
08-15-210-023-0000	1804		LOCUST	LN			MOUNT PROSPECT	60056	RA	1962
08-15-210-024-0000	1806		LOCUST	LN			MOUNT PROSPECT	60056	RA	1962
08-15-210-025-0000	1808		LOCUST	LN			MOUNT PROSPECT	60056	RA	1962
08-15-210-016-0000	1809		THORNWOOD	LN			MOUNT PROSPECT	60056	RA	1962
08-15-210-015-0000	1811		THORNWOOD	LN			MOUNT PROSPECT	60056	RA	1962
08-14-401-084-1005	836		PARTRIDGE	LN			MOUNT PROSPECT	60056	R4*	1970

08-14-401-124-0000	1306		SIR LANCELOT	LN		2A	MOUNT PROSPECT	60056	R4*	1970
08-14-110-026-0000	1508		PALM	DR			MOUNT PROSPECT	60056	R1	1970
08-14-110-025-0000	1506		PALM	DR			MOUNT PROSPECT	60056	R1	1970
08-14-110-004-0000	1007	S	BUSSE	RD			MOUNT PROSPECT	60056	R1	1970
08-14-110-024-0000	1504		PALM	DR			MOUNT PROSPECT	60056	R1	1970
08-14-111-002-0000	1003		ROBERT	DR			MOUNT PROSPECT	60056	R1	1970
08-14-401-140-0000	712		HUNTINGTON COMMONS	RD			MOUNT PROSPECT	60056	R4*	1970
08-14-315-003-0000	1104		BEECHWOOD	DR			MOUNT PROSPECT	60056	R1	1970
08-14-401-103-0000	1032		HUNT CLUB	DR			MOUNT PROSPECT	60056	RX	1967
08-14-401-131-0000	1307		SIR GALAHAD	LN			MOUNT PROSPECT	60056	R4*	1970
08-14-305-002-0000	1303		ROBERT	DR			MOUNT PROSPECT	60056	RA	1962
08-15-206-022-0000	1108		CHERRYWOOD	DR			MOUNT PROSPECT	60056	RA	1962
08-15-212-001-0000	1124		TAMARACK	DR			MOUNT PROSPECT	60056	RA	1962
08-14-110-008-0000	1507	W	GOLF	RD			MOUNT PROSPECT	60056	RA	1962
08-14-110-009-0000	1505	W	GOLF	RD			MOUNT PROSPECT	60056	RA	1962
08-14-401-095-1002	1328		DOVE	CT			MOUNT PROSPECT	60056	R4*	1970
08-15-206-006-0000	1111		OAKWOOD	DR			MOUNT PROSPECT	60056	RA	1962
08-14-308-013-0000	1425		CHESTNUT	DR			MOUNT PROSPECT	60056	RA	1962
08-14-307-015-0000	1427		BIRCH	DR			MOUNT PROSPECT	60056	RA	1962
08-14-306-024-0000	1428		BIRCH	DR			MOUNT PROSPECT	60056	RA	1962
08-14-307-035-0000	1428		CHESTNUT	DR			MOUNT PROSPECT	60056	RA	1962
08-14-308-014-0000	1427		CHESTNUT	DR			MOUNT PROSPECT	60056	RA	1962
08-14-308-012-0000	1423		CHESTNUT	DR			MOUNT PROSPECT	60056	RA	1962
08-14-307-014-0000	1425		BIRCH	DR			MOUNT PROSPECT	60056	RA	1962
08-14-306-004-0000	1407		FERN	DR			MOUNT PROSPECT	60056	RA	1962
08-15-207-009-0000	1117		CHERRYWOOD	DR			MOUNT PROSPECT	60056	RA	1962
08-14-401-152-1009	1153		LINNEMAN	RD			MOUNT PROSPECT	60056	R2*	1970
08-14-401-152-1010	1155		LINNEMAN	RD			MOUNT PROSPECT	60056	R2*	1970
08-14-401-106-0000	1038		HUNT CLUB	DR			MOUNT PROSPECT	60056	RX	1967
08-14-401-107-0000	1040		HUNT CLUB	DR			MOUNT PROSPECT	60056	RX	1967
08-15-210-031-0000	1820		LOCUST	LN			MOUNT PROSPECT	60056	RA	1962
08-15-210-032-0000	1822		LOCUST	LN			MOUNT PROSPECT	60056	RA	1962
08-15-210-033-0000	1824		LOCUST	LN			MOUNT PROSPECT	60056	RA	1962
08-15-210-034-0000	1826		LOCUST	LN			MOUNT PROSPECT	60056	RA	1962
08-15-210-035-0000	1828		LOCUST	LN			MOUNT PROSPECT	60056	RA	1962
08-15-209-026-0000	1818		THORNWOOD	LN			MOUNT PROSPECT	60056	RA	1962
08-15-209-017-0000	1800		THORNWOOD	LN			MOUNT PROSPECT	60056	RA	1962
08-14-401-122-0000	1308		HUNT CLUB	DR		2A	MOUNT PROSPECT	60056	R4*	1970
08-14-401-122-0000	1308		HUNT CLUB	DR		2B	MOUNT PROSPECT	60056	R4*	1970
08-14-401-122-0000	1308		HUNT CLUB	DR		3A	MOUNT PROSPECT	60056	R4*	1970
08-15-212-002-0000	1122		TAMARACK	DR			MOUNT PROSPECT	60056	RA	1962
08-15-211-033-0000	1824		WILLOW	LN			MOUNT PROSPECT	60056	RA	1962
08-14-111-001-0000	1001		ROBERT	DR			MOUNT PROSPECT	60056	RA	1962
08-14-202-022-0000	1040		LINNEMAN	RD			MOUNT PROSPECT	60056	R1	1969
08-15-410-010-0000	1711		MAGNOLIA	LN			MOUNT PROSPECT	60056	RA	1962
08-14-401-082-1003	1318		QUAIL	WK			MOUNT PROSPECT	60056	R4*	1970
08-14-401-082-1002	1320		QUAIL	WK			MOUNT PROSPECT	60056	R4*	1970
08-15-205-001-0000	1101		LAVERGNE	DR			MOUNT PROSPECT	60056	RA	1962
08-14-306-012-0000	1404		BIRCH	DR			MOUNT PROSPECT	60056	RA	1962
08-15-209-031-0000	1828		THORNWOOD	LN			MOUNT PROSPECT	60056	RA	1962
08-15-209-032-0000	1830		THORNWOOD	LN			MOUNT PROSPECT	60056	RA	1962
08-15-212-009-0000	1108		TAMARACK	DR			MOUNT PROSPECT	60056	RA	1962
08-15-210-020-0000	1801		THORNWOOD	LN			MOUNT PROSPECT	60056	RA	1962
08-14-401-141-0000	714		HUNTINGTON COMMONS	RD		3A	MOUNT PROSPECT	60056	R4*	1970
08-14-401-141-0000	714		HUNTINGTON COMMONS	RD		3B	MOUNT PROSPECT	60056	R4*	1970
08-14-401-082-1001	1314		QUAIL	WK			MOUNT PROSPECT	60056	R4*	1970
08-14-401-082-1004	1316		QUAIL	WK			MOUNT PROSPECT	60056	R4*	1970
08-14-103-014-0000	1204		PALM	DR			MOUNT PROSPECT	60056	R1	1970
08-14-110-038-0000	1003	S	BUSSE	RD			MOUNT PROSPECT	60056	R1	1970
08-15-209-018-0000	1802		THORNWOOD	LN			MOUNT PROSPECT	60056	RA	1962
08-14-401-084-1006	838		PARTRIDGE	LN			MOUNT PROSPECT	60056	R4*	1970
08-14-401-119-0000	706		IVANHOE	LN			MOUNT PROSPECT	60056	R4*	1970

08-14-112-010-0000	1112		FERN	DR		MOUNT PROSPECT	60056	R1	1970
08-14-113-009-0000	1110		BIRCH	DR		MOUNT PROSPECT	60056	R1	1970
08-14-401-123-0000	1308		SIR LANCELOT	LN	3A	MOUNT PROSPECT	60056	R4*	1970
08-14-401-123-0000	1308		SIR LANCELOT	LN	3B	MOUNT PROSPECT	60056	R4*	1970
08-14-304-003-0000	1509		WILLOW	LN		MOUNT PROSPECT	60056	RA	1962
08-15-405-014-0000	1805		WILLOW	LN		MOUNT PROSPECT	60056	RA	1962
08-15-212-007-0000	1112		TAMARACK	DR		MOUNT PROSPECT	60056	RA	1962
08-14-401-133-0000	1311		SIR GALAHAD	LN	1B	MOUNT PROSPECT	60056	R4*	1970
08-15-411-023-0000	1712		MAGNOLIA	LN		MOUNT PROSPECT	60056	RA	1962
08-15-411-024-0000	1714		MAGNOLIA	LN		MOUNT PROSPECT	60056	RA	1962
08-14-130-011-0000	1008		BEECHWOOD	DR		MOUNT PROSPECT	60056	R1	1970
08-14-131-003-0000	1009		BEECHWOOD	DR		MOUNT PROSPECT	60056	R1	1970
08-15-210-021-0000	1800		LOCUST	LN		MOUNT PROSPECT	60056	RA	1962
08-14-401-133-0000	1311		SIR GALAHAD	LN	2A	MOUNT PROSPECT	60056	R4*	1970
08-15-207-004-0000	1107		CHERRYWOOD	DR		MOUNT PROSPECT	60056	RA	1962
08-14-401-121-0000	1306		HUNT CLUB	DR	2B	MOUNT PROSPECT	60056	R4*	1970
08-14-401-140-0000	712		HUNTINGTON COMMONS	RD	1A	MOUNT PROSPECT	60056	R4*	1970
08-14-401-140-0000	712		HUNTINGTON COMMONS	RD	1B	MOUNT PROSPECT	60056	R4*	1970
08-14-401-075-1005	1329		MALLARD	LN		MOUNT PROSPECT	60056	R4*	1970
08-14-401-075-1006	1331		MALLARD	LN		MOUNT PROSPECT	60056	R4*	1970
08-14-401-036-0000	1321		QUAIL	WK		MOUNT PROSPECT	60056	R4*	1970
08-14-401-148-0000	1312		SIR GALAHAD	LN		MOUNT PROSPECT	60056	R4*	1970
08-14-401-148-0000	1312		SIR GALAHAD	LN	1A	MOUNT PROSPECT	60056	R4*	1970
08-14-401-119-0000	706		IVANHOE	LN	2B	MOUNT PROSPECT	60056	R4*	1970
08-14-131-008-0000	1019		BEECHWOOD	DR		MOUNT PROSPECT	60056	R1	1970
08-14-401-132-0000	1309		SIR GALAHAD	LN	1A	MOUNT PROSPECT	60056	R4*	1970
08-14-401-149-0000	0					MOUNT PROSPECT	60056	R4*	1970
08-15-211-017-0000	1807		LOCUST	LN		MOUNT PROSPECT	60056	RA	1962
08-14-128-004-0000	1019		CYPRESS	DR		MOUNT PROSPECT	60056	R1	1970
08-14-129-010-0000	1019	S	LANCASTER	AV		MOUNT PROSPECT	60056	R1	1970
08-14-131-018-0000	1014		GRACE	DR		MOUNT PROSPECT	60056	R1	1970
08-14-103-036-0000	1014		CYPRESS	DR		MOUNT PROSPECT	60056	R1	1970
08-14-307-028-0000	1414		CHESTNUT	DR		MOUNT PROSPECT	60056	RA	1962
08-14-307-009-0000	1415		BIRCH	DR		MOUNT PROSPECT	60056	RA	1962
08-14-304-025-0000	1506		CATALPA	LN		MOUNT PROSPECT	60056	RA	1962
08-15-401-038-0000	1401	S	BUSSE	RD		MOUNT PROSPECT	60056	RA	1962
08-14-401-104-0000	1034		HUNT CLUB	DR		MOUNT PROSPECT	60056	RX	1967
08-14-401-105-0000	1036		HUNT CLUB	DR		MOUNT PROSPECT	60056	RX	1967
08-14-401-131-0000	1307		SIR GALAHAD	LN	1B	MOUNT PROSPECT	60056	R4*	1970
08-14-401-132-0000	1309		SIR GALAHAD	LN		MOUNT PROSPECT	60056	R4*	1970
08-14-129-019-0000	1014		CHURCH	RD		MOUNT PROSPECT	60056	R1	1969
08-14-218-007-0000	1016		NA WA TA	AV		MOUNT PROSPECT	60056	R1	1969
08-14-218-013-0000	1015		CHURCH	RD		MOUNT PROSPECT	60056	R1	1969
08-14-217-009-0000	1017		NA WA TA	AV		MOUNT PROSPECT	60056	R1	1969
08-14-307-034-0000	1426		CHESTNUT	DR		MOUNT PROSPECT	60056	RA	1962
08-15-208-022-0000	1100	S	BUSSE	RD		MOUNT PROSPECT	60056	RA	1962
08-15-207-002-0000	1103		CHERRYWOOD	DR		MOUNT PROSPECT	60056	RA	1962
08-14-129-016-0000	1020		CHURCH	RD		MOUNT PROSPECT	60056	R1	1969
08-14-401-121-0000	1306		HUNT CLUB	DR	3B	MOUNT PROSPECT	60056	R4*	1970
08-15-205-006-0000	1111		LAVERGNE	DR		MOUNT PROSPECT	60056	RA	1962
08-15-208-004-0000	1107		SPRUCEWOOD	DR		MOUNT PROSPECT	60056	RA	1962
08-15-207-005-0000	1109		CHERRYWOOD	DR		MOUNT PROSPECT	60056	RA	1962
08-14-401-121-0000	1306		HUNT CLUB	DR	2A	MOUNT PROSPECT	60056	R4*	1970
08-14-217-013-0000	1025		NA WA TA	AV		MOUNT PROSPECT	60056	R1	1969
08-15-412-010-0000	1717		WILLOW	LN		MOUNT PROSPECT	60056	RA	1962
08-15-405-018-0000	1802		CATALPA	LN		MOUNT PROSPECT	60056	RA	1962
08-15-405-019-0000	1804		CATALPA	LN		MOUNT PROSPECT	60056	RA	1962
08-14-401-121-0000	1306		HUNT CLUB	DR	1A	MOUNT PROSPECT	60056	R4*	1970
08-14-401-121-0000	1306		HUNT CLUB	DR	1B	MOUNT PROSPECT	60056	R4*	1970
08-14-401-032-0000	1300	S	ELMHURST	RD	315	MOUNT PROSPECT	60056	R4*	1970
08-15-410-007-0000	1717		MAGNOLIA	LN		MOUNT PROSPECT	60056	RA	1962
			COTTONWOOD	LN		MOUNT PROSPECT	60056	R4	1962

08-15-403-017-0000	1308		TAMARACK	DR		MOUNT PROSPECT	60056	RA	1962
08-15-411-014-0000	1705		CATALPA	LN		MOUNT PROSPECT	60056	RA	1962
08-15-206-007-0000	1113		OAKWOOD	DR		MOUNT PROSPECT	60056	RA	1962
08-14-217-002-0000	1003		NA WA TA	AV		MOUNT PROSPECT	60056	R1	1969
08-15-210-022-0000	1802		LOCUST	LN		MOUNT PROSPECT	60056	RA	1962
08-14-219-004-0000	1006		NA WA TA	AV		MOUNT PROSPECT	60056	R1	1969
08-15-412-003-0000	1731		WILLOW	LN		MOUNT PROSPECT	60056	RA	1962
08-15-408-007-0000	1819		PHEASANT	TL		MOUNT PROSPECT	60056	RA	1962
08-14-401-127-0000	710		IVANHOE	LN	3B	MOUNT PROSPECT	60056	R4*	1970
08-14-401-126-0000	708		IVANHOE	LN		MOUNT PROSPECT	60056	R4*	1970
08-14-217-019-0000	911		WILLOW	LN		MOUNT PROSPECT	60056	R1	1969
08-14-217-001-0000	705	W	GOLF	RD		MOUNT PROSPECT	60056	R1	1969
08-14-401-134-0000	700		HUNTINGTON COMMONS	RD	1A	MOUNT PROSPECT	60056	R4*	1970
08-14-308-018-0000	1403		CATALPA	LN		MOUNT PROSPECT	60056	RA	1962
08-15-412-023-0000	1708		CATALPA	LN		MOUNT PROSPECT	60056	RA	1962
08-15-412-024-0000	1710		CATALPA	LN		MOUNT PROSPECT	60056	RA	1962
08-15-412-025-0000	1712		CATALPA	LN		MOUNT PROSPECT	60056	RA	1962
08-14-307-023-0000	1404		CHESTNUT	DR		MOUNT PROSPECT	60056	RA	1962
08-15-211-008-0000	1825		LOCUST	LN		MOUNT PROSPECT	60056	RA	1962
08-15-211-021-0000	1800		WILLOW	LN		MOUNT PROSPECT	60056	RA	1962
08-15-211-022-0000	1802		WILLOW	LN		MOUNT PROSPECT	60056	RA	1962
08-14-401-073-1004	1312		MALLARD	LN		MOUNT PROSPECT	60056	R4*	1970
08-14-401-073-1002	1314		MALLARD	LN		MOUNT PROSPECT	60056	R4*	1970
08-15-411-018-0000	1702		MAGNOLIA	LN		MOUNT PROSPECT	60056	RA	1962
08-14-401-083-1001	801		PARTRIDGE	LN		MOUNT PROSPECT	60056	R4*	1970
08-14-401-083-1002	803		PARTRIDGE	LN		MOUNT PROSPECT	60056	R4*	1970
08-14-103-022-0000	1011		GRACE	DR		MOUNT PROSPECT	60056	R1	1970
08-15-208-009-0000	1117		SPRUCEWOOD	DR		MOUNT PROSPECT	60056	RA	1962
08-15-208-014-0000	1116	S	BUSSE	RD		MOUNT PROSPECT	60056	RA	1962
08-14-316-002-0000	1103		ASH	DR		MOUNT PROSPECT	60056	R1	1970
08-15-409-010-0000	1713		PHEASANT	TL		MOUNT PROSPECT	60056	RA	1962
08-14-303-038-0000	1309	S	BUSSE	RD		MOUNT PROSPECT	60056	RA	1962
08-14-304-028-0000	1602		CATALPA	LN		MOUNT PROSPECT	60056	RA	1962
08-14-316-001-0000	1101		ASH	DR		MOUNT PROSPECT	60056	R1	1970
08-14-315-004-0000	1106		BEECHWOOD	DR		MOUNT PROSPECT	60056	R1	1970
08-14-401-029-0000	1154	S	ELMHURST	RD		MOUNT PROSPECT	60056	B3*	1970
08-15-211-037-0000	1832		WILLOW	LN		MOUNT PROSPECT	60056	RA	1962
08-14-103-037-0000	1012		CYPRESS	DR		MOUNT PROSPECT	60056	R1	1970
08-14-130-009-0000	1012		BEECHWOOD	DR		MOUNT PROSPECT	60056	R1	1970
08-14-131-005-0000	1013		BEECHWOOD	DR		MOUNT PROSPECT	60056	R1	1970
08-14-115-006-0000	1111		ROBERT	DR		MOUNT PROSPECT	60056	R1	1970
08-14-103-030-0000	1026		CYPRESS	DR		MOUNT PROSPECT	60056	R1	1970
08-14-103-027-0000	1021		GRACE	DR		MOUNT PROSPECT	60056	R1	1970
08-14-401-085-1001	816		PARTRIDGE	LN		MOUNT PROSPECT	60056	R4*	1970
08-14-401-126-0000	708		IVANHOE	LN	2B	MOUNT PROSPECT	60056	R4*	1970
08-14-301-049-0000	1003		WILLOW	LN		MOUNT PROSPECT	60056	R1	1970
08-14-401-145-0000	1306		SIR GALAHAD	LN	3B	MOUNT PROSPECT	60056	R4*	1970
08-14-401-147-0000	1310		SIR GALAHAD	LN	3B	MOUNT PROSPECT	60056	R4*	1970
08-14-401-137-0000	706		HUNTINGTON COMMONS	RD		MOUNT PROSPECT	60056	R4*	1970
08-14-401-137-0000	706		HUNTINGTON COMMONS	RD	1A	MOUNT PROSPECT	60056	R4*	1970
08-14-401-120-0000	1304		HUNT CLUB	DR		MOUNT PROSPECT	60056	R4*	1970
08-14-401-120-0000	1304		HUNT CLUB	DR	1A	MOUNT PROSPECT	60056	R4*	1970
08-14-401-120-0000	1304		HUNT CLUB	DR	1B	MOUNT PROSPECT	60056	R4*	1970
08-14-401-119-0000	706		IVANHOE	LN	2A	MOUNT PROSPECT	60056	R4*	1970
08-15-405-005-0000	1823		WILLOW	LN		MOUNT PROSPECT	60056	RA	1962
08-14-120-010-0000	1208		GREENACRES	LN		MOUNT PROSPECT	60056	R1	1961
08-14-120-011-0000	1206		GREENACRES	LN		MOUNT PROSPECT	60056	R1	1961
08-14-401-121-0000	1306		HUNT CLUB	DR	3A	MOUNT PROSPECT	60056	R4*	1970
08-14-306-005-0000	1409		FERN	DR		MOUNT PROSPECT	60056	RA	1962
08-14-316-009-0000	1105		BEECHWOOD	DR		MOUNT PROSPECT	60056	R1	1970
08-15-202-040-0000	1017		ARBOR	CT		MOUNT PROSPECT	60056	R2*	1969
08-15-202-068-0000	1018		ARBOR	CT		MOUNT PROSPECT	60056	R2*	1969

08-15-202-041-0000	1019		ARBOR	CT		MOUNT PROSPECT	60056	R2*	1969
08-14-110-015-0000	1403	W	GOLF	RD		MOUNT PROSPECT	60056	RA	1962
08-14-401-042-1001	831		PARTRIDGE	LN		MOUNT PROSPECT	60056	R4*	1970
08-14-401-042-1002	833		PARTRIDGE	LN		MOUNT PROSPECT	60056	R4*	1970
08-14-401-042-1003	835		PARTRIDGE	LN		MOUNT PROSPECT	60056	R4*	1970
08-14-401-042-1004	837		PARTRIDGE	LN		MOUNT PROSPECT	60056	R4*	1970
08-14-401-143-0000	1302		SIR GALAHAD	LN	2B	MOUNT PROSPECT	60056	R4*	1970
08-14-401-143-0000	1302		SIR GALAHAD	LN	3A	MOUNT PROSPECT	60056	R4*	1970
08-14-130-010-0000	1010		BEECHWOOD	DR		MOUNT PROSPECT	60056	R1	1970
08-14-401-144-0000	1304		SIR GALAHAD	LN	2B	MOUNT PROSPECT	60056	R4*	1970
08-14-401-146-0000	1308		SIR GALAHAD	LN	2A	MOUNT PROSPECT	60056	R4*	1970
08-14-401-146-0000	1308		SIR GALAHAD	LN	2B	MOUNT PROSPECT	60056	R4*	1970
08-14-401-146-0000	1308		SIR GALAHAD	LN	3A	MOUNT PROSPECT	60056	R4*	1970
08-15-410-019-0000	1706		PHEASANT	TL		MOUNT PROSPECT	60056	RA	1962
08-15-410-020-0000	1708		PHEASANT	TL		MOUNT PROSPECT	60056	RA	1962
08-15-410-021-0000	1710		PHEASANT	TL		MOUNT PROSPECT	60056	RA	1962
08-14-131-015-0000	1020		GRACE	DR		MOUNT PROSPECT	60056	R1	1970
08-14-130-005-0000	1020		BEECHWOOD	DR		MOUNT PROSPECT	60056	R1	1970
08-14-103-033-0000	1020		CYPRESS	DR		MOUNT PROSPECT	60056	R1	1970
08-15-401-032-0000	1437	S	BUSSE	RD		MOUNT PROSPECT	60056	RA	1962
08-14-306-033-0000	1437		FERN	DR		MOUNT PROSPECT	60056	RA	1962
08-14-110-016-0000	1401	W	GOLF	RD		MOUNT PROSPECT	60056	RA	1962
08-15-411-011-0000	1711		CATALPA	LN		MOUNT PROSPECT	60056	RA	1962
08-14-401-037-0000	1321		QUAIL	WK		MOUNT PROSPECT	60056	R4*	1970
08-15-406-011-0000	1811		CATALPA	LN		MOUNT PROSPECT	60056	RA	1962
08-15-406-010-0000	1813		CATALPA	LN		MOUNT PROSPECT	60056	RA	1962
08-15-406-009-0000	1815		CATALPA	LN		MOUNT PROSPECT	60056	RA	1962
08-14-401-127-0000	710		IVANHOE	LN	1B	MOUNT PROSPECT	60056	R4*	1970
08-14-218-012-0000	909		PALM	DR		MOUNT PROSPECT	60056	R1	1969
08-14-401-144-0000	1304		SIR GALAHAD	LN	1B	MOUNT PROSPECT	60056	R4*	1970
08-14-401-132-0000	1309		SIR GALAHAD	LN	2A	MOUNT PROSPECT	60056	R4*	1970
08-14-401-132-0000	1309		SIR GALAHAD	LN	2B	MOUNT PROSPECT	60056	R4*	1970
08-14-401-132-0000	1309		SIR GALAHAD	LN	3A	MOUNT PROSPECT	60056	R4*	1970
08-14-129-009-0000	1017	S	LANCASTER	AV		MOUNT PROSPECT	60056	R1	1970
08-14-119-021-0000	1212	W	SUNSET	RD		MOUNT PROSPECT	60056	R1	1961
08-14-120-017-0000	1217	W	SUNSET	RD		MOUNT PROSPECT	60056	R1	1961
08-14-120-016-0000	1215	W	SUNSET	RD		MOUNT PROSPECT	60056	R1	1961
08-14-401-142-0000	1300		SIR GALAHAD	LN		MOUNT PROSPECT	60056	R4*	1970
08-14-401-088-1002	800		PARTRIDGE	LN		MOUNT PROSPECT	60056	R4*	1970
08-14-103-023-0000	1013		GRACE	DR		MOUNT PROSPECT	60056	R1	1970
08-14-129-014-0000	1024		CHURCH	RD		MOUNT PROSPECT	60056	R1	1969
08-14-307-008-0000	1413		BIRCH	DR		MOUNT PROSPECT	60056	RA	1962
08-14-306-017-0000	1414		BIRCH	DR		MOUNT PROSPECT	60056	RA	1962
08-14-308-007-0000	1413		CHESTNUT	DR		MOUNT PROSPECT	60056	RA	1962
08-14-305-001-0000	1117		WILLOW	LN		MOUNT PROSPECT	60056	RA	1962
08-14-401-131-0000	1307		SIR GALAHAD	LN	1A	MOUNT PROSPECT	60056	R4*	1970
08-14-131-012-0000	1026		GRACE	DR		MOUNT PROSPECT	60056	R1	1970
08-14-131-011-0000	1025		BEECHWOOD	DR		MOUNT PROSPECT	60056	R1	1970
08-14-401-128-0000	712		IVANHOE	LN	2A	MOUNT PROSPECT	60056	R4*	1970
08-14-401-128-0000	712		IVANHOE	LN	2B	MOUNT PROSPECT	60056	R4*	1970
08-14-401-128-0000	712		IVANHOE	LN	1A	MOUNT PROSPECT	60056	R4*	1970
08-14-401-128-0000	712		IVANHOE	LN	1B	MOUNT PROSPECT	60056	R4*	1970
08-14-304-011-0000	1405		WILLOW	LN		MOUNT PROSPECT	60056	RA	1962
08-14-304-024-0000	1504		CATALPA	LN		MOUNT PROSPECT	60056	RA	1962
08-14-113-025-0000	1113		FERN	DR		MOUNT PROSPECT	60056	R1	1970
08-14-114-027-0000	1111		BIRCH	DR		MOUNT PROSPECT	60056	R1	1970
08-14-112-022-0000	1115	S	BUSSE	RD		MOUNT PROSPECT	60056	R1	1970
08-14-114-009-0000	1110		ROBERT	DR		MOUNT PROSPECT	60056	R1	1970
08-14-113-010-0000	1112		BIRCH	DR		MOUNT PROSPECT	60056	R1	1970
08-14-115-015-0000	1213		ROBERT	DR		MOUNT PROSPECT	60056	R1	1970
08-14-401-145-0000	1306		SIR GALAHAD	LN	2B	MOUNT PROSPECT	60056	R4*	1970
08-14-401-145-0000	1306		SIR GALAHAD	LN	3A	MOUNT PROSPECT	60056	R4*	1970

08-15-211-023-0000	1804		WILLOW	LN		MOUNT PROSPECT	60056	RA	1962
08-15-211-024-0000	1806		WILLOW	LN		MOUNT PROSPECT	60056	RA	1962
08-15-210-040-0000	1838		LOCUST	LN		MOUNT PROSPECT	60056	RA	1962
08-14-401-152-1025	1185		LINNEMAN	RD		MOUNT PROSPECT	60056	R2*	1970
08-14-400-004-0000	1109		CHURCH	RD		MOUNT PROSPECT	60056	R1	1970
08-15-200-052-0000	810		KENNICOTT	PL		MOUNT PROSPECT	60056	R1	1969
08-13-200-006-0000	900	S	LOUIS	ST		MOUNT PROSPECT	60056	R1	1963
08-15-210-017-0000	1807		THORNWOOD	LN		MOUNT PROSPECT	60056	RA	1962
08-14-401-119-0000	706		IVANHOE	LN	3B	MOUNT PROSPECT	60056	R4*	1970
08-14-130-002-0000	1026		BEECHWOOD	DR		MOUNT PROSPECT	60056	R1	1970
08-14-217-012-0000	1023		NA WA TA	AV		MOUNT PROSPECT	60056	R1	1969
08-14-129-015-0000	1022		CHURCH	RD		MOUNT PROSPECT	60056	R1	1969
08-14-401-147-0000	1310		SIR GALAHAD	LN	3A	MOUNT PROSPECT	60056	R4*	1970
08-14-115-007-0000	1113		ROBERT	DR		MOUNT PROSPECT	60056	R1	1970
08-14-113-024-0000	1115		FERN	DR		MOUNT PROSPECT	60056	R1	1970
08-15-212-005-0000	1116		TAMARACK	DR		MOUNT PROSPECT	60056	RA	1962
08-14-401-109-0000	1044		HUNT CLUB	DR		MOUNT PROSPECT	60056	RX	1967
08-14-112-021-0000	1201	S	BUSSE	RD		MOUNT PROSPECT	60056	R1	1970
08-14-113-012-0000	1200		BIRCH	DR		MOUNT PROSPECT	60056	R1	1970
08-14-112-013-0000	1202		FERN	DR		MOUNT PROSPECT	60056	R1	1970
08-14-115-009-0000	1201		ROBERT	DR		MOUNT PROSPECT	60056	R1	1970
08-15-210-018-0000	1805		THORNWOOD	LN		MOUNT PROSPECT	60056	RA	1962
08-14-401-130-0000	1305		SIR GALAHAD	LN		MOUNT PROSPECT	60056	R4*	1970
08-14-401-091-1002	1302		QUAIL	WK		MOUNT PROSPECT	60056	R4*	1970
08-15-411-019-0000	1704		MAGNOLIA	LN		MOUNT PROSPECT	60056	RA	1962
08-15-403-019-0000	1312		TAMARACK	DR		MOUNT PROSPECT	60056	RA	1962
08-14-315-001-0000	1100		BEECHWOOD	DR		MOUNT PROSPECT	60056	R1	1970
08-14-307-022-0000	1501		CATALPA	LN		MOUNT PROSPECT	60056	RA	1962
08-14-401-127-0000	710		IVANHOE	LN	1A	MOUNT PROSPECT	60056	R4*	1970
08-14-305-008-0000	1403		ROBERT	DR		MOUNT PROSPECT	60056	RA	1962
08-15-408-006-0000	1821		PHEASANT	TL		MOUNT PROSPECT	60056	RA	1962
08-15-408-005-0000	1823		PHEASANT	TL		MOUNT PROSPECT	60056	RA	1962
08-14-306-032-0000	1439		FERN	DR		MOUNT PROSPECT	60056	RA	1962
08-15-401-021-0000	1501	S	BUSSE	RD	1B	MOUNT PROSPECT	60056	R4	1962
08-15-401-021-0000	1501	S	BUSSE	RD	1C	MOUNT PROSPECT	60056	R4	1962
08-15-412-020-0000	1702		CATALPA	LN		MOUNT PROSPECT	60056	RA	1962
08-15-412-021-0000	1704		CATALPA	LN		MOUNT PROSPECT	60056	RA	1962
08-15-403-014-0000	1302		TAMARACK	DR		MOUNT PROSPECT	60056	RA	1962
08-15-412-022-0000	1706		CATALPA	LN		MOUNT PROSPECT	60056	RA	1962
08-14-401-145-0000	1306		SIR GALAHAD	LN	1A	MOUNT PROSPECT	60056	R4*	1970
08-14-401-145-0000	1306		SIR GALAHAD	LN	1B	MOUNT PROSPECT	60056	R4*	1970
08-14-401-145-0000	1306		SIR GALAHAD	LN	2A	MOUNT PROSPECT	60056	R4*	1970
08-14-308-020-0000	1402		ROBERT	DR		MOUNT PROSPECT	60056	RA	1962
08-14-312-011-0000	1420		HICKORY	DR		MOUNT PROSPECT	60056	RA	1962
08-14-304-026-0000	1508		CATALPA	LN		MOUNT PROSPECT	60056	RA	1962
08-14-401-134-0000	700		HUNTINGTON COMMONS	RD	3B	MOUNT PROSPECT	60056	R4*	1970
08-15-406-013-0000	1807		CATALPA	LN		MOUNT PROSPECT	60056	RA	1962
08-15-405-011-0000	1811		WILLOW	LN		MOUNT PROSPECT	60056	RA	1962
08-15-405-006-0000	1821		WILLOW	LN		MOUNT PROSPECT	60056	RA	1962
08-15-209-015-0000	1803		PALM	DR		MOUNT PROSPECT	60056	RA	1962
08-15-209-014-0000	1805		PALM	DR		MOUNT PROSPECT	60056	RA	1962
08-14-401-144-0000	1304		SIR GALAHAD	LN	3B	MOUNT PROSPECT	60056	R4*	1970
08-15-211-027-0000	1812		WILLOW	LN		MOUNT PROSPECT	60056	RA	1962
08-15-209-012-0000	1809		PALM	DR		MOUNT PROSPECT	60056	RA	1962
08-15-209-011-0000	1811		PALM	DR		MOUNT PROSPECT	60056	RA	1962
08-15-209-010-0000	1813		PALM	DR		MOUNT PROSPECT	60056	RA	1962
08-15-210-006-0000	1829		THORNWOOD	LN		MOUNT PROSPECT	60056	RA	1962
08-14-131-010-0000	1023		BEECHWOOD	DR		MOUNT PROSPECT	60056	R1	1970
08-15-206-018-0000	1116		CHERRYWOOD	DR		MOUNT PROSPECT	60056	RA	1962
08-14-401-091-1001	1300		QUAIL	WK		MOUNT PROSPECT	60056	R4*	1970
08-15-401-014-0000	1417	S	BUSSE	RD		MOUNT PROSPECT	60056	RA	1962
08-14-313-002-0000	1409		HICKORY	DR		MOUNT PROSPECT	60056	RA	1962

08-15-212-004-0000	1118		TAMARACK	DR		MOUNT PROSPECT	60056	RA	1962
08-15-211-016-0000	1809		LOCUST	LN		MOUNT PROSPECT	60056	RA	1962
08-15-211-015-0000	1811		LOCUST	LN		MOUNT PROSPECT	60056	RA	1962
08-15-211-014-0000	1813		LOCUST	LN		MOUNT PROSPECT	60056	RA	1962
08-15-211-013-0000	1815		LOCUST	LN		MOUNT PROSPECT	60056	RA	1962
08-15-211-012-0000	1817		LOCUST	LN		MOUNT PROSPECT	60056	RA	1962
08-15-211-011-0000	1819		LOCUST	LN		MOUNT PROSPECT	60056	RA	1962
08-15-211-010-0000	1821		LOCUST	LN		MOUNT PROSPECT	60056	RA	1962
08-15-211-009-0000	1823		LOCUST	LN		MOUNT PROSPECT	60056	RA	1962
08-14-401-126-0000	708		IVANHOE	LN	1A	MOUNT PROSPECT	60056	R4*	1970
08-14-401-126-0000	708		IVANHOE	LN	1B	MOUNT PROSPECT	60056	R4*	1970
08-15-205-023-0000	1110		OAKWOOD	DR		MOUNT PROSPECT	60056	RA	1962
08-14-401-083-1003	805		PARTRIDGE	LN		MOUNT PROSPECT	60056	R4*	1970
08-14-401-083-1004	807		PARTRIDGE	LN		MOUNT PROSPECT	60056	R4*	1970
08-14-401-083-1005	809		PARTRIDGE	LN		MOUNT PROSPECT	60056	R4*	1970
08-14-401-043-1001	1300		MALLARD	LN		MOUNT PROSPECT	60056	R4*	1970
08-14-401-043-1002	1302		MALLARD	LN		MOUNT PROSPECT	60056	R4*	1970
08-14-401-043-1003	1304		MALLARD	LN		MOUNT PROSPECT	60056	R4*	1970
08-14-401-122-0000	1308		HUNT CLUB	DR	1B	MOUNT PROSPECT	60056	R4*	1970
08-15-211-034-0000	1826		WILLOW	LN		MOUNT PROSPECT	60056	RA	1962
08-14-401-148-0000	1312		SIR GALAHAD	LN	2B	MOUNT PROSPECT	60056	R4*	1970
08-15-210-007-0000	1827		THORNWOOD	LN		MOUNT PROSPECT	60056	RA	1962
08-14-401-108-0000	1042		HUNT CLUB	DR		MOUNT PROSPECT	60056	RX	1967
08-14-110-006-0000	1601	W	GOLF	RD		MOUNT PROSPECT	60056	B3	1962
08-14-401-148-0000	1312		SIR GALAHAD	LN	3A	MOUNT PROSPECT	60056	R4*	1970
08-14-401-140-0000	712		HUNTINGTON COMMONS	RD	3B	MOUNT PROSPECT	60056	R4*	1970
08-15-209-004-0000	1825		PALM	DR		MOUNT PROSPECT	60056	RA	1962
08-15-209-016-0000	1801		PALM	DR		MOUNT PROSPECT	60056	RA	1962
08-14-401-131-0000	1307		SIR GALAHAD	LN	3A	MOUNT PROSPECT	60056	R4*	1970
08-14-401-137-0000	706		HUNTINGTON COMMONS	RD	2B	MOUNT PROSPECT	60056	R4*	1970
08-15-200-038-0000	801		KENNICOTT	PL		MOUNT PROSPECT	60056	R1	1969
08-14-114-010-0000	1112		ROBERT	DR		MOUNT PROSPECT	60056	R1	1970
08-14-103-024-0000	1015		GRACE	DR		MOUNT PROSPECT	60056	R1	1970
08-14-130-007-0000	1016		BEECHWOOD	DR		MOUNT PROSPECT	60056	R1	1970
08-14-131-007-0000	1017		BEECHWOOD	DR		MOUNT PROSPECT	60056	R1	1970
08-14-130-006-0000	1018		BEECHWOOD	DR		MOUNT PROSPECT	60056	R1	1970
08-14-401-143-0000	1302		SIR GALAHAD	LN	3B	MOUNT PROSPECT	60056	R4*	1970
08-14-401-141-0000	714		HUNTINGTON COMMONS	RD	2A	MOUNT PROSPECT	60056	R4*	1970
08-14-401-141-0000	714		HUNTINGTON COMMONS	RD	2B	MOUNT PROSPECT	60056	R4*	1970
08-15-209-013-0000	1807		PALM	DR		MOUNT PROSPECT	60056	RA	1962
08-14-103-029-0000	1025		GRACE	DR		MOUNT PROSPECT	60056	R1	1970
08-14-103-009-0000	1006		BEECHWOOD	DR		MOUNT PROSPECT	60056	R1	1970
08-14-131-001-0000	1005		BEECHWOOD	DR		MOUNT PROSPECT	60056	R1	1970
08-14-401-117-0000	702		IVANHOE	LN		MOUNT PROSPECT	60056	R4*	1970
08-14-401-117-0000	702		IVANHOE	LN	1A	MOUNT PROSPECT	60056	R4*	1970
08-14-401-117-0000	702		IVANHOE	LN	1B	MOUNT PROSPECT	60056	R4*	1970
08-14-103-026-0000	1019		GRACE	DR		MOUNT PROSPECT	60056	R1	1970
08-14-130-004-0000	1022		BEECHWOOD	DR		MOUNT PROSPECT	60056	R1	1970
08-15-406-007-0000	1819		CATALPA	LN		MOUNT PROSPECT	60056	RA	1962
08-14-401-088-1001	810		PARTRIDGE	LN		MOUNT PROSPECT	60056	R4*	1970
08-14-128-023-0000	1018	S	LANCASTER	AV		MOUNT PROSPECT	60056	R1	1970
08-14-304-007-0000	1501		WILLOW	LN		MOUNT PROSPECT	60056	RA	1962
08-14-304-030-0000	1606		CATALPA	LN		MOUNT PROSPECT	60056	RA	1962
08-15-406-030-0000	1826		MAGNOLIA	LN		MOUNT PROSPECT	60056	RA	1962
08-14-401-134-0000	700		HUNTINGTON COMMONS	RD	3A	MOUNT PROSPECT	60056	R4*	1970
08-14-128-012-0000	1003		CYPRESS	DR		MOUNT PROSPECT	60056	R1	1970
08-15-405-007-0000	1819		WILLOW	LN		MOUNT PROSPECT	60056	RA	1962
08-15-406-001-0000	1831		CATALPA	LN		MOUNT PROSPECT	60056	RA	1962
08-15-403-018-0000	1310		TAMARACK	DR		MOUNT PROSPECT	60056	RA	1962
08-15-411-017-0000	1700		MAGNOLIA	LN		MOUNT PROSPECT	60056	RA	1962
08-14-401-118-0000	704		IVANHOE	LN	1A	MOUNT PROSPECT	60056	R4*	1970
08-14-131-022-0000	1006		GRACE	DR		MOUNT PROSPECT	60056	R1	1970

08-14-401-125-0000	1304		SIR LANCELOT	LN		MOUNT PROSPECT	60056	R4*	1970
08-14-401-146-0000	1308		SIR GALAHAD	LN	1A	MOUNT PROSPECT	60056	R4*	1970
08-14-401-146-0000	1308		SIR GALAHAD	LN	1B	MOUNT PROSPECT	60056	R4*	1970
08-14-401-089-1004	1331		DOVE	CT		MOUNT PROSPECT	60056	R4*	1970
08-14-401-120-0000	1304		HUNT CLUB	DR	2B	MOUNT PROSPECT	60056	R4*	1970
08-14-401-120-0000	1304		HUNT CLUB	DR	3A	MOUNT PROSPECT	60056	R4*	1970
08-14-401-120-0000	1304		HUNT CLUB	DR	3B	MOUNT PROSPECT	60056	R4*	1970
08-14-401-042-1005	839		PARTRIDGE	LN		MOUNT PROSPECT	60056	R4*	1970
08-14-103-018-0000	1003		GRACE	DR		MOUNT PROSPECT	60056	R1	1970
08-14-401-152-1002	1139		LINNEMAN	RD		MOUNT PROSPECT	60056	R2*	1970
08-15-400-069-1001	2002	W	ALGONQUIN	RD	4B	MOUNT PROSPECT	60056	RX	1974
08-14-312-009-0000	1423		CYPRESS	DR		MOUNT PROSPECT	60056	RA	1962
08-14-305-019-0000	1417		REDWOOD	DR		MOUNT PROSPECT	60056	RA	1962
08-14-310-015-0000	1416		REDWOOD	DR		MOUNT PROSPECT	60056	RA	1962
08-14-311-014-0000	1416		CYPRESS	DR		MOUNT PROSPECT	60056	RA	1962
08-14-305-029-0000	1416		CIRCLE	DR		MOUNT PROSPECT	60056	RA	1962
08-14-308-016-0000	1431		CHESTNUT	DR		MOUNT PROSPECT	60056	RA	1962
08-14-301-017-0000	1308		CYPRESS	DR		MOUNT PROSPECT	60056	R1	1964
08-14-301-021-0000	1000		EVA	LN		MOUNT PROSPECT	60056	R1	1965
08-14-103-039-0000	1008		CYPRESS	DR		MOUNT PROSPECT	60056	R1	1970
08-14-401-133-0000	1311		SIR GALAHAD	LN		MOUNT PROSPECT	60056	R4*	1970
08-14-401-133-0000	1311		SIR GALAHAD	LN	1A	MOUNT PROSPECT	60056	R4*	1970
08-15-211-025-0000	1808		WILLOW	LN		MOUNT PROSPECT	60056	RA	1962
08-15-211-026-0000	1810		WILLOW	LN		MOUNT PROSPECT	60056	RA	1962
08-14-401-085-1002	820		PARTRIDGE	LN		MOUNT PROSPECT	60056	R4*	1970
08-14-401-085-1004	822		PARTRIDGE	LN		MOUNT PROSPECT	60056	R4*	1970
08-14-401-084-1001	828		PARTRIDGE	LN		MOUNT PROSPECT	60056	R4*	1970
08-14-401-084-1002	830		PARTRIDGE	LN		MOUNT PROSPECT	60056	R4*	1970
08-14-401-100-0000	1026		HUNT CLUB	DR		MOUNT PROSPECT	60056	RX	1967
08-14-218-009-0000	903		PALM	DR		MOUNT PROSPECT	60056	R1	1969
08-14-401-096-0000	0					MOUNT PROSPECT	60056	R4*	1970
08-14-401-116-0000	700		IVANHOE	LN	2A	MOUNT PROSPECT	60056	R4*	1970
08-15-401-013-0000	1415	S	BUSSE	RD		MOUNT PROSPECT	60056	RA	1962
08-14-207-024-0000	920		I OKA	AV		MOUNT PROSPECT	60056	R1	1925
08-14-110-007-0000	1509	W	GOLF	RD		MOUNT PROSPECT	60056	RA	1962
08-14-401-127-0000	710		IVANHOE	LN	2A	MOUNT PROSPECT	60056	R4*	1970
08-14-401-137-0000	706		HUNTINGTON COMMONS	RD	3A	MOUNT PROSPECT	60056	R4*	1970
08-14-401-137-0000	706		HUNTINGTON COMMONS	RD	3B	MOUNT PROSPECT	60056	R4*	1970
08-14-307-007-0000	1411		BIRCH	DR		MOUNT PROSPECT	60056	RA	1962
08-14-306-016-0000	1412		BIRCH	DR		MOUNT PROSPECT	60056	RA	1962
08-14-308-006-0000	1411		CHESTNUT	DR		MOUNT PROSPECT	60056	RA	1962
08-14-112-023-0000	1113	S	BUSSE	RD		MOUNT PROSPECT	60056	R1	1970
08-14-114-008-0000	1108		ROBERT	DR		MOUNT PROSPECT	60056	R1	1970
08-14-401-094-0000	0					MOUNT PROSPECT	60056	R4*	1970
08-15-205-017-0000	1122		OAKWOOD	DR		MOUNT PROSPECT	60056	RA	1962
08-15-205-012-0000	1123		LAVERGNE	DR		MOUNT PROSPECT	60056	RA	1962
08-15-206-010-0000	1119		OAKWOOD	DR		MOUNT PROSPECT	60056	RA	1962
08-15-206-017-0000	1118		CHERRYWOOD	DR		MOUNT PROSPECT	60056	RA	1962
08-14-400-008-0000	1101		CHURCH	RD		MOUNT PROSPECT	60056	R1	1970
08-14-304-008-0000	1411		WILLOW	LN		MOUNT PROSPECT	60056	RA	1962
08-15-208-015-0000	1114	S	BUSSE	RD		MOUNT PROSPECT	60056	RA	1962
08-15-207-016-0000	1116		SPRUCEWOOD	DR		MOUNT PROSPECT	60056	RA	1962
08-14-401-143-0000	1302		SIR GALAHAD	LN	2A	MOUNT PROSPECT	60056	R4*	1970
08-15-411-025-0000	1716		MAGNOLIA	LN		MOUNT PROSPECT	60056	RA	1962
08-15-411-026-0000	1718		MAGNOLIA	LN		MOUNT PROSPECT	60056	RA	1962
08-11-427-010-0000	610	W	LONNQUIST	BL		MOUNT PROSPECT	60056	RA	1925
08-14-307-030-0000	1418		CHESTNUT	DR		MOUNT PROSPECT	60056	RA	1962
08-14-130-001-0000	1028		BEECHWOOD	DR		MOUNT PROSPECT	60056	R1	1970
08-15-206-024-0000	1104		CHERRYWOOD	DR		MOUNT PROSPECT	60056	RA	1962
08-14-400-007-0000	1103		CHURCH	RD		MOUNT PROSPECT	60056	R1	1970
08-15-412-018-0000	1701		WILLOW	LN		MOUNT PROSPECT	60056	RA	1962
08-15-412-017-0000	1703		WILLOW	LN		MOUNT PROSPECT	60056	RA	1962

08-15-412-016-0000	1705		WILLOW	LN		MOUNT PROSPECT	60056	RA	1962
08-14-307-025-0000	1408		CHESTNUT	DR		MOUNT PROSPECT	60056	RA	1962
08-14-401-119-0000	706		IVANHOE	LN	3A	MOUNT PROSPECT	60056	R4*	1970
08-15-406-006-0000	1821		CATALPA	LN		MOUNT PROSPECT	60056	RA	1962
08-14-401-152-1016	1167		LINNEMAN	RD		MOUNT PROSPECT	60056	R2*	1970
08-14-131-004-0000	1011		BEECHWOOD	DR		MOUNT PROSPECT	60056	R1	1970
08-14-131-019-0000	1012		GRACE	DR		MOUNT PROSPECT	60056	R1	1970
08-14-201-004-0000	606	W	GOLF	RD		MOUNT PROSPECT	60056	R1	1925
08-15-211-032-0000	1822		WILLOW	LN		MOUNT PROSPECT	60056	RA	1962
08-14-401-088-1005	806		PARTRIDGE	LN		MOUNT PROSPECT	60056	R4*	1970
08-14-401-088-1006	808		PARTRIDGE	LN		MOUNT PROSPECT	60056	R4*	1970
08-14-317-003-0000	1009		ASH	DR		MOUNT PROSPECT	60056	R1	1970
08-14-317-002-0000	1011		ASH	DR		MOUNT PROSPECT	60056	R1	1970
08-14-202-024-0000	1026		LINNEMAN	RD		MOUNT PROSPECT	60056	R1	1970
08-14-203-014-0000	701	W	GOLF	RD		MOUNT PROSPECT	60056	R1	1968
08-15-205-028-0000	1100		OAKWOOD	DR		MOUNT PROSPECT	60056	RA	1962
08-15-206-001-0000	1101		OAKWOOD	DR		MOUNT PROSPECT	60056	RA	1962
08-14-304-014-0000	1302		ROBERT	DR		MOUNT PROSPECT	60056	RA	1962
08-14-304-023-0000	1502		CATALPA	LN		MOUNT PROSPECT	60056	RA	1962
08-14-304-022-0000	1500		CATALPA	LN		MOUNT PROSPECT	60056	RA	1962
08-15-410-024-0000	1716		PHEASANT	TL		MOUNT PROSPECT	60056	RA	1962
08-14-306-018-0000	1416		BIRCH	DR		MOUNT PROSPECT	60056	RA	1962
08-14-401-123-0000	1308		SIR LANCELOT	LN	2A	MOUNT PROSPECT	60056	R4*	1970
08-14-401-135-0000	702		HUNTINGTON COMMONS	RD		MOUNT PROSPECT	60056	R4*	1970
08-14-401-135-0000	702		HUNTINGTON COMMONS	RD	1A	MOUNT PROSPECT	60056	R4*	1970
08-15-206-026-0000	1100		CHERRYWOOD	DR		MOUNT PROSPECT	60056	RA	1962
08-15-207-001-0000	1101		CHERRYWOOD	DR		MOUNT PROSPECT	60056	RA	1962
08-15-205-027-0000	1102		OAKWOOD	DR		MOUNT PROSPECT	60056	RA	1962
08-15-205-002-0000	1103		LAVERGNE	DR		MOUNT PROSPECT	60056	RA	1962
08-15-405-002-0000	1829		WILLOW	LN		MOUNT PROSPECT	60056	RA	1962
08-14-106-014-0000	927	S	BUSSE	RD		MOUNT PROSPECT	60056	B4	1975
08-14-401-089-1001	1325		DOVE	CT		MOUNT PROSPECT	60056	R4*	1970
08-14-401-124-0000	1306		SIR LANCELOT	LN	3A	MOUNT PROSPECT	60056	R4*	1970
08-14-401-124-0000	1306		SIR LANCELOT	LN	3B	MOUNT PROSPECT	60056	R4*	1970
08-14-401-146-0000	1308		SIR GALAHAD	LN		MOUNT PROSPECT	60056	R4*	1970
08-14-401-123-0000	1308		SIR LANCELOT	LN	1A	MOUNT PROSPECT	60056	R4*	1970
08-14-219-009-0000	910		PALM	DR		MOUNT PROSPECT	60056	R1	1969
08-15-208-016-0000	1112	S	BUSSE	RD		MOUNT PROSPECT	60056	RA	1962
08-15-206-009-0000	1117		OAKWOOD	DR		MOUNT PROSPECT	60056	RA	1962
08-15-207-017-0000	1114		SPRUCEWOOD	DR		MOUNT PROSPECT	60056	RA	1962
08-14-401-147-0000	1310		SIR GALAHAD	LN		MOUNT PROSPECT	60056	R4*	1970
08-14-401-139-0000	710		HUNTINGTON COMMONS	RD	3A	MOUNT PROSPECT	60056	R4*	1970
08-14-401-139-0000	710		HUNTINGTON COMMONS	RD	3B	MOUNT PROSPECT	60056	R4*	1970
08-14-113-022-0000	1203		FERN	DR		MOUNT PROSPECT	60056	R1	1970
08-14-112-019-0000	1205	S	BUSSE	RD		MOUNT PROSPECT	60056	R1	1970
08-14-115-014-0000	1211		ROBERT	DR		MOUNT PROSPECT	60056	R1	1970
08-14-204-007-0000	401	W	GOLF	RD		MOUNT PROSPECT	60056	B1	1965
08-14-304-009-0000	1409		WILLOW	LN		MOUNT PROSPECT	60056	RA	1962
08-14-304-027-0000	1600		CATALPA	LN		MOUNT PROSPECT	60056	RA	1962
08-14-303-009-0000	1308		FERN	DR		MOUNT PROSPECT	60056	RA	1962
08-14-304-013-0000	1401		WILLOW	LN		MOUNT PROSPECT	60056	RA	1962
08-14-301-044-0000	1013		WILLOW	LN		MOUNT PROSPECT	60056	R1	1970
08-14-301-043-0000	1015		WILLOW	LN		MOUNT PROSPECT	60056	R1	1970
08-14-129-018-0000	1016		CHURCH	RD		MOUNT PROSPECT	60056	R1	1969
08-14-217-005-0000	1009		NA WA TA	AV		MOUNT PROSPECT	60056	R1	1969
08-14-129-021-0000	914		PALM	DR		MOUNT PROSPECT	60056	R1	1969
08-14-308-002-0000	1405		CATALPA	LN		MOUNT PROSPECT	60056	RA	1962
08-15-407-014-0000	1805		MAGNOLIA	LN		MOUNT PROSPECT	60056	RA	1962
08-15-407-013-0000	1807		MAGNOLIA	LN		MOUNT PROSPECT	60056	RA	1962
08-14-303-008-0000	1306		FERN	DR		MOUNT PROSPECT	60056	RA	1962
08-14-306-003-0000	1405		FERN	DR		MOUNT PROSPECT	60056	RA	1962
08-15-207-022-0000	1104		SPRUCEWOOD	DR		MOUNT PROSPECT	60056	RA	1962

08-15-206-023-0000	1106		CHERRYWOOD	DR		MOUNT PROSPECT	60056	RA	1962
08-14-305-006-0000	1311		ROBERT	DR		MOUNT PROSPECT	60056	RA	1962
08-14-308-001-0000	1407		CATALPA	LN		MOUNT PROSPECT	60056	RA	1962
08-15-408-016-0000	1801		PHEASANT	TL		MOUNT PROSPECT	60056	RA	1962
08-15-408-015-0000	1803		PHEASANT	TL		MOUNT PROSPECT	60056	RA	1962
08-14-219-001-0000	1000		NA WA TA	AV		MOUNT PROSPECT	60056	R1	1969
08-14-114-019-0000	1404		WILLOW	LN		MOUNT PROSPECT	60056	R1	1970
08-14-114-018-0000	1402		WILLOW	LN		MOUNT PROSPECT	60056	R1	1970
08-14-128-009-0000	1009		CYPRESS	DR		MOUNT PROSPECT	60056	R1	1970
08-14-128-013-0000	1001		CYPRESS	DR		MOUNT PROSPECT	60056	R1	1970
08-15-205-024-0000	1108		OAKWOOD	DR		MOUNT PROSPECT	60056	RA	1962
08-15-405-012-0000	1809		WILLOW	LN		MOUNT PROSPECT	60056	RA	1962
08-15-205-007-0000	1113		LAVERGNE	DR		MOUNT PROSPECT	60056	RA	1962
08-15-208-005-0000	1109		SPRUCEWOOD	DR		MOUNT PROSPECT	60056	RA	1962
08-15-207-006-0000	1111		CHERRYWOOD	DR		MOUNT PROSPECT	60056	RA	1962
08-14-218-004-0000	904		WILLOW	LN		MOUNT PROSPECT	60056	R1	1969
08-14-218-003-0000	906		WILLOW	LN		MOUNT PROSPECT	60056	R1	1969
08-14-218-002-0000	908		WILLOW	LN		MOUNT PROSPECT	60056	R1	1969
08-14-218-001-0000	910		WILLOW	LN		MOUNT PROSPECT	60056	R1	1969
08-14-112-014-0000	1204		FERN	DR		MOUNT PROSPECT	60056	R1	1970
08-14-115-010-0000	1203		ROBERT	DR		MOUNT PROSPECT	60056	R1	1970
08-14-113-021-0000	1205		FERN	DR		MOUNT PROSPECT	60056	R1	1970
08-14-112-018-0000	1606		WILLOW	LN		MOUNT PROSPECT	60056	R1	1970
08-14-112-017-0000	1604		WILLOW	LN		MOUNT PROSPECT	60056	R1	1970
08-14-112-016-0000	1602		WILLOW	LN		MOUNT PROSPECT	60056	R1	1970
08-14-114-005-0000	1102		ROBERT	DR		MOUNT PROSPECT	60056	R1	1970
08-14-401-139-0000	710		HUNTINGTON COMMONS	RD	2B	MOUNT PROSPECT	60056	R4*	1970
08-14-401-126-0000	708		IVANHOE	LN	2A	MOUNT PROSPECT	60056	R4*	1970
08-15-412-011-0000	1715		WILLOW	LN		MOUNT PROSPECT	60056	RA	1962
08-15-205-011-0000	1121		LAVERGNE	DR		MOUNT PROSPECT	60056	RA	1962
08-15-411-010-0000	1713		CATALPA	LN		MOUNT PROSPECT	60056	RA	1962
08-15-411-009-0000	1715		CATALPA	LN		MOUNT PROSPECT	60056	RA	1962
08-14-110-010-0000	1503	W	GOLF	RD		MOUNT PROSPECT	60056	RA	1962
08-14-110-011-0000	1411	W	GOLF	RD		MOUNT PROSPECT	60056	RA	1962
08-14-110-012-0000	1409	W	GOLF	RD		MOUNT PROSPECT	60056	RA	1962
08-14-110-013-0000	1407	W	GOLF	RD		MOUNT PROSPECT	60056	RA	1962
08-14-110-014-0000	1405	W	GOLF	RD		MOUNT PROSPECT	60056	RA	1962
08-14-113-004-0000	1501		PALM	DR		MOUNT PROSPECT	60056	R1	1970
08-11-426-017-0000	702	W	LONNQUIST	BL		MOUNT PROSPECT	60056	RA	1925
08-11-426-016-0000	704	W	LONNQUIST	BL		MOUNT PROSPECT	60056	RA	1925
08-14-401-133-0000	1311		SIR GALAHAD	LN	3A	MOUNT PROSPECT	60056	R4*	1970
08-14-401-133-0000	1311		SIR GALAHAD	LN	3B	MOUNT PROSPECT	60056	R4*	1970
08-14-401-134-0000	700		HUNTINGTON COMMONS	RD		MOUNT PROSPECT	60056	R4*	1970
08-14-204-024-0000	1080	S	ELMHURST	RD		MOUNT PROSPECT	60056	B3*	1961
08-14-401-152-1007	1149		LINNEMAN	RD		MOUNT PROSPECT	60056	R2*	1970
08-15-206-025-0000	1102		CHERRYWOOD	DR		MOUNT PROSPECT	60056	RA	1962
08-15-205-026-0000	1104		OAKWOOD	DR		MOUNT PROSPECT	60056	RA	1962
08-14-103-017-0000	1001		GRACE	DR		MOUNT PROSPECT	60056	R1	1970
08-14-103-010-0000	1004		BEECHWOOD	DR		MOUNT PROSPECT	60056	R1	1970
08-14-217-016-0000	905		WILLOW	LN		MOUNT PROSPECT	60056	R1	1969
08-15-411-028-0000	1722		MAGNOLIA	LN		MOUNT PROSPECT	60056	RA	1962
08-14-401-088-1003	802		PARTRIDGE	LN		MOUNT PROSPECT	60056	R4*	1970
08-14-401-088-1004	804		PARTRIDGE	LN		MOUNT PROSPECT	60056	R4*	1970
08-14-401-132-0000	1309		SIR GALAHAD	LN	1B	MOUNT PROSPECT	60056	R4*	1970
08-14-401-131-0000	1307		SIR GALAHAD	LN	3B	MOUNT PROSPECT	60056	R4*	1970
08-14-401-124-0000	1306		SIR LANCELOT	LN	1A	MOUNT PROSPECT	60056	R4*	1970
08-14-401-121-0000	1306		HUNT CLUB	DR		MOUNT PROSPECT	60056	R4*	1970
08-14-401-143-0000	1302		SIR GALAHAD	LN	1B	MOUNT PROSPECT	60056	R4*	1970
08-15-410-027-0000	1722		PHEASANT	TL		MOUNT PROSPECT	60056	RA	1962
08-15-410-028-0000	1724		PHEASANT	TL		MOUNT PROSPECT	60056	RA	1962
08-15-412-009-0000	1719		WILLOW	LN		MOUNT PROSPECT	60056	RA	1962
08-14-202-018-0000	905	W	GOLF	RD		MOUNT PROSPECT	60056	R1	1969

08-14-203-015-9999	605	W	GOLF	RD			MOUNT PROSPECT	60056	R1*	1959
08-14-128-029-0000	1012	S	LANCASTER	AV			MOUNT PROSPECT	60056	R1	1970
08-14-128-003-0000	1021		CYPRESS	DR			MOUNT PROSPECT	60056	R1	1970
08-14-129-011-0000	1021	S	LANCASTER	AV			MOUNT PROSPECT	60056	R1	1970
08-14-128-025-0000	1008		ASH	DR			MOUNT PROSPECT	60056	R1	1970
08-11-426-018-0000	700	W	LONNQUIST	BL			MOUNT PROSPECT	60056	RA	1925
08-14-306-006-0000	1411		FERN	DR			MOUNT PROSPECT	60056	RA	1962
08-14-307-013-0000	1423		BIRCH	DR			MOUNT PROSPECT	60056	RA	1962
08-14-306-022-0000	1424		BIRCH	DR			MOUNT PROSPECT	60056	RA	1962
08-14-307-033-0000	1424		CHESTNUT	DR			MOUNT PROSPECT	60056	RA	1962
08-15-411-006-0000	1721		CATALPA	LN			MOUNT PROSPECT	60056	RA	1962
08-15-411-005-0000	1723		CATALPA	LN			MOUNT PROSPECT	60056	RA	1962
08-14-401-074-1005	1332		MALLARD	LN			MOUNT PROSPECT	60056	R4*	1970
08-14-317-011-0000	1010		WILLOW	LN			MOUNT PROSPECT	60056	R1	1970
08-14-316-013-0000	1102		WILLOW	LN			MOUNT PROSPECT	60056	R1	1970
08-15-406-028-0000	1822		MAGNOLIA	LN			MOUNT PROSPECT	60056	RA	1962
08-15-406-029-0000	1824		MAGNOLIA	LN			MOUNT PROSPECT	60056	RA	1962
08-14-129-005-0000	1009	S	LANCASTER	AV			MOUNT PROSPECT	60056	R1	1970
08-14-128-028-0000	1010	S	LANCASTER	AV			MOUNT PROSPECT	60056	R1	1970
08-15-212-012-0000	1100		TAMARACK	DR			MOUNT PROSPECT	60056	CR	1962
08-14-128-016-0000	1004	S	LANCASTER	AV			MOUNT PROSPECT	60056	R1	1970
08-14-128-011-0000	1005		CYPRESS	DR			MOUNT PROSPECT	60056	R1	1970
08-14-129-003-0000	1005	S	LANCASTER	AV			MOUNT PROSPECT	60056	R1	1970
08-14-128-017-0000	1006	S	LANCASTER	AV			MOUNT PROSPECT	60056	R1	1970
08-15-207-020-0000	1108		SPRUCEWOOD	DR			MOUNT PROSPECT	60056	RA	1962
08-15-206-021-0000	1110		CHERRYWOOD	DR			MOUNT PROSPECT	60056	RA	1962
08-15-401-031-0000	1435	S	BUSSE	RD			MOUNT PROSPECT	60056	RA	1962
08-14-306-034-0000	1435		FERN	DR			MOUNT PROSPECT	60056	RA	1962
08-14-401-148-0000	1312		SIR GALAHAD	LN		1B	MOUNT PROSPECT	60056	R4*	1970
08-14-401-148-0000	1312		SIR GALAHAD	LN		2A	MOUNT PROSPECT	60056	R4*	1970
08-15-408-014-0000	1805		PHEASANT	TL			MOUNT PROSPECT	60056	RA	1962
08-14-308-026-0000	1418		ROBERT	DR			MOUNT PROSPECT	60056	RA	1962
08-15-406-023-0000	1812		MAGNOLIA	LN			MOUNT PROSPECT	60056	RA	1962
08-15-410-026-0000	1720		PHEASANT	TL			MOUNT PROSPECT	60056	RA	1962
08-14-401-122-0000	1308		HUNT CLUB	DR			MOUNT PROSPECT	60056	R4*	1970
08-14-401-122-0000	1308		HUNT CLUB	DR		1A	MOUNT PROSPECT	60056	R4*	1970
08-14-401-117-0000	702		IVANHOE	LN		2A	MOUNT PROSPECT	60056	R4*	1970
08-14-303-006-0000	1302		FERN	DR			MOUNT PROSPECT	60056	RA	1962
08-14-401-076-1001	1301		MALLARD	LN			MOUNT PROSPECT	60056	R4*	1970
08-14-401-076-1002	1303		MALLARD	LN			MOUNT PROSPECT	60056	R4*	1970
08-15-211-020-0000	1801		LOCUST	LN			MOUNT PROSPECT	60056	RA	1962
08-15-211-019-0000	1803		LOCUST	LN			MOUNT PROSPECT	60056	RA	1962
08-15-211-018-0000	1805		LOCUST	LN			MOUNT PROSPECT	60056	RA	1962
08-14-316-007-0000	1101		BEECHWOOD	DR			MOUNT PROSPECT	60056	R1	1970
08-14-317-004-0000	1007		ASH	DR			MOUNT PROSPECT	60056	R1	1970
08-14-401-116-0000	700		IVANHOE	LN		3B	MOUNT PROSPECT	60056	R4*	1970
08-14-401-143-0000	1302		SIR GALAHAD	LN			MOUNT PROSPECT	60056	R4*	1970
08-14-401-143-0000	1302		SIR GALAHAD	LN		1A	MOUNT PROSPECT	60056	R4*	1970
08-14-317-009-0000	1006		WILLOW	LN			MOUNT PROSPECT	60056	R1	1970
08-14-317-010-0000	1008		WILLOW	LN			MOUNT PROSPECT	60056	R1	1970
08-14-316-014-0000	1100		WILLOW	LN			MOUNT PROSPECT	60056	R1	1970
08-14-401-116-0000	700		IVANHOE	LN		2B	MOUNT PROSPECT	60056	R4*	1970
08-14-130-008-0000	1014		BEECHWOOD	DR			MOUNT PROSPECT	60056	R1	1970
08-14-131-006-0000	1015		BEECHWOOD	DR			MOUNT PROSPECT	60056	R1	1970
08-14-128-027-0000	1011		CYPRESS	DR			MOUNT PROSPECT	60056	R1	1970
08-14-129-006-0000	1011	S	LANCASTER	AV			MOUNT PROSPECT	60056	R1	1970
08-15-411-008-0000	1717		CATALPA	LN			MOUNT PROSPECT	60056	RA	1962
08-15-411-007-0000	1719		CATALPA	LN			MOUNT PROSPECT	60056	RA	1962
08-14-301-046-0000	1009		WILLOW	LN			MOUNT PROSPECT	60056	R1	1970
08-14-401-074-1001	1324		MALLARD	LN			MOUNT PROSPECT	60056	R4*	1970
08-14-401-074-1002	1326		MALLARD	LN			MOUNT PROSPECT	60056	R4*	1970
08-14-316-012-0000	1104		WILLOW	LN			MOUNT PROSPECT	60056	R1	1970

08-14-317-012-0000	1012		WILLOW	LN		MOUNT PROSPECT	60056	R1	1970
08-14-401-141-0000	714		HUNTINGTON COMMONS	RD	1A	MOUNT PROSPECT	60056	R4*	1970
08-14-401-141-0000	714		HUNTINGTON COMMONS	RD	1B	MOUNT PROSPECT	60056	R4*	1970
08-14-401-118-0000	704		IVANHOE	LN	2B	MOUNT PROSPECT	60056	R4*	1970
08-15-207-003-0000	1105		CHERRYWOOD	DR		MOUNT PROSPECT	60056	RA	1962
08-15-206-004-0000	1107		OAKWOOD	DR		MOUNT PROSPECT	60056	RA	1962
08-15-208-013-0000	1118	S	BUSSE	RD		MOUNT PROSPECT	60056	RA	1962
08-15-208-010-0000	1119		SPRUCEWOOD	DR		MOUNT PROSPECT	60056	RA	1962
08-14-400-006-0000	1105		CHURCH	RD		MOUNT PROSPECT	60056	R1	1970
08-14-400-005-0000	1107		CHURCH	RD		MOUNT PROSPECT	60056	R1	1970
08-14-401-117-0000	702		IVANHOE	LN	2B	MOUNT PROSPECT	60056	R4*	1970
08-14-401-117-0000	702		IVANHOE	LN	3A	MOUNT PROSPECT	60056	R4*	1970
08-14-401-117-0000	702		IVANHOE	LN	3B	MOUNT PROSPECT	60056	R4*	1970
08-14-401-116-0000	700		IVANHOE	LN		MOUNT PROSPECT	60056	R4*	1970
08-14-401-136-0000	704		HUNTINGTON COMMONS	RD	2A	MOUNT PROSPECT	60056	R4*	1970
08-14-401-136-0000	704		HUNTINGTON COMMONS	RD	2B	MOUNT PROSPECT	60056	R4*	1970
08-14-401-136-0000	704		HUNTINGTON COMMONS	RD	3A	MOUNT PROSPECT	60056	R4*	1970
08-14-401-136-0000	704		HUNTINGTON COMMONS	RD	3B	MOUNT PROSPECT	60056	R4*	1970
08-14-401-073-1003	1316		MALLARD	LN		MOUNT PROSPECT	60056	R4*	1970
08-14-401-073-1001	1318		MALLARD	LN		MOUNT PROSPECT	60056	R4*	1970
08-14-401-138-0000	708		HUNTINGTON COMMONS	RD		MOUNT PROSPECT	60056	R4*	1970
08-14-304-001-0000	1513		WILLOW	LN		MOUNT PROSPECT	60056	RA	1962
08-14-401-123-0000	1308		SIR LANCELOT	LN	2B	MOUNT PROSPECT	60056	R4*	1970
08-14-312-008-0000	1421		CYPRESS	DR		MOUNT PROSPECT	60056	RA	1962
08-14-311-018-0000	1408		CYPRESS	DR		MOUNT PROSPECT	60056	RA	1962
08-14-303-028-0000	1428		FERN	DR		MOUNT PROSPECT	60056	RA	1962
08-15-401-028-0000	1429	S	BUSSE	RD		MOUNT PROSPECT	60056	RA	1962
08-14-304-029-0000	1604		CATALPA	LN		MOUNT PROSPECT	60056	RA	1962
08-14-308-023-0000	1424		ROBERT	DR		MOUNT PROSPECT	60056	RA	1962
08-15-403-013-0000	1300		TAMARACK	DR		MOUNT PROSPECT	60056	RA	1962
08-15-412-013-0000	1711		WILLOW	LN		MOUNT PROSPECT	60056	RA	1962
08-15-411-001-0000	1731		CATALPA	LN		MOUNT PROSPECT	60056	RA	1962
08-15-406-016-0000	1801		CATALPA	LN		MOUNT PROSPECT	60056	RA	1962
08-14-217-011-0000	1021		NA WA TA	AV		MOUNT PROSPECT	60056	R1	1969
08-15-405-020-0000	1806		CATALPA	LN		MOUNT PROSPECT	60056	RA	1962
08-15-405-021-0000	1808		CATALPA	LN		MOUNT PROSPECT	60056	RA	1962
08-15-407-005-0000	1823		MAGNOLIA	LN		MOUNT PROSPECT	60056	RA	1962
08-15-407-004-0000	1825		MAGNOLIA	LN		MOUNT PROSPECT	60056	RA	1962
08-15-407-003-0000	1827		MAGNOLIA	LN		MOUNT PROSPECT	60056	RA	1962
08-15-407-002-0000	1829		MAGNOLIA	LN		MOUNT PROSPECT	60056	RA	1962
08-14-301-022-0000	1002		EVA	LN		MOUNT PROSPECT	60056	R1	1965
08-14-301-051-0000	1004		EVA	LN		MOUNT PROSPECT	60056	R1	1965
08-15-408-010-0000	1813		PHEASANT	TL		MOUNT PROSPECT	60056	RA	1962
08-15-408-009-0000	1815		PHEASANT	TL		MOUNT PROSPECT	60056	RA	1962
08-15-408-008-0000	1817		PHEASANT	TL		MOUNT PROSPECT	60056	RA	1962
08-14-304-010-0000	1407		WILLOW	LN		MOUNT PROSPECT	60056	RA	1962
08-14-305-003-0000	1305		ROBERT	DR		MOUNT PROSPECT	60056	RA	1962
08-14-303-022-0000	1403	S	BUSSE	RD		MOUNT PROSPECT	60056	RA	1962
08-14-304-015-0000	1304		ROBERT	DR		MOUNT PROSPECT	60056	RA	1962
08-14-308-003-0000	1405		CHESTNUT	DR		MOUNT PROSPECT	60056	RA	1962
08-14-307-024-0000	1406		CHESTNUT	DR		MOUNT PROSPECT	60056	RA	1962
08-14-306-031-0000	1441		FERN	DR		MOUNT PROSPECT	60056	RA	1962
08-15-407-012-0000	1809		MAGNOLIA	LN		MOUNT PROSPECT	60056	RA	1962
08-15-407-011-0000	1811		MAGNOLIA	LN		MOUNT PROSPECT	60056	RA	1962
08-15-410-018-0000	1704		PHEASANT	TL		MOUNT PROSPECT	60056	RA	1962
08-14-304-017-0000	1308		ROBERT	DR		MOUNT PROSPECT	60056	RA	1962
08-15-407-021-0000	1808		PHEASANT	TL		MOUNT PROSPECT	60056	RA	1962
08-14-311-008-0000	1421		CIRCLE	DR		MOUNT PROSPECT	60056	RA	1962
08-14-306-013-0000	1406		BIRCH	DR		MOUNT PROSPECT	60056	RA	1962
08-14-307-039-0000	1436		CHESTNUT	DR		MOUNT PROSPECT	60056	RA	1962
08-15-412-008-0000	1721		WILLOW	LN		MOUNT PROSPECT	60056	RA	1962
08-15-412-007-0000	1723		WILLOW	LN		MOUNT PROSPECT	60056	RA	1962

08-14-202-023-0000	1050		LINNEMAN	RD		MOUNT PROSPECT	60056	R1	1969
08-14-401-152-1001	1137		LINNEMAN	RD		MOUNT PROSPECT	60056	R2*	1970
08-15-206-011-0000	1121		OAKWOOD	DR		MOUNT PROSPECT	60056	RA	1962
08-15-206-016-0000	1120		CHERRYWOOD	DR		MOUNT PROSPECT	60056	RA	1962
08-15-412-012-0000	1713		WILLOW	LN		MOUNT PROSPECT	60056	RA	1962
08-15-405-026-0000	1818		CATALPA	LN		MOUNT PROSPECT	60056	RA	1962
08-14-317-006-0000	1100		CHURCH	RD		MOUNT PROSPECT	60056	R1	1970
08-15-410-025-0000	1718		PHEASANT	TL		MOUNT PROSPECT	60056	RA	1962
08-15-205-019-0000	1118		OAKWOOD	DR		MOUNT PROSPECT	60056	RA	1962
08-15-205-010-0000	1119		LAVERGNE	DR		MOUNT PROSPECT	60056	RA	1962
08-14-305-005-0000	1309		ROBERT	DR		MOUNT PROSPECT	60056	RA	1962
08-14-401-147-0000	1310		SIR GALAHAD	LN	1A	MOUNT PROSPECT	60056	R4*	1970
08-14-401-147-0000	1310		SIR GALAHAD	LN	1B	MOUNT PROSPECT	60056	R4*	1970
08-14-401-147-0000	1310		SIR GALAHAD	LN	2A	MOUNT PROSPECT	60056	R4*	1970
08-14-401-147-0000	1310		SIR GALAHAD	LN	2B	MOUNT PROSPECT	60056	R4*	1970
08-14-401-137-0000	706		HUNTINGTON COMMONS	RD	1B	MOUNT PROSPECT	60056	R4*	1970
08-14-401-137-0000	706		HUNTINGTON COMMONS	RD	2A	MOUNT PROSPECT	60056	R4*	1970
08-14-401-091-1003	1304		QUAIL	WK		MOUNT PROSPECT	60056	R4*	1970
08-14-401-091-1004	1306		QUAIL	WK		MOUNT PROSPECT	60056	R4*	1970
08-14-401-091-1005	1308		QUAIL	WK		MOUNT PROSPECT	60056	R4*	1970
08-14-128-010-0000	1007		CYPRESS	DR		MOUNT PROSPECT	60056	R1	1970
08-14-129-022-0000	912		PALM	DR		MOUNT PROSPECT	60056	R1	1969
08-15-205-022-0000	1112		OAKWOOD	DR		MOUNT PROSPECT	60056	RA	1962
08-14-401-146-0000	1308		SIR GALAHAD	LN	3B	MOUNT PROSPECT	60056	R4*	1970
08-14-401-126-0000	708		IVANHOE	LN	3A	MOUNT PROSPECT	60056	R4*	1970
08-14-401-126-0000	708		IVANHOE	LN	3B	MOUNT PROSPECT	60056	R4*	1970
08-14-401-076-1004	1307		MALLARD	LN		MOUNT PROSPECT	60056	R4*	1970
08-14-401-076-1005	1309		MALLARD	LN		MOUNT PROSPECT	60056	R4*	1970
08-15-208-011-0000	1123		SPRUCEWOOD	DR		MOUNT PROSPECT	60056	RA	1962
08-15-207-013-0000	1122		SPRUCEWOOD	DR		MOUNT PROSPECT	60056	RA	1962
08-14-303-010-0000	1400		FERN	DR		MOUNT PROSPECT	60056	RA	1962
08-15-400-063-0000	2076	W	ALGONQUIN	RD	3B	MOUNT PROSPECT	60056	RX	1974
08-15-405-001-0000	1831		WILLOW	LN		MOUNT PROSPECT	60056	RA	1962
08-14-303-034-0000	1440		FERN	DR		MOUNT PROSPECT	60056	RA	1962
08-14-310-007-0000	1423		ROBERT	DR		MOUNT PROSPECT	60056	RA	1962
08-14-401-152-1023	1181		LINNEMAN	RD		MOUNT PROSPECT	60056	R2*	1970
08-14-401-152-1024	1183		LINNEMAN	RD		MOUNT PROSPECT	60056	R2*	1970
08-15-208-012-0000	1220	S	BUSSE	RD		MOUNT PROSPECT	60056	RA	1962
08-15-410-030-0000	1728		PHEASANT	TL		MOUNT PROSPECT	60056	RA	1962
08-15-407-017-0000	1800		PHEASANT	TL		MOUNT PROSPECT	60056	RA	1962
08-15-410-006-0000	1719		MAGNOLIA	LN		MOUNT PROSPECT	60056	RA	1962
08-15-410-005-0000	1721		MAGNOLIA	LN		MOUNT PROSPECT	60056	RA	1962
08-15-410-004-0000	1723		MAGNOLIA	LN		MOUNT PROSPECT	60056	RA	1962
08-15-205-016-0000	1124		OAKWOOD	DR		MOUNT PROSPECT	60056	RA	1962
08-14-401-152-1029	1193		LINNEMAN	RD		MOUNT PROSPECT	60056	R2*	1970
08-14-401-152-1030	1195		LINNEMAN	RD		MOUNT PROSPECT	60056	R2*	1970
08-14-401-152-1031	1197		LINNEMAN	RD		MOUNT PROSPECT	60056	R2*	1970
08-15-407-024-0000	1814		PHEASANT	TL		MOUNT PROSPECT	60056	RA	1962
08-14-401-084-1003	832		PARTRIDGE	LN		MOUNT PROSPECT	60056	R4*	1970
08-14-401-084-1004	834		PARTRIDGE	LN		MOUNT PROSPECT	60056	R4*	1970
08-14-202-019-0000	901	W	GOLF	RD		MOUNT PROSPECT	60056	R1	1969
08-15-411-003-0000	1727		CATALPA	LN		MOUNT PROSPECT	60056	RA	1962
08-15-411-002-0000	1729		CATALPA	LN		MOUNT PROSPECT	60056	RA	1962
08-14-401-124-0000	1306		SIR LANCELOT	LN	1B	MOUNT PROSPECT	60056	R4*	1970
08-14-401-122-0000	1308		HUNT CLUB	DR	3B	MOUNT PROSPECT	60056	R4*	1970
08-14-401-118-0000	704		IVANHOE	LN	2A	MOUNT PROSPECT	60056	R4*	1970
08-15-405-008-0000	1817		WILLOW	LN		MOUNT PROSPECT	60056	RA	1962
08-14-301-033-0000	1014		EVA	LN		MOUNT PROSPECT	60056	R1	1964
08-14-301-038-0000	1007		EVA	LN		MOUNT PROSPECT	60056	R1	1965
08-14-301-037-0000	1011		EVA	LN		MOUNT PROSPECT	60056	R1	1965
08-14-301-039-0000	1401		HICKORY	DR		MOUNT PROSPECT	60056	R1	1965
08-14-316-003-0000	1105		ASH	DR		MOUNT PROSPECT	60056	R1	1970

08-14-316-004-0000	1107		ASH	DR			MOUNT PROSPECT	60056	R1	1970
08-14-318-006-0000	1105		WILLOW	LN			MOUNT PROSPECT	60056	R1	1970
08-14-318-005-0000	1107		WILLOW	LN			MOUNT PROSPECT	60056	R1	1970
08-14-318-004-0000	1109		WILLOW	LN			MOUNT PROSPECT	60056	R1	1970
08-14-318-003-0000	1111		WILLOW	LN			MOUNT PROSPECT	60056	R1	1970
08-14-318-002-0000	1113		WILLOW	LN			MOUNT PROSPECT	60056	R1	1970
08-15-410-009-0000	1713		MAGNOLIA	LN			MOUNT PROSPECT	60056	RA	1962
08-15-410-008-0000	1715		MAGNOLIA	LN			MOUNT PROSPECT	60056	RA	1962
08-15-205-003-0000	1105		LAVERGNE	DR			MOUNT PROSPECT	60056	RA	1962
08-14-218-006-0000	1018		NA WA TA	AV			MOUNT PROSPECT	60056	R1	1969
08-14-218-014-0000	1017		CHURCH	RD			MOUNT PROSPECT	60056	R1	1969
08-15-406-003-0000	1827		CATALPA	LN			MOUNT PROSPECT	60056	RA	1962
08-15-406-002-0000	1829		CATALPA	LN			MOUNT PROSPECT	60056	RA	1962
08-14-128-024-0000	1020	S	LANCASTER	AV			MOUNT PROSPECT	60056	R1	1970
08-14-306-038-0000	1427		FERN	DR			MOUNT PROSPECT	60056	RA	1962
08-14-306-023-0000	1426		BIRCH	DR			MOUNT PROSPECT	60056	RA	1962
08-15-406-012-0000	1809		CATALPA	LN			MOUNT PROSPECT	60056	RA	1962
08-14-312-002-0000	1409		CYPRESS	DR			MOUNT PROSPECT	60056	RA	1962
08-14-312-017-0000	1408		HICKORY	DR			MOUNT PROSPECT	60056	RA	1962
08-14-311-002-0000	1409		CIRCLE	DR			MOUNT PROSPECT	60056	RA	1962
08-14-129-002-0000	1003	S	LANCASTER	AV			MOUNT PROSPECT	60056	R1	1970
08-15-405-013-0000	1807		WILLOW	LN			MOUNT PROSPECT	60056	RA	1962
08-14-401-152-1008	1151		LINNEMAN	RD			MOUNT PROSPECT	60056	R2*	1970
08-15-408-004-0000	1825		PHEASANT	TL			MOUNT PROSPECT	60056	RA	1962
08-15-400-049-0000	1404	S	BUSSE	RD		2A	MOUNT PROSPECT	60056	RX	1974
08-15-206-002-0000	1103		OAKWOOD	DR			MOUNT PROSPECT	60056	RA	1962
08-15-208-001-0000	1101		SPRUCEWOOD	DR			MOUNT PROSPECT	60056	RA	1962
08-14-217-010-0000	1019		NA WA TA	AV			MOUNT PROSPECT	60056	R1	1969
08-14-202-025-0000	1028		LINNEMAN	RD			MOUNT PROSPECT	60056	R1	1970
08-14-202-021-0000	1030		LINNEMAN	RD			MOUNT PROSPECT	60056	R1	1969
08-15-407-008-0000	1817		MAGNOLIA	LN			MOUNT PROSPECT	60056	RA	1962
08-15-407-007-0000	1819		MAGNOLIA	LN			MOUNT PROSPECT	60056	RA	1962
08-15-407-006-0000	1821		MAGNOLIA	LN			MOUNT PROSPECT	60056	RA	1962
08-14-303-011-0000	1402		FERN	DR			MOUNT PROSPECT	60056	RA	1962
08-15-208-021-0000	1102	S	BUSSE	RD			MOUNT PROSPECT	60056	RA	1962
08-14-303-013-0000	1406		FERN	DR			MOUNT PROSPECT	60056	RA	1962
08-14-313-021-0000	900		COTTONWOOD	LN			MOUNT PROSPECT	60056	R2	1962
08-14-303-018-0000	1416		FERN	DR			MOUNT PROSPECT	60056	RA	1962
08-15-400-064-0000	2074	W	ALGONQUIN	RD		1A	MOUNT PROSPECT	60056	RX	1974
08-14-401-016-0000	801		HUNTINGTON COMMONS	RD			MOUNT PROSPECT	60056	R1	1964
08-14-300-016-0000	1530		DEMPSTER	ST		207	MOUNT PROSPECT	60056	R4	1962
08-14-404-007-0000	548		IDA	CT			MOUNT PROSPECT	60056	R3*	1978
08-14-404-006-0000	552		IDA	CT			MOUNT PROSPECT	60056	R3*	1978
08-14-308-008-0000	1415		CHESTNUT	DR			MOUNT PROSPECT	60056	RA	1962
08-14-401-134-0000	700		HUNTINGTON COMMONS	RD		2B	MOUNT PROSPECT	60056	R4*	1970
08-14-304-012-0000	1403		WILLOW	LN			MOUNT PROSPECT	60056	RA	1962
08-14-219-005-0000	902		PALM	DR			MOUNT PROSPECT	60056	R1	1969
08-14-219-006-0000	904		PALM	DR			MOUNT PROSPECT	60056	R1	1969
08-14-219-007-0000	906		PALM	DR			MOUNT PROSPECT	60056	R1	1969
08-15-206-015-0000	1122		CHERRYWOOD	DR			MOUNT PROSPECT	60056	RA	1962
08-14-204-006-0000	403	W	GOLF	RD			MOUNT PROSPECT	60056	B1*	1965
08-14-204-005-0000	501	W	GOLF	RD			MOUNT PROSPECT	60056	B1	1965
08-14-103-015-0000	1202		PALM	DR			MOUNT PROSPECT	60056	R1	1970
08-14-103-016-0000	1200		PALM	DR			MOUNT PROSPECT	60056	R1	1970
08-14-129-024-0000	1001	W	GOLF	RD			MOUNT PROSPECT	60056	R1	1969
08-14-129-023-0000	1003	W	GOLF	RD			MOUNT PROSPECT	60056	R1	1969
08-14-401-148-0000	1312		SIR GALAHAD	LN		3B	MOUNT PROSPECT	60056	R4*	1970
08-14-401-141-0000	714		HUNTINGTON COMMONS	RD			MOUNT PROSPECT	60056	R4*	1970
08-15-410-013-0000	1705		MAGNOLIA	LN			MOUNT PROSPECT	60056	RA	1962
08-14-401-152-1020	1175		LINNEMAN	RD			MOUNT PROSPECT	60056	R2*	1970
08-14-303-024-0000	1420		FERN	DR			MOUNT PROSPECT	60056	RA	1962
08-15-205-025-0000	1106		OAKWOOD	DR			MOUNT PROSPECT	60056	RA	1962

08-15-205-004-0000	1107		LAVERGNE	DR		MOUNT PROSPECT	60056	RA	1962
08-15-208-002-0000	1103		SPRUCEWOOD	DR		MOUNT PROSPECT	60056	RA	1962
08-15-401-010-0000	1409	S	BUSSE	RD		MOUNT PROSPECT	60056	RA	1962
08-14-306-029-0000	1438		BIRCH	DR		MOUNT PROSPECT	60056	RA	1962
08-14-305-033-0000	1408		CIRCLE	DR		MOUNT PROSPECT	60056	RA	1962
08-14-305-016-0000	1411		REDWOOD	DR		MOUNT PROSPECT	60056	RA	1962
08-14-312-012-0000	1418		HICKORY	DR		MOUNT PROSPECT	60056	RA	1962
08-14-312-007-0000	1419		CYPRESS	DR		MOUNT PROSPECT	60056	RA	1962
08-15-401-021-0000	1501	S	BUSSE	RD	1J	MOUNT PROSPECT	60056	R4	1962
08-15-401-021-0000	1501	S	BUSSE	RD	1K	MOUNT PROSPECT	60056	R4	1962
08-15-401-021-0000	1501	S	BUSSE	RD	1L	MOUNT PROSPECT	60056	R4	1962
08-23-200-027-0000	505		DEMPSTER	ST	GS	MOUNT PROSPECT	60056	R4	1978
08-15-400-073-0000	1492		BROWNSTONE	CT	202	MOUNT PROSPECT	60056	R4*	1974
08-15-400-073-0000	1492		BROWNSTONE	CT	301	MOUNT PROSPECT	60056	R4*	1974
08-14-306-035-0000	1433		FERN	DR		MOUNT PROSPECT	60056	RA	1962
08-14-303-031-0000	1434		FERN	DR		MOUNT PROSPECT	60056	RA	1962
08-14-311-017-0000	1410		CYPRESS	DR		MOUNT PROSPECT	60056	RA	1962
08-14-305-032-0000	1410		CIRCLE	DR		MOUNT PROSPECT	60056	RA	1962
08-15-401-011-0000	1411	S	BUSSE	RD		MOUNT PROSPECT	60056	RA	1962
08-15-207-011-0000	1121		CHERRYWOOD	DR		MOUNT PROSPECT	60056	RA	1962
08-15-207-014-0000	1120		SPRUCEWOOD	DR		MOUNT PROSPECT	60056	RA	1962
08-15-206-012-0000	1123		OAKWOOD	DR		MOUNT PROSPECT	60056	RA	1962
08-14-313-007-0000	1419		HICKORY	DR		MOUNT PROSPECT	60056	RA	1962
08-14-310-004-0000	1417		ROBERT	DR		MOUNT PROSPECT	60056	RA	1962
08-14-305-020-0000	1419		REDWOOD	DR		MOUNT PROSPECT	60056	RA	1962
08-14-307-029-0000	1416		CHESTNUT	DR		MOUNT PROSPECT	60056	RA	1962
08-14-307-010-0000	1417		BIRCH	DR		MOUNT PROSPECT	60056	RA	1962
08-15-410-022-0000	1712		PHEASANT	TL		MOUNT PROSPECT	60056	RA	1962
08-15-410-023-0000	1714		PHEASANT	TL		MOUNT PROSPECT	60056	RA	1962
08-15-205-013-0000	1125		LAVERGNE	DR		MOUNT PROSPECT	60056	RA	1962
08-14-401-152-1012	1159		LINNEMAN	RD		MOUNT PROSPECT	60056	R2*	1970
08-14-401-152-1013	1161		LINNEMAN	RD		MOUNT PROSPECT	60056	R2*	1970
08-15-400-063-0000	2076	W	ALGONQUIN	RD	1A	MOUNT PROSPECT	60056	RX	1974
08-15-400-063-0000	2076	W	ALGONQUIN	RD	2A	MOUNT PROSPECT	60056	RX	1974
08-14-401-076-1003	1305		MALLARD	LN		MOUNT PROSPECT	60056	R4*	1970
08-14-305-023-0000	1425		REDWOOD	DR		MOUNT PROSPECT	60056	RA	1962
08-14-311-004-0000	1413		CIRCLE	DR		MOUNT PROSPECT	60056	RA	1962
08-14-313-005-0000	1415		HICKORY	DR		MOUNT PROSPECT	60056	RA	1962
08-14-311-005-0000	1415		CIRCLE	DR		MOUNT PROSPECT	60056	RA	1962
08-14-310-016-0000	1414		REDWOOD	DR		MOUNT PROSPECT	60056	RA	1962
08-15-408-013-0000	1807		PHEASANT	TL		MOUNT PROSPECT	60056	RA	1962
08-15-408-012-0000	1809		PHEASANT	TL		MOUNT PROSPECT	60056	RA	1962
08-15-408-011-0000	1811		PHEASANT	TL		MOUNT PROSPECT	60056	RA	1962
08-15-407-022-0000	1810		PHEASANT	TL		MOUNT PROSPECT	60056	RA	1962
08-15-407-001-0000	1831		MAGNOLIA	LN		MOUNT PROSPECT	60056	RA	1962
08-15-403-023-0000	1406		TAMARACK	DR		MOUNT PROSPECT	60056	RA	1962
08-14-131-016-0000	1018		GRACE	DR		MOUNT PROSPECT	60056	R1	1970
08-14-401-089-1002	1327		DOVE	CT		MOUNT PROSPECT	60056	R4*	1970
08-15-405-016-0000	1801		WILLOW	LN		MOUNT PROSPECT	60056	RA	1962
08-15-405-015-0000	1803		WILLOW	LN		MOUNT PROSPECT	60056	RA	1962
08-15-405-028-0000	1822		CATALPA	LN		MOUNT PROSPECT	60056	RA	1962
08-15-405-029-0000	1824		CATALPA	LN		MOUNT PROSPECT	60056	RA	1962
08-15-405-030-0000	1826		CATALPA	LN		MOUNT PROSPECT	60056	RA	1962
08-14-401-089-1003	1329		DOVE	CT		MOUNT PROSPECT	60056	R4*	1970
08-14-303-014-0000	1408		FERN	DR		MOUNT PROSPECT	60056	RA	1962
08-15-411-027-0000	1720		MAGNOLIA	LN		MOUNT PROSPECT	60056	RA	1962
08-14-303-016-0000	1412		FERN	DR		MOUNT PROSPECT	60056	RA	1962
08-14-308-027-0000	1416		ROBERT	DR		MOUNT PROSPECT	60056	RA	1962
03-27-402-014-0000	1288		WHEELING	RD		MOUNT PROSPECT	60056	RX	1976
08-14-308-015-0000	1429		CHESTNUT	DR		MOUNT PROSPECT	60056	RA	1962
08-14-307-017-0000	1431		BIRCH	DR		MOUNT PROSPECT	60056	RA	1962
08-11-430-019-0000	406	W	LONNQUIST	BL		MOUNT PROSPECT	60056	RA	1925

08-11-430-018-0000	408	W	LONNQUIST	BL		MOUNT PROSPECT	60056	RA	1925
08-15-400-073-0000	1492		BROWNSTONE	CT	101	MOUNT PROSPECT	60056	R4*	1974
03-33-413-014-0000	116	N	LANCASTER	ST	1S	MOUNT PROSPECT	60056	R3	1925
08-14-307-036-0000	1430		CHESTNUT	DR		MOUNT PROSPECT	60056	RA	1962
08-14-307-018-0000	1433		BIRCH	DR		MOUNT PROSPECT	60056	RA	1962
08-14-404-012-0000	528		IDA	CT		MOUNT PROSPECT	60056	R3*	1978
03-35-309-026-0000	1003		ARDYCE	LN	2	MOUNT PROSPECT	60056	R2	1958
03-35-309-027-0000	1005		ARDYCE	LN	1	MOUNT PROSPECT	60056	R2	1958
08-14-401-110-0000	600		PICKWICK	CT	2W	MOUNT PROSPECT	60056	R4	1978
08-15-401-021-0000	1501	S	BUSSE	RD	1D	MOUNT PROSPECT	60056	R4	1962
08-15-401-029-0000	1431	S	BUSSE	RD		MOUNT PROSPECT	60056	RA	1962
08-14-306-036-0000	1431		FERN	DR		MOUNT PROSPECT	60056	RA	1962
08-14-303-030-0000	1432		FERN	DR		MOUNT PROSPECT	60056	RA	1962
08-15-406-008-0000	1817		CATALPA	LN		MOUNT PROSPECT	60056	RA	1962
08-14-307-027-0000	1412		CHESTNUT	DR		MOUNT PROSPECT	60056	RA	1962
08-14-305-007-0000	1401		ROBERT	DR		MOUNT PROSPECT	60056	RA	1962
08-15-412-002-0000	1733		WILLOW	LN		MOUNT PROSPECT	60056	RA	1962
08-15-412-001-0000	1735		WILLOW	LN		MOUNT PROSPECT	60056	RA	1962
08-15-406-024-0000	1814		MAGNOLIA	LN		MOUNT PROSPECT	60056	RA	1962
08-15-406-025-0000	1816		MAGNOLIA	LN		MOUNT PROSPECT	60056	RA	1962
08-15-406-026-0000	1818		MAGNOLIA	LN		MOUNT PROSPECT	60056	RA	1962
08-15-406-027-0000	1820		MAGNOLIA	LN		MOUNT PROSPECT	60056	RA	1962
08-15-410-011-0000	1709		MAGNOLIA	LN		MOUNT PROSPECT	60056	RA	1962
08-15-411-013-0000	1707		CATALPA	LN		MOUNT PROSPECT	60056	RA	1962
08-14-401-135-0000	702		HUNTINGTON COMMONS	RD	1B	MOUNT PROSPECT	60056	R4*	1970
08-14-401-135-0000	702		HUNTINGTON COMMONS	RD	2A	MOUNT PROSPECT	60056	R4*	1970
08-14-401-152-1028	1191		LINNEMAN	RD		MOUNT PROSPECT	60056	R2*	1970
08-14-217-008-0000	1015		NA WA TA	AV		MOUNT PROSPECT	60056	R1	1969
08-14-401-134-0000	700		HUNTINGTON COMMONS	RD	1B	MOUNT PROSPECT	60056	R4*	1970
08-14-401-134-0000	700		HUNTINGTON COMMONS	RD	2A	MOUNT PROSPECT	60056	R4*	1970
08-14-219-008-0000	908		PALM	DR		MOUNT PROSPECT	60056	R1	1969
08-15-207-012-0000	1123		CHERRYWOOD	DR		MOUNT PROSPECT	60056	RA	1962
08-15-205-008-0000	1115		LAVERGNE	DR		MOUNT PROSPECT	60056	RA	1962
08-15-208-006-0000	1111		SPRUCEWOOD	DR		MOUNT PROSPECT	60056	RA	1962
08-15-207-007-0000	1113		CHERRYWOOD	DR		MOUNT PROSPECT	60056	RA	1962
08-15-208-017-0000	1110	S	BUSSE	RD		MOUNT PROSPECT	60056	RA	1962
08-15-206-008-0000	1115		OAKWOOD	DR		MOUNT PROSPECT	60056	RA	1962
08-15-207-018-0000	1112		SPRUCEWOOD	DR		MOUNT PROSPECT	60056	RA	1962
08-15-206-019-0000	1114		CHERRYWOOD	DR		MOUNT PROSPECT	60056	RA	1962
08-14-301-048-0000	1005		WILLOW	LN		MOUNT PROSPECT	60056	R1	1970
08-14-401-135-0000	702		HUNTINGTON COMMONS	RD	3A	MOUNT PROSPECT	60056	R4*	1970
08-14-401-135-0000	702		HUNTINGTON COMMONS	RD	3B	MOUNT PROSPECT	60056	R4*	1970
08-14-401-136-0000	704		HUNTINGTON COMMONS	RD		MOUNT PROSPECT	60056	R4*	1970
08-14-401-136-0000	704		HUNTINGTON COMMONS	RD	1A	MOUNT PROSPECT	60056	R4*	1970
08-14-401-136-0000	704		HUNTINGTON COMMONS	RD	1B	MOUNT PROSPECT	60056	R4*	1970
08-14-401-139-0000	710		HUNTINGTON COMMONS	RD	2A	MOUNT PROSPECT	60056	R4*	1970
08-15-206-013-0000	1125		OAKWOOD	DR		MOUNT PROSPECT	60056	RA	1962
08-15-205-015-0000	1126		OAKWOOD	DR		MOUNT PROSPECT	60056	RA	1962
08-14-307-002-0000	1505		CATALPA	LN		MOUNT PROSPECT	60056	RA	1962
08-14-305-022-0000	1423		REDWOOD	DR		MOUNT PROSPECT	60056	RA	1962
08-14-311-009-0000	1423		CIRCLE	DR		MOUNT PROSPECT	60056	RA	1962
08-14-310-006-0000	1421		ROBERT	DR		MOUNT PROSPECT	60056	RA	1962
08-14-311-010-0000	1425		CIRCLE	DR		MOUNT PROSPECT	60056	RA	1962
08-14-401-025-0000	1213		LINNEMAN	RD		MOUNT PROSPECT	60056	R3	1970
08-15-410-003-0000	1725		MAGNOLIA	LN		MOUNT PROSPECT	60056	RA	1962
08-15-410-002-0000	1727		MAGNOLIA	LN		MOUNT PROSPECT	60056	RA	1962
08-14-303-036-0000	1444		FERN	DR		MOUNT PROSPECT	60056	RA	1962
08-15-401-036-0000	1445	S	BUSSE	RD		MOUNT PROSPECT	60056	RA	1962
08-14-401-152-1032	1199		LINNEMAN	RD		MOUNT PROSPECT	60056	R2*	1970
08-15-401-021-0000	1501	S	BUSSE	RD	1A	MOUNT PROSPECT	60056	R4	1962
08-14-400-003-0000	1111		CHURCH	RD		MOUNT PROSPECT	60056	R1	1970
08-14-401-152-1005	1145		LINNEMAN	RD		MOUNT PROSPECT	60056	R2*	1970

08-14-401-152-1006	1147		LINNEMAN	RD		MOUNT PROSPECT	60056	R2*	1970
08-14-129-013-0000	1026		CHURCH	RD		MOUNT PROSPECT	60056	R1	1969
08-15-408-003-0000	1827		PHEASANT	TL		MOUNT PROSPECT	60056	RA	1962
08-15-400-081-0000	1476		BROWNSTONE	CT		MOUNT PROSPECT	60056	R4*	1974
08-14-308-033-0000	1404		ROBERT	DR		MOUNT PROSPECT	60056	RA	1962
08-14-401-061-0000	684		PICKWICK	CT	1E	MOUNT PROSPECT	60056	R4	1978
08-14-308-028-0000	1414		ROBERT	DR		MOUNT PROSPECT	60056	RA	1962
08-14-312-013-0000	1416		HICKORY	DR		MOUNT PROSPECT	60056	RA	1962
08-14-312-006-0000	1417		CYPRESS	DR		MOUNT PROSPECT	60056	RA	1962
08-14-311-006-0000	1417		CIRCLE	DR		MOUNT PROSPECT	60056	RA	1962
08-14-313-006-0000	1417		HICKORY	DR		MOUNT PROSPECT	60056	RA	1962
08-14-310-003-0000	1415		ROBERT	DR		MOUNT PROSPECT	60056	RA	1962
08-14-310-002-0000	1413		ROBERT	DR		MOUNT PROSPECT	60056	RA	1962
08-14-305-018-0000	1415		REDWOOD	DR		MOUNT PROSPECT	60056	RA	1962
08-14-305-030-0000	1414		CIRCLE	DR		MOUNT PROSPECT	60056	RA	1962
08-14-304-020-0000	1406		CATALPA	LN		MOUNT PROSPECT	60056	RA	1962
08-14-306-002-0000	1605		CATALPA	LN		MOUNT PROSPECT	60056	RA	1962
08-15-400-063-0000	2076	W	ALGONQUIN	RD	3A	MOUNT PROSPECT	60056	RX	1974
08-15-400-064-0000	2074	W	ALGONQUIN	RD		MOUNT PROSPECT	60056	RX	1974
03-35-309-015-0000	1004		ARDYCE	LN	2	MOUNT PROSPECT	60056	R2	1958
03-35-309-016-0000	1002		ARDYCE	LN	1	MOUNT PROSPECT	60056	R2	1958
08-15-400-070-0000	1498		BROWNSTONE	CT	101	MOUNT PROSPECT	60056	R4*	1974
08-15-400-066-0000	2070	W	ALGONQUIN	RD	3B	MOUNT PROSPECT	60056	RX	1974
08-14-401-015-0000	1501		LINNEMAN	RD		MOUNT PROSPECT	60056	R1	1964
08-14-304-019-0000	1404		CATALPA	LN		MOUNT PROSPECT	60056	RA	1962
08-14-306-009-0000	1603		CATALPA	LN		MOUNT PROSPECT	60056	RA	1962
03-35-309-023-0000	905		ARDYCE	LN	1	MOUNT PROSPECT	60056	R2	1958
08-14-313-012-0000	1318		LINNEMAN	RD		MOUNT PROSPECT	60056	R2	1962
08-14-313-012-0000	1320		LINNEMAN	RD		MOUNT PROSPECT	60056	R2	1962
08-14-313-013-0000	1400		LINNEMAN	RD		MOUNT PROSPECT	60056	R2	1962
08-14-313-013-0000	1402		LINNEMAN	RD		MOUNT PROSPECT	60056	R2	1962
08-14-313-023-0000	1404		LINNEMAN	RD		MOUNT PROSPECT	60056	R2	1962
08-15-406-017-0000	1800		MAGNOLIA	LN		MOUNT PROSPECT	60056	RA	1962
08-15-406-032-0000	1830		MAGNOLIA	LN		MOUNT PROSPECT	60056	RA	1962
08-15-403-020-0000	1400		TAMARACK	DR		MOUNT PROSPECT	60056	RA	1962
08-15-403-021-0000	1402		TAMARACK	DR		MOUNT PROSPECT	60056	RA	1962
08-15-405-004-0000	1825		WILLOW	LN		MOUNT PROSPECT	60056	RA	1962
08-15-405-003-0000	1827		WILLOW	LN		MOUNT PROSPECT	60056	RA	1962
08-14-401-152-1011	1157		LINNEMAN	RD		MOUNT PROSPECT	60056	R2*	1970
08-14-401-152-1017	1169		LINNEMAN	RD		MOUNT PROSPECT	60056	R2*	1970
08-14-401-152-1018	1171		LINNEMAN	RD		MOUNT PROSPECT	60056	R2*	1970
08-14-401-152-1019	1173		LINNEMAN	RD		MOUNT PROSPECT	60056	R2*	1970
08-14-401-043-1004	1306		MALLARD	LN		MOUNT PROSPECT	60056	R4*	1970
08-15-207-015-0000	1118		SPRUCEWOOD	DR		MOUNT PROSPECT	60056	RA	1962
08-14-318-001-0000	1115		WILLOW	LN		MOUNT PROSPECT	60056	R1	1970
08-14-129-017-0000	1018		CHURCH	RD		MOUNT PROSPECT	60056	R1	1969
08-14-218-005-0000	902		WILLOW	LN		MOUNT PROSPECT	60056	R1	1969
08-15-408-002-0000	1829		PHEASANT	TL		MOUNT PROSPECT	60056	RA	1962
08-14-303-001-0000	1301	S	BUSSE	RD		MOUNT PROSPECT	60056	RA	1962
08-14-306-037-0000	1429		FERN	DR		MOUNT PROSPECT	60056	RA	1962
08-14-303-029-0000	1430		FERN	DR		MOUNT PROSPECT	60056	RA	1962
08-14-301-042-0000	1017		WILLOW	LN		MOUNT PROSPECT	60056	R1	1970
08-14-318-008-0000	1101		WILLOW	LN		MOUNT PROSPECT	60056	R1	1970
08-14-318-007-0000	1103		WILLOW	LN		MOUNT PROSPECT	60056	R1	1970
08-15-405-027-0000	1820		CATALPA	LN		MOUNT PROSPECT	60056	RA	1962
08-15-207-024-0000	1100		SPRUCEWOOD	DR		MOUNT PROSPECT	60056	RA	1962
08-14-316-005-0000	1109		ASH	DR		MOUNT PROSPECT	60056	R1	1970
08-14-316-006-0000	1111		ASH	DR		MOUNT PROSPECT	60056	R1	1970
08-14-317-005-0000	1005		ASH	DR		MOUNT PROSPECT	60056	R1	1970
08-14-301-045-0000	1011		WILLOW	LN		MOUNT PROSPECT	60056	R1	1970
08-14-128-026-0000	1013		CYPRESS	DR		MOUNT PROSPECT	60056	R1	1970
08-14-129-007-0000	1013	S	LANCASTER	AV		MOUNT PROSPECT	60056	R1	1970

08-14-128-021-0000	1014	S	LANCASTER	AV		MOUNT PROSPECT	60056	R1	1970
08-14-128-006-0000	1015		CYPRESS	DR		MOUNT PROSPECT	60056	R1	1970
08-14-129-008-0000	1015	S	LANCASTER	AV		MOUNT PROSPECT	60056	R1	1970
08-14-128-022-0000	1016	S	LANCASTER	AV		MOUNT PROSPECT	60056	R1	1970
08-14-128-005-0000	1017		CYPRESS	DR		MOUNT PROSPECT	60056	R1	1970
08-15-412-006-0000	1725		WILLOW	LN		MOUNT PROSPECT	60056	RA	1962
08-15-412-005-0000	1727		WILLOW	LN		MOUNT PROSPECT	60056	RA	1962
08-15-412-004-0000	1729		WILLOW	LN		MOUNT PROSPECT	60056	RA	1962
08-15-205-014-0000	1127		LAVERGNE	DR		MOUNT PROSPECT	60056	RA	1962
08-14-202-026-0000	1022		LINNEMAN	RD		MOUNT PROSPECT	60056	R1	1970
08-14-202-027-0000	1024		LINNEMAN	RD		MOUNT PROSPECT	60056	R1	1970
08-15-405-031-0000	1828		CATALPA	LN		MOUNT PROSPECT	60056	RA	1962
08-14-310-010-0000	1426		REDWOOD	DR		MOUNT PROSPECT	60056	RA	1962
08-14-310-009-0000	1427		ROBERT	DR		MOUNT PROSPECT	60056	RA	1962
08-14-303-035-0000	1442		FERN	DR		MOUNT PROSPECT	60056	RA	1962
08-15-407-023-0000	1812		PHEASANT	TL		MOUNT PROSPECT	60056	RA	1962
08-15-409-009-0000	1715		PHEASANT	TL		MOUNT PROSPECT	60056	RA	1962
08-14-301-052-0000	1006		EVA	LN		MOUNT PROSPECT	60056	R1	1965
08-14-301-030-0000	1008		EVA	LN		MOUNT PROSPECT	60056	R1	1965
08-14-301-031-0000	1010		EVA	LN		MOUNT PROSPECT	60056	R1	1965
08-15-407-028-0000	1822		PHEASANT	TL		MOUNT PROSPECT	60056	RA	1962
08-15-400-056-0000	2084	W	ALGONQUIN	RD	3A	MOUNT PROSPECT	60056	RX	1974
08-15-400-054-0000	2088	W	ALGONQUIN	RD	1B	MOUNT PROSPECT	60056	RX	1974
08-15-400-054-0000	2088	W	ALGONQUIN	RD	3B	MOUNT PROSPECT	60056	RX	1974
08-14-401-152-1014	1163		LINNEMAN	RD		MOUNT PROSPECT	60056	R2*	1970
08-14-401-152-1015	1165		LINNEMAN	RD		MOUNT PROSPECT	60056	R2*	1970
08-14-304-016-0000	1306		ROBERT	DR		MOUNT PROSPECT	60056	RA	1962
08-15-400-073-0000	1492		BROWNSTONE	CT		MOUNT PROSPECT	60056	R4*	1974
08-15-409-016-0000	1701		PHEASANT	TL		MOUNT PROSPECT	60056	RA	1962
08-15-401-021-0000	1501	S	BUSSE	RD	1F	MOUNT PROSPECT	60056	R4	1962
08-15-401-024-0000	1421	S	BUSSE	RD		MOUNT PROSPECT	60056	RA	1962
08-14-306-041-0000	1421		FERN	DR		MOUNT PROSPECT	60056	RA	1962
08-15-407-009-0000	1815		MAGNOLIA	LN		MOUNT PROSPECT	60056	RA	1962
03-34-410-043-0000	11	N	MAIN	ST	1NE	MOUNT PROSPECT	60056	B5	1917
03-34-410-043-0000	11	N	MAIN	ST	1NW	MOUNT PROSPECT	60056	B5	1917
08-15-400-056-0000	2084	W	ALGONQUIN	RD	3B	MOUNT PROSPECT	60056	RX	1974
08-11-428-010-0000	506	W	LONNQUIST	BL		MOUNT PROSPECT	60056	RA	1925
08-15-400-077-0000	1484		BROWNSTONE	CT	102	MOUNT PROSPECT	60056	R4*	1974
08-15-400-078-0000	1482		BROWNSTONE	CT	201	MOUNT PROSPECT	60056	R4*	1974
08-15-400-078-0000	1482		BROWNSTONE	CT		MOUNT PROSPECT	60056	R4*	1974
08-15-400-078-0000	1482		BROWNSTONE	CT	101	MOUNT PROSPECT	60056	R4*	1974
08-15-409-003-0000	1727		PHEASANT	TL		MOUNT PROSPECT	60056	RA	1962
08-15-408-001-0000	1835		PHEASANT	TL		MOUNT PROSPECT	60056	RA	1962
08-14-306-027-0000	1434		BIRCH	DR		MOUNT PROSPECT	60056	RA	1962
08-14-312-010-0000	1422		HICKORY	DR		MOUNT PROSPECT	60056	RA	1962
08-14-401-115-0000	607		PICKWICK	CT	1	MOUNT PROSPECT	60056	R4	1978
08-14-401-115-0000	607		PICKWICK	CT	2	MOUNT PROSPECT	60056	R4	1978
08-14-401-115-0000	607		PICKWICK	CT	G	MOUNT PROSPECT	60056	R4	1978
08-14-311-007-0000	1419		CIRCLE	DR		MOUNT PROSPECT	60056	RA	1962
08-15-211-035-0000	1828		WILLOW	LN		MOUNT PROSPECT	60056	RA	1962
08-15-211-036-0000	1830		WILLOW	LN		MOUNT PROSPECT	60056	RA	1962
08-14-114-001-0000	1407		PALM	DR		MOUNT PROSPECT	60056	R1	1970
08-14-112-028-0000	1103	S	BUSSE	RD		MOUNT PROSPECT	60056	R1	1970
08-14-114-002-0000	1405		PALM	DR		MOUNT PROSPECT	60056	R1	1970
08-14-114-024-0000	1201		BIRCH	DR		MOUNT PROSPECT	60056	R1	1970
08-14-114-012-0000	1200		ROBERT	DR		MOUNT PROSPECT	60056	R1	1970
08-14-113-013-0000	1202		BIRCH	DR		MOUNT PROSPECT	60056	R1	1970
08-14-131-009-0000	1021		BEECHWOOD	DR		MOUNT PROSPECT	60056	R1	1970
08-14-301-050-0000	1001		WILLOW	LN		MOUNT PROSPECT	60056	R1	1970
08-14-401-098-0000	1022		HUNT CLUB	DR		MOUNT PROSPECT	60056	R4*	1967
08-14-401-099-0000	1024		HUNT CLUB	DR		MOUNT PROSPECT	60056	R4*	1967
08-14-218-008-0000	901		PALM	DR		MOUNT PROSPECT	60056	R1	1969

08-14-129-020-0000	1012		CHURCH	RD		MOUNT PROSPECT	60056	R1	1969
08-14-217-007-0000	1013		NA WA TA	AV		MOUNT PROSPECT	60056	R1	1969
08-14-401-123-0000	1308		SIR LANCELOT	LN	1B	MOUNT PROSPECT	60056	R4*	1970
08-15-208-008-0000	1115		SPRUCEWOOD	DR		MOUNT PROSPECT	60056	RA	1962
08-14-401-139-0000	710		HUNTINGTON COMMONS	RD	1B	MOUNT PROSPECT	60056	R4*	1970
08-14-307-037-0000	1432		CHESTNUT	DR		MOUNT PROSPECT	60056	RA	1962
08-14-306-042-0000	1419		FERN	DR		MOUNT PROSPECT	60056	RA	1962
08-15-401-021-0000	1501	S	BUSSE	RD	1E	MOUNT PROSPECT	60056	R4	1962
08-14-307-020-0000	1437		BIRCH	DR		MOUNT PROSPECT	60056	RA	1962
08-14-401-118-0000	704		IVANHOE	LN		MOUNT PROSPECT	60056	R4*	1970
08-14-401-128-0000	712		IVANHOE	LN		MOUNT PROSPECT	60056	R4*	1970
08-14-401-128-0000	712		IVANHOE	LN	3A	MOUNT PROSPECT	60056	R4*	1970
08-14-401-128-0000	712		IVANHOE	LN	3B	MOUNT PROSPECT	60056	R4*	1970
08-14-401-127-0000	710		IVANHOE	LN		MOUNT PROSPECT	60056	R4*	1970
08-15-412-034-0000	1730		CATALPA	LN		MOUNT PROSPECT	60056	RA	1962
08-15-412-035-0000	1732		CATALPA	LN		MOUNT PROSPECT	60056	RA	1962
08-14-308-019-0000	1401		CATALPA	LN		MOUNT PROSPECT	60056	RA	1962
08-14-307-004-0000	1405		BIRCH	DR		MOUNT PROSPECT	60056	RA	1962
08-14-303-015-0000	1410		FERN	DR		MOUNT PROSPECT	60056	RA	1962
08-14-306-021-0000	1422		BIRCH	DR		MOUNT PROSPECT	60056	RA	1962
08-14-307-032-0000	1422		CHESTNUT	DR		MOUNT PROSPECT	60056	RA	1962
08-14-308-011-0000	1421		CHESTNUT	DR		MOUNT PROSPECT	60056	RA	1962
08-14-307-016-0000	1429		BIRCH	DR		MOUNT PROSPECT	60056	RA	1962
08-14-306-025-0000	1430		BIRCH	DR		MOUNT PROSPECT	60056	RA	1962
08-15-400-073-0000	1492		BROWNSTONE	CT	102	MOUNT PROSPECT	60056	R4*	1974
08-15-400-073-0000	1492		BROWNSTONE	CT	201	MOUNT PROSPECT	60056	R4*	1974
08-14-300-005-0000	1500		REDWOOD	DR		MOUNT PROSPECT	60056	R1	1962
08-14-302-006-0000	1504		LINNEMAN	RD		MOUNT PROSPECT	60056	R1	1963
08-14-305-026-0000	1422		CIRCLE	DR		MOUNT PROSPECT	60056	RA	1962
08-14-401-152-1026	1187		LINNEMAN	RD		MOUNT PROSPECT	60056	R2*	1970
08-14-401-152-1027	1189		LINNEMAN	RD		MOUNT PROSPECT	60056	R2*	1970
08-14-400-002-0000	1100		LINNEMAN	RD		MOUNT PROSPECT	60056	RX	1970
08-15-412-015-0000	1707		WILLOW	LN		MOUNT PROSPECT	60056	RA	1962
08-15-412-014-0000	1709		WILLOW	LN		MOUNT PROSPECT	60056	RA	1962
08-14-304-021-0000	1408		CATALPA	LN		MOUNT PROSPECT	60056	RA	1962
08-15-400-051-0000	2082	W	ALGONQUIN	RD	2B	MOUNT PROSPECT	60056	RX	1974
08-15-409-005-0000	1723		PHEASANT	TL		MOUNT PROSPECT	60056	RA	1962
08-15-409-004-0000	1725		PHEASANT	TL		MOUNT PROSPECT	60056	RA	1962
08-14-404-014-0000	520		IDA	CT	2	MOUNT PROSPECT	60056	R3*	1978
08-14-313-016-0000	1414		LINNEMAN	RD		MOUNT PROSPECT	60056	R2	1962
08-15-400-063-0000	2076	W	ALGONQUIN	RD	2B	MOUNT PROSPECT	60056	RX	1974
08-15-400-057-0000	2100	W	ALGONQUIN	RD	3B	MOUNT PROSPECT	60056	RX	1974
08-15-401-012-0000	1413	S	BUSSE	RD		MOUNT PROSPECT	60056	RA	1962
08-14-307-005-0000	1407		BIRCH	DR		MOUNT PROSPECT	60056	RA	1962
08-15-400-059-0000	2096	W	ALGONQUIN	RD		MOUNT PROSPECT	60056	RX	1974
08-15-400-058-0000	2098	W	ALGONQUIN	RD		MOUNT PROSPECT	60056	RX	1974
08-15-400-057-0000	2100	W	ALGONQUIN	RD		MOUNT PROSPECT	60056	RX	1974
08-15-400-061-0000	2092	W	ALGONQUIN	RD	1B	MOUNT PROSPECT	60056	RX	1974
08-15-400-061-0000	2092	W	ALGONQUIN	RD	2A	MOUNT PROSPECT	60056	RX	1974
08-15-400-061-0000	2092	W	ALGONQUIN	RD	2B	MOUNT PROSPECT	60056	RX	1974
08-15-400-061-0000	2092	W	ALGONQUIN	RD	3A	MOUNT PROSPECT	60056	RX	1974
08-14-401-047-0000	660		DEMPSTER	ST	GE	MOUNT PROSPECT	60056	R4	1978
08-23-200-022-0000	515		DEMPSTER	ST	1S	MOUNT PROSPECT	60056	R4	1978
08-14-401-062-0000	672		PICKWICK	CT	2E	MOUNT PROSPECT	60056	R4	1978
08-15-401-021-0000	1501	S	BUSSE	RD	1G	MOUNT PROSPECT	60056	R4	1962
08-15-401-021-0000	1501	S	BUSSE	RD	1H	MOUNT PROSPECT	60056	R4	1962
08-14-307-026-0000	1410		CHESTNUT	DR		MOUNT PROSPECT	60056	RA	1962
08-15-407-027-0000	1820		PHEASANT	TL		MOUNT PROSPECT	60056	RA	1962
08-14-202-020-0000	901	W	GOLF	RD		MOUNT PROSPECT	60056	R1	1969
08-14-129-001-0000	1001	S	LANCASTER	AV		MOUNT PROSPECT	60056	R1	1970
08-14-128-014-0000	1000	S	LANCASTER	AV		MOUNT PROSPECT	60056	R1	1970
08-15-410-012-0000	1707		MAGNOLIA	LN		MOUNT PROSPECT	60056	RA	1962

08-14-303-037-0000	1307	S	BUSSE	RD		MOUNT PROSPECT	60056	RA	1962
08-15-403-024-0000	1408		TAMARACK	DR		MOUNT PROSPECT	60056	RA	1962
08-11-430-020-0000	404	W	LONNQUIST	BL		MOUNT PROSPECT	60056	RA	1925
08-14-301-056-0000	1210		LINNEMAN	RD		MOUNT PROSPECT	60056	RX	1970
08-14-301-023-0000	1013		EVA	LN		MOUNT PROSPECT	60056	R1	1964
08-14-310-011-0000	1424		REDWOOD	DR		MOUNT PROSPECT	60056	RA	1962
08-14-307-006-0000	1409		BIRCH	DR		MOUNT PROSPECT	60056	RA	1962
08-14-305-010-0000	1407		ROBERT	DR		MOUNT PROSPECT	60056	RA	1962
08-14-306-015-0000	1410		BIRCH	DR		MOUNT PROSPECT	60056	RA	1962
08-14-306-008-0000	1415		FERN	DR		MOUNT PROSPECT	60056	RA	1962
08-14-301-024-0000	1401		CYPRESS	DR		MOUNT PROSPECT	60056	R1	1964
08-15-400-063-0000	2076	W	ALGONQUIN	RD	1B	MOUNT PROSPECT	60056	RX	1974
08-14-301-036-0000	1400		HICKORY	DR		MOUNT PROSPECT	60056	R1	1965
08-14-307-003-0000	1403		BIRCH	DR		MOUNT PROSPECT	60056	RA	1962
08-14-304-004-0000	1507		WILLOW	LN		MOUNT PROSPECT	60056	RA	1962
08-14-304-005-0000	1505		WILLOW	LN		MOUNT PROSPECT	60056	RA	1962
08-14-303-007-0000	1304		FERN	DR		MOUNT PROSPECT	60056	RA	1962
08-14-304-006-0000	1503		WILLOW	LN		MOUNT PROSPECT	60056	RA	1962
08-14-311-001-0000	1407		CIRCLE	DR		MOUNT PROSPECT	60056	RA	1962
08-14-308-032-0000	1406		ROBERT	DR		MOUNT PROSPECT	60056	RA	1962
03-27-402-012-0000	1284		WHEELING	RD		MOUNT PROSPECT	60056	RX	1976
03-35-309-034-0000	1201		ARDYCE	LN	1	MOUNT PROSPECT	60056	R2	1958
03-35-309-034-0000	1201		ARDYCE	LN	2	MOUNT PROSPECT	60056	R2	1958
03-35-309-035-0000	1203		ARDYCE	LN	1	MOUNT PROSPECT	60056	R2	1958
08-11-427-014-0000	602	W	LONNQUIST	BL		MOUNT PROSPECT	60056	RA	1925
08-15-405-023-0000	1812		CATALPA	LN		MOUNT PROSPECT	60056	RA	1962
08-15-405-024-0000	1814		CATALPA	LN		MOUNT PROSPECT	60056	RA	1962
08-15-405-025-0000	1816		CATALPA	LN		MOUNT PROSPECT	60056	RA	1962
08-15-405-032-0000	1830		CATALPA	LN		MOUNT PROSPECT	60056	RA	1962
08-15-403-015-0000	1304		TAMARACK	DR		MOUNT PROSPECT	60056	RA	1962
08-15-403-016-0000	1306		TAMARACK	DR		MOUNT PROSPECT	60056	RA	1962
08-15-411-016-0000	1701		CATALPA	LN		MOUNT PROSPECT	60056	RA	1962
08-15-411-015-0000	1703		CATALPA	LN		MOUNT PROSPECT	60056	RA	1962
08-15-205-020-0000	1116		OAKWOOD	DR		MOUNT PROSPECT	60056	RA	1962
08-15-205-009-0000	1117		LAVERGNE	DR		MOUNT PROSPECT	60056	RA	1962
08-15-208-007-0000	1113		SPRUCEWOOD	DR		MOUNT PROSPECT	60056	RA	1962
08-15-207-008-0000	1115		CHERRYWOOD	DR		MOUNT PROSPECT	60056	RA	1962
08-15-205-018-0000	1120		OAKWOOD	DR		MOUNT PROSPECT	60056	RA	1962
08-14-304-018-0000	1402		CATALPA	LN		MOUNT PROSPECT	60056	RA	1962
08-14-306-010-0000	1601		CATALPA	LN		MOUNT PROSPECT	60056	RA	1962
08-14-307-038-0000	1434		CHESTNUT	DR		MOUNT PROSPECT	60056	RA	1962
08-14-307-019-0000	1435		BIRCH	DR		MOUNT PROSPECT	60056	RA	1962
08-14-308-017-0000	1433		CHESTNUT	DR		MOUNT PROSPECT	60056	RA	1962
08-14-306-028-0000	1436		BIRCH	DR		MOUNT PROSPECT	60056	RA	1962
08-14-404-015-0000	516		IDA	CT		MOUNT PROSPECT	60056	R3*	1978
08-14-401-110-0000	600		PICKWICK	CT		MOUNT PROSPECT	60056	R4	1978
08-14-301-057-0000	1208		LINNEMAN	RD		MOUNT PROSPECT	60056	RX	1970
08-14-313-008-0000	1421		HICKORY	DR		MOUNT PROSPECT	60056	RA	1962
08-14-404-008-0000	544		IDA	CT	G	MOUNT PROSPECT	60056	R3*	1978
08-15-407-018-0000	1802		PHEASANT	TL		MOUNT PROSPECT	60056	RA	1962
08-15-407-019-0000	1804		PHEASANT	TL		MOUNT PROSPECT	60056	RA	1962
08-15-407-020-0000	1806		PHEASANT	TL		MOUNT PROSPECT	60056	RA	1962
08-15-409-015-0000	1703		PHEASANT	TL		MOUNT PROSPECT	60056	RA	1962
08-14-303-025-0000	1422		FERN	DR		MOUNT PROSPECT	60056	RA	1962
08-15-401-025-0000	1423	S	BUSSE	RD		MOUNT PROSPECT	60056	RA	1962
08-14-306-040-0000	1423		FERN	DR		MOUNT PROSPECT	60056	RA	1962
08-14-401-110-0000	600		PICKWICK	CT	2E	MOUNT PROSPECT	60056	R4	1978
08-14-306-001-0000	1607		CATALPA	LN		MOUNT PROSPECT	60056	RA	1962
08-15-400-060-0000	2094	W	ALGONQUIN	RD	3A	MOUNT PROSPECT	60056	RX	1974
08-15-400-060-0000	2094	W	ALGONQUIN	RD	3B	MOUNT PROSPECT	60056	RX	1974
08-15-400-056-0000	2084	W	ALGONQUIN	RD	1A	MOUNT PROSPECT	60056	RX	1974
08-14-300-007-0000	1503		REDWOOD	DR		MOUNT PROSPECT	60056	R4	1962

08-15-412-031-0000	1724		CATALPA	LN		MOUNT PROSPECT	60056	RA	1962
08-15-412-032-0000	1726		CATALPA	LN		MOUNT PROSPECT	60056	RA	1962
08-15-412-033-0000	1728		CATALPA	LN		MOUNT PROSPECT	60056	RA	1962
08-14-310-008-0000	1425		ROBERT	DR		MOUNT PROSPECT	60056	RA	1962
08-15-407-025-0000	1816		PHEASANT	TL		MOUNT PROSPECT	60056	RA	1962
08-15-407-026-0000	1818		PHEASANT	TL		MOUNT PROSPECT	60056	RA	1962
08-14-311-012-0000	1420		CYPRESS	DR		MOUNT PROSPECT	60056	RA	1962
08-14-305-027-0000	1420		CIRCLE	DR		MOUNT PROSPECT	60056	RA	1962
08-14-310-013-0000	1420		REDWOOD	DR		MOUNT PROSPECT	60056	RA	1962
08-14-308-025-0000	1420		ROBERT	DR		MOUNT PROSPECT	60056	RA	1962
08-14-310-017-0000	1412		REDWOOD	DR		MOUNT PROSPECT	60056	RA	1962
08-14-305-024-0000	1427		REDWOOD	DR		MOUNT PROSPECT	60056	RA	1962
08-14-308-022-0000	1426		ROBERT	DR		MOUNT PROSPECT	60056	RA	1962
08-14-303-026-0000	1424		FERN	DR		MOUNT PROSPECT	60056	RA	1962
08-14-311-011-0000	1422		CYPRESS	DR		MOUNT PROSPECT	60056	RA	1962
08-14-310-012-0000	1422		REDWOOD	DR		MOUNT PROSPECT	60056	RA	1962
08-14-308-024-0000	1422		ROBERT	DR		MOUNT PROSPECT	60056	RA	1962
08-14-401-050-0000	624		DEMPSTER	ST		MOUNT PROSPECT	60056	R4	1978
03-27-403-055-0000	505		DOGWOOD	LN	201	MOUNT PROSPECT	60056	RX	1976
03-27-403-055-0000	505		DOGWOOD	LN	202	MOUNT PROSPECT	60056	RX	1976
03-33-413-014-0000	116	N	LANCASTER	ST	2S	MOUNT PROSPECT	60056	R3	1925
03-33-413-015-0000	116	N	LANCASTER	ST	1N	MOUNT PROSPECT	60056	R3	1925
03-33-413-015-0000	116	N	LANCASTER	ST	1S	MOUNT PROSPECT	60056	R3	1925
03-33-413-015-0000	116	N	LANCASTER	ST	2N	MOUNT PROSPECT	60056	R3	1925
03-33-413-040-0000	1107	W	PROSPECT	AV	3	MOUNT PROSPECT	60056	R3	1925
08-14-313-017-0000	1418		LINNEMAN	RD		MOUNT PROSPECT	60056	R2	1962
08-14-305-021-0000	1421		REDWOOD	DR		MOUNT PROSPECT	60056	RA	1962
08-14-306-019-0000	1418		BIRCH	DR		MOUNT PROSPECT	60056	RA	1962
08-15-401-008-0000	1405	S	BUSSE	RD		MOUNT PROSPECT	60056	RA	1962
08-14-305-004-0000	1307		ROBERT	DR		MOUNT PROSPECT	60056	RA	1962
08-14-305-034-0000	1406		CIRCLE	DR		MOUNT PROSPECT	60056	RA	1962
08-14-404-009-0000	540		IDA	CT	2	MOUNT PROSPECT	60056	R3*	1978
08-15-401-033-0000	1439	S	BUSSE	RD		MOUNT PROSPECT	60056	RA	1962
08-14-401-061-0000	684		PICKWICK	CT	1W	MOUNT PROSPECT	60056	R4	1978
08-15-411-029-0000	1724		MAGNOLIA	LN		MOUNT PROSPECT	60056	RA	1962
08-15-411-030-0000	1726		MAGNOLIA	LN		MOUNT PROSPECT	60056	RA	1962
08-15-411-031-0000	1728		MAGNOLIA	LN		MOUNT PROSPECT	60056	RA	1962
03-34-410-052-0000	7	N	MAIN	ST	1SW	MOUNT PROSPECT	60056	B5	1917
08-15-400-074-0000	1490		BROWNSTONE	CT	202	MOUNT PROSPECT	60056	R4*	1974
08-14-401-018-0000	420		DEMPSTER	ST		MOUNT PROSPECT	60056	CR	1964
08-15-400-077-0000	1484		BROWNSTONE	CT	201	MOUNT PROSPECT	60056	R4*	1974
08-15-400-077-0000	1484		BROWNSTONE	CT	202	MOUNT PROSPECT	60056	R4*	1974
08-15-400-077-0000	1484		BROWNSTONE	CT	301	MOUNT PROSPECT	60056	R4*	1974
08-14-401-062-0000	672		PICKWICK	CT	2W	MOUNT PROSPECT	60056	R4	1978
08-14-401-062-0000	672		PICKWICK	CT	GE	MOUNT PROSPECT	60056	R4	1978
08-14-401-062-0000	672		PICKWICK	CT	GW	MOUNT PROSPECT	60056	R4	1978
03-27-100-027-1002	264		WIMBOLTON	DR		MOUNT PROSPECT	60056	R1*	1964
08-14-305-015-0000	1409		REDWOOD	DR		MOUNT PROSPECT	60056	RA	1962
08-14-305-014-0000	1407		REDWOOD	DR		MOUNT PROSPECT	60056	RA	1962
08-14-305-013-0000	1405		REDWOOD	DR		MOUNT PROSPECT	60056	RA	1962
08-14-305-012-0000	1403		REDWOOD	DR		MOUNT PROSPECT	60056	RA	1962
08-14-306-043-0000	1417		FERN	DR		MOUNT PROSPECT	60056	RA	1962
08-14-303-023-0000	1418		FERN	DR		MOUNT PROSPECT	60056	RA	1962
08-15-401-023-0000	1419	S	BUSSE	RD		MOUNT PROSPECT	60056	RA	1962
08-15-401-030-0000	1433	S	BUSSE	RD		MOUNT PROSPECT	60056	RA	1962
08-15-407-031-0000	1828		PHEASANT	TL		MOUNT PROSPECT	60056	RA	1962
08-15-407-032-0000	1830		PHEASANT	TL		MOUNT PROSPECT	60056	RA	1962
08-15-403-025-0000	1410		TAMARACK	DR		MOUNT PROSPECT	60056	RA	1962
08-12-222-021-0000	668	E	NORTHWEST	HW	5	MOUNT PROSPECT	60056	B5	1917
08-23-200-027-0000	505		DEMPSTER	ST	1S	MOUNT PROSPECT	60056	R4	1978
08-23-200-027-0000	505		DEMPSTER	ST	2N	MOUNT PROSPECT	60056	R4	1978
08-23-200-027-0000	505		DEMPSTER	ST	GN	MOUNT PROSPECT	60056	R4	1978

08-14-308-009-0000	1417		CHESTNUT	DR			MOUNT PROSPECT	60056	RA	1962
08-14-301-018-0000	1206		LINNEMAN	RD			MOUNT PROSPECT	60056	RX	1970
08-14-301-055-0000	1007		EVA	LN			MOUNT PROSPECT	60056	RX	1965
08-14-311-013-0000	1418		CYPRESS	DR			MOUNT PROSPECT	60056	RA	1962
08-14-310-014-0000	1418		REDWOOD	DR			MOUNT PROSPECT	60056	RA	1962
08-15-206-014-0000	1124		CHERRYWOOD	DR			MOUNT PROSPECT	60056	RA	1962
08-14-401-152-1021	1177		LINNEMAN	RD			MOUNT PROSPECT	60056	R2*	1970
08-14-305-028-0000	1418		CIRCLE	DR			MOUNT PROSPECT	60056	RA	1962
08-11-431-020-0000	718	S	ELMHURST	RD			MOUNT PROSPECT	60056	RA	1925
08-14-401-066-0000	624		PICKWICK	CT		GW	MOUNT PROSPECT	60056	R4	1978
08-14-401-066-0000	624		PICKWICK	CT			MOUNT PROSPECT	60056	R4	1978
03-35-309-006-0000	1004		CALLERO	CR		2	MOUNT PROSPECT	60056	R2	1976
03-35-309-005-0000	1006		CALLERO	CR		1	MOUNT PROSPECT	60056	R2	1976
03-35-309-005-0000	1006		CALLERO	CR		2	MOUNT PROSPECT	60056	R2	1976
03-35-309-009-0000	1001		CALLERO	CR		1	MOUNT PROSPECT	60056	R2	1976
03-35-309-009-0000	1001		CALLERO	CR		2	MOUNT PROSPECT	60056	R2	1976
08-11-428-011-0000	504	W	LONNQUIST	BL			MOUNT PROSPECT	60056	RA	1925
08-14-303-033-0000	1438		FERN	DR			MOUNT PROSPECT	60056	RA	1962
08-14-401-061-0000	684		PICKWICK	CT		2E	MOUNT PROSPECT	60056	R4	1978
08-23-201-052-0000	353		HAWTHORNE	CR		5	MOUNT PROSPECT	60056	R4*	1969
03-35-308-001-0000	309		CATINO	CT		1	MOUNT PROSPECT	60056	R2	1976
08-14-404-016-0000	512		IDA	CT		2	MOUNT PROSPECT	60056	R3*	1978
08-14-404-016-0000	512		IDA	CT		G	MOUNT PROSPECT	60056	R3*	1978
08-14-301-032-0000	1012		EVA	LN			MOUNT PROSPECT	60056	R1	1964
08-15-410-014-0000	1703		MAGNOLIA	LN			MOUNT PROSPECT	60056	RA	1962
08-14-303-027-0000	1426		FERN	DR			MOUNT PROSPECT	60056	RA	1962
08-15-401-027-0000	1427	S	BUSSE	RD			MOUNT PROSPECT	60056	RA	1962
08-15-400-054-0000	2088	W	ALGONQUIN	RD		2B	MOUNT PROSPECT	60056	RX	1974
03-27-402-011-0000	1282		WHEELING	RD			MOUNT PROSPECT	60056	RX	1976
08-14-404-014-0000	520		IDA	CT		G	MOUNT PROSPECT	60056	R3*	1978
08-14-404-011-0000	532		IDA	CT			MOUNT PROSPECT	60056	R3*	1978
08-15-400-073-0000	1492		BROWNSTONE	CT		302	MOUNT PROSPECT	60056	R4*	1974
08-15-400-072-0000	1494		BROWNSTONE	CT			MOUNT PROSPECT	60056	R4*	1974
08-15-400-071-0000	1496		BROWNSTONE	CT			MOUNT PROSPECT	60056	R4*	1974
08-15-401-035-0000	1443	S	BUSSE	RD			MOUNT PROSPECT	60056	RA	1962
08-15-400-078-0000	1482		BROWNSTONE	CT		302	MOUNT PROSPECT	60056	R4*	1974
08-15-400-077-0000	1484		BROWNSTONE	CT			MOUNT PROSPECT	60056	R4*	1974
08-15-400-077-0000	1484		BROWNSTONE	CT		101	MOUNT PROSPECT	60056	R4*	1974
08-14-313-022-0000	902		COTTONWOOD	LN			MOUNT PROSPECT	60056	R2	1962
08-14-405-008-0000	542		DEMPSTER	ST		G	MOUNT PROSPECT	60056	R3*	1978
08-15-400-054-0000	2088	W	ALGONQUIN	RD			MOUNT PROSPECT	60056	RX	1974
08-15-400-053-0000	2078	W	ALGONQUIN	RD			MOUNT PROSPECT	60056	RX	1974
08-15-410-016-0000	1700		PHEASANT	TL			MOUNT PROSPECT	60056	RA	1962
08-15-410-017-0000	1702		PHEASANT	TL			MOUNT PROSPECT	60056	RA	1962
08-14-307-001-0000	1507		CATALPA	LN			MOUNT PROSPECT	60056	RA	1962
08-14-305-025-0000	1424		CIRCLE	DR			MOUNT PROSPECT	60056	RA	1962
08-14-401-152-1003	1141		LINNEMAN	RD			MOUNT PROSPECT	60056	R2*	1970
08-14-401-152-1004	1143		LINNEMAN	RD			MOUNT PROSPECT	60056	R2*	1970
08-14-308-031-0000	1408		ROBERT	DR			MOUNT PROSPECT	60056	RA	1962
08-14-312-003-0000	1411		CYPRESS	DR			MOUNT PROSPECT	60056	RA	1962
08-11-425-015-0000	806	W	LONNQUIST	BL			MOUNT PROSPECT	60056	RA	1925
08-11-424-016-0000	727		WE GO	TL			MOUNT PROSPECT	60056	RA	1925
08-11-424-017-0000	727		WE GO	TL			MOUNT PROSPECT	60056	RA	1925
08-15-400-059-0000	2096	W	ALGONQUIN	RD		3A	MOUNT PROSPECT	60056	RX	1974
08-15-400-059-0000	2096	W	ALGONQUIN	RD		3B	MOUNT PROSPECT	60056	RX	1974
08-14-401-059-0000	613		PICKWICK	CT		2A	MOUNT PROSPECT	60056	R4	1978
03-35-309-007-0000	1002		CALLERO	CR		2	MOUNT PROSPECT	60056	R2	1976
08-14-405-005-0000	543		IDA	CT		1	MOUNT PROSPECT	60056	R3*	1978
08-14-405-005-0000	543		IDA	CT		2	MOUNT PROSPECT	60056	R3*	1978
08-14-310-001-0000	1411		ROBERT	DR			MOUNT PROSPECT	60056	RA	1962
08-14-305-031-0000	1412		CIRCLE	DR			MOUNT PROSPECT	60056	RA	1962
08-14-308-029-0000	1412		ROBERT	DR			MOUNT PROSPECT	60056	RA	1962

08-14-312-014-0000	1414		HICKORY	DR		MOUNT PROSPECT	60056	RA	1962
08-14-312-005-0000	1415		CYPRESS	DR		MOUNT PROSPECT	60056	RA	1962
08-15-400-071-0000	1496		BROWNSTONE	CT	101	MOUNT PROSPECT	60056	R4*	1974
08-15-400-071-0000	1496		BROWNSTONE	CT	102	MOUNT PROSPECT	60056	R4*	1974
08-15-400-071-0000	1496		BROWNSTONE	CT	201	MOUNT PROSPECT	60056	R4*	1974
08-15-400-071-0000	1496		BROWNSTONE	CT	202	MOUNT PROSPECT	60056	R4*	1974
08-15-400-071-0000	1496		BROWNSTONE	CT	301	MOUNT PROSPECT	60056	R4*	1974
08-14-310-005-0000	1419		ROBERT	DR		MOUNT PROSPECT	60056	RA	1962
08-15-400-056-0000	2084	W	ALGONQUIN	RD		MOUNT PROSPECT	60056	RX	1974
08-23-200-040-0000	551		DEMPSTER	ST	2S	MOUNT PROSPECT	60056	R4	1978
08-23-200-014-0000	531		DEMPSTER	ST	1N	MOUNT PROSPECT	60056	R4	1978
08-23-200-014-0000	531		DEMPSTER	ST	1S	MOUNT PROSPECT	60056	R4	1978
08-23-200-014-0000	531		DEMPSTER	ST	2N	MOUNT PROSPECT	60056	R4	1978
08-15-400-052-0000	2080	W	ALGONQUIN	RD		MOUNT PROSPECT	60056	RX	1974
08-15-409-014-0000	1705		PHEASANT	TL		MOUNT PROSPECT	60056	RA	1962
08-15-409-013-0000	1707		PHEASANT	TL		MOUNT PROSPECT	60056	RA	1962
08-15-409-008-0000	1717		PHEASANT	TL		MOUNT PROSPECT	60056	RA	1962
08-15-409-007-0000	1719		PHEASANT	TL		MOUNT PROSPECT	60056	RA	1962
08-15-409-006-0000	1721		PHEASANT	TL		MOUNT PROSPECT	60056	RA	1962
08-14-313-019-0000	1314		LINNEMAN	RD		MOUNT PROSPECT	60056	R2	1962
08-14-313-020-0000	1316		LINNEMAN	RD		MOUNT PROSPECT	60056	R2	1962
08-14-313-024-0000	1406		LINNEMAN	RD		MOUNT PROSPECT	60056	R2	1962
08-14-313-026-0000	1408		LINNEMAN	RD		MOUNT PROSPECT	60056	R2	1962
08-14-313-025-0000	1410		LINNEMAN	RD		MOUNT PROSPECT	60056	R2	1962
08-15-400-078-0000	1482		BROWNSTONE	CT	202	MOUNT PROSPECT	60056	R4*	1974
08-15-400-078-0000	1482		BROWNSTONE	CT	301	MOUNT PROSPECT	60056	R4*	1974
08-14-401-110-0000	600		PICKWICK	CT	1W	MOUNT PROSPECT	60056	R4	1978
08-14-401-130-0000	1305		SIR GALAHAD	LN	1A	MOUNT PROSPECT	60056	R4*	1970
03-35-309-012-0000	1007		CALLERO	CR	1	MOUNT PROSPECT	60056	R2	1976
03-35-309-012-0000	1007		CALLERO	CR	2	MOUNT PROSPECT	60056	R2	1976
08-14-401-066-0000	624		PICKWICK	CT	2E	MOUNT PROSPECT	60056	R4	1978
03-35-309-015-0000	1004		ARDYCE	LN	1	MOUNT PROSPECT	60056	R2	1958
03-27-403-037-0000	1215		BOXWOOD	DR	203	MOUNT PROSPECT	60056	RX	1976
03-27-403-037-0000	1215		BOXWOOD	DR	G1	MOUNT PROSPECT	60056	RX	1976
03-27-403-037-0000	1215		BOXWOOD	DR	G2	MOUNT PROSPECT	60056	RX	1976
03-27-403-037-0000	1215		BOXWOOD	DR	G3	MOUNT PROSPECT	60056	RX	1976
08-15-400-077-0000	1484		BROWNSTONE	CT	302	MOUNT PROSPECT	60056	R4*	1974
08-15-400-076-0000	1486		BROWNSTONE	CT		MOUNT PROSPECT	60056	R4*	1974
08-15-400-076-0000	1486		BROWNSTONE	CT	101	MOUNT PROSPECT	60056	R4*	1974
08-15-400-080-0000	1478		BROWNSTONE	CT		MOUNT PROSPECT	60056	R4*	1974
08-15-400-080-0000	1478		BROWNSTONE	CT	101	MOUNT PROSPECT	60056	R4*	1974
08-15-400-080-0000	1478		BROWNSTONE	CT	102	MOUNT PROSPECT	60056	R4*	1974
03-27-402-032-0000	1266		WHEELING	RD		MOUNT PROSPECT	60056	RX	1976
08-11-430-022-0000	400	W	LONNQUIST	BL		MOUNT PROSPECT	60056	RA	1925
08-11-428-013-0000	500	W	LONNQUIST	BL		MOUNT PROSPECT	60056	RA	1925
08-11-428-012-0000	502	W	LONNQUIST	BL		MOUNT PROSPECT	60056	RA	1925
08-14-401-065-0000	636		PICKWICK	CT	1E	MOUNT PROSPECT	60056	R4	1978
08-15-400-078-0000	1482		BROWNSTONE	CT	102	MOUNT PROSPECT	60056	R4*	1974
08-14-401-064-0000	648		PICKWICK	CT	2W	MOUNT PROSPECT	60056	R4	1978
08-14-401-064-0000	648		PICKWICK	CT	GE	MOUNT PROSPECT	60056	R4	1978
08-15-400-082-0000	1474		BROWNSTONE	CT	201	MOUNT PROSPECT	60056	R4*	1974
03-27-402-020-0000	1270		WHEELING	RD		MOUNT PROSPECT	60056	RX	1976
03-27-402-028-0000	1258		WHEELING	RD		MOUNT PROSPECT	60056	RX	1976
03-27-403-035-0000	1120		WHEELING	RD	1D	MOUNT PROSPECT	60056	RX	1976
03-27-403-035-0000	1120		WHEELING	RD	2A	MOUNT PROSPECT	60056	RX	1976
08-14-312-016-0000	1410		HICKORY	DR		MOUNT PROSPECT	60056	RA	1962
08-14-313-003-0000	1411		HICKORY	DR		MOUNT PROSPECT	60056	RA	1962
03-33-413-013-0000	116	N	LANCASTER	ST	1N	MOUNT PROSPECT	60056	R3	1925
08-14-401-152-1022	1179		LINNEMAN	RD		MOUNT PROSPECT	60056	R2*	1970
08-15-405-022-0000	1810		CATALPA	LN		MOUNT PROSPECT	60056	RA	1962
08-14-303-012-0000	1404		FERN	DR		MOUNT PROSPECT	60056	RA	1962
08-14-128-015-0000	1002	S	LANCASTER	AV		MOUNT PROSPECT	60056	R1	1970

08-15-205-021-0000	1114		OAKWOOD	DR		MOUNT PROSPECT	60056	RA	1962
08-15-410-001-0000	1729		MAGNOLIA	LN		MOUNT PROSPECT	60056	RA	1962
08-15-407-016-0000	1801		MAGNOLIA	LN		MOUNT PROSPECT	60056	RA	1962
08-15-407-015-0000	1803		MAGNOLIA	LN		MOUNT PROSPECT	60056	RA	1962
08-15-407-010-0000	1813		MAGNOLIA	LN		MOUNT PROSPECT	60056	RA	1962
08-14-306-030-0000	1443		FERN	DR		MOUNT PROSPECT	60056	RA	1962
08-15-401-021-0000	1501	S	BUSSE	RD	1M	MOUNT PROSPECT	60056	R4	1962
08-14-301-016-0000	1308		CYPRESS	DR		MOUNT PROSPECT	60056	CR	1964
08-14-308-005-0000	1409		CHESTNUT	DR		MOUNT PROSPECT	60056	RA	1962
08-14-308-030-0000	1410		ROBERT	DR		MOUNT PROSPECT	60056	RA	1962
08-14-306-026-0000	1432		BIRCH	DR		MOUNT PROSPECT	60056	RA	1962
08-15-406-031-0000	1828		MAGNOLIA	LN		MOUNT PROSPECT	60056	RA	1962
08-15-406-018-0000	1802		MAGNOLIA	LN		MOUNT PROSPECT	60056	RA	1962
08-15-406-019-0000	1804		MAGNOLIA	LN		MOUNT PROSPECT	60056	RA	1962
08-15-406-020-0000	1806		MAGNOLIA	LN		MOUNT PROSPECT	60056	RA	1962
08-15-410-015-0000	1701		MAGNOLIA	LN		MOUNT PROSPECT	60056	RA	1962
08-15-403-022-0000	1404		TAMARACK	DR		MOUNT PROSPECT	60056	RA	1962
08-15-401-009-0000	1407	S	BUSSE	RD		MOUNT PROSPECT	60056	RA	1962
08-14-307-021-0000	1503		CATALPA	LN		MOUNT PROSPECT	60056	RA	1962
08-14-306-011-0000	1402		BIRCH	DR		MOUNT PROSPECT	60056	RA	1962
08-14-312-004-0000	1413		CYPRESS	DR		MOUNT PROSPECT	60056	RA	1962
08-14-312-015-0000	1412		HICKORY	DR		MOUNT PROSPECT	60056	RA	1962
08-14-313-004-0000	1413		HICKORY	DR		MOUNT PROSPECT	60056	RA	1962
08-14-311-015-0000	1414		CYPRESS	DR		MOUNT PROSPECT	60056	RA	1962
08-11-427-012-0000	606	W	LONNQUIST	BL		MOUNT PROSPECT	60056	RA	1925
08-11-427-011-0000	608	W	LONNQUIST	BL		MOUNT PROSPECT	60056	RA	1925
08-14-313-017-0000	1416		LINNEMAN	RD		MOUNT PROSPECT	60056	R2	1962
03-34-410-052-0000	7	N	MAIN	ST	1GSE	MOUNT PROSPECT	60056	B5	1917
03-34-410-052-0000	7	N	MAIN	ST	1GSW	MOUNT PROSPECT	60056	B5	1917
03-34-410-052-0000	7	N	MAIN	ST	1SE	MOUNT PROSPECT	60056	B5	1917
08-14-401-061-0000	684		PICKWICK	CT		MOUNT PROSPECT	60056	R4	1978
08-11-428-009-0000	508	W	LONNQUIST	BL		MOUNT PROSPECT	60056	RA	1925
08-11-428-008-0000	510	W	LONNQUIST	BL		MOUNT PROSPECT	60056	RA	1925
08-11-427-015-0000	600	W	LONNQUIST	BL		MOUNT PROSPECT	60056	RA	1925
03-27-403-037-0000	1215		BOXWOOD	DR	202	MOUNT PROSPECT	60056	RX	1976
08-14-401-110-0000	600		PICKWICK	CT	GE	MOUNT PROSPECT	60056	R4	1978
03-35-309-023-0000	905		ARDYCE	LN	2	MOUNT PROSPECT	60056	R2	1958
03-35-309-022-0000	903		ARDYCE	LN	1	MOUNT PROSPECT	60056	R2	1958
03-35-309-022-0000	903		ARDYCE	LN	2	MOUNT PROSPECT	60056	R2	1958
08-14-401-064-0000	648		PICKWICK	CT	2E	MOUNT PROSPECT	60056	R4	1978
08-14-311-003-0000	1411		CIRCLE	DR		MOUNT PROSPECT	60056	RA	1962
08-15-412-029-0000	1720		CATALPA	LN		MOUNT PROSPECT	60056	RA	1962
08-15-412-030-0000	1722		CATALPA	LN		MOUNT PROSPECT	60056	RA	1962
08-15-402-021-0000	1803	W	ALGONQUIN	RD	B	MOUNT PROSPECT	60056	B3	1974
08-14-311-016-0000	1412		CYPRESS	DR		MOUNT PROSPECT	60056	RA	1962
08-15-400-074-0000	1490		BROWNSTONE	CT	101	MOUNT PROSPECT	60056	R4*	1974
08-15-400-074-0000	1490		BROWNSTONE	CT	102	MOUNT PROSPECT	60056	R4*	1974
08-15-400-074-0000	1490		BROWNSTONE	CT	201	MOUNT PROSPECT	60056	R4*	1974
08-14-404-008-0000	544		IDA	CT	1	MOUNT PROSPECT	60056	R3*	1978
08-12-222-020-0000	668	E	NORTHWEST	HW	3	MOUNT PROSPECT	60056	B5	1917
08-12-222-020-0000	668	E	NORTHWEST	HW	4	MOUNT PROSPECT	60056	B5	1917
08-23-200-023-0000	513		DEMPSTER	ST		MOUNT PROSPECT	60056	R4	1978
08-14-312-018-0000	1406		HICKORY	DR		MOUNT PROSPECT	60056	RA	1962
08-14-301-040-0000	1403		HICKORY	DR		MOUNT PROSPECT	60056	R1	1965
08-14-301-035-0000	1402		HICKORY	DR		MOUNT PROSPECT	60056	R1	1965
08-14-301-041-0000	1405		HICKORY	DR		MOUNT PROSPECT	60056	R1	1965
08-15-400-052-0000	2080	W	ALGONQUIN	RD	1A	MOUNT PROSPECT	60056	RX	1974
08-15-400-052-0000	2080	W	ALGONQUIN	RD	1B	MOUNT PROSPECT	60056	RX	1974
08-15-400-066-0000	2070	W	ALGONQUIN	RD	1A	MOUNT PROSPECT	60056	RX	1974
08-14-401-061-0000	684		PICKWICK	CT	GW	MOUNT PROSPECT	60056	R4	1978
03-27-403-035-0000	1120		WHEELING	RD	2B	MOUNT PROSPECT	60056	RX	1976
03-27-403-035-0000	1120		WHEELING	RD	2C	MOUNT PROSPECT	60056	RX	1976

08-14-305-017-0000	1413		REDWOOD	DR		MOUNT PROSPECT	60056	RA	1962
08-14-401-064-0000	648		PICKWICK	CT	1W	MOUNT PROSPECT	60056	R4	1978
08-14-401-062-0000	672		PICKWICK	CT	1E	MOUNT PROSPECT	60056	R4	1978
08-14-401-062-0000	672		PICKWICK	CT	1W	MOUNT PROSPECT	60056	R4	1978
08-15-401-026-0000	1425	S	BUSSE	RD		MOUNT PROSPECT	60056	RA	1962
08-14-306-039-0000	1425		FERN	DR		MOUNT PROSPECT	60056	RA	1962
03-35-309-027-0000	1005		ARDYCE	LN	2	MOUNT PROSPECT	60056	R2	1958
08-14-404-016-0000	512		IDA	CT	1	MOUNT PROSPECT	60056	R3*	1978
08-14-300-007-0000	1505		REDWOOD	DR		MOUNT PROSPECT	60056	R4	1962
08-14-405-012-0000	526		DEMPSTER	ST	2	MOUNT PROSPECT	60056	R3*	1978
03-35-309-024-0000	907		ARDYCE	LN	1	MOUNT PROSPECT	60056	R2	1958
08-14-401-142-0000	1300		SIR GALAHAD	LN	3A	MOUNT PROSPECT	60056	R4*	1970
08-14-401-067-0000	612		PICKWICK	CT	1E	MOUNT PROSPECT	60056	R4	1978
08-23-200-047-0000	537		DEMPSTER	ST	GN	MOUNT PROSPECT	60056	R4	1978
08-23-200-047-0000	537		DEMPSTER	ST	GS	MOUNT PROSPECT	60056	R4	1978
08-14-401-055-0000	661		PICKWICK	CT	2B	MOUNT PROSPECT	60056	R4	1978
08-14-300-010-0000	1533		REDWOOD	DR		MOUNT PROSPECT	60056	R4	1962
08-15-401-004-0000	1505	S	BUSSE	RD		MOUNT PROSPECT	60056	R1	1962
08-15-401-034-0000	1441	S	BUSSE	RD		MOUNT PROSPECT	60056	RA	1962
08-14-313-016-0000	1412		LINNEMAN	RD		MOUNT PROSPECT	60056	R2	1962
08-15-407-029-0000	1824		PHEASANT	TL		MOUNT PROSPECT	60056	RA	1962
08-15-407-030-0000	1826		PHEASANT	TL		MOUNT PROSPECT	60056	RA	1962
08-15-400-057-0000	2100	W	ALGONQUIN	RD	2A	MOUNT PROSPECT	60056	RX	1974
08-15-400-057-0000	2100	W	ALGONQUIN	RD	2B	MOUNT PROSPECT	60056	RX	1974
08-15-400-057-0000	2100	W	ALGONQUIN	RD	3A	MOUNT PROSPECT	60056	RX	1974
08-11-427-013-0000	604	W	LONNQUIST	BL		MOUNT PROSPECT	60056	RA	1925
08-15-400-057-0000	2100	W	ALGONQUIN	RD	1A	MOUNT PROSPECT	60056	RX	1974
08-15-400-057-0000	2100	W	ALGONQUIN	RD	1B	MOUNT PROSPECT	60056	RX	1974
08-15-400-054-0000	2088	W	ALGONQUIN	RD	2A	MOUNT PROSPECT	60056	RX	1974
08-15-400-054-0000	2088	W	ALGONQUIN	RD	3A	MOUNT PROSPECT	60056	RX	1974
08-15-400-055-0000	2086	W	ALGONQUIN	RD	1A	MOUNT PROSPECT	60056	RX	1974
08-15-400-055-0000	2086	W	ALGONQUIN	RD	1B	MOUNT PROSPECT	60056	RX	1974
08-15-400-055-0000	2086	W	ALGONQUIN	RD	2A	MOUNT PROSPECT	60056	RX	1974
08-15-400-061-0000	2092	W	ALGONQUIN	RD	3B	MOUNT PROSPECT	60056	RX	1974
03-27-403-035-0000	1120		WHEELING	RD	2D	MOUNT PROSPECT	60056	RX	1976
03-27-403-035-0000	1130		WHEELING	RD	1A	MOUNT PROSPECT	60056	RX	1976
08-15-400-060-0000	2094	W	ALGONQUIN	RD		MOUNT PROSPECT	60056	RX	1974
08-23-200-023-0000	513		DEMPSTER	ST	1N	MOUNT PROSPECT	60056	R4	1978
08-23-200-045-0000	541		DEMPSTER	ST	1S	MOUNT PROSPECT	60056	R4	1978
08-14-401-067-0000	612		PICKWICK	CT	GW	MOUNT PROSPECT	60056	R4	1978
08-14-401-063-0000	660		PICKWICK	CT	1E	MOUNT PROSPECT	60056	R4	1978
08-15-400-047-0000	2040	W	ALGONQUIN	RD		MOUNT PROSPECT	60056	R4*	1974
08-15-400-066-0000	2070	W	ALGONQUIN	RD	1B	MOUNT PROSPECT	60056	RX	1974
08-15-400-066-0000	2070	W	ALGONQUIN	RD	2A	MOUNT PROSPECT	60056	RX	1974
08-15-400-066-0000	2070	W	ALGONQUIN	RD	2B	MOUNT PROSPECT	60056	RX	1974
08-15-400-066-0000	2070	W	ALGONQUIN	RD	3A	MOUNT PROSPECT	60056	RX	1974
08-14-313-001-0000	1407		HICKORY	DR		MOUNT PROSPECT	60056	RA	1962
08-14-312-001-0000	1407		CYPRESS	DR		MOUNT PROSPECT	60056	RA	1962
08-14-403-021-0000	1450	S	ELMHURST	RD		MOUNT PROSPECT	60056	B4	1967
08-14-403-029-0000	1470	S	ELMHURST	RD		MOUNT PROSPECT	60056	B4*	1967
08-15-400-081-0000	1476		BROWNSTONE	CT	101	MOUNT PROSPECT	60056	R4*	1974
08-15-400-081-0000	1476		BROWNSTONE	CT	102	MOUNT PROSPECT	60056	R4*	1974
08-15-400-081-0000	1476		BROWNSTONE	CT	201	MOUNT PROSPECT	60056	R4*	1974
08-15-400-051-0000	2082	W	ALGONQUIN	RD	1B	MOUNT PROSPECT	60056	RX	1974
08-15-400-083-0000	0					MOUNT PROSPECT	60056	R4*	1974
08-15-400-052-0000	2080	W	ALGONQUIN	RD	2A	MOUNT PROSPECT	60056	RX	1974
08-15-400-052-0000	2080	W	ALGONQUIN	RD	2B	MOUNT PROSPECT	60056	RX	1974
08-15-400-052-0000	2080	W	ALGONQUIN	RD	3A	MOUNT PROSPECT	60056	RX	1974
08-15-400-070-0000	1498		BROWNSTONE	CT	102	MOUNT PROSPECT	60056	R4*	1974
08-15-400-070-0000	1498		BROWNSTONE	CT	201	MOUNT PROSPECT	60056	R4*	1974
08-14-401-142-0000	1300		SIR GALAHAD	LN	3B	MOUNT PROSPECT	60056	R4*	1970
08-14-401-129-0000	714		IVANHOE	LN	1A	MOUNT PROSPECT	60056	R4*	1970

08-14-401-129-0000	714		IVANHOE	LN		1B	MOUNT PROSPECT	60056	R4*	1970
08-23-200-037-0000	557		DEMPSTER	ST			MOUNT PROSPECT	60056	R4	1978
08-14-401-110-0000	600		PICKWICK	CT		1E	MOUNT PROSPECT	60056	R4	1978
08-14-301-034-0000	1404		HICKORY	DR			MOUNT PROSPECT	60056	R1	1965
08-14-311-019-0000	1406		CYPRESS	DR			MOUNT PROSPECT	60056	RA	1962
08-15-401-019-0000	1403	S	BUSSE	RD			MOUNT PROSPECT	60056	RA	1962
08-14-305-011-0000	1409		ROBERT	DR			MOUNT PROSPECT	60056	RA	1962
08-14-404-004-0000	560		IDA	CT		2	MOUNT PROSPECT	60056	R3*	1978
08-14-404-004-0000	560		IDA	CT		G	MOUNT PROSPECT	60056	R3*	1978
08-14-401-058-0000	625		PICKWICK	CT		1A	MOUNT PROSPECT	60056	R4	1978
08-14-404-005-0000	556		IDA	CT		G	MOUNT PROSPECT	60056	R3*	1978
08-15-400-065-0000	2072	W	ALGONQUIN	RD		2B	MOUNT PROSPECT	60056	RX	1974
03-27-402-016-0000	1292		WHEELING	RD			MOUNT PROSPECT	60056	RX	1976
03-35-309-010-0000	1003		CALLERO	CR		1	MOUNT PROSPECT	60056	R2	1976
08-15-400-082-0000	1474		BROWNSTONE	CT			MOUNT PROSPECT	60056	R4*	1974
03-35-309-033-0000	1107		ARDYCE	LN		1	MOUNT PROSPECT	60056	R2	1958
03-35-309-033-0000	1107		ARDYCE	LN		2	MOUNT PROSPECT	60056	R2	1958
08-15-400-055-0000	2086	W	ALGONQUIN	RD		3B	MOUNT PROSPECT	60056	RX	1974
08-15-400-055-0000	2086	W	ALGONQUIN	RD		2B	MOUNT PROSPECT	60056	RX	1974
08-15-400-055-0000	2086	W	ALGONQUIN	RD			MOUNT PROSPECT	60056	RX	1974
08-14-308-021-0000	1428		ROBERT	DR			MOUNT PROSPECT	60056	RA	1962
08-14-303-032-0000	1436		FERN	DR			MOUNT PROSPECT	60056	RA	1962
08-15-402-021-0000	1841	W	ALGONQUIN	RD			MOUNT PROSPECT	60056	B3	1974
08-15-402-021-0000	1843	W	ALGONQUIN	RD			MOUNT PROSPECT	60056	B3	1974
08-14-404-008-0000	544		IDA	CT		2	MOUNT PROSPECT	60056	R3*	1978
08-15-400-051-0000	2082	W	ALGONQUIN	RD			MOUNT PROSPECT	60056	RX	1974
08-15-400-051-0000	2082	W	ALGONQUIN	RD		1A	MOUNT PROSPECT	60056	RX	1974
08-15-400-080-0000	1478		BROWNSTONE	CT		302	MOUNT PROSPECT	60056	R4*	1974
08-14-401-064-0000	648		PICKWICK	CT		GW	MOUNT PROSPECT	60056	R4	1978
08-14-401-062-0000	672		PICKWICK	CT			MOUNT PROSPECT	60056	R4	1978
03-33-413-014-0000	116	N	LANCASTER	ST		1N	MOUNT PROSPECT	60056	R3	1925
03-35-309-032-0000	1105		ARDYCE	LN		2	MOUNT PROSPECT	60056	R2	1958
03-27-403-041-0000	1175		BOXWOOD	DR		G3	MOUNT PROSPECT	60056	RX	1976
08-14-401-061-0000	684		PICKWICK	CT		GE	MOUNT PROSPECT	60056	R4	1978
08-11-425-017-0000	802	W	LONNQUIST	BL			MOUNT PROSPECT	60056	RA	1925
03-27-100-027-1004	260		WIMBOLTON	DR			MOUNT PROSPECT	60056	R1*	1964
03-35-309-003-0000	1005		CARDINAL	LN		2	MOUNT PROSPECT	60056	R2	1976
03-35-309-002-0000	1003		CARDINAL	LN		1	MOUNT PROSPECT	60056	R2	1976
03-35-309-002-0000	1003		CARDINAL	LN		2	MOUNT PROSPECT	60056	R2	1976
03-35-309-003-0000	1005		CARDINAL	LN		1	MOUNT PROSPECT	60056	R2	1976
08-12-222-020-0000	668	E	NORTHWEST	HW		1	MOUNT PROSPECT	60056	B5	1917
08-12-222-020-0000	668	E	NORTHWEST	HW		2	MOUNT PROSPECT	60056	B5	1917
08-14-401-067-0000	612		PICKWICK	CT		GE	MOUNT PROSPECT	60056	R4	1978
08-14-401-111-0000	606		PICKWICK	CT		G	MOUNT PROSPECT	60056	R4	1978
03-35-309-004-0000	1007		CARDINAL	LN		1	MOUNT PROSPECT	60056	R2	1976
03-35-309-004-0000	1007		CARDINAL	LN		2	MOUNT PROSPECT	60056	R2	1976
08-14-405-012-0000	526		DEMPSTER	ST			MOUNT PROSPECT	60056	R3*	1978
08-15-400-062-0000	2090	W	ALGONQUIN	RD		2B	MOUNT PROSPECT	60056	RX	1974
08-15-400-062-0000	2090	W	ALGONQUIN	RD		3A	MOUNT PROSPECT	60056	RX	1974
08-15-400-062-0000	2090	W	ALGONQUIN	RD		3B	MOUNT PROSPECT	60056	RX	1974
08-15-400-061-0000	2092	W	ALGONQUIN	RD			MOUNT PROSPECT	60056	RX	1974
08-15-400-076-0000	1486		BROWNSTONE	CT		102	MOUNT PROSPECT	60056	R4*	1974
08-14-404-003-0000	564		IDA	CT		G	MOUNT PROSPECT	60056	R3*	1978
08-14-405-012-0000	526		DEMPSTER	ST		1	MOUNT PROSPECT	60056	R3*	1978
03-27-403-055-0000	505		DOGWOOD	LN		G1	MOUNT PROSPECT	60056	RX	1976
03-27-403-055-0000	505		DOGWOOD	LN		G2	MOUNT PROSPECT	60056	RX	1976
03-34-200-056-0000	259	E	RAND	RD		100	MOUNT PROSPECT	60056	B3	1958
03-34-200-056-0000	259	E	RAND	RD		103	MOUNT PROSPECT	60056	B3	1958
03-35-309-021-0000	901		ARDYCE	LN		1	MOUNT PROSPECT	60056	R2	1958
08-15-400-080-0000	1478		BROWNSTONE	CT		201	MOUNT PROSPECT	60056	R4*	1974
08-15-400-054-0000	2088	W	ALGONQUIN	RD		1A	MOUNT PROSPECT	60056	RX	1974
08-15-402-021-0000	1827	W	ALGONQUIN	RD			MOUNT PROSPECT	60056	B3	1974

08-15-402-021-0000	1829	W	ALGONQUIN	RD		MOUNT PROSPECT	60056	B3	1974
03-35-308-008-0000	203		CATINO	CT	1	MOUNT PROSPECT	60056	R2	1976
03-35-308-008-0000	203		CATINO	CT	2	MOUNT PROSPECT	60056	R2	1976
08-15-400-052-0000	2080	W	ALGONQUIN	RD	3B	MOUNT PROSPECT	60056	RX	1974
08-14-404-004-0000	560		IDA	CT	1	MOUNT PROSPECT	60056	R3*	1978
08-14-404-015-0000	516		IDA	CT	1	MOUNT PROSPECT	60056	R3*	1978
08-15-400-079-0000	1480		BROWNSTONE	CT		MOUNT PROSPECT	60056	R4*	1974
08-14-404-003-0000	564		IDA	CT	2	MOUNT PROSPECT	60056	R3*	1978
08-14-307-011-0000	1419		BIRCH	DR		MOUNT PROSPECT	60056	RA	1962
08-14-306-020-0000	1420		BIRCH	DR		MOUNT PROSPECT	60056	RA	1962
08-14-307-031-0000	1420		CHESTNUT	DR		MOUNT PROSPECT	60056	RA	1962
08-14-308-010-0000	1419		CHESTNUT	DR		MOUNT PROSPECT	60056	RA	1962
08-23-200-018-0000	523		DEMPSTER	ST		MOUNT PROSPECT	60056	R4	1978
08-14-404-003-0000	564		IDA	CT	1	MOUNT PROSPECT	60056	R3*	1978
08-12-222-021-0000	668	E	NORTHWEST	HW	1	MOUNT PROSPECT	60056	B5	1917
08-12-222-021-0000	668	E	NORTHWEST	HW	2	MOUNT PROSPECT	60056	B5	1917
08-12-222-021-0000	668	E	NORTHWEST	HW	3	MOUNT PROSPECT	60056	B5	1917
08-14-401-114-0000	601		PICKWICK	CT	GE	MOUNT PROSPECT	60056	R4	1978
08-15-400-065-0000	2072	W	ALGONQUIN	RD	3B	MOUNT PROSPECT	60056	RX	1974
08-15-400-082-0000	1474		BROWNSTONE	CT	102	MOUNT PROSPECT	60056	R4*	1974
03-25-302-038-0000	1825	E	EUCLID	AV		MOUNT PROSPECT	60056	R1	1971
08-14-401-050-0000	624		DEMPSTER	ST	1E	MOUNT PROSPECT	60056	R4	1978
08-15-400-056-0000	2084	W	ALGONQUIN	RD	2B	MOUNT PROSPECT	60056	RX	1974
08-14-401-110-0000	600		PICKWICK	CT	GW	MOUNT PROSPECT	60056	R4	1978
08-14-401-111-0000	606		PICKWICK	CT		MOUNT PROSPECT	60056	R4	1978
08-14-405-002-0000	531		IDA	CT	G	MOUNT PROSPECT	60056	R3*	1978
08-14-405-003-0000	535		IDA	CT	1	MOUNT PROSPECT	60056	R3*	1978
08-14-404-005-0000	556		IDA	CT		MOUNT PROSPECT	60056	R3*	1978
08-23-200-027-0000	505		DEMPSTER	ST	2S	MOUNT PROSPECT	60056	R4	1978
08-14-401-125-0000	1304		SIR LANCELOT	LN	3A	MOUNT PROSPECT	60056	R4*	1970
08-14-401-066-0000	624		PICKWICK	CT	1E	MOUNT PROSPECT	60056	R4	1978
08-14-401-066-0000	624		PICKWICK	CT	1W	MOUNT PROSPECT	60056	R4	1978
03-34-200-056-0000	259	E	RAND	RD	202	MOUNT PROSPECT	60056	B3	1958
08-14-401-056-0000	649		PICKWICK	CT	2W	MOUNT PROSPECT	60056	R4	1978
08-14-401-048-0000	648		DEMPSTER	ST		MOUNT PROSPECT	60056	R4	1978
08-14-401-047-0000	660		DEMPSTER	ST		MOUNT PROSPECT	60056	R4	1978
08-14-401-130-0000	1305		SIR GALAHAD	LN	1B	MOUNT PROSPECT	60056	R4*	1970
08-14-404-013-0000	524		IDA	CT		MOUNT PROSPECT	60056	R3*	1978
08-14-404-014-0000	520		IDA	CT		MOUNT PROSPECT	60056	R3*	1978
03-27-402-018-0000	1296		WHEELING	RD		MOUNT PROSPECT	60056	RX	1976
03-27-403-035-0000	1130		WHEELING	RD	3B	MOUNT PROSPECT	60056	RX	1976
03-27-403-037-0000	1215		BOXWOOD	DR	101	MOUNT PROSPECT	60056	RX	1976
03-27-403-037-0000	1215		BOXWOOD	DR	102	MOUNT PROSPECT	60056	RX	1976
03-35-309-021-0000	901		ARDYCE	LN	2	MOUNT PROSPECT	60056	R2	1958
03-33-413-038-0000	1119	W	PROSPECT	AV	2	MOUNT PROSPECT	60056	R3	1925
08-14-401-019-0000	420		DEMPSTER	ST		MOUNT PROSPECT	60056	CR	1964
08-15-400-076-0000	1486		BROWNSTONE	CT	302	MOUNT PROSPECT	60056	R4*	1974
08-15-400-070-0000	1498		BROWNSTONE	CT		MOUNT PROSPECT	60056	R4*	1974
03-27-402-024-0000	1250		WHEELING	RD		MOUNT PROSPECT	60056	RX	1976
03-27-402-058-0000	0					MOUNT PROSPECT	60056	RX	1976
08-15-400-056-0000	2084	W	ALGONQUIN	RD	2A	MOUNT PROSPECT	60056	RX	1974
03-35-309-007-0000	1002		CALLERO	CR	1	MOUNT PROSPECT	60056	R2	1976
08-15-400-053-0000	2078	W	ALGONQUIN	RD	1A	MOUNT PROSPECT	60056	RX	1974
08-15-400-082-0000	1474		BROWNSTONE	CT	302	MOUNT PROSPECT	60056	R4*	1974
08-23-200-037-0000	557		DEMPSTER	ST		MOUNT PROSPECT	60056	R4	1978
03-27-403-035-0000	1130		WHEELING	RD	1B	MOUNT PROSPECT	60056	RX	1976
03-27-403-035-0000	1130		WHEELING	RD	2A	MOUNT PROSPECT	60056	RX	1976
08-12-120-018-0000	214	S	EMERSON	ST		MOUNT PROSPECT	60056	B5	1917
08-12-120-018-0000	214	S	EMERSON	ST	1	MOUNT PROSPECT	60056	B5	1917
08-14-405-007-0000	546		DEMPSTER	ST		MOUNT PROSPECT	60056	R3*	1978
08-14-401-048-0000	648		DEMPSTER	ST	2E	MOUNT PROSPECT	60056	R4	1978
08-23-201-049-0000	347		HAWTHORNE	CR	1	MOUNT PROSPECT	60056	R4*	1969

08-23-201-049-0000	347		HAWTHORNE	CR	2	MOUNT PROSPECT	60056	R4*	1969
03-35-309-008-0000	1000		CALLERO	CR	2	MOUNT PROSPECT	60056	R2	1976
08-14-401-066-0000	624		PICKWICK	CT	2W	MOUNT PROSPECT	60056	R4	1978
08-14-401-059-0000	613		PICKWICK	CT	1A	MOUNT PROSPECT	60056	R4	1978
08-23-200-023-0000	513		DEMPSTER	ST	1S	MOUNT PROSPECT	60056	R4	1978
08-14-401-112-0000	600		DEMPSTER	ST	GW	MOUNT PROSPECT	60056	R4	1978
08-14-401-113-0000	606		DEMPSTER	ST	1	MOUNT PROSPECT	60056	R4	1978
08-14-401-113-0000	606		DEMPSTER	ST	2	MOUNT PROSPECT	60056	R4	1978
08-14-404-012-0000	528		IDA	CT	G	MOUNT PROSPECT	60056	R3*	1978
08-23-200-021-0000	517		DEMPSTER	ST	GS	MOUNT PROSPECT	60056	R4	1978
03-35-309-010-0000	1003		CALLERO	CR	2	MOUNT PROSPECT	60056	R2	1976
03-35-309-011-0000	1005		CALLERO	CR	1	MOUNT PROSPECT	60056	R2	1976
08-11-430-021-0000	402	W	LONNQUIST	BL		MOUNT PROSPECT	60056	RA	1925
03-27-403-055-0000	505		DOGWOOD	LN	101	MOUNT PROSPECT	60056	RX	1976
03-27-403-055-0000	505		DOGWOOD	LN	102	MOUNT PROSPECT	60056	RX	1976
03-27-402-019-0000	1298		WHEELING	RD		MOUNT PROSPECT	60056	RX	1976
08-14-401-050-0000	624		DEMPSTER	ST	1W	MOUNT PROSPECT	60056	R4	1978
08-14-404-009-0000	540		IDA	CT	G	MOUNT PROSPECT	60056	R3*	1978
08-15-400-060-0000	2094	W	ALGONQUIN	RD	2A	MOUNT PROSPECT	60056	RX	1974
08-15-400-046-0000	1835		PHEASANT	TL		MOUNT PROSPECT	60056	RA	1968
08-14-401-047-0000	660		DEMPSTER	ST	2E	MOUNT PROSPECT	60056	R4	1978
08-14-401-047-0000	660		DEMPSTER	ST	2W	MOUNT PROSPECT	60056	R4	1978
03-27-401-067-0000	403	E	EUCLID	AV		MOUNT PROSPECT	60056	B3	1976
03-35-309-026-0000	1003		ARDYCE	LN	1	MOUNT PROSPECT	60056	R2	1958
08-15-400-065-0000	2072	W	ALGONQUIN	RD	1A	MOUNT PROSPECT	60056	RX	1974
08-14-401-129-0000	714		IVANHOE	LN	3B	MOUNT PROSPECT	60056	R4*	1970
03-33-413-039-0000	1113	W	PROSPECT	AV	1	MOUNT PROSPECT	60056	R3	1925
03-33-413-039-0000	1113	W	PROSPECT	AV	2	MOUNT PROSPECT	60056	R3	1925
03-34-200-056-0000	259	E	RAND	RD	110	MOUNT PROSPECT	60056	B3	1958
03-24-416-045-1005	1510		RIVER WEST	CT	3A	MOUNT PROSPECT	60056	R4	1971
03-24-416-045-1006	1510		RIVER WEST	CT	3B	MOUNT PROSPECT	60056	R4	1971
08-14-401-059-0000	613		PICKWICK	CT	GA	MOUNT PROSPECT	60056	R4	1978
08-14-401-059-0000	613		PICKWICK	CT	GB	MOUNT PROSPECT	60056	R4	1978
08-15-400-081-0000	1476		BROWNSTONE	CT	202	MOUNT PROSPECT	60056	R4*	1974
08-15-400-081-0000	1476		BROWNSTONE	CT	301	MOUNT PROSPECT	60056	R4*	1974
08-15-400-081-0000	1476		BROWNSTONE	CT	302	MOUNT PROSPECT	60056	R4*	1974
03-27-402-026-0000	1254		WHEELING	RD		MOUNT PROSPECT	60056	RX	1976
03-27-402-017-0000	1294		WHEELING	RD		MOUNT PROSPECT	60056	RX	1976
08-14-401-058-0000	625		PICKWICK	CT	GA	MOUNT PROSPECT	60056	R4	1978
08-14-401-058-0000	625		PICKWICK	CT	GB	MOUNT PROSPECT	60056	R4	1978
08-23-200-043-0000	545		DEMPSTER	ST	GE	MOUNT PROSPECT	60056	R4	1978
08-23-200-043-0000	545		DEMPSTER	ST	GW	MOUNT PROSPECT	60056	R4	1978
08-23-200-039-0000	553		DEMPSTER	ST		MOUNT PROSPECT	60056	R4	1978
08-23-200-038-0000	555		DEMPSTER	ST	1S	MOUNT PROSPECT	60056	R4	1978
08-23-200-038-0000	555		DEMPSTER	ST	2N	MOUNT PROSPECT	60056	R4	1978
08-23-200-038-0000	555		DEMPSTER	ST	2S	MOUNT PROSPECT	60056	R4	1978
08-15-400-074-0000	1490		BROWNSTONE	CT	301	MOUNT PROSPECT	60056	R4*	1974
08-15-400-074-0000	1490		BROWNSTONE	CT	302	MOUNT PROSPECT	60056	R4*	1974
08-14-404-014-0000	520		IDA	CT	1	MOUNT PROSPECT	60056	R3*	1978
08-14-401-065-0000	636		PICKWICK	CT	1W	MOUNT PROSPECT	60056	R4	1978
08-14-401-065-0000	636		PICKWICK	CT	2E	MOUNT PROSPECT	60056	R4	1978
08-14-301-025-0000	1403		CYPRESS	DR		MOUNT PROSPECT	60056	R1	1964
08-14-301-026-0000	1405		CYPRESS	DR		MOUNT PROSPECT	60056	R1	1964
08-14-401-024-0000	1211		LINNEMAN	RD		MOUNT PROSPECT	60056	R3	1970
08-14-401-054-0000	673		PICKWICK	CT	GB	MOUNT PROSPECT	60056	R4	1978
08-14-401-053-0000	685		PICKWICK	CT		MOUNT PROSPECT	60056	R4	1978
08-14-401-112-0000	600		DEMPSTER	ST		MOUNT PROSPECT	60056	R4	1978
08-14-401-112-0000	600		DEMPSTER	ST	1E	MOUNT PROSPECT	60056	R4	1978
08-14-401-112-0000	600		DEMPSTER	ST	1W	MOUNT PROSPECT	60056	R4	1978
08-14-401-111-0000	606		PICKWICK	CT	1	MOUNT PROSPECT	60056	R4	1978
08-14-401-111-0000	606		PICKWICK	CT	2	MOUNT PROSPECT	60056	R4	1978
08-14-403-030-1001	1550	S	ELMHURST	RD		MOUNT PROSPECT	60056	B4*	1970

08-14-403-030-1003	1490	S	ELMHURST	RD		MOUNT PROSPECT	60056	B4*	1970
03-35-308-001-0000	309		CATINO	CT	2	MOUNT PROSPECT	60056	R2	1976
03-35-308-003-0000	305		CATINO	CT	1	MOUNT PROSPECT	60056	R2	1976
08-15-400-070-0000	1498		BROWNSTONE	CT	301	MOUNT PROSPECT	60056	R4*	1974
08-15-400-070-0000	1498		BROWNSTONE	CT	302	MOUNT PROSPECT	60056	R4*	1974
08-15-400-072-0000	1494		BROWNSTONE	CT	101	MOUNT PROSPECT	60056	R4*	1974
08-15-400-072-0000	1494		BROWNSTONE	CT	102	MOUNT PROSPECT	60056	R4*	1974
08-15-400-072-0000	1494		BROWNSTONE	CT	201	MOUNT PROSPECT	60056	R4*	1974
08-14-401-059-0000	613		PICKWICK	CT	1B	MOUNT PROSPECT	60056	R4	1978
08-23-200-023-0000	513		DEMPSTER	ST	2N	MOUNT PROSPECT	60056	R4	1978
08-23-200-023-0000	513		DEMPSTER	ST	2S	MOUNT PROSPECT	60056	R4	1978
03-35-309-035-0000	1203		ARDYCE	LN	2	MOUNT PROSPECT	60056	R2	1958
08-12-110-010-0000	100	S	ELM	ST	1	MOUNT PROSPECT	60056	RA	1917
08-12-110-010-0000	100	S	ELM	ST	2	MOUNT PROSPECT	60056	RA	1917
08-12-110-012-0000	104	S	ELM	ST	1	MOUNT PROSPECT	60056	RA	1917
08-12-120-027-0000	212	S	EMERSON	ST	3	MOUNT PROSPECT	60056	B5	1917
08-12-120-027-0000	212	S	EMERSON	ST	4	MOUNT PROSPECT	60056	B5	1917
08-23-201-045-0000	339		HAWTHORNE	CR	1	MOUNT PROSPECT	60056	R4*	1969
08-23-201-054-0000	357		HAWTHORNE	CR	6	MOUNT PROSPECT	60056	R4*	1969
08-14-404-013-0000	524		IDA	CT	2	MOUNT PROSPECT	60056	R3*	1978
03-35-301-058-0000	1060		MT PROSPECT	PZ		MOUNT PROSPECT	60056	B3*	1958
08-15-400-071-0000	1496		BROWNSTONE	CT	302	MOUNT PROSPECT	60056	R4*	1974
08-14-302-009-0000	1504		LINNEMAN	RD		MOUNT PROSPECT	60056	R1	1963
08-14-404-010-0000	536		IDA	CT		MOUNT PROSPECT	60056	R3*	1978
08-14-404-009-0000	540		IDA	CT		MOUNT PROSPECT	60056	R3*	1978
08-14-404-008-0000	544		IDA	CT		MOUNT PROSPECT	60056	R3*	1978
08-15-400-066-0000	2070	W	ALGONQUIN	RD		MOUNT PROSPECT	60056	RX	1974
08-15-400-060-0000	2094	W	ALGONQUIN	RD	1A	MOUNT PROSPECT	60056	RX	1974
08-15-400-060-0000	2094	W	ALGONQUIN	RD	1B	MOUNT PROSPECT	60056	RX	1974
03-27-403-037-0000	1215		BOXWOOD	DR	103	MOUNT PROSPECT	60056	RX	1976
08-15-400-029-0000	1835		PHEASANT	TL		MOUNT PROSPECT	60056	RA	1968
08-15-400-035-0000	1835		PHEASANT	TL		MOUNT PROSPECT	60056	RA	1968
08-15-400-037-0000	1835		PHEASANT	TL		MOUNT PROSPECT	60056	RA	1968
03-33-400-009-0000	1350	W	NORTHWEST	HW	204	MOUNT PROSPECT	60056	B1	1925
03-33-400-009-0000	1350	W	NORTHWEST	HW	302	MOUNT PROSPECT	60056	B1	1925
03-33-400-009-0000	1350	W	NORTHWEST	HW	306	MOUNT PROSPECT	60056	B1	1925
03-33-400-010-0000	1350	W	NORTHWEST	HW	100	MOUNT PROSPECT	60056	B1	1925
03-33-400-010-0000	1350	W	NORTHWEST	HW	204	MOUNT PROSPECT	60056	B1	1925
03-35-308-007-0000	205		CATINO	CT	2	MOUNT PROSPECT	60056	R2	1976
08-11-425-018-0000	800	W	LONNQUIST	BL		MOUNT PROSPECT	60056	RA	1925
08-23-201-046-0000	341		HAWTHORNE	CR		MOUNT PROSPECT	60056	R4*	1969
08-23-201-049-0000	347		HAWTHORNE	CR		MOUNT PROSPECT	60056	R4*	1969
08-23-201-045-0000	339		HAWTHORNE	CR		MOUNT PROSPECT	60056	R4*	1969
03-27-403-041-0000	1175		BOXWOOD	DR	202	MOUNT PROSPECT	60056	RX	1976
03-27-403-041-0000	1175		BOXWOOD	DR	203	MOUNT PROSPECT	60056	RX	1976
03-27-403-041-0000	1175		BOXWOOD	DR	G1	MOUNT PROSPECT	60056	RX	1976
03-27-402-030-0000	1262		WHEELING	RD		MOUNT PROSPECT	60056	RX	1976
03-27-402-025-0000	1252		WHEELING	RD		MOUNT PROSPECT	60056	RX	1976
08-15-400-076-0000	1486		BROWNSTONE	CT	301	MOUNT PROSPECT	60056	R4*	1974
08-15-400-058-0000	2098	W	ALGONQUIN	RD	1A	MOUNT PROSPECT	60056	RX	1974
03-34-200-056-0000	259	E	RAND	RD	113	MOUNT PROSPECT	60056	B3	1958
03-34-200-056-0000	259	E	RAND	RD	200	MOUNT PROSPECT	60056	B3	1958
08-14-401-055-0000	661		PICKWICK	CT	GB	MOUNT PROSPECT	60056	R4	1978
08-14-405-001-0000	527		IDA	CT	2	MOUNT PROSPECT	60056	R3*	1978
08-14-405-001-0000	527		IDA	CT	G	MOUNT PROSPECT	60056	R3*	1978
08-23-201-052-0000	353		HAWTHORNE	CR		MOUNT PROSPECT	60056	R4*	1969
03-27-403-035-0000	1120		WHEELING	RD	1A	MOUNT PROSPECT	60056	RX	1976
08-22-201-002-0000	1790	W	ALGONQUIN	RD		MOUNT PROSPECT	60056	B4	1965
08-23-100-012-0000	1656	W	ALGONQUIN	RD		MOUNT PROSPECT	60056	B3	1962
03-35-309-031-0000	1103		ARDYCE	LN	1	MOUNT PROSPECT	60056	R2	1958
03-27-403-041-0000	1175		BOXWOOD	DR	201	MOUNT PROSPECT	60056	RX	1976
03-35-308-004-0000	303		CATINO	CT	1	MOUNT PROSPECT	60056	R2	1976

03-35-308-004-0000	303		CATINO	CT		2	MOUNT PROSPECT	60056	R2	1976
08-14-404-001-0000	572		IDA	CT		2	MOUNT PROSPECT	60056	R3*	1978
08-22-200-102-0000	2938		BRIARWOOD	DR	W		ARLINGTON HEIGHTS	60005	R1	1978
08-22-201-009-0000	1702	W	ALGONQUIN	RD			MOUNT PROSPECT	60056	B3	1965
08-22-201-008-0000	1720	W	ALGONQUIN	RD		104	MOUNT PROSPECT	60056	B3	1965
08-14-404-010-0000	536		IDA	CT		G	MOUNT PROSPECT	60056	R3*	1978
08-14-404-009-0000	540		IDA	CT		1	MOUNT PROSPECT	60056	R3*	1978
08-22-200-115-0000	2806		BRIARWOOD	DR	W		ARLINGTON HEIGHTS	60005	R1	1978
08-14-307-012-0000	1421		BIRCH	DR			MOUNT PROSPECT	60056	RA	1962
08-14-404-001-0000	572		IDA	CT		G	MOUNT PROSPECT	60056	R3*	1978
08-12-121-020-0000	315	S	EMERSON	ST		LOWR	MOUNT PROSPECT	60056	RA	1917
08-14-401-049-0000	636		DEMPSTER	ST		GA	MOUNT PROSPECT	60056	R4	1978
08-14-401-049-0000	636		DEMPSTER	ST		GB	MOUNT PROSPECT	60056	R4	1978
03-35-309-013-0000	202		CATINO	CT		2	MOUNT PROSPECT	60056	R2	1976
08-14-404-001-0000	572		IDA	CT		1	MOUNT PROSPECT	60056	R3*	1978
08-14-401-058-0000	625		PICKWICK	CT		1B	MOUNT PROSPECT	60056	R4	1978
08-14-401-058-0000	625		PICKWICK	CT		2A	MOUNT PROSPECT	60056	R4	1978
03-27-401-066-0000	401	E	EUCLID	AV			MOUNT PROSPECT	60056	B3	1976
08-15-400-053-0000	2078	W	ALGONQUIN	RD		1B	MOUNT PROSPECT	60056	RX	1974
08-15-400-053-0000	2078	W	ALGONQUIN	RD		2B	MOUNT PROSPECT	60056	RX	1974
08-23-200-035-0000	561		DEMPSTER	ST		GW	MOUNT PROSPECT	60056	R4	1978
08-14-401-053-0000	685		PICKWICK	CT		2W	MOUNT PROSPECT	60056	R4	1978
08-23-200-040-0000	551		DEMPSTER	ST			MOUNT PROSPECT	60056	R4	1978
08-23-200-040-0000	551		DEMPSTER	ST		1N	MOUNT PROSPECT	60056	R4	1978
08-23-200-040-0000	551		DEMPSTER	ST		1S	MOUNT PROSPECT	60056	R4	1978
08-23-200-040-0000	551		DEMPSTER	ST		2N	MOUNT PROSPECT	60056	R4	1978
08-23-201-044-0000	337		HAWTHORNE	CR		4	MOUNT PROSPECT	60056	R4*	1969
08-23-201-047-0000	343		HAWTHORNE	CR		5	MOUNT PROSPECT	60056	R4*	1969
08-23-201-047-0000	343		HAWTHORNE	CR		6	MOUNT PROSPECT	60056	R4*	1969
08-23-201-073-0000	327		HAWTHORNE	CR		2	MOUNT PROSPECT	60056	R4*	1969
08-23-201-073-0000	327		HAWTHORNE	CR		3	MOUNT PROSPECT	60056	R4*	1969
08-10-114-126-0000	230		PRAIRIE	AV			ARLINGTON HEIGHTS	60005	R1	1978
08-14-401-054-0000	673		PICKWICK	CT		1B	MOUNT PROSPECT	60056	R4	1978
08-14-401-054-0000	673		PICKWICK	CT		2A	MOUNT PROSPECT	60056	R4	1978
08-14-401-054-0000	673		PICKWICK	CT		2B	MOUNT PROSPECT	60056	R4	1978
08-14-401-054-0000	673		PICKWICK	CT		GA	MOUNT PROSPECT	60056	R4	1978
08-15-400-064-0000	2074	W	ALGONQUIN	RD		1B	MOUNT PROSPECT	60056	RX	1974
08-14-401-112-0000	600		DEMPSTER	ST		2E	MOUNT PROSPECT	60056	R4	1978
08-14-401-112-0000	600		DEMPSTER	ST		2W	MOUNT PROSPECT	60056	R4	1978
08-23-200-039-0000	553		DEMPSTER	ST		2S	MOUNT PROSPECT	60056	R4	1978
08-23-200-039-0000	553		DEMPSTER	ST		GN	MOUNT PROSPECT	60056	R4	1978
08-23-200-039-0000	553		DEMPSTER	ST		GS	MOUNT PROSPECT	60056	R4	1978
08-15-400-065-0000	2072	W	ALGONQUIN	RD		1B	MOUNT PROSPECT	60056	RX	1974
08-14-401-051-0000	612		DEMPSTER	ST			MOUNT PROSPECT	60056	R4	1978
08-15-400-055-0000	2086	W	ALGONQUIN	RD		3A	MOUNT PROSPECT	60056	RX	1974
03-35-309-001-0000	1001		CARDINAL	LN		2	MOUNT PROSPECT	60056	R2	1976
03-33-413-038-0000	1119	W	PROSPECT	AV		3	MOUNT PROSPECT	60056	R3	1925
08-12-121-020-0000	315	S	EMERSON	ST		UPPR	MOUNT PROSPECT	60056	RA	1917
03-35-308-018-0000	200		WESTGATE	RD		2	MOUNT PROSPECT	60056	R2	1958
03-35-309-031-0000	1103		ARDYCE	LN		2	MOUNT PROSPECT	60056	R2	1958
08-15-400-031-0000	1835		PHEASANT	TL			MOUNT PROSPECT	60056	RA	1968
08-15-400-030-0000	1835		PHEASANT	TL			MOUNT PROSPECT	60056	RA	1968
03-35-308-009-0000	201		CATINO	CT		1	MOUNT PROSPECT	60056	R2	1976
03-35-308-009-0000	201		CATINO	CT		2	MOUNT PROSPECT	60056	R2	1976
03-35-309-014-0000	1006		ARDYCE	LN		1	MOUNT PROSPECT	60056	R2	1958
03-35-309-014-0000	1006		ARDYCE	LN		2	MOUNT PROSPECT	60056	R2	1958
08-15-400-065-0000	2072	W	ALGONQUIN	RD		2A	MOUNT PROSPECT	60056	RX	1974
08-15-400-075-0000	1488		BROWNSTONE	CT			MOUNT PROSPECT	60056	R4*	1974
08-15-400-075-0000	1488		BROWNSTONE	CT		101	MOUNT PROSPECT	60056	R4*	1974
08-15-400-075-0000	1488		BROWNSTONE	CT		102	MOUNT PROSPECT	60056	R4*	1974
08-15-400-075-0000	1488		BROWNSTONE	CT		201	MOUNT PROSPECT	60056	R4*	1974
03-35-308-005-0000	301		CATINO	CT		2	MOUNT PROSPECT	60056	R2	1976

03-35-308-006-0000	207		CATINO	CT		1	MOUNT PROSPECT	60056	R2	1976
03-35-308-006-0000	207		CATINO	CT		2	MOUNT PROSPECT	60056	R2	1976
08-14-401-130-0000	1305		SIR GALAHAD	LN		2A	MOUNT PROSPECT	60056	R4*	1970
08-15-400-062-0000	2090	W	ALGONQUIN	RD			MOUNT PROSPECT	60056	RX	1974
08-23-200-019-0000	521		DEMPSTER	ST		GN	MOUNT PROSPECT	60056	R4	1978
08-23-200-019-0000	521		DEMPSTER	ST		GS	MOUNT PROSPECT	60056	R4	1978
03-33-409-007-0000	210	N	KENILWORTH	AV		1A	MOUNT PROSPECT	60056	R3	1925
03-33-409-007-0000	210	N	KENILWORTH	AV		1B	MOUNT PROSPECT	60056	R3	1925
08-11-426-014-0000	708	W	LONNQUIST	BL			MOUNT PROSPECT	60056	RA	1925
03-27-402-027-0000	1256		WHEELING	RD			MOUNT PROSPECT	60056	RX	1976
03-27-403-041-0000	1175		BOXWOOD	DR		103	MOUNT PROSPECT	60056	RX	1976
08-23-200-035-0000	561		DEMPSTER	ST		2E	MOUNT PROSPECT	60056	R4	1978
08-23-200-035-0000	561		DEMPSTER	ST		2W	MOUNT PROSPECT	60056	R4	1978
08-23-200-035-0000	561		DEMPSTER	ST		GE	MOUNT PROSPECT	60056	R4	1978
03-35-308-017-0000	202		WESTGATE	RD		1	MOUNT PROSPECT	60056	R2	1958
03-35-308-017-0000	202		WESTGATE	RD		2	MOUNT PROSPECT	60056	R2	1958
08-14-405-008-0000	542		DEMPSTER	ST			MOUNT PROSPECT	60056	R3*	1978
03-27-403-055-0000	505		DOGWOOD	LN		203	MOUNT PROSPECT	60056	RX	1976
03-35-309-016-0000	1002		ARDYCE	LN		2	MOUNT PROSPECT	60056	R2	1958
03-35-309-017-0000	1000		ARDYCE	LN		1	MOUNT PROSPECT	60056	R2	1958
08-23-200-013-0000	533		DEMPSTER	ST			MOUNT PROSPECT	60056	R4	1978
08-23-200-030-0000	571		DEMPSTER	ST		1N	MOUNT PROSPECT	60056	R4	1978
08-14-401-114-0000	601		PICKWICK	CT			MOUNT PROSPECT	60056	R4	1978
08-14-405-006-0000	547		IDA	CT		1	MOUNT PROSPECT	60056	R3*	1978
08-14-405-006-0000	547		IDA	CT		2	MOUNT PROSPECT	60056	R3*	1978
08-14-405-006-0000	547		IDA	CT		G	MOUNT PROSPECT	60056	R3*	1978
08-14-401-066-0000	624		PICKWICK	CT		GE	MOUNT PROSPECT	60056	R4	1978
08-14-401-125-0000	1304		SIR LANCELOT	LN		2A	MOUNT PROSPECT	60056	R4*	1970
08-14-401-125-0000	1304		SIR LANCELOT	LN		2B	MOUNT PROSPECT	60056	R4*	1970
08-14-401-067-0000	612		PICKWICK	CT			MOUNT PROSPECT	60056	R4	1978
08-14-401-050-0000	624		DEMPSTER	ST		2E	MOUNT PROSPECT	60056	R4	1978
08-14-401-056-0000	649		PICKWICK	CT			MOUNT PROSPECT	60056	R4	1978
08-14-401-056-0000	649		PICKWICK	CT		1E	MOUNT PROSPECT	60056	R4	1978
08-14-401-065-0000	636		PICKWICK	CT		GW	MOUNT PROSPECT	60056	R4	1978
08-14-401-065-0000	636		PICKWICK	CT			MOUNT PROSPECT	60056	R4	1978
08-15-400-075-0000	1488		BROWNSTONE	CT		302	MOUNT PROSPECT	60056	R4*	1974
08-15-400-074-0000	1490		BROWNSTONE	CT			MOUNT PROSPECT	60056	R4*	1974
08-14-401-065-0000	636		PICKWICK	CT		GE	MOUNT PROSPECT	60056	R4	1978
08-14-401-058-0000	625		PICKWICK	CT			MOUNT PROSPECT	60056	R4	1978
08-14-401-057-0000	637		PICKWICK	CT			MOUNT PROSPECT	60056	R4	1978
08-15-400-065-0000	2072	W	ALGONQUIN	RD			MOUNT PROSPECT	60056	RX	1974
08-15-400-065-0000	2072	W	ALGONQUIN	RD		3A	MOUNT PROSPECT	60056	RX	1974
08-14-401-114-0000	601		PICKWICK	CT		2W	MOUNT PROSPECT	60056	R4	1978
08-14-401-064-0000	648		PICKWICK	CT			MOUNT PROSPECT	60056	R4	1978
08-14-401-064-0000	648		PICKWICK	CT		1E	MOUNT PROSPECT	60056	R4	1978
08-15-400-060-0000	2094	W	ALGONQUIN	RD		2B	MOUNT PROSPECT	60056	RX	1974
08-14-401-063-0000	660		PICKWICK	CT			MOUNT PROSPECT	60056	R4	1978
08-15-400-062-0000	2090	W	ALGONQUIN	RD		2A	MOUNT PROSPECT	60056	RX	1974
08-14-401-056-0000	649		PICKWICK	CT		2E	MOUNT PROSPECT	60056	R4	1978
08-15-400-079-0000	1480		BROWNSTONE	CT		101	MOUNT PROSPECT	60056	R4*	1974
08-15-400-079-0000	1480		BROWNSTONE	CT		102	MOUNT PROSPECT	60056	R4*	1974
08-15-400-079-0000	1480		BROWNSTONE	CT		201	MOUNT PROSPECT	60056	R4*	1974
08-15-400-079-0000	1480		BROWNSTONE	CT		202	MOUNT PROSPECT	60056	R4*	1974
08-15-400-079-0000	1480		BROWNSTONE	CT		302	MOUNT PROSPECT	60056	R4*	1974
03-34-410-052-0000	7	N	MAIN	ST		2SE	MOUNT PROSPECT	60056	B5	1917
03-34-410-052-0000	7	N	MAIN	ST		2SW	MOUNT PROSPECT	60056	B5	1917
03-34-410-045-0000	5	N	MAIN	ST		1GSE	MOUNT PROSPECT	60056	B5	1917
03-34-410-045-0000	5	N	MAIN	ST		1GSW	MOUNT PROSPECT	60056	B5	1917
08-14-405-011-0000	530		DEMPSTER	ST		G	MOUNT PROSPECT	60056	R3*	1978
08-15-400-082-0000	1474		BROWNSTONE	CT		202	MOUNT PROSPECT	60056	R4*	1974
08-15-400-082-0000	1474		BROWNSTONE	CT		301	MOUNT PROSPECT	60056	R4*	1974
08-15-400-080-0000	1478		BROWNSTONE	CT		202	MOUNT PROSPECT	60056	R4*	1974

08-15-400-080-0000	1478		BROWNSTONE	CT	301	MOUNT PROSPECT	60056	R4*	1974
08-15-400-076-0000	1486		BROWNSTONE	CT	201	MOUNT PROSPECT	60056	R4*	1974
08-15-400-076-0000	1486		BROWNSTONE	CT	202	MOUNT PROSPECT	60056	R4*	1974
03-34-200-056-0000	259	E	RAND	RD	112	MOUNT PROSPECT	60056	B3	1958
08-14-401-114-0000	601		PICKWICK	CT	2E	MOUNT PROSPECT	60056	R4	1978
03-35-308-012-0000	1104		ARDYCE	LN	2	MOUNT PROSPECT	60056	R2	1958
03-35-308-013-0000	1106		ARDYCE	LN	1	MOUNT PROSPECT	60056	R2	1958
08-23-200-022-0000	515		DEMPSTER	ST	2S	MOUNT PROSPECT	60056	R4	1978
08-23-200-031-0000	569		DEMPSTER	ST	1N	MOUNT PROSPECT	60056	R4	1978
08-15-400-072-0000	1494		BROWNSTONE	CT	302	MOUNT PROSPECT	60056	R4*	1974
08-23-200-023-0000	513		DEMPSTER	ST	GN	MOUNT PROSPECT	60056	R4	1978
08-23-200-023-0000	513		DEMPSTER	ST	GS	MOUNT PROSPECT	60056	R4	1978
08-12-120-027-0000	212	S	EMERSON	ST	2	MOUNT PROSPECT	60056	B5	1917
03-33-413-039-0000	1113	W	PROSPECT	AV	3	MOUNT PROSPECT	60056	R3	1925
08-11-431-021-0000	720	S	ELMHURST	RD		MOUNT PROSPECT	60056	RA	1925
03-24-416-045-1001	1510		RIVER WEST	CT	1A	MOUNT PROSPECT	60056	R4	1971
08-15-400-058-0000	2098	W	ALGONQUIN	RD	2A	MOUNT PROSPECT	60056	RX	1974
03-35-308-007-0000	205		CATINO	CT	1	MOUNT PROSPECT	60056	R2	1976
08-14-401-057-0000	637		PICKWICK	CT	1W	MOUNT PROSPECT	60056	R4	1978
08-14-401-057-0000	637		PICKWICK	CT	2E	MOUNT PROSPECT	60056	R4	1978
08-14-401-057-0000	637		PICKWICK	CT	2W	MOUNT PROSPECT	60056	R4	1978
08-14-401-142-0000	1300		SIR GALAHAD	LN	1A	MOUNT PROSPECT	60056	R4*	1970
08-14-401-046-0000	672		DEMPSTER	ST	2E	MOUNT PROSPECT	60056	R4	1978
03-33-400-010-0000	1350	W	NORTHWEST	HW	302	MOUNT PROSPECT	60056	B1	1925
03-33-400-010-0000	1350	W	NORTHWEST	HW	306	MOUNT PROSPECT	60056	B1	1925
03-35-309-001-0000	1001		CARDINAL	LN	1	MOUNT PROSPECT	60056	R2	1976
08-14-404-007-0000	548		IDA	CT	1	MOUNT PROSPECT	60056	R3*	1978
03-27-403-035-0000	1120		WHEELING	RD	1B	MOUNT PROSPECT	60056	RX	1976
03-27-403-035-0000	1120		WHEELING	RD	1C	MOUNT PROSPECT	60056	RX	1976
03-35-308-005-0000	301		CATINO	CT	1	MOUNT PROSPECT	60056	R2	1976
08-14-401-051-0000	612		DEMPSTER	ST	GW	MOUNT PROSPECT	60056	R4	1978
08-14-401-059-0000	613		PICKWICK	CT	2B	MOUNT PROSPECT	60056	R4	1978
08-23-201-070-0000	321		HAWTHORNE	CR	3	MOUNT PROSPECT	60056	R4*	1969
08-23-201-070-0000	321		HAWTHORNE	CR	4	MOUNT PROSPECT	60056	R4*	1969
08-23-200-022-0000	515		DEMPSTER	ST	GN	MOUNT PROSPECT	60056	R4	1978
08-14-404-016-0000	512		IDA	CT		MOUNT PROSPECT	60056	R3*	1978
08-14-401-063-0000	660		PICKWICK	CT	2W	MOUNT PROSPECT	60056	R4	1978
03-24-416-045-1003	1510		RIVER WEST	CT	2A	MOUNT PROSPECT	60056	R4	1971
03-24-416-045-1004	1510		RIVER WEST	CT	2B	MOUNT PROSPECT	60056	R4	1971
08-23-100-012-0000	1650	W	ALGONQUIN	RD		MOUNT PROSPECT	60056	B3	1962
08-23-100-012-0000	1652	W	ALGONQUIN	RD		MOUNT PROSPECT	60056	B3	1962
08-23-201-086-0000	415		DEMPSTER	ST	3A	MOUNT PROSPECT	60056	R4*	1971
08-23-201-086-0000	415		DEMPSTER	ST	3B	MOUNT PROSPECT	60056	R4*	1971
03-34-410-045-0000	5	N	MAIN	ST	1SE	MOUNT PROSPECT	60056	B5	1917
08-11-425-016-0000	804	W	LONNQUIST	BL		MOUNT PROSPECT	60056	RA	1925
08-14-403-030-1002	1500	S	ELMHURST	RD		MOUNT PROSPECT	60056	B4*	1970
08-14-401-065-0000	636		PICKWICK	CT	2W	MOUNT PROSPECT	60056	R4	1978
08-22-204-001-0000	1701		VICTORIA	DR	103	MOUNT PROSPECT	60056	R4	1972
08-22-204-001-0000	1701		VICTORIA	DR	202	MOUNT PROSPECT	60056	R4	1972
08-23-200-038-0000	555		DEMPSTER	ST	GN	MOUNT PROSPECT	60056	R4	1978
03-33-413-014-0000	116	N	LANCASTER	ST	2N	MOUNT PROSPECT	60056	R3	1925
08-15-400-064-0000	2074	W	ALGONQUIN	RD	2A	MOUNT PROSPECT	60056	RX	1974
08-15-400-064-0000	2074	W	ALGONQUIN	RD	2B	MOUNT PROSPECT	60056	RX	1974
08-15-400-064-0000	2074	W	ALGONQUIN	RD	3A	MOUNT PROSPECT	60056	RX	1974
08-15-400-064-0000	2074	W	ALGONQUIN	RD	3B	MOUNT PROSPECT	60056	RX	1974
08-11-205-014-0000	315	W	PROSPECT	AV	3	MOUNT PROSPECT	60056	B5	1917
08-14-404-018-0000	504		IDA	CT	G	MOUNT PROSPECT	60056	R3*	1978
08-14-405-005-0000	543		IDA	CT	G	MOUNT PROSPECT	60056	R3*	1978
03-33-413-013-0000	116	N	LANCASTER	ST	1S	MOUNT PROSPECT	60056	R3	1925
03-33-413-013-0000	116	N	LANCASTER	ST	2N	MOUNT PROSPECT	60056	R3	1925
08-14-401-050-0000	624		DEMPSTER	ST	GE	MOUNT PROSPECT	60056	R4	1978
08-12-223-035-0000	770	E	NORTHWEST	HW	A	MOUNT PROSPECT	60056	B5	1917

08-12-223-035-0000	770	E	NORTHWEST	HW			B	MOUNT PROSPECT	60056	B5	1917
03-33-413-040-0000	1107	W	PROSPECT	AV			1	MOUNT PROSPECT	60056	R3	1925
03-33-413-040-0000	1107	W	PROSPECT	AV			2	MOUNT PROSPECT	60056	R3	1925
08-14-300-013-0000	1553		REDWOOD	DR				MOUNT PROSPECT	60056	R4	1962
08-15-402-021-0000	1825	W	ALGONQUIN	RD				MOUNT PROSPECT	60056	B3	1974
08-15-402-022-0000	1801	W	ALGONQUIN	RD				MOUNT PROSPECT	60056	B3	1974
08-15-402-021-0000	1805	W	ALGONQUIN	RD				MOUNT PROSPECT	60056	B3	1974
08-23-201-066-0000	317		HAWTHORNE	CR			3	MOUNT PROSPECT	60056	R4*	1969
03-35-309-013-0000	202		CATINO	CT			1	MOUNT PROSPECT	60056	R2	1976
08-23-200-039-0000	553		DEMPSTER	ST			2N	MOUNT PROSPECT	60056	R4	1978
08-14-401-051-0000	612		DEMPSTER	ST			GE	MOUNT PROSPECT	60056	R4	1978
03-27-403-041-0000	1175		BOXWOOD	DR			101	MOUNT PROSPECT	60056	RX	1976
03-35-309-029-0000	1009		ARDYCE	LN			1	MOUNT PROSPECT	60056	R2	1958
03-35-309-029-0000	1009		ARDYCE	LN			2	MOUNT PROSPECT	60056	R2	1958
03-35-309-030-0000	1101		ARDYCE	LN			1	MOUNT PROSPECT	60056	R2	1958
03-35-309-030-0000	1101		ARDYCE	LN			2	MOUNT PROSPECT	60056	R2	1958
08-14-300-011-0000	1543		REDWOOD	DR				MOUNT PROSPECT	60056	R4	1962
03-34-200-056-0000	259	E	RAND	RD			205	MOUNT PROSPECT	60056	B3	1958
08-14-401-057-0000	637		PICKWICK	CT			1E	MOUNT PROSPECT	60056	R4	1978
03-33-400-009-0000	1350	W	NORTHWEST	HW			100	MOUNT PROSPECT	60056	B1	1925
08-15-400-063-0000	2076	W	ALGONQUIN	RD				MOUNT PROSPECT	60056	RX	1974
08-14-300-007-0000	1509		REDWOOD	DR				MOUNT PROSPECT	60056	R4	1962
08-14-401-114-0000	601		PICKWICK	CT			1E	MOUNT PROSPECT	60056	R4	1978
08-23-200-016-0000	527		DEMPSTER	ST				MOUNT PROSPECT	60056	R4	1978
08-23-200-015-0000	529		DEMPSTER	ST				MOUNT PROSPECT	60056	R4	1978
08-23-200-031-0000	569		DEMPSTER	ST			1S	MOUNT PROSPECT	60056	R4	1978
08-23-200-012-0000	535		DEMPSTER	ST			1N	MOUNT PROSPECT	60056	R4	1978
08-23-100-012-0000	1654	W	ALGONQUIN	RD				MOUNT PROSPECT	60056	B3	1962
08-23-201-046-0000	341		HAWTHORNE	CR			2	MOUNT PROSPECT	60056	R4*	1969
03-34-200-056-0000	259	E	RAND	RD			212	MOUNT PROSPECT	60056	B3	1958
08-14-401-138-0000	708		HUNTINGTON COMMONS	RD			2B	MOUNT PROSPECT	60056	R4*	1970
08-23-201-055-0000	355		HAWTHORNE	CR				MOUNT PROSPECT	60056	R4*	1969
03-27-403-037-0000	1215		BOXWOOD	DR			201	MOUNT PROSPECT	60056	RX	1976
03-35-308-011-0000	1102		ARDYCE	LN			2	MOUNT PROSPECT	60056	R2	1958
08-23-200-018-0000	523		DEMPSTER	ST			GN	MOUNT PROSPECT	60056	R4	1978
08-23-200-018-0000	523		DEMPSTER	ST			GS	MOUNT PROSPECT	60056	R4	1978
08-22-200-079-0000	2813		BRIARWOOD	DR		W		ARLINGTON HEIGHTS	60005	R1	1978
08-22-200-080-0000	2815		BRIARWOOD	DR		W		ARLINGTON HEIGHTS	60005	R1	1978
08-22-203-041-0000	1751	W	ALGONQUIN	RD				MOUNT PROSPECT	60056	B3	1962
08-22-203-041-0000	1753	W	ALGONQUIN	RD				MOUNT PROSPECT	60056	B3	1962
08-23-200-031-0000	569		DEMPSTER	ST			2N	MOUNT PROSPECT	60056	R4	1978
08-23-200-031-0000	569		DEMPSTER	ST			2S	MOUNT PROSPECT	60056	R4	1978
08-23-200-031-0000	569		DEMPSTER	ST			GN	MOUNT PROSPECT	60056	R4	1978
08-14-405-007-0000	546		DEMPSTER	ST			G	MOUNT PROSPECT	60056	R3*	1978
08-14-404-019-0000	500		IDA	CT			1	MOUNT PROSPECT	60056	R3*	1978
08-14-401-057-0000	637		PICKWICK	CT			GW	MOUNT PROSPECT	60056	R4	1978
08-14-405-012-0000	526		DEMPSTER	ST			G	MOUNT PROSPECT	60056	R3*	1978
08-14-405-011-0000	530		DEMPSTER	ST			1	MOUNT PROSPECT	60056	R3*	1978
08-14-405-011-0000	530		DEMPSTER	ST			2	MOUNT PROSPECT	60056	R3*	1978
08-22-200-049-0000	2834		BRIARWOOD	DR		E		ARLINGTON HEIGHTS	60005	R1	1978
08-23-200-020-0000	519		DEMPSTER	ST			2N	MOUNT PROSPECT	60056	R4	1978
08-23-201-052-0000	353		HAWTHORNE	CR			6	MOUNT PROSPECT	60056	R4*	1969
08-14-401-046-0000	672		DEMPSTER	ST			1W	MOUNT PROSPECT	60056	R4	1978
03-27-403-055-0000	505		DOGWOOD	LN			G3	MOUNT PROSPECT	60056	RX	1976
08-15-400-056-0000	2084	W	ALGONQUIN	RD			1B	MOUNT PROSPECT	60056	RX	1974
08-15-400-062-0000	2090	W	ALGONQUIN	RD			1A	MOUNT PROSPECT	60056	RX	1974
08-15-400-062-0000	2090	W	ALGONQUIN	RD			1B	MOUNT PROSPECT	60056	RX	1974
08-14-401-017-0000	1501		LINNEMAN	RD				MOUNT PROSPECT	60056	R1	1964
08-14-401-011-0000	1503		LINNEMAN	RD				MOUNT PROSPECT	60056	CR	1970
08-15-400-075-0000	1488		BROWNSTONE	CT			202	MOUNT PROSPECT	60056	R4*	1974
08-14-405-006-0000	547		IDA	CT				MOUNT PROSPECT	60056	R3*	1978
08-14-404-017-0000	508		IDA	CT				MOUNT PROSPECT	60056	R3*	1978

08-14-404-003-0000	564		IDA	CT			MOUNT PROSPECT	60056	R3*	1978
08-15-400-070-0000	1498		BROWNSTONE	CT		202	MOUNT PROSPECT	60056	R4*	1974
08-14-401-053-0000	685		PICKWICK	CT		GW	MOUNT PROSPECT	60056	R4	1978
08-23-200-019-0000	521		DEMPSTER	ST		1S	MOUNT PROSPECT	60056	R4	1978
08-23-201-066-0000	317		HAWTHORNE	CR		4	MOUNT PROSPECT	60056	R4*	1969
08-14-405-005-0000	543		IDA	CT			MOUNT PROSPECT	60056	R3*	1978
08-14-401-056-0000	649		PICKWICK	CT		GE	MOUNT PROSPECT	60056	R4	1978
08-14-401-056-0000	649		PICKWICK	CT		GW	MOUNT PROSPECT	60056	R4	1978
08-14-401-055-0000	661		PICKWICK	CT			MOUNT PROSPECT	60056	R4	1978
08-14-401-053-0000	685		PICKWICK	CT		1E	MOUNT PROSPECT	60056	R4	1978
08-23-203-039-0000	1699		WALL	ST		511	MOUNT PROSPECT	60056	B3	1971
08-23-201-046-0000	341		HAWTHORNE	CR		1	MOUNT PROSPECT	60056	R4*	1969
08-22-200-154-0000	2951		BRIARWOOD	DR	E		ARLINGTON HEIGHTS	60005	R1	1978
08-14-401-048-0000	648		DEMPSTER	ST		1W	MOUNT PROSPECT	60056	R4	1978
08-14-405-009-0000	538		DEMPSTER	ST			MOUNT PROSPECT	60056	R3*	1978
08-14-405-008-0000	542		DEMPSTER	ST		2	MOUNT PROSPECT	60056	R3*	1978
08-14-404-019-0000	500		IDA	CT		2	MOUNT PROSPECT	60056	R3*	1978
08-14-404-019-0000	500		IDA	CT		G	MOUNT PROSPECT	60056	R3*	1978
08-14-401-053-0000	685		PICKWICK	CT		1W	MOUNT PROSPECT	60056	R4	1978
08-14-401-053-0000	685		PICKWICK	CT		2E	MOUNT PROSPECT	60056	R4	1978
08-14-404-004-0000	560		IDA	CT			MOUNT PROSPECT	60056	R3*	1978
08-23-200-021-0000	517		DEMPSTER	ST		2N	MOUNT PROSPECT	60056	R4	1978
08-23-200-021-0000	517		DEMPSTER	ST		2S	MOUNT PROSPECT	60056	R4	1978
03-33-300-056-0000	1500	W	CENTRAL	RD			MOUNT PROSPECT	60056	CR	1954
08-23-200-037-0000	557		DEMPSTER	ST		1N	MOUNT PROSPECT	60056	R4	1978
08-23-201-068-0000	313		HAWTHORNE	CR			MOUNT PROSPECT	60056	R4*	1969
08-23-201-051-0000	351		HAWTHORNE	CR			MOUNT PROSPECT	60056	R4*	1969
08-23-200-042-0000	547		DEMPSTER	ST		GW	MOUNT PROSPECT	60056	R4	1978
08-23-200-035-0000	561		DEMPSTER	ST			MOUNT PROSPECT	60056	R4	1978
08-14-401-055-0000	661		PICKWICK	CT		GA	MOUNT PROSPECT	60056	R4	1978
08-14-401-056-0000	649		PICKWICK	CT		1W	MOUNT PROSPECT	60056	R4	1978
08-14-401-054-0000	673		PICKWICK	CT			MOUNT PROSPECT	60056	R4	1978
03-35-309-017-0000	1000		ARDYCE	LN		2	MOUNT PROSPECT	60056	R2	1958
08-23-100-012-0000	1625	S	BUSSE	RD			MOUNT PROSPECT	60056	B3	1962
08-14-300-012-0000	1547		REDWOOD	DR			MOUNT PROSPECT	60056	R4	1962
08-14-300-012-0000	1549		REDWOOD	DR			MOUNT PROSPECT	60056	R4	1962
08-14-300-012-0000	1551		REDWOOD	DR			MOUNT PROSPECT	60056	R4	1962
08-14-401-061-0000	684		PICKWICK	CT		2W	MOUNT PROSPECT	60056	R4	1978
08-14-401-114-0000	601		PICKWICK	CT		GW	MOUNT PROSPECT	60056	R4	1978
03-27-403-041-0000	1175		BOXWOOD	DR		G2	MOUNT PROSPECT	60056	RX	1976
08-15-400-082-0000	1474		BROWNSTONE	CT		101	MOUNT PROSPECT	60056	R4*	1974
03-35-309-032-0000	1105		ARDYCE	LN		1	MOUNT PROSPECT	60056	R2	1958
03-35-309-037-0000	108		WESTGATE	RD		1	MOUNT PROSPECT	60056	R2	1958
08-23-200-027-0000	505		DEMPSTER	ST			MOUNT PROSPECT	60056	R4	1978
08-23-200-027-0000	505		DEMPSTER	ST		1N	MOUNT PROSPECT	60056	R4	1978
08-23-200-018-0000	523		DEMPSTER	ST		2N	MOUNT PROSPECT	60056	R4	1978
08-12-110-012-0000	104	S	ELM	ST		2	MOUNT PROSPECT	60056	RA	1917
08-12-112-031-0000	213	W	PROSPECT	AV		1	MOUNT PROSPECT	60056	B5	1917
08-12-112-031-0000	213	W	PROSPECT	AV		2	MOUNT PROSPECT	60056	B5	1917
08-14-401-050-0000	624		DEMPSTER	ST		GW	MOUNT PROSPECT	60056	R4	1978
08-14-401-047-0000	660		DEMPSTER	ST		1E	MOUNT PROSPECT	60056	R4	1978
08-14-401-047-0000	660		DEMPSTER	ST		1W	MOUNT PROSPECT	60056	R4	1978
08-11-426-015-0000	706	W	LONNQUIST	BL			MOUNT PROSPECT	60056	RA	1925
08-14-300-013-0000	1555		REDWOOD	DR			MOUNT PROSPECT	60056	R4	1962
03-35-308-018-0000	200		WESTGATE	RD		1	MOUNT PROSPECT	60056	R2	1958
03-35-309-036-0000	1205		ARDYCE	LN		1	MOUNT PROSPECT	60056	R2	1958
03-35-308-012-0000	1104		ARDYCE	LN		1	MOUNT PROSPECT	60056	R2	1958
03-27-402-015-0000	1290		WHEELING	RD			MOUNT PROSPECT	60056	RX	1976
03-27-403-041-0000	1175		BOXWOOD	DR		102	MOUNT PROSPECT	60056	RX	1976
08-23-201-044-0000	337		HAWTHORNE	CR		3	MOUNT PROSPECT	60056	R4*	1969
08-12-112-031-0000	213	W	PROSPECT	AV		3	MOUNT PROSPECT	60056	B5	1917
08-12-222-020-0000	668	E	NORTHWEST	HW		5	MOUNT PROSPECT	60056	B5	1917

08-23-200-028-0000	503		DEMPSTER	ST		1S	MOUNT PROSPECT	60056	R4	1978
08-23-200-030-0000	571		DEMPSTER	ST		1S	MOUNT PROSPECT	60056	R4	1978
08-23-200-030-0000	571		DEMPSTER	ST		2N	MOUNT PROSPECT	60056	R4	1978
08-23-200-030-0000	571		DEMPSTER	ST		2S	MOUNT PROSPECT	60056	R4	1978
08-23-201-063-0000	311		HAWTHORNE	CR		6	MOUNT PROSPECT	60056	R4*	1969
08-14-401-048-0000	648		DEMPSTER	ST		GW	MOUNT PROSPECT	60056	R4	1978
03-34-410-043-0000	11	N	MAIN	ST		2NE	MOUNT PROSPECT	60056	B5	1917
08-15-400-051-0000	2082	W	ALGONQUIN	RD		3A	MOUNT PROSPECT	60056	RX	1974
08-15-400-051-0000	2082	W	ALGONQUIN	RD		2A	MOUNT PROSPECT	60056	RX	1974
08-15-400-051-0000	2082	W	ALGONQUIN	RD		3B	MOUNT PROSPECT	60056	RX	1974
08-23-200-021-0000	517		DEMPSTER	ST		GN	MOUNT PROSPECT	60056	R4	1978
08-14-401-063-0000	660		PICKWICK	CT		2E	MOUNT PROSPECT	60056	R4	1978
03-27-403-055-0000	505		DOGWOOD	LN		103	MOUNT PROSPECT	60056	RX	1976
03-33-414-005-0000	1009	W	PROSPECT	AV		2E	MOUNT PROSPECT	60056	R3	1925
08-15-400-075-0000	1488		BROWNSTONE	CT		301	MOUNT PROSPECT	60056	R4*	1974
08-15-400-058-0000	2098	W	ALGONQUIN	RD		1B	MOUNT PROSPECT	60056	RX	1974
08-14-401-053-0000	685		PICKWICK	CT		GE	MOUNT PROSPECT	60056	R4	1978
03-35-309-036-0000	1205		ARDYCE	LN		2	MOUNT PROSPECT	60056	R2	1958
03-35-309-038-0000	110		WESTGATE	RD		1	MOUNT PROSPECT	60056	R2	1958
03-35-309-038-0000	110		WESTGATE	RD		2	MOUNT PROSPECT	60056	R2	1958
08-23-200-030-0000	571		DEMPSTER	ST		GN	MOUNT PROSPECT	60056	R4	1978
08-23-200-030-0000	571		DEMPSTER	ST		GS	MOUNT PROSPECT	60056	R4	1978
08-23-200-046-0000	539		DEMPSTER	ST			MOUNT PROSPECT	60056	R4	1978
08-23-200-026-0000	507		DEMPSTER	ST		2W	MOUNT PROSPECT	60056	R4	1978
08-23-200-026-0000	507		DEMPSTER	ST		GE	MOUNT PROSPECT	60056	R4	1978
03-35-309-011-0000	1005		CALLERO	CR		2	MOUNT PROSPECT	60056	R2	1976
03-33-409-007-0000	212	N	KENILWORTH	AV		1D	MOUNT PROSPECT	60056	R3	1925
03-33-409-007-0000	212	N	KENILWORTH	AV		2C	MOUNT PROSPECT	60056	R3	1925
03-33-409-007-0000	212	N	KENILWORTH	AV		2D	MOUNT PROSPECT	60056	R3	1925
03-33-300-077-0000	1500	W	CENTRAL	RD			MOUNT PROSPECT	60056	CR	1954
08-14-300-013-0000	1557		REDWOOD	DR			MOUNT PROSPECT	60056	R4	1962
08-14-300-013-0000	1559		REDWOOD	DR			MOUNT PROSPECT	60056	R4	1962
08-14-300-011-0000	1537		REDWOOD	DR			MOUNT PROSPECT	60056	R4	1962
08-23-200-047-0000	537		DEMPSTER	ST		2S	MOUNT PROSPECT	60056	R4	1978
08-23-200-038-0000	555		DEMPSTER	ST			MOUNT PROSPECT	60056	R4	1978
08-14-401-114-0000	601		PICKWICK	CT		1W	MOUNT PROSPECT	60056	R4	1978
08-22-200-143-0000	2901		BRIARWOOD	DR	E		ARLINGTON HEIGHTS	60005	R1	1978
08-14-401-063-0000	660		PICKWICK	CT		1W	MOUNT PROSPECT	60056	R4	1978
08-14-401-129-0000	714		IVANHOE	LN		2A	MOUNT PROSPECT	60056	R4*	1970
08-14-401-129-0000	714		IVANHOE	LN		2B	MOUNT PROSPECT	60056	R4*	1970
08-14-401-129-0000	714		IVANHOE	LN		3A	MOUNT PROSPECT	60056	R4*	1970
08-14-401-049-0000	636		DEMPSTER	ST		2A	MOUNT PROSPECT	60056	R4	1978
08-14-401-049-0000	636		DEMPSTER	ST		2B	MOUNT PROSPECT	60056	R4	1978
03-35-309-037-0000	108		WESTGATE	RD		2	MOUNT PROSPECT	60056	R2	1958
08-14-300-011-0000	1539		REDWOOD	DR			MOUNT PROSPECT	60056	R4	1962
08-14-300-011-0000	1541		REDWOOD	DR			MOUNT PROSPECT	60056	R4	1962
08-22-203-073-0000	1702		SABLE	LN		101	MOUNT PROSPECT	60056	R4*	1978
08-22-203-073-0000	1702		SABLE	LN		102	MOUNT PROSPECT	60056	R4*	1978
08-22-200-142-0000	2903		BRIARWOOD	DR	E		ARLINGTON HEIGHTS	60005	R1	1978
08-14-401-138-0000	708		HUNTINGTON COMMONS	RD		1B	MOUNT PROSPECT	60056	R4*	1970
08-14-401-138-0000	708		HUNTINGTON COMMONS	RD		2A	MOUNT PROSPECT	60056	R4*	1970
08-23-201-061-0000	303		HAWTHORNE	CR		4	MOUNT PROSPECT	60056	R4*	1969
08-23-201-061-0000	303		HAWTHORNE	CR		5	MOUNT PROSPECT	60056	R4*	1969
08-23-200-013-0000	533		DEMPSTER	ST		GN	MOUNT PROSPECT	60056	R4	1978
08-23-200-013-0000	533		DEMPSTER	ST		GS	MOUNT PROSPECT	60056	R4	1978
08-23-200-045-0000	541		DEMPSTER	ST		2N	MOUNT PROSPECT	60056	R4	1978
08-23-200-045-0000	541		DEMPSTER	ST		2S	MOUNT PROSPECT	60056	R4	1978
08-22-204-001-0000	1701		VICTORIA	DR		101	MOUNT PROSPECT	60056	R4	1972
08-14-401-138-0000	708		HUNTINGTON COMMONS	RD		1A	MOUNT PROSPECT	60056	R4*	1970
08-23-201-066-0000	317		HAWTHORNE	CR		5	MOUNT PROSPECT	60056	R4*	1969
08-23-201-049-0000	347		HAWTHORNE	CR		6	MOUNT PROSPECT	60056	R4*	1969
08-23-201-048-0000	345		HAWTHORNE	CR		1	MOUNT PROSPECT	60056	R4*	1969

08-23-201-048-0000	345		HAWTHORNE	CR		2	MOUNT PROSPECT	60056	R4*	1969
08-23-201-048-0000	345		HAWTHORNE	CR		3	MOUNT PROSPECT	60056	R4*	1969
08-23-201-048-0000	345		HAWTHORNE	CR		4	MOUNT PROSPECT	60056	R4*	1969
08-23-100-012-0000	1632	W	ALGONQUIN	RD			MOUNT PROSPECT	60056	B3	1962
08-15-400-084-0000	0						MOUNT PROSPECT	60056	R1	1963
08-15-402-021-0000	1831	W	ALGONQUIN	RD			MOUNT PROSPECT	60056	B3	1974
08-15-402-021-0000	1833	W	ALGONQUIN	RD			MOUNT PROSPECT	60056	B3	1974
08-15-400-058-0000	2098	W	ALGONQUIN	RD		2B	MOUNT PROSPECT	60056	RX	1974
08-15-400-058-0000	2098	W	ALGONQUIN	RD		3A	MOUNT PROSPECT	60056	RX	1974
08-15-400-058-0000	2098	W	ALGONQUIN	RD		3B	MOUNT PROSPECT	60056	RX	1974
08-14-405-001-0000	527		IDA	CT		1	MOUNT PROSPECT	60056	R3*	1978
03-27-402-013-0000	1286		WHEELING	RD			MOUNT PROSPECT	60056	RX	1976
08-14-401-113-0000	606		DEMPSTER	ST		G	MOUNT PROSPECT	60056	R4	1978
08-14-401-058-0000	625		PICKWICK	CT		2B	MOUNT PROSPECT	60056	R4	1978
08-11-205-014-0000	315	W	PROSPECT	AV		2	MOUNT PROSPECT	60056	B5	1917
08-15-400-059-0000	2096	W	ALGONQUIN	RD		1A	MOUNT PROSPECT	60056	RX	1974
08-15-400-059-0000	2096	W	ALGONQUIN	RD		1B	MOUNT PROSPECT	60056	RX	1974
08-15-400-059-0000	2096	W	ALGONQUIN	RD		2A	MOUNT PROSPECT	60056	RX	1974
08-15-400-059-0000	2096	W	ALGONQUIN	RD		2B	MOUNT PROSPECT	60056	RX	1974
08-14-404-013-0000	524		IDA	CT		G	MOUNT PROSPECT	60056	R3*	1978
08-14-404-011-0000	532		IDA	CT		1	MOUNT PROSPECT	60056	R3*	1978
08-14-405-009-0000	538		DEMPSTER	ST		G	MOUNT PROSPECT	60056	R3*	1978
08-14-405-008-0000	542		DEMPSTER	ST		1	MOUNT PROSPECT	60056	R3*	1978
08-23-201-063-0000	311		HAWTHORNE	CR		3	MOUNT PROSPECT	60056	R4*	1969
08-23-201-063-0000	311		HAWTHORNE	CR		4	MOUNT PROSPECT	60056	R4*	1969
08-23-201-063-0000	311		HAWTHORNE	CR		5	MOUNT PROSPECT	60056	R4*	1969
03-34-410-043-0000	9	N	MAIN	ST		2NE	MOUNT PROSPECT	60056	B5	1917
03-34-410-043-0000	9	N	MAIN	ST		2NW	MOUNT PROSPECT	60056	B5	1917
03-34-410-043-0000	9	N	MAIN	ST		GNE	MOUNT PROSPECT	60056	B5	1917
03-34-410-043-0000	9	N	MAIN	ST		GNW	MOUNT PROSPECT	60056	B5	1917
03-34-200-056-0000	259	E	RAND	RD		109	MOUNT PROSPECT	60056	B3	1958
08-14-404-018-0000	504		IDA	CT		2	MOUNT PROSPECT	60056	R3*	1978
08-14-404-001-0000	572		IDA	CT			MOUNT PROSPECT	60056	R3*	1978
08-23-200-018-0000	523		DEMPSTER	ST		1N	MOUNT PROSPECT	60056	R4	1978
08-23-200-018-0000	523		DEMPSTER	ST		1S	MOUNT PROSPECT	60056	R4	1978
08-15-400-053-0000	2078	W	ALGONQUIN	RD		3B	MOUNT PROSPECT	60056	RX	1974
03-27-402-023-0000	1276		WHEELING	RD			MOUNT PROSPECT	60056	RX	1976
08-23-200-021-0000	517		DEMPSTER	ST		1S	MOUNT PROSPECT	60056	R4	1978
08-23-201-052-0000	353		HAWTHORNE	CR		1	MOUNT PROSPECT	60056	R4*	1969
08-23-201-047-0000	343		HAWTHORNE	CR			MOUNT PROSPECT	60056	R4*	1969
08-23-200-014-0000	531		DEMPSTER	ST		GN	MOUNT PROSPECT	60056	R4	1978
08-22-204-025-0000	1708		VICTORIA	DR		1B	MOUNT PROSPECT	60056	R4	1972
08-22-204-025-0000	1708		VICTORIA	DR		2A	MOUNT PROSPECT	60056	R4	1972
08-22-204-025-0000	1708		VICTORIA	DR		2B	MOUNT PROSPECT	60056	R4	1972
08-22-204-025-0000	1708		VICTORIA	DR		3A	MOUNT PROSPECT	60056	R4	1972
08-23-201-050-0000	349		HAWTHORNE	CR		1	MOUNT PROSPECT	60056	R4*	1969
08-23-201-050-0000	349		HAWTHORNE	CR		2	MOUNT PROSPECT	60056	R4*	1969
08-23-201-050-0000	349		HAWTHORNE	CR		3	MOUNT PROSPECT	60056	R4*	1969
08-23-201-054-0000	357		HAWTHORNE	CR		4	MOUNT PROSPECT	60056	R4*	1969
08-23-201-044-0000	337		HAWTHORNE	CR		2	MOUNT PROSPECT	60056	R4*	1969
08-22-401-030-0000	1715		CHARIOT	CT		3A	MOUNT PROSPECT	60056	R4	1977
08-22-401-030-0000	1715		CHARIOT	CT		3B	MOUNT PROSPECT	60056	R4	1977
08-23-401-047-0000	1870	S	ELMHURST	RD			MOUNT PROSPECT	60056	I1*	1973
08-23-201-066-0000	317		HAWTHORNE	CR		2	MOUNT PROSPECT	60056	R4*	1969
08-14-404-019-0000	500		IDA	CT			MOUNT PROSPECT	60056	R3*	1978
08-14-404-012-0000	528		IDA	CT		1	MOUNT PROSPECT	60056	R3*	1978
08-14-401-063-0000	660		PICKWICK	CT		GW	MOUNT PROSPECT	60056	R4	1978
08-14-404-013-0000	524		IDA	CT		1	MOUNT PROSPECT	60056	R3*	1978
08-22-200-194-0000	3030		LYNN	CT			ARLINGTON HEIGHTS	60005	R1	1984
03-35-308-016-0000	1204		ARDYCE	LN		1	MOUNT PROSPECT	60056	R2	1958
03-33-414-005-0000	1009	W	PROSPECT	AV		2W	MOUNT PROSPECT	60056	R3	1925
08-14-401-057-0000	637		PICKWICK	CT		GE	MOUNT PROSPECT	60056	R4	1978

08-14-401-049-0000	636		DEMPSTER	ST		1A	MOUNT PROSPECT	60056	R4	1978
08-14-401-049-0000	636		DEMPSTER	ST		1B	MOUNT PROSPECT	60056	R4	1978
03-35-309-006-0000	1004		CALLERO	CR		1	MOUNT PROSPECT	60056	R2	1976
03-33-413-038-0000	1119	W	PROSPECT	AV		1	MOUNT PROSPECT	60056	R3	1925
08-14-404-012-0000	528		IDA	CT		2	MOUNT PROSPECT	60056	R3*	1978
08-15-402-021-0000	1803	W	ALGONQUIN	RD		A	MOUNT PROSPECT	60056	B3	1974
08-15-400-042-0000	1740		DEMPSTER	ST			MOUNT PROSPECT	60056	B3	1965
08-14-404-015-0000	516		IDA	CT		2	MOUNT PROSPECT	60056	R3*	1978
08-23-201-060-0000	305		HAWTHORNE	CR		2	MOUNT PROSPECT	60056	R4*	1969
08-23-201-060-0000	305		HAWTHORNE	CR		3	MOUNT PROSPECT	60056	R4*	1969
08-23-100-012-0000	1634	W	ALGONQUIN	RD			MOUNT PROSPECT	60056	B3	1962
08-23-201-067-0000	315		HAWTHORNE	CR		3	MOUNT PROSPECT	60056	R4*	1969
08-23-201-067-0000	315		HAWTHORNE	CR		4	MOUNT PROSPECT	60056	R4*	1969
08-23-201-067-0000	315		HAWTHORNE	CR		5	MOUNT PROSPECT	60056	R4*	1969
08-22-204-035-0000	1852		PHILLIP	DR		2A	MOUNT PROSPECT	60056	R4	1972
08-22-204-029-0000	1710		VICTORIA	DR		1A	MOUNT PROSPECT	60056	R4	1972
08-22-203-054-0000	1709		MANSARD	LN		309	MOUNT PROSPECT	60056	R4*	1974
08-22-203-072-0000	1700		SABLE	LN		301	MOUNT PROSPECT	60056	R4*	1978
08-22-203-072-0000	1700		SABLE	LN		302	MOUNT PROSPECT	60056	R4*	1978
08-23-201-049-0000	347		HAWTHORNE	CR		5	MOUNT PROSPECT	60056	R4*	1969
08-23-200-021-0000	517		DEMPSTER	ST		1N	MOUNT PROSPECT	60056	R4	1978
08-23-201-049-0000	347		HAWTHORNE	CR		4	MOUNT PROSPECT	60056	R4*	1969
08-15-400-053-0000	2078	W	ALGONQUIN	RD		2A	MOUNT PROSPECT	60056	RX	1974
03-33-413-036-0000	1131	W	PROSPECT	AV		2	MOUNT PROSPECT	60056	R3	1925
08-23-200-045-0000	541		DEMPSTER	ST		GN	MOUNT PROSPECT	60056	R4	1978
08-14-401-055-0000	661		PICKWICK	CT		1A	MOUNT PROSPECT	60056	R4	1978
08-23-200-038-0000	555		DEMPSTER	ST		1N	MOUNT PROSPECT	60056	R4	1978
08-23-200-020-0000	519		DEMPSTER	ST		1S	MOUNT PROSPECT	60056	R4	1978
08-23-402-005-0000	565		FRANKLIN	DR		312	MOUNT PROSPECT	60056	R4*	1973
08-22-204-007-0000	1703		DENNIS	DR		102C	MOUNT PROSPECT	60056	R4	1972
08-23-201-066-0000	317		HAWTHORNE	CR		6	MOUNT PROSPECT	60056	R4*	1969
08-22-204-035-0000	1852		PHILLIP	DR		2B	MOUNT PROSPECT	60056	R4	1972
08-23-200-029-0000	501		DEMPSTER	ST			MOUNT PROSPECT	60056	R4	1978
08-23-200-037-0000	557		DEMPSTER	ST		1S	MOUNT PROSPECT	60056	R4	1978
08-23-200-037-0000	557		DEMPSTER	ST		2N	MOUNT PROSPECT	60056	R4	1978
08-14-404-017-0000	508		IDA	CT		2	MOUNT PROSPECT	60056	R3*	1978
08-14-404-017-0000	508		IDA	CT		G	MOUNT PROSPECT	60056	R3*	1978
03-27-100-027-1006	252		WIMBOLTON	DR			MOUNT PROSPECT	60056	R1*	1964
03-35-308-003-0000	305		CATINO	CT		2	MOUNT PROSPECT	60056	R2	1976
03-35-309-008-0000	1000		CALLERO	CR		1	MOUNT PROSPECT	60056	R2	1976
03-27-402-029-0000	1260		WHEELING	RD			MOUNT PROSPECT	60056	RX	1976
03-27-403-035-0000	1130		WHEELING	RD		2B	MOUNT PROSPECT	60056	RX	1976
03-27-403-035-0000	1130		WHEELING	RD		3A	MOUNT PROSPECT	60056	RX	1976
03-24-416-045-1002	1510		RIVER WEST	CT		1B	MOUNT PROSPECT	60056	R4	1971
08-23-201-046-0000	341		HAWTHORNE	CR		5	MOUNT PROSPECT	60056	R4*	1969
08-23-201-046-0000	341		HAWTHORNE	CR		6	MOUNT PROSPECT	60056	R4*	1969
08-23-201-065-0000	307		HAWTHORNE	CR		1	MOUNT PROSPECT	60056	R4*	1969
08-23-201-065-0000	307		HAWTHORNE	CR		2	MOUNT PROSPECT	60056	R4*	1969
08-14-401-125-0000	1304		SIR LANCELOT	LN		1A	MOUNT PROSPECT	60056	R4*	1970
08-22-204-037-0000	1840		PHILLIP	DR		1A	MOUNT PROSPECT	60056	R4	1972
08-22-204-037-0000	1840		PHILLIP	DR		1B	MOUNT PROSPECT	60056	R4	1972
08-22-204-037-0000	1840		PHILLIP	DR		2A	MOUNT PROSPECT	60056	R4	1972
03-28-201-019-0000	2400	E	RAND	RD			ARLINGTON HEIGHTS	60004	RX	1999
08-22-200-092-0000	2939		BRIARWOOD	DR	W		ARLINGTON HEIGHTS	60005	R1	1978
08-22-203-041-0000	1713	W	ALGONQUIN	RD			MOUNT PROSPECT	60056	B3	1962
08-22-203-041-0000	1715	W	ALGONQUIN	RD			MOUNT PROSPECT	60056	B3	1962
08-23-201-057-0000	363		HAWTHORNE	CR		2	MOUNT PROSPECT	60056	R4*	1969
03-34-410-043-0000	9	N	MAIN	ST		1NW	MOUNT PROSPECT	60056	B5	1917
08-22-203-058-0000	1717		MANSARD	LN		315	MOUNT PROSPECT	60056	R4*	1974
08-22-203-082-0000	1724		SABLE	LN		101	MOUNT PROSPECT	60056	R4*	1978
08-22-204-008-0000	1701		DENNIS	DR		2W	MOUNT PROSPECT	60056	R4	1972
08-22-204-008-0000	1701		DENNIS	DR		3A	MOUNT PROSPECT	60056	R4	1972

08-23-201-076-0000	333		HAWTHORNE	CR	2	MOUNT PROSPECT	60056	R4*	1969
08-22-204-013-0000	1709		VICTORIA	DR		MOUNT PROSPECT	60056	R4	1972
08-22-204-013-0000	1709		VICTORIA	DR	1A	MOUNT PROSPECT	60056	R4	1972
08-23-201-045-0000	339		HAWTHORNE	CR	4	MOUNT PROSPECT	60056	R4*	1969
08-23-201-045-0000	339		HAWTHORNE	CR	5	MOUNT PROSPECT	60056	R4*	1969
08-23-200-012-0000	535		DEMPSTER	ST	2N	MOUNT PROSPECT	60056	R4	1978
08-23-201-056-0000	361		HAWTHORNE	CR	4	MOUNT PROSPECT	60056	R4*	1969
08-23-201-052-0000	353		HAWTHORNE	CR	2	MOUNT PROSPECT	60056	R4*	1969
08-23-201-052-0000	353		HAWTHORNE	CR	3	MOUNT PROSPECT	60056	R4*	1969
08-22-203-054-0000	1709		MANSARD	LN	110	MOUNT PROSPECT	60056	R4*	1974
08-14-401-125-0000	1304		SIR LANCELOT	LN	1B	MOUNT PROSPECT	60056	R4*	1970
08-14-401-138-0000	708		HUNTINGTON COMMONS	RD	3A	MOUNT PROSPECT	60056	R4*	1970
08-23-200-017-0000	525		DEMPSTER	ST	GW	MOUNT PROSPECT	60056	R4	1978
08-22-401-027-0000	1709		CHARIOT	CT	3A	MOUNT PROSPECT	60056	R4	1977
08-23-200-013-0000	533		DEMPSTER	ST	1N	MOUNT PROSPECT	60056	R4	1978
08-23-200-013-0000	533		DEMPSTER	ST	1S	MOUNT PROSPECT	60056	R4	1978
08-23-200-013-0000	533		DEMPSTER	ST	2N	MOUNT PROSPECT	60056	R4	1978
08-23-200-013-0000	533		DEMPSTER	ST	2S	MOUNT PROSPECT	60056	R4	1978
03-33-414-005-0000	1009	W	PROSPECT	AV	1W	MOUNT PROSPECT	60056	R3	1925
03-33-413-036-0000	1131	W	PROSPECT	AV	1	MOUNT PROSPECT	60056	R3	1925
08-22-204-004-0000	1702		VICTORIA	DR	303	MOUNT PROSPECT	60056	R4	1972
08-23-201-064-0000	309		HAWTHORNE	CR	2	MOUNT PROSPECT	60056	R4*	1969
08-23-200-022-0000	515		DEMPSTER	ST	1N	MOUNT PROSPECT	60056	R4	1978
08-23-200-043-0000	545		DEMPSTER	ST		MOUNT PROSPECT	60056	R4	1978
08-14-401-138-0000	708		HUNTINGTON COMMONS	RD	3B	MOUNT PROSPECT	60056	R4*	1970
08-15-400-085-0000	1510	S	BUSSE	RD		MOUNT PROSPECT	60056	R1	1963
08-12-209-021-0000	118	S	LOUIS	ST	LOWR	MOUNT PROSPECT	60056	RA	1917
08-12-209-021-0000	118	S	LOUIS	ST	UPPR	MOUNT PROSPECT	60056	RA	1917
08-11-205-014-0000	315	W	PROSPECT	AV	1	MOUNT PROSPECT	60056	B5	1917
08-14-404-015-0000	516		IDA	CT	G	MOUNT PROSPECT	60056	R3*	1978
08-14-404-005-0000	556		IDA	CT	1	MOUNT PROSPECT	60056	R3*	1978
08-14-404-005-0000	556		IDA	CT	2	MOUNT PROSPECT	60056	R3*	1978
08-14-401-045-0000	684		DEMPSTER	ST	GB	MOUNT PROSPECT	60056	R4	1978
08-23-200-029-0000	501		DEMPSTER	ST	1N	MOUNT PROSPECT	60056	R4	1978
08-15-400-053-0000	2078	W	ALGONQUIN	RD	3A	MOUNT PROSPECT	60056	RX	1974
08-22-200-166-0000	3015		LYNN	CT	E	ARLINGTON HEIGHTS	60005	R1	1978
08-22-200-167-0000	3015		LYNN	CT	D	ARLINGTON HEIGHTS	60005	R1	1978
08-23-200-043-0000	545		DEMPSTER	ST	1W	MOUNT PROSPECT	60056	R4	1978
08-23-200-043-0000	545		DEMPSTER	ST	2E	MOUNT PROSPECT	60056	R4	1978
08-23-200-037-0000	557		DEMPSTER	ST	GN	MOUNT PROSPECT	60056	R4	1978
08-23-200-037-0000	557		DEMPSTER	ST	GS	MOUNT PROSPECT	60056	R4	1978
08-14-401-046-0000	672		DEMPSTER	ST		MOUNT PROSPECT	60056	R4	1978
08-23-200-039-0000	553		DEMPSTER	ST	1N	MOUNT PROSPECT	60056	R4	1978
08-23-200-039-0000	553		DEMPSTER	ST	1S	MOUNT PROSPECT	60056	R4	1978
03-27-402-031-0000	1264		WHEELING	RD		MOUNT PROSPECT	60056	RX	1976
03-33-409-007-0000	210	N	KENILWORTH	AV	2A	MOUNT PROSPECT	60056	R3	1925
03-33-409-007-0000	210	N	KENILWORTH	AV	2B	MOUNT PROSPECT	60056	R3	1925
03-33-409-007-0000	212	N	KENILWORTH	AV	1C	MOUNT PROSPECT	60056	R3	1925
08-23-201-069-0000	319		HAWTHORNE	CR	2	MOUNT PROSPECT	60056	R4*	1969
08-23-201-069-0000	319		HAWTHORNE	CR	3	MOUNT PROSPECT	60056	R4*	1969
08-14-401-054-0000	673		PICKWICK	CT	1A	MOUNT PROSPECT	60056	R4	1978
08-23-201-069-0000	319		HAWTHORNE	CR	1	MOUNT PROSPECT	60056	R4*	1969
08-14-401-067-0000	612		PICKWICK	CT	1W	MOUNT PROSPECT	60056	R4	1978
03-35-308-016-0000	1204		ARDYCE	LN	2	MOUNT PROSPECT	60056	R2	1958
08-15-402-021-0000	1839	W	ALGONQUIN	RD		MOUNT PROSPECT	60056	B3	1974
08-14-401-055-0000	661		PICKWICK	CT	1B	MOUNT PROSPECT	60056	R4	1978
08-14-401-055-0000	661		PICKWICK	CT	2A	MOUNT PROSPECT	60056	R4	1978
08-14-401-142-0000	1300		SIR GALAHAD	LN	2A	MOUNT PROSPECT	60056	R4*	1970
08-15-402-021-0000	1835	W	ALGONQUIN	RD		MOUNT PROSPECT	60056	B3	1974
08-23-200-028-0000	503		DEMPSTER	ST	GN	MOUNT PROSPECT	60056	R4	1978
08-23-200-028-0000	503		DEMPSTER	ST	GS	MOUNT PROSPECT	60056	R4	1978
08-23-200-022-0000	515		DEMPSTER	ST		MOUNT PROSPECT	60056	R4	1978

08-23-200-019-0000	521		DEMPSTER	ST			MOUNT PROSPECT	60056	R4	1978
08-23-200-019-0000	521		DEMPSTER	ST		1N	MOUNT PROSPECT	60056	R4	1978
08-14-401-142-0000	1300		SIR GALAHAD	LN		2B	MOUNT PROSPECT	60056	R4*	1970
08-14-401-063-0000	660		PICKWICK	CT		GE	MOUNT PROSPECT	60056	R4	1978
08-23-200-015-0000	529		DEMPSTER	ST		1W	MOUNT PROSPECT	60056	R4	1978
03-33-413-036-0000	1131	W	PROSPECT	AV		3	MOUNT PROSPECT	60056	R3	1925
08-14-300-010-0000	1535		REDWOOD	DR			MOUNT PROSPECT	60056	R4	1962
08-14-300-012-0000	1545		REDWOOD	DR			MOUNT PROSPECT	60056	R4	1962
08-23-200-047-0000	537		DEMPSTER	ST		2N	MOUNT PROSPECT	60056	R4	1978
08-23-200-020-0000	519		DEMPSTER	ST		2S	MOUNT PROSPECT	60056	R4	1978
08-23-200-020-0000	519		DEMPSTER	ST		GN	MOUNT PROSPECT	60056	R4	1978
08-23-200-020-0000	519		DEMPSTER	ST		GS	MOUNT PROSPECT	60056	R4	1978
03-35-308-010-0000	1100		ARDYCE	LN		1	MOUNT PROSPECT	60056	R2	1958
03-35-308-010-0000	1100		ARDYCE	LN		2	MOUNT PROSPECT	60056	R2	1958
03-35-308-011-0000	1102		ARDYCE	LN		1	MOUNT PROSPECT	60056	R2	1958
03-35-308-013-0000	1106		ARDYCE	LN		2	MOUNT PROSPECT	60056	R2	1958
03-35-308-014-0000	1200		ARDYCE	LN		1	MOUNT PROSPECT	60056	R2	1958
03-35-308-014-0000	1200		ARDYCE	LN		2	MOUNT PROSPECT	60056	R2	1958
03-35-308-015-0000	1202		ARDYCE	LN		1	MOUNT PROSPECT	60056	R2	1958
08-14-405-001-0000	527		IDA	CT			MOUNT PROSPECT	60056	R3*	1978
08-14-405-002-0000	531		IDA	CT			MOUNT PROSPECT	60056	R3*	1978
08-14-405-003-0000	535		IDA	CT			MOUNT PROSPECT	60056	R3*	1978
08-14-405-004-0000	539		IDA	CT			MOUNT PROSPECT	60056	R3*	1978
08-14-404-018-0000	504		IDA	CT			MOUNT PROSPECT	60056	R3*	1978
08-23-200-026-0000	507		DEMPSTER	ST			MOUNT PROSPECT	60056	R4	1978
08-23-200-025-0000	509		DEMPSTER	ST			MOUNT PROSPECT	60056	R4	1978
08-23-200-024-0000	511		DEMPSTER	ST			MOUNT PROSPECT	60056	R4	1978
03-33-413-015-0000	116	N	LANCASTER	ST		2S	MOUNT PROSPECT	60056	R3	1925
03-33-414-005-0000	1009	W	PROSPECT	AV		1E	MOUNT PROSPECT	60056	R3	1925
03-34-410-045-0000	5	N	MAIN	ST		1SW	MOUNT PROSPECT	60056	B5	1917
03-34-410-045-0000	5	N	MAIN	ST		2SE	MOUNT PROSPECT	60056	B5	1917
03-34-410-045-0000	5	N	MAIN	ST		2SW	MOUNT PROSPECT	60056	B5	1917
03-33-300-066-0000	1326	W	CENTRAL	RD			MOUNT PROSPECT	60056	CR	1954
08-15-400-072-0000	1494		BROWNSTONE	CT		202	MOUNT PROSPECT	60056	R4*	1974
08-15-400-072-0000	1494		BROWNSTONE	CT		301	MOUNT PROSPECT	60056	R4*	1974
08-15-402-021-0000	1837	W	ALGONQUIN	RD			MOUNT PROSPECT	60056	B3	1974
08-14-404-007-0000	548		IDA	CT		G	MOUNT PROSPECT	60056	R3*	1978
08-14-404-006-0000	552		IDA	CT		1	MOUNT PROSPECT	60056	R3*	1978
08-23-200-022-0000	515		DEMPSTER	ST		GS	MOUNT PROSPECT	60056	R4	1978
08-23-201-051-0000	351		HAWTHORNE	CR		5	MOUNT PROSPECT	60056	R4*	1969
08-23-201-051-0000	351		HAWTHORNE	CR		6	MOUNT PROSPECT	60056	R4*	1969
08-22-204-009-0000	1850		ANNA MARIE	DR			MOUNT PROSPECT	60056	R4	1972
08-22-204-009-0000	1850		ANNA MARIE	DR		101	MOUNT PROSPECT	60056	R4	1972
08-22-204-009-0000	1850		ANNA MARIE	DR		102	MOUNT PROSPECT	60056	R4	1972
08-23-201-062-0000	301		HAWTHORNE	CR		3	MOUNT PROSPECT	60056	R4*	1969
08-14-401-142-0000	1300		SIR GALAHAD	LN		1B	MOUNT PROSPECT	60056	R4*	1970
08-23-201-073-0000	327		HAWTHORNE	CR		5	MOUNT PROSPECT	60056	R4*	1969
08-23-201-086-0000	415		DEMPSTER	ST		2A	MOUNT PROSPECT	60056	R4*	1971
08-23-201-086-0000	415		DEMPSTER	ST		2B	MOUNT PROSPECT	60056	R4*	1971
08-22-204-019-0000	1705		DENNIS	DR	A	2A	MOUNT PROSPECT	60056	R4	1972
08-22-200-077-0000	2809		BRIARWOOD	DR	W		ARLINGTON HEIGHTS	60005	R1	1978
08-23-200-020-0000	519		DEMPSTER	ST			MOUNT PROSPECT	60056	R4	1978
08-23-200-037-0000	557		DEMPSTER	ST		2S	MOUNT PROSPECT	60056	R4	1978
08-14-300-007-0000	1507		REDWOOD	DR			MOUNT PROSPECT	60056	R4	1962
08-23-200-019-0000	521		DEMPSTER	ST		2N	MOUNT PROSPECT	60056	R4	1978
08-23-200-014-0000	531		DEMPSTER	ST			MOUNT PROSPECT	60056	R4	1978
03-35-200-052-0000	411		KINGSTON	CT		A	MOUNT PROSPECT	60056	I1	1986
03-35-200-052-0000	411		KINGSTON	CT		B	MOUNT PROSPECT	60056	I1	1986
03-35-309-024-0000	907		ARDYCE	LN		2	MOUNT PROSPECT	60056	R2	1958
03-35-309-028-0000	1007		ARDYCE	LN		1	MOUNT PROSPECT	60056	R2	1958
03-35-309-028-0000	1007		ARDYCE	LN		2	MOUNT PROSPECT	60056	R2	1958
08-14-404-017-0000	508		IDA	CT		1	MOUNT PROSPECT	60056	R3*	1978

08-14-401-125-0000	1304		SIR LANCELOT	LN		3B	MOUNT PROSPECT	60056	R4*	1970
08-14-401-049-0000	636		DEMPSTER	ST			MOUNT PROSPECT	60056	R4	1978
08-12-222-021-0000	668	E	NORTHWEST	HW		4	MOUNT PROSPECT	60056	B5	1917
08-12-120-027-0000	212	S	EMERSON	ST		1	MOUNT PROSPECT	60056	B5	1917
03-33-413-013-0000	116	N	LANCASTER	ST		2S	MOUNT PROSPECT	60056	R3	1925
08-23-201-073-0000	327		HAWTHORNE	CR		4	MOUNT PROSPECT	60056	R4*	1969
03-35-308-015-0000	1202		ARDYCE	LN		2	MOUNT PROSPECT	60056	R2	1958
08-23-200-044-0000	543		DEMPSTER	ST			MOUNT PROSPECT	60056	R4	1978
08-23-200-033-0000	565		DEMPSTER	ST			MOUNT PROSPECT	60056	R4	1978
08-23-200-033-0000	565		DEMPSTER	ST		1E	MOUNT PROSPECT	60056	R4	1978
08-23-200-045-0000	541		DEMPSTER	ST		1N	MOUNT PROSPECT	60056	R4	1978
08-22-200-132-0000	2902		BRIARWOOD	DR	E		ARLINGTON HEIGHTS	60005	R1	1978
08-23-201-069-0000	319		HAWTHORNE	CR		4	MOUNT PROSPECT	60056	R4*	1969
08-23-201-069-0000	319		HAWTHORNE	CR		5	MOUNT PROSPECT	60056	R4*	1969
08-14-404-018-0000	504		IDA	CT		1	MOUNT PROSPECT	60056	R3*	1978
08-23-201-045-0000	339		HAWTHORNE	CR		6	MOUNT PROSPECT	60056	R4*	1969
08-23-201-048-0000	345		HAWTHORNE	CR			MOUNT PROSPECT	60056	R4*	1969
08-23-201-069-0000	319		HAWTHORNE	CR			MOUNT PROSPECT	60056	R4*	1969
08-14-404-007-0000	548		IDA	CT		2	MOUNT PROSPECT	60056	R3*	1978
08-23-200-019-0000	521		DEMPSTER	ST		2S	MOUNT PROSPECT	60056	R4	1978
08-23-200-012-0000	535		DEMPSTER	ST			MOUNT PROSPECT	60056	R4	1978
08-23-200-031-0000	569		DEMPSTER	ST			MOUNT PROSPECT	60056	R4	1978
08-23-200-045-0000	541		DEMPSTER	ST			MOUNT PROSPECT	60056	R4	1978
08-22-203-081-0000	1722		SABLE	LN		302	MOUNT PROSPECT	60056	R4*	1978
08-22-203-081-0000	1722		SABLE	LN			MOUNT PROSPECT	60056	R4*	1978
08-22-401-036-0000	1727		CHARIOT	CT		2B	MOUNT PROSPECT	60056	R4	1977
08-23-200-032-0000	567		DEMPSTER	ST		1S	MOUNT PROSPECT	60056	R4	1978
08-23-200-033-0000	565		DEMPSTER	ST		1W	MOUNT PROSPECT	60056	R4	1978
08-23-200-040-0000	551		DEMPSTER	ST		GN	MOUNT PROSPECT	60056	R4	1978
08-22-200-134-0000	2906		BRIARWOOD	DR	E		ARLINGTON HEIGHTS	60005	R1	1978
08-22-200-141-0000	2905		BRIARWOOD	DR	E		ARLINGTON HEIGHTS	60005	R1	1978
08-22-200-135-0000	2910		BRIARWOOD	DR	E		ARLINGTON HEIGHTS	60005	R1	1978
08-23-200-045-0000	541		DEMPSTER	ST		GS	MOUNT PROSPECT	60056	R4	1978
08-23-200-034-0000	563		DEMPSTER	ST		GW	MOUNT PROSPECT	60056	R4	1978
08-23-200-030-0000	571		DEMPSTER	ST			MOUNT PROSPECT	60056	R4	1978
08-23-200-025-0000	509		DEMPSTER	ST		GE	MOUNT PROSPECT	60056	R4	1978
08-23-200-025-0000	509		DEMPSTER	ST		GW	MOUNT PROSPECT	60056	R4	1978
08-23-200-016-0000	527		DEMPSTER	ST		1E	MOUNT PROSPECT	60056	R4	1978
08-23-200-016-0000	527		DEMPSTER	ST		1W	MOUNT PROSPECT	60056	R4	1978
08-23-200-016-0000	527		DEMPSTER	ST		2E	MOUNT PROSPECT	60056	R4	1978
08-14-405-007-0000	546		DEMPSTER	ST		1	MOUNT PROSPECT	60056	R3*	1978
08-14-405-007-0000	546		DEMPSTER	ST		2	MOUNT PROSPECT	60056	R3*	1978
08-14-401-130-0000	1305		SIR GALAHAD	LN		2B	MOUNT PROSPECT	60056	R4*	1970
08-14-401-130-0000	1305		SIR GALAHAD	LN		3A	MOUNT PROSPECT	60056	R4*	1970
08-14-401-130-0000	1305		SIR GALAHAD	LN		3B	MOUNT PROSPECT	60056	R4*	1970
08-23-201-061-0000	303		HAWTHORNE	CR		6	MOUNT PROSPECT	60056	R4*	1969
08-22-201-007-0000	1774	W	ALGONQUIN	RD			MOUNT PROSPECT	60056	B3	1965
08-14-401-046-0000	672		DEMPSTER	ST		1E	MOUNT PROSPECT	60056	R4	1978
03-34-410-043-0000	11	N	MAIN	ST		2NW	MOUNT PROSPECT	60056	B5	1917
03-34-410-043-0000	11	N	MAIN	ST		GNE	MOUNT PROSPECT	60056	B5	1917
03-34-410-043-0000	11	N	MAIN	ST		GNW	MOUNT PROSPECT	60056	B5	1917
03-34-410-043-0000	9	N	MAIN	ST		1NE	MOUNT PROSPECT	60056	B5	1917
08-22-203-072-0000	1700		SABLE	LN			MOUNT PROSPECT	60056	R4*	1978
08-23-200-029-0000	501		DEMPSTER	ST		GS	MOUNT PROSPECT	60056	R4	1978
08-22-203-074-0000	1704		SABLE	LN		101	MOUNT PROSPECT	60056	R4*	1978
08-22-203-074-0000	1704		SABLE	LN		102	MOUNT PROSPECT	60056	R4*	1978
08-22-203-062-0000	1725		MANSARD	LN		124	MOUNT PROSPECT	60056	R4*	1974
08-22-203-062-0000	1725		MANSARD	LN		223	MOUNT PROSPECT	60056	R4*	1974
08-23-201-071-0000	323		HAWTHORNE	CR		5	MOUNT PROSPECT	60056	R4*	1969
08-23-201-071-0000	323		HAWTHORNE	CR		6	MOUNT PROSPECT	60056	R4*	1969
08-15-402-023-0000	1881	W	ALGONQUIN	RD			MOUNT PROSPECT	60056	B4	1974
08-22-200-144-0000	2843		BRIARWOOD	DR	E		ARLINGTON HEIGHTS	60005	R1	1978

08-22-200-165-0000	3015		LYNN	CT			ARLINGTON HEIGHTS	60005	R1	1978
08-14-405-011-0000	530		DEMPSTER	ST			MOUNT PROSPECT	60056	R3*	1978
08-14-404-011-0000	532		IDA	CT		2	MOUNT PROSPECT	60056	R3*	1978
08-14-404-011-0000	532		IDA	CT		G	MOUNT PROSPECT	60056	R3*	1978
08-14-404-010-0000	536		IDA	CT		1	MOUNT PROSPECT	60056	R3*	1978
08-14-404-010-0000	536		IDA	CT		2	MOUNT PROSPECT	60056	R3*	1978
08-14-401-050-0000	624		DEMPSTER	ST		2W	MOUNT PROSPECT	60056	R4	1978
08-22-203-059-0000	1719		MANSARD	LN		318	MOUNT PROSPECT	60056	R4*	1974
08-22-203-066-0000	1725		CRYSTAL	LN			MOUNT PROSPECT	60056	R4*	1962
08-14-401-046-0000	672		DEMPSTER	ST		2W	MOUNT PROSPECT	60056	R4	1978
08-14-401-046-0000	672		DEMPSTER	ST		GE	MOUNT PROSPECT	60056	R4	1978
08-14-401-046-0000	672		DEMPSTER	ST		GW	MOUNT PROSPECT	60056	R4	1978
08-14-401-112-0000	600		DEMPSTER	ST		GE	MOUNT PROSPECT	60056	R4	1978
08-14-401-059-0000	613		PICKWICK	CT			MOUNT PROSPECT	60056	R4	1978
08-14-405-010-0000	534		DEMPSTER	ST		1	MOUNT PROSPECT	60056	R3*	1978
08-22-200-103-0000	2934		BRIARWOOD	DR	W		ARLINGTON HEIGHTS	60005	R1	1978
08-22-203-077-0000	1712		SABLE	LN			MOUNT PROSPECT	60056	R4*	1978
08-22-203-077-0000	1712		SABLE	LN		101	MOUNT PROSPECT	60056	R4*	1978
08-22-200-081-0000	2819		BRIARWOOD	DR	W		ARLINGTON HEIGHTS	60005	R1	1978
08-23-201-044-0000	337		HAWTHORNE	CR		5	MOUNT PROSPECT	60056	R4*	1969
08-15-400-068-0000	1590	S	BUSSE	RD			MOUNT PROSPECT	60056	B4	1965
08-23-201-070-0000	321		HAWTHORNE	CR		5	MOUNT PROSPECT	60056	R4*	1969
08-23-201-070-0000	321		HAWTHORNE	CR		6	MOUNT PROSPECT	60056	R4*	1969
08-23-201-071-0000	323		HAWTHORNE	CR		1	MOUNT PROSPECT	60056	R4*	1969
08-23-201-063-0000	311		HAWTHORNE	CR			MOUNT PROSPECT	60056	R4*	1969
08-23-201-064-0000	309		HAWTHORNE	CR			MOUNT PROSPECT	60056	R4*	1969
08-23-201-064-0000	309		HAWTHORNE	CR		1	MOUNT PROSPECT	60056	R4*	1969
08-23-100-012-0000	1648	W	ALGONQUIN	RD			MOUNT PROSPECT	60056	B3	1962
08-23-200-036-0000	559		DEMPSTER	ST		2S	MOUNT PROSPECT	60056	R4	1978
08-23-200-043-0000	545		DEMPSTER	ST		2W	MOUNT PROSPECT	60056	R4	1978
08-23-100-012-0000	1627	S	BUSSE	RD			MOUNT PROSPECT	60056	B3	1962
08-23-200-032-0000	567		DEMPSTER	ST			MOUNT PROSPECT	60056	R4	1978
08-23-200-032-0000	567		DEMPSTER	ST		1N	MOUNT PROSPECT	60056	R4	1978
08-23-201-056-0000	361		HAWTHORNE	CR		5	MOUNT PROSPECT	60056	R4*	1969
08-23-201-056-0000	361		HAWTHORNE	CR		6	MOUNT PROSPECT	60056	R4*	1969
08-23-201-057-0000	363		HAWTHORNE	CR			MOUNT PROSPECT	60056	R4*	1969
08-23-201-058-0000	365		HAWTHORNE	CR		3	MOUNT PROSPECT	60056	R4*	1969
08-23-201-058-0000	365		HAWTHORNE	CR		4	MOUNT PROSPECT	60056	R4*	1969
08-22-203-074-0000	1704		SABLE	LN		202	MOUNT PROSPECT	60056	R4*	1978
08-23-200-031-0000	569		DEMPSTER	ST		GS	MOUNT PROSPECT	60056	R4	1978
08-22-200-133-0000	2904		BRIARWOOD	DR	E		ARLINGTON HEIGHTS	60005	R1	1978
08-22-203-086-0000	1736		SABLE	LN		201	MOUNT PROSPECT	60056	R4*	1978
08-22-203-086-0000	1736		SABLE	LN		202	MOUNT PROSPECT	60056	R4*	1978
08-22-203-086-0000	1736		SABLE	LN			MOUNT PROSPECT	60056	R4*	1978
08-14-300-010-0000	1529		REDWOOD	DR			MOUNT PROSPECT	60056	R4	1962
08-14-300-010-0000	1531		REDWOOD	DR			MOUNT PROSPECT	60056	R4	1962
08-23-200-018-0000	523		DEMPSTER	ST		2S	MOUNT PROSPECT	60056	R4	1978
08-22-200-110-0000	0						MOUNT PROSPECT	60056	R1	1978
08-23-300-018-0000	3231	S	BUSSE	RD			ARLINGTON HEIGHTS	60005	I1*	1979
08-22-200-168-0000	3015		LYNN	CT		C	ARLINGTON HEIGHTS	60005	R1	1978
08-23-100-012-0000	1621	S	BUSSE	RD			MOUNT PROSPECT	60056	B3	1962
08-22-200-070-0000	2721		BRIARWOOD	DR	W		ARLINGTON HEIGHTS	60005	R1	1978
08-22-200-071-0000	2725		BRIARWOOD	DR	W		ARLINGTON HEIGHTS	60005	R1	1978
08-23-201-076-0000	333		HAWTHORNE	CR		3	MOUNT PROSPECT	60056	R4*	1969
08-22-203-062-0000	1725		MANSARD	LN		224	MOUNT PROSPECT	60056	R4*	1974
08-22-203-062-0000	1725		MANSARD	LN		323	MOUNT PROSPECT	60056	R4*	1974
08-22-203-062-0000	1725		MANSARD	LN		324	MOUNT PROSPECT	60056	R4*	1974
08-22-200-152-0000	2817		BRIARWOOD	DR	E		ARLINGTON HEIGHTS	60005	R1	1978
08-23-200-036-0000	559		DEMPSTER	ST		GN	MOUNT PROSPECT	60056	R4	1978
08-23-200-036-0000	559		DEMPSTER	ST		GS	MOUNT PROSPECT	60056	R4	1978
08-23-200-021-0000	517		DEMPSTER	ST			MOUNT PROSPECT	60056	R4	1978
08-23-200-046-0000	539		DEMPSTER	ST		2S	MOUNT PROSPECT	60056	R4	1978

08-23-200-046-0000	539		DEMPSTER	ST		GN	MOUNT PROSPECT	60056	R4	1978
08-23-200-024-0000	511		DEMPSTER	ST		1E	MOUNT PROSPECT	60056	R4	1978
08-23-200-024-0000	511		DEMPSTER	ST		1W	MOUNT PROSPECT	60056	R4	1978
08-23-200-024-0000	511		DEMPSTER	ST		2E	MOUNT PROSPECT	60056	R4	1978
08-23-200-024-0000	511		DEMPSTER	ST		2W	MOUNT PROSPECT	60056	R4	1978
08-23-200-024-0000	511		DEMPSTER	ST		GE	MOUNT PROSPECT	60056	R4	1978
08-23-200-024-0000	511		DEMPSTER	ST		GW	MOUNT PROSPECT	60056	R4	1978
08-23-200-032-0000	567		DEMPSTER	ST		GN	MOUNT PROSPECT	60056	R4	1978
08-23-200-032-0000	567		DEMPSTER	ST		GS	MOUNT PROSPECT	60056	R4	1978
08-14-401-051-0000	612		DEMPSTER	ST		1E	MOUNT PROSPECT	60056	R4	1978
08-23-200-026-0000	507		DEMPSTER	ST		1E	MOUNT PROSPECT	60056	R4	1978
08-23-200-026-0000	507		DEMPSTER	ST		1W	MOUNT PROSPECT	60056	R4	1978
08-23-203-039-0000	1699		WALL	ST		403A	MOUNT PROSPECT	60056	B3	1971
08-23-203-039-0000	1699		WALL	ST		419	MOUNT PROSPECT	60056	B3	1971
08-22-203-078-0000	1714		SABLE	LN			MOUNT PROSPECT	60056	R4*	1978
08-22-204-023-0000	1711		VICTORIA	DR		2A	MOUNT PROSPECT	60056	R4	1972
08-22-204-023-0000	1711		VICTORIA	DR		2B	MOUNT PROSPECT	60056	R4	1972
08-22-204-023-0000	1711		VICTORIA	DR		3A	MOUNT PROSPECT	60056	R4	1972
08-23-200-026-0000	507		DEMPSTER	ST		2E	MOUNT PROSPECT	60056	R4	1978
08-23-200-046-0000	539		DEMPSTER	ST		GS	MOUNT PROSPECT	60056	R4	1978
08-23-201-050-0000	349		HAWTHORNE	CR		5	MOUNT PROSPECT	60056	R4*	1969
08-23-201-050-0000	349		HAWTHORNE	CR		6	MOUNT PROSPECT	60056	R4*	1969
08-23-201-066-0000	317		HAWTHORNE	CR			MOUNT PROSPECT	60056	R4*	1969
08-22-201-007-0000	1776	W	ALGONQUIN	RD			MOUNT PROSPECT	60056	B3	1965
08-23-200-040-0000	551		DEMPSTER	ST		GS	MOUNT PROSPECT	60056	R4	1978
08-23-200-043-0000	545		DEMPSTER	ST		1E	MOUNT PROSPECT	60056	R4	1978
08-23-200-015-0000	529		DEMPSTER	ST		2E	MOUNT PROSPECT	60056	R4	1978
08-23-200-047-0000	537		DEMPSTER	ST		1S	MOUNT PROSPECT	60056	R4	1978
08-23-200-032-0000	567		DEMPSTER	ST		2N	MOUNT PROSPECT	60056	R4	1978
08-23-200-032-0000	567		DEMPSTER	ST		2S	MOUNT PROSPECT	60056	R4	1978
08-22-203-081-0000	1722		SABLE	LN		101	MOUNT PROSPECT	60056	R4*	1978
08-23-200-017-0000	525		DEMPSTER	ST			MOUNT PROSPECT	60056	R4	1978
08-23-200-012-0000	535		DEMPSTER	ST		1S	MOUNT PROSPECT	60056	R4	1978
08-14-405-002-0000	531		IDA	CT		1	MOUNT PROSPECT	60056	R3*	1978
08-23-402-013-0000	2374		COLONY	DR		B	MOUNT PROSPECT	60056	R4*	1973
08-22-204-016-0000	1851		HAZEL HILL	DR		1A	MOUNT PROSPECT	60056	R4	1972
08-22-204-016-0000	1851		HAZEL HILL	DR		1B	MOUNT PROSPECT	60056	R4	1972
08-23-200-012-0000	535		DEMPSTER	ST		2S	MOUNT PROSPECT	60056	R4	1978
08-23-200-012-0000	535		DEMPSTER	ST		GN	MOUNT PROSPECT	60056	R4	1978
08-23-200-012-0000	535		DEMPSTER	ST		GS	MOUNT PROSPECT	60056	R4	1978
08-23-200-028-0000	503		DEMPSTER	ST			MOUNT PROSPECT	60056	R4	1978
08-23-200-028-0000	503		DEMPSTER	ST		1N	MOUNT PROSPECT	60056	R4	1978
08-23-200-026-0000	507		DEMPSTER	ST		GW	MOUNT PROSPECT	60056	R4	1978
08-23-402-004-0000	501		ENTERPRISE	DR		301	MOUNT PROSPECT	60056	R4*	1973
08-23-203-043-0000	1731		WALL	ST			MOUNT PROSPECT	60056	I1*	1971
08-23-203-044-0000	1791		WALL	ST			MOUNT PROSPECT	60056	B3*	1971
08-23-200-034-0000	563		DEMPSTER	ST		2W	MOUNT PROSPECT	60056	R4	1978
08-23-201-060-0000	305		HAWTHORNE	CR			MOUNT PROSPECT	60056	R4*	1969
08-23-200-038-0000	555		DEMPSTER	ST		GS	MOUNT PROSPECT	60056	R4	1978
08-23-200-034-0000	563		DEMPSTER	ST			MOUNT PROSPECT	60056	R4	1978
08-22-200-158-0000	2830		BRIARWOOD	DR	E		ARLINGTON HEIGHTS	60005	R1	1978
08-22-203-075-0000	1706		SABLE	LN		102	MOUNT PROSPECT	60056	R4*	1978
08-22-203-075-0000	1706		SABLE	LN		201	MOUNT PROSPECT	60056	R4*	1978
08-22-203-075-0000	1706		SABLE	LN		202	MOUNT PROSPECT	60056	R4*	1978
08-22-203-075-0000	1706		SABLE	LN		301	MOUNT PROSPECT	60056	R4*	1978
08-22-203-075-0000	1706		SABLE	LN		302	MOUNT PROSPECT	60056	R4*	1978
08-22-203-075-0000	1706		SABLE	LN			MOUNT PROSPECT	60056	R4*	1978
08-22-204-016-0000	1851		HAZEL HILL	DR			MOUNT PROSPECT	60056	R4	1972
08-22-401-046-0000	1751		CHARIOT	CT		2B	MOUNT PROSPECT	60056	R4	1977
08-22-401-046-0000	1751		CHARIOT	CT		3A	MOUNT PROSPECT	60056	R4	1977
08-23-201-055-0000	355		HAWTHORNE	CR		3	MOUNT PROSPECT	60056	R4*	1969
08-23-201-065-0000	307		HAWTHORNE	CR		3	MOUNT PROSPECT	60056	R4*	1969

08-23-201-065-0000	307		HAWTHORNE	CR		4	MOUNT PROSPECT	60056	R4*	1969
08-23-201-065-0000	307		HAWTHORNE	CR		5	MOUNT PROSPECT	60056	R4*	1969
08-23-201-077-0000	335		HAWTHORNE	CR		1	MOUNT PROSPECT	60056	R4*	1969
08-23-201-077-0000	335		HAWTHORNE	CR		2	MOUNT PROSPECT	60056	R4*	1969
08-23-201-077-0000	335		HAWTHORNE	CR		3	MOUNT PROSPECT	60056	R4*	1969
08-23-201-050-0000	349		HAWTHORNE	CR			MOUNT PROSPECT	60056	R4*	1969
08-23-201-074-0000	329		HAWTHORNE	CR			MOUNT PROSPECT	60056	R4*	1969
08-23-201-074-0000	329		HAWTHORNE	CR		2	MOUNT PROSPECT	60056	R4*	1969
08-22-200-043-0000	0						MOUNT PROSPECT	60056	R1	1978
08-22-401-035-0000	1729		CHARIOT	CT		2B	MOUNT PROSPECT	60056	R4	1977
08-23-401-033-0000	1605	E	ALGONQUIN	RD			ARLINGTON HEIGHTS	60005	I1*	1979
08-22-401-024-0000	1703		CHARIOT	CT		3A	MOUNT PROSPECT	60056	R4	1977
08-22-204-009-0000	1850		ANNA MARIE	DR		202	MOUNT PROSPECT	60056	R4	1972
08-22-204-013-0000	1709		VICTORIA	DR		3B	MOUNT PROSPECT	60056	R4	1972
08-22-204-012-0000	1707		VICTORIA	DR			MOUNT PROSPECT	60056	R4	1972
08-22-204-012-0000	1707		VICTORIA	DR		1A	MOUNT PROSPECT	60056	R4	1972
08-22-204-012-0000	1707		VICTORIA	DR		1B	MOUNT PROSPECT	60056	R4	1972
08-22-401-035-0000	1729		CHARIOT	CT		3A	MOUNT PROSPECT	60056	R4	1977
08-23-401-039-0000	1970		CARBOY	RD			MOUNT PROSPECT	60056	I1	1979
08-23-300-017-0000	3233	S	BUSSE	RD			ARLINGTON HEIGHTS	60005	I1	1979
08-23-201-072-0000	325		HAWTHORNE	CR		6	MOUNT PROSPECT	60056	R4*	1969
08-23-201-051-0000	351		HAWTHORNE	CR		2	MOUNT PROSPECT	60056	R4*	1969
08-23-201-060-0000	305		HAWTHORNE	CR		4	MOUNT PROSPECT	60056	R4*	1969
08-23-201-060-0000	305		HAWTHORNE	CR		5	MOUNT PROSPECT	60056	R4*	1969
08-22-200-192-0000	2832		BRIARWOOD	DR	E		ARLINGTON HEIGHTS	60005	R1	1978
08-23-101-045-0000	1601	W	ALGONQUIN	RD			MOUNT PROSPECT	60056	I1	1974
08-23-201-065-0000	307		HAWTHORNE	CR		6	MOUNT PROSPECT	60056	R4*	1969
08-23-201-045-0000	339		HAWTHORNE	CR		2	MOUNT PROSPECT	60056	R4*	1969
08-23-201-074-0000	329		HAWTHORNE	CR		3	MOUNT PROSPECT	60056	R4*	1969
08-22-201-007-0000	1766	W	ALGONQUIN	RD			MOUNT PROSPECT	60056	B3	1965
08-22-201-007-0000	1768	W	ALGONQUIN	RD			MOUNT PROSPECT	60056	B3	1965
08-22-201-007-0000	1772	W	ALGONQUIN	RD			MOUNT PROSPECT	60056	B3	1965
08-23-203-039-0000	1699		WALL	ST		401	MOUNT PROSPECT	60056	B3	1971
08-23-200-046-0000	539		DEMPSTER	ST		1S	MOUNT PROSPECT	60056	R4	1978
08-23-200-046-0000	539		DEMPSTER	ST		2N	MOUNT PROSPECT	60056	R4	1978
08-23-200-025-0000	509		DEMPSTER	ST		2E	MOUNT PROSPECT	60056	R4	1978
08-23-200-017-0000	525		DEMPSTER	ST		2W	MOUNT PROSPECT	60056	R4	1978
08-23-200-017-0000	525		DEMPSTER	ST		GE	MOUNT PROSPECT	60056	R4	1978
08-23-200-042-0000	547		DEMPSTER	ST		1E	MOUNT PROSPECT	60056	R4	1978
08-23-200-042-0000	547		DEMPSTER	ST		1W	MOUNT PROSPECT	60056	R4	1978
08-23-200-042-0000	547		DEMPSTER	ST		2E	MOUNT PROSPECT	60056	R4	1978
08-23-200-042-0000	547		DEMPSTER	ST		2W	MOUNT PROSPECT	60056	R4	1978
08-23-200-042-0000	547		DEMPSTER	ST		GE	MOUNT PROSPECT	60056	R4	1978
08-23-201-078-0000	0						MOUNT PROSPECT	60056	R4*	1969
08-14-405-002-0000	531		IDA	CT		2	MOUNT PROSPECT	60056	R3*	1978
08-14-401-045-0000	684		DEMPSTER	ST		2A	MOUNT PROSPECT	60056	R4	1978
08-14-401-045-0000	684		DEMPSTER	ST		2B	MOUNT PROSPECT	60056	R4	1978
08-14-401-045-0000	684		DEMPSTER	ST		GA	MOUNT PROSPECT	60056	R4	1978
08-14-401-067-0000	612		PICKWICK	CT		2E	MOUNT PROSPECT	60056	R4	1978
08-14-401-067-0000	612		PICKWICK	CT		2W	MOUNT PROSPECT	60056	R4	1978
08-14-401-048-0000	648		DEMPSTER	ST		1E	MOUNT PROSPECT	60056	R4	1978
08-22-203-054-0000	1709		MANSARD	LN		210	MOUNT PROSPECT	60056	R4*	1974
08-22-203-061-0000	1723		MANSARD	LN		322	MOUNT PROSPECT	60056	R4*	1974
08-22-203-062-0000	1725		MANSARD	LN			MOUNT PROSPECT	60056	R4*	1974
08-22-203-062-0000	1725		MANSARD	LN		123	MOUNT PROSPECT	60056	R4*	1974
08-23-200-041-0000	549		DEMPSTER	ST		1N	MOUNT PROSPECT	60056	R4	1978
08-23-200-041-0000	549		DEMPSTER	ST		1S	MOUNT PROSPECT	60056	R4	1978
08-23-201-054-0000	357		HAWTHORNE	CR		1	MOUNT PROSPECT	60056	R4*	1969
08-22-203-054-0000	1709		MANSARD	LN		209	MOUNT PROSPECT	60056	R4*	1974
08-14-404-006-0000	552		IDA	CT		2	MOUNT PROSPECT	60056	R3*	1978
08-14-404-006-0000	552		IDA	CT		G	MOUNT PROSPECT	60056	R3*	1978
08-14-300-009-0000	1525		REDWOOD	DR			MOUNT PROSPECT	60056	R4	1962

08-14-300-009-0000	1527		REDWOOD	DR			MOUNT PROSPECT	60056	R4	1962
08-22-200-153-0000	2813		BRIARWOOD	DR	E		ARLINGTON HEIGHTS	60005	R1	1978
08-22-203-080-0000	1720		SABLE	LN			MOUNT PROSPECT	60056	R4*	1978
08-23-201-074-0000	329		HAWTHORNE	CR		4	MOUNT PROSPECT	60056	R4*	1969
08-23-201-074-0000	329		HAWTHORNE	CR		5	MOUNT PROSPECT	60056	R4*	1969
08-22-200-146-0000	2839		BRIARWOOD	DR	E		ARLINGTON HEIGHTS	60005	R1	1978
08-22-200-187-0000	3005		LYNN	CT			MOUNT PROSPECT	60056	R1	1972
08-22-200-186-0000	3007		LYNN	CT			MOUNT PROSPECT	60056	R1	1972
08-22-200-185-0000	3009		LYNN	CT			MOUNT PROSPECT	60056	R1	1972
08-23-203-039-0000	1699		WALL	ST		720	MOUNT PROSPECT	60056	B3	1971
08-22-203-057-0000	1715		MANSARD	LN		213	MOUNT PROSPECT	60056	R4*	1974
08-22-203-057-0000	1715		MANSARD	LN		214	MOUNT PROSPECT	60056	R4*	1974
08-22-204-036-0000	1844		PHILLIP	DR		1A	MOUNT PROSPECT	60056	R4	1972
08-22-401-041-0000	1737		CHARIOT	CT			MOUNT PROSPECT	60056	R4	1977
08-23-100-012-0000	1621	S	BUSSE	RD			MOUNT PROSPECT	60056	B3	1962
08-22-200-060-0000	2708		BRIARWOOD	DR	W		ARLINGTON HEIGHTS	60005	R1	1978
08-22-203-061-0000	1723		MANSARD	LN		221	MOUNT PROSPECT	60056	R4*	1974
08-12-102-029-0000	34	S	MAIN	ST			MOUNT PROSPECT	60056	B5C	1917
08-22-204-016-0000	1851		HAZEL HILL	DR		2A	MOUNT PROSPECT	60056	R4	1972
08-22-204-032-0000	1709		DENNIS	DR		3A	MOUNT PROSPECT	60056	R4	1972
08-22-204-032-0000	1709		DENNIS	DR		3B	MOUNT PROSPECT	60056	R4	1972
08-23-200-014-0000	531		DEMPSTER	ST		2S	MOUNT PROSPECT	60056	R4	1978
08-22-200-148-0000	2835		BRIARWOOD	DR	E		ARLINGTON HEIGHTS	60005	R1	1978
08-22-200-050-0000	2836		BRIARWOOD	DR	E		ARLINGTON HEIGHTS	60005	R1	1978
08-22-200-147-0000	2837		BRIARWOOD	DR	E		ARLINGTON HEIGHTS	60005	R1	1978
08-23-201-053-0000	359		HAWTHORNE	CR		5	MOUNT PROSPECT	60056	R4*	1969
08-23-201-053-0000	359		HAWTHORNE	CR		6	MOUNT PROSPECT	60056	R4*	1969
08-23-203-036-0000	1790		WALL	ST			MOUNT PROSPECT	60056	I1*	1971
03-25-200-011-0000	1313		BURNING BUSH	LN			MOUNT PROSPECT	60056	CR	1971
03-25-300-018-0000	0						MOUNT PROSPECT	60056	R1	1971
08-22-401-048-0000	1745		CHARIOT	CT		3A	MOUNT PROSPECT	60056	R4	1977
08-23-200-022-0000	515		DEMPSTER	ST		2N	MOUNT PROSPECT	60056	R4	1978
08-23-200-033-0000	565		DEMPSTER	ST		2E	MOUNT PROSPECT	60056	R4	1978
08-23-200-033-0000	565		DEMPSTER	ST		2W	MOUNT PROSPECT	60056	R4	1978
08-23-200-033-0000	565		DEMPSTER	ST		GE	MOUNT PROSPECT	60056	R4	1978
08-23-201-052-0000	353		HAWTHORNE	CR		4	MOUNT PROSPECT	60056	R4*	1969
08-23-201-058-0000	365		HAWTHORNE	CR			MOUNT PROSPECT	60056	R4*	1969
08-23-203-039-0000	1699		WALL	ST		300	MOUNT PROSPECT	60056	B3	1971
08-23-203-039-0000	1699		WALL	ST		102	MOUNT PROSPECT	60056	B3	1971
08-23-101-045-0000	1615	W	ALGONQUIN	RD			MOUNT PROSPECT	60056	I1	1974
08-23-201-071-0000	323		HAWTHORNE	CR		4	MOUNT PROSPECT	60056	R4*	1969
08-23-100-012-0000	1623	S	BUSSE	RD			MOUNT PROSPECT	60056	B3	1962
08-23-200-016-0000	527		DEMPSTER	ST		GE	MOUNT PROSPECT	60056	R4	1978
08-23-200-016-0000	527		DEMPSTER	ST		GW	MOUNT PROSPECT	60056	R4	1978
08-23-200-046-0000	539		DEMPSTER	ST		1N	MOUNT PROSPECT	60056	R4	1978
08-23-203-039-0000	1699		WALL	ST		718	MOUNT PROSPECT	60056	B3	1971
08-23-200-033-0000	565		DEMPSTER	ST		GW	MOUNT PROSPECT	60056	R4	1978
08-23-200-034-0000	563		DEMPSTER	ST		2E	MOUNT PROSPECT	60056	R4	1978
08-23-401-022-0000	3204		NORDIC	RD			ARLINGTON HEIGHTS	60005	I1	2016
08-12-312-085-0000	4	W	HIAWATHA	TL			MOUNT PROSPECT	60056	R1	1925
08-23-100-012-0000	1636	W	ALGONQUIN	RD			MOUNT PROSPECT	60056	B3	1962
08-23-100-012-0000	1638	W	ALGONQUIN	RD			MOUNT PROSPECT	60056	B3	1962
08-23-100-012-0000	1640	W	ALGONQUIN	RD			MOUNT PROSPECT	60056	B3	1962
08-23-201-057-0000	363		HAWTHORNE	CR		3	MOUNT PROSPECT	60056	R4*	1969
08-23-201-057-0000	363		HAWTHORNE	CR		4	MOUNT PROSPECT	60056	R4*	1969
08-23-201-060-0000	305		HAWTHORNE	CR		1	MOUNT PROSPECT	60056	R4*	1969
08-14-401-048-0000	648		DEMPSTER	ST		2W	MOUNT PROSPECT	60056	R4	1978
08-22-203-041-0000	1717	W	ALGONQUIN	RD			MOUNT PROSPECT	60056	B3	1962
08-22-203-041-0000	1721	W	ALGONQUIN	RD			MOUNT PROSPECT	60056	B3	1962
08-22-203-041-0000	1723	W	ALGONQUIN	RD			MOUNT PROSPECT	60056	B3	1962
08-22-203-041-0000	1725	W	ALGONQUIN	RD			MOUNT PROSPECT	60056	B3	1962
08-23-101-045-0000	1611	W	ALGONQUIN	RD			MOUNT PROSPECT	60056	I1	1974

08-23-201-063-0000	311		HAWTHORNE	CR		1	MOUNT PROSPECT	60056	R4*	1969
08-23-201-063-0000	311		HAWTHORNE	CR		2	MOUNT PROSPECT	60056	R4*	1969
08-22-200-044-0000	0						MOUNT PROSPECT	60056	R1	1978
08-22-204-012-0000	1707		VICTORIA	DR		2B	MOUNT PROSPECT	60056	R4	1972
08-15-400-048-0000	1728		DEMPSTER	ST			MOUNT PROSPECT	60056	B4	1965
08-23-201-070-0000	321		HAWTHORNE	CR		2	MOUNT PROSPECT	60056	R4*	1969
08-14-405-009-0000	538		DEMPSTER	ST		2	MOUNT PROSPECT	60056	R3*	1978
08-23-200-041-0000	549		DEMPSTER	ST			MOUNT PROSPECT	60056	R4	1978
08-23-200-036-0000	559		DEMPSTER	ST			MOUNT PROSPECT	60056	R4	1978
08-23-200-036-0000	559		DEMPSTER	ST		1N	MOUNT PROSPECT	60056	R4	1978
08-22-200-112-0000	2702		BRIARWOOD	DR	W		ARLINGTON HEIGHTS	60005	R1	1978
08-22-203-072-0000	1700		SABLE	LN		202	MOUNT PROSPECT	60056	R4*	1978
08-22-200-171-0000	2944		BRIARWOOD	DR	W		MOUNT PROSPECT	60056	R1	1972
08-22-200-172-0000	2946		BRIARWOOD	DR	W		MOUNT PROSPECT	60056	R1	1972
08-22-200-173-0000	2948		BRIARWOOD	DR	W		MOUNT PROSPECT	60056	R1	1972
08-22-200-174-0000	2950		BRIARWOOD	DR	W		MOUNT PROSPECT	60056	R1	1972
08-22-204-005-0000	1704		VICTORIA	DR		103	MOUNT PROSPECT	60056	R4	1972
08-23-401-036-0000	1904	S	ELMHURST	RD			MOUNT PROSPECT	60056	B3	1973
08-14-300-009-0000	1523		REDWOOD	DR			MOUNT PROSPECT	60056	R4	1962
08-14-405-003-0000	535		IDA	CT		2	MOUNT PROSPECT	60056	R3*	1978
08-14-405-003-0000	535		IDA	CT		G	MOUNT PROSPECT	60056	R3*	1978
08-23-100-012-0000	1629	S	BUSSE	RD			MOUNT PROSPECT	60056	B3	1962
08-14-405-004-0000	539		IDA	CT		1	MOUNT PROSPECT	60056	R3*	1978
08-14-405-004-0000	539		IDA	CT		2	MOUNT PROSPECT	60056	R3*	1978
08-22-401-024-0000	1703		CHARIOT	CT		1B	MOUNT PROSPECT	60056	R4	1977
08-22-204-010-0000	1852		ANNA MARIE	DR		103	MOUNT PROSPECT	60056	R4	1972
08-22-401-028-0000	1707		CHARIOT	CT			MOUNT PROSPECT	60056	R4	1977
08-22-200-093-0000	2943		BRIARWOOD	DR	W		ARLINGTON HEIGHTS	60005	R1	1978
08-14-405-010-0000	534		DEMPSTER	ST		2	MOUNT PROSPECT	60056	R3*	1978
08-14-405-010-0000	534		DEMPSTER	ST		G	MOUNT PROSPECT	60056	R3*	1978
08-14-404-002-0000	568		IDA	CT		1	MOUNT PROSPECT	60056	R3*	1978
08-14-404-002-0000	568		IDA	CT		2	MOUNT PROSPECT	60056	R3*	1978
08-14-404-002-0000	568		IDA	CT		G	MOUNT PROSPECT	60056	R3*	1978
08-23-200-036-0000	559		DEMPSTER	ST		1S	MOUNT PROSPECT	60056	R4	1978
08-23-200-036-0000	559		DEMPSTER	ST		2N	MOUNT PROSPECT	60056	R4	1978
08-23-200-015-0000	529		DEMPSTER	ST		1E	MOUNT PROSPECT	60056	R4	1978
08-23-200-020-0000	519		DEMPSTER	ST		1N	MOUNT PROSPECT	60056	R4	1978
08-14-405-004-0000	539		IDA	CT		G	MOUNT PROSPECT	60056	R3*	1978
08-14-401-047-0000	660		DEMPSTER	ST		GW	MOUNT PROSPECT	60056	R4	1978
08-14-401-045-0000	684		DEMPSTER	ST		1A	MOUNT PROSPECT	60056	R4	1978
08-14-401-045-0000	684		DEMPSTER	ST		1B	MOUNT PROSPECT	60056	R4	1978
08-22-200-114-0000	2804		BRIARWOOD	DR	W		ARLINGTON HEIGHTS	60005	R1	1978
08-22-200-113-0000	2802		BRIARWOOD	DR	W		Mount Prospect	60056	R1	1978
08-22-200-175-0000	2952		BRIARWOOD	DR	W		MOUNT PROSPECT	60056	R1	1972
08-22-401-038-0000	1735		CHARIOT	CT		1A	MOUNT PROSPECT	60056	R4	1977
08-14-401-051-0000	612		DEMPSTER	ST		1W	MOUNT PROSPECT	60056	R4	1978
08-14-401-051-0000	612		DEMPSTER	ST		2E	MOUNT PROSPECT	60056	R4	1978
08-14-401-051-0000	612		DEMPSTER	ST		2W	MOUNT PROSPECT	60056	R4	1978
08-14-401-045-0000	684		DEMPSTER	ST			MOUNT PROSPECT	60056	R4	1978
08-22-200-116-0000	2808		BRIARWOOD	DR	E		ARLINGTON HEIGHTS	60005	R1	1978
08-22-204-028-0000	1715		VICTORIA	DR		3A	MOUNT PROSPECT	60056	R4	1972
08-22-204-031-0000	1711		DENNIS	DR			MOUNT PROSPECT	60056	R4	1972
08-23-201-077-0000	335		HAWTHORNE	CR		6	MOUNT PROSPECT	60056	R4*	1969
08-15-402-011-0000	1799	W	ALGONQUIN	RD			MOUNT PROSPECT	60056	R1	1963
08-22-200-145-0000	2841		BRIARWOOD	DR	E		ARLINGTON HEIGHTS	60005	R1	1978
08-22-401-023-0000	1701		CHARIOT	CT			MOUNT PROSPECT	60056	R4	1977
08-22-204-026-0000	1850		HAZEL HILL	DR		2A	MOUNT PROSPECT	60056	R4	1972
08-22-401-067-0000	0						MOUNT PROSPECT	60056	I1*	1986
08-22-204-015-0000	1706		VICTORIA	DR		B2B	MOUNT PROSPECT	60056	R4	1972
08-14-404-002-0000	568		IDA	CT			MOUNT PROSPECT	60056	R3*	1978
08-22-200-118-0000	2812		BRIARWOOD	DR	E		ARLINGTON HEIGHTS	60005	R1	1978
08-23-200-044-0000	543		DEMPSTER	ST		GW	MOUNT PROSPECT	60056	R4	1978

08-23-200-035-0000	561		DEMPSTER	ST		1E	MOUNT PROSPECT	60056	R4	1978
08-23-200-035-0000	561		DEMPSTER	ST		1W	MOUNT PROSPECT	60056	R4	1978
08-23-201-061-0000	303		HAWTHORNE	CR		2	MOUNT PROSPECT	60056	R4*	1969
08-23-201-061-0000	303		HAWTHORNE	CR		3	MOUNT PROSPECT	60056	R4*	1969
08-22-200-068-0000	2717		BRIARWOOD	DR	W		ARLINGTON HEIGHTS	60005	R1	1978
08-22-401-031-0000	1717		CHARIOT	CT		1B	MOUNT PROSPECT	60056	R4	1977
08-22-401-038-0000	1735		CHARIOT	CT		3B	MOUNT PROSPECT	60056	R4	1977
08-22-401-026-0000	1711		CHARIOT	CT			MOUNT PROSPECT	60056	R4	1977
08-22-401-041-0000	1737		CHARIOT	CT		1A	MOUNT PROSPECT	60056	R4	1977
08-22-401-041-0000	1737		CHARIOT	CT		1B	MOUNT PROSPECT	60056	R4	1977
08-22-401-041-0000	1737		CHARIOT	CT		2A	MOUNT PROSPECT	60056	R4	1977
08-22-204-021-0000	1850		MORRIS HILL	DR		3B	MOUNT PROSPECT	60056	R4	1972
08-22-204-030-0000	1851		PHILLIP	DR			MOUNT PROSPECT	60056	R4	1972
08-22-204-030-0000	1851		PHILLIP	DR		2B	MOUNT PROSPECT	60056	R4	1972
08-22-204-030-0000	1851		PHILLIP	DR		3A	MOUNT PROSPECT	60056	R4	1972
08-22-204-014-0000	1706		VICTORIA	DR		A2A	MOUNT PROSPECT	60056	R4	1972
08-23-200-025-0000	509		DEMPSTER	ST		1E	MOUNT PROSPECT	60056	R4	1978
08-22-203-053-0000	1707		MANSARD	LN		308	MOUNT PROSPECT	60056	R4*	1974
08-22-203-054-0000	1709		MANSARD	LN			MOUNT PROSPECT	60056	R4*	1974
08-22-203-054-0000	1709		MANSARD	LN		109	MOUNT PROSPECT	60056	R4*	1974
08-22-204-023-0000	1711		VICTORIA	DR		3B	MOUNT PROSPECT	60056	R4	1972
08-22-401-038-0000	1735		CHARIOT	CT		1B	MOUNT PROSPECT	60056	R4	1977
08-22-401-038-0000	1735		CHARIOT	CT		2A	MOUNT PROSPECT	60056	R4	1977
08-22-401-038-0000	1735		CHARIOT	CT		2B	MOUNT PROSPECT	60056	R4	1977
08-22-204-030-0000	1851		PHILLIP	DR		3B	MOUNT PROSPECT	60056	R4	1972
08-22-203-058-0000	1717		MANSARD	LN		216	MOUNT PROSPECT	60056	R4*	1974
08-22-204-031-0000	1711		DENNIS	DR		1A	MOUNT PROSPECT	60056	R4	1972
08-22-204-031-0000	1711		DENNIS	DR		1B	MOUNT PROSPECT	60056	R4	1972
08-22-204-031-0000	1711		DENNIS	DR		2A	MOUNT PROSPECT	60056	R4	1972
08-22-204-031-0000	1711		DENNIS	DR		2B	MOUNT PROSPECT	60056	R4	1972
08-22-204-031-0000	1711		DENNIS	DR		3A	MOUNT PROSPECT	60056	R4	1972
08-22-204-028-0000	1715		VICTORIA	DR		2B	MOUNT PROSPECT	60056	R4	1972
08-22-204-012-0000	1707		VICTORIA	DR		2A	MOUNT PROSPECT	60056	R4	1972
08-14-401-048-0000	648		DEMPSTER	ST		GE	MOUNT PROSPECT	60056	R4	1978
08-23-200-042-0000	547		DEMPSTER	ST			MOUNT PROSPECT	60056	R4	1978
08-22-203-074-0000	1704		SABLE	LN		201	MOUNT PROSPECT	60056	R4*	1978
08-22-203-041-0000	1759	W	ALGONQUIN	RD		B	MOUNT PROSPECT	60056	B3	1962
08-22-203-041-0000	1759	W	ALGONQUIN	RD		C	MOUNT PROSPECT	60056	B3	1962
08-22-203-041-0000	1759	W	ALGONQUIN	RD		D	MOUNT PROSPECT	60056	B3	1962
08-22-401-036-0000	1727		CHARIOT	CT		3A	MOUNT PROSPECT	60056	R4	1977
08-23-201-076-0000	333		HAWTHORNE	CR		6	MOUNT PROSPECT	60056	R4*	1969
08-22-204-004-0000	1702		VICTORIA	DR		302	MOUNT PROSPECT	60056	R4	1972
08-22-401-029-0000	1713		CHARIOT	CT		3A	MOUNT PROSPECT	60056	R4	1977
08-12-101-004-0000	105	W	CENTRAL	RD			MOUNT PROSPECT	60056	B5C*	1917
08-22-204-006-0000	1851		MORRIS HILL	DR		1A	MOUNT PROSPECT	60056	R4	1972
08-14-405-009-0000	538		DEMPSTER	ST		1	MOUNT PROSPECT	60056	R3*	1978
08-22-200-131-0000	2900		BRIARWOOD	DR	E		ARLINGTON HEIGHTS	60005	R1	1978
08-23-401-012-0000	500		CARBOY	RD			MOUNT PROSPECT	60056	I1	1973
08-23-401-011-0000	600		CARBOY	RD			MOUNT PROSPECT	60056	I1	1973
08-23-201-062-0000	301		HAWTHORNE	CR		5	MOUNT PROSPECT	60056	R4*	1969
08-23-203-039-0000	1699		WALL	ST		515	MOUNT PROSPECT	60056	B3	1971
08-23-203-039-0000	1699		WALL	ST		600	MOUNT PROSPECT	60056	B3	1971
08-23-201-058-0000	365		HAWTHORNE	CR		1	MOUNT PROSPECT	60056	R4*	1969
08-23-201-058-0000	365		HAWTHORNE	CR		2	MOUNT PROSPECT	60056	R4*	1969
08-23-201-073-0000	327		HAWTHORNE	CR		6	MOUNT PROSPECT	60056	R4*	1969
08-23-201-049-0000	347		HAWTHORNE	CR		3	MOUNT PROSPECT	60056	R4*	1969
08-23-200-041-0000	549		DEMPSTER	ST		GN	MOUNT PROSPECT	60056	R4	1978
08-23-200-041-0000	549		DEMPSTER	ST		GS	MOUNT PROSPECT	60056	R4	1978
08-23-200-029-0000	501		DEMPSTER	ST		1S	MOUNT PROSPECT	60056	R4	1978
08-23-200-029-0000	501		DEMPSTER	ST		GN	MOUNT PROSPECT	60056	R4	1978
08-22-204-026-0000	1850		HAZEL HILL	DR		1A	MOUNT PROSPECT	60056	R4	1972
08-22-204-019-0000	1705		DENNIS	DR	A	1B	MOUNT PROSPECT	60056	R4	1972

08-23-201-060-0000	305		HAWTHORNE	CR			6	MOUNT PROSPECT	60056	R4*	1969
08-23-201-055-0000	355		HAWTHORNE	CR			1	MOUNT PROSPECT	60056	R4*	1969
08-22-203-081-0000	1722		SABLE	LN			301	MOUNT PROSPECT	60056	R4*	1978
08-23-200-014-0000	531		DEMPSTER	ST			GS	MOUNT PROSPECT	60056	R4	1978
08-23-200-025-0000	509		DEMPSTER	ST			2W	MOUNT PROSPECT	60056	R4	1978
08-23-200-016-0000	527		DEMPSTER	ST			2W	MOUNT PROSPECT	60056	R4	1978
08-23-201-054-0000	357		HAWTHORNE	CR			5	MOUNT PROSPECT	60056	R4*	1969
08-14-300-008-0000	1517		REDWOOD	DR				MOUNT PROSPECT	60056	R4	1962
08-22-204-004-0000	1702		VICTORIA	DR			203	MOUNT PROSPECT	60056	R4	1972
08-23-200-034-0000	563		DEMPSTER	ST			GE	MOUNT PROSPECT	60056	R4	1978
08-15-400-019-0000	1650		DEMPSTER	ST				MOUNT PROSPECT	60056	I1	1963
08-14-300-009-0000	1519		REDWOOD	DR				MOUNT PROSPECT	60056	R4	1962
08-14-300-009-0000	1521		REDWOOD	DR				MOUNT PROSPECT	60056	R4	1962
08-22-200-111-0000	2706		BRIARWOOD	DR		W		ARLINGTON HEIGHTS	60005	R1	1978
08-23-200-034-0000	563		DEMPSTER	ST			1W	MOUNT PROSPECT	60056	R4	1978
08-23-201-057-0000	363		HAWTHORNE	CR			1	MOUNT PROSPECT	60056	R4*	1969
08-22-401-042-0000	1739		CHARIOT	CT			1B	MOUNT PROSPECT	60056	R4	1977
08-22-401-065-0000	0							MOUNT PROSPECT	60056	I1*	1986
08-22-401-060-0000	2200	S	BUSSE	RD				MOUNT PROSPECT	60056	I1*	1986
08-22-401-047-0000	1743		CHARIOT	CT			2B	MOUNT PROSPECT	60056	R4	1977
08-22-203-061-0000	1723		MANSARD	LN			121	MOUNT PROSPECT	60056	R4*	1974
08-22-201-007-0000	1764	W	ALGONQUIN	RD				MOUNT PROSPECT	60056	B3	1965
08-22-200-109-0000	2912		BRIARWOOD	DR		W		ARLINGTON HEIGHTS	60005	R1	1978
08-23-300-054-0000	2316		TERMINAL	DR				ARLINGTON HEIGHTS	60005	I1*	1979
08-22-204-036-0000	1844		PHILLIP	DR			3B	MOUNT PROSPECT	60056	R4	1972
08-22-204-009-0000	1850		ANNA MARIE	DR			302	MOUNT PROSPECT	60056	R4	1972
08-22-204-009-0000	1850		ANNA MARIE	DR			303	MOUNT PROSPECT	60056	R4	1972
08-12-101-004-0000	103	W	CENTRAL	RD				MOUNT PROSPECT	60056	B5C*	1917
08-14-405-010-0000	534		DEMPSTER	ST				MOUNT PROSPECT	60056	R3*	1978
08-23-401-013-0000	501		CARBOY	RD				MOUNT PROSPECT	60056	I1	1973
08-22-203-080-0000	1720		SABLE	LN			101	MOUNT PROSPECT	60056	R4*	1978
08-22-401-047-0000	1743		CHARIOT	CT				MOUNT PROSPECT	60056	R4	1977
08-22-401-047-0000	1743		CHARIOT	CT			1A	MOUNT PROSPECT	60056	R4	1977
08-22-204-029-0000	1710		VICTORIA	DR				MOUNT PROSPECT	60056	R4	1972
08-22-203-083-0000	1730		SABLE	LN			202	MOUNT PROSPECT	60056	R4*	1978
08-22-203-083-0000	1730		SABLE	LN			301	MOUNT PROSPECT	60056	R4*	1978
08-22-203-083-0000	1730		SABLE	LN			302	MOUNT PROSPECT	60056	R4*	1978
08-22-200-085-0000	2911		BRIARWOOD	DR		W		ARLINGTON HEIGHTS	60005	R1	1978
08-22-200-086-0000	2915		BRIARWOOD	DR		W		ARLINGTON HEIGHTS	60005	R1	1978
08-22-204-034-0000	1854		PHILLIP	DR			1B	MOUNT PROSPECT	60056	R4	1972
08-22-204-034-0000	1854		PHILLIP	DR			2A	MOUNT PROSPECT	60056	R4	1972
08-22-204-028-0000	1715		VICTORIA	DR				MOUNT PROSPECT	60056	R4	1972
08-22-401-049-0000	0							MOUNT PROSPECT	60056	R4	1977
08-22-204-031-0000	1711		DENNIS	DR			3B	MOUNT PROSPECT	60056	R4	1972
08-23-201-046-0000	341		HAWTHORNE	CR			3	MOUNT PROSPECT	60056	R4*	1969
08-23-201-046-0000	341		HAWTHORNE	CR			4	MOUNT PROSPECT	60056	R4*	1969
08-23-201-059-0000	0							MOUNT PROSPECT	60056	R4*	1969
08-22-200-155-0000	2947		BRIARWOOD	DR		E		ARLINGTON HEIGHTS	60005	R1	1978
08-22-203-056-0000	1713		MANSARD	LN				MOUNT PROSPECT	60056	R4*	1974
08-22-203-056-0000	1713		MANSARD	LN			111	MOUNT PROSPECT	60056	R4*	1974
08-22-203-056-0000	1713		MANSARD	LN			112	MOUNT PROSPECT	60056	R4*	1974
08-23-401-010-0000	1835		NORDIC	RD				MOUNT PROSPECT	60056	I1	1973
08-23-100-012-0000	1644	W	ALGONQUIN	RD				MOUNT PROSPECT	60056	B3	1962
08-23-100-012-0000	1646	W	ALGONQUIN	RD				MOUNT PROSPECT	60056	B3	1962
08-23-401-047-0000	1890	S	ELMHURST	RD				MOUNT PROSPECT	60056	I1*	1973
08-23-401-047-0000	1892	S	ELMHURST	RD				MOUNT PROSPECT	60056	I1*	1973
08-23-401-047-0000	1894	S	ELMHURST	RD				MOUNT PROSPECT	60056	I1*	1973
08-23-401-030-0000	501	W	ALGONQUIN	RD				MOUNT PROSPECT	60056	I1*	1973
08-23-201-045-0000	339		HAWTHORNE	CR			3	MOUNT PROSPECT	60056	R4*	1969
08-22-203-057-0000	1715		MANSARD	LN			313	MOUNT PROSPECT	60056	R4*	1974
08-22-203-057-0000	1715		MANSARD	LN			314	MOUNT PROSPECT	60056	R4*	1974
08-22-204-035-0000	1852		PHILLIP	DR			3A	MOUNT PROSPECT	60056	R4	1972

08-22-204-035-0000	1852		PHILLIP	DR			3B	MOUNT PROSPECT	60056	R4	1972
08-23-201-072-0000	325		HAWTHORNE	CR			3	MOUNT PROSPECT	60056	R4*	1969
08-23-201-072-0000	325		HAWTHORNE	CR			4	MOUNT PROSPECT	60056	R4*	1969
08-23-201-072-0000	325		HAWTHORNE	CR			5	MOUNT PROSPECT	60056	R4*	1969
08-22-203-085-0000	1734		SABLE	LN			102	MOUNT PROSPECT	60056	R4*	1978
08-22-401-066-0000	0							MOUNT PROSPECT	60056	I1*	1986
08-23-100-012-0000	1642	W	ALGONQUIN	RD				MOUNT PROSPECT	60056	B3	1962
08-22-204-028-0000	1715		VICTORIA	DR			1B	MOUNT PROSPECT	60056	R4	1972
08-23-101-026-0000	1641	W	ALGONQUIN	RD				MOUNT PROSPECT	60056	B3	1987
08-22-204-024-0000	1713		VICTORIA	DR			2A	MOUNT PROSPECT	60056	R4	1972
08-23-102-007-0000	1401	E	ALGONQUIN	RD				ARLINGTON HEIGHTS	60005	I1	2016
08-23-102-008-0000	1399	E	ALGONQUIN	RD				ARLINGTON HEIGHTS	60005	I1	2016
08-23-201-070-0000	321		HAWTHORNE	CR			1	MOUNT PROSPECT	60056	R4*	1969
08-23-100-012-0000	1630	W	ALGONQUIN	RD				MOUNT PROSPECT	60056	B3	1962
08-23-100-012-0000	1658	W	ALGONQUIN	RD				MOUNT PROSPECT	60056	B3	1962
08-23-300-036-0000	3401	S	BUSSE	RD				MOUNT PROSPECT	60056	I1*	1982
08-22-401-036-0000	1727		CHARIOT	CT			1A	MOUNT PROSPECT	60056	R4	1977
08-22-401-040-0000	1731		CHARIOT	CT			1A	MOUNT PROSPECT	60056	R4	1977
08-22-401-026-0000	1711		CHARIOT	CT			3A	MOUNT PROSPECT	60056	R4	1977
08-23-201-053-0000	359		HAWTHORNE	CR			2	MOUNT PROSPECT	60056	R4*	1969
08-23-201-053-0000	359		HAWTHORNE	CR			3	MOUNT PROSPECT	60056	R4*	1969
08-23-201-053-0000	359		HAWTHORNE	CR			4	MOUNT PROSPECT	60056	R4*	1969
08-23-201-054-0000	357		HAWTHORNE	CR			2	MOUNT PROSPECT	60056	R4*	1969
08-22-204-020-0000	1705		DENNIS	DR		B	2B	MOUNT PROSPECT	60056	R4	1972
08-22-200-130-0000	2842		BRIARWOOD	DR		E		ARLINGTON HEIGHTS	60005	R1	1978
08-22-203-058-0000	1717		MANSARD	LN				MOUNT PROSPECT	60056	R4*	1974
08-22-401-039-0000	1733		CHARIOT	CT			1B	MOUNT PROSPECT	60056	R4	1977
08-22-401-029-0000	1713		CHARIOT	CT			2A	MOUNT PROSPECT	60056	R4	1977
08-22-401-029-0000	1713		CHARIOT	CT			2B	MOUNT PROSPECT	60056	R4	1977
08-22-200-136-0000	2912		BRIARWOOD	DR		E		ARLINGTON HEIGHTS	60005	R1	1978
08-22-200-140-0000	2907		BRIARWOOD	DR		E		ARLINGTON HEIGHTS	60005	R1	1978
08-22-200-139-0000	2909		BRIARWOOD	DR		E		ARLINGTON HEIGHTS	60005	R1	1978
08-22-203-041-0000	1743	W	ALGONQUIN	RD				MOUNT PROSPECT	60056	B3	1962
08-22-203-041-0000	1745	W	ALGONQUIN	RD				MOUNT PROSPECT	60056	B3	1962
08-22-203-041-0000	1749	W	ALGONQUIN	RD				MOUNT PROSPECT	60056	B3	1962
08-22-204-014-0000	1706		VICTORIA	DR			A1A	MOUNT PROSPECT	60056	R4	1972
08-22-204-014-0000	1706		VICTORIA	DR			A1B	MOUNT PROSPECT	60056	R4	1972
08-22-203-079-0000	1716		SABLE	LN			301	MOUNT PROSPECT	60056	R4*	1978
08-23-300-049-0000	2316		TERMINAL	DR				ARLINGTON HEIGHTS	60005	I1*	1979
08-22-204-026-0000	1850		HAZEL HILL	DR			1B	MOUNT PROSPECT	60056	R4	1972
08-22-204-012-0000	1707		VICTORIA	DR			3B	MOUNT PROSPECT	60056	R4	1972
08-22-204-037-0000	1840		PHILLIP	DR				MOUNT PROSPECT	60056	R4	1972
08-23-201-057-0000	363		HAWTHORNE	CR			5	MOUNT PROSPECT	60056	R4*	1969
08-23-201-057-0000	363		HAWTHORNE	CR			6	MOUNT PROSPECT	60056	R4*	1969
08-22-204-035-0000	1852		PHILLIP	DR			1A	MOUNT PROSPECT	60056	R4	1972
08-22-204-035-0000	1852		PHILLIP	DR			1B	MOUNT PROSPECT	60056	R4	1972
08-23-201-065-0000	307		HAWTHORNE	CR				MOUNT PROSPECT	60056	R4*	1969
08-23-200-041-0000	549		DEMPSTER	ST			2N	MOUNT PROSPECT	60056	R4	1978
08-23-200-041-0000	549		DEMPSTER	ST			2S	MOUNT PROSPECT	60056	R4	1978
08-22-401-044-0000	1747		CHARIOT	CT				MOUNT PROSPECT	60056	R4	1977
08-22-401-044-0000	1747		CHARIOT	CT			3B	MOUNT PROSPECT	60056	R4	1977
08-22-401-039-0000	1733		CHARIOT	CT			1A	MOUNT PROSPECT	60056	R4	1977
08-23-201-087-0000	417		DEMPSTER	ST			3	MOUNT PROSPECT	60056	R4*	1971
08-22-200-120-0000	2816		BRIARWOOD	DR		E		ARLINGTON HEIGHTS	60005	R1	1978
08-22-204-019-0000	1705		DENNIS	DR		A	2B	MOUNT PROSPECT	60056	R4	1972
08-22-204-019-0000	1705		DENNIS	DR		A	3A	MOUNT PROSPECT	60056	R4	1972
08-23-203-039-0000	1699		WALL	ST			700	MOUNT PROSPECT	60056	B3	1971
08-22-401-059-0000	2200	S	BUSSE	RD				MOUNT PROSPECT	60056	I1*	1986
08-22-203-051-0000	1703		MANSARD	LN			104	MOUNT PROSPECT	60056	R4*	1974
08-22-401-024-0000	1703		CHARIOT	CT			3B	MOUNT PROSPECT	60056	R4	1977
08-22-401-025-0000	1705		CHARIOT	CT			1A	MOUNT PROSPECT	60056	R4	1977
08-22-401-025-0000	1705		CHARIOT	CT			1B	MOUNT PROSPECT	60056	R4	1977

08-22-401-025-0000	1705		CHARIOT	CT		2A	MOUNT PROSPECT	60056	R4	1977
08-22-401-046-0000	1751		CHARIOT	CT		3B	MOUNT PROSPECT	60056	R4	1977
08-22-204-001-0000	1701		VICTORIA	DR			MOUNT PROSPECT	60056	R4	1972
08-23-401-047-0000	1886	S	ELMHURST	RD			MOUNT PROSPECT	60056	I1*	1973
08-22-401-040-0000	1731		CHARIOT	CT		3A	MOUNT PROSPECT	60056	R4	1977
08-22-401-040-0000	1731		CHARIOT	CT		3B	MOUNT PROSPECT	60056	R4	1977
08-22-401-033-0000	1721		CHARIOT	CT			MOUNT PROSPECT	60056	R4	1977
08-23-201-074-0000	329		HAWTHORNE	CR		6	MOUNT PROSPECT	60056	R4*	1969
08-23-201-077-0000	335		HAWTHORNE	CR		4	MOUNT PROSPECT	60056	R4*	1969
08-23-201-077-0000	335		HAWTHORNE	CR		5	MOUNT PROSPECT	60056	R4*	1969
08-22-201-007-0000	1758	W	ALGONQUIN	RD			MOUNT PROSPECT	60056	B3	1965
08-22-201-007-0000	1760	W	ALGONQUIN	RD			MOUNT PROSPECT	60056	B3	1965
08-22-201-007-0000	1762	W	ALGONQUIN	RD			MOUNT PROSPECT	60056	B3	1965
08-14-302-018-1171	752		DEMPSTER	ST		207	MOUNT PROSPECT	60056	RX	2017
08-14-401-033-0000	571		HUNTINGTON COMMONS	RD		313	MOUNT PROSPECT	60056	R4*	1970
08-11-302-014-0000	1211	W	LINCOLN	ST			MOUNT PROSPECT	60056	R1	1925
08-12-312-083-0000	10	W	HIAWATHA	TL			MOUNT PROSPECT	60056	R1	1925
08-23-101-038-0000	1650		JAMES	DR			MOUNT PROSPECT	60056	I1	2016
03-25-311-038-0000	1722	E	KENSINGTON	RD			MOUNT PROSPECT	60056	B3*	1971
08-22-401-037-0000	1725		CHARIOT	CT		1B	MOUNT PROSPECT	60056	R4	1977
08-22-401-029-0000	1713		CHARIOT	CT		1B	MOUNT PROSPECT	60056	R4	1977
08-22-401-046-0000	1751		CHARIOT	CT			MOUNT PROSPECT	60056	R4	1977
08-22-200-053-0000	2728		BRIARWOOD	DR	W		ARLINGTON HEIGHTS	60005	R1	1978
08-15-400-050-0000	1584	S	BUSSE	RD			MOUNT PROSPECT	60056	B3	1965
08-22-203-074-0000	1704		SABLE	LN			MOUNT PROSPECT	60056	R4*	1978
08-22-203-051-0000	1703		MANSARD	LN		303	MOUNT PROSPECT	60056	R4*	1974
08-22-203-051-0000	1703		MANSARD	LN		203	MOUNT PROSPECT	60056	R4*	1974
08-22-200-150-0000	2819		BRIARWOOD	DR	E		ARLINGTON HEIGHTS	60005	R1	1978
08-22-200-129-0000	2840		BRIARWOOD	DR	E		ARLINGTON HEIGHTS	60005	R1	1978
08-23-200-044-0000	543		DEMPSTER	ST		GE	MOUNT PROSPECT	60056	R4	1978
03-26-401-009-0000	1625	E	EUCLID	AV			MOUNT PROSPECT	60056	B3	1971
08-22-401-048-0000	1745		CHARIOT	CT		2B	MOUNT PROSPECT	60056	R4	1977
08-22-204-012-0000	1707		VICTORIA	DR		3A	MOUNT PROSPECT	60056	R4	1972
08-14-300-008-0000	1511		REDWOOD	DR			MOUNT PROSPECT	60056	R4	1962
08-14-300-008-0000	1513		REDWOOD	DR			MOUNT PROSPECT	60056	R4	1962
08-23-201-067-0000	315		HAWTHORNE	CR			MOUNT PROSPECT	60056	R4*	1969
08-23-201-044-0000	337		HAWTHORNE	CR		1	MOUNT PROSPECT	60056	R4*	1969
08-22-204-023-0000	1711		VICTORIA	DR		1B	MOUNT PROSPECT	60056	R4	1972
08-22-204-008-0000	1701		DENNIS	DR			MOUNT PROSPECT	60056	R4	1972
08-22-204-008-0000	1701		DENNIS	DR		101	MOUNT PROSPECT	60056	R4	1972
08-22-204-008-0000	1701		DENNIS	DR		1E	MOUNT PROSPECT	60056	R4	1972
08-23-201-056-0000	361		HAWTHORNE	CR			MOUNT PROSPECT	60056	R4*	1969
08-23-201-056-0000	361		HAWTHORNE	CR		1	MOUNT PROSPECT	60056	R4*	1969
08-23-201-062-0000	301		HAWTHORNE	CR		4	MOUNT PROSPECT	60056	R4*	1969
08-23-101-015-0000	1117	E	ALGONQUIN	RD			ARLINGTON HEIGHTS	60005	I1	2016
08-23-203-017-0000	1698	S	ELMHURST	RD			MOUNT PROSPECT	60056	B3	1971
08-23-203-039-0000	1699		WALL	ST		105	MOUNT PROSPECT	60056	B3	1971
08-22-203-041-0000	1719	W	ALGONQUIN	RD			MOUNT PROSPECT	60056	B3	1962
08-22-203-077-0000	1712		SABLE	LN		102	MOUNT PROSPECT	60056	R4*	1978
08-22-203-077-0000	1712		SABLE	LN		201	MOUNT PROSPECT	60056	R4*	1978
08-22-203-077-0000	1712		SABLE	LN		202	MOUNT PROSPECT	60056	R4*	1978
08-22-204-001-0000	1701		VICTORIA	DR		302	MOUNT PROSPECT	60056	R4	1972
08-22-204-001-0000	1701		VICTORIA	DR		303	MOUNT PROSPECT	60056	R4	1972
08-22-204-028-0000	1715		VICTORIA	DR		1A	MOUNT PROSPECT	60056	R4	1972
08-23-200-015-0000	529		DEMPSTER	ST		GE	MOUNT PROSPECT	60056	R4	1978
08-23-200-015-0000	529		DEMPSTER	ST		GW	MOUNT PROSPECT	60056	R4	1978
08-23-200-047-0000	537		DEMPSTER	ST			MOUNT PROSPECT	60056	R4	1978
08-23-200-047-0000	537		DEMPSTER	ST		1N	MOUNT PROSPECT	60056	R4	1978
08-23-201-058-0000	365		HAWTHORNE	CR		5	MOUNT PROSPECT	60056	R4*	1969
08-14-300-008-0000	1515		REDWOOD	DR			MOUNT PROSPECT	60056	R4	1962
08-23-200-028-0000	503		DEMPSTER	ST		2N	MOUNT PROSPECT	60056	R4	1978
08-23-200-028-0000	503		DEMPSTER	ST		2S	MOUNT PROSPECT	60056	R4	1978

08-22-204-033-0000	1856		PHILLIP	DR		2B	MOUNT PROSPECT	60056	R4	1972
08-22-204-033-0000	1856		PHILLIP	DR		3A	MOUNT PROSPECT	60056	R4	1972
08-22-401-031-0000	1717		CHARIOT	CT		1A	MOUNT PROSPECT	60056	R4	1977
08-23-200-025-0000	509		DEMPSTER	ST		1W	MOUNT PROSPECT	60056	R4	1978
08-23-201-072-0000	325		HAWTHORNE	CR			MOUNT PROSPECT	60056	R4*	1969
08-23-201-072-0000	325		HAWTHORNE	CR		2	MOUNT PROSPECT	60056	R4*	1969
08-22-204-024-0000	1713		VICTORIA	DR		2B	MOUNT PROSPECT	60056	R4	1972
08-22-203-041-0000	1711	W	ALGONQUIN	RD			MOUNT PROSPECT	60056	B3	1962
08-22-401-047-0000	1743		CHARIOT	CT		1B	MOUNT PROSPECT	60056	R4	1977
08-22-401-047-0000	1743		CHARIOT	CT		2A	MOUNT PROSPECT	60056	R4	1977
08-22-401-023-0000	1701		CHARIOT	CT		1A	MOUNT PROSPECT	60056	R4	1977
08-22-203-073-0000	1702		SABLE	LN		201	MOUNT PROSPECT	60056	R4*	1978
08-22-204-025-0000	1708		VICTORIA	DR		3B	MOUNT PROSPECT	60056	R4	1972
08-22-200-082-0000	2821		BRIARWOOD	DR	W		ARLINGTON HEIGHTS	60005	R1	1978
08-22-200-083-0000	2827		BRIARWOOD	DR	W		ARLINGTON HEIGHTS	60005	R1	1978
08-22-200-084-0000	2907		BRIARWOOD	DR	W		ARLINGTON HEIGHTS	60005	R1	1978
08-22-203-077-0000	1712		SABLE	LN		301	MOUNT PROSPECT	60056	R4*	1978
08-22-203-077-0000	1712		SABLE	LN		302	MOUNT PROSPECT	60056	R4*	1978
08-22-203-083-0000	1730		SABLE	LN			MOUNT PROSPECT	60056	R4*	1978
08-22-203-084-0000	1732		SABLE	LN		101	MOUNT PROSPECT	60056	R4*	1978
08-22-203-084-0000	1732		SABLE	LN		102	MOUNT PROSPECT	60056	R4*	1978
08-22-203-061-0000	1723		MANSARD	LN		122	MOUNT PROSPECT	60056	R4*	1974
08-22-204-034-0000	1854		PHILLIP	DR		2B	MOUNT PROSPECT	60056	R4	1972
08-22-204-023-0000	1711		VICTORIA	DR			MOUNT PROSPECT	60056	R4	1972
08-22-204-023-0000	1711		VICTORIA	DR		1A	MOUNT PROSPECT	60056	R4	1972
08-22-203-081-0000	1722		SABLE	LN		102	MOUNT PROSPECT	60056	R4*	1978
08-22-200-072-0000	2731		BRIARWOOD	DR	W		ARLINGTON HEIGHTS	60005	R1	1978
08-23-201-047-0000	343		HAWTHORNE	CR		1	MOUNT PROSPECT	60056	R4*	1969
08-23-201-047-0000	343		HAWTHORNE	CR		2	MOUNT PROSPECT	60056	R4*	1969
08-10-114-149-0000	225		LEONARD	LN			ARLINGTON HEIGHTS	60005	R1	1978
08-22-203-082-0000	1724		SABLE	LN			MOUNT PROSPECT	60056	R4*	1978
08-22-203-086-0000	1736		SABLE	LN		101	MOUNT PROSPECT	60056	R4*	1978
08-22-203-086-0000	1736		SABLE	LN		102	MOUNT PROSPECT	60056	R4*	1978
08-23-201-044-0000	337		HAWTHORNE	CR			MOUNT PROSPECT	60056	R4*	1969
08-22-204-034-0000	1854		PHILLIP	DR		3A	MOUNT PROSPECT	60056	R4	1972
08-22-401-041-0000	1737		CHARIOT	CT		2B	MOUNT PROSPECT	60056	R4	1977
08-22-401-041-0000	1737		CHARIOT	CT		3A	MOUNT PROSPECT	60056	R4	1977
08-22-401-041-0000	1737		CHARIOT	CT		3B	MOUNT PROSPECT	60056	R4	1977
08-22-401-024-0000	1703		CHARIOT	CT			MOUNT PROSPECT	60056	R4	1977
08-22-204-016-0000	1851		HAZEL HILL	DR		3A	MOUNT PROSPECT	60056	R4	1972
08-22-203-059-0000	1719		MANSARD	LN		218	MOUNT PROSPECT	60056	R4*	1974
08-22-204-018-0000	1707		DENNIS	DR	B	2B	MOUNT PROSPECT	60056	R4	1972
08-23-203-042-0000	1660		WALL	ST			MOUNT PROSPECT	60056	I1*	1971
08-23-200-034-0000	563		DEMPSTER	ST		1E	MOUNT PROSPECT	60056	R4	1978
08-22-401-024-0000	1703		CHARIOT	CT		2A	MOUNT PROSPECT	60056	R4	1977
08-22-203-056-0000	1713		MANSARD	LN		211	MOUNT PROSPECT	60056	R4*	1974
08-22-203-056-0000	1713		MANSARD	LN		212	MOUNT PROSPECT	60056	R4*	1974
08-22-203-056-0000	1713		MANSARD	LN		311	MOUNT PROSPECT	60056	R4*	1974
08-22-204-018-0000	1707		DENNIS	DR	B	2A	MOUNT PROSPECT	60056	R4	1972
08-22-200-176-0000	2954		BRIARWOOD	DR	W		MOUNT PROSPECT	60056	R1	1972
08-22-203-055-0000	1711		MANSARD	LN			MOUNT PROSPECT	60056	R4*	1974
08-23-401-008-0000	567	W	ALGONQUIN	RD			MOUNT PROSPECT	60056	I1	1973
08-22-203-080-0000	1720		SABLE	LN		202	MOUNT PROSPECT	60056	R4*	1978
08-22-203-080-0000	1720		SABLE	LN		301	MOUNT PROSPECT	60056	R4*	1978
08-22-203-080-0000	1720		SABLE	LN		302	MOUNT PROSPECT	60056	R4*	1978
08-22-200-177-0000	3000		LYNN	CT			MOUNT PROSPECT	60056	R1	1972
08-23-401-045-0000	409	W	ALGONQUIN	RD			MOUNT PROSPECT	60056	I1*	1973
08-23-401-046-0000	1840	S	ELMHURST	RD			MOUNT PROSPECT	60056	I1*	1973
08-22-401-028-0000	1707		CHARIOT	CT		3B	MOUNT PROSPECT	60056	R4	1977
08-22-401-035-0000	1729		CHARIOT	CT		1A	MOUNT PROSPECT	60056	R4	1977
08-12-102-063-1177	20	S	MAIN	ST		311	MOUNT PROSPECT	60056	B5C*	1917
08-23-202-013-0000	1508	E	ALGONQUIN	RD			ARLINGTON HEIGHTS	60005	I1	2016

08-22-204-009-0000	1850		ANNA MARIE	DR		203	MOUNT PROSPECT	60056	R4	1972
08-22-204-026-0000	1850		HAZEL HILL	DR			MOUNT PROSPECT	60056	R4	1972
08-22-204-021-0000	1850		MORRIS HILL	DR			MOUNT PROSPECT	60056	R4	1972
08-22-204-021-0000	1850		MORRIS HILL	DR		1A	MOUNT PROSPECT	60056	R4	1972
08-22-204-021-0000	1850		MORRIS HILL	DR		1B	MOUNT PROSPECT	60056	R4	1972
08-22-204-021-0000	1850		MORRIS HILL	DR		2A	MOUNT PROSPECT	60056	R4	1972
08-22-204-016-0000	1851		HAZEL HILL	DR		3B	MOUNT PROSPECT	60056	R4	1972
08-22-204-032-0000	1709		DENNIS	DR		2A	MOUNT PROSPECT	60056	R4	1972
08-22-203-076-0000	1710		SABLE	LN		102	MOUNT PROSPECT	60056	R4*	1978
08-22-203-076-0000	1710		SABLE	LN		201	MOUNT PROSPECT	60056	R4*	1978
08-22-203-078-0000	1714		SABLE	LN		102	MOUNT PROSPECT	60056	R4*	1978
08-22-203-078-0000	1714		SABLE	LN		201	MOUNT PROSPECT	60056	R4*	1978
08-22-203-079-0000	1716		SABLE	LN		102	MOUNT PROSPECT	60056	R4*	1978
08-22-203-079-0000	1716		SABLE	LN		201	MOUNT PROSPECT	60056	R4*	1978
08-23-301-007-0000	3400		BADGER	RD			ARLINGTON HEIGHTS	60005	I1*	1979
08-23-203-045-0000	301		LASALLE	ST			MOUNT PROSPECT	60056	B3*	1971
08-22-200-063-0000	2705		ELAYNE	CT			ARLINGTON HEIGHTS	60005	R1	1978
08-22-200-066-0000	2711		ELAYNE	CT			ARLINGTON HEIGHTS	60005	R1	1978
08-22-201-008-0000	1720	W	ALGONQUIN	RD		106	MOUNT PROSPECT	60056	B3	1965
08-22-201-008-0000	1740	W	ALGONQUIN	RD		A	MOUNT PROSPECT	60056	B3	1965
08-23-201-048-0000	345		HAWTHORNE	CR		5	MOUNT PROSPECT	60056	R4*	1969
08-23-201-048-0000	345		HAWTHORNE	CR		6	MOUNT PROSPECT	60056	R4*	1969
08-23-201-069-0000	319		HAWTHORNE	CR		6	MOUNT PROSPECT	60056	R4*	1969
08-22-401-044-0000	1747		CHARIOT	CT		3A	MOUNT PROSPECT	60056	R4	1977
08-23-200-015-0000	529		DEMPSTER	ST		2W	MOUNT PROSPECT	60056	R4	1978
08-23-301-003-0000	2312		TERMINAL	DR			MOUNT PROSPECT	60056	I1*	1979
08-23-100-016-0000	1501		DEMPSTER	ST			MOUNT PROSPECT	60056	B3*	1962
08-22-204-019-0000	1705		DENNIS	DR	A		MOUNT PROSPECT	60056	R4	1972
08-23-101-024-0000	1621	W	ALGONQUIN	RD			MOUNT PROSPECT	60056	B3	1987
08-22-401-031-0000	1717		CHARIOT	CT		2A	MOUNT PROSPECT	60056	R4	1977
08-23-201-058-0000	365		HAWTHORNE	CR		6	MOUNT PROSPECT	60056	R4*	1969
08-23-201-062-0000	301		HAWTHORNE	CR			MOUNT PROSPECT	60056	R4*	1969
08-23-201-062-0000	301		HAWTHORNE	CR		1	MOUNT PROSPECT	60056	R4*	1969
08-23-201-062-0000	301		HAWTHORNE	CR		2	MOUNT PROSPECT	60056	R4*	1969
08-22-200-122-0000	2820		BRIARWOOD	DR	E		ARLINGTON HEIGHTS	60005	R1	1978
08-22-200-123-0000	2822		BRIARWOOD	DR	E		ARLINGTON HEIGHTS	60005	R1	1978
08-22-200-124-0000	2824		BRIARWOOD	DR	E		ARLINGTON HEIGHTS	60005	R1	1978
08-23-201-067-0000	315		HAWTHORNE	CR		2	MOUNT PROSPECT	60056	R4*	1969
08-23-201-073-0000	327		HAWTHORNE	CR			MOUNT PROSPECT	60056	R4*	1969
08-22-204-005-0000	1704		VICTORIA	DR			MOUNT PROSPECT	60056	R4	1972
08-22-204-005-0000	1704		VICTORIA	DR		102	MOUNT PROSPECT	60056	R4	1972
08-22-203-080-0000	1720		SABLE	LN		102	MOUNT PROSPECT	60056	R4*	1978
08-22-203-080-0000	1720		SABLE	LN		201	MOUNT PROSPECT	60056	R4*	1978
08-22-204-011-0000	0						MOUNT PROSPECT	60056	R4	1972
08-22-401-035-0000	1729		CHARIOT	CT		3B	MOUNT PROSPECT	60056	R4	1977
08-22-204-013-0000	1709		VICTORIA	DR		3A	MOUNT PROSPECT	60056	R4	1972
08-22-401-035-0000	1729		CHARIOT	CT		1B	MOUNT PROSPECT	60056	R4	1977
08-22-401-048-0000	1745		CHARIOT	CT			MOUNT PROSPECT	60056	R4	1977
03-25-302-007-0000	1815	E	EUCLID	AV			MOUNT PROSPECT	60056	R1	1971
08-23-201-055-0000	355		HAWTHORNE	CR		6	MOUNT PROSPECT	60056	R4*	1969
08-23-201-068-0000	313		HAWTHORNE	CR		1	MOUNT PROSPECT	60056	R4*	1969
08-23-201-068-0000	313		HAWTHORNE	CR		2	MOUNT PROSPECT	60056	R4*	1969
08-23-201-068-0000	313		HAWTHORNE	CR		3	MOUNT PROSPECT	60056	R4*	1969
08-23-201-068-0000	313		HAWTHORNE	CR		4	MOUNT PROSPECT	60056	R4*	1969
08-23-201-068-0000	313		HAWTHORNE	CR		5	MOUNT PROSPECT	60056	R4*	1969
08-23-201-068-0000	313		HAWTHORNE	CR		6	MOUNT PROSPECT	60056	R4*	1969
08-23-201-067-0000	315		HAWTHORNE	CR		1	MOUNT PROSPECT	60056	R4*	1969
08-22-401-043-0000	1741		CHARIOT	CT			MOUNT PROSPECT	60056	R4	1977
08-22-401-036-0000	1727		CHARIOT	CT			MOUNT PROSPECT	60056	R4	1977
08-22-204-018-0000	1707		DENNIS	DR	B	3A	MOUNT PROSPECT	60056	R4	1972
08-22-401-048-0000	1745		CHARIOT	CT		1B	MOUNT PROSPECT	60056	R4	1977
08-22-204-017-0000	1707		DENNIS	DR	A	2A	MOUNT PROSPECT	60056	R4	1972

08-22-203-076-0000	1710		SABLE	LN		101	MOUNT PROSPECT	60056	R4*	1978
08-23-300-047-0000	2316		TERMINAL	DR			ARLINGTON HEIGHTS	60005	I1*	1979
08-23-203-009-0000	1796	S	ELMHURST	RD			MOUNT PROSPECT	60056	B3	1973
08-22-204-013-0000	1709		VICTORIA	DR		1B	MOUNT PROSPECT	60056	R4	1972
08-22-401-028-0000	1707		CHARIOT	CT		1A	MOUNT PROSPECT	60056	R4	1977
08-22-401-028-0000	1707		CHARIOT	CT		1B	MOUNT PROSPECT	60056	R4	1977
08-23-101-009-0000	1105	E	ALGONQUIN	RD			ARLINGTON HEIGHTS	60005	I1	2016
08-22-200-095-0000	2953		BRIARWOOD	DR	W		ARLINGTON HEIGHTS	60005	R1	1978
08-22-200-101-0000	2942		BRIARWOOD	DR	W		ARLINGTON HEIGHTS	60005	R1	1978
08-22-201-008-0000	1720	W	ALGONQUIN	RD			MOUNT PROSPECT	60056	B3	1965
08-22-204-020-0000	1705		DENNIS	DR	B	3A	MOUNT PROSPECT	60056	R4	1972
08-22-203-085-0000	1734		SABLE	LN		301	MOUNT PROSPECT	60056	R4*	1978
08-22-203-085-0000	1734		SABLE	LN		302	MOUNT PROSPECT	60056	R4*	1978
08-22-401-025-0000	1705		CHARIOT	CT		2B	MOUNT PROSPECT	60056	R4	1977
08-22-203-078-0000	1714		SABLE	LN		101	MOUNT PROSPECT	60056	R4*	1978
08-22-203-058-0000	1717		MANSARD	LN		115	MOUNT PROSPECT	60056	R4*	1974
08-22-203-058-0000	1717		MANSARD	LN		116	MOUNT PROSPECT	60056	R4*	1974
08-23-401-014-0000	549		CARBOY	RD			MOUNT PROSPECT	60056	I1	1973
08-23-401-014-0000	553		CARBOY	RD			MOUNT PROSPECT	60056	I1	1973
08-23-401-014-0000	555		CARBOY	RD			MOUNT PROSPECT	60056	I1	1973
08-23-401-014-0000	549		CARBOY	RD			MOUNT PROSPECT	60056	I1	1973
08-23-401-015-0000	601		CARBOY	RD			MOUNT PROSPECT	60056	I1	1973
08-22-401-042-0000	1739		CHARIOT	CT			MOUNT PROSPECT	60056	R4	1977
08-22-401-042-0000	1739		CHARIOT	CT		1A	MOUNT PROSPECT	60056	R4	1977
08-23-401-026-0000	567	W	ALGONQUIN	RD			MOUNT PROSPECT	60056	I1	1973
08-23-401-027-0000	1835		NORDIC	RD			MOUNT PROSPECT	60056	I1	1973
08-22-204-036-0000	1844		PHILLIP	DR		2A	MOUNT PROSPECT	60056	R4	1972
08-22-204-036-0000	1844		PHILLIP	DR		2B	MOUNT PROSPECT	60056	R4	1972
08-22-401-045-0000	1749		CHARIOT	CT		2A	MOUNT PROSPECT	60056	R4	1977
08-22-401-045-0000	1749		CHARIOT	CT		2B	MOUNT PROSPECT	60056	R4	1977
08-22-401-045-0000	1749		CHARIOT	CT		3A	MOUNT PROSPECT	60056	R4	1977
08-22-204-036-0000	1844		PHILLIP	DR			MOUNT PROSPECT	60056	R4	1972
08-22-200-059-0000	2710		BRIARWOOD	DR	W		ARLINGTON HEIGHTS	60005	R1	1978
08-22-401-026-0000	1711		CHARIOT	CT		3B	MOUNT PROSPECT	60056	R4	1977
08-22-401-023-0000	1701		CHARIOT	CT		1B	MOUNT PROSPECT	60056	R4	1977
08-22-401-023-0000	1701		CHARIOT	CT		2A	MOUNT PROSPECT	60056	R4	1977
08-22-401-023-0000	1701		CHARIOT	CT		2B	MOUNT PROSPECT	60056	R4	1977
08-22-204-034-0000	1854		PHILLIP	DR		3B	MOUNT PROSPECT	60056	R4	1972
08-22-401-039-0000	1733		CHARIOT	CT		3A	MOUNT PROSPECT	60056	R4	1977
08-22-204-021-0000	1850		MORRIS HILL	DR		2B	MOUNT PROSPECT	60056	R4	1972
08-23-201-044-0000	337		HAWTHORNE	CR		6	MOUNT PROSPECT	60056	R4*	1969
08-23-101-045-0000	1605	W	ALGONQUIN	RD			MOUNT PROSPECT	60056	I1	1974
08-22-203-061-0000	1723		MANSARD	LN			MOUNT PROSPECT	60056	R4*	1974
08-22-204-027-0000	0						MOUNT PROSPECT	60056	R4	1972
08-23-201-076-0000	333		HAWTHORNE	CR			MOUNT PROSPECT	60056	R4*	1969
08-23-201-055-0000	355		HAWTHORNE	CR		4	MOUNT PROSPECT	60056	R4*	1969
08-23-201-055-0000	355		HAWTHORNE	CR		5	MOUNT PROSPECT	60056	R4*	1969
08-22-204-028-0000	1715		VICTORIA	DR		3B	MOUNT PROSPECT	60056	R4	1972
08-23-200-044-0000	543		DEMPSTER	ST		1E	MOUNT PROSPECT	60056	R4	1978
08-23-200-044-0000	543		DEMPSTER	ST		1W	MOUNT PROSPECT	60056	R4	1978
08-23-200-044-0000	543		DEMPSTER	ST		2E	MOUNT PROSPECT	60056	R4	1978
08-23-200-044-0000	543		DEMPSTER	ST		2W	MOUNT PROSPECT	60056	R4	1978
08-22-204-029-0000	1710		VICTORIA	DR		2A	MOUNT PROSPECT	60056	R4	1972
08-22-204-029-0000	1710		VICTORIA	DR		2B	MOUNT PROSPECT	60056	R4	1972
08-22-204-029-0000	1710		VICTORIA	DR		3A	MOUNT PROSPECT	60056	R4	1972
08-22-204-037-0000	1840		PHILLIP	DR		3B	MOUNT PROSPECT	60056	R4	1972
08-22-203-083-0000	1730		SABLE	LN		102	MOUNT PROSPECT	60056	R4*	1978
08-22-203-083-0000	1730		SABLE	LN		201	MOUNT PROSPECT	60056	R4*	1978
08-22-200-169-0000	3015		LYNN	CT		B	ARLINGTON HEIGHTS	60005	R1	1978
08-22-200-074-0000	2803		BRIARWOOD	DR	W		ARLINGTON HEIGHTS	60005	R1	1978
08-22-200-069-0000	2719		BRIARWOOD	DR	W		ARLINGTON HEIGHTS	60005	R1	1978
08-22-200-058-0000	2714		BRIARWOOD	DR	W		ARLINGTON HEIGHTS	60005	R1	1978

08-22-200-057-0000	2716		BRIARWOOD	DR	W		ARLINGTON HEIGHTS	60005	R1	1978
08-22-200-125-0000	2826		BRIARWOOD	DR	E		ARLINGTON HEIGHTS	60005	R1	1978
08-22-200-038-0000	2829		BRIARWOOD	DR	E		ARLINGTON HEIGHTS	60005	R1	1978
08-22-200-126-0000	2828		BRIARWOOD	DR	E		ARLINGTON HEIGHTS	60005	R1	1978
08-22-200-094-0000	2947		BRIARWOOD	DR	W		ARLINGTON HEIGHTS	60005	R1	1978
08-22-203-059-0000	1719		MANSARD	LN			MOUNT PROSPECT	60056	R4*	1974
08-22-200-062-0000	2703		ELAYNE	CT			ARLINGTON HEIGHTS	60005	R1	1978
08-22-204-013-0000	1709		VICTORIA	DR		2A	MOUNT PROSPECT	60056	R4	1972
08-22-204-013-0000	1709		VICTORIA	DR		2B	MOUNT PROSPECT	60056	R4	1972
08-22-203-051-0000	1703		MANSARD	LN		103	MOUNT PROSPECT	60056	R4*	1974
08-22-203-060-0000	1721		MANSARD	LN		320	MOUNT PROSPECT	60056	R4*	1974
08-22-401-033-0000	1721		CHARIOT	CT		2B	MOUNT PROSPECT	60056	R4	1977
08-22-401-033-0000	1721		CHARIOT	CT		3A	MOUNT PROSPECT	60056	R4	1977
08-22-401-033-0000	1721		CHARIOT	CT		3B	MOUNT PROSPECT	60056	R4	1977
03-27-301-026-1002	250	W	KENSINGTON	RD		1B	MOUNT PROSPECT	60056	B1	1974
08-22-401-033-0000	1721		CHARIOT	CT		1B	MOUNT PROSPECT	60056	R4	1977
08-22-401-033-0000	1721		CHARIOT	CT		2A	MOUNT PROSPECT	60056	R4	1977
08-22-204-015-0000	1706		VICTORIA	DR		B1A	MOUNT PROSPECT	60056	R4	1972
08-22-204-032-0000	1709		DENNIS	DR			MOUNT PROSPECT	60056	R4	1972
08-22-204-022-0000	1852		MORRIS HILL	DR			MOUNT PROSPECT	60056	R4	1972
08-12-428-008-0000	603	E	PROSPECT	AV		2E	MOUNT PROSPECT	60056	R4	1917
08-12-102-062-0000	12	W	BUSSE	AV			MOUNT PROSPECT	60056	B5C	1917
08-12-102-062-0000	18	W	BUSSE	AV		6	MOUNT PROSPECT	60056	B5C	1917
08-11-105-001-0000	1302	W	LINCOLN	ST			MOUNT PROSPECT	60056	R1	1953
08-22-204-028-0000	1715		VICTORIA	DR		2A	MOUNT PROSPECT	60056	R4	1972
08-22-203-059-0000	1719		MANSARD	LN		118	MOUNT PROSPECT	60056	R4*	1974
08-22-203-059-0000	1719		MANSARD	LN		217	MOUNT PROSPECT	60056	R4*	1974
08-23-201-051-0000	351		HAWTHORNE	CR		4	MOUNT PROSPECT	60056	R4*	1969
08-23-201-077-0000	335		HAWTHORNE	CR			MOUNT PROSPECT	60056	R4*	1969
08-22-200-087-0000	2919		BRIARWOOD	DR	W		ARLINGTON HEIGHTS	60005	R1	1978
08-22-200-108-0000	2914		BRIARWOOD	DR	W		ARLINGTON HEIGHTS	60005	R1	1978
08-22-203-078-0000	1714		SABLE	LN		302	MOUNT PROSPECT	60056	R4*	1978
08-22-203-079-0000	1716		SABLE	LN		101	MOUNT PROSPECT	60056	R4*	1978
08-22-401-039-0000	1733		CHARIOT	CT		3B	MOUNT PROSPECT	60056	R4	1977
08-22-401-027-0000	1709		CHARIOT	CT		1A	MOUNT PROSPECT	60056	R4	1977
08-22-203-085-0000	1734		SABLE	LN		101	MOUNT PROSPECT	60056	R4*	1978
08-22-203-079-0000	1716		SABLE	LN		302	MOUNT PROSPECT	60056	R4*	1978
08-22-203-078-0000	1714		SABLE	LN		202	MOUNT PROSPECT	60056	R4*	1978
08-23-203-039-0000	1699		WALL	ST		209	MOUNT PROSPECT	60056	B3	1971
08-22-203-072-0000	1700		SABLE	LN		101	MOUNT PROSPECT	60056	R4*	1978
08-22-203-072-0000	1700		SABLE	LN		102	MOUNT PROSPECT	60056	R4*	1978
08-22-204-033-0000	1856		PHILLIP	DR		3B	MOUNT PROSPECT	60056	R4	1972
08-22-204-002-0000	1703		VICTORIA	DR			MOUNT PROSPECT	60056	R4	1972
08-22-204-026-0000	1850		HAZEL HILL	DR		2B	MOUNT PROSPECT	60056	R4	1972
08-22-204-026-0000	1850		HAZEL HILL	DR		3A	MOUNT PROSPECT	60056	R4	1972
08-22-204-026-0000	1850		HAZEL HILL	DR		3B	MOUNT PROSPECT	60056	R4	1972
08-22-200-178-0000	3002		LYNN	CT			MOUNT PROSPECT	60056	R1	1972
08-22-200-179-0000	3004		LYNN	CT			MOUNT PROSPECT	60056	R1	1972
08-22-200-180-0000	3006		LYNN	CT			MOUNT PROSPECT	60056	R1	1972
08-22-204-019-0000	1705		DENNIS	DR	A	1A	MOUNT PROSPECT	60056	R4	1972
08-23-201-071-0000	323		HAWTHORNE	CR		2	MOUNT PROSPECT	60056	R4*	1969
08-23-201-071-0000	323		HAWTHORNE	CR		3	MOUNT PROSPECT	60056	R4*	1969
08-22-200-056-0000	2718		BRIARWOOD	DR	W		ARLINGTON HEIGHTS	60005	R1	1978
08-22-200-055-0000	2720		BRIARWOOD	DR	W		ARLINGTON HEIGHTS	60005	R1	1978
08-22-401-043-0000	1741		CHARIOT	CT		1A	MOUNT PROSPECT	60056	R4	1977
08-22-401-043-0000	1741		CHARIOT	CT		1B	MOUNT PROSPECT	60056	R4	1977
08-22-401-043-0000	1741		CHARIOT	CT		2A	MOUNT PROSPECT	60056	R4	1977
08-22-401-045-0000	1749		CHARIOT	CT		3B	MOUNT PROSPECT	60056	R4	1977
08-22-401-037-0000	1725		CHARIOT	CT		2A	MOUNT PROSPECT	60056	R4	1977
08-23-201-061-0000	303		HAWTHORNE	CR			MOUNT PROSPECT	60056	R4*	1969
08-23-201-061-0000	303		HAWTHORNE	CR		1	MOUNT PROSPECT	60056	R4*	1969
08-22-203-084-0000	1732		SABLE	LN		201	MOUNT PROSPECT	60056	R4*	1978

08-22-203-084-0000	1732		SABLE	LN		202	MOUNT PROSPECT	60056	R4*	1978
08-23-401-047-0000	1884	S	ELMHURST	RD			MOUNT PROSPECT	60056	I1*	1973
08-22-204-038-0000	0						MOUNT PROSPECT	60056	R4	1972
08-22-204-032-0000	1709		DENNIS	DR		1B	MOUNT PROSPECT	60056	R4	1972
08-22-401-036-0000	1727		CHARIOT	CT		1B	MOUNT PROSPECT	60056	R4	1977
08-22-401-036-0000	1727		CHARIOT	CT		2A	MOUNT PROSPECT	60056	R4	1977
08-22-401-047-0000	1743		CHARIOT	CT		3B	MOUNT PROSPECT	60056	R4	1977
08-23-201-047-0000	343		HAWTHORNE	CR		3	MOUNT PROSPECT	60056	R4*	1969
08-22-401-048-0000	1745		CHARIOT	CT		2A	MOUNT PROSPECT	60056	R4	1977
08-22-401-036-0000	1727		CHARIOT	CT		3B	MOUNT PROSPECT	60056	R4	1977
08-22-401-029-0000	1713		CHARIOT	CT			MOUNT PROSPECT	60056	R4	1977
08-22-401-029-0000	1713		CHARIOT	CT		1A	MOUNT PROSPECT	60056	R4	1977
08-22-204-005-0000	1704		VICTORIA	DR		203	MOUNT PROSPECT	60056	R4	1972
08-22-203-082-0000	1724		SABLE	LN		202	MOUNT PROSPECT	60056	R4*	1978
08-22-203-059-0000	1719		MANSARD	LN		117	MOUNT PROSPECT	60056	R4*	1974
08-22-203-075-0000	1706		SABLE	LN		101	MOUNT PROSPECT	60056	R4*	1978
08-22-200-078-0000	2811		BRIARWOOD	DR	W		ARLINGTON HEIGHTS	60005	R1	1978
08-22-203-083-0000	1730		SABLE	LN		101	MOUNT PROSPECT	60056	R4*	1978
08-22-200-064-0000	2707		ELAYNE	CT			ARLINGTON HEIGHTS	60005	R1	1978
08-22-200-065-0000	2709		ELAYNE	CT			ARLINGTON HEIGHTS	60005	R1	1978
08-22-200-075-0000	2805		BRIARWOOD	DR	W		ARLINGTON HEIGHTS	60005	R1	1978
08-22-200-182-0000	3010		LYNN	CT			MOUNT PROSPECT	60056	R1	1972
08-22-203-041-0000	1755	W	ALGONQUIN	RD			MOUNT PROSPECT	60056	B3	1962
08-23-101-016-0000	1651	W	ALGONQUIN	RD			ARLINGTON HEIGHTS	60005	RX	1987
08-23-101-026-0000	1631	W	ALGONQUIN	RD			MOUNT PROSPECT	60056	B3	1987
08-22-203-076-0000	1710		SABLE	LN		202	MOUNT PROSPECT	60056	R4*	1978
08-22-203-076-0000	1710		SABLE	LN		301	MOUNT PROSPECT	60056	R4*	1978
08-22-203-076-0000	1710		SABLE	LN		302	MOUNT PROSPECT	60056	R4*	1978
08-22-203-059-0000	1719		MANSARD	LN		317	MOUNT PROSPECT	60056	R4*	1974
08-22-204-035-0000	1852		PHILLIP	DR			MOUNT PROSPECT	60056	R4	1972
08-22-204-024-0000	1713		VICTORIA	DR			MOUNT PROSPECT	60056	R4	1972
08-22-204-024-0000	1713		VICTORIA	DR		1A	MOUNT PROSPECT	60056	R4	1972
08-22-204-024-0000	1713		VICTORIA	DR		1B	MOUNT PROSPECT	60056	R4	1972
08-23-202-041-0000	1427	E	ALGONQUIN	RD			ARLINGTON HEIGHTS	60005	I1	2016
08-23-202-034-0000	3017		MALMO	DR			ARLINGTON HEIGHTS	60005	I1	2016
08-22-204-033-0000	1856		PHILLIP	DR			MOUNT PROSPECT	60056	R4	1972
08-22-204-033-0000	1856		PHILLIP	DR		1A	MOUNT PROSPECT	60056	R4	1972
08-22-204-033-0000	1856		PHILLIP	DR		1B	MOUNT PROSPECT	60056	R4	1972
08-22-204-033-0000	1856		PHILLIP	DR		2A	MOUNT PROSPECT	60056	R4	1972
08-23-401-047-0000	1874	S	ELMHURST	RD			MOUNT PROSPECT	60056	I1*	1973
08-23-402-006-0000	475		ENTERPRISE	DR			MOUNT PROSPECT	60056	R4*	1973
08-22-204-005-0000	1704		VICTORIA	DR		302	MOUNT PROSPECT	60056	R4	1972
08-22-204-017-0000	1707		DENNIS	DR	A	2B	MOUNT PROSPECT	60056	R4	1972
08-22-204-017-0000	1707		DENNIS	DR	A	3A	MOUNT PROSPECT	60056	R4	1972
08-22-204-017-0000	1707		DENNIS	DR	A	3B	MOUNT PROSPECT	60056	R4	1972
08-22-204-018-0000	1707		DENNIS	DR	B		MOUNT PROSPECT	60056	R4	1972
08-22-204-018-0000	1707		DENNIS	DR	B	1A	MOUNT PROSPECT	60056	R4	1972
08-22-204-018-0000	1707		DENNIS	DR	B	1B	MOUNT PROSPECT	60056	R4	1972
08-23-401-047-0000	1872	S	ELMHURST	RD			MOUNT PROSPECT	60056	I1*	1973
08-22-401-025-0000	1705		CHARIOT	CT		3A	MOUNT PROSPECT	60056	R4	1977
08-22-401-025-0000	1705		CHARIOT	CT		3B	MOUNT PROSPECT	60056	R4	1977
08-22-401-046-0000	1751		CHARIOT	CT		1A	MOUNT PROSPECT	60056	R4	1977
08-22-401-046-0000	1751		CHARIOT	CT		1B	MOUNT PROSPECT	60056	R4	1977
08-22-401-046-0000	1751		CHARIOT	CT		2A	MOUNT PROSPECT	60056	R4	1977
08-22-401-044-0000	1747		CHARIOT	CT		2B	MOUNT PROSPECT	60056	R4	1977
08-22-401-023-0000	1701		CHARIOT	CT		3A	MOUNT PROSPECT	60056	R4	1977
08-22-401-023-0000	1701		CHARIOT	CT		3B	MOUNT PROSPECT	60056	R4	1977
08-22-200-121-0000	2818		BRIARWOOD	DR	E		ARLINGTON HEIGHTS	60005	R1	1978
08-22-204-005-0000	1704		VICTORIA	DR		202	MOUNT PROSPECT	60056	R4	1972
08-22-401-048-0000	1745		CHARIOT	CT		1A	MOUNT PROSPECT	60056	R4	1977
08-11-302-011-0000	1205	W	LINCOLN	ST			MOUNT PROSPECT	60056	R1	1925
08-22-204-021-0000	1850		MORRIS HILL	DR		3A	MOUNT PROSPECT	60056	R4	1972

08-22-401-043-0000	1741		CHARIOT	CT		2B	MOUNT PROSPECT	60056	R4	1977
08-22-401-043-0000	1741		CHARIOT	CT		3A	MOUNT PROSPECT	60056	R4	1977
08-23-203-039-0000	1699		WALL	ST		118	MOUNT PROSPECT	60056	B3	1971
08-22-203-040-0000	1701	W	ALGONQUIN	RD			MOUNT PROSPECT	60056	B4	1962
08-22-203-084-0000	1732		SABLE	LN		301	MOUNT PROSPECT	60056	R4*	1978
08-22-203-084-0000	1732		SABLE	LN		302	MOUNT PROSPECT	60056	R4*	1978
08-22-203-084-0000	1732		SABLE	LN			MOUNT PROSPECT	60056	R4*	1978
08-22-200-107-0000	2916		BRIARWOOD	DR	W		ARLINGTON HEIGHTS	60005	R1	1978
08-22-200-088-0000	2923		BRIARWOOD	DR	W		ARLINGTON HEIGHTS	60005	R1	1978
08-22-200-106-0000	2920		BRIARWOOD	DR	W		ARLINGTON HEIGHTS	60005	R1	1978
08-22-200-089-0000	2927		BRIARWOOD	DR	W		ARLINGTON HEIGHTS	60005	R1	1978
08-22-200-105-0000	2924		BRIARWOOD	DR	W		ARLINGTON HEIGHTS	60005	R1	1978
08-22-200-090-0000	2931		BRIARWOOD	DR	W		ARLINGTON HEIGHTS	60005	R1	1978
08-22-200-104-0000	2928		BRIARWOOD	DR	W		ARLINGTON HEIGHTS	60005	R1	1978
08-22-200-091-0000	2935		BRIARWOOD	DR	W		ARLINGTON HEIGHTS	60005	R1	1978
08-14-103-008-0000	1006		CYPRESS	DR			MOUNT PROSPECT	60056	R1	1970
08-22-203-082-0000	1724		SABLE	LN		302	MOUNT PROSPECT	60056	R4*	1978
08-22-203-041-0000	1727	W	ALGONQUIN	RD			MOUNT PROSPECT	60056	B3	1962
08-22-203-041-0000	1731	W	ALGONQUIN	RD			MOUNT PROSPECT	60056	B3	1962
08-22-203-041-0000	1733	W	ALGONQUIN	RD			MOUNT PROSPECT	60056	B3	1962
08-22-203-041-0000	1735	W	ALGONQUIN	RD			MOUNT PROSPECT	60056	B3	1962
08-22-203-041-0000	1737	W	ALGONQUIN	RD			MOUNT PROSPECT	60056	B3	1962
08-22-203-041-0000	1739	W	ALGONQUIN	RD			MOUNT PROSPECT	60056	B3	1962
08-22-203-041-0000	1741	W	ALGONQUIN	RD			MOUNT PROSPECT	60056	B3	1962
08-22-401-034-0000	1719		CHARIOT	CT		2A	MOUNT PROSPECT	60056	R4	1977
08-22-401-034-0000	1719		CHARIOT	CT		2B	MOUNT PROSPECT	60056	R4	1977
08-22-401-034-0000	1719		CHARIOT	CT		3A	MOUNT PROSPECT	60056	R4	1977
08-22-401-034-0000	1719		CHARIOT	CT		3B	MOUNT PROSPECT	60056	R4	1977
08-23-201-087-0000	417		DEMPSTER	ST			MOUNT PROSPECT	60056	R4*	1971
08-23-201-087-0000	417		DEMPSTER	ST		1	MOUNT PROSPECT	60056	R4*	1971
08-23-201-087-0000	417		DEMPSTER	ST		2	MOUNT PROSPECT	60056	R4*	1971
08-22-401-027-0000	1709		CHARIOT	CT		3B	MOUNT PROSPECT	60056	R4	1977
08-22-401-030-0000	1715		CHARIOT	CT		1A	MOUNT PROSPECT	60056	R4	1977
08-23-401-040-0000	2020		CARBOY	RD			MOUNT PROSPECT	60056	I1	1979
08-22-203-050-0000	1701		MANSARD	LN		202	MOUNT PROSPECT	60056	R4*	1974
08-22-203-050-0000	1701		MANSARD	LN		301	MOUNT PROSPECT	60056	R4*	1974
08-22-203-050-0000	1701		MANSARD	LN		302	MOUNT PROSPECT	60056	R4*	1974
08-23-101-014-0000	1105	E	ALGONQUIN	RD		C	ARLINGTON HEIGHTS	60005	I1	2016
08-23-202-034-0000	3035		MALMO	DR			ARLINGTON HEIGHTS	60005	I1	2016
08-22-204-032-0000	1709		DENNIS	DR		1A	MOUNT PROSPECT	60056	R4	1972
08-22-204-036-0000	1844		PHILLIP	DR		3A	MOUNT PROSPECT	60056	R4	1972
08-22-203-060-0000	1721		MANSARD	LN			MOUNT PROSPECT	60056	R4*	1974
08-22-203-060-0000	1721		MANSARD	LN		119	MOUNT PROSPECT	60056	R4*	1974
08-22-204-020-0000	1705		DENNIS	DR	B	3B	MOUNT PROSPECT	60056	R4	1972
08-22-204-029-0000	1710		VICTORIA	DR		1B	MOUNT PROSPECT	60056	R4	1972
08-11-309-010-0000	1208	W	LONNQUIST	BL			MOUNT PROSPECT	60056	R1	1925
08-22-200-076-0000	2807		BRIARWOOD	DR	W		ARLINGTON HEIGHTS	60005	R1	1978
08-22-204-025-0000	1708		VICTORIA	DR			MOUNT PROSPECT	60056	R4	1972
08-22-204-025-0000	1708		VICTORIA	DR		1A	MOUNT PROSPECT	60056	R4	1972
08-22-203-054-0000	1709		MANSARD	LN		310	MOUNT PROSPECT	60056	R4*	1974
08-23-201-070-0000	321		HAWTHORNE	CR			MOUNT PROSPECT	60056	R4*	1969
08-23-201-055-0000	355		HAWTHORNE	CR		2	MOUNT PROSPECT	60056	R4*	1969
08-22-203-085-0000	1734		SABLE	LN			MOUNT PROSPECT	60056	R4*	1978
08-22-200-051-0000	2838		BRIARWOOD	DR	E		ARLINGTON HEIGHTS	60005	R1	1978
03-27-401-272-0000	200	E	KENSINGTON	RD			MOUNT PROSPECT	60056	B3*	1958
08-23-200-051-0000	601		DEMPSTER	ST			MOUNT PROSPECT	60056	I1	2006
08-23-202-050-0000	1743		LINNEMAN	RD			MOUNT PROSPECT	60056	I1	2006
08-23-101-044-0000	0						MOUNT PROSPECT	60056	I1	2016
08-22-401-030-0000	1715		CHARIOT	CT		1B	MOUNT PROSPECT	60056	R4	1977
08-22-401-039-0000	1733		CHARIOT	CT		2A	MOUNT PROSPECT	60056	R4	1977
08-22-401-039-0000	1733		CHARIOT	CT		2B	MOUNT PROSPECT	60056	R4	1977
08-22-401-028-0000	1707		CHARIOT	CT		2A	MOUNT PROSPECT	60056	R4	1977

08-22-401-028-0000	1707		CHARIOT	CT		2B	MOUNT PROSPECT	60056	R4	1977
08-22-401-028-0000	1707		CHARIOT	CT		3A	MOUNT PROSPECT	60056	R4	1977
08-22-401-044-0000	1747		CHARIOT	CT		1B	MOUNT PROSPECT	60056	R4	1977
08-22-401-044-0000	1747		CHARIOT	CT		2A	MOUNT PROSPECT	60056	R4	1977
08-22-401-045-0000	1749		CHARIOT	CT		1A	MOUNT PROSPECT	60056	R4	1977
08-22-401-045-0000	1749		CHARIOT	CT		1B	MOUNT PROSPECT	60056	R4	1977
08-11-305-003-0000	600		SEE GWUN	AV			MOUNT PROSPECT	60056	CR	1925
08-22-203-037-0000	1799	W	ALGONQUIN	RD			MOUNT PROSPECT	60056	R1	1963
08-22-200-151-0000	2817		BRIARWOOD	DR	E		ARLINGTON HEIGHTS	60005	R1	1978
08-11-424-033-0000	719		WE GO	TL			MOUNT PROSPECT	60056	RA	1925
08-22-203-052-0000	1705		MANSARD	LN		206	MOUNT PROSPECT	60056	R4*	1974
08-22-203-052-0000	1705		MANSARD	LN		305	MOUNT PROSPECT	60056	R4*	1974
08-22-203-052-0000	1705		MANSARD	LN		306	MOUNT PROSPECT	60056	R4*	1974
08-22-203-053-0000	1707		MANSARD	LN			MOUNT PROSPECT	60056	R4*	1974
08-22-204-022-0000	1852		MORRIS HILL	DR		1A	MOUNT PROSPECT	60056	R4	1972
08-22-204-022-0000	1852		MORRIS HILL	DR		1B	MOUNT PROSPECT	60056	R4	1972
08-22-204-022-0000	1852		MORRIS HILL	DR		2A	MOUNT PROSPECT	60056	R4	1972
08-22-204-022-0000	1852		MORRIS HILL	DR		2B	MOUNT PROSPECT	60056	R4	1972
08-22-204-022-0000	1852		MORRIS HILL	DR		3A	MOUNT PROSPECT	60056	R4	1972
08-22-204-022-0000	1852		MORRIS HILL	DR		3B	MOUNT PROSPECT	60056	R4	1972
08-22-204-014-0000	1706		VICTORIA	DR	A		MOUNT PROSPECT	60056	R4	1972
08-22-203-041-0000	1707	W	ALGONQUIN	RD			MOUNT PROSPECT	60056	B3	1962
08-23-300-025-0000	1034		ADDISON	CT			ARLINGTON HEIGHTS	60005	I1	2016
03-25-302-010-0000	1821	E	EUCLID	AV			MOUNT PROSPECT	60056	R1	1971
08-23-202-009-0000	1601	E	ALGONQUIN	RD			ARLINGTON HEIGHTS	60005	I1	2016
08-23-202-008-0000	1603	E	ALGONQUIN	RD			ARLINGTON HEIGHTS	60005	I1	2016
03-27-401-265-0000	350	E	KENSINGTON	RD			MOUNT PROSPECT	60056	B3*	1958
08-23-202-024-0000	3028		MALMO	DR			ARLINGTON HEIGHTS	60005	I1	2016
08-23-202-024-0000	3030		MALMO	DR			ARLINGTON HEIGHTS	60005	I1	2016
08-12-115-005-0000	320	E	NORTHWEST	HW			MOUNT PROSPECT	60056	B5	1917
03-34-207-110-0000	600	E	RAND	RD			MOUNT PROSPECT	60056	B3	1965
03-25-300-017-0000	0						MOUNT PROSPECT	60056	R1	1971
03-25-500-003-0000	0						MOUNT PROSPECT	60056	R1	1971
08-22-203-041-0000	1709	W	ALGONQUIN	RD			MOUNT PROSPECT	60056	B3	1962
08-22-203-041-0000	1757	W	ALGONQUIN	RD			MOUNT PROSPECT	60056	B3	1962
08-22-203-041-0000	1759	W	ALGONQUIN	RD		A	MOUNT PROSPECT	60056	B3	1962
08-23-203-040-0000	1700	S	ELMHURST	RD			MOUNT PROSPECT	60056	B3	1971
08-23-203-035-0000	300		LASALLE	ST			MOUNT PROSPECT	60056	B3*	1971
08-22-203-058-0000	1717		MANSARD	LN		215	MOUNT PROSPECT	60056	R4*	1974
03-33-300-082-0000	1802	W	CENTRAL	RD			MOUNT PROSPECT	60056	I1*	1954
08-12-312-084-0000	8	W	HIAWATHA	TL			MOUNT PROSPECT	60056	R1	1925
08-14-105-013-0000	803		EDGEWOOD	LN			MOUNT PROSPECT	60056	R1	1978
08-22-200-149-0000	2833		BRIARWOOD	DR	E		ARLINGTON HEIGHTS	60005	R1	1978
08-22-200-128-0000	2838		BRIARWOOD	DR	E		ARLINGTON HEIGHTS	60005	R1	1978
08-23-401-022-0000	3200		NORDIC	RD			ARLINGTON HEIGHTS	60005	I1	2016
08-23-401-022-0000	3202		NORDIC	RD			ARLINGTON HEIGHTS	60005	I1	2016
08-11-309-026-0000	1002	W	LONNQUIST	BL			MOUNT PROSPECT	60056	R1	1925
08-11-309-025-0000	1004	W	LONNQUIST	BL			MOUNT PROSPECT	60056	R1	1925
08-11-309-024-0000	1006	W	LONNQUIST	BL			MOUNT PROSPECT	60056	R1	1925
08-22-200-073-0000	2801		BRIARWOOD	DR	W		ARLINGTON HEIGHTS	60005	R1	1978
08-22-203-074-0000	1704		SABLE	LN		301	MOUNT PROSPECT	60056	R4*	1978
08-22-203-074-0000	1704		SABLE	LN		302	MOUNT PROSPECT	60056	R4*	1978
08-23-201-051-0000	351		HAWTHORNE	CR		3	MOUNT PROSPECT	60056	R4*	1969
08-23-201-071-0000	323		HAWTHORNE	CR			MOUNT PROSPECT	60056	R4*	1969
08-22-401-035-0000	1729		CHARIOT	CT		2A	MOUNT PROSPECT	60056	R4	1977
08-22-204-005-0000	1704		VICTORIA	DR		303	MOUNT PROSPECT	60056	R4	1972
08-22-204-017-0000	1707		DENNIS	DR	A		MOUNT PROSPECT	60056	R4	1972
08-22-204-017-0000	1707		DENNIS	DR	A	1A	MOUNT PROSPECT	60056	R4	1972
08-22-204-017-0000	1707		DENNIS	DR	A	1B	MOUNT PROSPECT	60056	R4	1972
08-22-204-036-0000	1844		PHILLIP	DR		1B	MOUNT PROSPECT	60056	R4	1972
08-22-200-181-0000	3008		LYNN	CT			MOUNT PROSPECT	60056	R1	1972
08-23-201-067-0000	315		HAWTHORNE	CR		6	MOUNT PROSPECT	60056	R4*	1969

08-23-201-066-0000	317		HAWTHORNE	CR		1	MOUNT PROSPECT	60056	R4*	1969
08-22-204-024-0000	1713		VICTORIA	DR		3A	MOUNT PROSPECT	60056	R4	1972
08-22-203-061-0000	1723		MANSARD	LN		222	MOUNT PROSPECT	60056	R4*	1974
08-22-203-061-0000	1723		MANSARD	LN		321	MOUNT PROSPECT	60056	R4*	1974
08-22-200-067-0000	2715		ELAYNE	CT			ARLINGTON HEIGHTS	60005	R1	1978
08-23-201-056-0000	361		HAWTHORNE	CR		2	MOUNT PROSPECT	60056	R4*	1969
08-23-201-056-0000	361		HAWTHORNE	CR		3	MOUNT PROSPECT	60056	R4*	1969
08-23-201-051-0000	351		HAWTHORNE	CR		1	MOUNT PROSPECT	60056	R4*	1969
08-15-400-050-0000	1586	S	BUSSE	RD			MOUNT PROSPECT	60056	B3	1965
08-12-113-001-0000	101	S	PINE	ST			MOUNT PROSPECT	60056	B5	1917
08-11-309-021-0000	1010	W	LONNQUIST	BL			MOUNT PROSPECT	60056	R1	1925
08-11-309-020-0000	1100	W	LONNQUIST	BL			MOUNT PROSPECT	60056	R1	1925
08-11-309-019-0000	1102	W	LONNQUIST	BL			MOUNT PROSPECT	60056	R1	1925
08-11-309-018-0000	1104	W	LONNQUIST	BL			MOUNT PROSPECT	60056	R1	1925
08-22-204-014-0000	1706		VICTORIA	DR		A2B	MOUNT PROSPECT	60056	R4	1972
08-22-204-014-0000	1706		VICTORIA	DR		A3A	MOUNT PROSPECT	60056	R4	1972
08-22-204-014-0000	1706		VICTORIA	DR		A3B	MOUNT PROSPECT	60056	R4	1972
08-22-204-004-0000	1702		VICTORIA	DR			MOUNT PROSPECT	60056	R4	1972
08-22-204-019-0000	1705		DENNIS	DR	A	3B	MOUNT PROSPECT	60056	R4	1972
08-22-203-085-0000	1734		SABLE	LN		201	MOUNT PROSPECT	60056	R4*	1978
08-22-203-085-0000	1734		SABLE	LN		202	MOUNT PROSPECT	60056	R4*	1978
08-12-102-060-0000	0	W	BUSSE	AV			MOUNT PROSPECT	60056	B5C	1917
08-22-203-051-0000	1703		MANSARD	LN		204	MOUNT PROSPECT	60056	R4*	1974
08-15-400-048-0000	1724		DEMPSTER	ST			MOUNT PROSPECT	60056	B4	1965
08-15-400-048-0000	1726		DEMPSTER	ST			MOUNT PROSPECT	60056	B4	1965
08-23-401-037-0000	1900	S	ELMHURST	RD			MOUNT PROSPECT	60056	B3	1973
08-12-102-062-0000	18	W	BUSSE	AV			MOUNT PROSPECT	60056	B5C	1917
08-12-102-062-0000	6	W	BUSSE	AV			MOUNT PROSPECT	60056	B5C	1917
03-24-315-021-0000	1805		ASPEN	DR			MOUNT PROSPECT	60056	R1	1971
08-22-401-030-0000	1715		CHARIOT	CT		2A	MOUNT PROSPECT	60056	R4	1977
08-11-424-027-0000	706		SEE GWUN	AV			MOUNT PROSPECT	60056	RA	1925
08-23-202-032-0000	2831		MALMO	DR			ARLINGTON HEIGHTS	60005	RX	1978
08-23-201-064-0000	309		HAWTHORNE	CR		3	MOUNT PROSPECT	60056	R4*	1969
08-23-201-064-0000	309		HAWTHORNE	CR		4	MOUNT PROSPECT	60056	R4*	1969
08-23-201-064-0000	309		HAWTHORNE	CR		5	MOUNT PROSPECT	60056	R4*	1969
08-23-201-064-0000	309		HAWTHORNE	CR		6	MOUNT PROSPECT	60056	R4*	1969
08-23-200-017-0000	525		DEMPSTER	ST		1E	MOUNT PROSPECT	60056	R4	1978
08-23-200-017-0000	525		DEMPSTER	ST		1W	MOUNT PROSPECT	60056	R4	1978
08-23-200-017-0000	525		DEMPSTER	ST		2E	MOUNT PROSPECT	60056	R4	1978
08-23-201-075-0000	331		HAWTHORNE	CR		2	MOUNT PROSPECT	60056	R4*	1969
08-23-201-075-0000	331		HAWTHORNE	CR		3	MOUNT PROSPECT	60056	R4*	1969
08-23-201-075-0000	331		HAWTHORNE	CR		4	MOUNT PROSPECT	60056	R4*	1969
08-23-201-075-0000	331		HAWTHORNE	CR		5	MOUNT PROSPECT	60056	R4*	1969
08-23-201-075-0000	331		HAWTHORNE	CR		6	MOUNT PROSPECT	60056	R4*	1969
08-22-401-037-0000	1725		CHARIOT	CT		2B	MOUNT PROSPECT	60056	R4	1977
08-22-401-037-0000	1725		CHARIOT	CT		3A	MOUNT PROSPECT	60056	R4	1977
08-23-202-034-0000	3033		MALMO	DR			ARLINGTON HEIGHTS	60005	I1	2016
03-28-201-027-0000	2440	E	RAND	RD			ARLINGTON HEIGHTS	60004	B3	1999
08-11-303-006-0000	1103	W	LINCOLN	ST			MOUNT PROSPECT	60056	R1	1925
08-11-309-008-0000	1300	W	LONNQUIST	BL			MOUNT PROSPECT	60056	R1	1925
08-11-309-007-0000	1302	W	LONNQUIST	BL			MOUNT PROSPECT	60056	R1	1925
08-11-309-006-0000	1304	W	LONNQUIST	BL			MOUNT PROSPECT	60056	R1	1925
08-14-105-012-0000	801		EDGEWOOD	LN			MOUNT PROSPECT	60056	R1	1978
03-28-201-029-0000	2420	E	RAND	RD			ARLINGTON HEIGHTS	60004	RX	1999
03-28-201-020-0000	2410	E	RAND	RD			ARLINGTON HEIGHTS	60004	B3	1999
03-33-407-026-1007	715		FRENCH	WY			MOUNT PROSPECT	60056	R2*	1925
08-23-102-009-0000	1551	W	ALGONQUIN	RD			MOUNT PROSPECT	60056	I1	2016
03-27-401-277-0000	333	E	EUCLID	AV			MOUNT PROSPECT	60056	B3*	1958
08-11-100-026-0000	0						MOUNT PROSPECT	60056	R1	1956
08-14-203-006-0000	680		BEL AIRE	LN			MOUNT PROSPECT	60056	RX	1967
08-22-203-051-0000	1703		MANSARD	LN			MOUNT PROSPECT	60056	R4*	1974
08-22-401-044-0000	1747		CHARIOT	CT		1A	MOUNT PROSPECT	60056	R4	1977

08-22-401-031-0000	1717		CHARIOT	CT			MOUNT PROSPECT	60056	R4	1977
08-22-401-040-0000	1731		CHARIOT	CT		1B	MOUNT PROSPECT	60056	R4	1977
08-22-401-024-0000	1703		CHARIOT	CT		2B	MOUNT PROSPECT	60056	R4	1977
08-22-401-031-0000	1717		CHARIOT	CT		2B	MOUNT PROSPECT	60056	R4	1977
08-22-204-001-0000	1701		VICTORIA	DR		203	MOUNT PROSPECT	60056	R4	1972
08-23-203-042-0000	1630		WALL	ST			MOUNT PROSPECT	60056	I1*	1971
08-14-105-015-0000	807		EDGEWOOD	LN			MOUNT PROSPECT	60056	R1	1978
08-13-110-012-0000	813	S	MAPLE	ST			MOUNT PROSPECT	60056	R1	1959
08-15-200-067-0000	1850	W	GOLF	RD			MOUNT PROSPECT	60056	R1	1969
08-15-200-068-0000	813		DEBORAH	LN			MOUNT PROSPECT	60056	R1	1969
03-34-201-037-0000	300	E	RAND	RD			MOUNT PROSPECT	60056	B3	1967
08-14-105-016-0000	815		EDGEWOOD	LN			MOUNT PROSPECT	60056	R1	1978
08-14-105-017-0000	901		EDGEWOOD	LN			MOUNT PROSPECT	60056	R1	1978
08-12-208-026-0000	120	S	WILLIAM	ST			MOUNT PROSPECT	60056	RA	1917
08-10-210-015-0000	1703		FREDIANI	CT			MOUNT PROSPECT	60056	R1	1962
08-11-309-016-0000	1108	W	LONNQUIST	BL			MOUNT PROSPECT	60056	R1	1925
08-15-203-011-0000	1731	W	GOLF	RD			MOUNT PROSPECT	60056	B3*	1962
08-23-102-011-1009	1229	E	ALGONQUIN	RD		I	ARLINGTON HEIGHTS	60005	I1	2016
03-35-300-061-0000	207	N	LOUIS	ST			MOUNT PROSPECT	60056	R2*	1963
08-23-201-053-0000	359		HAWTHORNE	CR			MOUNT PROSPECT	60056	R4*	1969
08-23-201-050-0000	349		HAWTHORNE	CR		4	MOUNT PROSPECT	60056	R4*	1969
08-22-203-050-0000	1701		MANSARD	LN		102	MOUNT PROSPECT	60056	R4*	1974
08-22-203-050-0000	1701		MANSARD	LN		201	MOUNT PROSPECT	60056	R4*	1974
08-22-204-015-0000	1706		VICTORIA	DR	B		MOUNT PROSPECT	60056	R4	1972
08-22-401-043-0000	1741		CHARIOT	CT		3B	MOUNT PROSPECT	60056	R4	1977
08-22-401-033-0000	1721		CHARIOT	CT		1A	MOUNT PROSPECT	60056	R4	1977
08-22-200-054-0000	2726		BRIARWOOD	DR	W		ARLINGTON HEIGHTS	60005	R1	1978
08-22-203-079-0000	1716		SABLE	LN			MOUNT PROSPECT	60056	R4*	1978
08-22-204-020-0000	1705		DENNIS	DR	B		MOUNT PROSPECT	60056	R4	1972
08-22-401-040-0000	1731		CHARIOT	CT			MOUNT PROSPECT	60056	R4	1977
08-22-200-052-0000	2730		BRIARWOOD	DR	W		ARLINGTON HEIGHTS	60005	R1	1978
08-22-200-061-0000	2800		BRIARWOOD	DR	W		ARLINGTON HEIGHTS	60005	R1	1978
08-15-400-050-0000	1580	S	BUSSE	RD			MOUNT PROSPECT	60056	B3	1965
08-15-400-050-0000	1582	S	BUSSE	RD			MOUNT PROSPECT	60056	B3	1965
08-22-203-081-0000	1722		SABLE	LN		202	MOUNT PROSPECT	60056	R4*	1978
08-23-101-046-0000	1591	W	ALGONQUIN	RD			MOUNT PROSPECT	60056	I1	1974
08-22-203-058-0000	1717		MANSARD	LN		316	MOUNT PROSPECT	60056	R4*	1974
08-23-203-037-0000	500	W	ALGONQUIN	RD			MOUNT PROSPECT	60056	I1*	1971
08-22-203-051-0000	1703		MANSARD	LN		304	MOUNT PROSPECT	60056	R4*	1974
08-22-203-052-0000	1705		MANSARD	LN			MOUNT PROSPECT	60056	R4*	1974
08-22-203-057-0000	1715		MANSARD	LN		114	MOUNT PROSPECT	60056	R4*	1974
08-23-201-054-0000	357		HAWTHORNE	CR			MOUNT PROSPECT	60056	R4*	1969
08-22-204-003-0000	1705		VICTORIA	DR		202	MOUNT PROSPECT	60056	R4	1972
08-22-204-037-0000	1840		PHILLIP	DR		2B	MOUNT PROSPECT	60056	R4	1972
08-22-204-037-0000	1840		PHILLIP	DR		3A	MOUNT PROSPECT	60056	R4	1972
08-23-202-034-0000	3025		MALMO	DR			ARLINGTON HEIGHTS	60005	I1	2016
08-23-202-034-0000	3027		MALMO	DR			ARLINGTON HEIGHTS	60005	I1	2016
08-23-202-034-0000	3029		MALMO	DR			ARLINGTON HEIGHTS	60005	I1	2016
08-15-400-048-0000	1720		DEMPSTER	ST			MOUNT PROSPECT	60056	B4	1965
08-15-400-048-0000	1722		DEMPSTER	ST			MOUNT PROSPECT	60056	B4	1965
08-22-401-030-0000	1715		CHARIOT	CT		2B	MOUNT PROSPECT	60056	R4	1977
08-22-401-047-0000	1743		CHARIOT	CT		3A	MOUNT PROSPECT	60056	R4	1977
08-22-401-037-0000	1725		CHARIOT	CT		3B	MOUNT PROSPECT	60056	R4	1977
08-22-401-034-0000	1719		CHARIOT	CT			MOUNT PROSPECT	60056	R4	1977
03-35-301-020-0000	1020	E	CENTRAL	RD			MOUNT PROSPECT	60056	B3	1954
08-12-312-088-0000	12	W	HIAWATHA	TL			MOUNT PROSPECT	60056	R1	1925
08-12-118-017-0000	208	S	WILLE	ST		2	MOUNT PROSPECT	60056	RA	1917
08-23-201-075-0000	331		HAWTHORNE	CR			MOUNT PROSPECT	60056	R4*	1969
08-22-204-016-0000	1851		HAZEL HILL	DR		2B	MOUNT PROSPECT	60056	R4	1972
08-22-204-018-0000	1707		DENNIS	DR	B	3B	MOUNT PROSPECT	60056	R4	1972
08-22-203-081-0000	1722		SABLE	LN		201	MOUNT PROSPECT	60056	R4*	1978
08-23-201-076-0000	333		HAWTHORNE	CR		4	MOUNT PROSPECT	60056	R4*	1969

08-23-201-076-0000	333		HAWTHORNE	CR		5	MOUNT PROSPECT	60056	R4*	1969
08-23-201-054-0000	357		HAWTHORNE	CR		3	MOUNT PROSPECT	60056	R4*	1969
08-22-200-117-0000	2810		BRIARWOOD	DR	E		ARLINGTON HEIGHTS	60005	R1	1978
08-22-401-024-0000	1703		CHARIOT	CT		1A	MOUNT PROSPECT	60056	R4	1977
08-23-201-062-0000	301		HAWTHORNE	CR		6	MOUNT PROSPECT	60056	R4*	1969
08-22-204-008-0000	1701		DENNIS	DR		3B	MOUNT PROSPECT	60056	R4	1972
08-22-203-050-0000	1701		MANSARD	LN			MOUNT PROSPECT	60056	R4*	1974
08-22-203-050-0000	1701		MANSARD	LN		101	MOUNT PROSPECT	60056	R4*	1974
08-22-204-030-0000	1851		PHILLIP	DR		1B	MOUNT PROSPECT	60056	R4	1972
08-22-204-030-0000	1851		PHILLIP	DR		2A	MOUNT PROSPECT	60056	R4	1972
08-22-401-038-0000	1735		CHARIOT	CT			MOUNT PROSPECT	60056	R4	1977
08-22-401-031-0000	1717		CHARIOT	CT		3A	MOUNT PROSPECT	60056	R4	1977
08-22-401-031-0000	1717		CHARIOT	CT		3B	MOUNT PROSPECT	60056	R4	1977
08-22-401-038-0000	1735		CHARIOT	CT		3A	MOUNT PROSPECT	60056	R4	1977
08-22-401-042-0000	1739		CHARIOT	CT		2A	MOUNT PROSPECT	60056	R4	1977
08-22-401-042-0000	1739		CHARIOT	CT		2B	MOUNT PROSPECT	60056	R4	1977
08-10-114-123-0000	2130		WHITE OAK	ST			ARLINGTON HEIGHTS	60005	R1	1978
08-12-113-021-0000	107	W	PROSPECT	AV			MOUNT PROSPECT	60056	B5	1917
03-28-201-032-1015	1513		STONEGATE	MN			MOUNT PROSPECT	60056	R3*	1999
03-35-300-056-0000	207	N	LOUIS	ST		A	MOUNT PROSPECT	60056	R2*	1963
03-35-300-057-0000	207	N	LOUIS	ST		B	MOUNT PROSPECT	60056	R2*	1963
03-35-300-058-0000	207	N	LOUIS	ST		C	MOUNT PROSPECT	60056	R2*	1963
03-25-311-038-0000	1706	E	KENSINGTON	RD			MOUNT PROSPECT	60056	B3*	1971
03-25-311-038-0000	1712	E	KENSINGTON	RD			MOUNT PROSPECT	60056	B3*	1971
08-12-312-079-0000	206	W	HIAWATHA	TL			MOUNT PROSPECT	60056	R1	1925
08-12-312-080-0000	204	W	HIAWATHA	TL			MOUNT PROSPECT	60056	R1	1925
03-33-300-081-0000	1800	W	CENTRAL	RD			MOUNT PROSPECT	60056	I1*	1954
03-27-401-267-0000	300	E	KENSINGTON	RD			MOUNT PROSPECT	60056	B3*	1958
08-11-424-020-0000	708		SEE GWUN	AV			MOUNT PROSPECT	60056	RA	1925
08-11-424-025-0000	718		SEE GWUN	AV			MOUNT PROSPECT	60056	RA	1925
03-33-500-001-0000	0						MOUNT PROSPECT	60056	I2	1925
03-35-400-008-0000	1400	E	CENTRAL	RD			MOUNT PROSPECT	60056	R1	1966
08-11-309-011-0000	1206	W	LONNQUIST	BL			MOUNT PROSPECT	60056	R1	1925
08-23-402-010-0000	501		MIDWAY	DR			MOUNT PROSPECT	60056	B3	1973
08-14-105-014-0000	805		EDGEWOOD	LN			MOUNT PROSPECT	60056	R1	1978
08-23-201-086-0000	415		DEMPSTER	ST		1A	MOUNT PROSPECT	60056	R4*	1971
08-23-202-041-0000	1425	E	ALGONQUIN	RD			ARLINGTON HEIGHTS	60005	I1	2016
09-07-101-061-0000	1205	E	CENTRAL	RD			MOUNT PROSPECT	60056	B4	1970
08-22-401-040-0000	1731		CHARIOT	CT		2A	MOUNT PROSPECT	60056	R4	1977
08-22-401-040-0000	1731		CHARIOT	CT		2B	MOUNT PROSPECT	60056	R4	1977
03-27-100-022-0000	1400		YARMOUTH	PL			MOUNT PROSPECT	60056	R1*	1964
08-15-401-037-0000	1560	S	BUSSE	RD			MOUNT PROSPECT	60056	R4	1962
08-22-200-119-0000	2814		BRIARWOOD	DR	E		ARLINGTON HEIGHTS	60005	R1	1978
08-23-201-053-0000	359		HAWTHORNE	CR		1	MOUNT PROSPECT	60056	R4*	1969
08-22-201-008-0000	1740	W	ALGONQUIN	RD		B	MOUNT PROSPECT	60056	B3	1965
08-23-301-009-0000	1605	E	ALGONQUIN	RD			ARLINGTON HEIGHTS	60005	I1*	1979
08-23-301-008-0000	3231	S	BUSSE	RD			ARLINGTON HEIGHTS	60005	I1*	1979
08-12-500-001-0000	11	E	NORTHWEST	HW		B	MOUNT PROSPECT	60056	I2	1917
08-23-202-023-0000	3020		MALMO	DR			ARLINGTON HEIGHTS	60005	I1	2016
08-12-121-063-0000	207	S	EMERSON	ST			MOUNT PROSPECT	60056	B5	1917
08-12-121-064-0000	105	E	PROSPECT	AV		A	MOUNT PROSPECT	60056	B5*	1917
08-12-121-059-9999	100	E	PROSPECT	AV			MOUNT PROSPECT	60056	B5	1917
03-25-209-028-0000	2018		PIN OAK	DR			MOUNT PROSPECT	60056	R1	1971
03-25-209-027-0000	2016		PIN OAK	DR			MOUNT PROSPECT	60056	R1	1971
08-12-102-061-0000	0	W	BUSSE	AV			MOUNT PROSPECT	60056	B5C	1917
08-22-401-027-0000	1709		CHARIOT	CT		1B	MOUNT PROSPECT	60056	R4	1977
08-12-108-039-0000	14	E	NORTHWEST	HW			MOUNT PROSPECT	60056	B5C*	1917
08-11-105-015-0000	402	S	KENILWORTH	AV			MOUNT PROSPECT	60056	R1	1953
03-25-311-038-0000	1714	E	KENSINGTON	RD			MOUNT PROSPECT	60056	B3*	1971
08-23-201-086-0000	415		DEMPSTER	ST			MOUNT PROSPECT	60056	R4*	1971
08-22-203-073-0000	1702		SABLE	LN		301	MOUNT PROSPECT	60056	R4*	1978
08-22-203-073-0000	1702		SABLE	LN		302	MOUNT PROSPECT	60056	R4*	1978

08-22-203-073-0000	1702		SABLE	LN		MOUNT PROSPECT	60056	R4*	1978
08-22-401-026-0000	1711		CHARIOT	CT	2A	MOUNT PROSPECT	60056	R4	1977
08-22-401-026-0000	1711		CHARIOT	CT	2B	MOUNT PROSPECT	60056	R4	1977
08-23-203-039-0000	1699		WALL	ST	122B	MOUNT PROSPECT	60056	B3	1971
08-12-109-028-0000	111	E	BUSSE	AV	604	MOUNT PROSPECT	60056	B5C	1917
08-14-401-078-1005	601		HUNTINGTON COMMONS	RD	102	MOUNT PROSPECT	60056	R4*	1970
08-11-424-024-0000	716		SEE GWUN	AV		MOUNT PROSPECT	60056	RA	1925
08-12-118-017-0000	208	S	WILLE	ST	1	MOUNT PROSPECT	60056	RA	1917
08-12-110-031-0000	200	E	EVERGREEN	AV		MOUNT PROSPECT	60056	B5	1917
03-26-203-010-0000	1500	E	EUCLID	AV		MOUNT PROSPECT	60056	CR	1973
03-27-100-008-0000	1502	N	ELMHURST	RD		MOUNT PROSPECT	60056	B3	1964
08-10-301-017-0000	1501	S	DOUGLAS	AV		ARLINGTON HEIGHTS	60005	R1	1986
09-07-101-060-0000	1201	E	CENTRAL	RD		MOUNT PROSPECT	60056	B4	1970
08-23-300-051-0000	2316		TERMINAL	DR		ARLINGTON HEIGHTS	60005	I1*	1979
08-23-300-050-0000	2316		TERMINAL	DR		ARLINGTON HEIGHTS	60005	I1*	1979
08-23-300-053-0000	2400		TERMINAL	DR		MOUNT PROSPECT	60056	I1*	1979
08-22-401-068-0000	2210	S	BUSSE	RD		MOUNT PROSPECT	60056	I1*	1986
03-34-200-061-0000	200	E	RAND	RD		MOUNT PROSPECT	60056	B3	1961
03-35-310-010-0000	902		HARVEST	LN		MOUNT PROSPECT	60056	R1	1981
08-23-300-026-0000	1030		ADDISON	CT		ARLINGTON HEIGHTS	60005	I1	2016
08-22-401-068-0000	2214	S	BUSSE	RD		MOUNT PROSPECT	60056	I1*	1986
08-22-401-068-0000	2218	S	BUSSE	RD		MOUNT PROSPECT	60056	I1*	1986
08-23-401-038-0000	1902	S	ELMHURST	RD		MOUNT PROSPECT	60056	B3	1973
03-27-401-275-0000	999	N	ELMHURST	RD		MOUNT PROSPECT	60056	B3*	1958
03-35-307-010-0000	905	E	RAND	RD		MOUNT PROSPECT	60056	B3	1917
03-33-407-026-1003	704		FRENCH	WY		MOUNT PROSPECT	60056	R2*	1925
08-23-202-034-0000	3017		MALMO	DR		ARLINGTON HEIGHTS	60005	I1	2016
08-14-202-029-0000	1020		LINNEMAN	RD		MOUNT PROSPECT	60056	R1	1970
08-11-424-022-0000	710		SEE GWUN	AV		MOUNT PROSPECT	60056	RA	1925
08-12-312-087-0000	14	W	HIAWATHA	TL		MOUNT PROSPECT	60056	R1	1925
03-25-209-032-0000	2015		CELTIC GLEN	DR		MOUNT PROSPECT	60056	R1	1971
08-22-401-039-0000	1733		CHARIOT	CT		MOUNT PROSPECT	60056	R4	1977
08-22-203-082-0000	1724		SABLE	LN	301	MOUNT PROSPECT	60056	R4*	1978
08-22-401-029-0000	1713		CHARIOT	CT	3B	MOUNT PROSPECT	60056	R4	1977
08-23-203-020-0000	1798	S	ELMHURST	RD		MOUNT PROSPECT	60056	B3*	1973
08-22-203-073-0000	1702		SABLE	LN	202	MOUNT PROSPECT	60056	R4*	1978
08-23-203-039-0000	1699		WALL	ST	LL1	MOUNT PROSPECT	60056	B3	1971
08-11-309-022-0000	1008	W	LONNQUIST	BL		MOUNT PROSPECT	60056	R1	1925
03-25-209-034-0000	2011		CELTIC GLEN	DR		MOUNT PROSPECT	60056	R1	1971
08-11-302-015-0000	1209	W	LINCOLN	ST		MOUNT PROSPECT	60056	R1	1925
08-10-201-007-0000	8	S	BUSSE	RD		MOUNT PROSPECT	60056	R1	1962
08-10-201-011-0000	12	S	BUSSE	RD		MOUNT PROSPECT	60056	R1	1962
08-10-201-014-0000	20	S	BUSSE	RD		MOUNT PROSPECT	60056	R1	1962
08-10-201-015-0000	24	S	BUSSE	RD		MOUNT PROSPECT	60056	R1	1962
08-12-118-017-0000	208	S	WILLE	ST	3	MOUNT PROSPECT	60056	RA	1917
08-11-424-030-0000	700		SEE GWUN	AV		MOUNT PROSPECT	60056	RA	1925
08-11-424-031-0000	702		SEE GWUN	AV		MOUNT PROSPECT	60056	RA	1925
03-35-300-048-0000	203	N	LOUIS	ST	C	MOUNT PROSPECT	60056	R2*	1963
08-23-101-034-0000	1697		IMPERIAL	CT		MOUNT PROSPECT	60056	I1	2016
08-23-101-063-0000	1660		JAMES	DR		MOUNT PROSPECT	60056	I1	2016
08-23-101-064-0000	1600		JAMES	DR		MOUNT PROSPECT	60056	I1	2016
08-12-120-025-0000	0	E	MILBURN	AV		MOUNT PROSPECT	60056	RA	1917
03-34-206-011-0000	321	E	RAND	RD		MOUNT PROSPECT	60056	R2	1925
03-34-205-005-0000	515	N	ELM	ST		MOUNT PROSPECT	60056	RA	1925
03-34-205-009-0000	507	N	ELM	ST		MOUNT PROSPECT	60056	RA	1925
08-10-114-143-0000	0					MOUNT PROSPECT	60056	R1	1986
08-23-401-049-0000	3232		NORDIC	RD		ARLINGTON HEIGHTS	60005	I1	2016
08-23-102-005-0000	1305	E	ALGONQUIN	RD		ARLINGTON HEIGHTS	60005	I1	2016
08-23-102-006-0000	1401	E	ALGONQUIN	RD		ARLINGTON HEIGHTS	60005	I1	2016
08-23-101-035-0000	1691		IMPERIAL	CT		MOUNT PROSPECT	60056	I1	2016
08-22-401-017-0000	0					MOUNT PROSPECT	60056	R1	1963
08-23-400-004-0000	1000		TERMINAL	DR		ARLINGTON HEIGHTS	60005	I1*	1979

08-23-400-008-0000	1605	E	ALGONQUIN	RD			ARLINGTON HEIGHTS	60005	I1*	1979
08-12-312-082-0000	200	W	HIAWATHA	TL			MOUNT PROSPECT	60056	R1	1925
08-23-101-051-0000	1600		KENNETH	DR			MOUNT PROSPECT	60056	I1	2016
08-23-300-026-0000	1050		ADDISON	CT			ARLINGTON HEIGHTS	60005	I1	2016
03-28-201-024-0000	2420	E	RAND	RD			ARLINGTON HEIGHTS	60004	RX	1999
03-28-201-022-0000	2430	E	RAND	RD			ARLINGTON HEIGHTS	60004	RX	1999
03-25-311-038-0000	1724	E	KENSINGTON	RD			MOUNT PROSPECT	60056	B3*	1971
03-28-201-033-0000	2410	E	RAND	RD			ARLINGTON HEIGHTS	60004	B3	1999
08-23-300-022-0000	1010		ADDISON	CT			ARLINGTON HEIGHTS	60005	I1	2016
08-23-300-031-0000	2107	S	BUSSE	RD			ARLINGTON HEIGHTS	60005	RX	1987
08-23-300-027-0000	1025		ADDISON	CT			ARLINGTON HEIGHTS	60005-4702	I1	2016
08-23-102-011-1012	1229	E	ALGONQUIN	RD		L	ARLINGTON HEIGHTS	60005	I1	2016
08-23-102-011-1013	1229	E	ALGONQUIN	RD		M	ARLINGTON HEIGHTS	60005	I1	2016
08-23-102-011-1014	1229	E	ALGONQUIN	RD		N	ARLINGTON HEIGHTS	60005	I1	2016
08-22-203-072-0000	1700		SABLE	LN		201	MOUNT PROSPECT	60056	R4*	1978
03-25-302-008-0000	1817	E	EUCLID	AV			MOUNT PROSPECT	60056	R1	1971
03-34-201-008-0000	401	E	KENSINGTON	RD			MOUNT PROSPECT	60056	R4*	1967
03-34-200-001-0000	1	E	RAND	RD			MOUNT PROSPECT	60056	B3	1966
03-34-200-053-0000	102	E	RAND	RD			MOUNT PROSPECT	60056	B3	1964
08-12-108-015-0000	0	S	MAIN	ST		4	MOUNT PROSPECT	60056	B5C	1917
08-10-201-019-0000	106	S	BUSSE	RD			MOUNT PROSPECT	60056	R1	1962
08-23-101-058-0000	1660		KENNETH	DR			MOUNT PROSPECT	60056	I1	2016
03-26-203-011-0000	1500	E	EUCLID	AV			MOUNT PROSPECT	60056	CR	1973
03-26-203-006-0000	0						MOUNT PROSPECT	60056	CR	1976
03-25-124-002-0000	1335		WOLF	RD			MOUNT PROSPECT	60056	B4	1976
03-28-201-013-0000	2420	E	RAND	RD			ARLINGTON HEIGHTS	60004	RX	1999
08-22-401-061-0000	2206	S	BUSSE	RD			MOUNT PROSPECT	60056	I1*	1986
08-23-301-006-0000	1000		TERMINAL	DR			ARLINGTON HEIGHTS	60005	I1*	1979
08-22-200-183-0000	3012		LYNN	CT			MOUNT PROSPECT	60056	R1	1972
08-22-200-184-0000	3014		LYNN	CT			MOUNT PROSPECT	60056	R1	1972
08-22-200-188-0000	3003		LYNN	CT			MOUNT PROSPECT	60056	R1	1972
08-22-200-189-0000	3001		LYNN	CT			MOUNT PROSPECT	60056	R1	1972
08-22-204-004-0000	1702		VICTORIA	DR		103	MOUNT PROSPECT	60056	R4	1972
08-22-200-170-0000	3015		LYNN	CT		A	ARLINGTON HEIGHTS	60005	R1	1978
03-33-201-003-0000	801	W	KENSINGTON	RD			MOUNT PROSPECT	60056	R1	1956
03-34-200-013-0000	212	E	RAND	RD			MOUNT PROSPECT	60056	B3	1967
08-23-300-029-0000	3201	S	BUSSE	RD			ARLINGTON HEIGHTS	60005	I1	2016
08-23-202-041-0000	1435	E	ALGONQUIN	RD			ARLINGTON HEIGHTS	60005	I1	2016
08-12-108-015-0000	0	S	MAIN	ST		3	MOUNT PROSPECT	60056	B5C	1917
08-22-204-015-0000	1706		VICTORIA	DR		B3A	MOUNT PROSPECT	60056	R4	1972
08-22-204-015-0000	1706		VICTORIA	DR		B3B	MOUNT PROSPECT	60056	R4	1972
08-22-401-045-0000	1749		CHARIOT	CT			MOUNT PROSPECT	60056	R4	1977
08-22-204-008-0000	1701		DENNIS	DR		2A	MOUNT PROSPECT	60056	R4	1972
08-22-203-056-0000	1713		MANSARD	LN		312	MOUNT PROSPECT	60056	R4*	1974
08-10-210-016-0000	1705		FREDIANI	CT			MOUNT PROSPECT	60056	R1	1962
08-14-202-028-0000	1018		LINNEMAN	RD			MOUNT PROSPECT	60056	R1	1970
08-14-217-006-0000	1011		NA WA TA	AV			MOUNT PROSPECT	60056	R1	1969
08-11-302-013-0000	1201	W	LINCOLN	ST			MOUNT PROSPECT	60056	R1	1925
03-27-401-277-0000	335	E	EUCLID	AV			MOUNT PROSPECT	60056	B3*	1958
08-23-202-034-0000	3019		MALMO	DR			ARLINGTON HEIGHTS	60005	I1	2016
03-34-201-022-0000	704		WINDSOR	DR			MOUNT PROSPECT	60056	R1	1963
08-11-309-009-0000	1210	W	LONNQUIST	BL			MOUNT PROSPECT	60056	R1	1925
08-14-203-013-0000	695		BEL AIRE	LN			MOUNT PROSPECT	60056	RX	1967
03-27-409-015-0000	1101	N	ELMHURST	RD			MOUNT PROSPECT	60056	B3*	1958
08-12-227-017-0000	401	E	PROSPECT	AV		212	MOUNT PROSPECT	60056	I1	1917
08-23-101-046-0000	1629	W	ALGONQUIN	RD			MOUNT PROSPECT	60056	I1	1974
08-23-401-019-0000	303	W	ALGONQUIN	RD			MOUNT PROSPECT	60056	B4	1973
08-12-312-086-0000	16	W	HIAWATHA	TL			MOUNT PROSPECT	60056	R1	1925
08-14-203-012-0000	685		BEL AIRE	LN			MOUNT PROSPECT	60056	RX	1967
03-34-402-012-0000	301	N	MAPLE	ST			MOUNT PROSPECT	60056	RA	1917
03-34-405-006-0000	213	N	MAPLE	ST			MOUNT PROSPECT	60056	RA	1917
03-25-500-002-0000	0						MOUNT PROSPECT	60056	R1	1971

08-23-101-035-0000	1693		IMPERIAL	CT		MOUNT PROSPECT	60056	I1	2016
08-12-500-001-0000	11	E	NORTHWEST	HW	A	MOUNT PROSPECT	60056	I2	1917
03-25-500-001-0000	0					MOUNT PROSPECT	60056	R1	1971
03-26-202-008-0000	1500	E	EUCLID	AV		MOUNT PROSPECT	60056	CR	1975
08-10-203-004-0000	100		AUDREY	LN		MOUNT PROSPECT	60056	R1	1962
03-33-422-002-0000	300		FAIRVIEW	AV		MOUNT PROSPECT	60056	RA	1925
08-12-102-062-0000	8	W	BUSSE	AV		MOUNT PROSPECT	60056	B5C	1917
08-23-202-034-0000	3031		MALMO	DR		ARLINGTON HEIGHTS	60005	I1	2016
08-23-202-025-0000	1450	E	ALGONQUIN	RD		ARLINGTON HEIGHTS	60005	I1	2016
08-23-203-039-0000	1699		WALL	ST	LL	MOUNT PROSPECT	60056	B3	1971
03-33-406-020-0000	1150	W	NORTHWEST	HW		MOUNT PROSPECT	60056	B1	1925
03-35-401-106-0000	307		WESTGATE	RD		MOUNT PROSPECT	60056	R1	1968
03-35-300-045-0000	201	N	LOUIS	ST	E	MOUNT PROSPECT	60056	R2*	1963
03-35-300-046-0000	203	N	LOUIS	ST	A	MOUNT PROSPECT	60056	R2*	1963
03-35-300-047-0000	203	N	LOUIS	ST	B	MOUNT PROSPECT	60056	R2*	1963
03-25-209-033-0000	2013		CELTIC GLEN	DR		MOUNT PROSPECT	60056	R1	1971
08-14-401-087-1034	625		HUNTINGTON COMMONS	RD	302	MOUNT PROSPECT	60056	R4*	1970
03-25-209-037-0000	2006		CELTIC GLEN	DR		MOUNT PROSPECT	60056	R1	1971
03-25-209-036-0000	2007		CELTIC GLEN	DR		MOUNT PROSPECT	60056	R1	1971
03-25-209-035-0000	2009		CELTIC GLEN	DR		MOUNT PROSPECT	60056	R1	1971
08-23-400-021-0000	2304		TERMINAL	DR		MOUNT PROSPECT	60056	I1*	1979
08-23-400-022-0000	2304		TERMINAL	DR		MOUNT PROSPECT	60056	I1*	1979
08-23-101-061-0000	1660		KENNETH	DR		MOUNT PROSPECT	60056	I1	2016
08-23-102-011-1010	1229	E	ALGONQUIN	RD	J	ARLINGTON HEIGHTS	60005	I1	2016
08-23-102-011-1011	1229	E	ALGONQUIN	RD	K	ARLINGTON HEIGHTS	60005	I1	2016
08-23-202-038-1008	2916		MALMO	DR		ARLINGTON HEIGHTS	60005	I1	2016
08-23-202-038-1007	2920		MALMO	DR		ARLINGTON HEIGHTS	60005	I1	2016
03-35-200-009-0000	322		WOLF	RD		MOUNT PROSPECT	60056	B1	1968
03-35-310-009-0000	902		HARVEST	LN		MOUNT PROSPECT	60056	R1	1981
03-25-311-038-0000	1734	E	KENSINGTON	RD		MOUNT PROSPECT	60056	B3*	1971
03-25-311-038-0000	1738	E	KENSINGTON	RD		MOUNT PROSPECT	60056	B3*	1971
03-25-311-038-0000	1740	E	KENSINGTON	RD		MOUNT PROSPECT	60056	B3*	1971
03-25-311-038-0000	1742	E	KENSINGTON	RD		MOUNT PROSPECT	60056	B3*	1971
03-25-311-038-0000	1750	E	KENSINGTON	RD		MOUNT PROSPECT	60056	B3*	1971
08-14-203-011-0000	675		BEL AIRE	LN		MOUNT PROSPECT	60056	RX	1967
03-25-311-038-0000	1716	E	KENSINGTON	RD		MOUNT PROSPECT	60056	B3*	1971
08-23-201-084-0000	0					MOUNT PROSPECT	60056	RX	1971
03-25-209-026-0000	2014		PIN OAK	DR		MOUNT PROSPECT	60056	R1	1971
03-25-209-030-0000	2019		CELTIC GLEN	DR		MOUNT PROSPECT	60056	R1	1971
08-12-109-030-0000	121	S	EMERSON	ST	2	MOUNT PROSPECT	60056	B5C	1917
08-12-108-015-0000	0	S	MAIN	ST		MOUNT PROSPECT	60056	B5C	1917
08-12-108-015-0000	0	S	MAIN	ST	1	MOUNT PROSPECT	60056	B5C	1917
08-12-108-015-0000	0	S	MAIN	ST	2	MOUNT PROSPECT	60056	B5C	1917
08-12-108-015-0000	0	S	MAIN	ST		MOUNT PROSPECT	60056	B5C	1917
08-12-108-015-0000	0	S	MAIN	ST	1	MOUNT PROSPECT	60056	B5C	1917
08-23-202-036-0000	3010		MALMO	DR		ARLINGTON HEIGHTS	60005	I1	2016
08-23-202-022-0000	3012		MALMO	DR		ARLINGTON HEIGHTS	60005	I1	2016
08-23-202-022-0000	3012		MALMO	DR		ARLINGTON HEIGHTS	60005	I1	2016
08-14-302-010-0000	0					MOUNT PROSPECT	60056	RX	2017
08-23-202-041-0000	1429	E	ALGONQUIN	RD		ARLINGTON HEIGHTS	60005	I1	2016
08-23-200-029-0000	501		DEMPSTER	ST	2S	MOUNT PROSPECT	60056	R4	1978
08-23-202-022-0000	3016		MALMO	DR		ARLINGTON HEIGHTS	60005	I1	2016
08-23-202-022-0000	3018		MALMO	DR		ARLINGTON HEIGHTS	60005	I1	2016
08-23-101-060-0000	1660		KENNETH	DR		MOUNT PROSPECT	60056	I1	2016
03-25-311-038-0000	1708	E	KENSINGTON	RD		MOUNT PROSPECT	60056	B3*	1971
08-23-101-032-0000	1801	S	BUSSE	RD		MOUNT PROSPECT	60056	I1	2016
08-23-401-016-0000	1645		CARBOY	RD		ARLINGTON HEIGHTS	60005	I1	2016
08-14-403-010-0000	1400	S	ELMHURST	RD		MOUNT PROSPECT	60056	RX*	1970
08-14-403-016-0000	420		DEMPSTER	ST		MOUNT PROSPECT	60056	CR*	1964
03-25-209-038-0000	2008		CELTIC GLEN	DR		MOUNT PROSPECT	60056	R1	1971
03-35-300-041-0000	201	N	LOUIS	ST	A	MOUNT PROSPECT	60056	R2*	1963
08-23-202-041-0000	1431	E	ALGONQUIN	RD		ARLINGTON HEIGHTS	60005	I1	2016

08-23-202-041-0000	1433	E	ALGONQUIN	RD		ARLINGTON HEIGHTS	60005	I1	2016
08-23-202-042-0000	1449	E	ALGONQUIN	RD		ARLINGTON HEIGHTS	60005	I1	2016
08-23-202-039-0000	1415	E	ALGONQUIN	RD		ARLINGTON HEIGHTS	60005	I1	2016
08-12-104-029-0000	3	S	EMERSON	ST	A	MOUNT PROSPECT	60056	B5*	1917
03-25-311-038-0000	1720	E	KENSINGTON	RD		MOUNT PROSPECT	60056	B3*	1971
08-23-101-059-0000	1660		KENNETH	DR		MOUNT PROSPECT	60056	I1	2016
08-23-401-035-0000	2094	S	ELMHURST	RD		MOUNT PROSPECT	60056	B4*	1973
08-10-114-124-0000	235		LEONARD	LN		ARLINGTON HEIGHTS	60005	R1	1978
08-23-102-011-1008	1229	E	ALGONQUIN	RD	H	ARLINGTON HEIGHTS	60005	I1	2016
08-10-301-130-0000	2227	W	LINCOLN	ST		MOUNT PROSPECT	60056	R1	1986
08-10-301-128-0000	407		HELENA	AV		MOUNT PROSPECT	60056	R1	1986
08-10-301-129-0000	409		HELENA	AV		MOUNT PROSPECT	60056	R1	1986
08-10-114-145-0000	232		PRAIRIE	AV		ARLINGTON HEIGHTS	60005	R1	1978
08-10-114-144-0000	2120		WHITE OAK	ST		MOUNT PROSPECT	60056	R1	1978
08-14-105-003-0000	809		EDGEWOOD	LN		MOUNT PROSPECT	60056	RX	1978
08-13-112-011-0000	909	S	MAPLE	ST		MOUNT PROSPECT	60056	R1	1959
08-14-403-015-0000	420		DEMPSTER	ST		MOUNT PROSPECT	60056	CR*	1964
08-12-121-065-0000	105	E	PROSPECT	AV	B	MOUNT PROSPECT	60056	B5*	1917
08-12-102-056-0000	0					MOUNT PROSPECT	60056	B5C*	1917
03-25-209-031-0000	2017		CELTIC GLEN	DR		MOUNT PROSPECT	60056	R1	1971
03-25-209-029-0000	2020		PIN OAK	DR		MOUNT PROSPECT	60056	R1	1971
08-23-202-036-0000	3008		MALMO	DR		ARLINGTON HEIGHTS	60005	I1	2016
08-23-202-046-0000	3001		MALMO	DR		ARLINGTON HEIGHTS	60005	I1	2016
08-23-202-047-0000	3007		MALMO	DR		ARLINGTON HEIGHTS	60005	I1	2016
08-23-202-044-0000	3007		MALMO	DR		ARLINGTON HEIGHTS	60005	I1	2016
03-34-200-206-0000	0		JUDITH ANN	DR		MOUNT PROSPECT	60056	R3	1955
03-34-324-008-0000	606	W	NORTHWEST	HW	2	MOUNT PROSPECT	60056	B5	1917
03-33-300-078-0000	1720	W	CENTRAL	RD		MOUNT PROSPECT	60056	I1	1954
08-22-401-025-0000	1705		CHARIOT	CT		MOUNT PROSPECT	60056	R4	1977
08-22-401-037-0000	1725		CHARIOT	CT		MOUNT PROSPECT	60056	R4	1977
08-22-201-008-0000	1740	W	ALGONQUIN	RD		MOUNT PROSPECT	60056	B3	1965
08-22-204-004-0000	1702		VICTORIA	DR	102	MOUNT PROSPECT	60056	R4	1972
08-22-203-052-0000	1705		MANSARD	LN	105	MOUNT PROSPECT	60056	R4*	1974
08-22-203-052-0000	1705		MANSARD	LN	106	MOUNT PROSPECT	60056	R4*	1974
08-22-203-052-0000	1705		MANSARD	LN	205	MOUNT PROSPECT	60056	R4*	1974
08-23-201-082-0000	421		DEMPSTER	ST		MOUNT PROSPECT	60056	RX	1970
08-22-203-060-0000	1721		MANSARD	LN	120	MOUNT PROSPECT	60056	R4*	1974
08-22-203-060-0000	1721		MANSARD	LN	219	MOUNT PROSPECT	60056	R4*	1974
08-22-203-060-0000	1721		MANSARD	LN	220	MOUNT PROSPECT	60056	R4*	1974
08-22-203-060-0000	1721		MANSARD	LN	319	MOUNT PROSPECT	60056	R4*	1974
08-22-204-024-0000	1713		VICTORIA	DR	3B	MOUNT PROSPECT	60056	R4	1972
08-15-203-012-0000	1002	S	BUSSE	RD		MOUNT PROSPECT	60056	B3*	1962
08-23-202-037-0000	2831		MALMO	DR		ARLINGTON HEIGHTS	60005	I1	2016
08-23-401-005-0000	1625	E	ALGONQUIN	RD		ARLINGTON HEIGHTS	60005	I1	2016
08-14-203-008-0000	660		BEL AIRE	LN		MOUNT PROSPECT	60056	RX	1967
03-27-401-270-0000	301	E	EUCLID	AV		MOUNT PROSPECT	60056	B3*	1958
03-34-402-011-0000	303	N	MAPLE	ST		MOUNT PROSPECT	60056	RA	1917
08-12-102-062-0000	10	W	BUSSE	AV		MOUNT PROSPECT	60056	B5C	1917
08-23-401-047-0000	1876	S	ELMHURST	RD		MOUNT PROSPECT	60056	I1*	1973
08-23-401-047-0000	1878	S	ELMHURST	RD		MOUNT PROSPECT	60056	I1*	1973
08-23-401-047-0000	1880	S	ELMHURST	RD		MOUNT PROSPECT	60056	I1*	1973
08-23-401-047-0000	1882	S	ELMHURST	RD		MOUNT PROSPECT	60056	I1*	1973
08-22-203-082-0000	1724		SABLE	LN	102	MOUNT PROSPECT	60056	R4*	1978
08-22-203-082-0000	1724		SABLE	LN	201	MOUNT PROSPECT	60056	R4*	1978
08-12-104-028-0000	3	S	EMERSON	ST	B	MOUNT PROSPECT	60056	B5*	1917
08-22-401-037-0000	1725		CHARIOT	CT	1A	MOUNT PROSPECT	60056	R4	1977
03-33-201-004-0000	799	W	KENSINGTON	RD		MOUNT PROSPECT	60056	R1	1956
08-10-114-029-0000	221		PRAIRIE	AV		ARLINGTON HEIGHTS	60005	R1	1978
08-10-204-005-0000	1904		CONNIE	LN		MOUNT PROSPECT	60056	R1	1962
08-23-401-022-0000	3206		NORDIC	RD		ARLINGTON HEIGHTS	60005	I1	2016
03-34-200-056-0000	259	E	RAND	RD	209B	MOUNT PROSPECT	60056	B3	1958
03-33-407-026-1001	708		FRENCH	WY		MOUNT PROSPECT	60056	R2*	1925

03-33-407-026-1006	711		FRENCH	WY		MOUNT PROSPECT	60056	R2*	1925
03-25-311-038-0000	1726	E	KENSINGTON	RD		MOUNT PROSPECT	60056	B3*	1971
08-10-402-049-0000	2004	W	LONNQUIST	BL		MOUNT PROSPECT	60056	R1	1969
08-10-402-050-0000	718		CHRIS	LN		MOUNT PROSPECT	60056	R1	1969
03-33-400-020-0000	1401	W	GREGORY	ST		MOUNT PROSPECT	60056	CR	1925
03-34-207-111-0000	510	E	RAND	RD		MOUNT PROSPECT	60056	CR	1965
08-12-104-024-0000	1	S	EMERSON	ST		MOUNT PROSPECT	60056	B5*	1917
08-23-101-052-0000	1600		KENNETH	DR		MOUNT PROSPECT	60056	I1	2016
08-13-113-008-0000	921	S	ELM	ST		MOUNT PROSPECT	60056	RX	1965
08-14-103-006-0000	1005	W	GOLF	RD		MOUNT PROSPECT	60056	R1	1970
08-12-110-008-0000	115	S	MAPLE	ST		MOUNT PROSPECT	60056	RA	1917
08-11-309-014-0000	1200	W	LONNQUIST	BL		MOUNT PROSPECT	60056	R1	1925
08-11-309-013-0000	1202	W	LONNQUIST	BL		MOUNT PROSPECT	60056	R1	1925
08-23-101-032-0000	1803	S	BUSSE	RD		MOUNT PROSPECT	60056	I1	2016
08-23-101-032-0000	1805	S	BUSSE	RD		MOUNT PROSPECT	60056	I1	2016
08-23-101-036-0000	1799	S	BUSSE	RD		MOUNT PROSPECT	60056	RX	1987
08-23-101-033-0000	1690		IMPERIAL	CT		MOUNT PROSPECT	60056	I1	2016
08-23-101-037-0000	0					MOUNT PROSPECT	60056	RX	1974
08-12-113-001-0000	101	S	PINE	ST	8	MOUNT PROSPECT	60056	B5	1917
03-25-311-038-0000	1728	E	KENSINGTON	RD		MOUNT PROSPECT	60056	B3*	1971
03-25-311-038-0000	1730	E	KENSINGTON	RD		MOUNT PROSPECT	60056	B3*	1971
03-25-311-038-0000	1732	E	KENSINGTON	RD		MOUNT PROSPECT	60056	B3*	1971
08-12-109-028-0000	111	E	BUSSE	AV	603	MOUNT PROSPECT	60056	B5C	1917
03-35-300-061-0000	203	N	LOUIS	ST		MOUNT PROSPECT	60056	R2*	1963
03-35-300-061-0000	205	N	LOUIS	ST		MOUNT PROSPECT	60056	R2*	1963
03-35-300-042-0000	201	N	LOUIS	ST	B	MOUNT PROSPECT	60056	R2*	1963
03-35-300-043-0000	201	N	LOUIS	ST	C	MOUNT PROSPECT	60056	R2*	1963
03-35-300-044-0000	201	N	LOUIS	ST	D	MOUNT PROSPECT	60056	R2*	1963
08-14-203-007-0000	670		BEL AIRE	LN		MOUNT PROSPECT	60056	RX	1967
08-23-300-007-0000	2105	S	BUSSE	RD		ARLINGTON HEIGHTS	60005	I3	2012
08-12-121-067-0000	105	E	PROSPECT	AV	D	MOUNT PROSPECT	60056	B5*	1917
08-23-300-028-0000	1025		ADDISON	CT		ARLINGTON HEIGHTS	60005-4702	I1	2016
08-23-401-022-0000	3208		NORDIC	RD		ARLINGTON HEIGHTS	60005	I1	2016
08-23-401-022-0000	3200		NORDIC	RD		ARLINGTON HEIGHTS	60005	I1	2016
08-11-309-017-0000	1106	W	LONNQUIST	BL		MOUNT PROSPECT	60056	R1	1925
03-33-407-026-1002	706		FRENCH	WY		MOUNT PROSPECT	60056	R2*	1925
03-34-200-062-0000	200	E	RAND	RD		MOUNT PROSPECT	60056	B3	1961
03-34-200-205-0000	307	E	KENSINGTON	RD		MOUNT PROSPECT	60056	B3	1964
03-27-409-015-0000	1103	N	ELMHURST	RD		MOUNT PROSPECT	60056	B3*	1958
03-27-409-015-0000	1105	N	ELMHURST	RD		MOUNT PROSPECT	60056	B3*	1958
03-27-409-015-0000	1107	N	ELMHURST	RD		MOUNT PROSPECT	60056	B3*	1958
08-23-203-041-0000	1780		WALL	ST		MOUNT PROSPECT	60056	I1*	1971
03-35-300-061-0000	201	N	LOUIS	ST		MOUNT PROSPECT	60056	R2*	1963
08-11-424-023-0000	714		SEE GWUN	AV		MOUNT PROSPECT	60056	RA	1925
03-25-302-039-0000	1106		BURNING BUSH	LN		MOUNT PROSPECT	60056	R1	1971
08-22-401-019-0000	2240	S	BUSSE	RD		MOUNT PROSPECT	60056	I1	1986
08-23-402-009-0000	2200	S	ELMHURST	RD		MOUNT PROSPECT	60056	B3	1973
08-23-402-016-0000	500		MIDWAY	DR		MOUNT PROSPECT	60056	B3	1973
08-12-121-066-0000	105	E	PROSPECT	AV	C	MOUNT PROSPECT	60056	B5*	1917
03-28-201-023-0000	2420	E	RAND	RD		ARLINGTON HEIGHTS	60004	RX	1999
08-23-101-057-0000	1601		KENNETH	DR		MOUNT PROSPECT	60056	I1	2016
08-23-202-034-0000	3023		MALMO	DR		ARLINGTON HEIGHTS	60005	I1	2016
08-23-402-015-0000	2100	S	ELMHURST	RD		MOUNT PROSPECT	60056	B3	1973
08-23-300-024-0000	1020		ADDISON	CT		ARLINGTON HEIGHTS	60005	I1	2016
08-23-401-048-0000	3216		NORDIC	RD		ARLINGTON HEIGHTS	60005	I1	2016
08-23-202-007-0000	1605	E	ALGONQUIN	RD		ARLINGTON HEIGHTS	60005	I1	1979
08-23-201-047-0000	343		HAWTHORNE	CR	4	MOUNT PROSPECT	60056	R4*	1969
08-23-202-025-0000	1460	E	ALGONQUIN	RD		ARLINGTON HEIGHTS	60005	I1	2016
03-35-300-039-0000	705	E	RAND	RD		MOUNT PROSPECT	60056	B3	1963
08-14-403-024-0000	1590	S	ELMHURST	RD		MOUNT PROSPECT	60056	B4	1967
03-27-409-015-0000	1109	N	ELMHURST	RD		MOUNT PROSPECT	60056	B3*	1958
08-23-100-017-0000	1585		DEMPSTER	ST		MOUNT PROSPECT	60056	B3*	1962

08-23-203-041-0000	1740		WALL	ST			MOUNT PROSPECT	60056	I1*	1971
08-23-203-039-0000	1699		WALL	ST		122A	MOUNT PROSPECT	60056	B3	1971
08-22-203-087-0000	0						MOUNT PROSPECT	60056	R4*	1978
08-22-203-076-0000	1710		SABLE	LN			MOUNT PROSPECT	60056	R4*	1978
08-22-204-032-0000	1709		DENNIS	DR		2B	MOUNT PROSPECT	60056	R4	1972
08-22-202-004-8002	0						MOUNT PROSPECT	60056	B3	1965
08-22-202-004-8002	0						MOUNT PROSPECT	60056	B3	1965
08-23-201-020-0000	0						MOUNT PROSPECT	60056	RX	1970
08-23-201-081-0000	0						MOUNT PROSPECT	60056	RX	1970
08-12-104-025-0000	7	S	EMERSON	ST			MOUNT PROSPECT	60056	B5*	1917
03-35-200-068-0000	451		KINGSTON	CT			MOUNT PROSPECT	60056	I1	1986
03-35-200-069-0000	431		KINGSTON	CT			MOUNT PROSPECT	60056	I1	1986
08-23-102-011-1007	1229	E	ALGONQUIN	RD		G	ARLINGTON HEIGHTS	60005	I1	2016
08-23-401-023-0000	3212		NORDIC	RD			ARLINGTON HEIGHTS	60005	I1	2016
08-12-109-030-0000	121	S	EMERSON	ST		1	MOUNT PROSPECT	60056	B5C	1917
08-23-202-022-0000	3014		MALMO	DR			ARLINGTON HEIGHTS	60005	I1	2016
08-22-401-059-0000	2200	S	BUSSE	RD		C	MOUNT PROSPECT	60056	I1*	1986
08-12-109-028-0000	111	E	BUSSE	AV		100	MOUNT PROSPECT	60056	B5C	1917
03-34-200-056-0000	259	E	RAND	RD		107	MOUNT PROSPECT	60056	B3	1958
08-14-208-022-0000	300	W	GOLF	RD		207	MOUNT PROSPECT	60056	B1	1925
08-12-120-028-0000	209	S	MAIN	ST		121	MOUNT PROSPECT	60056	B5	1917
03-25-402-042-0000	1228		RIVER	RD			MOUNT PROSPECT	60056	B3	1971
08-12-109-030-0000	121	S	EMERSON	ST		A	MOUNT PROSPECT	60056	B5C	1917
03-27-301-026-1001	250	W	KENSINGTON	RD		1A	MOUNT PROSPECT	60056	B1	1974
08-22-204-020-0000	1705		DENNIS	DR	B	1A	MOUNT PROSPECT	60056	R4	1972
08-22-204-020-0000	1705		DENNIS	DR	B	1B	MOUNT PROSPECT	60056	R4	1972
08-22-204-020-0000	1705		DENNIS	DR	B	2A	MOUNT PROSPECT	60056	R4	1972
08-23-203-039-0000	1699		WALL	ST		218	MOUNT PROSPECT	60056	B3	1971
03-27-409-0000	100	E	KENSINGTON	RD			MOUNT PROSPECT	60056	B3*	1958
08-12-108-015-0000	0	S	MAIN	ST		2	MOUNT PROSPECT	60056	B5C	1917
08-11-205-024-0000	307	W	PROSPECT	AV			MOUNT PROSPECT	60056	B5	1917
03-34-328-017-0000	426	W	NORTHWEST	HW			MOUNT PROSPECT	60056	B5	1917
08-15-200-066-0000	1870	W	GOLF	RD			MOUNT PROSPECT	60056	R1	1969
08-23-402-012-0000	2358	S	ELMHURST	RD			MOUNT PROSPECT	60056	B3*	1973
08-23-402-014-0000	2380	S	ELMHURST	RD			MOUNT PROSPECT	60056	B3*	1973
08-12-312-081-0000	202	W	HIAWATHA	TL			MOUNT PROSPECT	60056	R1	1925
08-10-114-046-0000	2350	W	LINCOLN	ST			ARLINGTON HEIGHTS	60005	R1	1986
08-11-303-005-0000	1011	W	LINCOLN	ST			MOUNT PROSPECT	60056	R1	1925
08-11-303-007-0000	1101	W	LINCOLN	ST			MOUNT PROSPECT	60056	R1	1925
03-34-206-007-0000	315	E	HIGHLAND	ST			MOUNT PROSPECT	60056	R2	1925
03-34-206-009-0000	317	E	HIGHLAND	ST			MOUNT PROSPECT	60056	R2	1925
03-34-206-008-0000	319	E	HIGHLAND	ST			MOUNT PROSPECT	60056	R2	1925
03-34-206-010-0000	321	E	HIGHLAND	ST			MOUNT PROSPECT	60056	R2	1925
08-12-211-022-0000	122		GEORGE	ST			MOUNT PROSPECT	60056	RA	1917
08-23-201-083-0000	419		DEMPSTER	ST			MOUNT PROSPECT	60056	RX	1971
08-22-401-027-0000	1709		CHARIOT	CT			MOUNT PROSPECT	60056	R4	1977
08-22-401-032-0000	1723		CHARIOT	CT		1B	MOUNT PROSPECT	60056	R4	1977
08-22-401-032-0000	1723		CHARIOT	CT		2A	MOUNT PROSPECT	60056	R4	1977
08-22-401-032-0000	1723		CHARIOT	CT		2B	MOUNT PROSPECT	60056	R4	1977
08-22-401-032-0000	1723		CHARIOT	CT		3A	MOUNT PROSPECT	60056	R4	1977
08-22-401-032-0000	1723		CHARIOT	CT		3B	MOUNT PROSPECT	60056	R4	1977
08-12-102-062-0000	16	W	BUSSE	AV			MOUNT PROSPECT	60056	B5C	1917
08-12-101-004-0000	113	W	CENTRAL	RD			MOUNT PROSPECT	60056	B5C*	1917
08-12-101-004-0000	115	W	CENTRAL	RD			MOUNT PROSPECT	60056	B5C*	1917
08-12-121-068-0000	105	E	PROSPECT	AV		E	MOUNT PROSPECT	60056	B5*	1917
08-23-202-038-1003	2936		MALMO	DR			ARLINGTON HEIGHTS	60005	I1	2016
08-23-202-035-0000	3004		MALMO	DR			ARLINGTON HEIGHTS	60005	I1	2016
08-23-202-017-0000	3001		MALMO	DR			ARLINGTON HEIGHTS	60005	I1	2016
08-11-201-030-0000	601	W	CENTRAL	RD		10	MOUNT PROSPECT	60056	B1	1917
08-22-401-042-0000	1739		CHARIOT	CT		3A	MOUNT PROSPECT	60056	R4	1977
08-23-202-038-1004	2932		MALMO	DR			ARLINGTON HEIGHTS	60005	I1	2016
08-23-202-038-1002	2940		MALMO	DR			ARLINGTON HEIGHTS	60005	I1	2016

08-23-202-038-1001	2944		MALMO	DR		ARLINGTON HEIGHTS	60005	I1	2016
08-12-104-027-0000	5	S	EMERSON	ST	A	MOUNT PROSPECT	60056	B5*	1917
08-12-104-026-0000	5	S	EMERSON	ST	B	MOUNT PROSPECT	60056	B5*	1917
08-23-300-055-0000	3229	S	BUSSE	RD		ARLINGTON HEIGHTS	60005	I1*	1979
08-23-300-057-0000	3209	S	BUSSE	RD		MOUNT PROSPECT	60056	I1	1979
03-33-424-013-1041	222	N	CATHY	LN		MOUNT PROSPECT	60056	R2*	1925
03-33-424-013-1042	224	N	CATHY	LN		MOUNT PROSPECT	60056	R2*	1925
03-33-424-013-1043	226	N	CATHY	LN		MOUNT PROSPECT	60056	R2*	1925
03-33-424-013-1044	228	N	CATHY	LN		MOUNT PROSPECT	60056	R2*	1925
08-14-203-005-0000	690		BEL AIRE	LN		MOUNT PROSPECT	60056	RX	1967
08-14-203-009-0000	645		BEL AIRE	LN		MOUNT PROSPECT	60056	RX	1967
08-14-203-010-0000	665		BEL AIRE	LN		MOUNT PROSPECT	60056	RX	1967
08-22-401-048-0000	1745		CHARIOT	CT	3B	MOUNT PROSPECT	60056	R4	1977
08-23-300-030-0000	2107	S	BUSSE	RD		ARLINGTON HEIGHTS	60005	B3	1987
08-23-101-014-0000	1105	E	ALGONQUIN	RD	A	ARLINGTON HEIGHTS	60005	I1	2016
08-23-101-014-0000	1105	E	ALGONQUIN	RD	B	ARLINGTON HEIGHTS	60005	I1	2016
03-35-300-053-0000	205	N	LOUIS	ST	C	MOUNT PROSPECT	60056	R2*	1963
08-23-201-080-0000	421 1/2		DEMPSTER	ST		MOUNT PROSPECT	60056	RX	1970
08-23-201-018-0000	423		DEMPSTER	ST		MOUNT PROSPECT	60056	RX	1979
08-23-203-039-0000	1699		WALL	ST	104	MOUNT PROSPECT	60056	B3	1971
08-23-401-028-0000	1800	S	ELMHURST	RD		MOUNT PROSPECT	60056	B4	1973
08-23-401-028-0000	1802	S	ELMHURST	RD		MOUNT PROSPECT	60056	B4	1973
03-25-209-042-0000	2016		CELTIC GLEN	DR		MOUNT PROSPECT	60056	R1	1971
03-25-209-041-0000	2014		CELTIC GLEN	DR		MOUNT PROSPECT	60056	R1	1971
03-25-209-040-0000	2012		CELTIC GLEN	DR		MOUNT PROSPECT	60056	R1	1971
03-25-209-039-0000	2010		CELTIC GLEN	DR		MOUNT PROSPECT	60056	R1	1971
08-22-204-004-0000	1702		VICTORIA	DR	202	MOUNT PROSPECT	60056	R4	1972
08-22-401-042-0000	1739		CHARIOT	CT	3B	MOUNT PROSPECT	60056	R4	1977
08-22-401-035-0000	1729		CHARIOT	CT		MOUNT PROSPECT	60056	R4	1977
08-22-401-032-0000	1723		CHARIOT	CT		MOUNT PROSPECT	60056	R4	1977
08-22-401-032-0000	1723		CHARIOT	CT	1A	MOUNT PROSPECT	60056	R4	1977
08-12-108-015-0000	0	S	MAIN	ST		MOUNT PROSPECT	60056	B5C	1917
08-12-108-015-0000	0	S	MAIN	ST		MOUNT PROSPECT	60056	B5C	1917
08-23-101-056-0000	1615		KENNETH	DR		MOUNT PROSPECT	60056	I1	2016
08-23-203-039-0000	1699		WALL	ST		MOUNT PROSPECT	60056	B3	1971
03-33-300-056-0000	1400	W	CENTRAL	RD		MOUNT PROSPECT	60056	CR	1954
08-22-401-030-0000	1715		CHARIOT	CT		MOUNT PROSPECT	60056	R4	1977
08-22-401-034-0000	1719		CHARIOT	CT	1A	MOUNT PROSPECT	60056	R4	1977
03-34-402-006-0000	313	N	MAPLE	ST		MOUNT PROSPECT	60056	RA	1917
08-22-203-079-0000	1716		SABLE	LN	202	MOUNT PROSPECT	60056	R4*	1978
08-22-203-041-0000	1703	W	ALGONQUIN	RD		MOUNT PROSPECT	60056	B3	1962
08-12-109-030-0000	121	S	EMERSON	ST	3	MOUNT PROSPECT	60056	B5C	1917
08-12-109-030-0000	121	S	EMERSON	ST	4	MOUNT PROSPECT	60056	B5C	1917
08-23-300-025-0000	1036		ADDISON	CT		ARLINGTON HEIGHTS	60005	I1	2016
08-23-300-025-0000	1040		ADDISON	CT		ARLINGTON HEIGHTS	60005	I1	2016
08-23-300-025-0000	1042		ADDISON	CT		ARLINGTON HEIGHTS	60005	I1	2016
08-23-202-034-0000	3021		MALMO	DR		ARLINGTON HEIGHTS	60005	I1	2016
08-23-101-020-0000	1921	S	BUSSE	RD		MOUNT PROSPECT	60056	I3	2012
03-35-300-049-0000	203	N	LOUIS	ST	D	MOUNT PROSPECT	60056	R2*	1963
08-23-202-038-1005	2928		MALMO	DR		ARLINGTON HEIGHTS	60005	I1	2016
08-23-203-042-0000	1690		WALL	ST		MOUNT PROSPECT	60056	I1*	1971
08-23-102-011-1001	1229	E	ALGONQUIN	RD	A	ARLINGTON HEIGHTS	60005	I1	2016
08-23-102-011-1002	1229	E	ALGONQUIN	RD	B	ARLINGTON HEIGHTS	60005	I1	2016
08-22-203-053-0000	1707		MANSARD	LN	107	MOUNT PROSPECT	60056	R4*	1974
08-22-203-053-0000	1707		MANSARD	LN	108	MOUNT PROSPECT	60056	R4*	1974
08-22-203-053-0000	1707		MANSARD	LN	207	MOUNT PROSPECT	60056	R4*	1974
08-22-203-053-0000	1707		MANSARD	LN	208	MOUNT PROSPECT	60056	R4*	1974
08-22-203-053-0000	1707		MANSARD	LN	307	MOUNT PROSPECT	60056	R4*	1974
08-22-204-029-0000	1710		VICTORIA	DR	3B	MOUNT PROSPECT	60056	R4	1972
08-22-204-034-0000	1854		PHILLIP	DR		MOUNT PROSPECT	60056	R4	1972
08-22-204-034-0000	1854		PHILLIP	DR	1A	MOUNT PROSPECT	60056	R4	1972
08-12-500-001-0000	11	E	NORTHWEST	HW		MOUNT PROSPECT	60056	I2	1917

08-12-104-038-0000	15	S	EMERSON	ST		B	MOUNT PROSPECT	60056	B5*	1917
08-12-104-031-0000	1	S	EMERSON	ST		A	MOUNT PROSPECT	60056	B5*	1917
03-25-302-009-0000	1819	E	EUCLID	AV			MOUNT PROSPECT	60056	R1	1971
03-27-307-021-0000	920	N	ELMHURST	RD			MOUNT PROSPECT	60056	B4	1966
08-23-300-026-0000	1060		ADDISON	CT			ARLINGTON HEIGHTS	60005	I1	2016
08-23-203-037-0000	500	W	ALGONQUIN	RD		100	MOUNT PROSPECT	60056	I1*	1971
08-23-203-037-0000	500	W	ALGONQUIN	RD		104	MOUNT PROSPECT	60056	I1*	1971
08-10-204-001-0000	117		AUDREY	LN			MOUNT PROSPECT	60056	R1	1962
08-11-221-005-0000	802	W	MILBURN	AV			MOUNT PROSPECT	60056	R1	1925
08-10-114-113-0000	223		LEONARD	LN			ARLINGTON HEIGHTS	60005	R1	1978
08-12-216-002-0000	203	S	WILLIAM	ST			MOUNT PROSPECT	60056	RA	1917
08-10-114-028-0000	201		PRAIRIE	AV			ARLINGTON HEIGHTS	60005	R1	1978
08-12-216-003-0000	205	S	WILLIAM	ST			MOUNT PROSPECT	60056	RA	1917
08-12-119-018-0000	212	S	MAIN	ST			MOUNT PROSPECT	60056	RA	1917
03-34-200-056-0000	259	E	RAND	RD		209A	MOUNT PROSPECT	60056	B3	1958
08-23-300-023-0000	1020		ADDISON	CT			ARLINGTON HEIGHTS	60005	I1	2016
03-34-105-037-0000	211	W	KENSINGTON	RD			MOUNT PROSPECT	60056	RA	1926
08-23-202-038-1006	2924		MALMO	DR			ARLINGTON HEIGHTS	60005	I1	2016
08-10-114-148-0000	227		LEONARD	LN			ARLINGTON HEIGHTS	60005	R1	1978
08-23-200-029-0000	501		DEMPSTER	ST		2N	MOUNT PROSPECT	60056	R4	1978
08-22-401-026-0000	1711		CHARIOT	CT		1A	MOUNT PROSPECT	60056	R4	1977
08-22-401-026-0000	1711		CHARIOT	CT		1B	MOUNT PROSPECT	60056	R4	1977
08-22-203-057-0000	1715		MANSARD	LN			MOUNT PROSPECT	60056	R4*	1974
08-22-203-057-0000	1715		MANSARD	LN		113	MOUNT PROSPECT	60056	R4*	1974
08-22-204-030-0000	1851		PHILLIP	DR		1A	MOUNT PROSPECT	60056	R4	1972
08-22-203-078-0000	1714		SABLE	LN		301	MOUNT PROSPECT	60056	R4*	1978
08-22-204-015-0000	1706		VICTORIA	DR		B1B	MOUNT PROSPECT	60056	R4	1972
08-22-204-015-0000	1706		VICTORIA	DR		B2A	MOUNT PROSPECT	60056	R4	1972
08-23-401-007-0000	567	W	ALGONQUIN	RD			MOUNT PROSPECT	60056	I1	1973
08-23-203-017-0000	1668	S	ELMHURST	RD			MOUNT PROSPECT	60056	B3	1971
08-22-401-027-0000	1709		CHARIOT	CT		2A	MOUNT PROSPECT	60056	R4	1977
08-22-401-027-0000	1709		CHARIOT	CT		2B	MOUNT PROSPECT	60056	R4	1977
08-23-203-017-0000	1698	S	ELMHURST	RD		102	MOUNT PROSPECT	60056	B3	1971
08-23-203-017-0000	1698	S	ELMHURST	RD		106	MOUNT PROSPECT	60056	B3	1971
08-23-203-017-0000	1698	S	ELMHURST	RD		110	MOUNT PROSPECT	60056	B3	1971
08-22-203-030-0000	1910	S	BUSSE	RD			MOUNT PROSPECT	60056	R4*	1987
08-23-203-039-0000	1699		WALL	ST		LL2	MOUNT PROSPECT	60056	B3	1971
03-35-300-050-0000	203	N	LOUIS	ST		E	MOUNT PROSPECT	60056	R2*	1963
08-23-300-006-0000	2105	S	BUSSE	RD			ARLINGTON HEIGHTS	60005	I3	2012
08-12-300-071-0000	401	S	ELMHURST	RD			MOUNT PROSPECT	60056	R2*	1917
08-12-300-070-0000	405	S	ELMHURST	RD			MOUNT PROSPECT	60056	R2*	1917
08-12-300-063-0000	419	S	ELMHURST	RD			MOUNT PROSPECT	60056	R2*	1917
08-12-300-061-0000	423	S	ELMHURST	RD			MOUNT PROSPECT	60056	R2*	1917
03-35-401-111-0000	14		MARCELLA	RD			MOUNT PROSPECT	60056	R1	1968
03-33-407-026-1005	700		FRENCH	WY			MOUNT PROSPECT	60056	R2*	1925
03-33-407-026-1004	702		FRENCH	WY			MOUNT PROSPECT	60056	R2*	1925
08-23-201-007-0000	425		DEMPSTER	ST			MOUNT PROSPECT	60056	RX	1979
08-23-201-086-0000	415		DEMPSTER	ST		1B	MOUNT PROSPECT	60056	R4*	1971
08-23-101-062-0000	2069	S	BUSSE	RD			MOUNT PROSPECT	60056	I3	2012
08-23-101-017-0000	1901	S	BUSSE	RD			MOUNT PROSPECT	60056	I1	2016
08-23-101-047-0000	1907	S	BUSSE	RD			MOUNT PROSPECT	60056	I1	2016
08-23-101-041-0000	1911	S	BUSSE	RD			MOUNT PROSPECT	60056	I1	2016
08-23-101-048-0000	1907	S	BUSSE	RD			MOUNT PROSPECT	60056	I1	2016
03-35-401-107-0000	307		WESTGATE	RD			MOUNT PROSPECT	60056	R1	1968
08-23-202-038-1009	2912		MALMO	DR			ARLINGTON HEIGHTS	60005	I1	2016
08-22-401-034-0000	1719		CHARIOT	CT		1B	MOUNT PROSPECT	60056	R4	1977
03-35-300-059-0000	207	N	LOUIS	ST		D	MOUNT PROSPECT	60056	R2*	1963
03-35-300-060-0000	207	N	LOUIS	ST		E	MOUNT PROSPECT	60056	R2*	1963
03-25-209-043-0000	2018		CELTIC GLEN	DR			MOUNT PROSPECT	60056	R1	1971
03-35-401-108-0000	311		WESTGATE	RD			MOUNT PROSPECT	60056	R1	1968
03-35-401-109-0000	309		WESTGATE	RD			MOUNT PROSPECT	60056	R1	1968
08-12-300-057-0000	431	S	ELMHURST	RD			MOUNT PROSPECT	60056	R2*	1917

08-12-300-068-0000	409	S	ELMHURST	RD		MOUNT PROSPECT	60056	R2*	1917
08-12-300-049-0000	447	S	ELMHURST	RD		MOUNT PROSPECT	60056	R2*	1917
08-12-300-047-0000	451	S	ELMHURST	RD		MOUNT PROSPECT	60056	R2*	1917
08-12-300-045-0000	455	S	ELMHURST	RD		MOUNT PROSPECT	60056	R2*	1917
03-35-401-113-0000	10		MARCELLA	RD		MOUNT PROSPECT	60056	R1	1968
08-12-120-003-0000	11	E	PROSPECT	AV		MOUNT PROSPECT	60056	B5	1917
08-12-120-003-0000	13	E	PROSPECT	AV		MOUNT PROSPECT	60056	B5	1917
08-22-203-041-0000	1729	W	ALGONQUIN	RD		MOUNT PROSPECT	60056	B3	1962
03-33-403-001-0000	1401	W	GREGORY	ST		MOUNT PROSPECT	60056	CR	1925
03-33-403-015-0000	1401	W	GREGORY	ST		MOUNT PROSPECT	60056	CR	1925
03-33-403-014-0000	1401	W	GREGORY	ST		MOUNT PROSPECT	60056	CR	1925
03-33-403-007-0000	1401	W	GREGORY	ST		MOUNT PROSPECT	60056	CR	1925
03-33-402-016-0000	1401	W	GREGORY	ST		MOUNT PROSPECT	60056	CR	1925
03-33-402-017-0000	1401	W	GREGORY	ST		MOUNT PROSPECT	60056	CR	1925
03-33-402-015-0000	1401	W	GREGORY	ST		MOUNT PROSPECT	60056	CR	1925
03-33-402-006-0000	1401	W	GREGORY	ST		MOUNT PROSPECT	60056	CR	1925
03-33-402-018-0000	1401	W	GREGORY	ST		MOUNT PROSPECT	60056	CR	1925
08-12-126-024-0000	0	E	LINCOLN	ST		MOUNT PROSPECT	60056	RA	1917
03-35-300-028-0000	832	E	RAND	RD		MOUNT PROSPECT	60056	B4*	1960
03-35-300-030-1009	834	E	RAND	RD	9	MOUNT PROSPECT	60056	B4*	1960
08-12-121-069-0000	105	E	PROSPECT	AV		MOUNT PROSPECT	60056	B5*	1917
08-15-401-021-0000	1501	S	BUSSE	RD		MOUNT PROSPECT	60056	R4	1962
08-12-122-037-0000	249	E	PROSPECT	AV		MOUNT PROSPECT	60056	I1	1917
08-15-400-113-1020	1800		KNIGHTS BRIDGE	DR	2C	MOUNT PROSPECT	60056	R4*	1964
03-33-419-012-0000	800	W	CENTRAL	RD		MOUNT PROSPECT	60056	I1	1925
08-22-203-041-0000	1759	W	ALGONQUIN	RD		MOUNT PROSPECT	60056	B3	1962
08-15-402-021-0000	1821	W	ALGONQUIN	RD		MOUNT PROSPECT	60056	B3	1974
03-27-401-282-0000	1025		CENTER	DR		MOUNT PROSPECT	60056	B3*	1958
03-27-401-274-0000	935	N	ELMHURST	RD		MOUNT PROSPECT	60056	B3*	1958
03-27-401-280-0000	1033	N	ELMHURST	RD		MOUNT PROSPECT	60056	B3*	1958
03-27-401-281-0000	1057	N	ELMHURST	RD		MOUNT PROSPECT	60056	B3*	1958
03-27-401-287-0000	1		RANDHURST VILLAGE	DR		MOUNT PROSPECT	60056	B3*	1958
03-27-401-288-0000	1		RANDHURST VILLAGE	DR		MOUNT PROSPECT	60056	B3*	1958
03-27-401-289-0000	1		RANDHURST VILLAGE	DR		MOUNT PROSPECT	60056	B3*	1958
03-27-401-290-0000	1		RANDHURST VILLAGE	DR		MOUNT PROSPECT	60056	B3*	1958
03-27-401-293-0000	200		RANDHURST VILLAGE	DR		MOUNT PROSPECT	60056	B3*	1958
08-22-203-041-0000	1705	W	ALGONQUIN	RD		MOUNT PROSPECT	60056	B3	1962
08-12-120-018-0000	214	S	EMERSON	ST	2	MOUNT PROSPECT	60056	B5	1917
03-27-409-0000	102	E	KENSINGTON	RD		MOUNT PROSPECT	60056	B3*	1958
03-27-409-0000	106	E	KENSINGTON	RD		MOUNT PROSPECT	60056	B3*	1958
03-27-409-0000	110	E	KENSINGTON	RD		MOUNT PROSPECT	60056	B3*	1958
03-27-409-0000	114	E	KENSINGTON	RD		MOUNT PROSPECT	60056	B3*	1958
03-27-409-0000	118	E	KENSINGTON	RD		MOUNT PROSPECT	60056	B3*	1958
08-12-108-015-0000	0	S	MAIN	ST		MOUNT PROSPECT	60056	B5C	1917
08-12-428-014-0000	404	S	EDWARD	ST		MOUNT PROSPECT	60056	R4*	1917
08-12-428-019-0000	703	E	PROSPECT	AV		MOUNT PROSPECT	60056	R4*	1917
08-12-428-013-0000	406	S	EDWARD	ST		MOUNT PROSPECT	60056	R4*	1917
08-12-428-018-0000	705	E	PROSPECT	AV		MOUNT PROSPECT	60056	R4*	1917
08-12-428-012-0000	408	S	EDWARD	ST		MOUNT PROSPECT	60056	R4*	1917
08-12-428-017-0000	707	E	PROSPECT	AV		MOUNT PROSPECT	60056	R4*	1917
08-12-428-009-0000	410	S	EDWARD	ST		MOUNT PROSPECT	60056	R4*	1917
08-12-428-010-0000	412	S	EDWARD	ST		MOUNT PROSPECT	60056	R4*	1917
08-12-428-011-0000	414	S	EDWARD	ST		MOUNT PROSPECT	60056	R4*	1917
08-12-428-016-0000	709	E	PROSPECT	AV		MOUNT PROSPECT	60056	R4*	1917
03-35-200-071-1005	601	E	KENSINGTON	RD		MOUNT PROSPECT	60056	I1*	1963
08-23-100-020-0000	1540	W	ALGONQUIN	RD		MOUNT PROSPECT	60056	I1	2012
08-12-403-016-0000	800	E	NORTHWEST	HW		MOUNT PROSPECT	60056	B5	1917
08-23-401-045-0000	405	W	ALGONQUIN	RD		MOUNT PROSPECT	60056	I1*	1973
03-35-302-015-0000	940	E	RAND	RD		MOUNT PROSPECT	60056	B3*	1917
03-35-300-051-0000	205	N	LOUIS	ST	A	MOUNT PROSPECT	60056	R2*	1963
03-35-300-052-0000	205	N	LOUIS	ST	B	MOUNT PROSPECT	60056	R2*	1963
03-35-300-054-0000	205	N	LOUIS	ST	D	MOUNT PROSPECT	60056	R2*	1963

03-35-300-055-0000	205	N	LOUIS	ST		E	MOUNT PROSPECT	60056	R2*	1963
03-25-124-001-0000	1301		WOLF	RD			MOUNT PROSPECT	60056	B4	1976
03-25-124-001-0000	1305		WOLF	RD			MOUNT PROSPECT	60056	B4	1976
03-25-124-001-0000	1309		WOLF	RD			MOUNT PROSPECT	60056	B4	1976
03-25-124-001-0000	1313		WOLF	RD			MOUNT PROSPECT	60056	B4	1976
03-25-124-001-0000	1317		WOLF	RD			MOUNT PROSPECT	60056	B4	1976
03-25-124-001-0000	1321		WOLF	RD			MOUNT PROSPECT	60056	B4	1976
03-25-124-001-0000	1325		WOLF	RD			MOUNT PROSPECT	60056	B4	1976
03-25-124-001-0000	1329		WOLF	RD			MOUNT PROSPECT	60056	B4	1976
03-33-424-013-1001	117	N	CATHY	LN			MOUNT PROSPECT	60056	R2*	1925
03-33-424-013-1002	115	N	CATHY	LN			MOUNT PROSPECT	60056	R2*	1925
03-33-424-013-1003	113	N	CATHY	LN			MOUNT PROSPECT	60056	R2*	1925
03-33-424-013-1004	111	N	CATHY	LN			MOUNT PROSPECT	60056	R2*	1925
03-33-424-013-1005	109	N	CATHY	LN			MOUNT PROSPECT	60056	R2*	1925
03-33-424-013-1006	107	N	CATHY	LN			MOUNT PROSPECT	60056	R2*	1925
03-33-424-013-1007	105	N	CATHY	LN			MOUNT PROSPECT	60056	R2*	1925
03-33-424-013-1008	103	N	CATHY	LN			MOUNT PROSPECT	60056	R2*	1925
03-33-424-013-1009	102	N	CATHY	LN			MOUNT PROSPECT	60056	R2*	1925
03-33-424-013-1010	104	N	CATHY	LN			MOUNT PROSPECT	60056	R2*	1925
03-33-424-013-1011	106	N	CATHY	LN			MOUNT PROSPECT	60056	R2*	1925
03-33-424-013-1012	108	N	CATHY	LN			MOUNT PROSPECT	60056	R2*	1925
03-33-424-013-1013	110	N	CATHY	LN			MOUNT PROSPECT	60056	R2*	1925
03-33-424-013-1014	112	N	CATHY	LN			MOUNT PROSPECT	60056	R2*	1925
03-33-424-013-1015	114	N	CATHY	LN			MOUNT PROSPECT	60056	R2*	1925
03-33-424-013-1016	116	N	CATHY	LN			MOUNT PROSPECT	60056	R2*	1925
03-33-424-013-1017	120	N	CATHY	LN			MOUNT PROSPECT	60056	R2*	1925
03-33-424-013-1018	122	N	CATHY	LN			MOUNT PROSPECT	60056	R2*	1925
03-33-424-013-1019	124	N	CATHY	LN			MOUNT PROSPECT	60056	R2*	1925
03-33-424-013-1020	126	N	CATHY	LN			MOUNT PROSPECT	60056	R2*	1925
03-33-424-013-1021	128	N	CATHY	LN			MOUNT PROSPECT	60056	R2*	1925
03-33-424-013-1022	130	N	CATHY	LN			MOUNT PROSPECT	60056	R2*	1925
03-33-424-013-1023	132	N	CATHY	LN			MOUNT PROSPECT	60056	R2*	1925
03-33-424-013-1024	134	N	CATHY	LN			MOUNT PROSPECT	60056	R2*	1925
03-33-424-013-1025	22		MILLERS	LN			MOUNT PROSPECT	60056	R2*	1925
03-33-424-013-1026	24		MILLERS	LN			MOUNT PROSPECT	60056	R2*	1925
03-33-424-013-1027	26		MILLERS	LN			MOUNT PROSPECT	60056	R2*	1925
03-33-424-013-1028	28		MILLERS	LN			MOUNT PROSPECT	60056	R2*	1925
03-33-424-013-1029	30		MILLERS	LN			MOUNT PROSPECT	60056	R2*	1925
03-33-424-013-1030	32		MILLERS	LN			MOUNT PROSPECT	60056	R2*	1925
03-33-424-013-1031	200	N	CATHY	LN			MOUNT PROSPECT	60056	R2*	1925
03-33-424-013-1032	202	N	CATHY	LN			MOUNT PROSPECT	60056	R2*	1925
03-33-424-013-1033	204	N	CATHY	LN			MOUNT PROSPECT	60056	R2*	1925
03-33-424-013-1034	206	N	CATHY	LN			MOUNT PROSPECT	60056	R2*	1925
03-33-424-013-1035	208	N	CATHY	LN			MOUNT PROSPECT	60056	R2*	1925
03-33-424-013-1036	210	N	CATHY	LN			MOUNT PROSPECT	60056	R2*	1925
03-33-424-013-1037	212	N	CATHY	LN			MOUNT PROSPECT	60056	R2*	1925
03-33-424-013-1038	214	N	CATHY	LN			MOUNT PROSPECT	60056	R2*	1925
03-33-424-013-1039	218	N	CATHY	LN			MOUNT PROSPECT	60056	R2*	1925
03-33-424-013-1040	220	N	CATHY	LN			MOUNT PROSPECT	60056	R2*	1925
03-33-424-013-1045	230	N	CATHY	LN			MOUNT PROSPECT	60056	R2*	1925
03-33-424-013-1046	232	N	CATHY	LN			MOUNT PROSPECT	60056	R2*	1925
03-33-424-013-1047	215	N	CATHY	LN			MOUNT PROSPECT	60056	R2*	1925
03-33-424-013-1048	213	N	CATHY	LN			MOUNT PROSPECT	60056	R2*	1925
03-33-424-013-1049	211	N	CATHY	LN			MOUNT PROSPECT	60056	R2*	1925
03-33-424-013-1050	209	N	CATHY	LN			MOUNT PROSPECT	60056	R2*	1925
03-33-424-013-1051	207	N	CATHY	LN			MOUNT PROSPECT	60056	R2*	1925
03-33-424-013-1052	205	N	CATHY	LN			MOUNT PROSPECT	60056	R2*	1925
03-33-424-013-1053	203	N	CATHY	LN			MOUNT PROSPECT	60056	R2*	1925
08-23-202-013-0000	1526	E	ALGONQUIN	RD			ARLINGTON HEIGHTS	60005	I1	2016
08-23-202-013-0000	1512	E	ALGONQUIN	RD			ARLINGTON HEIGHTS	60005	I1	2016
08-23-202-013-0000	1528	E	ALGONQUIN	RD			ARLINGTON HEIGHTS	60005	I1	2016
08-23-202-013-0000	1530	E	ALGONQUIN	RD			ARLINGTON HEIGHTS	60005	I1	2016

08-23-202-013-0000	1510	E	ALGONQUIN	RD		ARLINGTON HEIGHTS	60005	I1	2016
08-23-202-013-0000	1500	E	ALGONQUIN	RD		ARLINGTON HEIGHTS	60005	I1	2016
08-23-202-013-0000	1502	E	ALGONQUIN	RD		ARLINGTON HEIGHTS	60005	I1	2016
08-23-202-013-0000	1504	E	ALGONQUIN	RD		ARLINGTON HEIGHTS	60005	I1	2016
08-23-202-013-0000	1506	E	ALGONQUIN	RD		ARLINGTON HEIGHTS	60005	I1	2016
08-23-202-013-0000	1514	E	ALGONQUIN	RD		ARLINGTON HEIGHTS	60005	I1	2016
08-23-202-013-0000	1516	E	ALGONQUIN	RD		ARLINGTON HEIGHTS	60005	I1	2016
08-23-202-013-0000	1532	E	ALGONQUIN	RD		ARLINGTON HEIGHTS	60005	I1	2016
08-23-202-013-0000	1534	E	ALGONQUIN	RD		ARLINGTON HEIGHTS	60005	I1	2016
08-23-202-013-0000	1524	E	ALGONQUIN	RD		ARLINGTON HEIGHTS	60005	I1	2016
08-23-202-013-0000	1518	E	ALGONQUIN	RD		ARLINGTON HEIGHTS	60005	I1	2016
08-23-202-013-0000	1520	E	ALGONQUIN	RD		ARLINGTON HEIGHTS	60005	I1	2016
08-23-202-013-0000	1522	E	ALGONQUIN	RD		ARLINGTON HEIGHTS	60005	I1	2016
08-10-402-020-0000	1901		ESTATES	DR		MOUNT PROSPECT	60056	R1	1964
08-10-402-014-0000	1901		ESTATES	DR		MOUNT PROSPECT	60056	R1	1964
08-10-402-022-0000	1901		ESTATES	DR		MOUNT PROSPECT	60056	R1	1964
08-10-402-026-0000	1900	W	LONNQUIST	BL		MOUNT PROSPECT	60056	R1	1966
03-35-102-007-0000	411		BUSINESS CENTER	DR	103	MOUNT PROSPECT	60056	I1	1963
03-35-102-007-0000	411		BUSINESS CENTER	DR	104	MOUNT PROSPECT	60056	I1	1963
03-35-102-007-0000	411		BUSINESS CENTER	DR	102	MOUNT PROSPECT	60056	I1	1963
03-35-102-007-0000	411		BUSINESS CENTER	DR		MOUNT PROSPECT	60056	I1	1963
03-35-102-007-0000	411		BUSINESS CENTER	DR	101	MOUNT PROSPECT	60056	I1	1963
03-35-102-007-0000	411		BUSINESS CENTER	DR	109	MOUNT PROSPECT	60056	I1	1963
03-35-102-007-0000	411		BUSINESS CENTER	DR	107	MOUNT PROSPECT	60056	I1	1963
03-35-102-007-0000	411		BUSINESS CENTER	DR	115	MOUNT PROSPECT	60056	I1	1963
03-35-102-007-0000	411		BUSINESS CENTER	DR	110	MOUNT PROSPECT	60056	I1	1963
03-35-102-007-0000	411		BUSINESS CENTER	DR	112	MOUNT PROSPECT	60056	I1	1963
03-35-102-007-0000	411		BUSINESS CENTER	DR	113	MOUNT PROSPECT	60056	I1	1963
03-35-102-007-0000	411		BUSINESS CENTER	DR	106	MOUNT PROSPECT	60056	I1	1963
08-22-203-048-1012	1727		CRYSTAL	LN	209	MOUNT PROSPECT	60056	R4*	1962
08-22-203-048-1013	1727		CRYSTAL	LN	210	MOUNT PROSPECT	60056	R4*	1962
08-22-203-048-1045	1727		CRYSTAL	LN	506	MOUNT PROSPECT	60056	R4*	1962
08-22-203-048-1019	1727		CRYSTAL	LN	304	MOUNT PROSPECT	60056	R4*	1962
08-22-203-048-1020	1727		CRYSTAL	LN	305	MOUNT PROSPECT	60056	R4*	1962
08-22-203-048-1057	1727		CRYSTAL	LN	606	MOUNT PROSPECT	60056	R4*	1962
08-22-203-048-1074	1727		CRYSTAL	LN	711	MOUNT PROSPECT	60056	R4*	1962
08-22-203-048-1054	1727		CRYSTAL	LN	603	MOUNT PROSPECT	60056	R4*	1962
08-22-203-048-1016	1727		CRYSTAL	LN	301	MOUNT PROSPECT	60056	R4*	1962
08-22-203-048-1017	1727		CRYSTAL	LN	302	MOUNT PROSPECT	60056	R4*	1962
08-22-203-048-1015	1727		CRYSTAL	LN	212	MOUNT PROSPECT	60056	R4*	1962
08-22-203-048-1027	1727		CRYSTAL	LN	312	MOUNT PROSPECT	60056	R4*	1962
08-22-203-048-1062	1727		CRYSTAL	LN	611	MOUNT PROSPECT	60056	R4*	1962
08-22-203-048-1063	1727		CRYSTAL	LN	612	MOUNT PROSPECT	60056	R4*	1962
08-22-203-048-1064	1727		CRYSTAL	LN	701	MOUNT PROSPECT	60056	R4*	1962
08-22-203-048-1051	1727		CRYSTAL	LN	512	MOUNT PROSPECT	60056	R4*	1962
08-22-203-048-1033	1727		CRYSTAL	LN	406	MOUNT PROSPECT	60056	R4*	1962
08-22-203-048-1003	1727		CRYSTAL	LN	103	MOUNT PROSPECT	60056	R4*	1962
08-22-203-048-1004	1727		CRYSTAL	LN	201	MOUNT PROSPECT	60056	R4*	1962
08-22-203-048-1005	1727		CRYSTAL	LN	202	MOUNT PROSPECT	60056	R4*	1962
08-22-203-048-1001	1727		CRYSTAL	LN	101	MOUNT PROSPECT	60056	R4*	1962
08-22-203-048-1002	1727		CRYSTAL	LN	102	MOUNT PROSPECT	60056	R4*	1962
08-22-203-048-1043	1727		CRYSTAL	LN	504	MOUNT PROSPECT	60056	R4*	1962
08-22-203-048-1044	1727		CRYSTAL	LN	505	MOUNT PROSPECT	60056	R4*	1962
08-22-203-048-1052	1727		CRYSTAL	LN	601	MOUNT PROSPECT	60056	R4*	1962
08-22-203-048-1023	1727		CRYSTAL	LN	308	MOUNT PROSPECT	60056	R4*	1962
08-22-203-048-1024	1727		CRYSTAL	LN	309	MOUNT PROSPECT	60056	R4*	1962
08-22-203-048-1025	1727		CRYSTAL	LN	310	MOUNT PROSPECT	60056	R4*	1962
08-22-203-048-1026	1727		CRYSTAL	LN	311	MOUNT PROSPECT	60056	R4*	1962
08-22-203-048-1040	1727		CRYSTAL	LN	501	MOUNT PROSPECT	60056	R4*	1962
08-22-203-048-1041	1727		CRYSTAL	LN	502	MOUNT PROSPECT	60056	R4*	1962
08-22-203-048-1042	1727		CRYSTAL	LN	503	MOUNT PROSPECT	60056	R4*	1962
08-22-203-048-1028	1727		CRYSTAL	LN	401	MOUNT PROSPECT	60056	R4*	1962

08-22-203-048-1029	1727	CRYSTAL	LN	402	MOUNT PROSPECT	60056	R4*	1962
08-22-203-048-1065	1727	CRYSTAL	LN	702	MOUNT PROSPECT	60056	R4*	1962
08-22-203-048-1007	1727	CRYSTAL	LN	204	MOUNT PROSPECT	60056	R4*	1962
08-22-203-048-1008	1727	CRYSTAL	LN	205	MOUNT PROSPECT	60056	R4*	1962
08-22-203-048-1009	1727	CRYSTAL	LN	206	MOUNT PROSPECT	60056	R4*	1962
08-22-203-048-1010	1727	CRYSTAL	LN	207	MOUNT PROSPECT	60056	R4*	1962
08-22-203-048-1061	1727	CRYSTAL	LN	610	MOUNT PROSPECT	60056	R4*	1962
08-22-203-048-1069	1727	CRYSTAL	LN	706	MOUNT PROSPECT	60056	R4*	1962
08-22-203-048-1034	1727	CRYSTAL	LN	407	MOUNT PROSPECT	60056	R4*	1962
08-22-203-048-1035	1727	CRYSTAL	LN	408	MOUNT PROSPECT	60056	R4*	1962
08-22-203-048-1036	1727	CRYSTAL	LN	409	MOUNT PROSPECT	60056	R4*	1962
08-22-203-048-1037	1727	CRYSTAL	LN	410	MOUNT PROSPECT	60056	R4*	1962
08-22-203-048-1006	1727	CRYSTAL	LN	203	MOUNT PROSPECT	60056	R4*	1962
08-22-203-048-1014	1727	CRYSTAL	LN	211	MOUNT PROSPECT	60056	R4*	1962
08-22-203-048-0000	1727	CRYSTAL	LN		MOUNT PROSPECT	60056	R4*	1962
08-22-203-048-1022	1727	CRYSTAL	LN	307	MOUNT PROSPECT	60056	R4*	1962
08-22-203-048-1075	1727	CRYSTAL	LN	712	MOUNT PROSPECT	60056	R4*	1962
08-22-203-046-1030	1717	CRYSTAL	LN	403	MOUNT PROSPECT	60056	R4*	1962
08-22-203-046-1050	1717	CRYSTAL	LN	511	MOUNT PROSPECT	60056	R4*	1962
08-22-203-046-1026	1717	CRYSTAL	LN	311	MOUNT PROSPECT	60056	R4*	1962
08-22-203-046-1027	1717	CRYSTAL	LN	312	MOUNT PROSPECT	60056	R4*	1962
08-22-203-046-1021	1717	CRYSTAL	LN	306	MOUNT PROSPECT	60056	R4*	1962
08-22-203-046-1051	1717	CRYSTAL	LN	512	MOUNT PROSPECT	60056	R4*	1962
08-22-203-046-1073	1717	CRYSTAL	LN	710	MOUNT PROSPECT	60056	R4*	1962
08-22-203-046-1074	1717	CRYSTAL	LN	711	MOUNT PROSPECT	60056	R4*	1962
08-22-203-046-1075	1717	CRYSTAL	LN	712	MOUNT PROSPECT	60056	R4*	1962
08-22-203-046-1015	1717	CRYSTAL	LN	212	MOUNT PROSPECT	60056	R4*	1962
08-22-203-046-1032	1717	CRYSTAL	LN	405	MOUNT PROSPECT	60056	R4*	1962
08-22-203-046-1062	1717	CRYSTAL	LN	611	MOUNT PROSPECT	60056	R4*	1962
08-22-203-046-1063	1717	CRYSTAL	LN	612	MOUNT PROSPECT	60056	R4*	1962
08-22-203-046-1064	1717	CRYSTAL	LN	701	MOUNT PROSPECT	60056	R4*	1962
08-22-203-046-1065	1717	CRYSTAL	LN	702	MOUNT PROSPECT	60056	R4*	1962
08-22-203-046-1020	1717	CRYSTAL	LN	305	MOUNT PROSPECT	60056	R4*	1962
08-22-203-046-1028	1717	CRYSTAL	LN	401	MOUNT PROSPECT	60056	R4*	1962
08-22-203-046-1042	1717	CRYSTAL	LN	503	MOUNT PROSPECT	60056	R4*	1962
08-22-203-046-1043	1717	CRYSTAL	LN	504	MOUNT PROSPECT	60056	R4*	1962
08-22-203-046-1066	1717	CRYSTAL	LN	703	MOUNT PROSPECT	60056	R4*	1962
08-22-203-046-1023	1717	CRYSTAL	LN	308	MOUNT PROSPECT	60056	R4*	1962
08-22-203-046-1024	1717	CRYSTAL	LN	309	MOUNT PROSPECT	60056	R4*	1962
08-22-203-046-1025	1717	CRYSTAL	LN	310	MOUNT PROSPECT	60056	R4*	1962
08-22-203-046-1044	1717	CRYSTAL	LN	505	MOUNT PROSPECT	60056	R4*	1962
08-22-203-046-1045	1717	CRYSTAL	LN	506	MOUNT PROSPECT	60056	R4*	1962
08-22-203-046-1046	1717	CRYSTAL	LN	507	MOUNT PROSPECT	60056	R4*	1962
08-22-203-046-1047	1717	CRYSTAL	LN	508	MOUNT PROSPECT	60056	R4*	1962
08-22-203-046-1048	1717	CRYSTAL	LN	509	MOUNT PROSPECT	60056	R4*	1962
08-22-203-046-1010	1717	CRYSTAL	LN	207	MOUNT PROSPECT	60056	R4*	1962
08-22-203-046-1011	1717	CRYSTAL	LN	208	MOUNT PROSPECT	60056	R4*	1962
08-22-203-046-1009	1717	CRYSTAL	LN	206	MOUNT PROSPECT	60056	R4*	1962
08-22-203-046-1071	1717	CRYSTAL	LN	708	MOUNT PROSPECT	60056	R4*	1962
08-22-203-046-1019	1717	CRYSTAL	LN	304	MOUNT PROSPECT	60056	R4*	1962
08-22-203-046-1049	1717	CRYSTAL	LN	510	MOUNT PROSPECT	60056	R4*	1962
08-22-203-046-1016	1717	CRYSTAL	LN	301	MOUNT PROSPECT	60056	R4*	1962
08-22-203-046-1017	1717	CRYSTAL	LN	302	MOUNT PROSPECT	60056	R4*	1962
08-22-203-046-1037	1717	CRYSTAL	LN	410	MOUNT PROSPECT	60056	R4*	1962
08-22-203-046-1038	1717	CRYSTAL	LN	411	MOUNT PROSPECT	60056	R4*	1962
08-22-203-046-1039	1717	CRYSTAL	LN	412	MOUNT PROSPECT	60056	R4*	1962
08-22-203-046-1001	1717	CRYSTAL	LN	101	MOUNT PROSPECT	60056	R4*	1962
08-22-203-046-1002	1717	CRYSTAL	LN	102	MOUNT PROSPECT	60056	R4*	1962
08-22-203-046-1003	1717	CRYSTAL	LN	103	MOUNT PROSPECT	60056	R4*	1962
08-22-203-046-1061	1717	CRYSTAL	LN	610	MOUNT PROSPECT	60056	R4*	1962
08-22-203-046-1004	1717	CRYSTAL	LN	201	MOUNT PROSPECT	60056	R4*	1962
08-22-203-046-1005	1717	CRYSTAL	LN	202	MOUNT PROSPECT	60056	R4*	1962

08-22-203-046-1006	1717	CRYSTAL	LN	203	MOUNT PROSPECT	60056	R4*	1962
08-22-203-046-1007	1717	CRYSTAL	LN	204	MOUNT PROSPECT	60056	R4*	1962
08-22-203-046-1008	1717	CRYSTAL	LN	205	MOUNT PROSPECT	60056	R4*	1962
08-22-203-046-1033	1717	CRYSTAL	LN	406	MOUNT PROSPECT	60056	R4*	1962
08-22-203-046-1034	1717	CRYSTAL	LN	407	MOUNT PROSPECT	60056	R4*	1962
08-22-203-046-1040	1717	CRYSTAL	LN	501	MOUNT PROSPECT	60056	R4*	1962
08-22-203-046-1041	1717	CRYSTAL	LN	502	MOUNT PROSPECT	60056	R4*	1962
08-22-203-046-1052	1717	CRYSTAL	LN	601	MOUNT PROSPECT	60056	R4*	1962
08-22-203-046-1053	1717	CRYSTAL	LN	602	MOUNT PROSPECT	60056	R4*	1962
08-22-203-046-1022	1717	CRYSTAL	LN	307	MOUNT PROSPECT	60056	R4*	1962
08-22-203-044-0000	1707	FOREST COVE	DR	301	MOUNT PROSPECT	60056	R4*	1964
08-22-203-044-0000	1723	FOREST COVE	DR	306	MOUNT PROSPECT	60056	R4*	1964
08-22-203-044-0000	1723	FOREST COVE	DR	206	MOUNT PROSPECT	60056	R4*	1964
08-22-203-044-0000	1714	FOREST COVE	DR	308	MOUNT PROSPECT	60056	R4*	1964
08-22-203-044-0000	1715	FOREST COVE	DR	101	MOUNT PROSPECT	60056	R4*	1964
08-22-203-044-0000	1707	FOREST COVE	DR	302	MOUNT PROSPECT	60056	R4*	1964
08-22-203-044-0000	1707	FOREST COVE	DR	303	MOUNT PROSPECT	60056	R4*	1964
08-22-203-044-0000	1712	FOREST COVE	DR	203	MOUNT PROSPECT	60056	R4*	1964
08-22-203-044-0000	1700	FOREST COVE	DR	304	MOUNT PROSPECT	60056	R4*	1964
08-22-203-044-0000	1720	FOREST COVE	DR	212	MOUNT PROSPECT	60056	R4*	1964
08-22-203-044-0000	1720	FOREST COVE	DR	309	MOUNT PROSPECT	60056	R4*	1964
08-22-203-044-0000	1707	FOREST COVE	DR	103	MOUNT PROSPECT	60056	R4*	1964
08-22-203-044-0000	1708	FOREST COVE	DR	101	MOUNT PROSPECT	60056	R4*	1964
08-22-203-044-0000	1708	FOREST COVE	DR	102	MOUNT PROSPECT	60056	R4*	1964
08-22-203-044-0000	1703	FOREST COVE	DR	207	MOUNT PROSPECT	60056	R4*	1964
08-22-203-044-0000	1700	FOREST COVE	DR	104	MOUNT PROSPECT	60056	R4*	1964
08-22-203-044-0000	1700	FOREST COVE	DR	201	MOUNT PROSPECT	60056	R4*	1964
08-22-203-044-0000	1700	FOREST COVE	DR	202	MOUNT PROSPECT	60056	R4*	1964
08-22-203-044-0000	1713	FOREST COVE	DR	206	MOUNT PROSPECT	60056	R4*	1964
08-22-203-044-0000	1713	FOREST COVE	DR	207	MOUNT PROSPECT	60056	R4*	1964
08-22-203-044-0000	1713	FOREST COVE	DR	208	MOUNT PROSPECT	60056	R4*	1964
08-22-203-044-0000	1717	FOREST COVE	DR	108	MOUNT PROSPECT	60056	R4*	1964
08-22-203-044-0000	1710	FOREST COVE	DR	207	MOUNT PROSPECT	60056	R4*	1964
08-22-203-044-0000	1710	FOREST COVE	DR	208	MOUNT PROSPECT	60056	R4*	1964
08-22-203-044-0000	1710	FOREST COVE	DR	305	MOUNT PROSPECT	60056	R4*	1964
08-22-203-044-0000	1716	FOREST COVE	DR	201	MOUNT PROSPECT	60056	R4*	1964
08-22-203-044-0000	1705	FOREST COVE	DR	301	MOUNT PROSPECT	60056	R4*	1964
08-22-203-044-0000	1705	FOREST COVE	DR	103	MOUNT PROSPECT	60056	R4*	1964
08-22-203-044-0000	1705	FOREST COVE	DR	104	MOUNT PROSPECT	60056	R4*	1964
08-22-203-044-0000	1717	FOREST COVE	DR	107	MOUNT PROSPECT	60056	R4*	1964
08-22-203-044-0000	1703	FOREST COVE	DR	205	MOUNT PROSPECT	60056	R4*	1964
08-22-203-044-0000	1701	FOREST COVE	DR	102	MOUNT PROSPECT	60056	R4*	1964
08-22-203-044-0000	1701	FOREST COVE	DR	103	MOUNT PROSPECT	60056	R4*	1964
08-22-203-044-0000	1710	FOREST COVE	DR	306	MOUNT PROSPECT	60056	R4*	1964
08-22-203-044-0000	1712	FOREST COVE	DR	302	MOUNT PROSPECT	60056	R4*	1964
08-22-203-044-0000	1707	FOREST COVE	DR	102	MOUNT PROSPECT	60056	R4*	1964
08-22-203-044-0000	1707	FOREST COVE	DR	201	MOUNT PROSPECT	60056	R4*	1964
08-22-203-044-0000	1729	FOREST COVE	DR	307	MOUNT PROSPECT	60056	R4*	1964
08-22-203-044-0000	1717	FOREST COVE	DR	305	MOUNT PROSPECT	60056	R4*	1964
08-22-203-044-0000	1715	FOREST COVE	DR	301	MOUNT PROSPECT	60056	R4*	1964
08-22-203-044-0000	1716	FOREST COVE	DR	301	MOUNT PROSPECT	60056	R4*	1964
08-22-203-044-0000	1716	FOREST COVE	DR	302	MOUNT PROSPECT	60056	R4*	1964
08-22-203-044-0000	1716	FOREST COVE	DR	303	MOUNT PROSPECT	60056	R4*	1964
08-22-203-044-0000	1718	FOREST COVE	DR	308	MOUNT PROSPECT	60056	R4*	1964
08-22-203-044-0000	1704	FOREST COVE	DR	309	MOUNT PROSPECT	60056	R4*	1964
08-22-203-044-0000	1703	FOREST COVE	DR	305	MOUNT PROSPECT	60056	R4*	1964
08-22-203-044-0000	1703	FOREST COVE	DR	306	MOUNT PROSPECT	60056	R4*	1964
08-22-203-044-0000	1701	FOREST COVE	DR	201	MOUNT PROSPECT	60056	R4*	1964
08-22-203-044-0000	1712	FOREST COVE	DR	202	MOUNT PROSPECT	60056	R4*	1964
08-22-203-044-0000	1723	FOREST COVE	DR	305	MOUNT PROSPECT	60056	R4*	1964
08-22-203-044-0000	1705	FOREST COVE	DR	302	MOUNT PROSPECT	60056	R4*	1964
08-22-203-044-0000	1725	FOREST COVE	DR	102	MOUNT PROSPECT	60056	R4*	1964

08-22-203-044-0000	1714	FOREST COVE	DR	207	MOUNT PROSPECT	60056	R4*	1964
08-22-203-044-0000	1714	FOREST COVE	DR	208	MOUNT PROSPECT	60056	R4*	1964
08-22-203-044-0000	1715	FOREST COVE	DR	302	MOUNT PROSPECT	60056	R4*	1964
08-22-203-044-0000	1707	FOREST COVE	DR	202	MOUNT PROSPECT	60056	R4*	1964
08-22-203-044-0000	1702	FOREST COVE	DR	308	MOUNT PROSPECT	60056	R4*	1964
08-22-203-044-0000	1703	FOREST COVE	DR	206	MOUNT PROSPECT	60056	R4*	1964
08-22-203-044-0000	1705	FOREST COVE	DR	101	MOUNT PROSPECT	60056	R4*	1964
08-22-203-044-0000	1717	FOREST COVE	DR	308	MOUNT PROSPECT	60056	R4*	1964
08-22-203-044-0000	1718	FOREST COVE	DR	105	MOUNT PROSPECT	60056	R4*	1964
08-22-203-044-0000	1718	FOREST COVE	DR	106	MOUNT PROSPECT	60056	R4*	1964
08-22-203-044-0000	1705	FOREST COVE	DR	102	MOUNT PROSPECT	60056	R4*	1964
08-22-203-044-0000	1719	FOREST COVE	DR	302	MOUNT PROSPECT	60056	R4*	1964
08-22-203-044-0000	1719	FOREST COVE	DR	303	MOUNT PROSPECT	60056	R4*	1964
08-22-203-044-0000	1729	FOREST COVE	DR	207	MOUNT PROSPECT	60056	R4*	1964
08-22-203-044-0000	1729	FOREST COVE	DR	208	MOUNT PROSPECT	60056	R4*	1964
08-22-203-044-0000	1703	FOREST COVE	DR	308	MOUNT PROSPECT	60056	R4*	1964
08-22-203-044-0000	1704	FOREST COVE	DR	109	MOUNT PROSPECT	60056	R4*	1964
08-22-203-044-0000	1704	FOREST COVE	DR	110	MOUNT PROSPECT	60056	R4*	1964
08-22-203-044-0000	1702	FOREST COVE	DR	307	MOUNT PROSPECT	60056	R4*	1964
08-22-203-044-0000	1704	FOREST COVE	DR	312	MOUNT PROSPECT	60056	R4*	1964
08-22-203-044-0000	1700	FOREST COVE	DR	203	MOUNT PROSPECT	60056	R4*	1964
08-22-203-044-0000	1700	FOREST COVE	DR	204	MOUNT PROSPECT	60056	R4*	1964
08-22-203-044-0000	1723	FOREST COVE	DR	205	MOUNT PROSPECT	60056	R4*	1964
08-22-203-044-0000	1705	FOREST COVE	DR	201	MOUNT PROSPECT	60056	R4*	1964
08-22-203-044-0000	1718	FOREST COVE	DR	205	MOUNT PROSPECT	60056	R4*	1964
08-22-203-044-0000	1729	FOREST COVE	DR	106	MOUNT PROSPECT	60056	R4*	1964
08-22-203-044-0000	1720	FOREST COVE	DR	310	MOUNT PROSPECT	60056	R4*	1964
08-22-203-044-0000	1727	FOREST COVE	DR	102	MOUNT PROSPECT	60056	R4*	1964
08-22-203-044-0000	1700	FOREST COVE	DR	103	MOUNT PROSPECT	60056	R4*	1964
08-22-203-044-0000	1703	FOREST COVE	DR	105	MOUNT PROSPECT	60056	R4*	1964
08-22-203-044-0000	1716	FOREST COVE	DR	203	MOUNT PROSPECT	60056	R4*	1964
08-22-203-044-0000	1725	FOREST COVE	DR	103	MOUNT PROSPECT	60056	R4*	1964
08-22-203-044-0000	1703	FOREST COVE	DR	307	MOUNT PROSPECT	60056	R4*	1964
08-22-203-044-0000	1704	FOREST COVE	DR	112	MOUNT PROSPECT	60056	R4*	1964
08-22-203-044-0000	1705	FOREST COVE	DR	204	MOUNT PROSPECT	60056	R4*	1964
08-22-203-044-0000	1708	FOREST COVE	DR	201	MOUNT PROSPECT	60056	R4*	1964
08-22-203-044-0000	1708	FOREST COVE	DR	202	MOUNT PROSPECT	60056	R4*	1964
08-22-203-044-0000	1708	FOREST COVE	DR	203	MOUNT PROSPECT	60056	R4*	1964
08-22-203-044-0000	1715	FOREST COVE	DR	202	MOUNT PROSPECT	60056	R4*	1964
08-22-203-044-0000	1702	FOREST COVE	DR	207	MOUNT PROSPECT	60056	R4*	1964
08-22-203-044-0000	1729	FOREST COVE	DR	305	MOUNT PROSPECT	60056	R4*	1964
08-22-203-044-0000	1723	FOREST COVE	DR	207	MOUNT PROSPECT	60056	R4*	1964
08-22-203-044-0000	1712	FOREST COVE	DR	304	MOUNT PROSPECT	60056	R4*	1964
08-22-203-044-0000	1713	FOREST COVE	DR	105	MOUNT PROSPECT	60056	R4*	1964
08-22-203-044-0000	1729	FOREST COVE	DR	107	MOUNT PROSPECT	60056	R4*	1964
08-22-203-044-0000	1729	FOREST COVE	DR	108	MOUNT PROSPECT	60056	R4*	1964
08-22-203-044-0000	1713	FOREST COVE	DR	305	MOUNT PROSPECT	60056	R4*	1964
08-22-203-044-0000	1702	FOREST COVE	DR	107	MOUNT PROSPECT	60056	R4*	1964
08-22-203-044-0000	1712	FOREST COVE	DR	204	MOUNT PROSPECT	60056	R4*	1964
08-22-203-044-0000	1712	FOREST COVE	DR	301	MOUNT PROSPECT	60056	R4*	1964
08-22-203-044-0000	1702	FOREST COVE	DR	306	MOUNT PROSPECT	60056	R4*	1964
08-22-203-044-0000	1721	FOREST COVE	DR	310	MOUNT PROSPECT	60056	R4*	1964
08-22-203-044-0000	1712	FOREST COVE	DR	104	MOUNT PROSPECT	60056	R4*	1964
08-22-203-044-0000	1712	FOREST COVE	DR	201	MOUNT PROSPECT	60056	R4*	1964
08-22-203-044-0000	1716	FOREST COVE	DR	103	MOUNT PROSPECT	60056	R4*	1964
08-22-203-044-0000	1716	FOREST COVE	DR	104	MOUNT PROSPECT	60056	R4*	1964
08-22-203-044-0000	1702	FOREST COVE	DR	205	MOUNT PROSPECT	60056	R4*	1964
08-22-203-044-0000	1702	FOREST COVE	DR	206	MOUNT PROSPECT	60056	R4*	1964
08-22-203-044-0000	1725	FOREST COVE	DR	201	MOUNT PROSPECT	60056	R4*	1964
08-22-203-044-0000	1723	FOREST COVE	DR	108	MOUNT PROSPECT	60056	R4*	1964
08-22-203-044-0000	1707	FOREST COVE	DR	203	MOUNT PROSPECT	60056	R4*	1964
08-22-203-044-0000	1719	FOREST COVE	DR	103	MOUNT PROSPECT	60056	R4*	1964

08-22-203-044-0000	1719	FOREST COVE	DR	104	MOUNT PROSPECT	60056	R4*	1964
08-22-203-044-0000	1715	FOREST COVE	DR	303	MOUNT PROSPECT	60056	R4*	1964
08-22-203-044-0000	1715	FOREST COVE	DR	304	MOUNT PROSPECT	60056	R4*	1964
08-22-203-044-0000	1716	FOREST COVE	DR	101	MOUNT PROSPECT	60056	R4*	1964
08-22-203-044-0000	1708	FOREST COVE	DR	204	MOUNT PROSPECT	60056	R4*	1964
08-22-203-044-0000	1708	FOREST COVE	DR	301	MOUNT PROSPECT	60056	R4*	1964
08-22-203-044-0000	1715	FOREST COVE	DR	204	MOUNT PROSPECT	60056	R4*	1964
08-22-203-044-0000	1723	FOREST COVE	DR	106	MOUNT PROSPECT	60056	R4*	1964
08-22-203-044-0000	1709	FOREST COVE	DR	208	MOUNT PROSPECT	60056	R4*	1964
08-22-203-044-0000	1709	FOREST COVE	DR	305	MOUNT PROSPECT	60056	R4*	1964
08-22-203-044-0000	1725	FOREST COVE	DR	203	MOUNT PROSPECT	60056	R4*	1964
08-22-203-044-0000	1725	FOREST COVE	DR	104	MOUNT PROSPECT	60056	R4*	1964
08-22-203-044-0000	1717	FOREST COVE	DR	306	MOUNT PROSPECT	60056	R4*	1964
08-22-203-044-0000	1717	FOREST COVE	DR	307	MOUNT PROSPECT	60056	R4*	1964
08-22-203-044-0000	1725	FOREST COVE	DR	101	MOUNT PROSPECT	60056	R4*	1964
08-22-203-044-0000	1719	FOREST COVE	DR	304	MOUNT PROSPECT	60056	R4*	1964
08-22-203-044-0000	1720	FOREST COVE	DR	109	MOUNT PROSPECT	60056	R4*	1964
08-22-203-044-0000	1720	FOREST COVE	DR	110	MOUNT PROSPECT	60056	R4*	1964
08-22-203-044-0000	1718	FOREST COVE	DR	208	MOUNT PROSPECT	60056	R4*	1964
08-22-203-044-0000	1718	FOREST COVE	DR	305	MOUNT PROSPECT	60056	R4*	1964
08-22-203-044-0000	1701	FOREST COVE	DR	304	MOUNT PROSPECT	60056	R4*	1964
08-22-203-044-0000	1702	FOREST COVE	DR	105	MOUNT PROSPECT	60056	R4*	1964
08-22-203-044-0000	1716	FOREST COVE	DR	204	MOUNT PROSPECT	60056	R4*	1964
08-22-203-044-0000	1723	FOREST COVE	DR	107	MOUNT PROSPECT	60056	R4*	1964
08-22-203-044-0000	1707	FOREST COVE	DR	104	MOUNT PROSPECT	60056	R4*	1964
08-22-203-044-0000	1703	FOREST COVE	DR	208	MOUNT PROSPECT	60056	R4*	1964
08-22-203-044-0000	1711	FOREST COVE	DR	111	MOUNT PROSPECT	60056	R4*	1964
08-22-203-044-0000	1711	FOREST COVE	DR	112	MOUNT PROSPECT	60056	R4*	1964
08-22-203-044-0000	1711	FOREST COVE	DR	209	MOUNT PROSPECT	60056	R4*	1964
08-22-203-044-0000	1704	FOREST COVE	DR	111	MOUNT PROSPECT	60056	R4*	1964
08-22-203-044-0000	1712	FOREST COVE	DR	102	MOUNT PROSPECT	60056	R4*	1964
08-22-203-044-0000	1712	FOREST COVE	DR	103	MOUNT PROSPECT	60056	R4*	1964
08-22-203-044-0000	1703	FOREST COVE	DR	106	MOUNT PROSPECT	60056	R4*	1964
08-22-203-044-0000	1703	FOREST COVE	DR	107	MOUNT PROSPECT	60056	R4*	1964
08-22-203-044-0000	1703	FOREST COVE	DR	108	MOUNT PROSPECT	60056	R4*	1964
08-22-203-044-0000	1715	FOREST COVE	DR	102	MOUNT PROSPECT	60056	R4*	1964
08-22-203-044-0000	1714	FOREST COVE	DR	306	MOUNT PROSPECT	60056	R4*	1964
08-22-203-044-0000	1715	FOREST COVE	DR	201	MOUNT PROSPECT	60056	R4*	1964
08-22-203-044-0000	1714	FOREST COVE	DR	305	MOUNT PROSPECT	60056	R4*	1964
08-22-203-044-0000	1707	FOREST COVE	DR	304	MOUNT PROSPECT	60056	R4*	1964
08-22-203-044-0000	1729	FOREST COVE	DR	306	MOUNT PROSPECT	60056	R4*	1964
08-22-203-044-0000	1721	FOREST COVE	DR	209	MOUNT PROSPECT	60056	R4*	1964
08-22-203-044-0000	1717	FOREST COVE	DR	208	MOUNT PROSPECT	60056	R4*	1964
08-22-203-044-0000	1708	FOREST COVE	DR	303	MOUNT PROSPECT	60056	R4*	1964
08-22-203-044-0000	1709	FOREST COVE	DR	207	MOUNT PROSPECT	60056	R4*	1964
08-22-203-044-0000	1709	FOREST COVE	DR	306	MOUNT PROSPECT	60056	R4*	1964
08-22-203-044-0000	1721	FOREST COVE	DR	210	MOUNT PROSPECT	60056	R4*	1964
08-22-203-044-0000	1714	FOREST COVE	DR	307	MOUNT PROSPECT	60056	R4*	1964
08-22-203-044-0000	1707	FOREST COVE	DR	101	MOUNT PROSPECT	60056	R4*	1964
08-22-203-044-0000	1725	FOREST COVE	DR	204	MOUNT PROSPECT	60056	R4*	1964
08-22-203-044-0000	1725	FOREST COVE	DR	301	MOUNT PROSPECT	60056	R4*	1964
08-22-203-044-0000	1725	FOREST COVE	DR	302	MOUNT PROSPECT	60056	R4*	1964
08-22-203-044-0000	1710	FOREST COVE	DR	307	MOUNT PROSPECT	60056	R4*	1964
08-22-203-044-0000	1710	FOREST COVE	DR	308	MOUNT PROSPECT	60056	R4*	1964
08-22-203-044-0000	1714	FOREST COVE	DR	105	MOUNT PROSPECT	60056	R4*	1964
08-22-203-044-0000	1714	FOREST COVE	DR	106	MOUNT PROSPECT	60056	R4*	1964
08-22-203-044-0000	1701	FOREST COVE	DR	101	MOUNT PROSPECT	60056	R4*	1964
08-22-203-044-0000	1711	FOREST COVE	DR	109	MOUNT PROSPECT	60056	R4*	1964
08-22-203-044-0000	1711	FOREST COVE	DR	110	MOUNT PROSPECT	60056	R4*	1964
08-22-203-044-0000	1727	FOREST COVE	DR	103	MOUNT PROSPECT	60056	R4*	1964
08-22-203-044-0000	1727	FOREST COVE	DR	104	MOUNT PROSPECT	60056	R4*	1964
08-22-203-044-0000	1729	FOREST COVE	DR	206	MOUNT PROSPECT	60056	R4*	1964

08-22-203-044-0000	1718	FOREST COVE	DR	306	MOUNT PROSPECT	60056	R4*	1964
08-22-203-044-0000	1718	FOREST COVE	DR	307	MOUNT PROSPECT	60056	R4*	1964
08-22-203-044-0000	1719	FOREST COVE	DR	201	MOUNT PROSPECT	60056	R4*	1964
08-22-203-044-0000	1718	FOREST COVE	DR	207	MOUNT PROSPECT	60056	R4*	1964
08-22-203-044-0000	1715	FOREST COVE	DR	203	MOUNT PROSPECT	60056	R4*	1964
08-22-203-044-0000	1721	FOREST COVE	DR	112	MOUNT PROSPECT	60056	R4*	1964
08-22-203-044-0000	1719	FOREST COVE	DR	204	MOUNT PROSPECT	60056	R4*	1964
08-22-203-044-0000	1719	FOREST COVE	DR	301	MOUNT PROSPECT	60056	R4*	1964
08-22-203-044-0000	1700	FOREST COVE	DR	102	MOUNT PROSPECT	60056	R4*	1964
08-22-203-044-0000	1702	FOREST COVE	DR	208	MOUNT PROSPECT	60056	R4*	1964
08-22-203-044-0000	1702	FOREST COVE	DR	305	MOUNT PROSPECT	60056	R4*	1964
08-22-203-044-0000	1701	FOREST COVE	DR	202	MOUNT PROSPECT	60056	R4*	1964
08-22-203-044-0000	1719	FOREST COVE	DR	203	MOUNT PROSPECT	60056	R4*	1964
08-22-203-044-0000	1711	FOREST COVE	DR	311	MOUNT PROSPECT	60056	R4*	1964
08-22-203-044-0000	1711	FOREST COVE	DR	312	MOUNT PROSPECT	60056	R4*	1964
08-22-203-044-0000	1704	FOREST COVE	DR	209	MOUNT PROSPECT	60056	R4*	1964
08-22-203-044-0000	1704	FOREST COVE	DR	210	MOUNT PROSPECT	60056	R4*	1964
08-22-203-044-0000	1704	FOREST COVE	DR	211	MOUNT PROSPECT	60056	R4*	1964
08-22-203-044-0000	1723	FOREST COVE	DR	208	MOUNT PROSPECT	60056	R4*	1964
08-22-203-044-0000	1711	FOREST COVE	DR	210	MOUNT PROSPECT	60056	R4*	1964
08-22-203-044-0000	1704	FOREST COVE	DR	310	MOUNT PROSPECT	60056	R4*	1964
08-22-203-044-0000	1704	FOREST COVE	DR	311	MOUNT PROSPECT	60056	R4*	1964
08-22-203-044-0000	1723	FOREST COVE	DR	307	MOUNT PROSPECT	60056	R4*	1964
08-22-203-044-0000	1723	FOREST COVE	DR	308	MOUNT PROSPECT	60056	R4*	1964
08-22-203-044-0000	1716	FOREST COVE	DR	202	MOUNT PROSPECT	60056	R4*	1964
08-22-203-044-0000	1717	FOREST COVE	DR	207	MOUNT PROSPECT	60056	R4*	1964
08-22-203-044-0000	1711	FOREST COVE	DR	211	MOUNT PROSPECT	60056	R4*	1964
08-22-203-044-0000	1705	FOREST COVE	DR	303	MOUNT PROSPECT	60056	R4*	1964
08-22-203-044-0000	1705	FOREST COVE	DR	304	MOUNT PROSPECT	60056	R4*	1964
08-22-203-044-0000	1718	FOREST COVE	DR	108	MOUNT PROSPECT	60056	R4*	1964
08-22-203-044-0000	1713	FOREST COVE	DR	108	MOUNT PROSPECT	60056	R4*	1964
08-22-203-044-0000	1713	FOREST COVE	DR	205	MOUNT PROSPECT	60056	R4*	1964
08-22-203-044-0000	1715	FOREST COVE	DR	104	MOUNT PROSPECT	60056	R4*	1964
08-22-203-044-0000	1712	FOREST COVE	DR	303	MOUNT PROSPECT	60056	R4*	1964
08-22-203-044-0000	1721	FOREST COVE	DR	212	MOUNT PROSPECT	60056	R4*	1964
08-22-203-044-0000	1704	FOREST COVE	DR	212	MOUNT PROSPECT	60056	R4*	1964
08-22-203-044-0000	1701	FOREST COVE	DR	203	MOUNT PROSPECT	60056	R4*	1964
08-22-203-044-0000	1709	FOREST COVE	DR	307	MOUNT PROSPECT	60056	R4*	1964
08-22-203-044-0000	1709	FOREST COVE	DR	308	MOUNT PROSPECT	60056	R4*	1964
08-22-203-044-0000	1725	FOREST COVE	DR	304	MOUNT PROSPECT	60056	R4*	1964
08-22-203-044-0000	1727	FOREST COVE	DR	101	MOUNT PROSPECT	60056	R4*	1964
08-22-203-044-0000	1710	FOREST COVE	DR	107	MOUNT PROSPECT	60056	R4*	1964
08-22-203-044-0000	1710	FOREST COVE	DR	108	MOUNT PROSPECT	60056	R4*	1964
08-22-203-044-0000	1710	FOREST COVE	DR	105	MOUNT PROSPECT	60056	R4*	1964
08-22-203-044-0000	1713	FOREST COVE	DR	106	MOUNT PROSPECT	60056	R4*	1964
08-22-203-044-0000	1720	FOREST COVE	DR	311	MOUNT PROSPECT	60056	R4*	1964
08-22-203-044-0000	1720	FOREST COVE	DR	312	MOUNT PROSPECT	60056	R4*	1964
08-22-203-044-0000	1721	FOREST COVE	DR	109	MOUNT PROSPECT	60056	R4*	1964
08-22-203-044-0000	1721	FOREST COVE	DR	110	MOUNT PROSPECT	60056	R4*	1964
08-22-203-044-0000	1721	FOREST COVE	DR	111	MOUNT PROSPECT	60056	R4*	1964
08-22-203-044-0000	1721	FOREST COVE	DR	309	MOUNT PROSPECT	60056	R4*	1964
08-22-203-044-0000	1711	FOREST COVE	DR	212	MOUNT PROSPECT	60056	R4*	1964
08-22-203-044-0000	1718	FOREST COVE	DR	206	MOUNT PROSPECT	60056	R4*	1964
08-22-203-044-0000	1711	FOREST COVE	DR	310	MOUNT PROSPECT	60056	R4*	1964
08-22-203-044-0000	1716	FOREST COVE	DR	304	MOUNT PROSPECT	60056	R4*	1964
08-22-203-044-0000	1705	FOREST COVE	DR	202	MOUNT PROSPECT	60056	R4*	1964
08-22-203-044-0000	1715	FOREST COVE	DR	103	MOUNT PROSPECT	60056	R4*	1964
08-22-203-044-0000	1714	FOREST COVE	DR	107	MOUNT PROSPECT	60056	R4*	1964
08-22-203-044-0000	1714	FOREST COVE	DR	108	MOUNT PROSPECT	60056	R4*	1964
08-22-203-044-0000	1714	FOREST COVE	DR	205	MOUNT PROSPECT	60056	R4*	1964
08-22-203-044-0000	1714	FOREST COVE	DR	206	MOUNT PROSPECT	60056	R4*	1964
08-22-203-044-0000	1727	FOREST COVE	DR	304	MOUNT PROSPECT	60056	R4*	1964

08-22-203-044-0000	1708	FOREST COVE	DR	104	MOUNT PROSPECT	60056	R4*	1964
08-22-203-044-0000	1711	FOREST COVE	DR	309	MOUNT PROSPECT	60056	R4*	1964
08-22-203-044-0000	1720	FOREST COVE	DR	111	MOUNT PROSPECT	60056	R4*	1964
08-22-203-044-0000	1720	FOREST COVE	DR	112	MOUNT PROSPECT	60056	R4*	1964
08-22-203-044-0000	1720	FOREST COVE	DR	209	MOUNT PROSPECT	60056	R4*	1964
08-22-203-044-0000	1720	FOREST COVE	DR	210	MOUNT PROSPECT	60056	R4*	1964
08-22-203-044-0000	1701	FOREST COVE	DR	302	MOUNT PROSPECT	60056	R4*	1964
08-22-203-044-0000	1702	FOREST COVE	DR	108	MOUNT PROSPECT	60056	R4*	1964
08-22-203-044-0000	1705	FOREST COVE	DR	203	MOUNT PROSPECT	60056	R4*	1964
08-22-203-044-0000	1713	FOREST COVE	DR	107	MOUNT PROSPECT	60056	R4*	1964
08-22-203-044-0000	1700	FOREST COVE	DR	101	MOUNT PROSPECT	60056	R4*	1964
08-22-203-044-0000	1702	FOREST COVE	DR	106	MOUNT PROSPECT	60056	R4*	1964
08-22-203-044-0000	1701	FOREST COVE	DR	104	MOUNT PROSPECT	60056	R4*	1964
08-22-203-044-0000	1701	FOREST COVE	DR	204	MOUNT PROSPECT	60056	R4*	1964
08-22-203-044-0000	1708	FOREST COVE	DR	302	MOUNT PROSPECT	60056	R4*	1964
08-22-203-044-0000	1720	FOREST COVE	DR	211	MOUNT PROSPECT	60056	R4*	1964
08-22-203-044-0000	1706	FOREST COVE	DR		MOUNT PROSPECT	60056	R4*	1964
08-22-203-044-0000	1719	FOREST COVE	DR	102	MOUNT PROSPECT	60056	R4*	1964
08-22-203-044-0000	1710	FOREST COVE	DR	106	MOUNT PROSPECT	60056	R4*	1964
08-22-203-044-0000	1712	FOREST COVE	DR	101	MOUNT PROSPECT	60056	R4*	1964
08-22-203-044-0000	1701	FOREST COVE	DR	301	MOUNT PROSPECT	60056	R4*	1964
08-22-203-044-0000	1707	FOREST COVE	DR	204	MOUNT PROSPECT	60056	R4*	1964
08-22-203-044-0000	1717	FOREST COVE	DR	205	MOUNT PROSPECT	60056	R4*	1964
08-22-203-044-0000	1717	FOREST COVE	DR	206	MOUNT PROSPECT	60056	R4*	1964
08-22-203-044-0000	1727	FOREST COVE	DR	202	MOUNT PROSPECT	60056	R4*	1964
08-22-203-044-0000	1727	FOREST COVE	DR	203	MOUNT PROSPECT	60056	R4*	1964
08-22-203-044-0000	1727	FOREST COVE	DR	204	MOUNT PROSPECT	60056	R4*	1964
08-22-203-044-0000	1719	FOREST COVE	DR	101	MOUNT PROSPECT	60056	R4*	1964
08-22-203-044-0000	1713	FOREST COVE	DR	306	MOUNT PROSPECT	60056	R4*	1964
08-22-203-044-0000	1713	FOREST COVE	DR	307	MOUNT PROSPECT	60056	R4*	1964
08-22-203-044-0000	1713	FOREST COVE	DR	308	MOUNT PROSPECT	60056	R4*	1964
08-22-203-044-0000	1709	FOREST COVE	DR	205	MOUNT PROSPECT	60056	R4*	1964
08-22-203-044-0000	1709	FOREST COVE	DR	206	MOUNT PROSPECT	60056	R4*	1964
08-22-203-044-0000	1708	FOREST COVE	DR	304	MOUNT PROSPECT	60056	R4*	1964
08-22-203-044-0000	1709	FOREST COVE	DR	105	MOUNT PROSPECT	60056	R4*	1964
08-22-203-044-0000	1709	FOREST COVE	DR	106	MOUNT PROSPECT	60056	R4*	1964
08-22-203-044-0000	1709	FOREST COVE	DR	107	MOUNT PROSPECT	60056	R4*	1964
08-22-203-044-0000	1709	FOREST COVE	DR	108	MOUNT PROSPECT	60056	R4*	1964
08-22-203-044-0000	1718	FOREST COVE	DR	107	MOUNT PROSPECT	60056	R4*	1964
08-22-203-044-0000	1721	FOREST COVE	DR	211	MOUNT PROSPECT	60056	R4*	1964
08-22-203-044-0000	1719	FOREST COVE	DR	202	MOUNT PROSPECT	60056	R4*	1964
08-22-203-044-0000	1727	FOREST COVE	DR	201	MOUNT PROSPECT	60056	R4*	1964
08-22-203-044-0000	1727	FOREST COVE	DR	302	MOUNT PROSPECT	60056	R4*	1964
08-22-203-044-0000	1727	FOREST COVE	DR	303	MOUNT PROSPECT	60056	R4*	1964
08-22-203-044-0000	1727	FOREST COVE	DR	301	MOUNT PROSPECT	60056	R4*	1964
08-22-203-044-0000	1710	FOREST COVE	DR	206	MOUNT PROSPECT	60056	R4*	1964
08-22-203-044-0000	1701	FOREST COVE	DR	303	MOUNT PROSPECT	60056	R4*	1964
08-22-203-044-0000	1729	FOREST COVE	DR	205	MOUNT PROSPECT	60056	R4*	1964
08-22-203-044-0000	1716	FOREST COVE	DR	102	MOUNT PROSPECT	60056	R4*	1964
08-22-203-044-0000	1729	FOREST COVE	DR	105	MOUNT PROSPECT	60056	R4*	1964
08-22-203-044-0000	1700	FOREST COVE	DR	303	MOUNT PROSPECT	60056	R4*	1964
08-22-203-044-0000	1708	FOREST COVE	DR	103	MOUNT PROSPECT	60056	R4*	1964
08-22-203-044-0000	1717	FOREST COVE	DR	105	MOUNT PROSPECT	60056	R4*	1964
08-22-203-044-0000	1717	FOREST COVE	DR	106	MOUNT PROSPECT	60056	R4*	1964
08-22-203-044-0000	1710	FOREST COVE	DR	205	MOUNT PROSPECT	60056	R4*	1964
08-22-203-044-0000	1700	FOREST COVE	DR	301	MOUNT PROSPECT	60056	R4*	1964
08-22-203-044-0000	1700	FOREST COVE	DR	302	MOUNT PROSPECT	60056	R4*	1964
08-22-203-044-0000	1721	FOREST COVE	DR	311	MOUNT PROSPECT	60056	R4*	1964
08-22-203-044-0000	1721	FOREST COVE	DR	312	MOUNT PROSPECT	60056	R4*	1964
08-22-203-044-0000	1723	FOREST COVE	DR	105	MOUNT PROSPECT	60056	R4*	1964
08-22-203-044-0000	1727	FOREST COVE	DR		MOUNT PROSPECT	60056	R4*	1964
08-22-203-044-0000	1729	FOREST COVE	DR	308	MOUNT PROSPECT	60056	R4*	1964

08-22-203-044-0000	1701		FOREST COVE	DR		MOUNT PROSPECT	60056	R4*	1964
08-22-203-044-0000	1725		FOREST COVE	DR	202	MOUNT PROSPECT	60056	R4*	1964
08-22-203-044-0000	1725		FOREST COVE	DR	303	MOUNT PROSPECT	60056	R4*	1964
08-22-203-071-1050	1789	W	ALGONQUIN	RD	1B	MOUNT PROSPECT	60056	R4*	1963
08-22-203-071-1105	1795	W	ALGONQUIN	RD	2A	MOUNT PROSPECT	60056	R4*	1963
08-22-203-071-1088	1771	W	ALGONQUIN	RD	2B	MOUNT PROSPECT	60056	R4*	1963
08-22-203-071-1089	1771	W	ALGONQUIN	RD	3A	MOUNT PROSPECT	60056	R4*	1963
08-22-203-071-1045	1787	W	ALGONQUIN	RD	2A	MOUNT PROSPECT	60056	R4*	1963
08-22-203-071-1106	1795	W	ALGONQUIN	RD	2B	MOUNT PROSPECT	60056	R4*	1963
08-22-203-071-1107	1795	W	ALGONQUIN	RD	3A	MOUNT PROSPECT	60056	R4*	1963
08-22-203-071-1086	1771	W	ALGONQUIN	RD	1B	MOUNT PROSPECT	60056	R4*	1963
08-22-203-071-1087	1771	W	ALGONQUIN	RD	2A	MOUNT PROSPECT	60056	R4*	1963
08-22-203-071-1032	1783	W	ALGONQUIN	RD	1B	MOUNT PROSPECT	60056	R4*	1963
08-22-203-071-1038	1785	W	ALGONQUIN	RD	1B	MOUNT PROSPECT	60056	R4*	1963
08-22-203-071-1039	1785	W	ALGONQUIN	RD	2A	MOUNT PROSPECT	60056	R4*	1963
08-22-203-071-1046	1787	W	ALGONQUIN	RD	2B	MOUNT PROSPECT	60056	R4*	1963
08-22-203-071-1074	1767	W	ALGONQUIN	RD	1B	MOUNT PROSPECT	60056	R4*	1963
08-22-203-071-1103	1795	W	ALGONQUIN	RD	1A	MOUNT PROSPECT	60056	R4*	1963
08-22-203-071-1104	1795	W	ALGONQUIN	RD	1B	MOUNT PROSPECT	60056	R4*	1963
08-22-203-071-1085	1771	W	ALGONQUIN	RD	1A	MOUNT PROSPECT	60056	R4*	1963
08-22-203-071-1072	1765	W	ALGONQUIN	RD	3B	MOUNT PROSPECT	60056	R4*	1963
08-22-203-071-1073	1767	W	ALGONQUIN	RD	1A	MOUNT PROSPECT	60056	R4*	1963
08-22-203-071-1067	1765	W	ALGONQUIN	RD	1A	MOUNT PROSPECT	60056	R4*	1963
08-22-203-071-1011	1773	W	ALGONQUIN	RD	3A	MOUNT PROSPECT	60056	R4*	1963
08-22-203-071-1012	1773	W	ALGONQUIN	RD	3B	MOUNT PROSPECT	60056	R4*	1963
08-22-203-071-1001	1775	W	ALGONQUIN	RD	1A	MOUNT PROSPECT	60056	R4*	1963
08-22-203-071-1002	1775	W	ALGONQUIN	RD	1B	MOUNT PROSPECT	60056	R4*	1963
08-22-203-071-1003	1775	W	ALGONQUIN	RD	2A	MOUNT PROSPECT	60056	R4*	1963
08-22-203-071-1041	1785	W	ALGONQUIN	RD	3A	MOUNT PROSPECT	60056	R4*	1963
08-22-203-071-1042	1785	W	ALGONQUIN	RD	3B	MOUNT PROSPECT	60056	R4*	1963
08-22-203-071-1043	1787	W	ALGONQUIN	RD	1A	MOUNT PROSPECT	60056	R4*	1963
08-22-203-071-1044	1787	W	ALGONQUIN	RD	1B	MOUNT PROSPECT	60056	R4*	1963
08-22-203-071-1095	1791	W	ALGONQUIN	RD	3A	MOUNT PROSPECT	60056	R4*	1963
08-22-203-071-1096	1791	W	ALGONQUIN	RD	3B	MOUNT PROSPECT	60056	R4*	1963
08-22-203-071-1047	1787	W	ALGONQUIN	RD	3A	MOUNT PROSPECT	60056	R4*	1963
08-22-203-071-1079	1769	W	ALGONQUIN	RD	1A	MOUNT PROSPECT	60056	R4*	1963
08-22-203-071-1014	1779	W	ALGONQUIN	RD	1B	MOUNT PROSPECT	60056	R4*	1963
08-22-203-071-1015	1779	W	ALGONQUIN	RD	2A	MOUNT PROSPECT	60056	R4*	1963
08-22-203-071-1016	1779	W	ALGONQUIN	RD	2B	MOUNT PROSPECT	60056	R4*	1963
08-22-203-071-1054	1789	W	ALGONQUIN	RD	3B	MOUNT PROSPECT	60056	R4*	1963
08-22-203-071-1091	1791	W	ALGONQUIN	RD	1A	MOUNT PROSPECT	60056	R4*	1963
08-22-203-071-1080	1769	W	ALGONQUIN	RD	1B	MOUNT PROSPECT	60056	R4*	1963
08-22-203-071-1081	1769	W	ALGONQUIN	RD	2A	MOUNT PROSPECT	60056	R4*	1963
08-22-203-071-1098	1793	W	ALGONQUIN	RD	1B	MOUNT PROSPECT	60056	R4*	1963
08-22-203-071-1101	1793	W	ALGONQUIN	RD	3A	MOUNT PROSPECT	60056	R4*	1963
08-22-203-071-1102	1793	W	ALGONQUIN	RD	3B	MOUNT PROSPECT	60056	R4*	1963
08-22-203-071-1048	1787	W	ALGONQUIN	RD	3B	MOUNT PROSPECT	60056	R4*	1963
08-22-203-071-1066	1763	W	ALGONQUIN	RD	3B	MOUNT PROSPECT	60056	R4*	1963
08-22-203-071-1004	1775	W	ALGONQUIN	RD	2B	MOUNT PROSPECT	60056	R4*	1963
08-22-203-071-1005	1775	W	ALGONQUIN	RD	3A	MOUNT PROSPECT	60056	R4*	1963
08-22-203-071-1024	1777	W	ALGONQUIN	RD	3B	MOUNT PROSPECT	60056	R4*	1963
08-22-203-071-1013	1779	W	ALGONQUIN	RD	1A	MOUNT PROSPECT	60056	R4*	1963
08-22-203-071-1064	1763	W	ALGONQUIN	RD	2B	MOUNT PROSPECT	60056	R4*	1963
08-22-203-071-1065	1763	W	ALGONQUIN	RD	3A	MOUNT PROSPECT	60056	R4*	1963
08-22-203-071-1082	1769	W	ALGONQUIN	RD	2B	MOUNT PROSPECT	60056	R4*	1963
08-22-203-071-1083	1769	W	ALGONQUIN	RD	3A	MOUNT PROSPECT	60056	R4*	1963
08-22-203-071-1084	1769	W	ALGONQUIN	RD	3B	MOUNT PROSPECT	60056	R4*	1963
08-22-203-071-1052	1789	W	ALGONQUIN	RD	2B	MOUNT PROSPECT	60056	R4*	1963
08-22-203-071-1053	1789	W	ALGONQUIN	RD	3A	MOUNT PROSPECT	60056	R4*	1963
08-22-203-071-1040	1785	W	ALGONQUIN	RD	2B	MOUNT PROSPECT	60056	R4*	1963
08-22-203-071-1068	1765	W	ALGONQUIN	RD	1B	MOUNT PROSPECT	60056	R4*	1963
08-22-203-071-1058	1761	W	ALGONQUIN	RD	2B	MOUNT PROSPECT	60056	R4*	1963

08-22-203-071-1059	1761	W	ALGONQUIN	RD	3A	MOUNT PROSPECT	60056	R4*	1963
08-22-203-071-1060	1761	W	ALGONQUIN	RD	3B	MOUNT PROSPECT	60056	R4*	1963
08-22-203-071-1008	1773	W	ALGONQUIN	RD	1B	MOUNT PROSPECT	60056	R4*	1963
08-22-203-071-1009	1773	W	ALGONQUIN	RD	2A	MOUNT PROSPECT	60056	R4*	1963
08-22-203-071-1028	1781	W	ALGONQUIN	RD	2B	MOUNT PROSPECT	60056	R4*	1963
08-22-203-071-1030	1781	W	ALGONQUIN	RD	3B	MOUNT PROSPECT	60056	R4*	1963
08-22-203-071-1051	1789	W	ALGONQUIN	RD	2A	MOUNT PROSPECT	60056	R4*	1963
08-22-203-071-1090	1771	W	ALGONQUIN	RD	3B	MOUNT PROSPECT	60056	R4*	1963
08-22-203-071-1007	1773	W	ALGONQUIN	RD	1A	MOUNT PROSPECT	60056	R4*	1963
08-22-203-071-1075	1767	W	ALGONQUIN	RD	2A	MOUNT PROSPECT	60056	R4*	1963
08-22-203-071-1076	1767	W	ALGONQUIN	RD	2B	MOUNT PROSPECT	60056	R4*	1963
08-22-203-071-1077	1767	W	ALGONQUIN	RD	3A	MOUNT PROSPECT	60056	R4*	1963
08-22-203-071-1078	1767	W	ALGONQUIN	RD	3B	MOUNT PROSPECT	60056	R4*	1963
08-22-203-071-1017	1779	W	ALGONQUIN	RD	3A	MOUNT PROSPECT	60056	R4*	1963
08-22-203-071-1018	1779	W	ALGONQUIN	RD	3B	MOUNT PROSPECT	60056	R4*	1963
08-22-203-071-1025	1781	W	ALGONQUIN	RD	1A	MOUNT PROSPECT	60056	R4*	1963
08-22-203-071-1069	1765	W	ALGONQUIN	RD	2A	MOUNT PROSPECT	60056	R4*	1963
08-22-203-071-1010	1773	W	ALGONQUIN	RD	2B	MOUNT PROSPECT	60056	R4*	1963
08-22-203-071-1097	1793	W	ALGONQUIN	RD	1A	MOUNT PROSPECT	60056	R4*	1963
08-22-203-071-1108	1795	W	ALGONQUIN	RD	3B	MOUNT PROSPECT	60056	R4*	1963
08-22-203-071-1026	1781	W	ALGONQUIN	RD	1B	MOUNT PROSPECT	60056	R4*	1963
08-22-203-071-1027	1781	W	ALGONQUIN	RD	2A	MOUNT PROSPECT	60056	R4*	1963
08-22-203-071-1055	1761	W	ALGONQUIN	RD	1A	MOUNT PROSPECT	60056	R4*	1963
08-22-203-071-1061	1763	W	ALGONQUIN	RD	1A	MOUNT PROSPECT	60056	R4*	1963
08-22-203-071-1062	1763	W	ALGONQUIN	RD	1B	MOUNT PROSPECT	60056	R4*	1963
08-22-203-071-1063	1763	W	ALGONQUIN	RD	2A	MOUNT PROSPECT	60056	R4*	1963
08-22-203-071-1056	1761	W	ALGONQUIN	RD	1B	MOUNT PROSPECT	60056	R4*	1963
08-22-203-071-1057	1761	W	ALGONQUIN	RD	2A	MOUNT PROSPECT	60056	R4*	1963
08-22-203-071-1070	1765	W	ALGONQUIN	RD	2B	MOUNT PROSPECT	60056	R4*	1963
08-22-203-071-1071	1765	W	ALGONQUIN	RD	3A	MOUNT PROSPECT	60056	R4*	1963
08-22-203-071-1006	1775	W	ALGONQUIN	RD	3B	MOUNT PROSPECT	60056	R4*	1963
08-22-203-071-1019	1777	W	ALGONQUIN	RD	1A	MOUNT PROSPECT	60056	R4*	1963
08-22-203-071-1021	1777	W	ALGONQUIN	RD	2A	MOUNT PROSPECT	60056	R4*	1963
08-22-203-071-1022	1777	W	ALGONQUIN	RD	2B	MOUNT PROSPECT	60056	R4*	1963
08-22-203-071-1023	1777	W	ALGONQUIN	RD	3A	MOUNT PROSPECT	60056	R4*	1963
08-22-203-071-1092	1791	W	ALGONQUIN	RD	1B	MOUNT PROSPECT	60056	R4*	1963
08-22-203-071-1093	1791	W	ALGONQUIN	RD	2A	MOUNT PROSPECT	60056	R4*	1963
08-22-203-071-1094	1791	W	ALGONQUIN	RD	2B	MOUNT PROSPECT	60056	R4*	1963
08-22-203-071-1037	1785	W	ALGONQUIN	RD	1A	MOUNT PROSPECT	60056	R4*	1963
08-22-203-071-1034	1783	W	ALGONQUIN	RD	2B	MOUNT PROSPECT	60056	R4*	1963
08-22-203-071-1035	1783	W	ALGONQUIN	RD	3A	MOUNT PROSPECT	60056	R4*	1963
08-22-203-071-1036	1783	W	ALGONQUIN	RD	3B	MOUNT PROSPECT	60056	R4*	1963
08-22-203-071-1033	1783	W	ALGONQUIN	RD	2A	MOUNT PROSPECT	60056	R4*	1963
08-22-203-071-1099	1793	W	ALGONQUIN	RD	2A	MOUNT PROSPECT	60056	R4*	1963
08-22-203-071-1031	1783	W	ALGONQUIN	RD	1A	MOUNT PROSPECT	60056	R4*	1963
08-22-203-071-1020	1777	W	ALGONQUIN	RD	1B	MOUNT PROSPECT	60056	R4*	1963
08-22-203-071-1029	1781	W	ALGONQUIN	RD	3A	MOUNT PROSPECT	60056	R4*	1963
08-22-203-071-1100	1793	W	ALGONQUIN	RD	2B	MOUNT PROSPECT	60056	R4*	1963
08-22-203-048-1059	1727		CRYSTAL	LN	608	MOUNT PROSPECT	60056	R4*	1962
08-22-203-048-1060	1727		CRYSTAL	LN	609	MOUNT PROSPECT	60056	R4*	1962
08-22-203-048-1048	1727		CRYSTAL	LN	509	MOUNT PROSPECT	60056	R4*	1962
08-22-203-048-1049	1727		CRYSTAL	LN	510	MOUNT PROSPECT	60056	R4*	1962
08-22-203-048-1047	1727		CRYSTAL	LN	508	MOUNT PROSPECT	60056	R4*	1962
08-22-203-048-1050	1727		CRYSTAL	LN	511	MOUNT PROSPECT	60056	R4*	1962
08-22-203-048-1072	1727		CRYSTAL	LN	709	MOUNT PROSPECT	60056	R4*	1962
08-22-203-048-1073	1727		CRYSTAL	LN	710	MOUNT PROSPECT	60056	R4*	1962
08-22-203-048-1070	1727		CRYSTAL	LN	707	MOUNT PROSPECT	60056	R4*	1962
08-22-203-048-1071	1727		CRYSTAL	LN	708	MOUNT PROSPECT	60056	R4*	1962
08-22-203-048-1058	1727		CRYSTAL	LN	607	MOUNT PROSPECT	60056	R4*	1962
08-22-203-048-1031	1727		CRYSTAL	LN	404	MOUNT PROSPECT	60056	R4*	1962
08-22-203-048-1032	1727		CRYSTAL	LN	405	MOUNT PROSPECT	60056	R4*	1962
08-22-203-048-1053	1727		CRYSTAL	LN	602	MOUNT PROSPECT	60056	R4*	1962

08-22-203-048-1011	1727	CRYSTAL	LN	208	MOUNT PROSPECT	60056	R4*	1962
08-22-203-048-1018	1727	CRYSTAL	LN	303	MOUNT PROSPECT	60056	R4*	1962
08-22-203-048-1038	1727	CRYSTAL	LN	411	MOUNT PROSPECT	60056	R4*	1962
08-22-203-048-1039	1727	CRYSTAL	LN	412	MOUNT PROSPECT	60056	R4*	1962
08-22-203-048-1055	1727	CRYSTAL	LN	604	MOUNT PROSPECT	60056	R4*	1962
08-22-203-048-1056	1727	CRYSTAL	LN	605	MOUNT PROSPECT	60056	R4*	1962
08-22-203-048-1066	1727	CRYSTAL	LN	703	MOUNT PROSPECT	60056	R4*	1962
08-22-203-048-1067	1727	CRYSTAL	LN	704	MOUNT PROSPECT	60056	R4*	1962
08-22-203-048-1068	1727	CRYSTAL	LN	705	MOUNT PROSPECT	60056	R4*	1962
08-22-203-048-1021	1727	CRYSTAL	LN	306	MOUNT PROSPECT	60056	R4*	1962
08-22-203-048-1030	1727	CRYSTAL	LN	403	MOUNT PROSPECT	60056	R4*	1962
08-22-203-046-1012	1717	CRYSTAL	LN	209	MOUNT PROSPECT	60056	R4*	1962
08-22-203-046-1013	1717	CRYSTAL	LN	210	MOUNT PROSPECT	60056	R4*	1962
08-22-203-046-1014	1717	CRYSTAL	LN	211	MOUNT PROSPECT	60056	R4*	1962
08-22-203-046-1070	1717	CRYSTAL	LN	707	MOUNT PROSPECT	60056	R4*	1962
08-22-203-046-1056	1717	CRYSTAL	LN	605	MOUNT PROSPECT	60056	R4*	1962
08-22-203-046-1057	1717	CRYSTAL	LN	606	MOUNT PROSPECT	60056	R4*	1962
08-22-203-046-1058	1717	CRYSTAL	LN	607	MOUNT PROSPECT	60056	R4*	1962
08-22-203-046-1059	1717	CRYSTAL	LN	608	MOUNT PROSPECT	60056	R4*	1962
08-22-203-046-1060	1717	CRYSTAL	LN	609	MOUNT PROSPECT	60056	R4*	1962
08-22-203-046-1067	1717	CRYSTAL	LN	704	MOUNT PROSPECT	60056	R4*	1962
08-22-203-046-1055	1717	CRYSTAL	LN	604	MOUNT PROSPECT	60056	R4*	1962
08-22-203-046-1018	1717	CRYSTAL	LN	303	MOUNT PROSPECT	60056	R4*	1962
08-22-203-046-1068	1717	CRYSTAL	LN	705	MOUNT PROSPECT	60056	R4*	1962
08-22-203-046-1069	1717	CRYSTAL	LN	706	MOUNT PROSPECT	60056	R4*	1962
08-22-203-046-1054	1717	CRYSTAL	LN	603	MOUNT PROSPECT	60056	R4*	1962
08-22-203-046-1035	1717	CRYSTAL	LN	408	MOUNT PROSPECT	60056	R4*	1962
08-22-203-046-1072	1717	CRYSTAL	LN	709	MOUNT PROSPECT	60056	R4*	1962
08-22-203-046-1036	1717	CRYSTAL	LN	409	MOUNT PROSPECT	60056	R4*	1962
08-22-203-046-1031	1717	CRYSTAL	LN	404	MOUNT PROSPECT	60056	R4*	1962
08-22-203-046-0000	1717	CRYSTAL	LN		MOUNT PROSPECT	60056	R4*	1962
08-22-203-067-1004	1777	CRYSTAL	LN	201	MOUNT PROSPECT	60056	R4*	1962
08-22-203-067-1002	1777	CRYSTAL	LN	102	MOUNT PROSPECT	60056	R4*	1962
08-22-203-067-1032	1777	CRYSTAL	LN	405	MOUNT PROSPECT	60056	R4*	1962
08-22-203-067-1033	1777	CRYSTAL	LN	406	MOUNT PROSPECT	60056	R4*	1962
03-28-204-035-1160	1003	BUTTERNUT	LN	D	MOUNT PROSPECT	60056	R1*	1964
03-28-204-035-1174	1009	BUTTERNUT	LN	B	MOUNT PROSPECT	60056	R1*	1964
03-28-204-035-1175	1009	BUTTERNUT	LN	C	MOUNT PROSPECT	60056	R1*	1964
03-28-204-035-1176	1009	BUTTERNUT	LN	D	MOUNT PROSPECT	60056	R1*	1964
03-28-204-035-1210	1406	PLUM	CT	B	MOUNT PROSPECT	60056	R1*	1964
03-28-204-035-1276	1405	PLUM	CT	D	MOUNT PROSPECT	60056	R1*	1964
03-28-204-035-1335	803	PERSIMMON	LN	C	MOUNT PROSPECT	60056	R1*	1964
03-28-204-035-1336	803	PERSIMMON	LN	D	MOUNT PROSPECT	60056	R1*	1964
03-28-204-035-1247	1404	ORANGE	CT	C	MOUNT PROSPECT	60056	R1*	1964
03-28-204-035-1248	1404	ORANGE	CT	D	MOUNT PROSPECT	60056	R1*	1964
03-28-204-035-1205	1404	PLUM	CT	A	MOUNT PROSPECT	60056	R1*	1964
03-28-204-035-1214	901	BUTTERNUT	LN	B	MOUNT PROSPECT	60056	R1*	1964
03-28-204-035-1215	901	BUTTERNUT	LN	C	MOUNT PROSPECT	60056	R1*	1964
03-28-204-035-1042	904	PERSIMMON	LN	B	MOUNT PROSPECT	60056	R1*	1964
03-28-204-035-1033	908	PERSIMMON	LN	A	MOUNT PROSPECT	60056	R1*	1964
03-28-201-032-1020	1527	STONEGATE	MN		MOUNT PROSPECT	60056	R3*	1999
03-28-201-032-1004	1550	STONEGATE	MN		MOUNT PROSPECT	60056	R3*	1999
03-28-201-032-1003	1552	STONEGATE	MN		MOUNT PROSPECT	60056	R3*	1999
03-28-201-032-1002	1554	STONEGATE	MN		MOUNT PROSPECT	60056	R3*	1999
03-28-201-032-1001	1556	STONEGATE	MN		MOUNT PROSPECT	60056	R3*	1999
08-22-203-067-1053	1777	CRYSTAL	LN	602	MOUNT PROSPECT	60056	R4*	1962
08-22-203-067-1043	1777	CRYSTAL	LN	504	MOUNT PROSPECT	60056	R4*	1962
08-22-203-067-1052	1777	CRYSTAL	LN	601	MOUNT PROSPECT	60056	R4*	1962
08-22-203-067-1054	1777	CRYSTAL	LN	603	MOUNT PROSPECT	60056	R4*	1962
08-22-203-067-1018	1777	CRYSTAL	LN	303	MOUNT PROSPECT	60056	R4*	1962
08-22-203-067-1029	1777	CRYSTAL	LN	402	MOUNT PROSPECT	60056	R4*	1962
08-22-203-067-1001	1777	CRYSTAL	LN	101	MOUNT PROSPECT	60056	R4*	1962

08-22-203-067-1030	1777	CRYSTAL	LN	403	MOUNT PROSPECT	60056	R4*	1962
08-22-203-067-1031	1777	CRYSTAL	LN	404	MOUNT PROSPECT	60056	R4*	1962
08-22-203-067-1044	1777	CRYSTAL	LN	505	MOUNT PROSPECT	60056	R4*	1962
08-22-203-067-1035	1777	CRYSTAL	LN	408	MOUNT PROSPECT	60056	R4*	1962
08-22-203-067-1037	1777	CRYSTAL	LN	410	MOUNT PROSPECT	60056	R4*	1962
08-22-203-067-1038	1777	CRYSTAL	LN	411	MOUNT PROSPECT	60056	R4*	1962
08-22-203-067-1034	1777	CRYSTAL	LN	407	MOUNT PROSPECT	60056	R4*	1962
08-22-203-067-1040	1777	CRYSTAL	LN	501	MOUNT PROSPECT	60056	R4*	1962
08-22-203-067-1041	1777	CRYSTAL	LN	502	MOUNT PROSPECT	60056	R4*	1962
08-22-203-067-1011	1777	CRYSTAL	LN	208	MOUNT PROSPECT	60056	R4*	1962
08-22-203-067-1071	1777	CRYSTAL	LN	708	MOUNT PROSPECT	60056	R4*	1962
08-22-203-067-1072	1777	CRYSTAL	LN	709	MOUNT PROSPECT	60056	R4*	1962
08-22-203-067-1073	1777	CRYSTAL	LN	710	MOUNT PROSPECT	60056	R4*	1962
08-22-203-067-1060	1777	CRYSTAL	LN	609	MOUNT PROSPECT	60056	R4*	1962
08-22-203-067-1068	1777	CRYSTAL	LN	705	MOUNT PROSPECT	60056	R4*	1962
08-22-203-067-1069	1777	CRYSTAL	LN	706	MOUNT PROSPECT	60056	R4*	1962
08-22-203-067-1070	1777	CRYSTAL	LN	707	MOUNT PROSPECT	60056	R4*	1962
08-22-203-067-1006	1777	CRYSTAL	LN	203	MOUNT PROSPECT	60056	R4*	1962
08-22-203-067-1008	1777	CRYSTAL	LN	205	MOUNT PROSPECT	60056	R4*	1962
08-22-203-067-1013	1777	CRYSTAL	LN	210	MOUNT PROSPECT	60056	R4*	1962
08-22-203-067-1055	1777	CRYSTAL	LN	604	MOUNT PROSPECT	60056	R4*	1962
08-22-203-067-1047	1777	CRYSTAL	LN	508	MOUNT PROSPECT	60056	R4*	1962
08-22-203-067-1061	1777	CRYSTAL	LN	610	MOUNT PROSPECT	60056	R4*	1962
08-22-203-067-1063	1777	CRYSTAL	LN	612	MOUNT PROSPECT	60056	R4*	1962
08-22-203-067-1064	1777	CRYSTAL	LN	701	MOUNT PROSPECT	60056	R4*	1962
08-22-203-067-1074	1777	CRYSTAL	LN	711	MOUNT PROSPECT	60056	R4*	1962
08-22-203-067-1050	1777	CRYSTAL	LN	511	MOUNT PROSPECT	60056	R4*	1962
08-22-203-067-1051	1777	CRYSTAL	LN	512	MOUNT PROSPECT	60056	R4*	1962
08-22-203-067-1045	1777	CRYSTAL	LN	506	MOUNT PROSPECT	60056	R4*	1962
08-22-203-067-1046	1777	CRYSTAL	LN	507	MOUNT PROSPECT	60056	R4*	1962
08-22-203-067-1009	1777	CRYSTAL	LN	206	MOUNT PROSPECT	60056	R4*	1962
08-22-203-067-1010	1777	CRYSTAL	LN	207	MOUNT PROSPECT	60056	R4*	1962
08-22-203-067-1065	1777	CRYSTAL	LN	702	MOUNT PROSPECT	60056	R4*	1962
08-22-203-067-1066	1777	CRYSTAL	LN	703	MOUNT PROSPECT	60056	R4*	1962
08-22-203-067-1067	1777	CRYSTAL	LN	704	MOUNT PROSPECT	60056	R4*	1962
08-22-203-067-1048	1777	CRYSTAL	LN	509	MOUNT PROSPECT	60056	R4*	1962
08-22-203-067-1014	1777	CRYSTAL	LN	211	MOUNT PROSPECT	60056	R4*	1962
08-22-203-067-1015	1777	CRYSTAL	LN	212	MOUNT PROSPECT	60056	R4*	1962
08-22-203-067-1016	1777	CRYSTAL	LN	301	MOUNT PROSPECT	60056	R4*	1962
08-22-203-067-1049	1777	CRYSTAL	LN	510	MOUNT PROSPECT	60056	R4*	1962
08-22-203-067-1058	1777	CRYSTAL	LN	607	MOUNT PROSPECT	60056	R4*	1962
08-22-203-067-1039	1777	CRYSTAL	LN	412	MOUNT PROSPECT	60056	R4*	1962
08-22-203-067-1017	1777	CRYSTAL	LN	302	MOUNT PROSPECT	60056	R4*	1962
08-22-203-067-1056	1777	CRYSTAL	LN	605	MOUNT PROSPECT	60056	R4*	1962
08-22-203-067-1057	1777	CRYSTAL	LN	606	MOUNT PROSPECT	60056	R4*	1962
08-22-203-067-1059	1777	CRYSTAL	LN	608	MOUNT PROSPECT	60056	R4*	1962
08-22-203-067-1020	1777	CRYSTAL	LN	305	MOUNT PROSPECT	60056	R4*	1962
08-22-203-067-1025	1777	CRYSTAL	LN	310	MOUNT PROSPECT	60056	R4*	1962
08-22-203-067-1026	1777	CRYSTAL	LN	311	MOUNT PROSPECT	60056	R4*	1962
08-22-203-067-1027	1777	CRYSTAL	LN	312	MOUNT PROSPECT	60056	R4*	1962
08-22-203-067-1024	1777	CRYSTAL	LN	309	MOUNT PROSPECT	60056	R4*	1962
08-22-203-067-1028	1777	CRYSTAL	LN	401	MOUNT PROSPECT	60056	R4*	1962
08-22-203-067-1021	1777	CRYSTAL	LN	306	MOUNT PROSPECT	60056	R4*	1962
08-22-203-067-1022	1777	CRYSTAL	LN	307	MOUNT PROSPECT	60056	R4*	1962
08-22-203-067-1023	1777	CRYSTAL	LN	308	MOUNT PROSPECT	60056	R4*	1962
08-22-203-067-1019	1777	CRYSTAL	LN	304	MOUNT PROSPECT	60056	R4*	1962
08-22-203-067-0000	1777	CRYSTAL	LN		MOUNT PROSPECT	60056	R4*	1962
08-22-203-067-1042	1777	CRYSTAL	LN	503	MOUNT PROSPECT	60056	R4*	1962
08-22-203-067-1062	1777	CRYSTAL	LN	611	MOUNT PROSPECT	60056	R4*	1962
08-22-203-067-1075	1777	CRYSTAL	LN	712	MOUNT PROSPECT	60056	R4*	1962
08-22-203-067-1036	1777	CRYSTAL	LN	409	MOUNT PROSPECT	60056	R4*	1962
08-22-203-067-1003	1777	CRYSTAL	LN	103	MOUNT PROSPECT	60056	R4*	1962

08-22-203-067-1007	1777	CRYSTAL	LN	204	MOUNT PROSPECT	60056	R4*	1962
08-22-203-067-1012	1777	CRYSTAL	LN	209	MOUNT PROSPECT	60056	R4*	1962
08-22-203-064-1021	1747	CRYSTAL	LN	306	MOUNT PROSPECT	60056	R4*	1962
08-22-203-064-1049	1747	CRYSTAL	LN	510	MOUNT PROSPECT	60056	R4*	1962
08-22-203-064-1013	1747	CRYSTAL	LN	210	MOUNT PROSPECT	60056	R4*	1962
08-22-203-064-1024	1747	CRYSTAL	LN	309	MOUNT PROSPECT	60056	R4*	1962
08-22-203-064-1025	1747	CRYSTAL	LN	310	MOUNT PROSPECT	60056	R4*	1962
08-22-203-064-1026	1747	CRYSTAL	LN	311	MOUNT PROSPECT	60056	R4*	1962
08-22-203-064-1027	1747	CRYSTAL	LN	312	MOUNT PROSPECT	60056	R4*	1962
08-22-203-064-1038	1747	CRYSTAL	LN	411	MOUNT PROSPECT	60056	R4*	1962
08-22-203-064-1039	1747	CRYSTAL	LN	412	MOUNT PROSPECT	60056	R4*	1962
08-22-203-064-1040	1747	CRYSTAL	LN	501	MOUNT PROSPECT	60056	R4*	1962
08-22-203-064-1041	1747	CRYSTAL	LN	502	MOUNT PROSPECT	60056	R4*	1962
08-22-203-064-1012	1747	CRYSTAL	LN	209	MOUNT PROSPECT	60056	R4*	1962
08-22-203-064-1069	1747	CRYSTAL	LN	706	MOUNT PROSPECT	60056	R4*	1962
08-22-203-064-1071	1747	CRYSTAL	LN	708	MOUNT PROSPECT	60056	R4*	1962
08-22-203-064-1072	1747	CRYSTAL	LN	709	MOUNT PROSPECT	60056	R4*	1962
08-22-203-064-1073	1747	CRYSTAL	LN	710	MOUNT PROSPECT	60056	R4*	1962
08-22-203-064-1074	1747	CRYSTAL	LN	711	MOUNT PROSPECT	60056	R4*	1962
08-22-203-064-1075	1747	CRYSTAL	LN	712	MOUNT PROSPECT	60056	R4*	1962
08-22-203-064-1001	1747	CRYSTAL	LN	101	MOUNT PROSPECT	60056	R4*	1962
08-22-203-064-1002	1747	CRYSTAL	LN	102	MOUNT PROSPECT	60056	R4*	1962
08-22-203-064-1060	1747	CRYSTAL	LN	609	MOUNT PROSPECT	60056	R4*	1962
08-22-203-064-1062	1747	CRYSTAL	LN	611	MOUNT PROSPECT	60056	R4*	1962
08-22-203-064-1063	1747	CRYSTAL	LN	612	MOUNT PROSPECT	60056	R4*	1962
08-22-203-064-1064	1747	CRYSTAL	LN	701	MOUNT PROSPECT	60056	R4*	1962
08-22-203-064-1007	1747	CRYSTAL	LN	204	MOUNT PROSPECT	60056	R4*	1962
08-22-203-064-1008	1747	CRYSTAL	LN	205	MOUNT PROSPECT	60056	R4*	1962
08-22-203-064-1009	1747	CRYSTAL	LN	206	MOUNT PROSPECT	60056	R4*	1962
08-22-203-064-1022	1747	CRYSTAL	LN	307	MOUNT PROSPECT	60056	R4*	1962
08-22-203-064-1023	1747	CRYSTAL	LN	308	MOUNT PROSPECT	60056	R4*	1962
08-22-203-064-1015	1747	CRYSTAL	LN	212	MOUNT PROSPECT	60056	R4*	1962
08-22-203-064-1055	1747	CRYSTAL	LN	604	MOUNT PROSPECT	60056	R4*	1962
08-22-203-064-1056	1747	CRYSTAL	LN	605	MOUNT PROSPECT	60056	R4*	1962
08-22-203-064-1066	1747	CRYSTAL	LN	703	MOUNT PROSPECT	60056	R4*	1962
08-22-203-064-1067	1747	CRYSTAL	LN	704	MOUNT PROSPECT	60056	R4*	1962
08-22-203-064-1068	1747	CRYSTAL	LN	705	MOUNT PROSPECT	60056	R4*	1962
08-22-203-064-1010	1747	CRYSTAL	LN	207	MOUNT PROSPECT	60056	R4*	1962
08-22-203-064-1011	1747	CRYSTAL	LN	208	MOUNT PROSPECT	60056	R4*	1962
08-22-203-064-1042	1747	CRYSTAL	LN	503	MOUNT PROSPECT	60056	R4*	1962
08-22-203-064-1043	1747	CRYSTAL	LN	504	MOUNT PROSPECT	60056	R4*	1962
08-22-203-064-1019	1747	CRYSTAL	LN	304	MOUNT PROSPECT	60056	R4*	1962
08-22-203-064-1044	1747	CRYSTAL	LN	505	MOUNT PROSPECT	60056	R4*	1962
08-22-203-064-1045	1747	CRYSTAL	LN	506	MOUNT PROSPECT	60056	R4*	1962
08-22-203-064-1047	1747	CRYSTAL	LN	508	MOUNT PROSPECT	60056	R4*	1962
08-22-203-064-1057	1747	CRYSTAL	LN	606	MOUNT PROSPECT	60056	R4*	1962
08-22-203-064-1058	1747	CRYSTAL	LN	607	MOUNT PROSPECT	60056	R4*	1962
08-22-203-064-1017	1747	CRYSTAL	LN	302	MOUNT PROSPECT	60056	R4*	1962
08-22-203-064-1016	1747	CRYSTAL	LN	301	MOUNT PROSPECT	60056	R4*	1962
08-22-203-064-1003	1747	CRYSTAL	LN	103	MOUNT PROSPECT	60056	R4*	1962
08-22-203-064-1005	1747	CRYSTAL	LN	202	MOUNT PROSPECT	60056	R4*	1962
08-22-203-064-1059	1747	CRYSTAL	LN	608	MOUNT PROSPECT	60056	R4*	1962
08-22-203-064-1018	1747	CRYSTAL	LN	303	MOUNT PROSPECT	60056	R4*	1962
08-22-203-064-1065	1747	CRYSTAL	LN	702	MOUNT PROSPECT	60056	R4*	1962
08-22-203-064-1014	1747	CRYSTAL	LN	211	MOUNT PROSPECT	60056	R4*	1962
08-22-203-064-1048	1747	CRYSTAL	LN	509	MOUNT PROSPECT	60056	R4*	1962
08-22-203-064-1050	1747	CRYSTAL	LN	511	MOUNT PROSPECT	60056	R4*	1962
08-22-203-064-1051	1747	CRYSTAL	LN	512	MOUNT PROSPECT	60056	R4*	1962
08-22-203-064-1052	1747	CRYSTAL	LN	601	MOUNT PROSPECT	60056	R4*	1962
08-22-203-064-1053	1747	CRYSTAL	LN	602	MOUNT PROSPECT	60056	R4*	1962
08-22-203-064-1054	1747	CRYSTAL	LN	603	MOUNT PROSPECT	60056	R4*	1962
08-22-203-064-1006	1747	CRYSTAL	LN	203	MOUNT PROSPECT	60056	R4*	1962

08-22-203-064-1034	1747		CRYSTAL	LN		407	MOUNT PROSPECT	60056	R4*	1962
08-22-203-064-1030	1747		CRYSTAL	LN		403	MOUNT PROSPECT	60056	R4*	1962
08-22-203-064-1031	1747		CRYSTAL	LN		404	MOUNT PROSPECT	60056	R4*	1962
08-22-203-064-1032	1747		CRYSTAL	LN		405	MOUNT PROSPECT	60056	R4*	1962
08-22-203-064-1033	1747		CRYSTAL	LN		406	MOUNT PROSPECT	60056	R4*	1962
08-22-203-064-1028	1747		CRYSTAL	LN		401	MOUNT PROSPECT	60056	R4*	1962
08-22-203-064-1029	1747		CRYSTAL	LN		402	MOUNT PROSPECT	60056	R4*	1962
08-22-203-064-1035	1747		CRYSTAL	LN		408	MOUNT PROSPECT	60056	R4*	1962
08-22-203-064-1036	1747		CRYSTAL	LN		409	MOUNT PROSPECT	60056	R4*	1962
08-22-203-064-1037	1747		CRYSTAL	LN		410	MOUNT PROSPECT	60056	R4*	1962
08-22-203-064-1004	1747		CRYSTAL	LN		201	MOUNT PROSPECT	60056	R4*	1962
08-22-203-064-1046	1747		CRYSTAL	LN		507	MOUNT PROSPECT	60056	R4*	1962
08-22-203-064-1061	1747		CRYSTAL	LN		610	MOUNT PROSPECT	60056	R4*	1962
08-22-203-064-1070	1747		CRYSTAL	LN		707	MOUNT PROSPECT	60056	R4*	1962
08-22-203-064-0000	1747		CRYSTAL	LN			MOUNT PROSPECT	60056	R4*	1962
03-35-301-059-0000	1084		MT PROSPECT	PZ			MOUNT PROSPECT	60056	B3*	1958
03-35-301-056-0000	950	E	RAND	RD			MOUNT PROSPECT	60056	B3*	1958
03-28-204-035-1272	1407		PLUM	CT		D	MOUNT PROSPECT	60056	R1*	1964
03-28-204-035-1106	805		BUTTERNUT	LN		B	MOUNT PROSPECT	60056	R1*	1964
03-28-204-035-1008	1309		NUTMEG	CT		D	MOUNT PROSPECT	60056	R1*	1964
03-28-204-035-1001	1311		NUTMEG	CT		A	MOUNT PROSPECT	60056	R1*	1964
03-28-204-035-1071	1403		APRICOT	CT		C	MOUNT PROSPECT	60056	R1*	1964
03-28-204-035-1163	1005		BUTTERNUT	LN		C	MOUNT PROSPECT	60056	R1*	1964
03-28-204-035-1133	1406		CLOVE	CT		A	MOUNT PROSPECT	60056	R1*	1964
03-28-204-035-1154	1011		BUTTERNUT	LN		B	MOUNT PROSPECT	60056	R1*	1964
03-28-204-035-1134	1406		CLOVE	CT		B	MOUNT PROSPECT	60056	R1*	1964
03-28-204-035-1054	1402		APRICOT	CT		B	MOUNT PROSPECT	60056	R1*	1964
03-28-204-035-1055	1402		APRICOT	CT		C	MOUNT PROSPECT	60056	R1*	1964
03-28-204-035-1018	1302		NUTMEG	CT		B	MOUNT PROSPECT	60056	R1*	1964
03-28-204-035-1002	1311		NUTMEG	CT		B	MOUNT PROSPECT	60056	R1*	1964
03-28-204-035-1194	1006		BUTTERNUT	LN		B	MOUNT PROSPECT	60056	R1*	1964
03-28-204-035-1242	1402		ORANGE	CT		B	MOUNT PROSPECT	60056	R1*	1964
03-28-204-035-1218	903		BUTTERNUT	LN		B	MOUNT PROSPECT	60056	R1*	1964
03-28-204-035-1219	903		BUTTERNUT	LN		C	MOUNT PROSPECT	60056	R1*	1964
03-28-204-035-1220	903		BUTTERNUT	LN		D	MOUNT PROSPECT	60056	R1*	1964
03-28-204-035-1211	1406		PLUM	CT		C	MOUNT PROSPECT	60056	R1*	1964
03-28-204-035-1212	1406		PLUM	CT		D	MOUNT PROSPECT	60056	R1*	1964
03-28-204-035-1209	1406		PLUM	CT		A	MOUNT PROSPECT	60056	R1*	1964
03-28-204-035-1079	1301		NUTMEG	CT		C	MOUNT PROSPECT	60056	R1*	1964
03-28-204-035-1288	1404		APPLE	CT		D	MOUNT PROSPECT	60056	R1*	1964
03-28-204-035-1322	808		BUTTERNUT	LN		B	MOUNT PROSPECT	60056	R1*	1964
03-28-204-035-1080	1301		NUTMEG	CT		D	MOUNT PROSPECT	60056	R1*	1964
03-28-204-035-1291	1403		APPLE	CT		C	MOUNT PROSPECT	60056	R1*	1964
03-28-204-035-1292	1403		APPLE	CT		D	MOUNT PROSPECT	60056	R1*	1964
03-28-204-035-1191	1008		BUTTERNUT	LN		C	MOUNT PROSPECT	60056	R1*	1964
03-28-204-035-1072	1403		APRICOT	CT		D	MOUNT PROSPECT	60056	R1*	1964
03-28-204-035-1125	1403		CLOVE	CT		A	MOUNT PROSPECT	60056	R1*	1964
03-28-204-035-1243	1402		ORANGE	CT		C	MOUNT PROSPECT	60056	R1*	1964
03-28-204-035-1244	1402		ORANGE	CT		D	MOUNT PROSPECT	60056	R1*	1964
03-28-204-035-1279	1400		APPLE	CT		C	MOUNT PROSPECT	60056	R1*	1964
03-28-204-035-1280	1400		APPLE	CT		D	MOUNT PROSPECT	60056	R1*	1964
03-28-204-035-1037	906		PERSIMMON	LN		A	MOUNT PROSPECT	60056	R1*	1964
03-28-204-035-1110	820		BUTTERNUT	LN		B	MOUNT PROSPECT	60056	R1*	1964
03-28-204-035-1005	1309		NUTMEG	CT		A	MOUNT PROSPECT	60056	R1*	1964
03-28-204-035-1006	1309		NUTMEG	CT		B	MOUNT PROSPECT	60056	R1*	1964
03-28-204-035-1338	805		PERSIMMON	LN		B	MOUNT PROSPECT	60056	R1*	1964
03-28-204-035-1343	807		PERSIMMON	LN		C	MOUNT PROSPECT	60056	R1*	1964
03-28-204-035-1344	807		PERSIMMON	LN		D	MOUNT PROSPECT	60056	R1*	1964
03-28-204-035-1321	808		BUTTERNUT	LN		A	MOUNT PROSPECT	60056	R1*	1964
03-28-204-035-1051	1400		APRICOT	CT		C	MOUNT PROSPECT	60056	R1*	1964
03-28-204-035-1117	912		PERSIMMON	LN		A	MOUNT PROSPECT	60056	R1*	1964
03-28-204-035-1187	1004		BUTTERNUT	LN		C	MOUNT PROSPECT	60056	R1*	1964

03-28-204-035-1188	1004	BUTTERNUT	LN	D	MOUNT PROSPECT	60056	R1*	1964
03-28-204-035-1155	1011	BUTTERNUT	LN	C	MOUNT PROSPECT	60056	R1*	1964
03-28-204-035-1064	1406	APRICOT	CT	D	MOUNT PROSPECT	60056	R1*	1964
03-28-204-035-1196	1006	BUTTERNUT	LN	D	MOUNT PROSPECT	60056	R1*	1964
03-28-204-035-1169	1007	BUTTERNUT	LN	A	MOUNT PROSPECT	60056	R1*	1964
03-28-204-035-1153	1011	BUTTERNUT	LN	A	MOUNT PROSPECT	60056	R1*	1964
03-28-204-035-1192	1008	BUTTERNUT	LN	D	MOUNT PROSPECT	60056	R1*	1964
03-28-204-035-1127	1403	CLOVE	CT	C	MOUNT PROSPECT	60056	R1*	1964
03-28-204-035-1128	1403	CLOVE	CT	D	MOUNT PROSPECT	60056	R1*	1964
03-28-204-035-1233	1403	ORANGE	CT	A	MOUNT PROSPECT	60056	R1*	1964
03-28-204-035-1068	1405	APRICOT	CT	D	MOUNT PROSPECT	60056	R1*	1964
03-28-204-035-1078	1301	NUTMEG	CT	B	MOUNT PROSPECT	60056	R1*	1964
03-28-204-035-1003	1311	NUTMEG	CT	C	MOUNT PROSPECT	60056	R1*	1964
03-28-204-035-1004	1311	NUTMEG	CT	D	MOUNT PROSPECT	60056	R1*	1964
03-28-204-035-1056	1402	APRICOT	CT	D	MOUNT PROSPECT	60056	R1*	1964
03-28-204-035-1021	1304	NUTMEG	CT	A	MOUNT PROSPECT	60056	R1*	1964
03-28-204-035-1320	810	BUTTERNUT	LN	D	MOUNT PROSPECT	60056	R1*	1964
03-28-204-035-1119	912	PERSIMMON	LN	C	MOUNT PROSPECT	60056	R1*	1964
03-28-204-035-1301	1405	ORANGE	CT	A	MOUNT PROSPECT	60056	R1*	1964
03-28-204-035-1302	1405	ORANGE	CT	B	MOUNT PROSPECT	60056	R1*	1964
03-28-204-035-1038	906	PERSIMMON	LN	B	MOUNT PROSPECT	60056	R1*	1964
03-28-204-035-1039	906	PERSIMMON	LN	C	MOUNT PROSPECT	60056	R1*	1964
03-28-204-035-1048	902	PERSIMMON	LN	D	MOUNT PROSPECT	60056	R1*	1964
03-28-204-035-1234	1403	ORANGE	CT	B	MOUNT PROSPECT	60056	R1*	1964
03-28-204-035-1230	1402	PLUM	CT	B	MOUNT PROSPECT	60056	R1*	1964
03-28-204-035-1231	1402	PLUM	CT	C	MOUNT PROSPECT	60056	R1*	1964
03-28-204-035-1165	1001	BUTTERNUT	LN	A	MOUNT PROSPECT	60056	R1*	1964
03-28-204-035-1114	818	BUTTERNUT	LN	B	MOUNT PROSPECT	60056	R1*	1964
03-28-204-035-1115	818	BUTTERNUT	LN	C	MOUNT PROSPECT	60056	R1*	1964
03-28-204-035-1105	805	BUTTERNUT	LN	A	MOUNT PROSPECT	60056	R1*	1964
03-28-204-035-1085	802	BUTTERNUT	LN	A	MOUNT PROSPECT	60056	R1*	1964
03-28-204-035-1047	902	PERSIMMON	LN	C	MOUNT PROSPECT	60056	R1*	1964
03-28-204-035-1278	1400	APPLE	CT	B	MOUNT PROSPECT	60056	R1*	1964
03-28-204-035-1313	812	BUTTERNUT	LN	A	MOUNT PROSPECT	60056	R1*	1964
03-28-204-035-1271	1407	PLUM	CT	C	MOUNT PROSPECT	60056	R1*	1964
03-28-204-035-1012	1307	NUTMEG	CT	D	MOUNT PROSPECT	60056	R1*	1964
03-28-204-035-1203	1010	BUTTERNUT	LN	C	MOUNT PROSPECT	60056	R1*	1964
03-28-204-035-1164	1005	BUTTERNUT	LN	D	MOUNT PROSPECT	60056	R1*	1964
03-28-204-035-1193	1006	BUTTERNUT	LN	A	MOUNT PROSPECT	60056	R1*	1964
03-28-204-035-1178	1002	BUTTERNUT	LN	B	MOUNT PROSPECT	60056	R1*	1964
03-28-204-035-1161	1005	BUTTERNUT	LN	A	MOUNT PROSPECT	60056	R1*	1964
03-28-204-035-1162	1005	BUTTERNUT	LN	B	MOUNT PROSPECT	60056	R1*	1964
03-28-204-035-1010	1307	NUTMEG	CT	B	MOUNT PROSPECT	60056	R1*	1964
03-28-204-035-1227	1400	PLUM	CT	C	MOUNT PROSPECT	60056	R1*	1964
03-28-204-035-1296	1401	APPLE	CT	D	MOUNT PROSPECT	60056	R1*	1964
03-28-204-035-1145	1402	CLOVE	CT	A	MOUNT PROSPECT	60056	R1*	1964
03-28-204-035-1229	1402	PLUM	CT	A	MOUNT PROSPECT	60056	R1*	1964
03-28-204-035-1025	901	PERSIMMON	LN	A	MOUNT PROSPECT	60056	R1*	1964
03-28-204-035-1026	901	PERSIMMON	LN	B	MOUNT PROSPECT	60056	R1*	1964
03-28-204-035-1179	1002	BUTTERNUT	LN	C	MOUNT PROSPECT	60056	R1*	1964
03-28-204-035-1224	1406	ORANGE	CT	D	MOUNT PROSPECT	60056	R1*	1964
03-28-204-035-1027	901	PERSIMMON	LN	C	MOUNT PROSPECT	60056	R1*	1964
03-28-204-035-1028	901	PERSIMMON	LN	D	MOUNT PROSPECT	60056	R1*	1964
03-28-204-035-1299	1407	ORANGE	CT	C	MOUNT PROSPECT	60056	R1*	1964
03-28-204-035-1017	1302	NUTMEG	CT	A	MOUNT PROSPECT	60056	R1*	1964
03-28-204-035-1137	1408	CLOVE	CT	A	MOUNT PROSPECT	60056	R1*	1964
03-28-204-035-1189	1008	BUTTERNUT	LN	A	MOUNT PROSPECT	60056	R1*	1964
03-28-204-035-1190	1008	BUTTERNUT	LN	B	MOUNT PROSPECT	60056	R1*	1964
03-28-204-035-1062	1406	APRICOT	CT	B	MOUNT PROSPECT	60056	R1*	1964
03-28-204-035-1256	1410	PLUM	CT	D	MOUNT PROSPECT	60056	R1*	1964
03-28-204-035-1089	800	BUTTERNUT	LN	A	MOUNT PROSPECT	60056	R1*	1964
03-28-204-035-1090	800	BUTTERNUT	LN	B	MOUNT PROSPECT	60056	R1*	1964

03-28-204-035-1091	800	BUTTERNUT	LN	C	MOUNT PROSPECT	60056	R1*	1964
03-28-204-035-1007	1309	NUTMEG	CT	C	MOUNT PROSPECT	60056	R1*	1964
03-28-204-035-1070	1403	APRICOT	CT	B	MOUNT PROSPECT	60056	R1*	1964
03-28-204-035-1303	1405	ORANGE	CT	C	MOUNT PROSPECT	60056	R1*	1964
03-28-204-035-1304	1405	ORANGE	CT	D	MOUNT PROSPECT	60056	R1*	1964
03-28-204-035-1069	1403	APRICOT	CT	A	MOUNT PROSPECT	60056	R1*	1964
03-28-204-035-1166	1001	BUTTERNUT	LN	B	MOUNT PROSPECT	60056	R1*	1964
03-28-204-035-1204	1010	BUTTERNUT	LN	D	MOUNT PROSPECT	60056	R1*	1964
03-28-204-035-1317	810	BUTTERNUT	LN	A	MOUNT PROSPECT	60056	R1*	1964
03-28-204-035-1222	1406	ORANGE	CT	B	MOUNT PROSPECT	60056	R1*	1964
03-28-204-035-1223	1406	ORANGE	CT	C	MOUNT PROSPECT	60056	R1*	1964
03-28-204-035-1318	810	BUTTERNUT	LN	B	MOUNT PROSPECT	60056	R1*	1964
03-28-204-035-1216	901	BUTTERNUT	LN	D	MOUNT PROSPECT	60056	R1*	1964
03-28-204-035-1297	1407	ORANGE	CT	A	MOUNT PROSPECT	60056	R1*	1964
03-28-204-035-1140	1408	CLOVE	CT	D	MOUNT PROSPECT	60056	R1*	1964
03-28-204-035-1122	910	PERSIMMON	LN	B	MOUNT PROSPECT	60056	R1*	1964
03-28-204-035-1123	910	PERSIMMON	LN	C	MOUNT PROSPECT	60056	R1*	1964
03-28-204-035-1124	910	PERSIMMON	LN	D	MOUNT PROSPECT	60056	R1*	1964
03-28-204-035-1177	1002	BUTTERNUT	LN	A	MOUNT PROSPECT	60056	R1*	1964
03-28-204-035-1009	1307	NUTMEG	CT	A	MOUNT PROSPECT	60056	R1*	1964
03-28-204-035-1277	1400	APPLE	CT	A	MOUNT PROSPECT	60056	R1*	1964
03-28-204-035-1116	818	BUTTERNUT	LN	D	MOUNT PROSPECT	60056	R1*	1964
03-28-204-035-1109	820	BUTTERNUT	LN	A	MOUNT PROSPECT	60056	R1*	1964
03-28-204-035-1098	804	BUTTERNUT	LN	B	MOUNT PROSPECT	60056	R1*	1964
03-28-204-035-1099	804	BUTTERNUT	LN	C	MOUNT PROSPECT	60056	R1*	1964
03-28-204-035-1181	1000	BUTTERNUT	LN	B	MOUNT PROSPECT	60056	R1*	1964
03-28-204-035-1184	1000	BUTTERNUT	LN	C	MOUNT PROSPECT	60056	R1*	1964
03-28-204-035-1232	1402	PLUM	CT	D	MOUNT PROSPECT	60056	R1*	1964
03-28-204-035-1289	1403	APPLE	CT	A	MOUNT PROSPECT	60056	R1*	1964
03-28-204-035-1342	807	PERSIMMON	LN	B	MOUNT PROSPECT	60056	R1*	1964
03-28-204-035-1107	805	BUTTERNUT	LN	C	MOUNT PROSPECT	60056	R1*	1964
03-28-204-035-1108	805	BUTTERNUT	LN	D	MOUNT PROSPECT	60056	R1*	1964
03-28-204-035-1337	805	PERSIMMON	LN	A	MOUNT PROSPECT	60056	R1*	1964
03-28-204-035-1157	1003	BUTTERNUT	LN	A	MOUNT PROSPECT	60056	R1*	1964
03-28-204-035-1158	1003	BUTTERNUT	LN	B	MOUNT PROSPECT	60056	R1*	1964
03-28-204-035-1159	1003	BUTTERNUT	LN	C	MOUNT PROSPECT	60056	R1*	1964
03-28-204-035-1249	1408	PLUM	CT	A	MOUNT PROSPECT	60056	R1*	1964
03-28-204-035-1251	1408	PLUM	CT	C	MOUNT PROSPECT	60056	R1*	1964
03-28-204-035-1252	1408	PLUM	CT	D	MOUNT PROSPECT	60056	R1*	1964
03-28-204-035-1257	1409	PLUM	CT	A	MOUNT PROSPECT	60056	R1*	1964
03-28-204-035-1323	808	BUTTERNUT	LN	C	MOUNT PROSPECT	60056	R1*	1964
03-28-204-035-1053	1402	APRICOT	CT	A	MOUNT PROSPECT	60056	R1*	1964
03-28-204-035-1049	1400	APRICOT	CT	A	MOUNT PROSPECT	60056	R1*	1964
03-28-204-035-1050	1400	APRICOT	CT	B	MOUNT PROSPECT	60056	R1*	1964
03-28-204-035-1185	1004	BUTTERNUT	LN	A	MOUNT PROSPECT	60056	R1*	1964
03-28-204-035-1186	1004	BUTTERNUT	LN	B	MOUNT PROSPECT	60056	R1*	1964
03-28-204-035-1300	1407	ORANGE	CT	D	MOUNT PROSPECT	60056	R1*	1964
03-28-204-035-1269	1407	PLUM	CT	A	MOUNT PROSPECT	60056	R1*	1964
03-28-204-035-1270	1407	PLUM	CT	B	MOUNT PROSPECT	60056	R1*	1964
03-28-204-035-1235	1403	ORANGE	CT	C	MOUNT PROSPECT	60056	R1*	1964
03-28-204-035-1046	902	PERSIMMON	LN	B	MOUNT PROSPECT	60056	R1*	1964
03-28-204-035-1029	903	PERSIMMON	LN	A	MOUNT PROSPECT	60056	R1*	1964
03-28-204-035-1043	904	PERSIMMON	LN	C	MOUNT PROSPECT	60056	R1*	1964
03-28-204-035-1100	804	BUTTERNUT	LN	D	MOUNT PROSPECT	60056	R1*	1964
03-28-204-035-1167	1001	BUTTERNUT	LN	C	MOUNT PROSPECT	60056	R1*	1964
03-28-204-035-1290	1403	APPLE	CT	B	MOUNT PROSPECT	60056	R1*	1964
03-28-204-035-1063	1406	APRICOT	CT	C	MOUNT PROSPECT	60056	R1*	1964
03-28-204-035-1022	1304	NUTMEG	CT	B	MOUNT PROSPECT	60056	R1*	1964
03-28-204-035-1201	1010	BUTTERNUT	LN	A	MOUNT PROSPECT	60056	R1*	1964
03-28-204-035-1202	1010	BUTTERNUT	LN	B	MOUNT PROSPECT	60056	R1*	1964
03-28-204-035-1138	1408	CLOVE	CT	B	MOUNT PROSPECT	60056	R1*	1964
03-28-204-035-1040	906	PERSIMMON	LN	D	MOUNT PROSPECT	60056	R1*	1964

03-28-204-035-1168	1001	BUTTERNUT	LN	D	MOUNT PROSPECT	60056	R1*	1964
03-28-204-035-1141	1400	CLOVE	CT	A	MOUNT PROSPECT	60056	R1*	1964
03-28-204-035-1131	1401	CLOVE	CT	C	MOUNT PROSPECT	60056	R1*	1964
03-28-204-035-1132	1401	CLOVE	CT	D	MOUNT PROSPECT	60056	R1*	1964
03-28-204-035-1237	1401	ORANGE	CT	A	MOUNT PROSPECT	60056	R1*	1964
03-28-204-035-1238	1401	ORANGE	CT	B	MOUNT PROSPECT	60056	R1*	1964
03-28-204-035-1268	1401	PLUM	CT	D	MOUNT PROSPECT	60056	R1*	1964
03-28-204-035-1118	912	PERSIMMON	LN	B	MOUNT PROSPECT	60056	R1*	1964
03-28-204-035-1084	1401	APRICOT	CT	D	MOUNT PROSPECT	60056	R1*	1964
03-28-204-035-1146	1402	CLOVE	CT	B	MOUNT PROSPECT	60056	R1*	1964
03-28-204-035-1023	1304	NUTMEG	CT	C	MOUNT PROSPECT	60056	R1*	1964
03-28-204-035-1139	1408	CLOVE	CT	C	MOUNT PROSPECT	60056	R1*	1964
03-28-204-035-1298	1407	ORANGE	CT	B	MOUNT PROSPECT	60056	R1*	1964
03-28-204-035-1250	1408	PLUM	CT	B	MOUNT PROSPECT	60056	R1*	1964
03-28-204-035-1331	801	PERSIMMON	LN	C	MOUNT PROSPECT	60056	R1*	1964
03-28-204-035-1319	810	BUTTERNUT	LN	C	MOUNT PROSPECT	60056	R1*	1964
03-28-204-035-1183	1000	BUTTERNUT	LN	D	MOUNT PROSPECT	60056	R1*	1964
03-28-204-035-1170	1007	BUTTERNUT	LN	B	MOUNT PROSPECT	60056	R1*	1964
03-28-204-035-1171	1007	BUTTERNUT	LN	C	MOUNT PROSPECT	60056	R1*	1964
03-28-204-035-1172	1007	BUTTERNUT	LN	D	MOUNT PROSPECT	60056	R1*	1964
03-28-204-035-1024	1304	NUTMEG	CT	D	MOUNT PROSPECT	60056	R1*	1964
03-28-204-035-1013	1305	NUTMEG	CT	A	MOUNT PROSPECT	60056	R1*	1964
03-28-204-035-1180	1002	BUTTERNUT	LN	D	MOUNT PROSPECT	60056	R1*	1964
03-28-204-035-1264	1403	PLUM	CT	D	MOUNT PROSPECT	60056	R1*	1964
03-28-204-035-1285	1404	APPLE	CT	A	MOUNT PROSPECT	60056	R1*	1964
03-28-204-035-1293	1401	APPLE	CT	A	MOUNT PROSPECT	60056	R1*	1964
03-28-204-035-1294	1401	APPLE	CT	B	MOUNT PROSPECT	60056	R1*	1964
03-28-204-035-1295	1401	APPLE	CT	C	MOUNT PROSPECT	60056	R1*	1964
03-28-204-035-1341	807	PERSIMMON	LN	A	MOUNT PROSPECT	60056	R1*	1964
03-28-204-035-1324	808	BUTTERNUT	LN	D	MOUNT PROSPECT	60056	R1*	1964
03-28-204-035-1241	1402	ORANGE	CT	A	MOUNT PROSPECT	60056	R1*	1964
03-28-204-035-1305	816	BUTTERNUT	LN	A	MOUNT PROSPECT	60056	R1*	1964
03-28-204-035-1306	816	BUTTERNUT	LN	B	MOUNT PROSPECT	60056	R1*	1964
03-28-204-035-1307	816	BUTTERNUT	LN	C	MOUNT PROSPECT	60056	R1*	1964
03-28-204-035-1308	816	BUTTERNUT	LN	D	MOUNT PROSPECT	60056	R1*	1964
03-28-204-035-1045	902	PERSIMMON	LN	A	MOUNT PROSPECT	60056	R1*	1964
03-28-204-035-1011	1307	NUTMEG	CT	C	MOUNT PROSPECT	60056	R1*	1964
03-28-204-035-1255	1410	PLUM	CT	C	MOUNT PROSPECT	60056	R1*	1964
03-28-204-035-1309	814	BUTTERNUT	LN	A	MOUNT PROSPECT	60056	R1*	1964
03-28-204-035-1311	814	BUTTERNUT	LN	C	MOUNT PROSPECT	60056	R1*	1964
03-28-204-035-1312	814	BUTTERNUT	LN	D	MOUNT PROSPECT	60056	R1*	1964
03-28-204-035-1239	1401	ORANGE	CT	C	MOUNT PROSPECT	60056	R1*	1964
03-28-204-035-1240	1401	ORANGE	CT	D	MOUNT PROSPECT	60056	R1*	1964
03-28-204-035-1265	1401	PLUM	CT	A	MOUNT PROSPECT	60056	R1*	1964
03-28-204-035-1266	1401	PLUM	CT	B	MOUNT PROSPECT	60056	R1*	1964
03-28-204-035-1267	1401	PLUM	CT	C	MOUNT PROSPECT	60056	R1*	1964
03-28-204-035-1052	1400	APRICOT	CT	D	MOUNT PROSPECT	60056	R1*	1964
03-28-204-035-1096	806	BUTTERNUT	LN	D	MOUNT PROSPECT	60056	R1*	1964
03-28-204-035-1236	1403	ORANGE	CT	D	MOUNT PROSPECT	60056	R1*	1964
03-28-204-035-1261	1403	PLUM	CT	A	MOUNT PROSPECT	60056	R1*	1964
03-28-204-035-1262	1403	PLUM	CT	B	MOUNT PROSPECT	60056	R1*	1964
03-28-204-035-1263	1403	PLUM	CT	C	MOUNT PROSPECT	60056	R1*	1964
03-28-204-035-1281	1402	APPLE	CT	A	MOUNT PROSPECT	60056	R1*	1964
03-28-204-035-1282	1402	APPLE	CT	B	MOUNT PROSPECT	60056	R1*	1964
03-28-204-035-1283	1402	APPLE	CT	C	MOUNT PROSPECT	60056	R1*	1964
03-28-204-035-1284	1402	APPLE	CT	D	MOUNT PROSPECT	60056	R1*	1964
03-28-204-035-1147	1402	CLOVE	CT	C	MOUNT PROSPECT	60056	R1*	1964
03-28-204-035-1287	1404	APPLE	CT	C	MOUNT PROSPECT	60056	R1*	1964
03-28-204-035-1077	1301	NUTMEG	CT	A	MOUNT PROSPECT	60056	R1*	1964
03-28-204-035-1019	1302	NUTMEG	CT	C	MOUNT PROSPECT	60056	R1*	1964
03-28-204-035-1195	1006	BUTTERNUT	LN	C	MOUNT PROSPECT	60056	R1*	1964
03-28-204-035-1020	1302	NUTMEG	CT	D	MOUNT PROSPECT	60056	R1*	1964

03-28-204-035-1246	1404	ORANGE	CT	B	MOUNT PROSPECT	60056	R1*	1964
03-28-204-035-1094	806	BUTTERNUT	LN	B	MOUNT PROSPECT	60056	R1*	1964
03-28-204-035-1095	806	BUTTERNUT	LN	C	MOUNT PROSPECT	60056	R1*	1964
03-28-204-035-1113	818	BUTTERNUT	LN	A	MOUNT PROSPECT	60056	R1*	1964
03-28-204-035-1135	1406	CLOVE	CT	C	MOUNT PROSPECT	60056	R1*	1964
03-28-204-035-1136	1406	CLOVE	CT	D	MOUNT PROSPECT	60056	R1*	1964
03-28-204-035-1221	1406	ORANGE	CT	A	MOUNT PROSPECT	60056	R1*	1964
03-28-204-035-1151	1404	CLOVE	CT	C	MOUNT PROSPECT	60056	R1*	1964
03-28-204-035-1152	1404	CLOVE	CT	D	MOUNT PROSPECT	60056	R1*	1964
03-28-204-035-1245	1404	ORANGE	CT	A	MOUNT PROSPECT	60056	R1*	1964
03-28-204-035-1030	903	PERSIMMON	LN	B	MOUNT PROSPECT	60056	R1*	1964
03-28-204-035-1032	903	PERSIMMON	LN	D	MOUNT PROSPECT	60056	R1*	1964
03-28-204-035-1057	1404	APRICOT	CT	A	MOUNT PROSPECT	60056	R1*	1964
03-28-204-035-1059	1404	APRICOT	CT	C	MOUNT PROSPECT	60056	R1*	1964
03-28-204-035-1060	1404	APRICOT	CT	D	MOUNT PROSPECT	60056	R1*	1964
03-28-204-035-1149	1404	CLOVE	CT	A	MOUNT PROSPECT	60056	R1*	1964
03-28-204-035-1150	1404	CLOVE	CT	B	MOUNT PROSPECT	60056	R1*	1964
03-28-204-035-1173	1009	BUTTERNUT	LN	A	MOUNT PROSPECT	60056	R1*	1964
03-28-204-035-1076	1303	NUTMEG	CT	D	MOUNT PROSPECT	60056	R1*	1964
03-28-204-035-1014	1305	NUTMEG	CT	B	MOUNT PROSPECT	60056	R1*	1964
03-28-204-035-1015	1305	NUTMEG	CT	C	MOUNT PROSPECT	60056	R1*	1964
03-28-204-035-1016	1305	NUTMEG	CT	D	MOUNT PROSPECT	60056	R1*	1964
03-28-204-035-1142	1400	CLOVE	CT	B	MOUNT PROSPECT	60056	R1*	1964
03-28-204-035-1286	1404	APPLE	CT	B	MOUNT PROSPECT	60056	R1*	1964
03-28-204-035-1074	1303	NUTMEG	CT	B	MOUNT PROSPECT	60056	R1*	1964
03-28-204-035-1075	1303	NUTMEG	CT	C	MOUNT PROSPECT	60056	R1*	1964
03-28-204-035-1092	800	BUTTERNUT	LN	D	MOUNT PROSPECT	60056	R1*	1964
03-28-204-035-1329	801	PERSIMMON	LN	A	MOUNT PROSPECT	60056	R1*	1964
03-28-204-035-1330	801	PERSIMMON	LN	B	MOUNT PROSPECT	60056	R1*	1964
03-28-204-035-1332	801	PERSIMMON	LN	D	MOUNT PROSPECT	60056	R1*	1964
03-28-204-035-1034	908	PERSIMMON	LN	B	MOUNT PROSPECT	60056	R1*	1964
03-28-204-035-1041	904	PERSIMMON	LN	A	MOUNT PROSPECT	60056	R1*	1964
03-28-204-035-1206	1404	PLUM	CT	B	MOUNT PROSPECT	60056	R1*	1964
03-28-204-035-1207	1404	PLUM	CT	C	MOUNT PROSPECT	60056	R1*	1964
03-28-204-035-1208	1404	PLUM	CT	D	MOUNT PROSPECT	60056	R1*	1964
03-28-204-035-1065	1405	APRICOT	CT	A	MOUNT PROSPECT	60056	R1*	1964
03-28-204-035-1129	1401	CLOVE	CT	A	MOUNT PROSPECT	60056	R1*	1964
03-28-204-035-1130	1401	CLOVE	CT	B	MOUNT PROSPECT	60056	R1*	1964
03-28-204-035-1310	814	BUTTERNUT	LN	B	MOUNT PROSPECT	60056	R1*	1964
03-28-204-035-1217	903	BUTTERNUT	LN	A	MOUNT PROSPECT	60056	R1*	1964
03-28-204-035-1031	903	PERSIMMON	LN	C	MOUNT PROSPECT	60056	R1*	1964
03-28-204-035-1058	1404	APRICOT	CT	B	MOUNT PROSPECT	60056	R1*	1964
03-28-204-035-1061	1406	APRICOT	CT	A	MOUNT PROSPECT	60056	R1*	1964
03-28-204-035-1103	803	BUTTERNUT	LN	C	MOUNT PROSPECT	60056	R1*	1964
03-28-204-035-1104	803	BUTTERNUT	LN	D	MOUNT PROSPECT	60056	R1*	1964
03-28-204-035-1333	803	PERSIMMON	LN	A	MOUNT PROSPECT	60056	R1*	1964
03-28-204-035-1334	803	PERSIMMON	LN	B	MOUNT PROSPECT	60056	R1*	1964
03-28-204-035-1148	1402	CLOVE	CT	D	MOUNT PROSPECT	60056	R1*	1964
03-28-204-035-1126	1403	CLOVE	CT	B	MOUNT PROSPECT	60056	R1*	1964
03-28-204-035-1315	812	BUTTERNUT	LN	C	MOUNT PROSPECT	60056	R1*	1964
03-28-204-035-1316	812	BUTTERNUT	LN	D	MOUNT PROSPECT	60056	R1*	1964
03-28-204-035-1097	804	BUTTERNUT	LN	A	MOUNT PROSPECT	60056	R1*	1964
03-28-204-035-1066	1405	APRICOT	CT	B	MOUNT PROSPECT	60056	R1*	1964
03-28-204-035-1067	1405	APRICOT	CT	C	MOUNT PROSPECT	60056	R1*	1964
03-28-204-035-1273	1405	PLUM	CT	A	MOUNT PROSPECT	60056	R1*	1964
03-28-204-035-1274	1405	PLUM	CT	B	MOUNT PROSPECT	60056	R1*	1964
03-28-204-035-1275	1405	PLUM	CT	C	MOUNT PROSPECT	60056	R1*	1964
03-28-204-035-1044	904	PERSIMMON	LN	D	MOUNT PROSPECT	60056	R1*	1964
03-28-204-035-1339	805	PERSIMMON	LN	C	MOUNT PROSPECT	60056	R1*	1964
03-28-204-035-1340	805	PERSIMMON	LN	D	MOUNT PROSPECT	60056	R1*	1964
03-28-204-035-1093	806	BUTTERNUT	LN	A	MOUNT PROSPECT	60056	R1*	1964
03-28-204-035-1325	809	PERSIMMON	LN	A	MOUNT PROSPECT	60056	R1*	1964

03-28-204-035-1326	809		PERSIMMON	LN		B	MOUNT PROSPECT	60056	R1*	1964
03-28-204-035-1327	809		PERSIMMON	LN		C	MOUNT PROSPECT	60056	R1*	1964
03-28-204-035-1328	809		PERSIMMON	LN		D	MOUNT PROSPECT	60056	R1*	1964
03-28-204-035-1111	820		BUTTERNUT	LN		C	MOUNT PROSPECT	60056	R1*	1964
03-28-204-035-1112	820		BUTTERNUT	LN		D	MOUNT PROSPECT	60056	R1*	1964
03-28-204-035-1213	901		BUTTERNUT	LN		A	MOUNT PROSPECT	60056	R1*	1964
03-28-204-035-1035	908		PERSIMMON	LN		C	MOUNT PROSPECT	60056	R1*	1964
03-28-204-035-1036	908		PERSIMMON	LN		D	MOUNT PROSPECT	60056	R1*	1964
03-28-204-035-1121	910		PERSIMMON	LN		A	MOUNT PROSPECT	60056	R1*	1964
03-28-204-035-1120	912		PERSIMMON	LN		D	MOUNT PROSPECT	60056	R1*	1964
03-28-204-035-1081	1401		APRICOT	CT		A	MOUNT PROSPECT	60056	R1*	1964
03-28-204-035-1082	1401		APRICOT	CT		B	MOUNT PROSPECT	60056	R1*	1964
03-28-204-035-1083	1401		APRICOT	CT		C	MOUNT PROSPECT	60056	R1*	1964
03-28-204-035-1073	1303		NUTMEG	CT		A	MOUNT PROSPECT	60056	R1*	1964
03-28-204-035-1314	812		BUTTERNUT	LN		B	MOUNT PROSPECT	60056	R1*	1964
03-28-204-035-1198	1012		BUTTERNUT	LN		B	MOUNT PROSPECT	60056	R1*	1964
03-28-204-035-1156	1011		BUTTERNUT	LN		D	MOUNT PROSPECT	60056	R1*	1964
03-28-204-035-1087	802		BUTTERNUT	LN		C	MOUNT PROSPECT	60056	R1*	1964
03-28-204-035-1088	802		BUTTERNUT	LN		D	MOUNT PROSPECT	60056	R1*	1964
03-28-204-035-1101	803		BUTTERNUT	LN		A	MOUNT PROSPECT	60056	R1*	1964
03-28-204-035-1102	803		BUTTERNUT	LN		B	MOUNT PROSPECT	60056	R1*	1964
03-28-204-035-1197	1012		BUTTERNUT	LN		A	MOUNT PROSPECT	60056	R1*	1964
03-28-204-035-1199	1012		BUTTERNUT	LN		C	MOUNT PROSPECT	60056	R1*	1964
03-28-204-035-1253	1410		PLUM	CT		A	MOUNT PROSPECT	60056	R1*	1964
03-28-204-035-1254	1410		PLUM	CT		B	MOUNT PROSPECT	60056	R1*	1964
03-28-204-035-1086	802		BUTTERNUT	LN		B	MOUNT PROSPECT	60056	R1*	1964
03-28-204-035-1228	1400		PLUM	CT		D	MOUNT PROSPECT	60056	R1*	1964
03-28-204-035-1225	1400		PLUM	CT		A	MOUNT PROSPECT	60056	R1*	1964
03-28-204-035-1226	1400		PLUM	CT		B	MOUNT PROSPECT	60056	R1*	1964
03-28-204-035-1258	1409		PLUM	CT		B	MOUNT PROSPECT	60056	R1*	1964
03-28-204-035-1200	1012		BUTTERNUT	LN		D	MOUNT PROSPECT	60056	R1*	1964
03-28-204-035-1143	1400		CLOVE	CT		C	MOUNT PROSPECT	60056	R1*	1964
03-28-204-035-1259	1409		PLUM	CT		C	MOUNT PROSPECT	60056	R1*	1964
03-28-204-035-1260	1409		PLUM	CT		D	MOUNT PROSPECT	60056	R1*	1964
03-28-204-035-1144	1400		CLOVE	CT		D	MOUNT PROSPECT	60056	R1*	1964
03-28-204-035-????	801		BUTTERNUT	LN			MOUNT PROSPECT	60056	R1*	1964
03-28-201-028-0000	0						MOUNT PROSPECT	60056	B3	1999
03-28-201-032-1007	1504		STONEGATE	MN			MOUNT PROSPECT	60056	R3*	1999
03-28-201-032-1008	1506		STONEGATE	MN			MOUNT PROSPECT	60056	R3*	1999
03-28-201-032-1014	1509		STONEGATE	MN			MOUNT PROSPECT	60056	R3*	1999
03-28-201-032-1011	1501		STONEGATE	MN			MOUNT PROSPECT	60056	R3*	1999
03-28-201-032-1006	1502		STONEGATE	MN			MOUNT PROSPECT	60056	R3*	1999
03-28-201-032-1016	1515		STONEGATE	MN			MOUNT PROSPECT	60056	R3*	1999
03-28-201-032-1017	1519		STONEGATE	MN			MOUNT PROSPECT	60056	R3*	1999
03-28-201-032-1010	1522		STONEGATE	MN			MOUNT PROSPECT	60056	R3*	1999
03-28-201-032-1013	1507		STONEGATE	MN			MOUNT PROSPECT	60056	R3*	1999
03-28-201-032-1012	1503		STONEGATE	MN			MOUNT PROSPECT	60056	R3*	1999
03-28-201-032-1009	1524		STONEGATE	MN			MOUNT PROSPECT	60056	R3*	1999
03-28-201-032-1019	1525		STONEGATE	MN			MOUNT PROSPECT	60056	R3*	1999
03-28-201-032-1018	1521		STONEGATE	MN			MOUNT PROSPECT	60056	R3*	1999
03-28-201-032-1005	1500		STONEGATE	MN			MOUNT PROSPECT	60056	R3*	1999
03-27-100-008-0000	1504	N	ELMHURST	RD			MOUNT PROSPECT	60056	B3	1964
03-27-100-008-0000	1500	N	ELMHURST	RD			MOUNT PROSPECT	60056	B3	1964
03-27-100-008-0000	1518	N	ELMHURST	RD			MOUNT PROSPECT	60056	B3	1964
03-27-100-008-0000	1508	N	ELMHURST	RD			MOUNT PROSPECT	60056	B3	1964
03-27-100-008-0000	1512	N	ELMHURST	RD			MOUNT PROSPECT	60056	B3	1964
03-27-100-008-0000	1522	N	ELMHURST	RD			MOUNT PROSPECT	60056	B3	1964
03-27-100-008-0000	1506	N	ELMHURST	RD			MOUNT PROSPECT	60056	B3	1964
03-27-100-008-0000	1520	N	ELMHURST	RD			MOUNT PROSPECT	60056	B3	1964
03-27-100-008-0000	1516	N	ELMHURST	RD			MOUNT PROSPECT	60056	B3	1964
03-27-100-029-1019	1452	N	ELMHURST	RD		104	MOUNT PROSPECT	60056	R1*	1964
03-27-100-029-1020	1452	N	ELMHURST	RD		204	MOUNT PROSPECT	60056	R1*	1964

03-27-100-029-1001	1456	N	ELMHURST	RD	101	MOUNT PROSPECT	60056	R1*	1964
03-27-100-029-1007	1458	N	ELMHURST	RD	104	MOUNT PROSPECT	60056	R1*	1964
03-27-100-029-1006	1458	N	ELMHURST	RD	203	MOUNT PROSPECT	60056	R1*	1964
03-27-100-029-1008	1458	N	ELMHURST	RD	204	MOUNT PROSPECT	60056	R1*	1964
03-27-100-029-1016	1450	N	ELMHURST	RD	202	MOUNT PROSPECT	60056	R1*	1964
03-27-100-029-1013	1450	N	ELMHURST	RD	101	MOUNT PROSPECT	60056	R1*	1964
03-27-100-029-1015	1450	N	ELMHURST	RD	102	MOUNT PROSPECT	60056	R1*	1964
03-27-100-029-1014	1450	N	ELMHURST	RD	201	MOUNT PROSPECT	60056	R1*	1964
03-27-100-029-1009	1454	N	ELMHURST	RD	101	MOUNT PROSPECT	60056	R1*	1964
03-27-100-029-1004	1456	N	ELMHURST	RD	202	MOUNT PROSPECT	60056	R1*	1964
03-27-100-029-1011	1454	N	ELMHURST	RD	102	MOUNT PROSPECT	60056	R1*	1964
03-27-100-029-1010	1454	N	ELMHURST	RD	201	MOUNT PROSPECT	60056	R1*	1964
03-27-100-029-1012	1454	N	ELMHURST	RD	202	MOUNT PROSPECT	60056	R1*	1964
03-27-100-029-1003	1456	N	ELMHURST	RD	102	MOUNT PROSPECT	60056	R1*	1964
03-27-100-029-1002	1456	N	ELMHURST	RD	201	MOUNT PROSPECT	60056	R1*	1964
03-27-100-029-1017	1452	N	ELMHURST	RD	103	MOUNT PROSPECT	60056	R1*	1964
03-27-100-029-1018	1452	N	ELMHURST	RD	203	MOUNT PROSPECT	60056	R1*	1964
03-27-100-030-1032	1400	N	ELMHURST	RD	214	MOUNT PROSPECT	60056	R1*	1964
03-27-100-030-1007	1400	N	ELMHURST	RD	108	MOUNT PROSPECT	60056	R1*	1964
03-27-100-030-1073	1400	N	ELMHURST	RD	417	MOUNT PROSPECT	60056	R1*	1964
03-27-100-030-1044	1400	N	ELMHURST	RD	307	MOUNT PROSPECT	60056	R1*	1964
03-27-100-030-1045	1400	N	ELMHURST	RD	308	MOUNT PROSPECT	60056	R1*	1964
03-27-100-030-1011	1400	N	ELMHURST	RD	112	MOUNT PROSPECT	60056	R1*	1964
03-27-100-030-1012	1400	N	ELMHURST	RD	113	MOUNT PROSPECT	60056	R1*	1964
03-27-100-030-1013	1400	N	ELMHURST	RD	114	MOUNT PROSPECT	60056	R1*	1964
03-27-100-030-1014	1400	N	ELMHURST	RD	115	MOUNT PROSPECT	60056	R1*	1964
03-27-100-030-1015	1400	N	ELMHURST	RD	116	MOUNT PROSPECT	60056	R1*	1964
03-27-100-030-1016	1400	N	ELMHURST	RD	117	MOUNT PROSPECT	60056	R1*	1964
03-27-100-030-1017	1400	N	ELMHURST	RD	118	MOUNT PROSPECT	60056	R1*	1964
03-27-100-030-1008	1400	N	ELMHURST	RD	109	MOUNT PROSPECT	60056	R1*	1964
03-27-100-030-1009	1400	N	ELMHURST	RD	110	MOUNT PROSPECT	60056	R1*	1964
03-27-100-030-1023	1400	N	ELMHURST	RD	205	MOUNT PROSPECT	60056	R1*	1964
03-27-100-030-1018	1400	N	ELMHURST	RD	119	MOUNT PROSPECT	60056	R1*	1964
03-27-100-030-1037	1400	N	ELMHURST	RD	219	MOUNT PROSPECT	60056	R1*	1964
03-27-100-030-1027	1400	N	ELMHURST	RD	209	MOUNT PROSPECT	60056	R1*	1964
03-27-100-030-1010	1400	N	ELMHURST	RD	111	MOUNT PROSPECT	60056	R1*	1964
03-27-100-030-1034	1400	N	ELMHURST	RD	216	MOUNT PROSPECT	60056	R1*	1964
03-27-100-030-1033	1400	N	ELMHURST	RD	215	MOUNT PROSPECT	60056	R1*	1964
03-27-100-030-1042	1400	N	ELMHURST	RD	305	MOUNT PROSPECT	60056	R1*	1964
03-27-100-030-1043	1400	N	ELMHURST	RD	306	MOUNT PROSPECT	60056	R1*	1964
03-27-100-030-1028	1400	N	ELMHURST	RD	210	MOUNT PROSPECT	60056	R1*	1964
03-27-100-030-1029	1400	N	ELMHURST	RD	211	MOUNT PROSPECT	60056	R1*	1964
03-27-100-030-1030	1400	N	ELMHURST	RD	212	MOUNT PROSPECT	60056	R1*	1964
03-27-100-030-1031	1400	N	ELMHURST	RD	213	MOUNT PROSPECT	60056	R1*	1964
03-27-100-030-1024	1400	N	ELMHURST	RD	206	MOUNT PROSPECT	60056	R1*	1964
03-27-100-030-1063	1400	N	ELMHURST	RD	407	MOUNT PROSPECT	60056	R1*	1964
03-27-100-030-1064	1400	N	ELMHURST	RD	408	MOUNT PROSPECT	60056	R1*	1964
03-27-100-030-1065	1400	N	ELMHURST	RD	409	MOUNT PROSPECT	60056	R1*	1964
03-27-100-030-1066	1400	N	ELMHURST	RD	410	MOUNT PROSPECT	60056	R1*	1964
03-27-100-030-1067	1400	N	ELMHURST	RD	411	MOUNT PROSPECT	60056	R1*	1964
03-27-100-030-1068	1400	N	ELMHURST	RD	412	MOUNT PROSPECT	60056	R1*	1964
03-27-100-030-1070	1400	N	ELMHURST	RD	414	MOUNT PROSPECT	60056	R1*	1964
03-27-100-030-1071	1400	N	ELMHURST	RD	415	MOUNT PROSPECT	60056	R1*	1964
03-27-100-030-1072	1400	N	ELMHURST	RD	416	MOUNT PROSPECT	60056	R1*	1964
03-27-100-030-1054	1400	N	ELMHURST	RD	317	MOUNT PROSPECT	60056	R1*	1964
03-27-100-030-1055	1400	N	ELMHURST	RD	318	MOUNT PROSPECT	60056	R1*	1964
03-27-100-030-1056	1400	N	ELMHURST	RD	319	MOUNT PROSPECT	60056	R1*	1964
03-27-100-030-1057	1400	N	ELMHURST	RD	401	MOUNT PROSPECT	60056	R1*	1964
03-27-100-030-1058	1400	N	ELMHURST	RD	402	MOUNT PROSPECT	60056	R1*	1964
03-27-100-030-1025	1400	N	ELMHURST	RD	207	MOUNT PROSPECT	60056	R1*	1964
03-27-100-030-1026	1400	N	ELMHURST	RD	208	MOUNT PROSPECT	60056	R1*	1964
03-27-100-030-1001	1400	N	ELMHURST	RD	101	MOUNT PROSPECT	60056	R1*	1964

03-27-100-030-1002	1400	N	ELMHURST	RD	102	MOUNT PROSPECT	60056	R1*	1964
03-27-100-030-1036	1400	N	ELMHURST	RD	218	MOUNT PROSPECT	60056	R1*	1964
03-27-100-092-1139	730		CREEKSIDE	DR	409	MOUNT PROSPECT	60056	R4*	1964
03-27-100-092-1182	740		CREEKSIDE	DR	402	MOUNT PROSPECT	60056	R4*	1964
03-27-100-092-1131	730		CREEKSIDE	DR	401	MOUNT PROSPECT	60056	R4*	1964
03-27-100-092-1047	710		CREEKSIDE	DR	507	MOUNT PROSPECT	60056	R4*	1964
03-27-100-092-1075	720		CREEKSIDE	DR	305	MOUNT PROSPECT	60056	R4*	1964
03-27-100-092-1208	740		CREEKSIDE	DR	409	MOUNT PROSPECT	60056	R4*	1964
03-27-100-092-1178	740		CREEKSIDE	DR	308	MOUNT PROSPECT	60056	R4*	1964
03-27-100-092-1133	730		CREEKSIDE	DR	403	MOUNT PROSPECT	60056	R4*	1964
03-27-100-092-1153	740		CREEKSIDE	DR	103	MOUNT PROSPECT	60056	R4*	1964
03-27-100-092-1013	710		CREEKSIDE	DR	203	MOUNT PROSPECT	60056	R4*	1964
03-27-100-092-1116	730		CREEKSIDE	DR	206	MOUNT PROSPECT	60056	R4*	1964
03-27-100-092-1161	740		CREEKSIDE	DR	201	MOUNT PROSPECT	60056	R4*	1964
03-27-100-092-1162	740		CREEKSIDE	DR	202	MOUNT PROSPECT	60056	R4*	1964
03-27-100-092-1163	740		CREEKSIDE	DR	203	MOUNT PROSPECT	60056	R4*	1964
03-27-100-092-1026	710		CREEKSIDE	DR	306	MOUNT PROSPECT	60056	R4*	1964
03-27-100-092-1027	710		CREEKSIDE	DR	307	MOUNT PROSPECT	60056	R4*	1964
03-27-100-092-1112	730		CREEKSIDE	DR	202	MOUNT PROSPECT	60056	R4*	1964
03-27-100-092-1031	710		CREEKSIDE	DR	401	MOUNT PROSPECT	60056	R4*	1964
03-27-100-092-1129	730		CREEKSIDE	DR	309	MOUNT PROSPECT	60056	R4*	1964
03-27-100-092-1093	720		CREEKSIDE	DR	503	MOUNT PROSPECT	60056	R4*	1964
03-27-100-092-1094	720		CREEKSIDE	DR	504	MOUNT PROSPECT	60056	R4*	1964
03-27-100-092-1095	720		CREEKSIDE	DR	505	MOUNT PROSPECT	60056	R4*	1964
03-27-100-092-1015	710		CREEKSIDE	DR	205	MOUNT PROSPECT	60056	R4*	1964
03-27-100-092-1017	710		CREEKSIDE	DR	207	MOUNT PROSPECT	60056	R4*	1964
03-27-100-092-1018	710		CREEKSIDE	DR	208	MOUNT PROSPECT	60056	R4*	1964
03-27-100-092-1193	740		CREEKSIDE	DR	503	MOUNT PROSPECT	60056	R4*	1964
03-27-100-092-1194	740		CREEKSIDE	DR	504	MOUNT PROSPECT	60056	R4*	1964
03-27-100-092-1113	730		CREEKSIDE	DR	203	MOUNT PROSPECT	60056	R4*	1964
03-27-100-092-1106	730		CREEKSIDE	DR	106C	MOUNT PROSPECT	60056	R4*	1964
03-27-100-092-1117	730		CREEKSIDE	DR	207	MOUNT PROSPECT	60056	R4*	1964
03-27-100-092-1118	730		CREEKSIDE	DR	208	MOUNT PROSPECT	60056	R4*	1964
03-27-100-092-1028	710		CREEKSIDE	DR	308	MOUNT PROSPECT	60056	R4*	1964
03-27-100-092-1076	720		CREEKSIDE	DR	306	MOUNT PROSPECT	60056	R4*	1964
03-27-100-092-1195	740		CREEKSIDE	DR	505	MOUNT PROSPECT	60056	R4*	1964
03-27-100-092-1196	740		CREEKSIDE	DR	506	MOUNT PROSPECT	60056	R4*	1964
03-27-100-092-1198	740		CREEKSIDE	DR	508	MOUNT PROSPECT	60056	R4*	1964
03-27-100-092-1199	740		CREEKSIDE	DR	509	MOUNT PROSPECT	60056	R4*	1964
03-27-100-092-1154	740		CREEKSIDE	DR	104	MOUNT PROSPECT	60056	R4*	1964
03-27-100-092-1155	740		CREEKSIDE	DR	105	MOUNT PROSPECT	60056	R4*	1964
03-27-100-092-1191	740		CREEKSIDE	DR	501	MOUNT PROSPECT	60056	R4*	1964
03-27-100-092-1192	740		CREEKSIDE	DR	502	MOUNT PROSPECT	60056	R4*	1964
03-27-100-092-1055	720		CREEKSIDE	DR	105	MOUNT PROSPECT	60056	R4*	1964
03-27-100-092-1202	730		CREEKSIDE	DR	102	MOUNT PROSPECT	60056	R4*	1964
03-27-100-092-1130	730		CREEKSIDE	DR	310	MOUNT PROSPECT	60056	R4*	1964
03-27-100-092-1048	710		CREEKSIDE	DR	508	MOUNT PROSPECT	60056	R4*	1964
03-27-100-030-1020	1400	N	ELMHURST	RD	202	MOUNT PROSPECT	60056	R1*	1964
03-27-100-030-1041	1400	N	ELMHURST	RD	304	MOUNT PROSPECT	60056	R1*	1964
03-27-100-030-1021	1400	N	ELMHURST	RD	203	MOUNT PROSPECT	60056	R1*	1964
03-27-100-030-1074	1400	N	ELMHURST	RD	418	MOUNT PROSPECT	60056	R1*	1964
03-27-100-030-1075	1400	N	ELMHURST	RD	419	MOUNT PROSPECT	60056	R1*	1964
03-27-100-030-1061	1400	N	ELMHURST	RD	405	MOUNT PROSPECT	60056	R1*	1964
03-27-100-030-1069	1400	N	ELMHURST	RD	413	MOUNT PROSPECT	60056	R1*	1964
03-27-100-030-1038	1400	N	ELMHURST	RD	301	MOUNT PROSPECT	60056	R1*	1964
03-27-100-030-1039	1400	N	ELMHURST	RD	302	MOUNT PROSPECT	60056	R1*	1964
03-27-100-030-1040	1400	N	ELMHURST	RD	303	MOUNT PROSPECT	60056	R1*	1964
03-27-100-030-1052	1400	N	ELMHURST	RD	315	MOUNT PROSPECT	60056	R1*	1964
03-27-100-030-1053	1400	N	ELMHURST	RD	316	MOUNT PROSPECT	60056	R1*	1964
03-27-100-030-1046	1400	N	ELMHURST	RD	309	MOUNT PROSPECT	60056	R1*	1964
03-27-100-030-1050	1400	N	ELMHURST	RD	313	MOUNT PROSPECT	60056	R1*	1964
03-27-100-030-1051	1400	N	ELMHURST	RD	314	MOUNT PROSPECT	60056	R1*	1964

03-27-100-030-1003	1400	N	ELMHURST	RD	103	MOUNT PROSPECT	60056	R1*	1964
03-27-100-030-1004	1400	N	ELMHURST	RD	105	MOUNT PROSPECT	60056	R1*	1964
03-27-100-030-1022	1400	N	ELMHURST	RD	204	MOUNT PROSPECT	60056	R1*	1964
03-27-100-030-1035	1400	N	ELMHURST	RD	217	MOUNT PROSPECT	60056	R1*	1964
03-27-100-030-1060	1400	N	ELMHURST	RD	404	MOUNT PROSPECT	60056	R1*	1964
03-27-100-030-1062	1400	N	ELMHURST	RD	406	MOUNT PROSPECT	60056	R1*	1964
03-27-100-030-1006	1400	N	ELMHURST	RD	107	MOUNT PROSPECT	60056	R1*	1964
03-27-100-030-1059	1400	N	ELMHURST	RD	403	MOUNT PROSPECT	60056	R1*	1964
03-27-100-030-1005	1400	N	ELMHURST	RD	106	MOUNT PROSPECT	60056	R1*	1964
03-27-100-030-1047	1400	N	ELMHURST	RD	310	MOUNT PROSPECT	60056	R1*	1964
03-27-100-030-1048	1400	N	ELMHURST	RD	311	MOUNT PROSPECT	60056	R1*	1964
03-27-100-030-1049	1400	N	ELMHURST	RD	312	MOUNT PROSPECT	60056	R1*	1964
03-27-100-092-1152	740		CREEKSIDE	DR	102	MOUNT PROSPECT	60056	R4*	1964
03-27-100-092-1029	710		CREEKSIDE	DR	309	MOUNT PROSPECT	60056	R4*	1964
03-27-100-092-1030	710		CREEKSIDE	DR	310	MOUNT PROSPECT	60056	R4*	1964
03-27-100-092-1036	710		CREEKSIDE	DR	406	MOUNT PROSPECT	60056	R4*	1964
03-27-100-092-1073	720		CREEKSIDE	DR	303	MOUNT PROSPECT	60056	R4*	1964
03-27-100-092-1051	720		CREEKSIDE	DR	101	MOUNT PROSPECT	60056	R4*	1964
03-27-100-092-1012	710		CREEKSIDE	DR	202	MOUNT PROSPECT	60056	R4*	1964
03-27-100-092-1157	740		CREEKSIDE	DR	107	MOUNT PROSPECT	60056	R4*	1964
03-27-100-092-1034	710		CREEKSIDE	DR	404	MOUNT PROSPECT	60056	R4*	1964
03-27-100-092-1035	710		CREEKSIDE	DR	405	MOUNT PROSPECT	60056	R4*	1964
03-27-100-092-1067	720		CREEKSIDE	DR	207	MOUNT PROSPECT	60056	R4*	1964
03-27-100-092-1077	720		CREEKSIDE	DR	307	MOUNT PROSPECT	60056	R4*	1964
03-27-100-092-1049	710		CREEKSIDE	DR	509	MOUNT PROSPECT	60056	R4*	1964
03-27-100-092-1050	710		CREEKSIDE	DR	510	MOUNT PROSPECT	60056	R4*	1964
03-27-100-092-1016	710		CREEKSIDE	DR	206	MOUNT PROSPECT	60056	R4*	1964
03-27-100-092-1072	720		CREEKSIDE	DR	302	MOUNT PROSPECT	60056	R4*	1964
03-27-100-092-1078	720		CREEKSIDE	DR	308	MOUNT PROSPECT	60056	R4*	1964
03-27-100-092-1079	720		CREEKSIDE	DR	309	MOUNT PROSPECT	60056	R4*	1964
03-27-100-092-1080	720		CREEKSIDE	DR	310	MOUNT PROSPECT	60056	R4*	1964
03-27-100-092-1156	740		CREEKSIDE	DR	106	MOUNT PROSPECT	60056	R4*	1964
03-27-100-092-1032	710		CREEKSIDE	DR	402	MOUNT PROSPECT	60056	R4*	1964
03-27-100-092-1033	710		CREEKSIDE	DR	403	MOUNT PROSPECT	60056	R4*	1964
03-27-100-092-1058	720		CREEKSIDE	DR	108	MOUNT PROSPECT	60056	R4*	1964
03-27-100-092-1059	720		CREEKSIDE	DR	109	MOUNT PROSPECT	60056	R4*	1964
03-27-100-092-1060	720		CREEKSIDE	DR	110	MOUNT PROSPECT	60056	R4*	1964
03-27-100-092-1025	710		CREEKSIDE	DR	305	MOUNT PROSPECT	60056	R4*	1964
03-27-100-092-1068	720		CREEKSIDE	DR	208	MOUNT PROSPECT	60056	R4*	1964
03-27-100-092-1069	720		CREEKSIDE	DR	209	MOUNT PROSPECT	60056	R4*	1964
03-27-100-092-1070	720		CREEKSIDE	DR	210	MOUNT PROSPECT	60056	R4*	1964
03-27-100-092-1091	720		CREEKSIDE	DR	501	MOUNT PROSPECT	60056	R4*	1964
03-27-100-092-1092	720		CREEKSIDE	DR	502	MOUNT PROSPECT	60056	R4*	1964
03-27-100-092-1105	730		CREEKSIDE	DR	105	MOUNT PROSPECT	60056	R4*	1964
03-27-100-092-1126	730		CREEKSIDE	DR	306	MOUNT PROSPECT	60056	R4*	1964
03-27-100-092-1205	740		CREEKSIDE	DR	109	MOUNT PROSPECT	60056	R4*	1964
03-27-100-092-1206	740		CREEKSIDE	DR	110	MOUNT PROSPECT	60056	R4*	1964
03-27-100-092-1207	740		CREEKSIDE	DR	408	MOUNT PROSPECT	60056	R4*	1964
03-27-100-092-1209	740		CREEKSIDE	DR	410	MOUNT PROSPECT	60056	R4*	1964
03-27-100-092-1039	710		CREEKSIDE	DR	409	MOUNT PROSPECT	60056	R4*	1964
03-27-100-092-1040	710		CREEKSIDE	DR	410	MOUNT PROSPECT	60056	R4*	1964
03-27-100-092-1164	740		CREEKSIDE	DR	204	MOUNT PROSPECT	60056	R4*	1964
03-27-100-092-1124	730		CREEKSIDE	DR	304	MOUNT PROSPECT	60056	R4*	1964
03-27-100-092-1138	730		CREEKSIDE	DR	408	MOUNT PROSPECT	60056	R4*	1964
03-27-100-092-1172	740		CREEKSIDE	DR	302	MOUNT PROSPECT	60056	R4*	1964
03-27-100-092-1173	740		CREEKSIDE	DR	303	MOUNT PROSPECT	60056	R4*	1964
03-27-100-092-1177	740		CREEKSIDE	DR	307	MOUNT PROSPECT	60056	R4*	1964
03-27-100-092-1176	740		CREEKSIDE	DR	306	MOUNT PROSPECT	60056	R4*	1964
08-12-102-063-1039	11	S	WILLE	ST	307	MOUNT PROSPECT	60056	B5C*	1917
08-12-102-063-1167	20	S	MAIN	ST	309	MOUNT PROSPECT	60056	B5C*	1917
08-12-102-063-1098	5	W	CENTRAL	RD	310	MOUNT PROSPECT	60056	B5C*	1917
08-12-102-063-1171	20	S	MAIN	ST	709	MOUNT PROSPECT	60056	B5C*	1917

08-12-102-063-1034	11	S	WILLE	ST	506	MOUNT PROSPECT	60056	B5C*	1917
08-12-102-063-1035	11	S	WILLE	ST	606	MOUNT PROSPECT	60056	B5C*	1917
08-12-102-063-1040	11	S	WILLE	ST	407	MOUNT PROSPECT	60056	B5C*	1917
08-12-102-063-1036	11	S	WILLE	ST	706	MOUNT PROSPECT	60056	B5C*	1917
08-12-102-063-1056	11	S	WILLE	ST	609	MOUNT PROSPECT	60056	B5C*	1917
08-12-102-063-1205	20	S	MAIN	ST	710	MOUNT PROSPECT	60056	B5C*	1917
08-12-102-063-1133	5	W	CENTRAL	RD	306	MOUNT PROSPECT	60056	B5C*	1917
08-12-102-063-1018	11	S	WILLE	ST	703	MOUNT PROSPECT	60056	B5C*	1917
08-12-102-063-1031	11	S	WILLE	ST	206	MOUNT PROSPECT	60056	B5C*	1917
08-12-102-063-1109	5	W	CENTRAL	RD	407	MOUNT PROSPECT	60056	B5C*	1917
08-12-102-063-1057	11	S	WILLE	ST	709	MOUNT PROSPECT	60056	B5C*	1917
08-12-102-063-1058	11	S	WILLE	ST	110	MOUNT PROSPECT	60056	B5C*	1917
08-12-102-063-1013	11	S	WILLE	ST	203	MOUNT PROSPECT	60056	B5C*	1917
08-12-102-063-1014	11	S	WILLE	ST	303	MOUNT PROSPECT	60056	B5C*	1917
08-12-102-063-1015	11	S	WILLE	ST	403	MOUNT PROSPECT	60056	B5C*	1917
08-12-102-063-1016	11	S	WILLE	ST	503	MOUNT PROSPECT	60056	B5C*	1917
08-12-102-063-1110	5	W	CENTRAL	RD	507	MOUNT PROSPECT	60056	B5C*	1917
08-12-102-063-1059	11	S	WILLE	ST	210	MOUNT PROSPECT	60056	B5C*	1917
08-12-102-063-1060	11	S	WILLE	ST	310	MOUNT PROSPECT	60056	B5C*	1917
08-12-102-063-1202	20	S	MAIN	ST	410	MOUNT PROSPECT	60056	B5C*	1917
08-12-102-063-1149	20	S	MAIN	ST	301	MOUNT PROSPECT	60056	B5C*	1917
08-12-102-063-1136	20	S	MAIN	ST	205	MOUNT PROSPECT	60056	B5C*	1917
08-12-102-063-1154	20	S	MAIN	ST	206	MOUNT PROSPECT	60056	B5C*	1917
08-12-102-063-1198	20	S	MAIN	ST	603	MOUNT PROSPECT	60056	B5C*	1917
08-12-102-063-1164	20	S	MAIN	ST	604	MOUNT PROSPECT	60056	B5C*	1917
08-12-102-063-1140	20	S	MAIN	ST	605	MOUNT PROSPECT	60056	B5C*	1917
08-12-102-063-1158	20	S	MAIN	ST	606	MOUNT PROSPECT	60056	B5C*	1917
08-12-102-063-1085	5	W	CENTRAL	RD	513	MOUNT PROSPECT	60056	B5C*	1917
08-12-102-063-1159	20	S	MAIN	ST	706	MOUNT PROSPECT	60056	B5C*	1917
08-12-102-063-1168	20	S	MAIN	ST	409	MOUNT PROSPECT	60056	B5C*	1917
08-12-102-063-1006	11	S	WILLE	ST	701	MOUNT PROSPECT	60056	B5C*	1917
08-12-102-063-1003	11	S	WILLE	ST	401	MOUNT PROSPECT	60056	B5C*	1917
03-27-100-092-1210	740		CREEKSIDE	DR	507	MOUNT PROSPECT	60056	R4*	1964
03-27-100-092-1211	740		CREEKSIDE	DR	510	MOUNT PROSPECT	60056	R4*	1964
03-27-100-092-1001	710		CREEKSIDE	DR	101	MOUNT PROSPECT	60056	R4*	1964
03-27-100-092-1119	730		CREEKSIDE	DR	209	MOUNT PROSPECT	60056	R4*	1964
03-27-100-092-1120	730		CREEKSIDE	DR	210	MOUNT PROSPECT	60056	R4*	1964
03-27-100-092-1125	730		CREEKSIDE	DR	305	MOUNT PROSPECT	60056	R4*	1964
03-27-100-092-1046	710		CREEKSIDE	DR	506	MOUNT PROSPECT	60056	R4*	1964
03-27-100-092-1081	720		CREEKSIDE	DR	401	MOUNT PROSPECT	60056	R4*	1964
03-27-100-092-1082	720		CREEKSIDE	DR	402	MOUNT PROSPECT	60056	R4*	1964
03-27-100-092-1083	720		CREEKSIDE	DR	403	MOUNT PROSPECT	60056	R4*	1964
03-27-100-092-1084	720		CREEKSIDE	DR	404	MOUNT PROSPECT	60056	R4*	1964
03-27-100-092-1022	710		CREEKSIDE	DR	302	MOUNT PROSPECT	60056	R4*	1964
03-27-100-092-1023	710		CREEKSIDE	DR	303	MOUNT PROSPECT	60056	R4*	1964
03-27-100-092-1024	710		CREEKSIDE	DR	304	MOUNT PROSPECT	60056	R4*	1964
03-27-100-092-1132	730		CREEKSIDE	DR	402	MOUNT PROSPECT	60056	R4*	1964
03-27-100-092-1204	740		CREEKSIDE	DR	108	MOUNT PROSPECT	60056	R4*	1964
03-27-100-092-1187	740		CREEKSIDE	DR	407	MOUNT PROSPECT	60056	R4*	1964
03-27-100-092-1056	720		CREEKSIDE	DR	106	MOUNT PROSPECT	60056	R4*	1964
03-27-100-092-1057	720		CREEKSIDE	DR	107	MOUNT PROSPECT	60056	R4*	1964
03-27-100-092-1107	730		CREEKSIDE	DR	107	MOUNT PROSPECT	60056	R4*	1964
03-27-100-092-1108	730		CREEKSIDE	DR	108	MOUNT PROSPECT	60056	R4*	1964
03-27-100-092-1114	730		CREEKSIDE	DR	204	MOUNT PROSPECT	60056	R4*	1964
03-27-100-092-1203	740		CREEKSIDE	DR	101	MOUNT PROSPECT	60056	R4*	1964
03-27-100-092-1043	710		CREEKSIDE	DR	503	MOUNT PROSPECT	60056	R4*	1964
03-27-100-092-1044	710		CREEKSIDE	DR	504	MOUNT PROSPECT	60056	R4*	1964
03-27-100-092-1045	710		CREEKSIDE	DR	505	MOUNT PROSPECT	60056	R4*	1964
03-27-100-092-1143	730		CREEKSIDE	DR	503	MOUNT PROSPECT	60056	R4*	1964
03-27-100-092-1144	730		CREEKSIDE	DR	504	MOUNT PROSPECT	60056	R4*	1964
03-27-100-092-1145	730		CREEKSIDE	DR	505	MOUNT PROSPECT	60056	R4*	1964
03-27-100-092-1019	710		CREEKSIDE	DR	209	MOUNT PROSPECT	60056	R4*	1964

03-27-100-092-1020	710	CREEKSIDE	DR	210	MOUNT PROSPECT	60056	R4*	1964
03-27-100-092-1021	710	CREEKSIDE	DR	301	MOUNT PROSPECT	60056	R4*	1964
03-27-100-092-1109	730	CREEKSIDE	DR	109	MOUNT PROSPECT	60056	R4*	1964
03-27-100-092-1110	730	CREEKSIDE	DR	110	MOUNT PROSPECT	60056	R4*	1964
03-27-100-092-1146	730	CREEKSIDE	DR	506	MOUNT PROSPECT	60056	R4*	1964
03-27-100-092-1179	740	CREEKSIDE	DR	309	MOUNT PROSPECT	60056	R4*	1964
03-27-100-092-1180	740	CREEKSIDE	DR	310	MOUNT PROSPECT	60056	R4*	1964
03-27-100-092-1181	740	CREEKSIDE	DR	401	MOUNT PROSPECT	60056	R4*	1964
03-27-100-092-1149	730	CREEKSIDE	DR	509	MOUNT PROSPECT	60056	R4*	1964
03-27-100-092-1150	730	CREEKSIDE	DR	510	MOUNT PROSPECT	60056	R4*	1964
03-27-100-092-1165	740	CREEKSIDE	DR	205	MOUNT PROSPECT	60056	R4*	1964
03-27-100-092-1166	740	CREEKSIDE	DR	206	MOUNT PROSPECT	60056	R4*	1964
03-27-100-092-1167	740	CREEKSIDE	DR	207	MOUNT PROSPECT	60056	R4*	1964
03-27-100-092-1096	720	CREEKSIDE	DR	506	MOUNT PROSPECT	60056	R4*	1964
03-27-100-092-1053	720	CREEKSIDE	DR	103	MOUNT PROSPECT	60056	R4*	1964
03-27-100-092-1141	730	CREEKSIDE	DR	501	MOUNT PROSPECT	60056	R4*	1964
03-27-100-092-1142	730	CREEKSIDE	DR	502C	MOUNT PROSPECT	60056	R4*	1964
03-27-100-092-1104	730	CREEKSIDE	DR	104	MOUNT PROSPECT	60056	R4*	1964
03-27-100-092-1115	730	CREEKSIDE	DR	205	MOUNT PROSPECT	60056	R4*	1964
03-27-100-092-1121	730	CREEKSIDE	DR	301	MOUNT PROSPECT	60056	R4*	1964
03-27-100-092-1122	730	CREEKSIDE	DR	302	MOUNT PROSPECT	60056	R4*	1964
03-27-100-092-1123	730	CREEKSIDE	DR	303	MOUNT PROSPECT	60056	R4*	1964
03-27-100-092-1135	730	CREEKSIDE	DR	405	MOUNT PROSPECT	60056	R4*	1964
03-27-100-092-1136	730	CREEKSIDE	DR	406	MOUNT PROSPECT	60056	R4*	1964
03-27-100-092-1137	730	CREEKSIDE	DR	407	MOUNT PROSPECT	60056	R4*	1964
03-27-100-092-1147	730	CREEKSIDE	DR	507	MOUNT PROSPECT	60056	R4*	1964
03-27-100-092-1148	730	CREEKSIDE	DR	508	MOUNT PROSPECT	60056	R4*	1964
03-27-100-092-1061	720	CREEKSIDE	DR	201	MOUNT PROSPECT	60056	R4*	1964
03-27-100-092-1062	720	CREEKSIDE	DR	202	MOUNT PROSPECT	60056	R4*	1964
03-27-100-092-1063	720	CREEKSIDE	DR	203	MOUNT PROSPECT	60056	R4*	1964
03-27-100-092-1064	720	CREEKSIDE	DR	204	MOUNT PROSPECT	60056	R4*	1964
03-27-100-092-1014	710	CREEKSIDE	DR	204	MOUNT PROSPECT	60056	R4*	1964
03-27-100-092-1037	710	CREEKSIDE	DR	407	MOUNT PROSPECT	60056	R4*	1964
03-27-100-092-1038	710	CREEKSIDE	DR	408	MOUNT PROSPECT	60056	R4*	1964
03-27-100-092-1071	720	CREEKSIDE	DR	301	MOUNT PROSPECT	60056	R4*	1964
03-27-100-092-1111	730	CREEKSIDE	DR	201	MOUNT PROSPECT	60056	R4*	1964
03-27-100-092-1052	720	CREEKSIDE	DR	102	MOUNT PROSPECT	60056	R4*	1964
03-27-100-092-1140	730	CREEKSIDE	DR	410	MOUNT PROSPECT	60056	R4*	1964
03-27-100-092-1041	710	CREEKSIDE	DR	501	MOUNT PROSPECT	60056	R4*	1964
03-27-100-092-1042	710	CREEKSIDE	DR	502	MOUNT PROSPECT	60056	R4*	1964
03-27-100-092-1127	730	CREEKSIDE	DR	307	MOUNT PROSPECT	60056	R4*	1964
03-27-100-092-1054	720	CREEKSIDE	DR	104	MOUNT PROSPECT	60056	R4*	1964
03-27-100-092-1065	720	CREEKSIDE	DR	205	MOUNT PROSPECT	60056	R4*	1964
03-27-100-092-1066	720	CREEKSIDE	DR	206	MOUNT PROSPECT	60056	R4*	1964
03-27-100-092-1085	720	CREEKSIDE	DR	405	MOUNT PROSPECT	60056	R4*	1964
03-27-100-092-1086	720	CREEKSIDE	DR	406	MOUNT PROSPECT	60056	R4*	1964
03-27-100-092-1087	720	CREEKSIDE	DR	407	MOUNT PROSPECT	60056	R4*	1964
03-27-100-092-1088	720	CREEKSIDE	DR	408	MOUNT PROSPECT	60056	R4*	1964
03-27-100-092-1089	720	CREEKSIDE	DR	409	MOUNT PROSPECT	60056	R4*	1964
03-27-100-092-1090	720	CREEKSIDE	DR	410	MOUNT PROSPECT	60056	R4*	1964
03-27-100-092-1128	730	CREEKSIDE	DR	308	MOUNT PROSPECT	60056	R4*	1964
03-27-100-092-1134	730	CREEKSIDE	DR	404	MOUNT PROSPECT	60056	R4*	1964
03-27-100-092-1183	740	CREEKSIDE	DR	403	MOUNT PROSPECT	60056	R4*	1964
03-27-100-092-1184	740	CREEKSIDE	DR	404	MOUNT PROSPECT	60056	R4*	1964
03-27-100-092-1185	740	CREEKSIDE	DR	405	MOUNT PROSPECT	60056	R4*	1964
03-27-100-092-1186	740	CREEKSIDE	DR	406	MOUNT PROSPECT	60056	R4*	1964
03-27-100-092-1169	740	CREEKSIDE	DR	209	MOUNT PROSPECT	60056	R4*	1964
03-27-100-092-1170	740	CREEKSIDE	DR	210	MOUNT PROSPECT	60056	R4*	1964
03-27-100-092-1171	740	CREEKSIDE	DR	301	MOUNT PROSPECT	60056	R4*	1964
03-27-100-092-1002	710	CREEKSIDE	DR	102	MOUNT PROSPECT	60056	R4*	1964
03-27-100-092-1097	720	CREEKSIDE	DR	507	MOUNT PROSPECT	60056	R4*	1964
03-27-100-092-1098	720	CREEKSIDE	DR	508	MOUNT PROSPECT	60056	R4*	1964

03-27-100-092-1005	710		CREEKSIDE	DR	105	MOUNT PROSPECT	60056	R4*	1964
03-27-100-092-1103	730		CREEKSIDE	DR	103	MOUNT PROSPECT	60056	R4*	1964
03-27-100-092-1099	720		CREEKSIDE	DR	509	MOUNT PROSPECT	60056	R4*	1964
03-27-100-092-1100	720		CREEKSIDE	DR	510	MOUNT PROSPECT	60056	R4*	1964
03-27-100-092-1006	710		CREEKSIDE	DR	106	MOUNT PROSPECT	60056	R4*	1964
03-27-100-092-1009	710		CREEKSIDE	DR	109	MOUNT PROSPECT	60056	R4*	1964
03-27-100-092-1010	710		CREEKSIDE	DR	110	MOUNT PROSPECT	60056	R4*	1964
03-27-100-092-1011	710		CREEKSIDE	DR	201	MOUNT PROSPECT	60056	R4*	1964
03-27-100-092-1003	710		CREEKSIDE	DR	103	MOUNT PROSPECT	60056	R4*	1964
03-27-100-092-1004	710		CREEKSIDE	DR	104	MOUNT PROSPECT	60056	R4*	1964
03-27-100-092-1007	710		CREEKSIDE	DR	107	MOUNT PROSPECT	60056	R4*	1964
03-27-100-092-1008	710		CREEKSIDE	DR	108	MOUNT PROSPECT	60056	R4*	1964
03-27-100-092-1168	740		CREEKSIDE	DR	208	MOUNT PROSPECT	60056	R4*	1964
03-27-100-092-1174	740		CREEKSIDE	DR	304	MOUNT PROSPECT	60056	R4*	1964
03-27-100-092-1175	740		CREEKSIDE	DR	305	MOUNT PROSPECT	60056	R4*	1964
03-27-100-092-1201	730		CREEKSIDE	DR	101	MOUNT PROSPECT	60056	R4*	1964
03-27-100-092-0000	725		CREEKSIDE	DR		MOUNT PROSPECT	60056	R4*	1964
03-27-100-092-0000	740		CREEKSIDE	DR		MOUNT PROSPECT	60056	R4*	1964
08-22-200-163-0000	3017		LYNN	CT	B	ARLINGTON HEIGHTS	60005	RX	2016
08-22-200-162-0000	3017		LYNN	CT	C	ARLINGTON HEIGHTS	60005	RX	2016
08-22-200-161-0000	3017		LYNN	CT	D	ARLINGTON HEIGHTS	60005	RX	2016
08-22-200-160-0000	3017		LYNN	CT		ARLINGTON HEIGHTS	60005	RX	2016
08-22-200-164-0000	3017		LYNN	CT	A	ARLINGTON HEIGHTS	60005	RX	2016
08-22-200-195-0000	3021		LYNN	CT	A	ARLINGTON HEIGHTS	60005	RX	2016
08-22-200-196-0000	3021		LYNN	CT	B	ARLINGTON HEIGHTS	60005	RX	2016
08-22-200-197-0000	3021		LYNN	CT	C	ARLINGTON HEIGHTS	60005	RX	2016
08-22-200-198-0000	3021		LYNN	CT	D	ARLINGTON HEIGHTS	60005	RX	2016
08-22-200-199-0000	3025		LYNN	CT	D	ARLINGTON HEIGHTS	60005	RX	2016
08-22-200-200-0000	3025		LYNN	CT	C	ARLINGTON HEIGHTS	60005	RX	2016
08-22-200-201-0000	3025		LYNN	CT	B	ARLINGTON HEIGHTS	60005	RX	2016
08-22-200-202-0000	3025		LYNN	CT	A	ARLINGTON HEIGHTS	60005	RX	2016
08-22-200-204-0000	3031		LYNN	CT	A	ARLINGTON HEIGHTS	60005	RX	2016
08-22-200-203-0000	3029		LYNN	CT	A	ARLINGTON HEIGHTS	60005	RX	2016
08-22-200-205-0000	3029		LYNN	CT	B	ARLINGTON HEIGHTS	60005	RX	2016
08-22-200-206-0000	3031		LYNN	CT	B	ARLINGTON HEIGHTS	60005	RX	2016
08-22-200-208-0000	3031		LYNN	CT	C	ARLINGTON HEIGHTS	60005	RX	2016
08-22-200-207-0000	3029		LYNN	CT	C	ARLINGTON HEIGHTS	60005	RX	2016
08-22-200-209-0000	3029		LYNN	CT	D	ARLINGTON HEIGHTS	60005	RX	2016
08-22-200-210-0000	3031		LYNN	CT	D	ARLINGTON HEIGHTS	60005	RX	2016
08-22-200-211-0000	3031		LYNN	CT	E	ARLINGTON HEIGHTS	60005	RX	2016
08-22-200-212-0000	3031		LYNN	CT	F	ARLINGTON HEIGHTS	60005	RX	2016
08-12-405-014-0000	410	S	MT PROSPECT	RD		MOUNT PROSPECT	60056	RA	1917
03-27-208-007-0000	2	E	EUCLID	AV		PROSPECT HEIGHTS	60070	XX	
03-27-208-008-0000	2	E	EUCLID	AV		PROSPECT HEIGHTS	60070	XX	
08-12-101-025-1028	10	S	WILLE	ST	408	MOUNT PROSPECT	60056	B5C*	1917
08-12-101-025-1029	10	S	WILLE	ST	409	MOUNT PROSPECT	60056	B5C*	1917
08-12-101-025-1040	10	S	WILLE	ST	510	MOUNT PROSPECT	60056	B5C*	1917
08-12-101-025-1007	10	S	WILLE	ST	207	MOUNT PROSPECT	60056	B5C*	1917
08-12-101-025-1008	10	S	WILLE	ST	208	MOUNT PROSPECT	60056	B5C*	1917
08-12-101-025-1009	10	S	WILLE	ST	209	MOUNT PROSPECT	60056	B5C*	1917
08-12-101-025-1010	10	S	WILLE	ST	210	MOUNT PROSPECT	60056	B5C*	1917
08-12-101-025-1011	10	S	WILLE	ST	301	MOUNT PROSPECT	60056	B5C*	1917
08-12-101-025-1004	10	S	WILLE	ST	204	MOUNT PROSPECT	60056	B5C*	1917
08-12-101-025-1005	10	S	WILLE	ST	205	MOUNT PROSPECT	60056	B5C*	1917
08-12-101-025-1012	10	S	WILLE	ST	302	MOUNT PROSPECT	60056	B5C*	1917
08-12-101-025-1023	10	S	WILLE	ST	403	MOUNT PROSPECT	60056	B5C*	1917
08-12-101-025-1024	10	S	WILLE	ST	404	MOUNT PROSPECT	60056	B5C*	1917
08-12-101-025-1025	10	S	WILLE	ST	405	MOUNT PROSPECT	60056	B5C*	1917
08-12-101-025-1026	10	S	WILLE	ST	406	MOUNT PROSPECT	60056	B5C*	1917
08-12-101-025-1027	10	S	WILLE	ST	407	MOUNT PROSPECT	60056	B5C*	1917
08-12-101-025-1033	10	S	WILLE	ST	503	MOUNT PROSPECT	60056	B5C*	1917
08-12-101-025-1046	10	S	WILLE	ST	606	MOUNT PROSPECT	60056	B5C*	1917

08-12-101-025-1047	10	S	WILLE	ST	607	MOUNT PROSPECT	60056	B5C*	1917
08-12-101-025-1034	10	S	WILLE	ST	504	MOUNT PROSPECT	60056	B5C*	1917
08-12-101-025-1021	10	S	WILLE	ST	401	MOUNT PROSPECT	60056	B5C*	1917
08-12-101-025-1032	10	S	WILLE	ST	502	MOUNT PROSPECT	60056	B5C*	1917
08-12-101-025-1049	10	S	WILLE	ST	609	MOUNT PROSPECT	60056	B5C*	1917
08-12-101-025-1050	10	S	WILLE	ST	610	MOUNT PROSPECT	60056	B5C*	1917
08-12-101-025-1001	10	S	WILLE	ST	201	MOUNT PROSPECT	60056	B5C*	1917
08-12-101-025-1041	10	S	WILLE	ST	601	MOUNT PROSPECT	60056	B5C*	1917
08-12-101-025-1048	10	S	WILLE	ST	608	MOUNT PROSPECT	60056	B5C*	1917
08-12-101-025-1003	10	S	WILLE	ST	203	MOUNT PROSPECT	60056	B5C*	1917
08-12-101-025-1038	10	S	WILLE	ST	508	MOUNT PROSPECT	60056	B5C*	1917
08-12-101-025-1030	10	S	WILLE	ST	410	MOUNT PROSPECT	60056	B5C*	1917
08-12-101-025-1031	10	S	WILLE	ST	501	MOUNT PROSPECT	60056	B5C*	1917
08-12-101-025-1002	10	S	WILLE	ST	202	MOUNT PROSPECT	60056	B5C*	1917
08-12-101-025-1018	10	S	WILLE	ST	308	MOUNT PROSPECT	60056	B5C*	1917
08-12-101-025-1019	10	S	WILLE	ST	309	MOUNT PROSPECT	60056	B5C*	1917
08-12-101-025-1020	10	S	WILLE	ST	310	MOUNT PROSPECT	60056	B5C*	1917
08-12-101-025-1037	10	S	WILLE	ST	507	MOUNT PROSPECT	60056	B5C*	1917
08-12-101-025-1042	10	S	WILLE	ST	602	MOUNT PROSPECT	60056	B5C*	1917
08-12-101-025-1013	10	S	WILLE	ST	303	MOUNT PROSPECT	60056	B5C*	1917
08-12-101-025-1014	10	S	WILLE	ST	304	MOUNT PROSPECT	60056	B5C*	1917
08-12-101-025-1015	10	S	WILLE	ST	305	MOUNT PROSPECT	60056	B5C*	1917
08-12-101-025-1016	10	S	WILLE	ST	306	MOUNT PROSPECT	60056	B5C*	1917
08-12-101-025-1017	10	S	WILLE	ST	307	MOUNT PROSPECT	60056	B5C*	1917
08-12-101-025-1035	10	S	WILLE	ST	505	MOUNT PROSPECT	60056	B5C*	1917
08-12-101-025-1039	10	S	WILLE	ST	509	MOUNT PROSPECT	60056	B5C*	1917
08-12-101-025-1036	10	S	WILLE	ST	506	MOUNT PROSPECT	60056	B5C*	1917
08-12-101-025-1022	10	S	WILLE	ST	402	MOUNT PROSPECT	60056	B5C*	1917
08-12-101-025-1043	10	S	WILLE	ST	603	MOUNT PROSPECT	60056	B5C*	1917
08-12-101-025-1044	10	S	WILLE	ST	604	MOUNT PROSPECT	60056	B5C*	1917
08-12-101-025-1045	10	S	WILLE	ST	605	MOUNT PROSPECT	60056	B5C*	1917
08-12-101-025-0000	10	S	WILLE	ST		MOUNT PROSPECT	60056	B5C*	1917
08-12-102-063-1201	20	S	MAIN	ST	310	MOUNT PROSPECT	60056	B5C*	1917
08-12-102-063-1002	11	S	WILLE	ST	301	MOUNT PROSPECT	60056	B5C*	1917
08-12-102-063-1004	11	S	WILLE	ST	501	MOUNT PROSPECT	60056	B5C*	1917
08-12-102-063-1010	11	S	WILLE	ST	502	MOUNT PROSPECT	60056	B5C*	1917
08-12-102-063-1017	11	S	WILLE	ST	603	MOUNT PROSPECT	60056	B5C*	1917
08-12-102-063-1094	5	W	CENTRAL	RD	402	MOUNT PROSPECT	60056	B5C*	1917
08-12-102-063-1095	5	W	CENTRAL	RD	502	MOUNT PROSPECT	60056	B5C*	1917
08-12-102-063-1096	5	W	CENTRAL	RD	110	MOUNT PROSPECT	60056	B5C*	1917
08-12-102-063-1097	5	W	CENTRAL	RD	210	MOUNT PROSPECT	60056	B5C*	1917
08-12-102-063-1116	5	W	CENTRAL	RD	103	MOUNT PROSPECT	60056	B5C*	1917
08-12-102-063-1032	11	S	WILLE	ST	306	MOUNT PROSPECT	60056	B5C*	1917
08-12-102-063-1033	11	S	WILLE	ST	406	MOUNT PROSPECT	60056	B5C*	1917
08-12-102-063-1019	11	S	WILLE	ST	204	MOUNT PROSPECT	60056	B5C*	1917
08-12-102-063-1020	11	S	WILLE	ST	304	MOUNT PROSPECT	60056	B5C*	1917
08-12-102-063-1021	11	S	WILLE	ST	404	MOUNT PROSPECT	60056	B5C*	1917
08-12-102-063-1182	20	S	MAIN	ST	412	MOUNT PROSPECT	60056	B5C*	1917
08-12-102-063-1161	20	S	MAIN	ST	304	MOUNT PROSPECT	60056	B5C*	1917
08-12-102-063-1185	20	S	MAIN	ST	712	MOUNT PROSPECT	60056	B5C*	1917
08-12-102-063-1196	20	S	MAIN	ST	403	MOUNT PROSPECT	60056	B5C*	1917
08-12-102-063-1137	20	S	MAIN	ST	305	MOUNT PROSPECT	60056	B5C*	1917
08-12-102-063-1203	20	S	MAIN	ST	510	MOUNT PROSPECT	60056	B5C*	1917
08-12-102-063-1001	11	S	WILLE	ST	201	MOUNT PROSPECT	60056	B5C*	1917
08-12-102-063-1048	11	S	WILLE	ST	508	MOUNT PROSPECT	60056	B5C*	1917
08-12-102-063-1022	11	S	WILLE	ST	504	MOUNT PROSPECT	60056	B5C*	1917
08-12-102-063-1023	11	S	WILLE	ST	604	MOUNT PROSPECT	60056	B5C*	1917
08-12-102-063-1024	11	S	WILLE	ST	704	MOUNT PROSPECT	60056	B5C*	1917
08-12-102-063-1119	5	W	CENTRAL	RD	403	MOUNT PROSPECT	60056	B5C*	1917
08-12-102-063-1120	5	W	CENTRAL	RD	503	MOUNT PROSPECT	60056	B5C*	1917
08-12-102-063-1121	5	W	CENTRAL	RD	111	MOUNT PROSPECT	60056	B5C*	1917
08-12-102-063-1122	5	W	CENTRAL	RD	211	MOUNT PROSPECT	60056	B5C*	1917

08-12-102-063-1027	11	S	WILLE	ST	405	MOUNT PROSPECT	60056	B5C*	1917
08-12-102-063-1028	11	S	WILLE	ST	505	MOUNT PROSPECT	60056	B5C*	1917
08-12-102-063-1157	20	S	MAIN	ST	506	MOUNT PROSPECT	60056	B5C*	1917
08-12-102-063-1143	20	S	MAIN	ST	308	MOUNT PROSPECT	60056	B5C*	1917
08-12-102-063-1029	11	S	WILLE	ST	605	MOUNT PROSPECT	60056	B5C*	1917
08-12-102-063-1030	11	S	WILLE	ST	705	MOUNT PROSPECT	60056	B5C*	1917
08-12-102-063-1005	11	S	WILLE	ST	601	MOUNT PROSPECT	60056	B5C*	1917
08-12-102-063-1102	5	W	CENTRAL	RD	208	MOUNT PROSPECT	60056	B5C*	1917
08-12-102-063-1103	5	W	CENTRAL	RD	308	MOUNT PROSPECT	60056	B5C*	1917
08-12-102-063-1104	5	W	CENTRAL	RD	408	MOUNT PROSPECT	60056	B5C*	1917
08-12-102-063-1105	5	W	CENTRAL	RD	508	MOUNT PROSPECT	60056	B5C*	1917
08-12-102-063-1101	5	W	CENTRAL	RD	108	MOUNT PROSPECT	60056	B5C*	1917
08-12-102-063-1117	5	W	CENTRAL	RD	203	MOUNT PROSPECT	60056	B5C*	1917
08-12-102-063-1118	5	W	CENTRAL	RD	303	MOUNT PROSPECT	60056	B5C*	1917
08-12-102-063-1155	20	S	MAIN	ST	306	MOUNT PROSPECT	60056	B5C*	1917
08-12-102-063-1187	20	S	MAIN	ST	307	MOUNT PROSPECT	60056	B5C*	1917
08-12-102-063-1061	11	S	WILLE	ST	410	MOUNT PROSPECT	60056	B5C*	1917
08-12-102-063-1126	5	W	CENTRAL	RD	109	MOUNT PROSPECT	60056	B5C*	1917
08-12-102-063-1127	5	W	CENTRAL	RD	106	MOUNT PROSPECT	60056	B5C*	1917
08-12-102-063-1128	5	W	CENTRAL	RD	209	MOUNT PROSPECT	60056	B5C*	1917
08-12-102-063-1153	20	S	MAIN	ST	711	MOUNT PROSPECT	60056	B5C*	1917
08-12-102-063-1123	5	W	CENTRAL	RD	311	MOUNT PROSPECT	60056	B5C*	1917
08-12-102-063-1124	5	W	CENTRAL	RD	411	MOUNT PROSPECT	60056	B5C*	1917
08-12-102-063-1169	20	S	MAIN	ST	509	MOUNT PROSPECT	60056	B5C*	1917
08-12-102-063-1037	11	S	WILLE	ST	107	MOUNT PROSPECT	60056	B5C*	1917
08-12-102-063-1038	11	S	WILLE	ST	207	MOUNT PROSPECT	60056	B5C*	1917
08-12-102-063-1099	5	W	CENTRAL	RD	410	MOUNT PROSPECT	60056	B5C*	1917
08-12-102-063-1100	5	W	CENTRAL	RD	510	MOUNT PROSPECT	60056	B5C*	1917
08-12-102-063-1113	5	W	CENTRAL	RD	304	MOUNT PROSPECT	60056	B5C*	1917
08-12-102-063-1114	5	W	CENTRAL	RD	404	MOUNT PROSPECT	60056	B5C*	1917
08-12-102-063-1115	5	W	CENTRAL	RD	504	MOUNT PROSPECT	60056	B5C*	1917
08-12-102-063-1025	11	S	WILLE	ST	205	MOUNT PROSPECT	60056	B5C*	1917
08-12-102-063-1026	11	S	WILLE	ST	305	MOUNT PROSPECT	60056	B5C*	1917
08-12-102-063-1076	5	W	CENTRAL	RD	105	MOUNT PROSPECT	60056	B5C*	1917
08-12-102-063-1077	5	W	CENTRAL	RD	205	MOUNT PROSPECT	60056	B5C*	1917
08-12-102-063-1078	5	W	CENTRAL	RD	305	MOUNT PROSPECT	60056	B5C*	1917
08-12-102-063-1079	5	W	CENTRAL	RD	405	MOUNT PROSPECT	60056	B5C*	1917
08-12-102-063-1080	5	W	CENTRAL	RD	505	MOUNT PROSPECT	60056	B5C*	1917
08-12-102-063-1081	5	W	CENTRAL	RD	113	MOUNT PROSPECT	60056	B5C*	1917
08-12-102-063-1082	5	W	CENTRAL	RD	213	MOUNT PROSPECT	60056	B5C*	1917
08-12-102-063-1083	5	W	CENTRAL	RD	313	MOUNT PROSPECT	60056	B5C*	1917
08-12-102-063-1090	5	W	CENTRAL	RD	501	MOUNT PROSPECT	60056	B5C*	1917
08-12-102-063-1091	5	W	CENTRAL	RD	102	MOUNT PROSPECT	60056	B5C*	1917
08-12-102-063-1084	5	W	CENTRAL	RD	413	MOUNT PROSPECT	60056	B5C*	1917
08-12-102-063-1129	5	W	CENTRAL	RD	309	MOUNT PROSPECT	60056	B5C*	1917
08-12-102-063-1190	20	S	MAIN	ST	607	MOUNT PROSPECT	60056	B5C*	1917
08-12-102-063-1146	20	S	MAIN	ST	608	MOUNT PROSPECT	60056	B5C*	1917
08-12-102-063-1170	20	S	MAIN	ST	609	MOUNT PROSPECT	60056	B5C*	1917
08-12-102-063-1130	5	W	CENTRAL	RD	409	MOUNT PROSPECT	60056	B5C*	1917
08-12-102-063-0000	20	S	MAIN	ST		MOUNT PROSPECT	60056	B5C*	1917
08-12-102-063-1175	20	S	MAIN	ST	502	MOUNT PROSPECT	60056	B5C*	1917
08-12-102-063-1197	20	S	MAIN	ST	503	MOUNT PROSPECT	60056	B5C*	1917
08-12-102-063-1134	5	W	CENTRAL	RD	406	MOUNT PROSPECT	60056	B5C*	1917
08-12-102-063-1135	5	W	CENTRAL	RD	506	MOUNT PROSPECT	60056	B5C*	1917
08-12-102-063-1163	20	S	MAIN	ST	504	MOUNT PROSPECT	60056	B5C*	1917
08-12-102-063-1139	20	S	MAIN	ST	505	MOUNT PROSPECT	60056	B5C*	1917
08-12-102-063-1041	11	S	WILLE	ST	507	MOUNT PROSPECT	60056	B5C*	1917
08-12-102-063-1179	20	S	MAIN	ST	511	MOUNT PROSPECT	60056	B5C*	1917
08-12-102-063-1183	20	S	MAIN	ST	512	MOUNT PROSPECT	60056	B5C*	1917
08-12-102-063-1192	20	S	MAIN	ST	601	MOUNT PROSPECT	60056	B5C*	1917
08-12-102-063-1191	20	S	MAIN	ST	707	MOUNT PROSPECT	60056	B5C*	1917
08-12-102-063-1147	20	S	MAIN	ST	708	MOUNT PROSPECT	60056	B5C*	1917

08-12-102-063-1051	11	S	WILLE	ST	109	MOUNT PROSPECT	60056	B5C*	1917
08-12-102-063-1054	11	S	WILLE	ST	409	MOUNT PROSPECT	60056	B5C*	1917
08-12-102-063-1055	11	S	WILLE	ST	509	MOUNT PROSPECT	60056	B5C*	1917
08-12-102-063-1053	11	S	WILLE	ST	309	MOUNT PROSPECT	60056	B5C*	1917
08-12-102-063-1111	5	W	CENTRAL	RD	104	MOUNT PROSPECT	60056	B5C*	1917
08-12-102-063-1062	11	S	WILLE	ST	510	MOUNT PROSPECT	60056	B5C*	1917
08-12-102-063-1063	11	S	WILLE	ST	610	MOUNT PROSPECT	60056	B5C*	1917
08-12-102-063-1064	11	S	WILLE	ST	710	MOUNT PROSPECT	60056	B5C*	1917
08-12-102-063-1065	11	S	WILLE	ST	211	MOUNT PROSPECT	60056	B5C*	1917
08-12-102-063-1066	11	S	WILLE	ST	311	MOUNT PROSPECT	60056	B5C*	1917
08-12-102-063-1067	11	S	WILLE	ST	411	MOUNT PROSPECT	60056	B5C*	1917
08-12-102-063-1173	20	S	MAIN	ST	302	MOUNT PROSPECT	60056	B5C*	1917
08-12-102-063-1195	20	S	MAIN	ST	303	MOUNT PROSPECT	60056	B5C*	1917
08-12-102-063-1181	20	S	MAIN	ST	312	MOUNT PROSPECT	60056	B5C*	1917
08-12-102-063-1112	5	W	CENTRAL	RD	204	MOUNT PROSPECT	60056	B5C*	1917
08-12-102-063-1131	5	W	CENTRAL	RD	509	MOUNT PROSPECT	60056	B5C*	1917
08-12-102-063-1132	5	W	CENTRAL	RD	206	MOUNT PROSPECT	60056	B5C*	1917
08-12-102-063-1178	20	S	MAIN	ST	411	MOUNT PROSPECT	60056	B5C*	1917
08-12-102-063-1045	11	S	WILLE	ST	208	MOUNT PROSPECT	60056	B5C*	1917
08-12-102-063-1046	11	S	WILLE	ST	308	MOUNT PROSPECT	60056	B5C*	1917
08-12-102-063-1189	20	S	MAIN	ST	507	MOUNT PROSPECT	60056	B5C*	1917
08-12-102-063-1145	20	S	MAIN	ST	508	MOUNT PROSPECT	60056	B5C*	1917
08-12-102-063-1204	20	S	MAIN	ST	610	MOUNT PROSPECT	60056	B5C*	1917
08-12-102-063-1042	11	S	WILLE	ST	607	MOUNT PROSPECT	60056	B5C*	1917
08-12-102-063-1043	11	S	WILLE	ST	707	MOUNT PROSPECT	60056	B5C*	1917
08-12-102-063-1125	5	W	CENTRAL	RD	511	MOUNT PROSPECT	60056	B5C*	1917
08-12-102-063-1044	11	S	WILLE	ST	108	MOUNT PROSPECT	60056	B5C*	1917
08-12-102-063-1092	5	W	CENTRAL	RD	202	MOUNT PROSPECT	60056	B5C*	1917
08-12-102-063-1093	5	W	CENTRAL	RD	302	MOUNT PROSPECT	60056	B5C*	1917
08-12-102-063-1148	20	S	MAIN	ST	201	MOUNT PROSPECT	60056	B5C*	1917
08-12-102-063-1172	20	S	MAIN	ST	202	MOUNT PROSPECT	60056	B5C*	1917
08-12-102-063-1072	5	W	CENTRAL	RD	212	MOUNT PROSPECT	60056	B5C*	1917
08-12-102-063-1073	5	W	CENTRAL	RD	312	MOUNT PROSPECT	60056	B5C*	1917
08-12-102-063-1074	5	W	CENTRAL	RD	412	MOUNT PROSPECT	60056	B5C*	1917
08-12-102-063-1075	5	W	CENTRAL	RD	512	MOUNT PROSPECT	60056	B5C*	1917
08-12-102-063-1188	20	S	MAIN	ST	407	MOUNT PROSPECT	60056	B5C*	1917
08-12-102-063-1144	20	S	MAIN	ST	408	MOUNT PROSPECT	60056	B5C*	1917
08-12-102-063-1012	11	S	WILLE	ST	702	MOUNT PROSPECT	60056	B5C*	1917
08-12-102-063-1150	20	S	MAIN	ST	401	MOUNT PROSPECT	60056	B5C*	1917
08-12-102-063-1174	20	S	MAIN	ST	402	MOUNT PROSPECT	60056	B5C*	1917
08-12-102-063-1162	20	S	MAIN	ST	404	MOUNT PROSPECT	60056	B5C*	1917
08-12-102-063-1138	20	S	MAIN	ST	405	MOUNT PROSPECT	60056	B5C*	1917
08-12-102-063-1156	20	S	MAIN	ST	406	MOUNT PROSPECT	60056	B5C*	1917
08-12-102-063-1050	11	S	WILLE	ST	708	MOUNT PROSPECT	60056	B5C*	1917
08-12-102-063-1068	11	S	WILLE	ST	511	MOUNT PROSPECT	60056	B5C*	1917
08-12-102-063-1069	11	S	WILLE	ST	611	MOUNT PROSPECT	60056	B5C*	1917
08-12-102-063-1071	5	W	CENTRAL	RD	112	MOUNT PROSPECT	60056	B5C*	1917
08-12-102-063-1070	11	S	WILLE	ST	711	MOUNT PROSPECT	60056	B5C*	1917
08-12-102-063-1151	20	S	MAIN	ST	501	MOUNT PROSPECT	60056	B5C*	1917
08-12-102-063-1047	11	S	WILLE	ST	408	MOUNT PROSPECT	60056	B5C*	1917
08-12-102-063-1049	11	S	WILLE	ST	608	MOUNT PROSPECT	60056	B5C*	1917
08-12-102-063-1200	20	S	MAIN	ST	210	MOUNT PROSPECT	60056	B5C*	1917
08-12-102-063-1176	20	S	MAIN	ST	211	MOUNT PROSPECT	60056	B5C*	1917
08-12-102-063-1180	20	S	MAIN	ST	212	MOUNT PROSPECT	60056	B5C*	1917
08-12-102-063-1186	20	S	MAIN	ST	207	MOUNT PROSPECT	60056	B5C*	1917
08-12-102-063-1142	20	S	MAIN	ST	208	MOUNT PROSPECT	60056	B5C*	1917
08-12-102-063-1166	20	S	MAIN	ST	209	MOUNT PROSPECT	60056	B5C*	1917
08-12-102-063-1008	11	S	WILLE	ST	302	MOUNT PROSPECT	60056	B5C*	1917
08-12-102-063-1009	11	S	WILLE	ST	402	MOUNT PROSPECT	60056	B5C*	1917
08-12-102-063-0000	5	W	CENTRAL	RD		MOUNT PROSPECT	60056	B5C*	1917
08-12-102-063-1052	11	S	WILLE	ST	209	MOUNT PROSPECT	60056	B5C*	1917
08-12-102-063-1086	5	W	CENTRAL	RD	101	MOUNT PROSPECT	60056	B5C*	1917

08-12-102-063-1087	5	W	CENTRAL	RD	201	MOUNT PROSPECT	60056	B5C*	1917
08-12-102-063-1106	5	W	CENTRAL	RD	107	MOUNT PROSPECT	60056	B5C*	1917
08-12-102-063-1107	5	W	CENTRAL	RD	207	MOUNT PROSPECT	60056	B5C*	1917
08-12-102-063-1108	5	W	CENTRAL	RD	307	MOUNT PROSPECT	60056	B5C*	1917
08-12-102-063-1007	11	S	WILLE	ST	202	MOUNT PROSPECT	60056	B5C*	1917
08-12-102-063-1152	20	S	MAIN	ST	611	MOUNT PROSPECT	60056	B5C*	1917
08-12-102-063-1184	20	S	MAIN	ST	612	MOUNT PROSPECT	60056	B5C*	1917
08-12-102-063-1193	20	S	MAIN	ST	701	MOUNT PROSPECT	60056	B5C*	1917
08-12-102-063-1199	20	S	MAIN	ST	703	MOUNT PROSPECT	60056	B5C*	1917
08-12-102-063-1165	20	S	MAIN	ST	704	MOUNT PROSPECT	60056	B5C*	1917
08-12-102-063-1088	5	W	CENTRAL	RD	301	MOUNT PROSPECT	60056	B5C*	1917
08-12-102-063-1089	5	W	CENTRAL	RD	401	MOUNT PROSPECT	60056	B5C*	1917
08-12-102-063-1141	20	S	MAIN	ST	705	MOUNT PROSPECT	60056	B5C*	1917
08-12-102-063-1011	11	S	WILLE	ST	602	MOUNT PROSPECT	60056	B5C*	1917
08-12-102-063-1160	20	S	MAIN	ST	204	MOUNT PROSPECT	60056	B5C*	1917
08-12-102-063-1194	20	S	MAIN	ST	203	MOUNT PROSPECT	60056	B5C*	1917
08-12-102-063-0000	11	S	WILLE	ST		MOUNT PROSPECT	60056	B5C*	1917
08-12-101-023-0000	108	W	NORTHWEST	HW		MOUNT PROSPECT	60056	B5C*	1917
08-12-101-023-0000	100	W	NORTHWEST	HW		MOUNT PROSPECT	60056	B5C*	1917
08-12-101-023-0000	110	W	NORTHWEST	HW		MOUNT PROSPECT	60056	B5C*	1917
08-23-401-035-0000	2040	S	ELMHURST	RD		MOUNT PROSPECT	60056	B4*	1973
08-23-401-035-0000	2058	S	ELMHURST	RD		MOUNT PROSPECT	60056	B4*	1973
08-23-401-035-0000	2076	S	ELMHURST	RD		MOUNT PROSPECT	60056	B4*	1973
08-23-401-035-0000	2088	S	ELMHURST	RD		MOUNT PROSPECT	60056	B4*	1973
08-23-401-035-0000	2000	S	ELMHURST	RD		MOUNT PROSPECT	60056	B4*	1973
08-23-401-035-0000	2032	S	ELMHURST	RD		MOUNT PROSPECT	60056	B4*	1973
08-23-401-035-0000	2034	S	ELMHURST	RD		MOUNT PROSPECT	60056	B4*	1973
08-23-402-005-0000	561		FRANKLIN	DR	301	MOUNT PROSPECT	60056	R4*	1973
08-23-402-005-0000	2301		LEXINGTON	DR	209	MOUNT PROSPECT	60056	R4*	1973
08-23-402-005-0000	561		FRANKLIN	DR	203	MOUNT PROSPECT	60056	R4*	1973
08-23-402-005-0000	2291		LEXINGTON	DR	116	MOUNT PROSPECT	60056	R4*	1973
08-23-402-005-0000	565		FRANKLIN	DR	211	MOUNT PROSPECT	60056	R4*	1973
08-23-402-005-0000	301		ENTERPRISE	DR	102	MOUNT PROSPECT	60056	R4*	1973
08-23-402-005-0000	567		FRANKLIN	DR	115	MOUNT PROSPECT	60056	R4*	1973
08-23-402-005-0000	567		FRANKLIN	DR	214	MOUNT PROSPECT	60056	R4*	1973
08-23-402-005-0000	567		FRANKLIN	DR	215	MOUNT PROSPECT	60056	R4*	1973
08-23-402-005-0000	561		FRANKLIN	DR	101	MOUNT PROSPECT	60056	R4*	1973
08-23-402-005-0000	561		FRANKLIN	DR	102	MOUNT PROSPECT	60056	R4*	1973
08-23-402-005-0000	561		FRANKLIN	DR	103	MOUNT PROSPECT	60056	R4*	1973
08-23-402-005-0000	561		FRANKLIN	DR	104	MOUNT PROSPECT	60056	R4*	1973
08-23-402-005-0000	565		FRANKLIN	DR	210	MOUNT PROSPECT	60056	R4*	1973
08-23-402-013-0000	2365		CANNON	DR	D	MOUNT PROSPECT	60056	R4*	1973
08-23-402-013-0000	2365		CANNON	DR	E	MOUNT PROSPECT	60056	R4*	1973
08-23-402-013-0000	2373		CANNON	DR	I	MOUNT PROSPECT	60056	R4*	1973
08-23-402-013-0000	2373		CANNON	DR	J	MOUNT PROSPECT	60056	R4*	1973
08-23-402-013-0000	2373		CANNON	DR	K	MOUNT PROSPECT	60056	R4*	1973
08-23-402-004-0000	2348		CANNON	DR	306	MOUNT PROSPECT	60056	R4*	1973
08-23-402-004-0000	2348		CANNON	DR	307	MOUNT PROSPECT	60056	R4*	1973
08-23-402-004-0000	2349		LEXINGTON	DR	307	MOUNT PROSPECT	60056	R4*	1973
08-23-402-004-0000	2325		LEXINGTON	DR	107	MOUNT PROSPECT	60056	R4*	1973
08-23-402-004-0000	2325		LEXINGTON	DR	108	MOUNT PROSPECT	60056	R4*	1973
08-23-402-004-0000	2337		LEXINGTON	DR	115	MOUNT PROSPECT	60056	R4*	1973
08-23-402-004-0000	2337		LEXINGTON	DR	116	MOUNT PROSPECT	60056	R4*	1973
08-23-402-004-0000	507		ENTERPRISE	DR	214	MOUNT PROSPECT	60056	R4*	1973
08-23-402-004-0000	507		ENTERPRISE	DR	215	MOUNT PROSPECT	60056	R4*	1973
08-23-402-004-0000	2355		LEXINGTON	DR	302	MOUNT PROSPECT	60056	R4*	1973
08-12-101-023-0000	102	W	NORTHWEST	HW		MOUNT PROSPECT	60056	B5C*	1917
08-12-101-023-0000	104	W	NORTHWEST	HW		MOUNT PROSPECT	60056	B5C*	1917
08-12-101-024-1046	15	S	PINE	ST	606	MOUNT PROSPECT	60056	B5C*	1917
08-12-101-024-1047	15	S	PINE	ST	607	MOUNT PROSPECT	60056	B5C*	1917
08-12-101-024-1082	5	S	PINE	ST	502	MOUNT PROSPECT	60056	B5C*	1917
08-12-101-024-1025	15	S	PINE	ST	405	MOUNT PROSPECT	60056	B5C*	1917

08-12-101-024-1042	15	S	PINE	ST	602	MOUNT PROSPECT	60056	B5C*	1917
08-12-101-024-1043	15	S	PINE	ST	603	MOUNT PROSPECT	60056	B5C*	1917
08-12-101-024-1081	5	S	PINE	ST	501	MOUNT PROSPECT	60056	B5C*	1917
08-12-101-024-1048	15	S	PINE	ST	608	MOUNT PROSPECT	60056	B5C*	1917
08-12-101-024-1049	15	S	PINE	ST	609	MOUNT PROSPECT	60056	B5C*	1917
08-12-101-024-1040	15	S	PINE	ST	600	MOUNT PROSPECT	60056	B5C*	1917
08-12-101-024-1041	15	S	PINE	ST	601	MOUNT PROSPECT	60056	B5C*	1917
08-12-101-024-1005	15	S	PINE	ST	204	MOUNT PROSPECT	60056	B5C*	1917
08-12-101-024-1006	15	S	PINE	ST	205	MOUNT PROSPECT	60056	B5C*	1917
08-12-101-024-1073	5	S	PINE	ST	403	MOUNT PROSPECT	60056	B5C*	1917
08-12-101-024-1074	5	S	PINE	ST	404	MOUNT PROSPECT	60056	B5C*	1917
08-12-101-024-1075	5	S	PINE	ST	405	MOUNT PROSPECT	60056	B5C*	1917
08-12-101-024-1019	15	S	PINE	ST	309	MOUNT PROSPECT	60056	B5C*	1917
08-12-101-024-1050	5	S	PINE	ST	200	MOUNT PROSPECT	60056	B5C*	1917
08-12-101-024-1072	5	S	PINE	ST	402	MOUNT PROSPECT	60056	B5C*	1917
08-12-101-024-1008	15	S	PINE	ST	208	MOUNT PROSPECT	60056	B5C*	1917
08-12-101-024-1009	15	S	PINE	ST	209	MOUNT PROSPECT	60056	B5C*	1917
08-12-101-024-1010	15	S	PINE	ST	300	MOUNT PROSPECT	60056	B5C*	1917
08-12-101-024-1052	5	S	PINE	ST	202	MOUNT PROSPECT	60056	B5C*	1917
08-12-101-024-1023	15	S	PINE	ST	403	MOUNT PROSPECT	60056	B5C*	1917
08-12-101-024-1069	5	S	PINE	ST	309	MOUNT PROSPECT	60056	B5C*	1917
08-12-101-024-1044	15	S	PINE	ST	604	MOUNT PROSPECT	60056	B5C*	1917
08-12-101-024-1045	15	S	PINE	ST	605	MOUNT PROSPECT	60056	B5C*	1917
08-12-101-024-1076	5	S	PINE	ST	406	MOUNT PROSPECT	60056	B5C*	1917
08-12-101-024-1067	5	S	PINE	ST	307	MOUNT PROSPECT	60056	B5C*	1917
08-12-101-024-1001	15	S	PINE	ST	200	MOUNT PROSPECT	60056	B5C*	1917
08-12-101-024-1002	15	S	PINE	ST	201	MOUNT PROSPECT	60056	B5C*	1917
08-12-101-024-1003	15	S	PINE	ST	202	MOUNT PROSPECT	60056	B5C*	1917
08-12-101-024-1022	15	S	PINE	ST	402	MOUNT PROSPECT	60056	B5C*	1917
08-12-101-024-1051	5	S	PINE	ST	201	MOUNT PROSPECT	60056	B5C*	1917
08-12-101-024-1004	15	S	PINE	ST	203	MOUNT PROSPECT	60056	B5C*	1917
08-12-101-024-1012	15	S	PINE	ST	302	MOUNT PROSPECT	60056	B5C*	1917
08-12-101-024-1014	15	S	PINE	ST	304	MOUNT PROSPECT	60056	B5C*	1917
08-12-101-024-1015	15	S	PINE	ST	305	MOUNT PROSPECT	60056	B5C*	1917
08-12-101-024-1020	15	S	PINE	ST	400	MOUNT PROSPECT	60056	B5C*	1917
08-12-101-024-1021	15	S	PINE	ST	401	MOUNT PROSPECT	60056	B5C*	1917
08-12-101-024-1031	15	S	PINE	ST	501	MOUNT PROSPECT	60056	B5C*	1917
08-12-101-024-1070	5	S	PINE	ST	400	MOUNT PROSPECT	60056	B5C*	1917
08-12-101-024-1011	15	S	PINE	ST	301	MOUNT PROSPECT	60056	B5C*	1917
08-12-101-024-1017	15	S	PINE	ST	307	MOUNT PROSPECT	60056	B5C*	1917
08-12-101-024-1018	15	S	PINE	ST	308	MOUNT PROSPECT	60056	B5C*	1917
08-12-101-024-1038	15	S	PINE	ST	508	MOUNT PROSPECT	60056	B5C*	1917
08-12-101-024-1035	15	S	PINE	ST	505	MOUNT PROSPECT	60056	B5C*	1917
08-12-101-024-1077	5	S	PINE	ST	407	MOUNT PROSPECT	60056	B5C*	1917
08-12-101-024-1078	5	S	PINE	ST	408	MOUNT PROSPECT	60056	B5C*	1917
08-12-101-024-1079	5	S	PINE	ST	409	MOUNT PROSPECT	60056	B5C*	1917
08-12-101-024-1026	15	S	PINE	ST	406	MOUNT PROSPECT	60056	B5C*	1917
08-12-101-024-1027	15	S	PINE	ST	407	MOUNT PROSPECT	60056	B5C*	1917
08-12-101-024-1028	15	S	PINE	ST	408	MOUNT PROSPECT	60056	B5C*	1917
08-12-101-024-1029	15	S	PINE	ST	409	MOUNT PROSPECT	60056	B5C*	1917
08-12-101-024-1030	15	S	PINE	ST	500	MOUNT PROSPECT	60056	B5C*	1917
08-12-101-024-1086	5	S	PINE	ST	506	MOUNT PROSPECT	60056	B5C*	1917
08-12-101-024-1087	5	S	PINE	ST	507	MOUNT PROSPECT	60056	B5C*	1917
08-12-101-024-1088	5	S	PINE	ST	508	MOUNT PROSPECT	60056	B5C*	1917
08-12-101-024-1089	5	S	PINE	ST	509	MOUNT PROSPECT	60056	B5C*	1917
08-12-101-024-1032	15	S	PINE	ST	502	MOUNT PROSPECT	60056	B5C*	1917
08-12-101-024-1033	15	S	PINE	ST	503	MOUNT PROSPECT	60056	B5C*	1917
08-12-101-024-1064	5	S	PINE	ST	304	MOUNT PROSPECT	60056	B5C*	1917
08-12-101-024-1065	5	S	PINE	ST	305	MOUNT PROSPECT	60056	B5C*	1917
08-12-101-024-1066	5	S	PINE	ST	306	MOUNT PROSPECT	60056	B5C*	1917
08-12-101-024-1080	5	S	PINE	ST	500	MOUNT PROSPECT	60056	B5C*	1917
08-12-101-024-1083	5	S	PINE	ST	503	MOUNT PROSPECT	60056	B5C*	1917

08-12-101-024-1084	5	S	PINE	ST	504	MOUNT PROSPECT	60056	B5C*	1917
08-12-101-024-1085	5	S	PINE	ST	505	MOUNT PROSPECT	60056	B5C*	1917
08-12-101-024-1007	15	S	PINE	ST	207	MOUNT PROSPECT	60056	B5C*	1917
08-12-101-024-1071	5	S	PINE	ST	401	MOUNT PROSPECT	60056	B5C*	1917
08-12-101-024-1039	15	S	PINE	ST	509	MOUNT PROSPECT	60056	B5C*	1917
08-12-101-024-1036	15	S	PINE	ST	506	MOUNT PROSPECT	60056	B5C*	1917
08-12-101-024-1053	5	S	PINE	ST	203	MOUNT PROSPECT	60056	B5C*	1917
08-12-101-024-1037	15	S	PINE	ST	507	MOUNT PROSPECT	60056	B5C*	1917
08-12-101-024-1063	5	S	PINE	ST	303	MOUNT PROSPECT	60056	B5C*	1917
08-12-101-024-1062	5	S	PINE	ST	302	MOUNT PROSPECT	60056	B5C*	1917
08-12-101-024-1054	5	S	PINE	ST	204	MOUNT PROSPECT	60056	B5C*	1917
08-12-101-024-1061	5	S	PINE	ST	301	MOUNT PROSPECT	60056	B5C*	1917
08-12-101-024-1055	5	S	PINE	ST	205	MOUNT PROSPECT	60056	B5C*	1917
08-12-101-024-1056	5	S	PINE	ST	206	MOUNT PROSPECT	60056	B5C*	1917
08-12-101-024-1057	5	S	PINE	ST	207	MOUNT PROSPECT	60056	B5C*	1917
08-12-101-024-1058	5	S	PINE	ST	208	MOUNT PROSPECT	60056	B5C*	1917
08-12-101-024-1060	5	S	PINE	ST	300	MOUNT PROSPECT	60056	B5C*	1917
08-12-101-024-1059	5	S	PINE	ST	209	MOUNT PROSPECT	60056	B5C*	1917
08-12-101-024-1013	15	S	PINE	ST	303	MOUNT PROSPECT	60056	B5C*	1917
08-12-101-024-1016	15	S	PINE	ST	306	MOUNT PROSPECT	60056	B5C*	1917
08-12-101-024-1068	5	S	PINE	ST	308	MOUNT PROSPECT	60056	B5C*	1917
08-12-101-024-1034	15	S	PINE	ST	504	MOUNT PROSPECT	60056	B5C*	1917
08-12-100-015-0000	5	S	PINE	ST		MOUNT PROSPECT	60056	B5C*	1917
08-15-203-011-0000	1743	W	GOLF	RD		MOUNT PROSPECT	60056	B3*	1962
08-15-203-011-0000	1735	W	GOLF	RD		MOUNT PROSPECT	60056	B3*	1962
08-15-203-011-0000	1719	W	GOLF	RD		MOUNT PROSPECT	60056	B3*	1962
08-15-203-011-0000	1721	W	GOLF	RD		MOUNT PROSPECT	60056	B3*	1962
08-15-203-011-0000	1713	W	GOLF	RD		MOUNT PROSPECT	60056	B3*	1962
08-15-203-011-0000	1717	W	GOLF	RD		MOUNT PROSPECT	60056	B3*	1962
08-15-203-011-0000	1747	W	GOLF	RD		MOUNT PROSPECT	60056	B3*	1962
08-15-203-011-0000	1701	W	GOLF	RD		MOUNT PROSPECT	60056	B3*	1962
08-15-203-011-0000	1705	W	GOLF	RD		MOUNT PROSPECT	60056	B3*	1962
08-15-203-011-0000	1707	W	GOLF	RD		MOUNT PROSPECT	60056	B3*	1962
08-15-203-011-0000	1749	W	GOLF	RD		MOUNT PROSPECT	60056	B3*	1962
08-15-203-011-0000	1751	W	GOLF	RD		MOUNT PROSPECT	60056	B3*	1962
08-15-203-011-0000	1753	W	GOLF	RD		MOUNT PROSPECT	60056	B3*	1962
08-15-203-011-0000	1723	W	GOLF	RD		MOUNT PROSPECT	60056	B3*	1962
08-15-203-011-0000	1729	W	GOLF	RD		MOUNT PROSPECT	60056	B3*	1962
08-15-203-011-0000	1709	W	GOLF	RD		MOUNT PROSPECT	60056	B3*	1962
08-15-203-011-0000	1739	W	GOLF	RD		MOUNT PROSPECT	60056	B3*	1962
08-15-203-008-0000	1770		PALM	DR	39	MOUNT PROSPECT	60056	R4	1962
08-15-203-008-0000	1820		PALM	DR	79	MOUNT PROSPECT	60056	R4	1962
08-15-203-008-0000	1700		PALM	DR	17	MOUNT PROSPECT	60056	R4	1962
08-15-203-008-0000	1700		PALM	DR	2	MOUNT PROSPECT	60056	R4	1962
08-15-203-008-0000	1700		PALM	DR	22	MOUNT PROSPECT	60056	R4	1962
08-15-203-008-0000	1700		PALM	DR	15	MOUNT PROSPECT	60056	R4	1962
08-15-203-008-0000	1800		PALM	DR	72	MOUNT PROSPECT	60056	R4	1962
08-15-203-008-0000	1720		PALM	DR	19	MOUNT PROSPECT	60056	R4	1962
08-15-203-008-0000	1720		PALM	DR	20	MOUNT PROSPECT	60056	R4	1962
08-15-203-008-0000	1770		PALM	DR	31	MOUNT PROSPECT	60056	R4	1962
08-15-203-008-0000	1750		PALM	DR	44	MOUNT PROSPECT	60056	R4	1962
08-15-203-008-0000	1750		PALM	DR	49	MOUNT PROSPECT	60056	R4	1962
08-15-203-008-0000	1750		PALM	DR	50	MOUNT PROSPECT	60056	R4	1962
08-15-203-008-0000	1750		PALM	DR	55	MOUNT PROSPECT	60056	R4	1962
08-15-203-008-0000	1750		PALM	DR	56	MOUNT PROSPECT	60056	R4	1962
08-15-203-008-0000	1770		PALM	DR	30	MOUNT PROSPECT	60056	R4	1962
08-15-203-008-0000	1750		PALM	DR	32	MOUNT PROSPECT	60056	R4	1962
08-15-203-008-0000	1720		PALM	DR	13	MOUNT PROSPECT	60056	R4	1962
08-15-203-008-0000	1720		PALM	DR	18	MOUNT PROSPECT	60056	R4	1962
08-15-203-008-0000	1700		PALM	DR	1	MOUNT PROSPECT	60056	R4	1962
08-15-203-008-0000	1700		PALM	DR	14	MOUNT PROSPECT	60056	R4	1962
08-15-203-008-0000	1770		PALM	DR	28	MOUNT PROSPECT	60056	R4	1962

08-15-203-008-0000	1720		PALM	DR	3	MOUNT PROSPECT	60056	R4	1962
08-15-203-008-0000	1700		PALM	DR	23	MOUNT PROSPECT	60056	R4	1962
08-15-203-008-0000	1700		PALM	DR	6	MOUNT PROSPECT	60056	R4	1962
08-15-203-008-0000	1700		PALM	DR	7	MOUNT PROSPECT	60056	R4	1962
08-15-203-008-0000	1700		PALM	DR	8	MOUNT PROSPECT	60056	R4	1962
08-15-203-008-0000	1700		PALM	DR	9	MOUNT PROSPECT	60056	R4	1962
08-15-203-008-0000	1720		PALM	DR	10	MOUNT PROSPECT	60056	R4	1962
08-15-203-008-0000	1720		PALM	DR	11	MOUNT PROSPECT	60056	R4	1962
08-15-203-008-0000	1720		PALM	DR	12	MOUNT PROSPECT	60056	R4	1962
08-15-203-008-0000	1730		PALM	DR	25	MOUNT PROSPECT	60056	R4	1962
08-15-203-008-0000	1730		PALM	DR	33	MOUNT PROSPECT	60056	R4	1962
08-15-203-008-0000	1730		PALM	DR	34	MOUNT PROSPECT	60056	R4	1962
08-15-203-008-0000	1730		PALM	DR	47	MOUNT PROSPECT	60056	R4	1962
08-15-203-008-0000	1720		PALM	DR	5	MOUNT PROSPECT	60056	R4	1962
08-15-203-008-0000	1730		PALM	DR	24	MOUNT PROSPECT	60056	R4	1962
08-15-203-008-0000	1800		PALM	DR	75	MOUNT PROSPECT	60056	R4	1962
08-15-203-008-0000	1730		PALM	DR	35	MOUNT PROSPECT	60056	R4	1962
08-15-203-008-0000	1730		PALM	DR	36	MOUNT PROSPECT	60056	R4	1962
08-15-203-008-0000	1730		PALM	DR	45	MOUNT PROSPECT	60056	R4	1962
08-15-203-008-0000	1730		PALM	DR	46	MOUNT PROSPECT	60056	R4	1962
08-15-203-008-0000	1800		PALM	DR	80	MOUNT PROSPECT	60056	R4	1962
08-15-203-008-0000	1800		PALM	DR	81	MOUNT PROSPECT	60056	R4	1962
08-15-203-008-0000	1820		PALM	DR	61	MOUNT PROSPECT	60056	R4	1962
08-15-203-008-0000	1800		PALM	DR	74	MOUNT PROSPECT	60056	R4	1962
08-15-203-008-0000	1820		PALM	DR	77	MOUNT PROSPECT	60056	R4	1962
08-15-203-008-0000	1800		PALM	DR	73	MOUNT PROSPECT	60056	R4	1962
08-15-203-008-0000	1730		PALM	DR	48	MOUNT PROSPECT	60056	R4	1962
08-15-203-008-0000	1730		PALM	DR	57	MOUNT PROSPECT	60056	R4	1962
08-15-203-008-0000	1720		PALM	DR	4	MOUNT PROSPECT	60056	R4	1962
08-15-203-008-0000	1820		PALM	DR	62	MOUNT PROSPECT	60056	R4	1962
08-15-203-008-0000	1820		PALM	DR	63	MOUNT PROSPECT	60056	R4	1962
08-15-203-008-0000	1820		PALM	DR	68	MOUNT PROSPECT	60056	R4	1962
08-15-203-008-0000	1800		PALM	DR	65	MOUNT PROSPECT	60056	R4	1962
08-15-203-008-0000	1800		PALM	DR	66	MOUNT PROSPECT	60056	R4	1962
08-15-203-008-0000	1800		PALM	DR	67	MOUNT PROSPECT	60056	R4	1962
08-15-203-008-0000	1750		PALM	DR	27	MOUNT PROSPECT	60056	R4	1962
08-15-203-008-0000	1820		PALM	DR	71	MOUNT PROSPECT	60056	R4	1962
08-15-203-008-0000	1820		PALM	DR	76	MOUNT PROSPECT	60056	R4	1962
08-15-203-008-0000	1800		PALM	DR	60	MOUNT PROSPECT	60056	R4	1962
08-15-203-008-0000	1800		PALM	DR	64	MOUNT PROSPECT	60056	R4	1962
08-15-203-008-0000	1770		PALM	DR	52	MOUNT PROSPECT	60056	R4	1962
08-15-203-008-0000	1770		PALM	DR	53	MOUNT PROSPECT	60056	R4	1962
08-15-203-008-0000	1720		PALM	DR	21	MOUNT PROSPECT	60056	R4	1962
08-15-203-008-0000	1770		PALM	DR	40	MOUNT PROSPECT	60056	R4	1962
08-15-203-008-0000	1770		PALM	DR	41	MOUNT PROSPECT	60056	R4	1962
08-15-203-008-0000	1770		PALM	DR	42	MOUNT PROSPECT	60056	R4	1962
08-15-203-008-0000	1770		PALM	DR	51	MOUNT PROSPECT	60056	R4	1962
08-15-203-008-0000	1730		PALM	DR	58	MOUNT PROSPECT	60056	R4	1962
08-15-203-008-0000	1750		PALM	DR	26	MOUNT PROSPECT	60056	R4	1962
08-15-203-008-0000	1750		PALM	DR	37	MOUNT PROSPECT	60056	R4	1962
08-15-203-008-0000	1750		PALM	DR	38	MOUNT PROSPECT	60056	R4	1962
08-15-203-008-0000	1750		PALM	DR	43	MOUNT PROSPECT	60056	R4	1962
08-15-203-008-0000	1770		PALM	DR	29	MOUNT PROSPECT	60056	R4	1962
08-15-203-008-0000	1820		PALM	DR	69	MOUNT PROSPECT	60056	R4	1962
08-15-203-008-0000	1820		PALM	DR	70	MOUNT PROSPECT	60056	R4	1962
08-15-203-008-0000	1770		PALM	DR	54	MOUNT PROSPECT	60056	R4	1962
08-15-203-008-0000	1820		PALM	DR	78	MOUNT PROSPECT	60056	R4	1962
08-15-203-008-0000	1800		PALM	DR	59	MOUNT PROSPECT	60056	R4	1962
08-11-999-001-0000	0					MOUNT PROSPECT	60056	R1	1956
03-27-307-027-0000	102	W	RAND	RD		MOUNT PROSPECT	60056	B4	1966
03-27-307-027-0000	104	W	RAND	RD		MOUNT PROSPECT	60056	B4	1966
08-23-401-039-0000	1960		CARBOY	RD		MOUNT PROSPECT	60056	I1	1979

08-23-401-039-0000	1980		CARBOY	RD			MOUNT PROSPECT	60056	I1	1979
08-23-401-039-0000	1920		CARBOY	RD			MOUNT PROSPECT	60056	I1	1979
08-23-401-039-0000	1910		CARBOY	RD			MOUNT PROSPECT	60056	I1	1979
08-23-401-039-0000	1940		CARBOY	RD			MOUNT PROSPECT	60056	I1	1979
08-23-401-039-0000	1900		CARBOY	RD			MOUNT PROSPECT	60056	I1	1979
08-23-401-040-0000	2030		CARBOY	RD			MOUNT PROSPECT	60056	I1	1979
08-23-401-040-0000	2040		CARBOY	RD			MOUNT PROSPECT	60056	I1	1979
08-23-401-040-0000	2050		CARBOY	RD			MOUNT PROSPECT	60056	I1	1979
08-23-401-040-0000	2060		CARBOY	RD			MOUNT PROSPECT	60056	I1	1979
08-23-401-040-0000	2070		CARBOY	RD			MOUNT PROSPECT	60056	I1	1979
08-23-401-040-0000	2080		CARBOY	RD			MOUNT PROSPECT	60056	I1	1979
08-23-401-040-0000	2012		CARBOY	RD			MOUNT PROSPECT	60056	I1	1979
08-23-401-040-0000	2010		CARBOY	RD			MOUNT PROSPECT	60056	I1	1979
08-23-401-040-0000	2010		CARBOY	RD			MOUNT PROSPECT	60056	I1	1979
08-23-401-046-0000	1842	S	ELMHURST	RD			MOUNT PROSPECT	60056	I1*	1973
08-23-401-046-0000	1862	S	ELMHURST	RD			MOUNT PROSPECT	60056	I1*	1973
08-23-401-046-0000	1852	S	ELMHURST	RD			MOUNT PROSPECT	60056	I1*	1973
08-23-401-046-0000	1854	S	ELMHURST	RD			MOUNT PROSPECT	60056	I1*	1973
08-23-401-046-0000	1856	S	ELMHURST	RD			MOUNT PROSPECT	60056	I1*	1973
08-23-401-046-0000	1846	S	ELMHURST	RD			MOUNT PROSPECT	60056	I1*	1973
08-23-401-046-0000	1848	S	ELMHURST	RD			MOUNT PROSPECT	60056	I1*	1973
08-23-401-046-0000	1850	S	ELMHURST	RD			MOUNT PROSPECT	60056	I1*	1973
08-23-401-046-0000	1844	S	ELMHURST	RD			MOUNT PROSPECT	60056	I1*	1973
08-23-401-046-0000	1864	S	ELMHURST	RD			MOUNT PROSPECT	60056	I1*	1973
08-23-401-046-0000	1858	S	ELMHURST	RD			MOUNT PROSPECT	60056	I1*	1973
08-23-401-035-0000	2040	S	ELMHURST	RD		B	MOUNT PROSPECT	60056	B4*	1973
08-23-401-035-0000	2016	S	ELMHURST	RD			MOUNT PROSPECT	60056	B4*	1973
08-23-401-035-0000	2070	S	ELMHURST	RD			MOUNT PROSPECT	60056	B4*	1973
08-23-401-035-0000	2052	S	ELMHURST	RD			MOUNT PROSPECT	60056	B4*	1973
08-23-401-035-0000	2022	S	ELMHURST	RD			MOUNT PROSPECT	60056	B4*	1973
08-23-401-035-0000	2028	S	ELMHURST	RD			MOUNT PROSPECT	60056	B4*	1973
08-23-401-035-0000	2046	S	ELMHURST	RD			MOUNT PROSPECT	60056	B4*	1973
08-23-402-005-0000	2272		DELAWARE	DR		307	MOUNT PROSPECT	60056	R4*	1973
08-23-402-005-0000	411		ENTERPRISE	DR		102	MOUNT PROSPECT	60056	R4*	1973
08-23-402-005-0000	411		ENTERPRISE	DR		103	MOUNT PROSPECT	60056	R4*	1973
08-23-402-005-0000	411		ENTERPRISE	DR		104	MOUNT PROSPECT	60056	R4*	1973
08-23-402-005-0000	309		ENTERPRISE	DR		308	MOUNT PROSPECT	60056	R4*	1973
08-23-402-005-0000	2285		LEXINGTON	DR		309	MOUNT PROSPECT	60056	R4*	1973
08-23-402-005-0000	2313		LEXINGTON	DR		104	MOUNT PROSPECT	60056	R4*	1973
08-23-402-005-0000	2313		LEXINGTON	DR		201	MOUNT PROSPECT	60056	R4*	1973
08-23-402-005-0000	2301		LEXINGTON	DR		112	MOUNT PROSPECT	60056	R4*	1973
08-23-402-005-0000	2286		DELAWARE	DR		303	MOUNT PROSPECT	60056	R4*	1973
08-23-402-005-0000	567		FRANKLIN	DR		216	MOUNT PROSPECT	60056	R4*	1973
08-23-402-005-0000	2272		DELAWARE	DR		207	MOUNT PROSPECT	60056	R4*	1973
08-23-402-005-0000	2272		DELAWARE	DR		208	MOUNT PROSPECT	60056	R4*	1973
08-23-402-005-0000	2272		DELAWARE	DR		305	MOUNT PROSPECT	60056	R4*	1973
08-23-402-005-0000	2272		DELAWARE	DR		107	MOUNT PROSPECT	60056	R4*	1973
08-23-402-005-0000	2272		DELAWARE	DR		108	MOUNT PROSPECT	60056	R4*	1973
08-23-402-005-0000	2272		DELAWARE	DR		306	MOUNT PROSPECT	60056	R4*	1973
08-23-402-005-0000	301		ENTERPRISE	DR		301	MOUNT PROSPECT	60056	R4*	1973
08-23-402-005-0000	415		ENTERPRISE	DR		311	MOUNT PROSPECT	60056	R4*	1973
08-23-402-005-0000	415		ENTERPRISE	DR		312	MOUNT PROSPECT	60056	R4*	1973
08-23-402-005-0000	567		FRANKLIN	DR		114	MOUNT PROSPECT	60056	R4*	1973
08-23-402-005-0000	413		ENTERPRISE	DR		205	MOUNT PROSPECT	60056	R4*	1973
08-23-402-005-0000	413		ENTERPRISE	DR		206	MOUNT PROSPECT	60056	R4*	1973
08-23-402-005-0000	415		ENTERPRISE	DR		212	MOUNT PROSPECT	60056	R4*	1973
08-23-402-005-0000	307		ENTERPRISE	DR		203	MOUNT PROSPECT	60056	R4*	1973
08-23-402-005-0000	309		ENTERPRISE	DR		106	MOUNT PROSPECT	60056	R4*	1973
08-23-402-005-0000	2215		LEXINGTON	DR		102	MOUNT PROSPECT	60056	R4*	1973
08-23-402-005-0000	415		ENTERPRISE	DR		309	MOUNT PROSPECT	60056	R4*	1973
08-23-402-005-0000	561		FRANKLIN	DR		202	MOUNT PROSPECT	60056	R4*	1973
08-23-402-005-0000	2257		LEXINGTON	DR		101	MOUNT PROSPECT	60056	R4*	1973

08-23-402-005-0000	2215	LEXINGTON	DR	303	MOUNT PROSPECT	60056	R4*	1973
08-23-402-005-0000	561	FRANKLIN	DR	204	MOUNT PROSPECT	60056	R4*	1973
08-23-402-005-0000	2257	LEXINGTON	DR	102	MOUNT PROSPECT	60056	R4*	1973
08-23-402-005-0000	413	ENTERPRISE	DR	108	MOUNT PROSPECT	60056	R4*	1973
08-23-402-005-0000	307	ENTERPRISE	DR	204	MOUNT PROSPECT	60056	R4*	1973
08-23-402-005-0000	567	FRANKLIN	DR	113	MOUNT PROSPECT	60056	R4*	1973
08-23-402-005-0000	2301	LEXINGTON	DR	110	MOUNT PROSPECT	60056	R4*	1973
08-23-402-005-0000	2301	LEXINGTON	DR	111	MOUNT PROSPECT	60056	R4*	1973
08-23-402-005-0000	2229	LEXINGTON	DR	207	MOUNT PROSPECT	60056	R4*	1973
08-23-402-005-0000	2229	LEXINGTON	DR	208	MOUNT PROSPECT	60056	R4*	1973
08-23-402-005-0000	413	ENTERPRISE	DR	207	MOUNT PROSPECT	60056	R4*	1973
08-23-402-005-0000	307	ENTERPRISE	DR	301	MOUNT PROSPECT	60056	R4*	1973
08-23-402-005-0000	2285	LEXINGTON	DR	210	MOUNT PROSPECT	60056	R4*	1973
08-23-402-005-0000	2285	LEXINGTON	DR	211	MOUNT PROSPECT	60056	R4*	1973
08-23-402-005-0000	2229	LEXINGTON	DR	306	MOUNT PROSPECT	60056	R4*	1973
08-23-402-005-0000	307	ENTERPRISE	DR	202	MOUNT PROSPECT	60056	R4*	1973
08-23-402-005-0000	2244	DELAWARE	DR	315	MOUNT PROSPECT	60056	R4*	1973
08-23-402-005-0000	2244	DELAWARE	DR	316	MOUNT PROSPECT	60056	R4*	1973
08-23-402-005-0000	2229	LEXINGTON	DR	305	MOUNT PROSPECT	60056	R4*	1973
08-23-402-005-0000	2286	DELAWARE	DR	302	MOUNT PROSPECT	60056	R4*	1973
08-23-402-005-0000	2286	DELAWARE	DR	201	MOUNT PROSPECT	60056	R4*	1973
08-23-402-005-0000	2286	DELAWARE	DR	202	MOUNT PROSPECT	60056	R4*	1973
08-23-402-005-0000	2286	DELAWARE	DR	203	MOUNT PROSPECT	60056	R4*	1973
08-23-402-005-0000	2229	LEXINGTON	DR	307	MOUNT PROSPECT	60056	R4*	1973
08-23-402-005-0000	307	ENTERPRISE	DR	201	MOUNT PROSPECT	60056	R4*	1973
08-23-402-005-0000	301	ENTERPRISE	DR	204	MOUNT PROSPECT	60056	R4*	1973
08-23-402-005-0000	415	ENTERPRISE	DR	310	MOUNT PROSPECT	60056	R4*	1973
08-23-402-005-0000	307	ENTERPRISE	DR	302	MOUNT PROSPECT	60056	R4*	1973
08-23-402-005-0000	307	ENTERPRISE	DR	303	MOUNT PROSPECT	60056	R4*	1973
08-23-402-005-0000	2215	LEXINGTON	DR	101	MOUNT PROSPECT	60056	R4*	1973
08-23-402-005-0000	2258	DELAWARE	DR	209	MOUNT PROSPECT	60056	R4*	1973
08-23-402-005-0000	2258	DELAWARE	DR	110	MOUNT PROSPECT	60056	R4*	1973
08-23-402-005-0000	2291	LEXINGTON	DR	115	MOUNT PROSPECT	60056	R4*	1973
08-23-402-005-0000	2285	LEXINGTON	DR	311	MOUNT PROSPECT	60056	R4*	1973
08-23-402-005-0000	309	ENTERPRISE	DR	306	MOUNT PROSPECT	60056	R4*	1973
08-23-402-005-0000	309	ENTERPRISE	DR	307	MOUNT PROSPECT	60056	R4*	1973
08-23-402-005-0000	2272	DELAWARE	DR	308	MOUNT PROSPECT	60056	R4*	1973
08-23-402-005-0000	2272	DELAWARE	DR	106	MOUNT PROSPECT	60056	R4*	1973
08-23-402-005-0000	567	FRANKLIN	DR	213	MOUNT PROSPECT	60056	R4*	1973
08-23-402-005-0000	2215	LEXINGTON	DR	203	MOUNT PROSPECT	60056	R4*	1973
08-23-402-005-0000	2244	DELAWARE	DR	314	MOUNT PROSPECT	60056	R4*	1973
08-23-402-005-0000	2258	DELAWARE	DR	210	MOUNT PROSPECT	60056	R4*	1973
08-23-402-005-0000	2291	LEXINGTON	DR	314	MOUNT PROSPECT	60056	R4*	1973
08-23-402-005-0000	2291	LEXINGTON	DR	215	MOUNT PROSPECT	60056	R4*	1973
08-23-402-005-0000	305	ENTERPRISE	DR	109	MOUNT PROSPECT	60056	R4*	1973
08-23-402-005-0000	305	ENTERPRISE	DR	110	MOUNT PROSPECT	60056	R4*	1973
08-23-402-005-0000	2272	DELAWARE	DR	205	MOUNT PROSPECT	60056	R4*	1973
08-23-402-005-0000	2272	DELAWARE	DR	206	MOUNT PROSPECT	60056	R4*	1973
08-23-402-005-0000	309	ENTERPRISE	DR	107	MOUNT PROSPECT	60056	R4*	1973
08-23-402-005-0000	415	ENTERPRISE	DR	111	MOUNT PROSPECT	60056	R4*	1973
08-23-402-005-0000	2307	LEXINGTON	DR	305	MOUNT PROSPECT	60056	R4*	1973
08-23-402-005-0000	2307	LEXINGTON	DR	306	MOUNT PROSPECT	60056	R4*	1973
08-23-402-005-0000	2307	LEXINGTON	DR	307	MOUNT PROSPECT	60056	R4*	1973
08-23-402-005-0000	2291	LEXINGTON	DR	214	MOUNT PROSPECT	60056	R4*	1973
08-23-402-005-0000	2291	LEXINGTON	DR	316	MOUNT PROSPECT	60056	R4*	1973
08-23-402-005-0000	2258	DELAWARE	DR	212	MOUNT PROSPECT	60056	R4*	1973
08-23-402-005-0000	2313	LEXINGTON	DR	102	MOUNT PROSPECT	60056	R4*	1973
08-23-402-005-0000	2313	LEXINGTON	DR	103	MOUNT PROSPECT	60056	R4*	1973
08-23-402-005-0000	2215	LEXINGTON	DR	103	MOUNT PROSPECT	60056	R4*	1973
08-23-402-005-0000	2215	LEXINGTON	DR	104	MOUNT PROSPECT	60056	R4*	1973
08-23-402-005-0000	2215	LEXINGTON	DR	201	MOUNT PROSPECT	60056	R4*	1973
08-23-402-005-0000	2286	DELAWARE	DR	102	MOUNT PROSPECT	60056	R4*	1973

08-23-402-005-0000	2286	DELAWARE	DR	104	MOUNT PROSPECT	60056	R4*	1973
08-23-402-005-0000	413	ENTERPRISE	DR	306	MOUNT PROSPECT	60056	R4*	1973
08-23-402-005-0000	2307	LEXINGTON	DR	106	MOUNT PROSPECT	60056	R4*	1973
08-23-402-005-0000	2307	LEXINGTON	DR	108	MOUNT PROSPECT	60056	R4*	1973
08-23-402-005-0000	2307	LEXINGTON	DR	205	MOUNT PROSPECT	60056	R4*	1973
08-23-402-005-0000	2258	DELAWARE	DR	311	MOUNT PROSPECT	60056	R4*	1973
08-23-402-005-0000	2258	DELAWARE	DR	312	MOUNT PROSPECT	60056	R4*	1973
08-23-402-005-0000	2271	LEXINGTON	DR	105	MOUNT PROSPECT	60056	R4*	1973
08-23-402-005-0000	2271	LEXINGTON	DR	107	MOUNT PROSPECT	60056	R4*	1973
08-23-402-005-0000	2243	LEXINGTON	DR	309	MOUNT PROSPECT	60056	R4*	1973
08-23-402-005-0000	2243	LEXINGTON	DR	310	MOUNT PROSPECT	60056	R4*	1973
08-23-402-005-0000	301	ENTERPRISE	DR	201	MOUNT PROSPECT	60056	R4*	1973
08-23-402-005-0000	2285	LEXINGTON	DR	109	MOUNT PROSPECT	60056	R4*	1973
08-23-402-005-0000	2285	LEXINGTON	DR	110	MOUNT PROSPECT	60056	R4*	1973
08-23-402-005-0000	2285	LEXINGTON	DR	112	MOUNT PROSPECT	60056	R4*	1973
08-23-402-005-0000	561	FRANKLIN	DR	304	MOUNT PROSPECT	60056	R4*	1973
08-23-402-005-0000	411	ENTERPRISE	DR	304	MOUNT PROSPECT	60056	R4*	1973
08-23-402-005-0000	413	ENTERPRISE	DR	106	MOUNT PROSPECT	60056	R4*	1973
08-23-402-005-0000	413	ENTERPRISE	DR	305	MOUNT PROSPECT	60056	R4*	1973
08-23-402-005-0000	2301	LEXINGTON	DR	309	MOUNT PROSPECT	60056	R4*	1973
08-23-402-005-0000	2301	LEXINGTON	DR	310	MOUNT PROSPECT	60056	R4*	1973
08-23-402-005-0000	2286	DELAWARE	DR	304	MOUNT PROSPECT	60056	R4*	1973
08-23-402-005-0000	2215	LEXINGTON	DR	304	MOUNT PROSPECT	60056	R4*	1973
08-23-402-005-0000	565	FRANKLIN	DR	311	MOUNT PROSPECT	60056	R4*	1973
08-23-402-005-0000	565	FRANKLIN	DR	310	MOUNT PROSPECT	60056	R4*	1973
08-23-402-005-0000	565	FRANKLIN	DR	212	MOUNT PROSPECT	60056	R4*	1973
08-23-402-005-0000	565	FRANKLIN	DR	309	MOUNT PROSPECT	60056	R4*	1973
08-23-402-005-0000	2215	LEXINGTON	DR	202	MOUNT PROSPECT	60056	R4*	1973
08-23-402-005-0000	413	ENTERPRISE	DR	208	MOUNT PROSPECT	60056	R4*	1973
08-23-402-005-0000	2291	LEXINGTON	DR	216	MOUNT PROSPECT	60056	R4*	1973
08-23-402-005-0000	2286	DELAWARE	DR	204	MOUNT PROSPECT	60056	R4*	1973
08-23-402-005-0000	2286	DELAWARE	DR	301	MOUNT PROSPECT	60056	R4*	1973
08-23-402-005-0000	2313	LEXINGTON	DR	202	MOUNT PROSPECT	60056	R4*	1973
08-23-402-005-0000	2307	LEXINGTON	DR	207	MOUNT PROSPECT	60056	R4*	1973
08-23-402-005-0000	2307	LEXINGTON	DR	208	MOUNT PROSPECT	60056	R4*	1973
08-23-402-005-0000	2271	LEXINGTON	DR	308	MOUNT PROSPECT	60056	R4*	1973
08-23-402-005-0000	2271	LEXINGTON	DR	205	MOUNT PROSPECT	60056	R4*	1973
08-23-402-005-0000	2271	LEXINGTON	DR	206	MOUNT PROSPECT	60056	R4*	1973
08-23-402-005-0000	301	ENTERPRISE	DR	103	MOUNT PROSPECT	60056	R4*	1973
08-23-402-005-0000	2257	LEXINGTON	DR	303	MOUNT PROSPECT	60056	R4*	1973
08-23-402-005-0000	2229	LEXINGTON	DR	205	MOUNT PROSPECT	60056	R4*	1973
08-23-402-005-0000	2229	LEXINGTON	DR	206	MOUNT PROSPECT	60056	R4*	1973
08-23-402-005-0000	2229	LEXINGTON	DR	308	MOUNT PROSPECT	60056	R4*	1973
08-23-402-005-0000	565	FRANKLIN	DR	112	MOUNT PROSPECT	60056	R4*	1973
08-23-402-005-0000	565	FRANKLIN	DR	209	MOUNT PROSPECT	60056	R4*	1973
08-23-402-005-0000	2285	LEXINGTON	DR	312	MOUNT PROSPECT	60056	R4*	1973
08-23-402-005-0000	2286	DELAWARE	DR	101	MOUNT PROSPECT	60056	R4*	1973
08-23-402-005-0000	415	ENTERPRISE	DR	211	MOUNT PROSPECT	60056	R4*	1973
08-23-402-005-0000	563	FRANKLIN	DR	305	MOUNT PROSPECT	60056	R4*	1973
08-23-402-005-0000	561	FRANKLIN	DR	201	MOUNT PROSPECT	60056	R4*	1973
08-23-402-005-0000	567	FRANKLIN	DR	116	MOUNT PROSPECT	60056	R4*	1973
08-23-402-005-0000	2313	LEXINGTON	DR	302	MOUNT PROSPECT	60056	R4*	1973
08-23-402-005-0000	2313	LEXINGTON	DR	303	MOUNT PROSPECT	60056	R4*	1973
08-23-402-005-0000	307	ENTERPRISE	DR	101	MOUNT PROSPECT	60056	R4*	1973
08-23-402-005-0000	2257	LEXINGTON	DR	103	MOUNT PROSPECT	60056	R4*	1973
08-23-402-005-0000	2257	LEXINGTON	DR	201	MOUNT PROSPECT	60056	R4*	1973
08-23-402-005-0000	2257	LEXINGTON	DR	202	MOUNT PROSPECT	60056	R4*	1973
08-23-402-005-0000	2257	LEXINGTON	DR	203	MOUNT PROSPECT	60056	R4*	1973
08-23-402-005-0000	2258	DELAWARE	DR	211	MOUNT PROSPECT	60056	R4*	1973
08-23-402-005-0000	567	FRANKLIN	DR	315	MOUNT PROSPECT	60056	R4*	1973
08-23-402-005-0000	303	ENTERPRISE	DR	207	MOUNT PROSPECT	60056	R4*	1973
08-23-402-005-0000	2301	LEXINGTON	DR	210	MOUNT PROSPECT	60056	R4*	1973

08-23-402-005-0000	2301	LEXINGTON	DR	211	MOUNT PROSPECT	60056	R4*	1973
08-23-402-005-0000	2271	LEXINGTON	DR	207	MOUNT PROSPECT	60056	R4*	1973
08-23-402-005-0000	2285	LEXINGTON	DR	212	MOUNT PROSPECT	60056	R4*	1973
08-23-402-005-0000	303	ENTERPRISE	DR	108	MOUNT PROSPECT	60056	R4*	1973
08-23-402-005-0000	303	ENTERPRISE	DR	205	MOUNT PROSPECT	60056	R4*	1973
08-23-402-005-0000	303	ENTERPRISE	DR	206	MOUNT PROSPECT	60056	R4*	1973
08-23-402-005-0000	2243	LEXINGTON	DR	111	MOUNT PROSPECT	60056	R4*	1973
08-23-402-005-0000	2243	LEXINGTON	DR	112	MOUNT PROSPECT	60056	R4*	1973
08-23-402-005-0000	2243	LEXINGTON	DR	209	MOUNT PROSPECT	60056	R4*	1973
08-23-402-005-0000	2243	LEXINGTON	DR	109	MOUNT PROSPECT	60056	R4*	1973
08-23-402-005-0000	2243	LEXINGTON	DR	210	MOUNT PROSPECT	60056	R4*	1973
08-23-402-005-0000	2243	LEXINGTON	DR	211	MOUNT PROSPECT	60056	R4*	1973
08-23-402-005-0000	2243	LEXINGTON	DR	212	MOUNT PROSPECT	60056	R4*	1973
08-23-402-005-0000	567	FRANKLIN	DR	313	MOUNT PROSPECT	60056	R4*	1973
08-23-402-005-0000	415	ENTERPRISE	DR	109	MOUNT PROSPECT	60056	R4*	1973
08-23-402-005-0000	415	ENTERPRISE	DR	110	MOUNT PROSPECT	60056	R4*	1973
08-23-402-005-0000	305	ENTERPRISE	DR	310	MOUNT PROSPECT	60056	R4*	1973
08-23-402-005-0000	309	ENTERPRISE	DR	305	MOUNT PROSPECT	60056	R4*	1973
08-23-402-005-0000	2285	LEXINGTON	DR	310	MOUNT PROSPECT	60056	R4*	1973
08-23-402-005-0000	2258	DELAWARE	DR	309	MOUNT PROSPECT	60056	R4*	1973
08-23-402-005-0000	2271	LEXINGTON	DR	108	MOUNT PROSPECT	60056	R4*	1973
08-23-402-005-0000	563	FRANKLIN	DR	307	MOUNT PROSPECT	60056	R4*	1973
08-23-402-005-0000	563	FRANKLIN	DR	308	MOUNT PROSPECT	60056	R4*	1973
08-23-402-005-0000	565	FRANKLIN	DR	110	MOUNT PROSPECT	60056	R4*	1973
08-23-402-005-0000	309	ENTERPRISE	DR	108	MOUNT PROSPECT	60056	R4*	1973
08-23-402-005-0000	309	ENTERPRISE	DR	205	MOUNT PROSPECT	60056	R4*	1973
08-23-402-005-0000	309	ENTERPRISE	DR	206	MOUNT PROSPECT	60056	R4*	1973
08-23-402-005-0000	2291	LEXINGTON	DR	114	MOUNT PROSPECT	60056	R4*	1973
08-23-402-005-0000	2301	LEXINGTON	DR	212	MOUNT PROSPECT	60056	R4*	1973
08-23-402-005-0000	2313	LEXINGTON	DR	301	MOUNT PROSPECT	60056	R4*	1973
08-23-402-005-0000	563	FRANKLIN	DR	306	MOUNT PROSPECT	60056	R4*	1973
08-23-402-005-0000	2258	DELAWARE	DR	109	MOUNT PROSPECT	60056	R4*	1973
08-23-402-005-0000	2291	LEXINGTON	DR	315	MOUNT PROSPECT	60056	R4*	1973
08-23-402-005-0000	2285	LEXINGTON	DR	209	MOUNT PROSPECT	60056	R4*	1973
08-23-402-005-0000	2271	LEXINGTON	DR	208	MOUNT PROSPECT	60056	R4*	1973
08-23-402-005-0000	2307	LEXINGTON	DR	308	MOUNT PROSPECT	60056	R4*	1973
08-23-402-005-0000	2313	LEXINGTON	DR	101	MOUNT PROSPECT	60056	R4*	1973
08-23-402-005-0000	2271	LEXINGTON	DR	305	MOUNT PROSPECT	60056	R4*	1973
08-23-402-005-0000	305	ENTERPRISE	DR	309	MOUNT PROSPECT	60056	R4*	1973
08-23-402-005-0000	301	ENTERPRISE	DR	303	MOUNT PROSPECT	60056	R4*	1973
08-23-402-005-0000	301	ENTERPRISE	DR	304	MOUNT PROSPECT	60056	R4*	1973
08-23-402-005-0000	303	ENTERPRISE	DR	208	MOUNT PROSPECT	60056	R4*	1973
08-23-402-005-0000	303	ENTERPRISE	DR	305	MOUNT PROSPECT	60056	R4*	1973
08-23-402-005-0000	2243	LEXINGTON	DR	311	MOUNT PROSPECT	60056	R4*	1973
08-23-402-005-0000	2243	LEXINGTON	DR	312	MOUNT PROSPECT	60056	R4*	1973
08-23-402-005-0000	2301	LEXINGTON	DR	109	MOUNT PROSPECT	60056	R4*	1973
08-23-402-005-0000	411	ENTERPRISE	DR	201	MOUNT PROSPECT	60056	R4*	1973
08-23-402-005-0000	411	ENTERPRISE	DR	202	MOUNT PROSPECT	60056	R4*	1973
08-23-402-005-0000	411	ENTERPRISE	DR	203	MOUNT PROSPECT	60056	R4*	1973
08-23-402-005-0000	411	ENTERPRISE	DR	204	MOUNT PROSPECT	60056	R4*	1973
08-23-402-005-0000	411	ENTERPRISE	DR	301	MOUNT PROSPECT	60056	R4*	1973
08-23-402-005-0000	413	ENTERPRISE	DR	307	MOUNT PROSPECT	60056	R4*	1973
08-23-402-005-0000	413	ENTERPRISE	DR	308	MOUNT PROSPECT	60056	R4*	1973
08-23-402-005-0000	2301	LEXINGTON	DR	311	MOUNT PROSPECT	60056	R4*	1973
08-23-402-005-0000	305	ENTERPRISE	DR	111	MOUNT PROSPECT	60056	R4*	1973
08-23-402-005-0000	305	ENTERPRISE	DR	112	MOUNT PROSPECT	60056	R4*	1973
08-23-402-005-0000	305	ENTERPRISE	DR	209	MOUNT PROSPECT	60056	R4*	1973
08-23-402-005-0000	563	FRANKLIN	DR	207	MOUNT PROSPECT	60056	R4*	1973
08-23-402-005-0000	563	FRANKLIN	DR	208	MOUNT PROSPECT	60056	R4*	1973
08-23-402-005-0000	2301	LEXINGTON	DR	312	MOUNT PROSPECT	60056	R4*	1973
08-23-402-005-0000	2271	LEXINGTON	DR	306	MOUNT PROSPECT	60056	R4*	1973
08-23-402-005-0000	305	ENTERPRISE	DR	210	MOUNT PROSPECT	60056	R4*	1973

08-23-402-005-0000	305		ENTERPRISE	DR	211	MOUNT PROSPECT	60056	R4*	1973
08-23-402-005-0000	305		ENTERPRISE	DR	212	MOUNT PROSPECT	60056	R4*	1973
08-23-402-005-0000	563		FRANKLIN	DR	106	MOUNT PROSPECT	60056	R4*	1973
08-23-402-005-0000	563		FRANKLIN	DR	108	MOUNT PROSPECT	60056	R4*	1973
08-23-402-005-0000	563		FRANKLIN	DR	205	MOUNT PROSPECT	60056	R4*	1973
08-23-402-005-0000	563		FRANKLIN	DR	206	MOUNT PROSPECT	60056	R4*	1973
08-23-402-005-0000	307		ENTERPRISE	DR	102	MOUNT PROSPECT	60056	R4*	1973
08-23-402-005-0000	307		ENTERPRISE	DR	104	MOUNT PROSPECT	60056	R4*	1973
08-23-402-005-0000	309		ENTERPRISE	DR	207	MOUNT PROSPECT	60056	R4*	1973
08-23-402-005-0000	309		ENTERPRISE	DR	208	MOUNT PROSPECT	60056	R4*	1973
08-23-402-005-0000	305		ENTERPRISE	DR	311	MOUNT PROSPECT	60056	R4*	1973
08-23-402-005-0000	305		ENTERPRISE	DR	312	MOUNT PROSPECT	60056	R4*	1973
08-23-402-005-0000	567		FRANKLIN	DR	316	MOUNT PROSPECT	60056	R4*	1973
08-23-402-005-0000	301		ENTERPRISE	DR	202	MOUNT PROSPECT	60056	R4*	1973
08-23-402-005-0000	301		ENTERPRISE	DR	203	MOUNT PROSPECT	60056	R4*	1973
08-23-402-005-0000	2313		LEXINGTON	DR	304	MOUNT PROSPECT	60056	R4*	1973
08-23-402-005-0000	301		ENTERPRISE	DR	101	MOUNT PROSPECT	60056	R4*	1973
08-23-402-005-0000	2313		LEXINGTON	DR	203	MOUNT PROSPECT	60056	R4*	1973
08-23-402-005-0000	2313		LEXINGTON	DR	204	MOUNT PROSPECT	60056	R4*	1973
08-23-402-005-0000	2244		DELAWARE	DR	115	MOUNT PROSPECT	60056	R4*	1973
08-23-402-005-0000	2244		DELAWARE	DR	116	MOUNT PROSPECT	60056	R4*	1973
08-23-402-005-0000	2244		DELAWARE	DR	213	MOUNT PROSPECT	60056	R4*	1973
08-23-402-005-0000	2244		DELAWARE	DR	214	MOUNT PROSPECT	60056	R4*	1973
08-23-402-005-0000	2244		DELAWARE	DR	215	MOUNT PROSPECT	60056	R4*	1973
08-23-402-005-0000	2244		DELAWARE	DR	216	MOUNT PROSPECT	60056	R4*	1973
08-23-402-005-0000	2229		LEXINGTON	DR	106	MOUNT PROSPECT	60056	R4*	1973
08-23-402-005-0000	567		FRANKLIN	DR	314	MOUNT PROSPECT	60056	R4*	1973
08-23-402-005-0000	2291		LEXINGTON	DR	313	MOUNT PROSPECT	60056	R4*	1973
08-23-402-005-0000	2258		DELAWARE	DR	112	MOUNT PROSPECT	60056	R4*	1973
08-23-402-005-0000	411		ENTERPRISE	DR	302	MOUNT PROSPECT	60056	R4*	1973
08-23-402-005-0000	411		ENTERPRISE	DR	303	MOUNT PROSPECT	60056	R4*	1973
08-23-402-005-0000	2215		LEXINGTON	DR	204	MOUNT PROSPECT	60056	R4*	1973
08-23-402-005-0000	2244		DELAWARE	DR	313	MOUNT PROSPECT	60056	R4*	1973
08-23-402-005-0000	2229		LEXINGTON	DR	108	MOUNT PROSPECT	60056	R4*	1973
08-23-402-005-0000	2307		LEXINGTON	DR	206	MOUNT PROSPECT	60056	R4*	1973
08-23-402-005-0000	411		ENTERPRISE	DR	101	MOUNT PROSPECT	60056	R4*	1973
08-23-402-005-0000	303		ENTERPRISE	DR	106	MOUNT PROSPECT	60056	R4*	1973
08-23-402-005-0000	2258		DELAWARE	DR	310	MOUNT PROSPECT	60056	R4*	1973
08-23-402-005-0000	2257		LEXINGTON	DR	204	MOUNT PROSPECT	60056	R4*	1973
08-23-402-005-0000	415		ENTERPRISE	DR	210	MOUNT PROSPECT	60056	R4*	1973
08-23-402-005-0000	2243		LEXINGTON	DR	110	MOUNT PROSPECT	60056	R4*	1973
08-23-402-005-0000	561		FRANKLIN	DR	302	MOUNT PROSPECT	60056	R4*	1973
08-23-402-005-0000	561		FRANKLIN	DR	303	MOUNT PROSPECT	60056	R4*	1973
08-23-402-005-0000	2257		LEXINGTON	DR	304	MOUNT PROSPECT	60056	R4*	1973
08-23-402-005-0000	2291		LEXINGTON	DR	213	MOUNT PROSPECT	60056	R4*	1973
08-23-402-005-0000	2244		DELAWARE	DR	114	MOUNT PROSPECT	60056	R4*	1973
08-23-402-005-0000	301		ENTERPRISE	DR	302	MOUNT PROSPECT	60056	R4*	1973
08-23-402-005-0000	2271		LEXINGTON	DR	307	MOUNT PROSPECT	60056	R4*	1973
08-23-402-005-0000	301		ENTERPRISE	DR	104	MOUNT PROSPECT	60056	R4*	1973
08-23-402-005-0000	303		ENTERPRISE	DR	306	MOUNT PROSPECT	60056	R4*	1973
08-23-402-005-0000	303		ENTERPRISE	DR	307	MOUNT PROSPECT	60056	R4*	1973
08-23-402-005-0000	303		ENTERPRISE	DR	308	MOUNT PROSPECT	60056	R4*	1973
08-23-402-005-0000	2257		LEXINGTON	DR	301	MOUNT PROSPECT	60056	R4*	1973
08-23-402-005-0000	2257		LEXINGTON	DR	302	MOUNT PROSPECT	60056	R4*	1973
08-23-402-005-0000	415		ENTERPRISE	DR	112	MOUNT PROSPECT	60056	R4*	1973
08-23-402-005-0000	415		ENTERPRISE	DR	209	MOUNT PROSPECT	60056	R4*	1973
08-23-402-005-0000	307		ENTERPRISE	DR	304	MOUNT PROSPECT	60056	R4*	1973
08-23-402-005-0000	2215		LEXINGTON	DR	301	MOUNT PROSPECT	60056	R4*	1973
08-23-402-005-0000	2215		LEXINGTON	DR	302	MOUNT PROSPECT	60056	R4*	1973
08-23-402-012-0000	2340	S	ELMHURST	RD		MOUNT PROSPECT	60056	B3*	1973
08-23-402-012-0000	2330	S	ELMHURST	RD		MOUNT PROSPECT	60056	B3*	1973
08-23-402-012-0000	2346	S	ELMHURST	RD		MOUNT PROSPECT	60056	B3*	1973

08-23-402-012-0000	2348	S	ELMHURST	RD			MOUNT PROSPECT	60056	B3*	1973
08-23-402-012-0000	2344	S	ELMHURST	RD			MOUNT PROSPECT	60056	B3*	1973
08-23-402-012-0000	2360	S	ELMHURST	RD			MOUNT PROSPECT	60056	B3*	1973
08-23-402-012-0000	2362	S	ELMHURST	RD			MOUNT PROSPECT	60056	B3*	1973
08-23-402-012-0000	2336	S	ELMHURST	RD			MOUNT PROSPECT	60056	B3*	1973
08-23-402-012-0000	2338	S	ELMHURST	RD			MOUNT PROSPECT	60056	B3*	1973
08-23-402-012-0000	2350	S	ELMHURST	RD			MOUNT PROSPECT	60056	B3*	1973
08-23-402-012-0000	2324	S	ELMHURST	RD			MOUNT PROSPECT	60056	B3*	1973
08-23-402-012-0000	2352	S	ELMHURST	RD			MOUNT PROSPECT	60056	B3*	1973
08-23-402-012-0000	2354	S	ELMHURST	RD			MOUNT PROSPECT	60056	B3*	1973
08-23-402-012-0000	2356	S	ELMHURST	RD			MOUNT PROSPECT	60056	B3*	1973
08-23-402-012-0000	2300	S	ELMHURST	RD			MOUNT PROSPECT	60056	B3*	1973
08-23-402-012-0000	2304	S	ELMHURST	RD			MOUNT PROSPECT	60056	B3*	1973
08-23-402-012-0000	2308	S	ELMHURST	RD			MOUNT PROSPECT	60056	B3*	1973
08-23-402-012-0000	2310	S	ELMHURST	RD			MOUNT PROSPECT	60056	B3*	1973
08-23-402-012-0000	2312	S	ELMHURST	RD			MOUNT PROSPECT	60056	B3*	1973
08-23-402-012-0000	2316	S	ELMHURST	RD			MOUNT PROSPECT	60056	B3*	1973
08-23-402-012-0000	2318	S	ELMHURST	RD			MOUNT PROSPECT	60056	B3*	1973
08-23-402-012-0000	2320	S	ELMHURST	RD			MOUNT PROSPECT	60056	B3*	1973
08-23-402-012-0000	2364	S	ELMHURST	RD			MOUNT PROSPECT	60056	B3*	1973
08-23-402-013-0000	2328		COLONY	DR		E	MOUNT PROSPECT	60056	R4*	1973
08-23-402-013-0000	2334		COLONY	DR		L	MOUNT PROSPECT	60056	R4*	1973
08-23-402-013-0000	2358		COLONY	DR		K	MOUNT PROSPECT	60056	R4*	1973
08-23-402-013-0000	2358		COLONY	DR		L	MOUNT PROSPECT	60056	R4*	1973
08-23-402-013-0000	2374		COLONY	DR		C	MOUNT PROSPECT	60056	R4*	1973
08-23-402-013-0000	2362		COLONY	DR		J	MOUNT PROSPECT	60056	R4*	1973
08-23-402-013-0000	2362		COLONY	DR		H	MOUNT PROSPECT	60056	R4*	1973
08-23-402-013-0000	2374		COLONY	DR		D	MOUNT PROSPECT	60056	R4*	1973
08-23-402-013-0000	2358		COLONY	DR		G	MOUNT PROSPECT	60056	R4*	1973
08-23-402-013-0000	2358		COLONY	DR		H	MOUNT PROSPECT	60056	R4*	1973
08-23-402-013-0000	2358		COLONY	DR		I	MOUNT PROSPECT	60056	R4*	1973
08-23-402-013-0000	2382		COLONY	DR		A	MOUNT PROSPECT	60056	R4*	1973
08-23-402-013-0000	2382		COLONY	DR		B	MOUNT PROSPECT	60056	R4*	1973
08-23-402-013-0000	2382		COLONY	DR		C	MOUNT PROSPECT	60056	R4*	1973
08-23-402-013-0000	2346		COLONY	DR		K	MOUNT PROSPECT	60056	R4*	1973
08-23-402-013-0000	2346		COLONY	DR		L	MOUNT PROSPECT	60056	R4*	1973
08-23-402-013-0000	2382		COLONY	DR		F	MOUNT PROSPECT	60056	R4*	1973
08-23-402-013-0000	2362		COLONY	DR		I	MOUNT PROSPECT	60056	R4*	1973
08-23-402-013-0000	2328		COLONY	DR		D	MOUNT PROSPECT	60056	R4*	1973
08-23-402-013-0000	2358		COLONY	DR		J	MOUNT PROSPECT	60056	R4*	1973
08-23-402-013-0000	2374		COLONY	DR		E	MOUNT PROSPECT	60056	R4*	1973
08-23-402-013-0000	2374		COLONY	DR		F	MOUNT PROSPECT	60056	R4*	1973
08-23-402-013-0000	2362		COLONY	DR		K	MOUNT PROSPECT	60056	R4*	1973
08-23-402-013-0000	2374		COLONY	DR		G	MOUNT PROSPECT	60056	R4*	1973
08-23-402-013-0000	2339		CANNON	DR		C	MOUNT PROSPECT	60056	R4*	1973
08-23-402-013-0000	2374		COLONY	DR		A	MOUNT PROSPECT	60056	R4*	1973
08-23-402-013-0000	2358		COLONY	DR		F	MOUNT PROSPECT	60056	R4*	1973
08-23-402-013-0000	2382		COLONY	DR		G	MOUNT PROSPECT	60056	R4*	1973
08-23-402-013-0000	2382		COLONY	DR		H	MOUNT PROSPECT	60056	R4*	1973
08-23-402-013-0000	2382		COLONY	DR		I	MOUNT PROSPECT	60056	R4*	1973
08-23-402-013-0000	2382		COLONY	DR		J	MOUNT PROSPECT	60056	R4*	1973
08-23-402-013-0000	2346		COLONY	DR		J	MOUNT PROSPECT	60056	R4*	1973
08-23-402-013-0000	2358		COLONY	DR		E	MOUNT PROSPECT	60056	R4*	1973
08-23-402-013-0000	2328		COLONY	DR		B	MOUNT PROSPECT	60056	R4*	1973
08-23-402-013-0000	2351		CANNON	DR		D	MOUNT PROSPECT	60056	R4*	1973
08-23-402-013-0000	2351		CANNON	DR		E	MOUNT PROSPECT	60056	R4*	1973
08-23-402-013-0000	2351		CANNON	DR		F	MOUNT PROSPECT	60056	R4*	1973
08-23-402-013-0000	2328		COLONY	DR		J	MOUNT PROSPECT	60056	R4*	1973
08-23-402-013-0000	2351		CANNON	DR		G	MOUNT PROSPECT	60056	R4*	1973
08-23-402-013-0000	2328		COLONY	DR		F	MOUNT PROSPECT	60056	R4*	1973
08-23-402-013-0000	2358		COLONY	DR		C	MOUNT PROSPECT	60056	R4*	1973
08-23-402-013-0000	2373		CANNON	DR		L	MOUNT PROSPECT	60056	R4*	1973

08-23-402-013-0000	2346	COLONY	DR	G	MOUNT PROSPECT	60056	R4*	1973
08-23-402-013-0000	2328	COLONY	DR	I	MOUNT PROSPECT	60056	R4*	1973
08-23-402-013-0000	2365	CANNON	DR	F	MOUNT PROSPECT	60056	R4*	1973
08-23-402-013-0000	2365	CANNON	DR	G	MOUNT PROSPECT	60056	R4*	1973
08-23-402-013-0000	2365	CANNON	DR	H	MOUNT PROSPECT	60056	R4*	1973
08-23-402-013-0000	2374	COLONY	DR	K	MOUNT PROSPECT	60056	R4*	1973
08-23-402-013-0000	2374	COLONY	DR	L	MOUNT PROSPECT	60056	R4*	1973
08-23-402-013-0000	2351	CANNON	DR	H	MOUNT PROSPECT	60056	R4*	1973
08-23-402-013-0000	2346	COLONY	DR	H	MOUNT PROSPECT	60056	R4*	1973
08-23-402-013-0000	2346	COLONY	DR	I	MOUNT PROSPECT	60056	R4*	1973
08-23-402-013-0000	2329	CANNON	DR	K	MOUNT PROSPECT	60056	R4*	1973
08-23-402-013-0000	2339	CANNON	DR	G	MOUNT PROSPECT	60056	R4*	1973
08-23-402-013-0000	2329	CANNON	DR	F	MOUNT PROSPECT	60056	R4*	1973
08-23-402-013-0000	2329	CANNON	DR	G	MOUNT PROSPECT	60056	R4*	1973
08-23-402-013-0000	2329	CANNON	DR	H	MOUNT PROSPECT	60056	R4*	1973
08-23-402-013-0000	2329	CANNON	DR	I	MOUNT PROSPECT	60056	R4*	1973
08-23-402-013-0000	2329	CANNON	DR	J	MOUNT PROSPECT	60056	R4*	1973
08-23-402-013-0000	2334	COLONY	DR	E	MOUNT PROSPECT	60056	R4*	1973
08-23-402-013-0000	2329	CANNON	DR	L	MOUNT PROSPECT	60056	R4*	1973
08-23-402-013-0000	2334	COLONY	DR	A	MOUNT PROSPECT	60056	R4*	1973
08-23-402-013-0000	2396	COLONY	DR	D	MOUNT PROSPECT	60056	R4*	1973
08-23-402-013-0000	2339	CANNON	DR	A	MOUNT PROSPECT	60056	R4*	1973
08-23-402-013-0000	2339	CANNON	DR	B	MOUNT PROSPECT	60056	R4*	1973
08-23-402-013-0000	2339	CANNON	DR	H	MOUNT PROSPECT	60056	R4*	1973
08-23-402-013-0000	2339	CANNON	DR	I	MOUNT PROSPECT	60056	R4*	1973
08-23-402-013-0000	2334	COLONY	DR	C	MOUNT PROSPECT	60056	R4*	1973
08-23-402-013-0000	2334	COLONY	DR	D	MOUNT PROSPECT	60056	R4*	1973
08-23-402-013-0000	2321	CANNON	DR	E	MOUNT PROSPECT	60056	R4*	1973
08-23-402-013-0000	2321	CANNON	DR	F	MOUNT PROSPECT	60056	R4*	1973
08-23-402-013-0000	2321	CANNON	DR	G	MOUNT PROSPECT	60056	R4*	1973
08-23-402-013-0000	2321	CANNON	DR	H	MOUNT PROSPECT	60056	R4*	1973
08-23-402-013-0000	2358	COLONY	DR	B	MOUNT PROSPECT	60056	R4*	1973
08-23-402-013-0000	2373	CANNON	DR	G	MOUNT PROSPECT	60056	R4*	1973
08-23-402-013-0000	2329	CANNON	DR	B	MOUNT PROSPECT	60056	R4*	1973
08-23-402-013-0000	2362	COLONY	DR	E	MOUNT PROSPECT	60056	R4*	1973
08-23-402-013-0000	2362	COLONY	DR	F	MOUNT PROSPECT	60056	R4*	1973
08-23-402-013-0000	2382	COLONY	DR	D	MOUNT PROSPECT	60056	R4*	1973
08-23-402-013-0000	2321	CANNON	DR	D	MOUNT PROSPECT	60056	R4*	1973
08-23-402-013-0000	2321	CANNON	DR	I	MOUNT PROSPECT	60056	R4*	1973
08-23-402-013-0000	2321	CANNON	DR	J	MOUNT PROSPECT	60056	R4*	1973
08-23-402-013-0000	2321	CANNON	DR	K	MOUNT PROSPECT	60056	R4*	1973
08-23-402-013-0000	2396	COLONY	DR	B	MOUNT PROSPECT	60056	R4*	1973
08-23-402-013-0000	2396	COLONY	DR	C	MOUNT PROSPECT	60056	R4*	1973
08-23-402-013-0000	2351	CANNON	DR	J	MOUNT PROSPECT	60056	R4*	1973
08-23-402-013-0000	2346	COLONY	DR	D	MOUNT PROSPECT	60056	R4*	1973
08-23-402-013-0000	2351	CANNON	DR	I	MOUNT PROSPECT	60056	R4*	1973
08-23-402-013-0000	2374	COLONY	DR	I	MOUNT PROSPECT	60056	R4*	1973
08-23-402-013-0000	2374	COLONY	DR	J	MOUNT PROSPECT	60056	R4*	1973
08-23-402-013-0000	2334	COLONY	DR	F	MOUNT PROSPECT	60056	R4*	1973
08-23-402-013-0000	2334	COLONY	DR	G	MOUNT PROSPECT	60056	R4*	1973
08-23-402-013-0000	2334	COLONY	DR	H	MOUNT PROSPECT	60056	R4*	1973
08-23-402-013-0000	2334	COLONY	DR	I	MOUNT PROSPECT	60056	R4*	1973
08-23-402-013-0000	2334	COLONY	DR	J	MOUNT PROSPECT	60056	R4*	1973
08-23-402-013-0000	2329	CANNON	DR	C	MOUNT PROSPECT	60056	R4*	1973
08-23-402-013-0000	2329	CANNON	DR	D	MOUNT PROSPECT	60056	R4*	1973
08-23-402-013-0000	2329	CANNON	DR	E	MOUNT PROSPECT	60056	R4*	1973
08-23-402-013-0000	2373	CANNON	DR	D	MOUNT PROSPECT	60056	R4*	1973
08-23-402-013-0000	2373	CANNON	DR	E	MOUNT PROSPECT	60056	R4*	1973
08-23-402-013-0000	2358	COLONY	DR	D	MOUNT PROSPECT	60056	R4*	1973
08-23-402-013-0000	2346	COLONY	DR	B	MOUNT PROSPECT	60056	R4*	1973
08-23-402-013-0000	2374	COLONY	DR	H	MOUNT PROSPECT	60056	R4*	1973
08-23-402-013-0000	2351	CANNON	DR	C	MOUNT PROSPECT	60056	R4*	1973

08-23-402-013-0000	2321	CANNON	DR	L	MOUNT PROSPECT	60056	R4*	1973
08-23-402-013-0000	2373	CANNON	DR	H	MOUNT PROSPECT	60056	R4*	1973
08-23-402-013-0000	2365	CANNON	DR	I	MOUNT PROSPECT	60056	R4*	1973
08-23-402-013-0000	2328	COLONY	DR	C	MOUNT PROSPECT	60056	R4*	1973
08-23-402-013-0000	2339	CANNON	DR	D	MOUNT PROSPECT	60056	R4*	1973
08-23-402-013-0000	2339	CANNON	DR	E	MOUNT PROSPECT	60056	R4*	1973
08-23-402-013-0000	2339	CANNON	DR	F	MOUNT PROSPECT	60056	R4*	1973
08-23-402-013-0000	2346	COLONY	DR	C	MOUNT PROSPECT	60056	R4*	1973
08-23-402-013-0000	2339	CANNON	DR	K	MOUNT PROSPECT	60056	R4*	1973
08-23-402-013-0000	2339	CANNON	DR	L	MOUNT PROSPECT	60056	R4*	1973
08-23-402-013-0000	2346	COLONY	DR	A	MOUNT PROSPECT	60056	R4*	1973
08-23-402-013-0000	2373	CANNON	DR	F	MOUNT PROSPECT	60056	R4*	1973
08-23-402-013-0000	2362	COLONY	DR	L	MOUNT PROSPECT	60056	R4*	1973
08-23-402-013-0000	2365	CANNON	DR	A	MOUNT PROSPECT	60056	R4*	1973
08-23-402-013-0000	2365	CANNON	DR	B	MOUNT PROSPECT	60056	R4*	1973
08-23-402-013-0000	2365	CANNON	DR	C	MOUNT PROSPECT	60056	R4*	1973
08-23-402-013-0000	2328	COLONY	DR	G	MOUNT PROSPECT	60056	R4*	1973
08-23-402-013-0000	2328	COLONY	DR	H	MOUNT PROSPECT	60056	R4*	1973
08-23-402-013-0000	2334	COLONY	DR	K	MOUNT PROSPECT	60056	R4*	1973
08-23-402-013-0000	2339	CANNON	DR	J	MOUNT PROSPECT	60056	R4*	1973
08-23-402-013-0000	2351	CANNON	DR	K	MOUNT PROSPECT	60056	R4*	1973
08-23-402-013-0000	2351	CANNON	DR	L	MOUNT PROSPECT	60056	R4*	1973
08-23-402-013-0000	2328	COLONY	DR	K	MOUNT PROSPECT	60056	R4*	1973
08-23-402-013-0000	2328	COLONY	DR	L	MOUNT PROSPECT	60056	R4*	1973
08-23-402-013-0000	2382	COLONY	DR	K	MOUNT PROSPECT	60056	R4*	1973
08-23-402-013-0000	2382	COLONY	DR	L	MOUNT PROSPECT	60056	R4*	1973
08-23-402-013-0000	2321	CANNON	DR	A	MOUNT PROSPECT	60056	R4*	1973
08-23-402-013-0000	2373	CANNON	DR	C	MOUNT PROSPECT	60056	R4*	1973
08-23-402-013-0000	2321	CANNON	DR	B	MOUNT PROSPECT	60056	R4*	1973
08-23-402-013-0000	2321	CANNON	DR	C	MOUNT PROSPECT	60056	R4*	1973
08-23-402-013-0000	2362	COLONY	DR	G	MOUNT PROSPECT	60056	R4*	1973
08-23-402-013-0000	2396	COLONY	DR	E	MOUNT PROSPECT	60056	R4*	1973
08-23-402-013-0000	2396	COLONY	DR	F	MOUNT PROSPECT	60056	R4*	1973
08-23-402-013-0000	2396	COLONY	DR	G	MOUNT PROSPECT	60056	R4*	1973
08-23-402-013-0000	2396	COLONY	DR	H	MOUNT PROSPECT	60056	R4*	1973
08-23-402-013-0000	2396	COLONY	DR	I	MOUNT PROSPECT	60056	R4*	1973
08-23-402-013-0000	2396	COLONY	DR	J	MOUNT PROSPECT	60056	R4*	1973
08-23-402-013-0000	2396	COLONY	DR	K	MOUNT PROSPECT	60056	R4*	1973
08-23-402-013-0000	2396	COLONY	DR	L	MOUNT PROSPECT	60056	R4*	1973
08-23-402-013-0000	2351	CANNON	DR	B	MOUNT PROSPECT	60056	R4*	1973
08-23-402-013-0000	2334	COLONY	DR	B	MOUNT PROSPECT	60056	R4*	1973
08-23-402-013-0000	2346	COLONY	DR	E	MOUNT PROSPECT	60056	R4*	1973
08-23-402-013-0000	2346	COLONY	DR	F	MOUNT PROSPECT	60056	R4*	1973
08-23-402-013-0000	2362	COLONY	DR	B	MOUNT PROSPECT	60056	R4*	1973
08-23-402-013-0000	2365	CANNON	DR	J	MOUNT PROSPECT	60056	R4*	1973
08-23-402-013-0000	2365	CANNON	DR	K	MOUNT PROSPECT	60056	R4*	1973
08-23-402-013-0000	2365	CANNON	DR	L	MOUNT PROSPECT	60056	R4*	1973
08-23-402-013-0000	2373	CANNON	DR	B	MOUNT PROSPECT	60056	R4*	1973
08-23-402-013-0000	2362	COLONY	DR	C	MOUNT PROSPECT	60056	R4*	1973
08-23-402-013-0000	2362	COLONY	DR	D	MOUNT PROSPECT	60056	R4*	1973
08-23-402-013-0000	2382	COLONY	DR	E	MOUNT PROSPECT	60056	R4*	1973
08-23-402-004-0000	2360	CANNON	DR	314	MOUNT PROSPECT	60056	R4*	1973
08-23-402-004-0000	2360	CANNON	DR	315	MOUNT PROSPECT	60056	R4*	1973
08-23-402-004-0000	2318	CANNON	DR	208	MOUNT PROSPECT	60056	R4*	1973
08-23-402-004-0000	501	ENTERPRISE	DR	204	MOUNT PROSPECT	60056	R4*	1973
08-23-402-004-0000	2320	CANNON	DR	204	MOUNT PROSPECT	60056	R4*	1973
08-23-402-004-0000	501	ENTERPRISE	DR	304	MOUNT PROSPECT	60056	R4*	1973
08-23-402-004-0000	2360	CANNON	DR	215	MOUNT PROSPECT	60056	R4*	1973
08-23-402-004-0000	2318	CANNON	DR	305	MOUNT PROSPECT	60056	R4*	1973
08-23-402-004-0000	501	ENTERPRISE	DR	201	MOUNT PROSPECT	60056	R4*	1973
08-23-402-004-0000	2343	LEXINGTON	DR	301	MOUNT PROSPECT	60056	R4*	1973
08-23-402-004-0000	2372	CANNON	DR	312	MOUNT PROSPECT	60056	R4*	1973

08-23-402-004-0000	2377	LEXINGTON	DR	114	MOUNT PROSPECT	60056	R4*	1973
08-23-402-004-0000	2385	LEXINGTON	DR	101	MOUNT PROSPECT	60056	R4*	1973
08-23-402-004-0000	2344	CANNON	DR	302	MOUNT PROSPECT	60056	R4*	1973
08-23-402-004-0000	2354	CANNON	DR	201	MOUNT PROSPECT	60056	R4*	1973
08-23-402-004-0000	2354	CANNON	DR	202	MOUNT PROSPECT	60056	R4*	1973
08-23-402-004-0000	2330	CANNON	DR	102	MOUNT PROSPECT	60056	R4*	1973
08-23-402-004-0000	2354	CANNON	DR	301	MOUNT PROSPECT	60056	R4*	1973
08-23-402-004-0000	2320	CANNON	DR	203	MOUNT PROSPECT	60056	R4*	1973
08-23-402-004-0000	2360	CANNON	DR	216	MOUNT PROSPECT	60056	R4*	1973
08-23-402-004-0000	2391	LEXINGTON	DR	208	MOUNT PROSPECT	60056	R4*	1973
08-23-402-004-0000	2391	LEXINGTON	DR	305	MOUNT PROSPECT	60056	R4*	1973
08-23-402-004-0000	2349	LEXINGTON	DR	206	MOUNT PROSPECT	60056	R4*	1973
08-23-402-004-0000	2349	LEXINGTON	DR	207	MOUNT PROSPECT	60056	R4*	1973
08-23-402-004-0000	2349	LEXINGTON	DR	208	MOUNT PROSPECT	60056	R4*	1973
08-23-402-004-0000	501	ENTERPRISE	DR	202	MOUNT PROSPECT	60056	R4*	1973
08-23-402-004-0000	501	ENTERPRISE	DR	203	MOUNT PROSPECT	60056	R4*	1973
08-23-402-004-0000	2349	LEXINGTON	DR	306	MOUNT PROSPECT	60056	R4*	1973
08-23-402-004-0000	2385	LEXINGTON	DR	102	MOUNT PROSPECT	60056	R4*	1973
08-23-402-004-0000	2398	CANNON	DR	104	MOUNT PROSPECT	60056	R4*	1973
08-23-402-004-0000	501	ENTERPRISE	DR	103	MOUNT PROSPECT	60056	R4*	1973
08-23-402-004-0000	501	ENTERPRISE	DR	104	MOUNT PROSPECT	60056	R4*	1973
08-23-402-004-0000	2391	LEXINGTON	DR	306	MOUNT PROSPECT	60056	R4*	1973
08-23-402-004-0000	2377	LEXINGTON	DR	116	MOUNT PROSPECT	60056	R4*	1973
08-23-402-004-0000	2377	LEXINGTON	DR	213	MOUNT PROSPECT	60056	R4*	1973
08-23-402-004-0000	2377	LEXINGTON	DR	214	MOUNT PROSPECT	60056	R4*	1973
08-23-402-004-0000	2330	CANNON	DR	201	MOUNT PROSPECT	60056	R4*	1973
08-23-402-004-0000	2330	CANNON	DR	202	MOUNT PROSPECT	60056	R4*	1973
08-23-402-004-0000	2330	CANNON	DR	203	MOUNT PROSPECT	60056	R4*	1973
08-23-402-004-0000	2330	CANNON	DR	204	MOUNT PROSPECT	60056	R4*	1973
08-23-402-004-0000	2372	CANNON	DR	212	MOUNT PROSPECT	60056	R4*	1973
08-23-402-004-0000	2372	CANNON	DR	309	MOUNT PROSPECT	60056	R4*	1973
08-23-402-004-0000	2372	CANNON	DR	310	MOUNT PROSPECT	60056	R4*	1973
08-23-402-004-0000	2349	LEXINGTON	DR	106	MOUNT PROSPECT	60056	R4*	1973
08-23-402-004-0000	2349	LEXINGTON	DR	107	MOUNT PROSPECT	60056	R4*	1973
08-23-402-004-0000	505	ENTERPRISE	DR	110	MOUNT PROSPECT	60056	R4*	1973
08-23-402-004-0000	2330	CANNON	DR	303	MOUNT PROSPECT	60056	R4*	1973
08-23-402-004-0000	2344	CANNON	DR	103	MOUNT PROSPECT	60056	R4*	1973
08-23-402-004-0000	2361	LEXINGTON	DR	206	MOUNT PROSPECT	60056	R4*	1973
08-23-402-004-0000	2337	LEXINGTON	DR	315	MOUNT PROSPECT	60056	R4*	1973
08-23-402-004-0000	2320	CANNON	DR	301	MOUNT PROSPECT	60056	R4*	1973
08-23-402-004-0000	2330	CANNON	DR	103	MOUNT PROSPECT	60056	R4*	1973
08-23-402-004-0000	2330	CANNON	DR	104	MOUNT PROSPECT	60056	R4*	1973
08-23-402-004-0000	2372	CANNON	DR	311	MOUNT PROSPECT	60056	R4*	1973
08-23-402-004-0000	2349	LEXINGTON	DR	305	MOUNT PROSPECT	60056	R4*	1973
08-23-402-004-0000	503	ENTERPRISE	DR	106	MOUNT PROSPECT	60056	R4*	1973
08-23-402-004-0000	503	ENTERPRISE	DR	108	MOUNT PROSPECT	60056	R4*	1973
08-23-402-004-0000	503	ENTERPRISE	DR	205	MOUNT PROSPECT	60056	R4*	1973
08-23-402-004-0000	2337	LEXINGTON	DR	316	MOUNT PROSPECT	60056	R4*	1973
08-23-402-004-0000	2342	CANNON	DR	106	MOUNT PROSPECT	60056	R4*	1973
08-23-402-004-0000	2331	LEXINGTON	DR	110	MOUNT PROSPECT	60056	R4*	1973
08-23-402-004-0000	2331	LEXINGTON	DR	112	MOUNT PROSPECT	60056	R4*	1973
08-23-402-004-0000	2325	LEXINGTON	DR	205	MOUNT PROSPECT	60056	R4*	1973
08-23-402-004-0000	2348	CANNON	DR	308	MOUNT PROSPECT	60056	R4*	1973
08-23-402-004-0000	2355	LEXINGTON	DR	101	MOUNT PROSPECT	60056	R4*	1973
08-23-402-004-0000	2391	LEXINGTON	DR	206	MOUNT PROSPECT	60056	R4*	1973
08-23-402-004-0000	2391	LEXINGTON	DR	207	MOUNT PROSPECT	60056	R4*	1973
08-23-402-004-0000	2344	CANNON	DR	203	MOUNT PROSPECT	60056	R4*	1973
08-23-402-004-0000	2360	CANNON	DR	313	MOUNT PROSPECT	60056	R4*	1973
08-23-402-004-0000	2348	CANNON	DR	207	MOUNT PROSPECT	60056	R4*	1973
08-23-402-004-0000	2348	CANNON	DR	208	MOUNT PROSPECT	60056	R4*	1973
08-23-402-004-0000	2326	CANNON	DR	307	MOUNT PROSPECT	60056	R4*	1973
08-23-402-004-0000	2344	CANNON	DR	104	MOUNT PROSPECT	60056	R4*	1973

08-23-402-004-0000	2388	CANNON	DR	108	MOUNT PROSPECT	60056	R4*	1973
08-23-402-004-0000	2388	CANNON	DR	205	MOUNT PROSPECT	60056	R4*	1973
08-23-402-004-0000	2385	LEXINGTON	DR	204	MOUNT PROSPECT	60056	R4*	1973
08-23-402-004-0000	503	ENTERPRISE	DR	208	MOUNT PROSPECT	60056	R4*	1973
08-23-402-004-0000	503	ENTERPRISE	DR	305	MOUNT PROSPECT	60056	R4*	1973
08-23-402-004-0000	503	ENTERPRISE	DR	306	MOUNT PROSPECT	60056	R4*	1973
08-23-402-004-0000	503	ENTERPRISE	DR	307	MOUNT PROSPECT	60056	R4*	1973
08-23-402-004-0000	2355	LEXINGTON	DR	102	MOUNT PROSPECT	60056	R4*	1973
08-23-402-004-0000	2336	CANNON	DR	210	MOUNT PROSPECT	60056	R4*	1973
08-23-402-004-0000	2336	CANNON	DR	211	MOUNT PROSPECT	60056	R4*	1973
08-23-402-004-0000	2342	CANNON	DR	306	MOUNT PROSPECT	60056	R4*	1973
08-23-402-004-0000	2342	CANNON	DR	307	MOUNT PROSPECT	60056	R4*	1973
08-23-402-004-0000	2342	CANNON	DR	308	MOUNT PROSPECT	60056	R4*	1973
08-23-402-004-0000	2330	CANNON	DR	304	MOUNT PROSPECT	60056	R4*	1973
08-23-402-004-0000	2331	LEXINGTON	DR	109	MOUNT PROSPECT	60056	R4*	1973
08-23-402-004-0000	2367	LEXINGTON	DR	110	MOUNT PROSPECT	60056	R4*	1973
08-23-402-004-0000	2367	LEXINGTON	DR	112	MOUNT PROSPECT	60056	R4*	1973
08-23-402-004-0000	2367	LEXINGTON	DR	209	MOUNT PROSPECT	60056	R4*	1973
08-23-402-004-0000	2367	LEXINGTON	DR	210	MOUNT PROSPECT	60056	R4*	1973
08-23-402-004-0000	501	ENTERPRISE	DR	102	MOUNT PROSPECT	60056	R4*	1973
08-23-402-004-0000	2342	CANNON	DR	108	MOUNT PROSPECT	60056	R4*	1973
08-23-402-004-0000	2349	LEXINGTON	DR	108	MOUNT PROSPECT	60056	R4*	1973
08-23-402-004-0000	2349	LEXINGTON	DR	205	MOUNT PROSPECT	60056	R4*	1973
08-23-402-004-0000	2343	LEXINGTON	DR	203	MOUNT PROSPECT	60056	R4*	1973
08-23-402-004-0000	2355	LEXINGTON	DR	304	MOUNT PROSPECT	60056	R4*	1973
08-23-402-004-0000	2360	CANNON	DR	114	MOUNT PROSPECT	60056	R4*	1973
08-23-402-004-0000	2360	CANNON	DR	115	MOUNT PROSPECT	60056	R4*	1973
08-23-402-004-0000	2391	LEXINGTON	DR	205	MOUNT PROSPECT	60056	R4*	1973
08-23-402-004-0000	2318	CANNON	DR	306	MOUNT PROSPECT	60056	R4*	1973
08-23-402-004-0000	2318	CANNON	DR	206	MOUNT PROSPECT	60056	R4*	1973
08-23-402-004-0000	2324	CANNON	DR	111	MOUNT PROSPECT	60056	R4*	1973
08-23-402-004-0000	503	ENTERPRISE	DR	207	MOUNT PROSPECT	60056	R4*	1973
08-23-402-004-0000	2385	LEXINGTON	DR	303	MOUNT PROSPECT	60056	R4*	1973
08-23-402-004-0000	2385	LEXINGTON	DR	304	MOUNT PROSPECT	60056	R4*	1973
08-23-402-004-0000	2330	CANNON	DR	302	MOUNT PROSPECT	60056	R4*	1973
08-23-402-004-0000	2343	LEXINGTON	DR	202	MOUNT PROSPECT	60056	R4*	1973
08-23-402-004-0000	2377	LEXINGTON	DR	215	MOUNT PROSPECT	60056	R4*	1973
08-23-402-004-0000	2377	LEXINGTON	DR	216	MOUNT PROSPECT	60056	R4*	1973
08-23-402-004-0000	2398	CANNON	DR	302	MOUNT PROSPECT	60056	R4*	1973
08-23-402-004-0000	2398	CANNON	DR	303	MOUNT PROSPECT	60056	R4*	1973
08-23-402-004-0000	2342	CANNON	DR	208	MOUNT PROSPECT	60056	R4*	1973
08-23-402-004-0000	2342	CANNON	DR	305	MOUNT PROSPECT	60056	R4*	1973
08-23-402-004-0000	2343	LEXINGTON	DR	104	MOUNT PROSPECT	60056	R4*	1973
08-23-402-004-0000	2343	LEXINGTON	DR	201	MOUNT PROSPECT	60056	R4*	1973
08-23-402-004-0000	503	ENTERPRISE	DR	206	MOUNT PROSPECT	60056	R4*	1973
08-23-402-004-0000	2385	LEXINGTON	DR	104	MOUNT PROSPECT	60056	R4*	1973
08-23-402-004-0000	2385	LEXINGTON	DR	201	MOUNT PROSPECT	60056	R4*	1973
08-23-402-004-0000	2385	LEXINGTON	DR	202	MOUNT PROSPECT	60056	R4*	1973
08-23-402-004-0000	2318	CANNON	DR	106	MOUNT PROSPECT	60056	R4*	1973
08-23-402-004-0000	2348	CANNON	DR	305	MOUNT PROSPECT	60056	R4*	1973
08-23-402-004-0000	2398	CANNON	DR	203	MOUNT PROSPECT	60056	R4*	1973
08-23-402-004-0000	2377	LEXINGTON	DR	313	MOUNT PROSPECT	60056	R4*	1973
08-23-402-004-0000	2377	LEXINGTON	DR	314	MOUNT PROSPECT	60056	R4*	1973
08-23-402-004-0000	2343	LEXINGTON	DR	304	MOUNT PROSPECT	60056	R4*	1973
08-23-402-004-0000	2319	LEXINGTON	DR	304	MOUNT PROSPECT	60056	R4*	1973
08-23-402-004-0000	2320	CANNON	DR	101	MOUNT PROSPECT	60056	R4*	1973
08-23-402-004-0000	2385	LEXINGTON	DR	301	MOUNT PROSPECT	60056	R4*	1973
08-23-402-004-0000	2385	LEXINGTON	DR	302	MOUNT PROSPECT	60056	R4*	1973
08-23-402-004-0000	2336	CANNON	DR	112	MOUNT PROSPECT	60056	R4*	1973
08-23-402-004-0000	2336	CANNON	DR	209	MOUNT PROSPECT	60056	R4*	1973
08-23-402-004-0000	2355	LEXINGTON	DR	202	MOUNT PROSPECT	60056	R4*	1973
08-23-402-004-0000	2355	LEXINGTON	DR	203	MOUNT PROSPECT	60056	R4*	1973

08-23-402-004-0000	2355	LEXINGTON	DR	204	MOUNT PROSPECT	60056	R4*	1973
08-23-402-004-0000	2360	CANNON	DR	116	MOUNT PROSPECT	60056	R4*	1973
08-23-402-004-0000	2360	CANNON	DR	213	MOUNT PROSPECT	60056	R4*	1973
08-23-402-004-0000	2320	CANNON	DR	303	MOUNT PROSPECT	60056	R4*	1973
08-23-402-004-0000	2388	CANNON	DR	206	MOUNT PROSPECT	60056	R4*	1973
08-23-402-004-0000	2324	CANNON	DR	112	MOUNT PROSPECT	60056	R4*	1973
08-23-402-004-0000	2320	CANNON	DR	304	MOUNT PROSPECT	60056	R4*	1973
08-23-402-004-0000	2326	CANNON	DR	207	MOUNT PROSPECT	60056	R4*	1973
08-23-402-004-0000	2337	LEXINGTON	DR	314	MOUNT PROSPECT	60056	R4*	1973
08-23-402-004-0000	2361	LEXINGTON	DR	106	MOUNT PROSPECT	60056	R4*	1973
08-23-402-004-0000	2388	CANNON	DR	106	MOUNT PROSPECT	60056	R4*	1973
08-23-402-004-0000	2320	CANNON	DR	102	MOUNT PROSPECT	60056	R4*	1973
08-23-402-004-0000	2344	CANNON	DR	201	MOUNT PROSPECT	60056	R4*	1973
08-23-402-004-0000	2318	CANNON	DR	207	MOUNT PROSPECT	60056	R4*	1973
08-23-402-004-0000	2336	CANNON	DR	212	MOUNT PROSPECT	60056	R4*	1973
08-23-402-004-0000	2336	CANNON	DR	309	MOUNT PROSPECT	60056	R4*	1973
08-23-402-004-0000	2324	CANNON	DR	212	MOUNT PROSPECT	60056	R4*	1973
08-23-402-004-0000	2324	CANNON	DR	309	MOUNT PROSPECT	60056	R4*	1973
08-23-402-004-0000	2344	CANNON	DR	101	MOUNT PROSPECT	60056	R4*	1973
08-23-402-004-0000	2344	CANNON	DR	102	MOUNT PROSPECT	60056	R4*	1973
08-23-402-004-0000	2348	CANNON	DR	205	MOUNT PROSPECT	60056	R4*	1973
08-23-402-004-0000	2348	CANNON	DR	206	MOUNT PROSPECT	60056	R4*	1973
08-23-402-004-0000	2325	LEXINGTON	DR	305	MOUNT PROSPECT	60056	R4*	1973
08-23-402-004-0000	2336	CANNON	DR	310	MOUNT PROSPECT	60056	R4*	1973
08-23-402-004-0000	2336	CANNON	DR	311	MOUNT PROSPECT	60056	R4*	1973
08-23-402-004-0000	2398	CANNON	DR	204	MOUNT PROSPECT	60056	R4*	1973
08-23-402-004-0000	2398	CANNON	DR	301	MOUNT PROSPECT	60056	R4*	1973
08-23-402-004-0000	2325	LEXINGTON	DR	207	MOUNT PROSPECT	60056	R4*	1973
08-23-402-004-0000	2325	LEXINGTON	DR	208	MOUNT PROSPECT	60056	R4*	1973
08-23-402-004-0000	507	ENTERPRISE	DR	116	MOUNT PROSPECT	60056	R4*	1973
08-23-402-004-0000	2343	LEXINGTON	DR	101	MOUNT PROSPECT	60056	R4*	1973
08-23-402-004-0000	2361	LEXINGTON	DR	307	MOUNT PROSPECT	60056	R4*	1973
08-23-402-004-0000	2319	LEXINGTON	DR	102	MOUNT PROSPECT	60056	R4*	1973
08-23-402-004-0000	2319	LEXINGTON	DR	104	MOUNT PROSPECT	60056	R4*	1973
08-23-402-004-0000	2326	CANNON	DR	308	MOUNT PROSPECT	60056	R4*	1973
08-23-402-004-0000	2355	LEXINGTON	DR	301	MOUNT PROSPECT	60056	R4*	1973
08-23-402-004-0000	2344	CANNON	DR	304	MOUNT PROSPECT	60056	R4*	1973
08-23-402-004-0000	2348	CANNON	DR	106	MOUNT PROSPECT	60056	R4*	1973
08-23-402-004-0000	2348	CANNON	DR	107	MOUNT PROSPECT	60056	R4*	1973
08-23-402-004-0000	2348	CANNON	DR	108	MOUNT PROSPECT	60056	R4*	1973
08-23-402-004-0000	2344	CANNON	DR	204	MOUNT PROSPECT	60056	R4*	1973
08-23-402-004-0000	2388	CANNON	DR	107	MOUNT PROSPECT	60056	R4*	1973
08-23-402-004-0000	2325	LEXINGTON	DR	306	MOUNT PROSPECT	60056	R4*	1973
08-23-402-004-0000	2325	LEXINGTON	DR	307	MOUNT PROSPECT	60056	R4*	1973
08-23-402-004-0000	2354	CANNON	DR	104	MOUNT PROSPECT	60056	R4*	1973
08-23-402-004-0000	2354	CANNON	DR	203	MOUNT PROSPECT	60056	R4*	1973
08-23-402-004-0000	2354	CANNON	DR	204	MOUNT PROSPECT	60056	R4*	1973
08-23-402-004-0000	505	ENTERPRISE	DR	312	MOUNT PROSPECT	60056	R4*	1973
08-23-402-004-0000	2385	LEXINGTON	DR	203	MOUNT PROSPECT	60056	R4*	1973
08-23-402-004-0000	507	ENTERPRISE	DR	113	MOUNT PROSPECT	60056	R4*	1973
08-23-402-004-0000	507	ENTERPRISE	DR	114	MOUNT PROSPECT	60056	R4*	1973
08-23-402-004-0000	2336	CANNON	DR	312	MOUNT PROSPECT	60056	R4*	1973
08-23-402-004-0000	507	ENTERPRISE	DR	216	MOUNT PROSPECT	60056	R4*	1973
08-23-402-004-0000	507	ENTERPRISE	DR	313	MOUNT PROSPECT	60056	R4*	1973
08-23-402-004-0000	2361	LEXINGTON	DR	107	MOUNT PROSPECT	60056	R4*	1973
08-23-402-004-0000	2320	CANNON	DR	104	MOUNT PROSPECT	60056	R4*	1973
08-23-402-004-0000	2360	CANNON	DR	214	MOUNT PROSPECT	60056	R4*	1973
08-23-402-004-0000	2398	CANNON	DR	304	MOUNT PROSPECT	60056	R4*	1973
08-23-402-004-0000	501	ENTERPRISE	DR	101	MOUNT PROSPECT	60056	R4*	1973
08-23-402-004-0000	503	ENTERPRISE	DR	308	MOUNT PROSPECT	60056	R4*	1973
08-23-402-004-0000	2324	CANNON	DR	209	MOUNT PROSPECT	60056	R4*	1973
08-23-402-004-0000	2324	CANNON	DR	210	MOUNT PROSPECT	60056	R4*	1973

08-23-402-004-0000	2324	CANNON	DR	211	MOUNT PROSPECT	60056	R4*	1973
08-23-402-004-0000	2377	LEXINGTON	DR	316	MOUNT PROSPECT	60056	R4*	1973
08-23-402-004-0000	2361	LEXINGTON	DR	108	MOUNT PROSPECT	60056	R4*	1973
08-23-402-004-0000	2361	LEXINGTON	DR	205	MOUNT PROSPECT	60056	R4*	1973
08-23-402-004-0000	2349	LEXINGTON	DR	308	MOUNT PROSPECT	60056	R4*	1973
08-23-402-004-0000	2354	CANNON	DR	101	MOUNT PROSPECT	60056	R4*	1973
08-23-402-004-0000	2354	CANNON	DR	102	MOUNT PROSPECT	60056	R4*	1973
08-23-402-004-0000	2330	CANNON	DR	101	MOUNT PROSPECT	60056	R4*	1973
08-23-402-004-0000	2391	LEXINGTON	DR	108	MOUNT PROSPECT	60056	R4*	1973
08-23-402-004-0000	2355	LEXINGTON	DR	104	MOUNT PROSPECT	60056	R4*	1973
08-23-402-004-0000	2355	LEXINGTON	DR	201	MOUNT PROSPECT	60056	R4*	1973
08-23-402-004-0000	2331	LEXINGTON	DR	209	MOUNT PROSPECT	60056	R4*	1973
08-23-402-004-0000	2331	LEXINGTON	DR	210	MOUNT PROSPECT	60056	R4*	1973
08-23-402-004-0000	2344	CANNON	DR	303	MOUNT PROSPECT	60056	R4*	1973
08-23-402-004-0000	2343	LEXINGTON	DR	302	MOUNT PROSPECT	60056	R4*	1973
08-23-402-004-0000	2343	LEXINGTON	DR	303	MOUNT PROSPECT	60056	R4*	1973
08-23-402-004-0000	505	ENTERPRISE	DR	112	MOUNT PROSPECT	60056	R4*	1973
08-23-402-004-0000	501	ENTERPRISE	DR	302	MOUNT PROSPECT	60056	R4*	1973
08-23-402-004-0000	2324	CANNON	DR	310	MOUNT PROSPECT	60056	R4*	1973
08-23-402-004-0000	2343	LEXINGTON	DR	204	MOUNT PROSPECT	60056	R4*	1973
08-23-402-004-0000	2318	CANNON	DR	107	MOUNT PROSPECT	60056	R4*	1973
08-23-402-004-0000	2360	CANNON	DR	316	MOUNT PROSPECT	60056	R4*	1973
08-23-402-004-0000	2325	LEXINGTON	DR	206	MOUNT PROSPECT	60056	R4*	1973
08-23-402-004-0000	2331	LEXINGTON	DR	211	MOUNT PROSPECT	60056	R4*	1973
08-23-402-004-0000	2342	CANNON	DR	205	MOUNT PROSPECT	60056	R4*	1973
08-23-402-004-0000	2342	CANNON	DR	206	MOUNT PROSPECT	60056	R4*	1973
08-23-402-004-0000	2342	CANNON	DR	207	MOUNT PROSPECT	60056	R4*	1973
08-23-402-004-0000	2361	LEXINGTON	DR	207	MOUNT PROSPECT	60056	R4*	1973
08-23-402-004-0000	2361	LEXINGTON	DR	208	MOUNT PROSPECT	60056	R4*	1973
08-23-402-004-0000	2337	LEXINGTON	DR	216	MOUNT PROSPECT	60056	R4*	1973
08-23-402-004-0000	2337	LEXINGTON	DR	313	MOUNT PROSPECT	60056	R4*	1973
08-23-402-004-0000	2318	CANNON	DR	307	MOUNT PROSPECT	60056	R4*	1973
08-23-402-004-0000	2318	CANNON	DR	308	MOUNT PROSPECT	60056	R4*	1973
08-23-402-004-0000	2319	LEXINGTON	DR	101	MOUNT PROSPECT	60056	R4*	1973
08-23-402-004-0000	507	ENTERPRISE	DR	314	MOUNT PROSPECT	60056	R4*	1973
08-23-402-004-0000	507	ENTERPRISE	DR	315	MOUNT PROSPECT	60056	R4*	1973
08-23-402-004-0000	505	ENTERPRISE	DR	210	MOUNT PROSPECT	60056	R4*	1973
08-23-402-004-0000	505	ENTERPRISE	DR	211	MOUNT PROSPECT	60056	R4*	1973
08-23-402-004-0000	2398	CANNON	DR	202	MOUNT PROSPECT	60056	R4*	1973
08-23-402-004-0000	505	ENTERPRISE	DR	209	MOUNT PROSPECT	60056	R4*	1973
08-23-402-004-0000	2391	LEXINGTON	DR	307	MOUNT PROSPECT	60056	R4*	1973
08-23-402-004-0000	2391	LEXINGTON	DR	308	MOUNT PROSPECT	60056	R4*	1973
08-23-402-004-0000	2398	CANNON	DR	101	MOUNT PROSPECT	60056	R4*	1973
08-23-402-004-0000	2398	CANNON	DR	102	MOUNT PROSPECT	60056	R4*	1973
08-23-402-004-0000	2355	LEXINGTON	DR	303	MOUNT PROSPECT	60056	R4*	1973
08-23-402-004-0000	2361	LEXINGTON	DR	305	MOUNT PROSPECT	60056	R4*	1973
08-23-402-004-0000	2326	CANNON	DR	106	MOUNT PROSPECT	60056	R4*	1973
08-23-402-004-0000	2326	CANNON	DR	108	MOUNT PROSPECT	60056	R4*	1973
08-23-402-004-0000	2326	CANNON	DR	205	MOUNT PROSPECT	60056	R4*	1973
08-23-402-004-0000	2326	CANNON	DR	206	MOUNT PROSPECT	60056	R4*	1973
08-23-402-004-0000	2377	LEXINGTON	DR	315	MOUNT PROSPECT	60056	R4*	1973
08-23-402-004-0000	2337	LEXINGTON	DR	213	MOUNT PROSPECT	60056	R4*	1973
08-23-402-004-0000	2337	LEXINGTON	DR	214	MOUNT PROSPECT	60056	R4*	1973
08-23-402-004-0000	2337	LEXINGTON	DR	215	MOUNT PROSPECT	60056	R4*	1973
08-23-402-004-0000	2331	LEXINGTON	DR	212	MOUNT PROSPECT	60056	R4*	1973
08-23-402-004-0000	2331	LEXINGTON	DR	309	MOUNT PROSPECT	60056	R4*	1973
08-23-402-004-0000	2331	LEXINGTON	DR	310	MOUNT PROSPECT	60056	R4*	1973
08-23-402-004-0000	2337	LEXINGTON	DR	114	MOUNT PROSPECT	60056	R4*	1973
08-23-402-004-0000	2324	CANNON	DR	109	MOUNT PROSPECT	60056	R4*	1973
08-23-402-004-0000	2324	CANNON	DR	110	MOUNT PROSPECT	60056	R4*	1973
08-23-402-004-0000	2325	LEXINGTON	DR	308	MOUNT PROSPECT	60056	R4*	1973
08-23-402-004-0000	2326	CANNON	DR	208	MOUNT PROSPECT	60056	R4*	1973

08-23-402-004-0000	2326	CANNON	DR	305	MOUNT PROSPECT	60056	R4*	1973
08-23-402-004-0000	2326	CANNON	DR	306	MOUNT PROSPECT	60056	R4*	1973
08-23-402-004-0000	2344	CANNON	DR	301	MOUNT PROSPECT	60056	R4*	1973
08-23-402-004-0000	507	ENTERPRISE	DR	316	MOUNT PROSPECT	60056	R4*	1973
08-23-402-004-0000	505	ENTERPRISE	DR	309	MOUNT PROSPECT	60056	R4*	1973
08-23-402-004-0000	501	ENTERPRISE	DR	303	MOUNT PROSPECT	60056	R4*	1973
08-23-402-004-0000	2320	CANNON	DR	302	MOUNT PROSPECT	60056	R4*	1973
08-23-402-004-0000	2319	LEXINGTON	DR	201	MOUNT PROSPECT	60056	R4*	1973
08-23-402-004-0000	2319	LEXINGTON	DR	202	MOUNT PROSPECT	60056	R4*	1973
08-23-402-004-0000	2398	CANNON	DR	201	MOUNT PROSPECT	60056	R4*	1973
08-23-402-004-0000	505	ENTERPRISE	DR	310	MOUNT PROSPECT	60056	R4*	1973
08-23-402-004-0000	505	ENTERPRISE	DR	311	MOUNT PROSPECT	60056	R4*	1973
08-23-402-004-0000	507	ENTERPRISE	DR	213	MOUNT PROSPECT	60056	R4*	1973
08-23-402-004-0000	2391	LEXINGTON	DR	106	MOUNT PROSPECT	60056	R4*	1973
08-23-402-004-0000	2391	LEXINGTON	DR	107	MOUNT PROSPECT	60056	R4*	1973
08-23-402-004-0000	2388	CANNON	DR	207	MOUNT PROSPECT	60056	R4*	1973
08-23-402-004-0000	2388	CANNON	DR	208	MOUNT PROSPECT	60056	R4*	1973
08-23-402-004-0000	2388	CANNON	DR	305	MOUNT PROSPECT	60056	R4*	1973
08-23-402-004-0000	2388	CANNON	DR	306	MOUNT PROSPECT	60056	R4*	1973
08-23-402-004-0000	2388	CANNON	DR	307	MOUNT PROSPECT	60056	R4*	1973
08-23-402-004-0000	2388	CANNON	DR	308	MOUNT PROSPECT	60056	R4*	1973
08-23-402-004-0000	2320	CANNON	DR	201	MOUNT PROSPECT	60056	R4*	1973
08-23-402-004-0000	2320	CANNON	DR	202	MOUNT PROSPECT	60056	R4*	1973
08-23-402-004-0000	2367	LEXINGTON	DR	309	MOUNT PROSPECT	60056	R4*	1973
08-23-402-004-0000	2372	CANNON	DR	211	MOUNT PROSPECT	60056	R4*	1973
08-23-402-004-0000	2319	LEXINGTON	DR	203	MOUNT PROSPECT	60056	R4*	1973
08-23-402-004-0000	2319	LEXINGTON	DR	204	MOUNT PROSPECT	60056	R4*	1973
08-23-402-004-0000	2319	LEXINGTON	DR	301	MOUNT PROSPECT	60056	R4*	1973
08-23-402-004-0000	2319	LEXINGTON	DR	302	MOUNT PROSPECT	60056	R4*	1973
08-23-402-004-0000	2318	CANNON	DR	108	MOUNT PROSPECT	60056	R4*	1973
08-23-402-004-0000	2367	LEXINGTON	DR	109	MOUNT PROSPECT	60056	R4*	1973
08-23-402-004-0000	2361	LEXINGTON	DR	306	MOUNT PROSPECT	60056	R4*	1973
08-23-402-004-0000	2343	LEXINGTON	DR	102	MOUNT PROSPECT	60056	R4*	1973
08-23-402-004-0000	2377	LEXINGTON	DR	115	MOUNT PROSPECT	60056	R4*	1973
08-23-402-004-0000	2319	LEXINGTON	DR	303	MOUNT PROSPECT	60056	R4*	1973
08-23-402-004-0000	2330	CANNON	DR	301	MOUNT PROSPECT	60056	R4*	1973
08-23-402-004-0000	507	ENTERPRISE	DR	115	MOUNT PROSPECT	60056	R4*	1973
08-23-402-004-0000	2344	CANNON	DR	202	MOUNT PROSPECT	60056	R4*	1973
08-23-402-004-0000	2361	LEXINGTON	DR	308	MOUNT PROSPECT	60056	R4*	1973
08-23-402-004-0000	2354	CANNON	DR	304	MOUNT PROSPECT	60056	R4*	1973
08-23-402-004-0000	2331	LEXINGTON	DR	311	MOUNT PROSPECT	60056	R4*	1973
08-23-402-004-0000	2324	CANNON	DR	311	MOUNT PROSPECT	60056	R4*	1973
08-23-402-004-0000	2367	LEXINGTON	DR	310	MOUNT PROSPECT	60056	R4*	1973
08-23-402-004-0000	2367	LEXINGTON	DR	311	MOUNT PROSPECT	60056	R4*	1973
08-23-402-004-0000	2367	LEXINGTON	DR	312	MOUNT PROSPECT	60056	R4*	1973
08-23-402-004-0000	2372	CANNON	DR	109	MOUNT PROSPECT	60056	R4*	1973
08-23-402-004-0000	2372	CANNON	DR	110	MOUNT PROSPECT	60056	R4*	1973
08-23-402-004-0000	2372	CANNON	DR	112	MOUNT PROSPECT	60056	R4*	1973
08-23-402-004-0000	2372	CANNON	DR	209	MOUNT PROSPECT	60056	R4*	1973
08-23-402-004-0000	2372	CANNON	DR	210	MOUNT PROSPECT	60056	R4*	1973
08-23-402-004-0000	2367	LEXINGTON	DR	211	MOUNT PROSPECT	60056	R4*	1973
08-23-402-004-0000	2367	LEXINGTON	DR	212	MOUNT PROSPECT	60056	R4*	1973
08-23-402-004-0000	2324	CANNON	DR	312	MOUNT PROSPECT	60056	R4*	1973
08-23-402-004-0000	2325	LEXINGTON	DR	106	MOUNT PROSPECT	60056	R4*	1973
08-23-402-004-0000	2354	CANNON	DR	302	MOUNT PROSPECT	60056	R4*	1973
08-23-402-004-0000	2354	CANNON	DR	303	MOUNT PROSPECT	60056	R4*	1973
08-23-402-004-0000	2331	LEXINGTON	DR	312	MOUNT PROSPECT	60056	R4*	1973
08-23-402-004-0000	2336	CANNON	DR	109	MOUNT PROSPECT	60056	R4*	1973
08-23-402-004-0000	2336	CANNON	DR	110	MOUNT PROSPECT	60056	R4*	1973
08-23-402-004-0000	2336	CANNON	DR	111	MOUNT PROSPECT	60056	R4*	1973
08-23-402-004-0000	2318	CANNON	DR	205	MOUNT PROSPECT	60056	R4*	1973
08-23-402-004-0000	505	ENTERPRISE	DR	212	MOUNT PROSPECT	60056	R4*	1973

08-26-102-051-0000	2324		HAMILTON	RD			ARLINGTON HEIGHTS	60005	I1	
08-26-102-039-0000	2324		HAMILTON	RD			ARLINGTON HEIGHTS	60005	I1	
08-23-400-009-0000	2400	E	OAKTON	ST			ARLINGTON HEIGHTS	60005	I1	2017
08-23-400-020-0000	2416	E	OAKTON	ST			ARLINGTON HEIGHTS	60005	I1	2017
08-23-400-016-0000	2424	E	OAKTON	ST			ARLINGTON HEIGHTS	60005	I1	2017
08-26-201-004-0000	2501	E	OAKTON	ST			ARLINGTON HEIGHTS	60005	I1	2017
08-26-202-001-0000	2407	E	OAKTON	ST			ARLINGTON HEIGHTS	60005	I1	
08-26-102-038-0000	2345	E	OAKTON	ST			ARLINGTON HEIGHTS	60005	I1	
08-26-204-015-0000	2461	E	OAKTON	ST			ARLINGTON HEIGHTS	60005	I1	2017
08-26-203-009-0000	2445	E	OAKTON	ST			ARLINGTON HEIGHTS	60005	I1	2017
08-26-102-019-0000	2375	E	OAKTON	ST			ARLINGTON HEIGHTS	60005	I1	
08-26-102-042-0000	2222	E	OAKTON	ST			ARLINGTON HEIGHTS	60005	I1	
08-26-203-005-0000	2445	E	OAKTON	ST		A	MOUNT PROSPECT	60056	I1	2017
08-26-102-044-0000	2225	E	OAKTON	ST			ARLINGTON HEIGHTS	60005	I1	
08-26-202-003-0000	2404	E	OAKTON	ST			ARLINGTON HEIGHTS	60005	I1	
08-26-203-008-0000	2425	E	OAKTON	ST			ARLINGTON HEIGHTS	60005	I1	
08-26-202-002-0000	2411	E	OAKTON	ST			ARLINGTON HEIGHTS	60005	I1	
08-26-102-026-0000	2309	E	OAKTON	ST			ARLINGTON HEIGHTS	60005	I1	
08-26-203-006-0000	2445	E	OAKTON	ST		B	MOUNT PROSPECT	60056	I1	2017
08-26-102-050-0000	2349		HAMILTON	RD			ARLINGTON HEIGHTS	60005	I1	
08-26-204-002-0000	250		HAMILTON	RD			ARLINGTON HEIGHTS	60005	I1	
08-26-102-043-0000	2211	E	OAKTON	ST			ARLINGTON HEIGHTS	60005	I1	
08-26-102-027-0000	110		HAMILTON	RD			ARLINGTON HEIGHTS	60005	I1	
08-26-202-006-0000	120		ELIZABETH	DR			ARLINGTON HEIGHTS	60005	I1	
08-26-204-001-0000	2405		HAMILTON	RD			ARLINGTON HEIGHTS	60005	I1	
08-26-203-004-0000	2445	E	OAKTON	ST			MOUNT PROSPECT	60056	I1	2017
08-26-101-006-0000	2000	E	OAKTON	ST			ARLINGTON HEIGHTS	60005	I1	
08-26-204-012-0000	2445		HAMILTON	RD			ARLINGTON HEIGHTS	60005	I1	
08-26-102-032-0000	2375	E	OAKTON	ST			ARLINGTON HEIGHTS	60005	I1	
08-26-102-029-0000	2349	E	OAKTON	ST			ARLINGTON HEIGHTS	60005	I1	
08-26-102-016-0000	2301	E	OAKTON	ST			ARLINGTON HEIGHTS	60005	I1	
08-26-102-025-0000	2231	E	OAKTON	ST			ARLINGTON HEIGHTS	60005	I1	
08-26-203-003-0000	125		ELIZABETH	DR			ARLINGTON HEIGHTS	60005	I1	
08-26-203-007-0000	2445	E	OAKTON	ST			MOUNT PROSPECT	60056	I1	2017
08-26-204-009-0000	145		WEILER	RD			ARLINGTON HEIGHTS	60005	I1	2017
08-26-204-011-0000	2300		HAMILTON	RD			ARLINGTON HEIGHTS	60005	I1	
08-26-203-002-0000	115		ELIZABETH	DR			ARLINGTON HEIGHTS	60005	I1	
08-26-202-005-0000	110		ELIZABETH	DR			ARLINGTON HEIGHTS	60005	I1	
08-26-204-003-0000	2345		HAMILTON	RD			ARLINGTON HEIGHTS	60005	I1	
08-23-400-015-0000	2420	E	OAKTON	ST		Q	ARLINGTON HEIGHTS	60005	I1	2017
08-23-400-019-0000	2420	E	OAKTON	ST		A1	ARLINGTON HEIGHTS	60005	I1	2017
08-26-102-018-0000	2355	E	OAKTON	ST			ARLINGTON HEIGHTS	60005	I1	
08-23-400-018-1001	2430	E	OAKTON	ST		A	ARLINGTON HEIGHTS	60005	I1	2017
08-26-201-007-0000	2525	E	OAKTON	ST			ARLINGTON HEIGHTS	60005	I1	2017
08-26-201-005-0000	2501	E	OAKTON	ST			ARLINGTON HEIGHTS	60005	I1	2017
08-26-201-008-0000	2531	E	OAKTON	ST			ARLINGTON HEIGHTS	60005	I1	2017
08-26-201-009-0000	2537	E	OAKTON	ST			ARLINGTON HEIGHTS	60005	I1	2017
08-26-201-006-0000	2525	E	OAKTON	ST		D57	ARLINGTON HEIGHTS	60005	I1	2017
08-26-102-047-0000	2333		HAMILTON	RD			ARLINGTON HEIGHTS	60005	I1	
08-23-300-016-0000	2300	E	OAKTON	ST			ARLINGTON HEIGHTS	60005	XX	
08-23-401-004-0000	555		CARBOY	RD			MOUNT PROSPECT	60056	I1	2017
08-23-400-017-0000	2448	E	OAKTON	ST			ARLINGTON HEIGHTS	60005	I1	2017
08-23-400-010-0000	2400	E	OAKTON	ST			ARLINGTON HEIGHTS	60005	I1	2017
08-23-400-011-0000	2400	E	OAKTON	ST			ARLINGTON HEIGHTS	60005	I1	2017
08-26-201-003-0000	2501	E	OAKTON	ST			ARLINGTON HEIGHTS	60005	I1	2017
08-26-200-012-0000	2430		LANDMEIER	RD			ARLINGTON HEIGHTS	60005	I1	
08-26-102-035-0000	2324		HAMILTON	RD			ARLINGTON HEIGHTS	60005	I1	
08-26-204-007-0000	105		WEILER	RD			ARLINGTON HEIGHTS	60005	I1	2017
08-26-204-008-0000	125		WEILER	RD			ARLINGTON HEIGHTS	60005	I1	2017
08-26-102-046-0000	130		HAMILTON	RD			ARLINGTON HEIGHTS	60005	I1	
08-26-102-048-0000	2345		HAMILTON	RD			ARLINGTON HEIGHTS	60005	I1	
08-26-102-049-0000	2345		HAMILTON	RD			ARLINGTON HEIGHTS	60005	I1	

08-14-104-019-0000	811	S	BUSSE	RD		MOUNT PROSPECT	60056	RX	1978
08-26-202-006-0000	2424		HAMILTON	RD		ARLINGTON HEIGHTS	60005	I1	
08-26-202-006-0000	2420		HAMILTON	RD		ARLINGTON HEIGHTS	60005	I1	
08-26-102-029-0000	2351	E	OAKTON	ST		ARLINGTON HEIGHTS	60005	I1	
08-23-101-045-0000	1603	W	ALGONQUIN	RD		MOUNT PROSPECT	60056	I1	1974
08-26-204-007-0000	109		WEILER	RD		ARLINGTON HEIGHTS	60005	I1	2017
08-26-204-007-0000	113		WEILER	RD		ARLINGTON HEIGHTS	60005	I1	2017
08-26-204-007-0000	117		WEILER	RD		ARLINGTON HEIGHTS	60005	I1	2017
08-23-400-018-1002	2432	E	OAKTON	ST	B	ARLINGTON HEIGHTS	60005	I1	2017
08-23-400-018-1003	2434	E	OAKTON	ST	C	ARLINGTON HEIGHTS	60005	I1	2017
08-23-400-018-1004	2436	E	OAKTON	ST	D	ARLINGTON HEIGHTS	60005	I1	2017
08-23-400-018-1005	2438	E	OAKTON	ST	E	ARLINGTON HEIGHTS	60005	I1	2017
08-23-400-018-1006	2440	E	OAKTON	ST	F	ARLINGTON HEIGHTS	60005	I1	2017
08-23-400-018-1007	2442	E	OAKTON	ST	G	ARLINGTON HEIGHTS	60005	I1	2017
08-23-400-018-1008	2444	E	OAKTON	ST	H	ARLINGTON HEIGHTS	60005	I1	2017
08-23-400-018-1009	2446	E	OAKTON	ST	I	ARLINGTON HEIGHTS	60005	I1	2017
08-23-400-017-0000	2450	E	OAKTON	ST		ARLINGTON HEIGHTS	60005	I1	2017
08-23-400-017-0000	2452	E	OAKTON	ST		ARLINGTON HEIGHTS	60005	I1	2017
08-23-400-017-0000	2454	E	OAKTON	ST		ARLINGTON HEIGHTS	60005	I1	2017
08-23-400-017-0000	2456	E	OAKTON	ST		ARLINGTON HEIGHTS	60005	I1	2017
08-23-400-017-0000	2458	E	OAKTON	ST		ARLINGTON HEIGHTS	60005	I1	2017
08-23-400-017-0000	2460	E	OAKTON	ST		ARLINGTON HEIGHTS	60005	I1	2017
08-23-400-017-0000	2462	E	OAKTON	ST		ARLINGTON HEIGHTS	60005	I1	2017
08-23-400-017-0000	2464	E	OAKTON	ST		ARLINGTON HEIGHTS	60005	I1	2017
08-23-400-017-0000	2466	E	OAKTON	ST		ARLINGTON HEIGHTS	60005	I1	2017
08-23-400-017-0000	2468	E	OAKTON	ST		ARLINGTON HEIGHTS	60005	I1	2017
08-23-400-017-0000	2470	E	OAKTON	ST		ARLINGTON HEIGHTS	60005	I1	2017
08-23-400-017-0000	2472	E	OAKTON	ST		ARLINGTON HEIGHTS	60005	I1	2017
08-23-400-017-0000	2474	E	OAKTON	ST		ARLINGTON HEIGHTS	60005	I1	2017
08-23-400-017-0000	2476	E	OAKTON	ST		ARLINGTON HEIGHTS	60005	I1	2017
08-23-400-017-0000	2478	E	OAKTON	ST		ARLINGTON HEIGHTS	60005	I1	2017
08-23-400-017-0000	2480	E	OAKTON	ST		ARLINGTON HEIGHTS	60005	I1	2017
08-23-400-017-0000	2482	E	OAKTON	ST		ARLINGTON HEIGHTS	60005	I1	2017
08-23-400-017-0000	2484	E	OAKTON	ST		ARLINGTON HEIGHTS	60005	I1	2017
08-23-400-017-0000	2486	E	OAKTON	ST		ARLINGTON HEIGHTS	60005	I1	2017
08-23-400-017-0000	2488	E	OAKTON	ST		ARLINGTON HEIGHTS	60005	I1	2017
08-23-400-017-0000	2490	E	OAKTON	ST	A	ARLINGTON HEIGHTS	60005	I1	2017
08-23-400-017-0000	2490	E	OAKTON	ST	B	ARLINGTON HEIGHTS	60005	I1	2017
08-23-400-017-0000	2490	E	OAKTON	ST	C	ARLINGTON HEIGHTS	60005	I1	2017
08-26-201-007-0000	2525	E	OAKTON	ST	BLDG A	ARLINGTON HEIGHTS	60005	I1	2017
08-26-201-007-0000	2525	E	OAKTON	ST	BLDG B	ARLINGTON HEIGHTS	60005	I1	2017
08-26-201-007-0000	2525	E	OAKTON	ST	BLDG C	ARLINGTON HEIGHTS	60005	I1	2017
08-26-201-007-0000	2525	E	OAKTON	ST	BLDG D	ARLINGTON HEIGHTS	60005	I1	2017
08-23-400-019-0000	2420	E	OAKTON	ST	A2	ARLINGTON HEIGHTS	60005	I1	2017
08-23-400-019-0000	2420	E	OAKTON	ST	A3	ARLINGTON HEIGHTS	60005	I1	2017
08-23-400-019-0000	2420	E	OAKTON	ST	A4	ARLINGTON HEIGHTS	60005	I1	2017
08-23-400-019-0000	2420	E	OAKTON	ST	B	ARLINGTON HEIGHTS	60005	I1	2017
08-23-400-019-0000	2420	E	OAKTON	ST	C	ARLINGTON HEIGHTS	60005	I1	2017
08-23-400-019-0000	2420	E	OAKTON	ST	D	ARLINGTON HEIGHTS	60005	I1	2017
08-23-400-019-0000	2420	E	OAKTON	ST	E	ARLINGTON HEIGHTS	60005	I1	2017
08-23-400-019-0000	2420	E	OAKTON	ST	F	ARLINGTON HEIGHTS	60005	I1	2017
08-23-400-019-0000	2420	E	OAKTON	ST	G	ARLINGTON HEIGHTS	60005	I1	2017
08-23-400-019-0000	2420	E	OAKTON	ST	H	ARLINGTON HEIGHTS	60005	I1	2017
08-23-400-019-0000	2420	E	OAKTON	ST	I	ARLINGTON HEIGHTS	60005	I1	2017
08-23-400-015-0000	2420	E	OAKTON	ST	R	ARLINGTON HEIGHTS	60005	I1	2017
08-23-400-015-0000	2420	E	OAKTON	ST	S	ARLINGTON HEIGHTS	60005	I1	2017
08-23-400-015-0000	2420	E	OAKTON	ST	T	ARLINGTON HEIGHTS	60005	I1	2017
08-23-400-015-0000	2420	E	OAKTON	ST	U	ARLINGTON HEIGHTS	60005	I1	2017
08-23-400-015-0000	2420	E	OAKTON	ST	V	ARLINGTON HEIGHTS	60005	I1	2017
08-23-400-015-0000	2420	E	OAKTON	ST	W	ARLINGTON HEIGHTS	60005	I1	2017
08-23-400-015-0000	2420	E	OAKTON	ST	X	ARLINGTON HEIGHTS	60005	I1	2017
08-23-400-015-0000	2420	E	OAKTON	ST	Y	ARLINGTON HEIGHTS	60005	I1	2017

08-23-400-015-0000	2420	E	OAKTON	ST	Z	ARLINGTON HEIGHTS	60005	I1	2017
08-23-400-019-0000	2420	E	OAKTON	ST	J	ARLINGTON HEIGHTS	60005	I1	2017
08-23-400-019-0000	2420	E	OAKTON	ST	K	ARLINGTON HEIGHTS	60005	I1	2017
08-23-400-019-0000	2420	E	OAKTON	ST	A	ARLINGTON HEIGHTS	60005	I1	2017
03362040080000	257		WOODLAND	DR		MOUNT PROSPECT	60056	XX	
03361000240000	145		MORRISON	AV		MOUNT PROSPECT	60056	XX	
03362000080000	125		ANITA	AV		MOUNT PROSPECT	60056	XX	
03362000190000	275		LEE	ST		MOUNT PROSPECT	60056	XX	
03362000090000	123		ANITA	AV		MOUNT PROSPECT	60056	XX	
03362000100000	121		ANITA	AV		MOUNT PROSPECT	60056	XX	
03362000020000	1805	E	KENSINGTON	RD		MOUNT PROSPECT	60056	XX	
03362000040000	1811	E	KENSINGTON	RD		MOUNT PROSPECT	60056	XX	
03361010310000	260		LEE	ST		MOUNT PROSPECT	60056	XX	
03362000180000	271		LEE	ST		MOUNT PROSPECT	60056	XX	
03361010190000	1723	E	KENSINGTON	RD		MOUNT PROSPECT	60056	XX	
03-36-100-023-0000	0							XX	
03362010020000	126		ANITA	AV		MOUNT PROSPECT	60056	XX	
03361010320000	266		LEE	ST		MOUNT PROSPECT	60056	XX	
03362000010000	1801	E	KENSINGTON	RD		MOUNT PROSPECT	60056	XX	
03362000030000	1807	E	KENSINGTON	RD		MOUNT PROSPECT	60056	XX	
03361010300000	147		ANITA	AV		MOUNT PROSPECT	60056	XX	
03361020270000	138		ANITA	AV		MOUNT PROSPECT	60056	XX	
03361020090000	132		ANITA	AV		MOUNT PROSPECT	60056	XX	
03362010010000	267		LEE	ST		MOUNT PROSPECT	60056	XX	
03362010030000	124		ANITA	AV		MOUNT PROSPECT	60056	XX	
03361020040000	140		ANITA	AV		MOUNT PROSPECT	60056	XX	
03362010050000	120		ANITA	AV		MOUNT PROSPECT	60056	XX	
03362010180000	110		ANITA	AV		MOUNT PROSPECT	60056	XX	
03362010090000	123		BONNIE BRAE	AV		MOUNT PROSPECT	60056	XX	
03362010110000	119		BONNIE BRAE	AV		MOUNT PROSPECT	60056	XX	
03362010040000	122		ANITA	AV		MOUNT PROSPECT	60056	XX	
03361020130000	141		BONNIE BRAE	AV		MOUNT PROSPECT	60056	XX	
03-36-102-014-0000	139 1/2		BONNIE BRAE	AV		MOUNT PROSPECT	60056	XX	
03362010100000	121		BONNIE BRAE	AV		MOUNT PROSPECT	60056	XX	
03361000190000	150		MORRISON	AV		MOUNT PROSPECT	60056	XX	
03361050240000	222		LEE	ST		MOUNT PROSPECT	60056	XX	
03361030300000	132		BONNIE BRAE	AV		MOUNT PROSPECT	60056	XX	
03-36-103-026-0000	0		BONNIE BRAE	AV		MOUNT PROSPECT	60056	XX	
03362040290000	700	N	RIVER	RD		MOUNT PROSPECT	60056	XX	
03361030210000	145		BROOKFIELD	AV		MOUNT PROSPECT	60056	XX	
03361030290000	133		BROOKFIELD	AV		MOUNT PROSPECT	60056	XX	
03361030180000	146		BONNIE BRAE	AV		MOUNT PROSPECT	60056	XX	
03361030220000	143		BROOKFIELD	AV		MOUNT PROSPECT	60056	XX	
03362020120000	119		BROOKFIELD	AV		MOUNT PROSPECT	60056	XX	
03362020110000	121		BROOKFIELD	AV		MOUNT PROSPECT	60056	XX	
03362030250000	122		BROOKFIELD	AV		MOUNT PROSPECT	60056	XX	
03361040030000	138		BROOKFIELD	AV		MOUNT PROSPECT	60056	XX	
03361040130000	133		MORRISON	AV		MOUNT PROSPECT	60056	XX	
03361000020000	145		MORRISON	AV		MOUNT PROSPECT	60056	XX	
03361040040000	136		BROOKFIELD	AV		MOUNT PROSPECT	60056	XX	
03362030020000	128		BROOKFIELD	AV		MOUNT PROSPECT	60056	XX	
03361000220000	145		MORRISON	AV		MOUNT PROSPECT	60056	XX	
03362080080000	225		GRAYLYNN	DR		MOUNT PROSPECT	60056	XX	
03362080100000	221		GRAYLYNN	DR		MOUNT PROSPECT	60056	XX	
03361050040000	140		MORRISON	AV		MOUNT PROSPECT	60056	XX	
03362060130000	234		GRAYLYNN	DR		MOUNT PROSPECT	60056	XX	
03362060140000	232		GRAYLYNN	DR		MOUNT PROSPECT	60056	XX	
03362070180000	204		GRAYLYNN	DR		MOUNT PROSPECT	60056	XX	
03361060040000	138		HILL	ST		MOUNT PROSPECT	60056	XX	
03361060240000	134	E	GREGORY	ST		MOUNT PROSPECT	60056	XX	
03361060160000	133	E	GREGORY	ST		MOUNT PROSPECT	60056	XX	
03361010290000	151		ANITA	AV		MOUNT PROSPECT	60056	XX	

03361020150000	139		BONNIE BRAE	AV	MOUNT PROSPECT	60056	XX
03361000120000	150		MORRISON	AV	MOUNT PROSPECT	60056	XX
03362010200000	257		LEE	ST	MOUNT PROSPECT	60056	XX
03362010190000	261		LEE	ST	MOUNT PROSPECT	60056	XX
03362040300000	700	N	RIVER	RD	MOUNT PROSPECT	60056	XX
03362040090000	255		WOODLAND	DR	MOUNT PROSPECT	60056	XX
03362040760000	101		CREEKBEND	CT	MOUNT PROSPECT	60056	XX
03362040620000	212		RIVERFRONT	DR	MOUNT PROSPECT	60056	XX
03362040910000	120		ENCLAVE	DR	MOUNT PROSPECT	60056	XX
03362040830000	205		RIVERFRONT	DR	MOUNT PROSPECT	60056	XX
03362040900000	118		ENCLAVE	DR	MOUNT PROSPECT	60056	XX
03362040870000	112		ENCLAVE	DR	MOUNT PROSPECT	60056	XX
03362080290000	420	N	RIVER	RD	MOUNT PROSPECT	60056	XX
03361050120000	141		HILL	ST	MOUNT PROSPECT	60056	XX
03361050110000	143		HILL	ST	MOUNT PROSPECT	60056	XX
03361050130000	139		HILL	ST	MOUNT PROSPECT	60056	XX
03361050140000	137		HILL	ST	MOUNT PROSPECT	60056	XX
03361050150000	135		HILL	ST	MOUNT PROSPECT	60056	XX
03361050160000	133		HILL	ST	MOUNT PROSPECT	60056	XX
03362060070000	221		LEE	ST	MOUNT PROSPECT	60056	XX
03362060080000	127		HILL	ST	MOUNT PROSPECT	60056	XX
03362060090000	125		HILL	ST	MOUNT PROSPECT	60056	XX
03362060100000	123		HILL	ST	MOUNT PROSPECT	60056	XX
03362060110000	121		HILL	ST	MOUNT PROSPECT	60056	XX
03362070160000	208		GRAYLYNN	DR	MOUNT PROSPECT	60056	XX
03362080320000	400	N	RIVER	RD	MOUNT PROSPECT	60056	XX
03361000250000	145		MORRISON	AV	MOUNT PROSPECT	60056	XX
03361000150000	150		MORRISON	AV	MOUNT PROSPECT	60056	XX
03361050250000	131		HILL	ST	MOUNT PROSPECT	60056	XX
03362080110000	219		GRAYLYNN	DR	MOUNT PROSPECT	60056	XX
03362060230000	220		GRAYLYNN	DR	MOUNT PROSPECT	60056	XX
03362060220000	117		HILL	ST	MOUNT PROSPECT	60056	XX
03362080120000	217		GRAYLYNN	DR	MOUNT PROSPECT	60056	XX
03362080130000	215		GRAYLYNN	DR	MOUNT PROSPECT	60056	XX
03361060190000	137	E	GREGORY	ST	MOUNT PROSPECT	60056	XX
03361060250000	135	E	GREGORY	ST	MOUNT PROSPECT	60056	XX
03361060170000	200		LEE	ST	MOUNT PROSPECT	60056	XX
03362070070000	201		LEE	ST	MOUNT PROSPECT	60056	XX
03362070080000	127	E	GREGORY	ST	MOUNT PROSPECT	60056	XX
03362070090000	125	E	GREGORY	ST	MOUNT PROSPECT	60056	XX
03362070100000	123	E	GREGORY	ST	MOUNT PROSPECT	60056	XX
03362070110000	121	E	GREGORY	ST	MOUNT PROSPECT	60056	XX
03362070120000	121	E	GREGORY	ST	MOUNT PROSPECT	60056	XX
03362080380000	115	E	GREGORY	ST	MOUNT PROSPECT	60056	XX
03362080360000	111	E	GREGORY	ST	MOUNT PROSPECT	60056	XX
03362080350000	107	E	GREGORY	ST	MOUNT PROSPECT	60056	XX
03362080300000	410	N	RIVER	RD	MOUNT PROSPECT	60056	XX
03361060050000	136		HILL	ST	MOUNT PROSPECT	60056	XX
03361060060000	134		HILL	ST	MOUNT PROSPECT	60056	XX
03361060030000	140		HILL	ST	MOUNT PROSPECT	60056	XX
03361060020000	142		HILL	ST	MOUNT PROSPECT	60056	XX
03361060010000	144		HILL	ST	MOUNT PROSPECT	60056	XX
03362070010000	207		LEE	ST	MOUNT PROSPECT	60056	XX
03362070020000	126		HILL	ST	MOUNT PROSPECT	60056	XX
03362070030000	124		HILL	ST	MOUNT PROSPECT	60056	XX
03362070040000	122		HILL	ST	MOUNT PROSPECT	60056	XX
03362070200000	120		HILL	ST	MOUNT PROSPECT	60056	XX
03362070210000	118		HILL	ST	MOUNT PROSPECT	60056	XX
03362070220000	214		GRAYLYNN	DR	MOUNT PROSPECT	60056	XX
03362080140000	213		GRAYLYNN	DR	MOUNT PROSPECT	60056	XX
03362070230000	116		HILL	ST	MOUNT PROSPECT	60056	XX
03362080150000	211		GRAYLYNN	DR	MOUNT PROSPECT	60056	XX

03362080310000	408	N	RIVER	RD	MOUNT PROSPECT	60056	XX
03362070150000	210		GRAYLYNN	DR	MOUNT PROSPECT	60056	XX
03362080160000	209		GRAYLYNN	DR	MOUNT PROSPECT	60056	XX
03362080210000	207		GRAYLYNN	DR	MOUNT PROSPECT	60056	XX
03362070170000	206		GRAYLYNN	DR	MOUNT PROSPECT	60056	XX
03361060210000	149	E	GREGORY	ST	MOUNT PROSPECT	60056	XX
03361060220000	147	E	GREGORY	ST	MOUNT PROSPECT	60056	XX
03361060230000	145	E	GREGORY	ST	MOUNT PROSPECT	60056	XX
03361060180000	143	E	GREGORY	ST	MOUNT PROSPECT	60056	XX
03362080340000	103	E	GREGORY	ST	MOUNT PROSPECT	60056	XX
03362070190000	202		GRAYLYNN	DR	MOUNT PROSPECT	60056	XX
03362080330000	101	E	GREGORY	ST	MOUNT PROSPECT	60056	XX
03362080370000	115	E	GREGORY	ST	MOUNT PROSPECT	60056	XX
03364000070000	1107		RIVER	RD	DES PLAINES	60016	XX
03361060260000	132		HILL	ST	MOUNT PROSPECT	60056	XX
03361060270000	208		LEE	ST	MOUNT PROSPECT	60056	XX
03361060280000	206		LEE	ST	MOUNT PROSPECT	60056	XX
03362041010000	720	N	RIVER	RD	MOUNT PROSPECT	60056	XX
03362000110000	119		ANITA	AV	MOUNT PROSPECT	60056	XX
03362000160000	270		WOODLAND	DR	MOUNT PROSPECT	60056	XX
03361010240000	1705	E	KENSINGTON	RD	MOUNT PROSPECT	60056	XX
03361010230000	1707	E	KENSINGTON	DR	MOUNT PROSPECT	60056	XX
03361010040000	1715	E	KENSINGTON	RD	MOUNT PROSPECT	60056	XX
03361010050000	1717	E	KENSINGTON	RD	MOUNT PROSPECT	60056	XX
03361010060000	1719	E	KENSINGTON	RD	MOUNT PROSPECT	60056	XX
03361010070000	1721	E	KENSINGTON	RD	MOUNT PROSPECT	60056	XX
03361010200000	1725	E	KENSINGTON	RD	MOUNT PROSPECT	60056	XX
03361010090000	1727	E	KENSINGTON	RD	MOUNT PROSPECT	60056	XX
03362000050000	1813	E	KENSINGTON	RD	MOUNT PROSPECT	60056	XX
03362000060000	1815	E	KENSINGTON	RD	MOUNT PROSPECT	60056	XX
03362000140000	1821	E	KENSINGTON	RD	MOUNT PROSPECT	60056	XX
03362040010000	271		WOODLAND	DR	MOUNT PROSPECT	60056	XX
03362041000000	790	N	RIVER	RD	MOUNT PROSPECT	60056	XX
03362000150000	272		WOODLAND	DR	MOUNT PROSPECT	60056	XX
03362040030000	265		WOODLAND	DR	MOUNT PROSPECT	60056	XX
03362040170000	720	N	RIVER	RD	MOUNT PROSPECT	60056	XX
03362000170000	111		ANITA	AV	MOUNT PROSPECT	60056	XX
03362040180000	712	N	RIVER	RD	MOUNT PROSPECT	60056	XX
03362040040000	263		WOODLAND	DR	MOUNT PROSPECT	60056	XX
03362040190000	712	N	RIVER	RD	MOUNT PROSPECT	60056	XX
03362040020000	269		WOODLAND	DR	MOUNT PROSPECT	60056	XX
03361010250000	149		ANITA	AV	MOUNT PROSPECT	60056	XX
03361010260000	145		ANITA	AV	MOUNT PROSPECT	60056	XX
03361010270000	143		ANITA	AV	MOUNT PROSPECT	60056	XX
03361010280000	141		ANITA	AV	MOUNT PROSPECT	60056	XX
03361010140000	139		ANITA	AV	MOUNT PROSPECT	60056	XX
03361010150000	137		ANITA	AV	MOUNT PROSPECT	60056	XX
03361010160000	135		ANITA	AV	MOUNT PROSPECT	60056	XX
03361010210000	133		ANITA	AV	MOUNT PROSPECT	60056	XX
03361010220000	131		ANITA	AV	MOUNT PROSPECT	60056	XX
03362040200000	712	N	RIVER	RD	MOUNT PROSPECT	60056	XX
03361020030000	142		ANITA	AV	MOUNT PROSPECT	60056	XX
03361020070000	136		ANITA	AV	MOUNT PROSPECT	60056	XX
03361020080000	134		ANITA	AV	MOUNT PROSPECT	60056	XX
03361020280000	130		ANITA	AV	MOUNT PROSPECT	60056	XX
03362010170000	106		ANITA	AV	MOUNT PROSPECT	60056	XX
03362040050000	261		WOODLAND	DR	MOUNT PROSPECT	60056	XX
03362040210000	712	N	RIVER	RD	MOUNT PROSPECT	60056	XX
03361020290000	262		LEE	ST	MOUNT PROSPECT	60056	XX
03362040220000	712	N	RIVER	RD	MOUNT PROSPECT	60056	XX
03362010140000	262		WOODLAND	DR	MOUNT PROSPECT	60056	XX
03362040060000	259		WOODLAND	DR	MOUNT PROSPECT	60056	XX

03362040230000	712	N	RIVER	RD	MOUNT PROSPECT	60056	XX
03361020200000	145		BONNIE BRAE	AV	MOUNT PROSPECT	60056	XX
03361020210000	143		BONNIE BRAE	AV	MOUNT PROSPECT	60056	XX
03361020160000	137		BONNIE BRAE	AV	MOUNT PROSPECT	60056	XX
03361020240000	135		BONNIE BRAE	AV	MOUNT PROSPECT	60056	XX
03361020250000	133		BONNIE BRAE	AV	MOUNT PROSPECT	60056	XX
03361020260000	258		LEE	ST	MOUNT PROSPECT	60056	XX
03362010080000	127		BONNIE BRAE	AV	MOUNT PROSPECT	60056	XX
03362010120000	117		BONNIE BRAE	AV	MOUNT PROSPECT	60056	XX
03362010150000	260		WOODLAND	DR	MOUNT PROSPECT	60056	XX
03362040240000	712	N	RIVER	RD	MOUNT PROSPECT	60056	XX
03362040070000	259A		WOODLAND	DR	MOUNT PROSPECT	60056	XX
03362040250000	704	N	RIVER	RD	MOUNT PROSPECT	60056	XX
03361020220000	256		LEE	ST	MOUNT PROSPECT	60056	XX
03362010160000	113		BONNIE BRAE	AV	MOUNT PROSPECT	60056	XX
03362040260000	702	N	RIVER	RD	MOUNT PROSPECT	60056	XX
03362020140000	254		WOODLAND	DR	MOUNT PROSPECT	60056	XX
03362060170000	228		GRAYLYNN	DR	MOUNT PROSPECT	60056	XX
03362080090000	223		GRAYLYNN	DR	MOUNT PROSPECT	60056	XX
03362060180000	224		GRAYLYNN	DR	MOUNT PROSPECT	60056	XX
03362040270000	600	N	RIVER	RD	MOUNT PROSPECT	60056	XX
03361030190000	144		BONNIE BRAE	AV	MOUNT PROSPECT	60056	XX
03361030230000	142		BONNIE BRAE	AV	MOUNT PROSPECT	60056	XX
03361030240000	140		BONNIE BRAE	AV	MOUNT PROSPECT	60056	XX
03361030050000	138		BONNIE BRAE	AV	MOUNT PROSPECT	60056	XX
03361030060000	136		BONNIE BRAE	AV	MOUNT PROSPECT	60056	XX
03361030250000	134		BONNIE BRAE	AV	MOUNT PROSPECT	60056	XX
03362040280000	700	N	RIVER	RD	MOUNT PROSPECT	60056	XX
03361030310000	130		BONNIE BRAE	AV	MOUNT PROSPECT	60056	XX
03361030320000	128		BONNIE BRAE	AV	MOUNT PROSPECT	60056	XX
03362020170000	253		LEE	ST	MOUNT PROSPECT	60056	XX
03362020020000	126		BONNIE BRAE	AV	MOUNT PROSPECT	60056	XX
03362020030000	124		BONNIE BRAE	AV	MOUNT PROSPECT	60056	XX
03362020040000	122		BONNIE BRAE	AV	MOUNT PROSPECT	60056	XX
03362020050000	120		BONNIE BRAE	AV	MOUNT PROSPECT	60056	XX
03362020060000	118		BONNIE BRAE	AV	MOUNT PROSPECT	60056	XX
03362020130000	256		WOODLAND	DR	MOUNT PROSPECT	60056	XX
03362020150000	252		WOODLAND	DR	MOUNT PROSPECT	60056	XX
03362040310000	700	N	RIVER	RD	MOUNT PROSPECT	60056	XX
03361030200000	147		BROOKFIELD	AV	MOUNT PROSPECT	60056	XX
03361030120000	141		BROOKFIELD	AV	MOUNT PROSPECT	60056	XX
03361030130000	139		BROOKFIELD	AV	MOUNT PROSPECT	60056	XX
03361030140000	137		BROOKFIELD	AV	MOUNT PROSPECT	60056	XX
03361030150000	135		BROOKFIELD	AV	MOUNT PROSPECT	60056	XX
03361030270000	250		LEE	ST	MOUNT PROSPECT	60056	XX
03362020180000	251		LEE	ST	MOUNT PROSPECT	60056	XX
03362020080000	127		BROOKFIELD	AV	MOUNT PROSPECT	60056	XX
03362020090000	125		BROOKFIELD	AV	MOUNT PROSPECT	60056	XX
03362020100000	123		BROOKFIELD	AV	MOUNT PROSPECT	60056	XX
03362020190000	249		LEE	ST	MOUNT PROSPECT	60056	XX
03361030280000	248		LEE	ST	MOUNT PROSPECT	60056	XX
03362020160000	111		BROOKFIELD	AV	MOUNT PROSPECT	60056	XX
03361040230000	142		BROOKFIELD	AV	MOUNT PROSPECT	60056	XX
03361040020000	140		BROOKFIELD	AV	MOUNT PROSPECT	60056	XX
03361040050000	134		BROOKFIELD	AV	MOUNT PROSPECT	60056	XX
03361040060000	132		BROOKFIELD	AV	MOUNT PROSPECT	60056	XX
03361040150000	244		LEE	ST	MOUNT PROSPECT	60056	XX
03362030210000	245		LEE	ST	MOUNT PROSPECT	60056	XX
03362030240000	124		BROOKFIELD	AV	MOUNT PROSPECT	60056	XX
03362030260000	120		BROOKFIELD	AV	MOUNT PROSPECT	60056	XX
03362030270000	118		BROOKFIELD	AV	MOUNT PROSPECT	60056	XX
03362030220000	243		LEE	ST	MOUNT PROSPECT	60056	XX

03361040240000	145		MORRISON	AV	MOUNT PROSPECT	60056	XX
03361040250000	143		MORRISON	AV	MOUNT PROSPECT	60056	XX
03361040090000	141		MORRISON	AV	MOUNT PROSPECT	60056	XX
03361040180000	139		MORRISON	AV	MOUNT PROSPECT	60056	XX
03-36-104-019-0000	0		MORRISON	AV	MOUNT PROSPECT	60056	XX
03361040200000	137		MORRISON	AV	MOUNT PROSPECT	60056	XX
03361040210000	135		MORRISON	AV	MOUNT PROSPECT	60056	XX
03361040160000	240		LEE	ST	MOUNT PROSPECT	60056	XX
03362040480000	107		MORRISON	AV	MOUNT PROSPECT	60056	XX
03362030090000	125		MORRISON	AV	MOUNT PROSPECT	60056	XX
03362030120000	121		MORRISON	AV	MOUNT PROSPECT	60056	XX
03362030130000	119		MORRISON	AV	MOUNT PROSPECT	60056	XX
03362030140000	117		MORRISON	AV	MOUNT PROSPECT	60056	XX
03362030170000	240		WOODLAND	DR	MOUNT PROSPECT	60056	XX
03361040170000	240		LEE	ST	MOUNT PROSPECT	60056	XX
03362030230000	129		MORRISON	AV	MOUNT PROSPECT	60056	XX
03362030180000	115		MORRISON	AV	MOUNT PROSPECT	60056	XX
03362080170000	430	N	RIVER	RD	MOUNT PROSPECT	60056	XX
03362060150000	232		GRAYLYNN	DR	MOUNT PROSPECT	60056	XX
03362080060000	430	N	RIVER	RD	MOUNT PROSPECT	60056	XX
03362080240000	108		MORRISON	AV	MOUNT PROSPECT	60056	XX
03362080230000	229		GRAYLYNN	DR	MOUNT PROSPECT	60056	XX
03361050030000	142		MORRISON	AV	MOUNT PROSPECT	60056	XX
03361050050000	138		MORRISON	AV	MOUNT PROSPECT	60056	XX
03361050060000	136		MORRISON	AV	MOUNT PROSPECT	60056	XX
03361050020000	144		MORRISON	AV	MOUNT PROSPECT	60056	XX
03361050070000	134		MORRISON	AV	MOUNT PROSPECT	60056	XX
03361050220000	132		MORRISON	AV	MOUNT PROSPECT	60056	XX
03361050210000	130		MORRISON	AV	MOUNT PROSPECT	60056	XX
03362060010000	225		LEE	ST	MOUNT PROSPECT	60056	XX
03362060020000	126		MORRISON	AV	MOUNT PROSPECT	60056	XX
03362060030000	124		MORRISON	AV	MOUNT PROSPECT	60056	XX
03362060040000	122		MORRISON	AV	MOUNT PROSPECT	60056	XX
03362060050000	120		MORRISON	AV	MOUNT PROSPECT	60056	XX
03362060060000	118		MORRISON	AV	MOUNT PROSPECT	60056	XX
03361050230000	226		LEE	ST	MOUNT PROSPECT	60056	XX
03362060160000	228		GRAYLYNN	DR	MOUNT PROSPECT	60056	XX
03362060190000	222		GRAYLYNN	DR	MOUNT PROSPECT	60056	XX
03362030280000	110		BROOKFIELD	AV	MOUNT PROSPECT	60056	XX
03362030290000	244		WOODLAND	DR	MOUNT PROSPECT	60056	XX
03362030300000	246		WOODLAND	DR	MOUNT PROSPECT	60056	XX
03362010210000	116		ANITA	AV	MOUNT PROSPECT	60056	XX
03362010220000	118		ANITA	AV	MOUNT PROSPECT	60056	XX
03-36-203-032-0000	126		BROOKFIELD	AV	MOUNT PROSPECT	60056	XX
03362030310000	123		MORRISON	AV	MOUNT PROSPECT	60056	XX
03-36-102-030-0000	150		ANITA	AV	MOUNT PROSPECT	60056	XX
03361020310000	144		ANITA	AV	MOUNT PROSPECT	60056	XX
03361020320000	146		ANITA	AV	MOUNT PROSPECT	60056	XX
03361010350000	1709	E	KENSINGTON	RD	MOUNT PROSPECT	60056	XX
03361010330000	1713	E	KENSINGTON	RD	MOUNT PROSPECT	60056	XX
03361010340000	1711	E	KENSINGTON	RD	MOUNT PROSPECT	60056	XX
03-36-204-098-0000	0						XX
03-36-204-096-0000	0		RIVER	RD	MOUNT PROSPECT	60056	XX
03-36-204-097-0000	0						XX
03-36-204-099-0000	0						XX
03362040550000	226		RIVERFRONT	DR	MOUNT PROSPECT	60056	XX
03362040560000	224		RIVERFRONT	DR	MOUNT PROSPECT	60056	XX
03362040580000	220		RIVERFRONT	DR	MOUNT PROSPECT	60056	XX
03362040570000	222		RIVERFRONT	DR	MOUNT PROSPECT	60056	XX
03362040590000	218		RIVERFRONT	DR	MOUNT PROSPECT	60056	XX
03362040600000	216		RIVERFRONT	DR	MOUNT PROSPECT	60056	XX
03362040610000	214		RIVERFRONT	DR	MOUNT PROSPECT	60056	XX

03362040630000	210		RIVERFRONT	DR		MOUNT PROSPECT	60056	XX	
03362040640000	208		RIVERFRONT	DR		MOUNT PROSPECT	60056	XX	
03362040650000	206		RIVERFRONT	DR		MOUNT PROSPECT	60056	XX	
03362040660000	204		RIVERFRONT	DR		MOUNT PROSPECT	60056	XX	
03362040680000	200		RIVERFRONT	DR		MOUNT PROSPECT	60056	XX	
03362040670000	202		RIVERFRONT	DR		MOUNT PROSPECT	60056	XX	
03362040950000	219		RIVERFRONT	DR		MOUNT PROSPECT	60056	XX	
03362040940000	217		RIVERFRONT	DR		MOUNT PROSPECT	60056	XX	
03362040920000	213		RIVERFRONT	DR		MOUNT PROSPECT	60056	XX	
03362040930000	215		RIVERFRONT	DR		MOUNT PROSPECT	60056	XX	
03362040860000	211		RIVERFRONT	DR		MOUNT PROSPECT	60056	XX	
03362040850000	209		RIVERFRONT	DR		MOUNT PROSPECT	60056	XX	
03362040840000	207		RIVERFRONT	DR		MOUNT PROSPECT	60056	XX	
03362040810000	108		CREEKBEND	CT		MOUNT PROSPECT	60056	XX	
03362040800000	106		CREEKBEND	CT		MOUNT PROSPECT	60056	XX	
03362040790000	104		CREEKBEND	CT		MOUNT PROSPECT	60056	XX	
03362040780000	102		CREEKBEND	CT		MOUNT PROSPECT	60056	XX	
03362040690000	115		CREEKBEND	CT		MOUNT PROSPECT	60056	XX	
03362040700000	113		CREEKBEND	CT		MOUNT PROSPECT	60056	XX	
03362040710000	111		CREEKBEND	CT		MOUNT PROSPECT	60056	XX	
03362040720000	109		CREEKBEND	CT		MOUNT PROSPECT	60056	XX	
03362040730000	107		CREEKBEND	CT		MOUNT PROSPECT	60056	XX	
03362040740000	105		CREEKBEND	CT		MOUNT PROSPECT	60056	XX	
03362040750000	103		CREEKBEND	CT		MOUNT PROSPECT	60056	XX	
03362040880000	114		ENCLAVE	DR		MOUNT PROSPECT	60056	XX	
03362040890000	116		ENCLAVE	DR		MOUNT PROSPECT	60056	XX	
03362000230000	117		ANITA	AV		MOUNT PROSPECT	60056	XX	
03362000240000	115		ANITA	AV		MOUNT PROSPECT	60056	XX	
03-36-500-001-0000	0							XX	
03361070010000	1705	E	KENSINGTON	RD		MOUNT PROSPECT	60056	XX	
03361050100000	145		HILL	ST		MOUNT PROSPECT	60056	XX	
03362060120000	119		HILL	ST		MOUNT PROSPECT	60056	XX	
03361040220000	144		BROOKFIELD	AV		MOUNT PROSPECT	60056	XX	
03361050010000	146		MORRISON	AV		MOUNT PROSPECT	60056	XX	
03362040820000	110		CREEKBEND	CT		MOUNT PROSPECT	60056	XX	
03362040770000	100		CREEKBEND	CT		MOUNT PROSPECT	60056	XX	
08-12-104-039-0000	1	S	EMERSON	ST		MOUNT PROSPECT	60056	B5*	1917
03-35-418-001-0000	0					MOUNT PROSPECT	60056	R1	1968
08-12-100-013-0000	200	W	NORTHWEST	HW	104	MOUNT PROSPECT	60056	B5C	1917
08-12-100-013-0000	230	W	NORTHWEST	HW		MOUNT PROSPECT	60056	B5C	1917
08-12-100-013-0000	200	W	NORTHWEST	HW	108	MOUNT PROSPECT	60056	B5C	1917
08-12-100-013-0000	200	W	NORTHWEST	HW	116	MOUNT PROSPECT	60056	B5C	1917
08-12-126-022-0000	0					MOUNT PROSPECT	60056	RA	1917
08-12-100-013-0000	200	W	NORTHWEST	HW	120	MOUNT PROSPECT	60056	B5C	1917
08-12-100-013-0000	200	W	NORTHWEST	HW		MOUNT PROSPECT	60056	B5C	1917
08-23-401-035-0000	2048	S	ELMHURST	RD		MOUNT PROSPECT	60056	B4*	1973
08-23-401-035-0000	2064	S	ELMHURST	RD		MOUNT PROSPECT	60056	B4*	1973
08-14-403-030-1001	400		DEMPSTER	ST		MOUNT PROSPECT	60056	B4*	1970
08-12-428-021-0000	400	S	EDWARD	ST		MOUNT PROSPECT	60056	R4*	1917
08-12-428-008-0000	605	E	PROSPECT	AV	1C	MOUNT PROSPECT	60056	R4	1917
08-12-428-008-0000	601	E	PROSPECT	AV	2H	MOUNT PROSPECT	60056	R4	1917
08-12-428-008-0000	601	E	PROSPECT	AV	2J	MOUNT PROSPECT	60056	R4	1917
08-12-428-008-0000	601	E	PROSPECT	AV	2M	MOUNT PROSPECT	60056	R4	1917
08-12-428-008-0000	603	E	PROSPECT	AV	2K	MOUNT PROSPECT	60056	R4	1917
08-12-428-008-0000	603	E	PROSPECT	AV	2H	MOUNT PROSPECT	60056	R4	1917
08-12-428-008-0000	603	E	PROSPECT	AV	2J	MOUNT PROSPECT	60056	R4	1917
08-12-428-008-0000	601	E	PROSPECT	AV	1E	MOUNT PROSPECT	60056	R4	1917
08-12-428-008-0000	601	E	PROSPECT	AV	1D	MOUNT PROSPECT	60056	R4	1917
08-12-428-008-0000	605	E	PROSPECT	AV	1H	MOUNT PROSPECT	60056	R4	1917
08-12-428-008-0000	603	E	PROSPECT	AV	2C	MOUNT PROSPECT	60056	R4	1917
08-12-428-008-0000	603	E	PROSPECT	AV	2D	MOUNT PROSPECT	60056	R4	1917
08-12-428-008-0000	601	E	PROSPECT	AV	1F	MOUNT PROSPECT	60056	R4	1917

08-12-428-008-0000	601	E	PROSPECT	AV	2N	MOUNT PROSPECT	60056	R4	1917
08-12-428-008-0000	601	E	PROSPECT	AV	2O	MOUNT PROSPECT	60056	R4	1917
08-12-428-008-0000	605	E	PROSPECT	AV	2D	MOUNT PROSPECT	60056	R4	1917
08-12-428-008-0000	605	E	PROSPECT	AV	2E	MOUNT PROSPECT	60056	R4	1917
08-12-428-008-0000	601	E	PROSPECT	AV	2G	MOUNT PROSPECT	60056	R4	1917
08-12-428-008-0000	603	E	PROSPECT	AV	1F	MOUNT PROSPECT	60056	R4	1917
08-12-428-008-0000	603	E	PROSPECT	AV	1G	MOUNT PROSPECT	60056	R4	1917
08-12-428-008-0000	605	E	PROSPECT	AV	2A	MOUNT PROSPECT	60056	R4	1917
08-12-428-008-0000	605	E	PROSPECT	AV	2B	MOUNT PROSPECT	60056	R4	1917
08-12-428-008-0000	605	E	PROSPECT	AV	2C	MOUNT PROSPECT	60056	R4	1917
08-12-428-008-0000	605	E	PROSPECT	AV	2F	MOUNT PROSPECT	60056	R4	1917
08-12-428-008-0000	605	E	PROSPECT	AV	2G	MOUNT PROSPECT	60056	R4	1917
08-12-428-008-0000	605	E	PROSPECT	AV	2H	MOUNT PROSPECT	60056	R4	1917
08-12-428-008-0000	605	E	PROSPECT	AV	2J	MOUNT PROSPECT	60056	R4	1917
08-12-428-008-0000	605	E	PROSPECT	AV	2K	MOUNT PROSPECT	60056	R4	1917
08-12-428-008-0000	605	E	PROSPECT	AV	1D	MOUNT PROSPECT	60056	R4	1917
08-12-428-008-0000	603	E	PROSPECT	AV	2M	MOUNT PROSPECT	60056	R4	1917
08-12-428-008-0000	605	E	PROSPECT	AV	1A	MOUNT PROSPECT	60056	R4	1917
08-12-428-008-0000	605	E	PROSPECT	AV	1B	MOUNT PROSPECT	60056	R4	1917
08-12-428-008-0000	601	E	PROSPECT	AV	2L	MOUNT PROSPECT	60056	R4	1917
08-12-428-008-0000	601	E	PROSPECT	AV	1B	MOUNT PROSPECT	60056	R4	1917
08-12-428-008-0000	605	E	PROSPECT	AV	1K	MOUNT PROSPECT	60056	R4	1917
08-12-428-008-0000	605	E	PROSPECT	AV	1E	MOUNT PROSPECT	60056	R4	1917
08-12-428-008-0000	605	E	PROSPECT	AV	1F	MOUNT PROSPECT	60056	R4	1917
08-12-428-008-0000	605	E	PROSPECT	AV	1G	MOUNT PROSPECT	60056	R4	1917
08-12-428-008-0000	603	E	PROSPECT	AV	2F	MOUNT PROSPECT	60056	R4	1917
08-12-428-008-0000	603	E	PROSPECT	AV	2G	MOUNT PROSPECT	60056	R4	1917
08-12-428-008-0000	603	E	PROSPECT	AV	1B	MOUNT PROSPECT	60056	R4	1917
08-12-428-008-0000	603	E	PROSPECT	AV	1A	MOUNT PROSPECT	60056	R4	1917
08-12-428-008-0000	601	E	PROSPECT	AV	1J	MOUNT PROSPECT	60056	R4	1917
08-12-428-008-0000	601	E	PROSPECT	AV	1K	MOUNT PROSPECT	60056	R4	1917
08-12-428-008-0000	603	E	PROSPECT	AV	1H	MOUNT PROSPECT	60056	R4	1917
08-12-428-008-0000	603	E	PROSPECT	AV	1D	MOUNT PROSPECT	60056	R4	1917
08-12-428-008-0000	601	E	PROSPECT	AV	2B	MOUNT PROSPECT	60056	R4	1917
08-12-428-008-0000	601	E	PROSPECT	AV	1M	MOUNT PROSPECT	60056	R4	1917
08-12-428-008-0000	601	E	PROSPECT	AV	1N	MOUNT PROSPECT	60056	R4	1917
08-12-428-008-0000	601	E	PROSPECT	AV	1O	MOUNT PROSPECT	60056	R4	1917
08-12-428-008-0000	601	E	PROSPECT	AV	2A	MOUNT PROSPECT	60056	R4	1917
08-12-428-008-0000	603	E	PROSPECT	AV	2A	MOUNT PROSPECT	60056	R4	1917
08-12-428-008-0000	603	E	PROSPECT	AV	2B	MOUNT PROSPECT	60056	R4	1917
08-12-428-008-0000	603	E	PROSPECT	AV	2L	MOUNT PROSPECT	60056	R4	1917
08-12-428-008-0000	601	E	PROSPECT	AV	1H	MOUNT PROSPECT	60056	R4	1917
08-12-428-008-0000	601	E	PROSPECT	AV	1L	MOUNT PROSPECT	60056	R4	1917
08-12-428-008-0000	601	E	PROSPECT	AV		MOUNT PROSPECT	60056	R4	1917
08-12-428-008-0000	601	E	PROSPECT	AV	1A	MOUNT PROSPECT	60056	R4	1917
08-12-428-008-0000	605	E	PROSPECT	AV	1J	MOUNT PROSPECT	60056	R4	1917
08-12-428-008-0000	603	E	PROSPECT	AV	1E	MOUNT PROSPECT	60056	R4	1917
08-12-428-008-0000	601	E	PROSPECT	AV	2F	MOUNT PROSPECT	60056	R4	1917
08-12-428-008-0000	603	E	PROSPECT	AV	1J	MOUNT PROSPECT	60056	R4	1917
08-12-428-008-0000	603	E	PROSPECT	AV	1K	MOUNT PROSPECT	60056	R4	1917
08-12-428-008-0000	603	E	PROSPECT	AV	1L	MOUNT PROSPECT	60056	R4	1917
08-12-428-008-0000	603	E	PROSPECT	AV	1M	MOUNT PROSPECT	60056	R4	1917
08-12-428-008-0000	601	E	PROSPECT	AV	1G	MOUNT PROSPECT	60056	R4	1917
08-12-428-008-0000	601	E	PROSPECT	AV	2K	MOUNT PROSPECT	60056	R4	1917
08-12-428-008-0000	601	E	PROSPECT	AV	2D	MOUNT PROSPECT	60056	R4	1917
08-12-428-008-0000	601	E	PROSPECT	AV	2E	MOUNT PROSPECT	60056	R4	1917
08-12-428-008-0000	603	E	PROSPECT	AV	1C	MOUNT PROSPECT	60056	R4	1917
08-12-428-008-0000	601	E	PROSPECT	AV	2C	MOUNT PROSPECT	60056	R4	1917
08-12-428-008-0000	601	E	PROSPECT	AV	1C	MOUNT PROSPECT	60056	R4	1917
08-12-428-008-0000	607	E	PROSPECT	AV		MOUNT PROSPECT	60056	R4	1917
03-35-302-016-0000	821	E	RAND	RD		MOUNT PROSPECT	60056	B3*	1917
03-35-302-016-0000	841	E	RAND	RD		MOUNT PROSPECT	60056	B3*	1917

03-35-302-016-0000	861	E	RAND	RD		MOUNT PROSPECT	60056	B3*	1917
03-35-420-013-0000	1303		ARDYCE	LN		MOUNT PROSPECT	60056	R1	1968
03-27-307-021-0000	916	N	ELMHURST	RD		MOUNT PROSPECT	60056	B4	1966
03-27-307-021-0000	918	N	ELMHURST	RD		MOUNT PROSPECT	60056	B4	1966
03-34-320-071-0000	1	N	ELMHURST	AV		MOUNT PROSPECT	60056	B5*	1917
08-26-201-007-0000	2525	E	OAKTON	ST	D57	ARLINGTON HEIGHTS	60005	I1	2017
03-35-308-019-0000	307		CATINO	CT		MOUNT PROSPECT	60056	R2	1976
03-35-301-060-0000	900		ARDYCE	LN	503	MOUNT PROSPECT	60056	R4*	1958
03-35-301-060-0000	900		ARDYCE	LN	208	MOUNT PROSPECT	60056	R4*	1958
03-35-301-060-0000	900		ARDYCE	LN	209	MOUNT PROSPECT	60056	R4*	1958
03-35-301-060-0000	900		ARDYCE	LN	104	MOUNT PROSPECT	60056	R4*	1958
03-35-301-060-0000	900		ARDYCE	LN	306	MOUNT PROSPECT	60056	R4*	1958
03-35-301-060-0000	900		ARDYCE	LN	312	MOUNT PROSPECT	60056	R4*	1958
03-35-301-060-0000	900		ARDYCE	LN	502	MOUNT PROSPECT	60056	R4*	1958
03-35-301-060-0000	900		ARDYCE	LN	103	MOUNT PROSPECT	60056	R4*	1958
03-35-301-060-0000	900		ARDYCE	LN	311	MOUNT PROSPECT	60056	R4*	1958
03-35-301-060-0000	900		ARDYCE	LN	207	MOUNT PROSPECT	60056	R4*	1958
03-35-301-060-0000	900		ARDYCE	LN	414	MOUNT PROSPECT	60056	R4*	1958
03-35-301-060-0000	900		ARDYCE	LN	415	MOUNT PROSPECT	60056	R4*	1958
03-35-301-060-0000	900		ARDYCE	LN	608	MOUNT PROSPECT	60056	R4*	1958
03-35-301-060-0000	900		ARDYCE	LN	212	MOUNT PROSPECT	60056	R4*	1958
03-35-301-060-0000	900		ARDYCE	LN	202	MOUNT PROSPECT	60056	R4*	1958
03-35-301-060-0000	900		ARDYCE	LN	203	MOUNT PROSPECT	60056	R4*	1958
03-35-301-060-0000	900		ARDYCE	LN	204	MOUNT PROSPECT	60056	R4*	1958
03-35-301-060-0000	900		ARDYCE	LN	314	MOUNT PROSPECT	60056	R4*	1958
03-35-301-060-0000	900		ARDYCE	LN	616	MOUNT PROSPECT	60056	R4*	1958
03-35-301-060-0000	900		ARDYCE	LN	505	MOUNT PROSPECT	60056	R4*	1958
03-35-301-060-0000	900		CENTENNIAL	DR	512	MOUNT PROSPECT	60056	R4*	1958
03-35-301-060-0000	900		CENTENNIAL	DR	407	MOUNT PROSPECT	60056	R4*	1958
03-35-301-060-0000	900		ARDYCE	LN	205	MOUNT PROSPECT	60056	R4*	1958
03-35-301-060-0000	900		ARDYCE	LN	504	MOUNT PROSPECT	60056	R4*	1958
03-35-301-060-0000	900		CENTENNIAL	DR	203	MOUNT PROSPECT	60056	R4*	1958
03-35-301-060-0000	900		ARDYCE	LN	506	MOUNT PROSPECT	60056	R4*	1958
03-35-301-060-0000	900		ARDYCE	LN	304	MOUNT PROSPECT	60056	R4*	1958
03-35-301-060-0000	900		ARDYCE	LN	305	MOUNT PROSPECT	60056	R4*	1958
03-35-301-060-0000	900		ARDYCE	LN	210	MOUNT PROSPECT	60056	R4*	1958
03-35-301-060-0000	900		CENTENNIAL	DR	109	MOUNT PROSPECT	60056	R4*	1958
03-35-301-060-0000	900		CENTENNIAL	DR	206	MOUNT PROSPECT	60056	R4*	1958
03-35-301-060-0000	900		ARDYCE	LN	308	MOUNT PROSPECT	60056	R4*	1958
03-35-301-060-0000	900		ARDYCE	LN	309	MOUNT PROSPECT	60056	R4*	1958
03-35-301-060-0000	900		ARDYCE	LN	310	MOUNT PROSPECT	60056	R4*	1958
03-35-301-060-0000	900		ARDYCE	LN	119	MOUNT PROSPECT	60056	R4*	1958
03-35-301-060-0000	900		ARDYCE	LN	201	MOUNT PROSPECT	60056	R4*	1958
03-35-301-060-0000	900		ARDYCE	LN	216	MOUNT PROSPECT	60056	R4*	1958
03-35-301-060-0000	900		ARDYCE	LN	217	MOUNT PROSPECT	60056	R4*	1958
03-35-301-060-0000	900		CENTENNIAL	DR	204	MOUNT PROSPECT	60056	R4*	1958
03-35-301-060-0000	900		CENTENNIAL	DR	605	MOUNT PROSPECT	60056	R4*	1958
03-35-301-060-0000	900		CENTENNIAL	DR	606	MOUNT PROSPECT	60056	R4*	1958
03-35-301-060-0000	900		ARDYCE	LN	417	MOUNT PROSPECT	60056	R4*	1958
03-35-301-060-0000	900		ARDYCE	LN	418	MOUNT PROSPECT	60056	R4*	1958
03-35-301-060-0000	900		ARDYCE	LN	607	MOUNT PROSPECT	60056	R4*	1958
03-35-301-060-0000	900		ARDYCE	LN	214	MOUNT PROSPECT	60056	R4*	1958
03-35-301-060-0000	900		ARDYCE	LN	618	MOUNT PROSPECT	60056	R4*	1958
03-35-301-060-0000	900		ARDYCE	LN	619	MOUNT PROSPECT	60056	R4*	1958
03-35-301-060-0000	900		CENTENNIAL	DR	304	MOUNT PROSPECT	60056	R4*	1958
03-35-301-060-0000	900		ARDYCE	LN	519	MOUNT PROSPECT	60056	R4*	1958
03-35-301-060-0000	900		ARDYCE	LN	601	MOUNT PROSPECT	60056	R4*	1958
03-35-301-060-0000	900		CENTENNIAL	DR	604	MOUNT PROSPECT	60056	R4*	1958
03-35-301-060-0000	900		ARDYCE	LN	307	MOUNT PROSPECT	60056	R4*	1958
03-35-301-060-0000	900		ARDYCE	LN	319	MOUNT PROSPECT	60056	R4*	1958
03-35-301-060-0000	900		CENTENNIAL	DR	110	MOUNT PROSPECT	60056	R4*	1958
03-35-301-060-0000	900		CENTENNIAL	DR	111	MOUNT PROSPECT	60056	R4*	1958

03-35-301-060-0000	900	ARDYCE	LN		MOUNT PROSPECT	60056	R4*	1958
03-35-301-060-0000	900	ARDYCE	LN	101	MOUNT PROSPECT	60056	R4*	1958
03-35-301-060-0000	900	ARDYCE	LN	602	MOUNT PROSPECT	60056	R4*	1958
03-35-301-060-0000	900	ARDYCE	LN	604	MOUNT PROSPECT	60056	R4*	1958
03-35-301-060-0000	900	ARDYCE	LN	605	MOUNT PROSPECT	60056	R4*	1958
03-35-301-060-0000	900	ARDYCE	LN	606	MOUNT PROSPECT	60056	R4*	1958
03-35-301-060-0000	900	ARDYCE	LN	315	MOUNT PROSPECT	60056	R4*	1958
03-35-301-060-0000	900	ARDYCE	LN	316	MOUNT PROSPECT	60056	R4*	1958
03-35-301-060-0000	900	ARDYCE	LN	317	MOUNT PROSPECT	60056	R4*	1958
03-35-301-060-0000	900	CENTENNIAL	DR	112	MOUNT PROSPECT	60056	R4*	1958
03-35-301-060-0000	900	CENTENNIAL	DR	117	MOUNT PROSPECT	60056	R4*	1958
03-35-301-060-0000	900	ARDYCE	LN	218	MOUNT PROSPECT	60056	R4*	1958
03-35-301-060-0000	900	CENTENNIAL	DR	607	MOUNT PROSPECT	60056	R4*	1958
03-35-301-060-0000	900	CENTENNIAL	DR	608	MOUNT PROSPECT	60056	R4*	1958
03-35-301-060-0000	900	ARDYCE	LN	219	MOUNT PROSPECT	60056	R4*	1958
03-35-301-060-0000	900	ARDYCE	LN	302	MOUNT PROSPECT	60056	R4*	1958
03-35-301-060-0000	900	ARDYCE	LN	105	MOUNT PROSPECT	60056	R4*	1958
03-35-301-060-0000	900	ARDYCE	LN	106	MOUNT PROSPECT	60056	R4*	1958
03-35-301-060-0000	900	ARDYCE	LN	107	MOUNT PROSPECT	60056	R4*	1958
03-35-301-060-0000	900	ARDYCE	LN	419	MOUNT PROSPECT	60056	R4*	1958
03-35-301-060-0000	900	ARDYCE	LN	501	MOUNT PROSPECT	60056	R4*	1958
03-35-301-060-0000	900	CENTENNIAL	DR	603	MOUNT PROSPECT	60056	R4*	1958
03-35-301-060-0000	900	ARDYCE	LN	508	MOUNT PROSPECT	60056	R4*	1958
03-35-301-060-0000	900	ARDYCE	LN	509	MOUNT PROSPECT	60056	R4*	1958
03-35-301-060-0000	900	ARDYCE	LN	510	MOUNT PROSPECT	60056	R4*	1958
03-35-301-060-0000	900	CENTENNIAL	DR	518	MOUNT PROSPECT	60056	R4*	1958
03-35-301-060-0000	900	CENTENNIAL	DR	602	MOUNT PROSPECT	60056	R4*	1958
03-35-301-060-0000	900	CENTENNIAL	DR	209	MOUNT PROSPECT	60056	R4*	1958
03-35-301-060-0000	900	CENTENNIAL	DR		MOUNT PROSPECT	60056	R4*	1958
03-35-301-060-0000	900	CENTENNIAL	DR	103	MOUNT PROSPECT	60056	R4*	1958
03-35-301-060-0000	900	CENTENNIAL	DR	106	MOUNT PROSPECT	60056	R4*	1958
03-35-301-060-0000	900	ARDYCE	LN	215	MOUNT PROSPECT	60056	R4*	1958
03-35-301-060-0000	900	CENTENNIAL	DR	108	MOUNT PROSPECT	60056	R4*	1958
03-35-301-060-0000	900	ARDYCE	LN	116	MOUNT PROSPECT	60056	R4*	1958
03-35-301-060-0000	900	ARDYCE	LN	118	MOUNT PROSPECT	60056	R4*	1958
03-35-301-060-0000	900	ARDYCE	LN	410	MOUNT PROSPECT	60056	R4*	1958
03-35-301-060-0000	900	ARDYCE	LN	411	MOUNT PROSPECT	60056	R4*	1958
03-35-301-060-0000	900	ARDYCE	LN	412	MOUNT PROSPECT	60056	R4*	1958
03-35-301-060-0000	900	ARDYCE	LN	206	MOUNT PROSPECT	60056	R4*	1958
03-35-301-060-0000	900	ARDYCE	LN	211	MOUNT PROSPECT	60056	R4*	1958
03-35-301-060-0000	900	ARDYCE	LN	405	MOUNT PROSPECT	60056	R4*	1958
03-35-301-060-0000	900	ARDYCE	LN	406	MOUNT PROSPECT	60056	R4*	1958
03-35-301-060-0000	900	CENTENNIAL	DR	303	MOUNT PROSPECT	60056	R4*	1958
03-35-301-060-0000	900	CENTENNIAL	DR	115	MOUNT PROSPECT	60056	R4*	1958
03-35-301-060-0000	900	CENTENNIAL	DR	502	MOUNT PROSPECT	60056	R4*	1958
03-35-301-060-0000	900	CENTENNIAL	DR	503	MOUNT PROSPECT	60056	R4*	1958
03-35-301-060-0000	900	CENTENNIAL	DR	504	MOUNT PROSPECT	60056	R4*	1958
03-35-301-060-0000	900	CENTENNIAL	DR	309	MOUNT PROSPECT	60056	R4*	1958
03-35-301-060-0000	900	CENTENNIAL	DR	310	MOUNT PROSPECT	60056	R4*	1958
03-35-301-060-0000	900	ARDYCE	LN	603	MOUNT PROSPECT	60056	R4*	1958
03-35-301-060-0000	900	CENTENNIAL	DR	215	MOUNT PROSPECT	60056	R4*	1958
03-35-301-060-0000	900	CENTENNIAL	DR	216	MOUNT PROSPECT	60056	R4*	1958
03-35-301-060-0000	900	CENTENNIAL	DR	501	MOUNT PROSPECT	60056	R4*	1958
03-35-301-060-0000	900	CENTENNIAL	DR	306	MOUNT PROSPECT	60056	R4*	1958
03-35-301-060-0000	900	CENTENNIAL	DR	307	MOUNT PROSPECT	60056	R4*	1958
03-35-301-060-0000	900	CENTENNIAL	DR	409	MOUNT PROSPECT	60056	R4*	1958
03-35-301-060-0000	900	CENTENNIAL	DR	311	MOUNT PROSPECT	60056	R4*	1958
03-35-301-060-0000	900	CENTENNIAL	DR	312	MOUNT PROSPECT	60056	R4*	1958
03-35-301-060-0000	900	CENTENNIAL	DR	314	MOUNT PROSPECT	60056	R4*	1958
03-35-301-060-0000	900	ARDYCE	LN	507	MOUNT PROSPECT	60056	R4*	1958
03-35-301-060-0000	900	ARDYCE	LN	301	MOUNT PROSPECT	60056	R4*	1958
03-35-301-060-0000	900	ARDYCE	LN	407	MOUNT PROSPECT	60056	R4*	1958

03-35-301-060-0000	900	ARDYCE	LN	408	MOUNT PROSPECT	60056	R4*	1958
03-35-301-060-0000	900	ARDYCE	LN	409	MOUNT PROSPECT	60056	R4*	1958
03-35-301-060-0000	900	CENTENNIAL	DR	217	MOUNT PROSPECT	60056	R4*	1958
03-35-301-060-0000	900	CENTENNIAL	DR	305	MOUNT PROSPECT	60056	R4*	1958
03-35-301-060-0000	900	ARDYCE	LN	609	MOUNT PROSPECT	60056	R4*	1958
03-35-301-060-0000	900	ARDYCE	LN	610	MOUNT PROSPECT	60056	R4*	1958
03-35-301-060-0000	900	ARDYCE	LN	611	MOUNT PROSPECT	60056	R4*	1958
03-35-301-060-0000	900	ARDYCE	LN	612	MOUNT PROSPECT	60056	R4*	1958
03-35-301-060-0000	900	ARDYCE	LN	401	MOUNT PROSPECT	60056	R4*	1958
03-35-301-060-0000	900	ARDYCE	LN	402	MOUNT PROSPECT	60056	R4*	1958
03-35-301-060-0000	900	ARDYCE	LN	403	MOUNT PROSPECT	60056	R4*	1958
03-35-301-060-0000	900	ARDYCE	LN	404	MOUNT PROSPECT	60056	R4*	1958
03-35-301-060-0000	900	CENTENNIAL	DR	609	MOUNT PROSPECT	60056	R4*	1958
03-35-301-060-0000	900	CENTENNIAL	DR	610	MOUNT PROSPECT	60056	R4*	1958
03-35-301-060-0000	900	CENTENNIAL	DR	611	MOUNT PROSPECT	60056	R4*	1958
03-35-301-060-0000	900	ARDYCE	LN	614	MOUNT PROSPECT	60056	R4*	1958
03-35-301-060-0000	900	ARDYCE	LN	615	MOUNT PROSPECT	60056	R4*	1958
03-35-301-060-0000	900	ARDYCE	LN	303	MOUNT PROSPECT	60056	R4*	1958
03-35-301-060-0000	900	ARDYCE	LN	318	MOUNT PROSPECT	60056	R4*	1958
03-35-301-060-0000	900	CENTENNIAL	DR	612	MOUNT PROSPECT	60056	R4*	1958
03-35-301-060-0000	900	CENTENNIAL	DR	505	MOUNT PROSPECT	60056	R4*	1958
03-35-301-060-0000	900	CENTENNIAL	DR	416	MOUNT PROSPECT	60056	R4*	1958
03-35-301-060-0000	900	CENTENNIAL	DR	417	MOUNT PROSPECT	60056	R4*	1958
03-35-301-060-0000	900	CENTENNIAL	DR	418	MOUNT PROSPECT	60056	R4*	1958
03-35-301-060-0000	900	CENTENNIAL	DR	414	MOUNT PROSPECT	60056	R4*	1958
03-35-301-060-0000	900	CENTENNIAL	DR	415	MOUNT PROSPECT	60056	R4*	1958
03-35-301-060-0000	900	CENTENNIAL	DR	615	MOUNT PROSPECT	60056	R4*	1958
03-35-301-060-0000	900	CENTENNIAL	DR	403	MOUNT PROSPECT	60056	R4*	1958
03-35-301-060-0000	900	CENTENNIAL	DR	308	MOUNT PROSPECT	60056	R4*	1958
03-35-301-060-0000	900	CENTENNIAL	DR	506	MOUNT PROSPECT	60056	R4*	1958
03-35-301-060-0000	900	CENTENNIAL	DR	507	MOUNT PROSPECT	60056	R4*	1958
03-35-301-060-0000	900	CENTENNIAL	DR	508	MOUNT PROSPECT	60056	R4*	1958
03-35-301-060-0000	900	CENTENNIAL	DR	509	MOUNT PROSPECT	60056	R4*	1958
03-35-301-060-0000	900	ARDYCE	LN	416	MOUNT PROSPECT	60056	R4*	1958
03-35-301-060-0000	900	ARDYCE	LN	511	MOUNT PROSPECT	60056	R4*	1958
03-35-301-060-0000	900	ARDYCE	LN	512	MOUNT PROSPECT	60056	R4*	1958
03-35-301-060-0000	900	ARDYCE	LN	514	MOUNT PROSPECT	60056	R4*	1958
03-35-301-060-0000	900	ARDYCE	LN	515	MOUNT PROSPECT	60056	R4*	1958
03-35-301-060-0000	900	ARDYCE	LN	516	MOUNT PROSPECT	60056	R4*	1958
03-35-301-060-0000	900	ARDYCE	LN	517	MOUNT PROSPECT	60056	R4*	1958
03-35-301-060-0000	900	ARDYCE	LN	108	MOUNT PROSPECT	60056	R4*	1958
03-35-301-060-0000	900	ARDYCE	LN	114	MOUNT PROSPECT	60056	R4*	1958
03-35-301-060-0000	900	CENTENNIAL	DR	218	MOUNT PROSPECT	60056	R4*	1958
03-35-301-060-0000	900	CENTENNIAL	DR	301	MOUNT PROSPECT	60056	R4*	1958
03-35-301-060-0000	900	CENTENNIAL	DR	302	MOUNT PROSPECT	60056	R4*	1958
03-35-301-060-0000	900	CENTENNIAL	DR	410	MOUNT PROSPECT	60056	R4*	1958
03-35-301-060-0000	900	CENTENNIAL	DR	411	MOUNT PROSPECT	60056	R4*	1958
03-35-301-060-0000	900	CENTENNIAL	DR	412	MOUNT PROSPECT	60056	R4*	1958
03-35-301-060-0000	900	CENTENNIAL	DR	616	MOUNT PROSPECT	60056	R4*	1958
03-35-301-060-0000	900	CENTENNIAL	DR	617	MOUNT PROSPECT	60056	R4*	1958
03-35-301-060-0000	900	CENTENNIAL	DR	618	MOUNT PROSPECT	60056	R4*	1958
03-35-301-060-0000	900	CENTENNIAL	DR	408	MOUNT PROSPECT	60056	R4*	1958
03-35-301-060-0000	900	CENTENNIAL	DR	514	MOUNT PROSPECT	60056	R4*	1958
03-35-301-060-0000	900	CENTENNIAL	DR	515	MOUNT PROSPECT	60056	R4*	1958
03-35-301-060-0000	900	CENTENNIAL	DR	516	MOUNT PROSPECT	60056	R4*	1958
03-35-301-060-0000	900	CENTENNIAL	DR	517	MOUNT PROSPECT	60056	R4*	1958
03-35-301-060-0000	900	ARDYCE	LN	518	MOUNT PROSPECT	60056	R4*	1958
03-35-301-060-0000	900	CENTENNIAL	DR	315	MOUNT PROSPECT	60056	R4*	1958
03-35-301-060-0000	900	CENTENNIAL	DR	211	MOUNT PROSPECT	60056	R4*	1958
03-35-301-060-0000	900	CENTENNIAL	DR	212	MOUNT PROSPECT	60056	R4*	1958
03-35-301-060-0000	900	CENTENNIAL	DR	214	MOUNT PROSPECT	60056	R4*	1958
03-35-301-060-0000	900	CENTENNIAL	DR	614	MOUNT PROSPECT	60056	R4*	1958

03-35-301-060-0000	900		CENTENNIAL	DR	114	MOUNT PROSPECT	60056	R4*	1958
03-35-301-060-0000	900		CENTENNIAL	DR	404	MOUNT PROSPECT	60056	R4*	1958
03-35-301-060-0000	900		CENTENNIAL	DR	405	MOUNT PROSPECT	60056	R4*	1958
03-35-301-060-0000	900		CENTENNIAL	DR	406	MOUNT PROSPECT	60056	R4*	1958
03-35-301-060-0000	900		CENTENNIAL	DR	316	MOUNT PROSPECT	60056	R4*	1958
03-35-301-060-0000	900		CENTENNIAL	DR	317	MOUNT PROSPECT	60056	R4*	1958
03-35-301-060-0000	900		CENTENNIAL	DR	318	MOUNT PROSPECT	60056	R4*	1958
03-35-301-060-0000	900		CENTENNIAL	DR	401	MOUNT PROSPECT	60056	R4*	1958
03-35-301-060-0000	900		CENTENNIAL	DR	402	MOUNT PROSPECT	60056	R4*	1958
03-35-301-060-0000	900		CENTENNIAL	DR	107	MOUNT PROSPECT	60056	R4*	1958
03-35-301-060-0000	900		CENTENNIAL	DR	207	MOUNT PROSPECT	60056	R4*	1958
03-35-301-060-0000	900		CENTENNIAL	DR	210	MOUNT PROSPECT	60056	R4*	1958
03-35-301-060-0000	900		CENTENNIAL	DR	208	MOUNT PROSPECT	60056	R4*	1958
03-35-301-060-0000	900		CENTENNIAL	DR	202	MOUNT PROSPECT	60056	R4*	1958
03-35-301-060-0000	900		CENTENNIAL	DR	205	MOUNT PROSPECT	60056	R4*	1958
03-35-301-060-0000	900		CENTENNIAL	DR	116	MOUNT PROSPECT	60056	R4*	1958
03-35-301-060-0000	900		CENTENNIAL	DR	118	MOUNT PROSPECT	60056	R4*	1958
03-35-301-060-0000	900		CENTENNIAL	DR	201	MOUNT PROSPECT	60056	R4*	1958
03-35-301-060-0000	900		CENTENNIAL	DR	510	MOUNT PROSPECT	60056	R4*	1958
03-35-301-060-0000	900		CENTENNIAL	DR	511	MOUNT PROSPECT	60056	R4*	1958
08-12-401-036-0000	630	E	SHA BONEE	TL		MOUNT PROSPECT	60056	R3	1917
08-10-114-150-0000	224		PRAIRIE	AV		ARLINGTON HEIGHTS	60005	R1	2006
08-10-114-151-0000	218		PRAIRIE	AV		ARLINGTON HEIGHTS	60005	R1	2006
08-10-114-154-0000	212		PRAIRIE	AV		ARLINGTON HEIGHTS	60005	R1	2006
08-10-114-152-0000	206		PRAIRIE	AV		ARLINGTON HEIGHTS	60005	R1	2006
08-10-114-153-0000	200		PRAIRIE	AV		ARLINGTON HEIGHTS	60005	R1	2006
08-12-122-056-0000	301	S	ELM	ST		MOUNT PROSPECT	60056	B5*	1917
08-12-122-039-0000	301	S	MAPLE	ST		MOUNT PROSPECT	60056	B5C*	1917
08-12-122-041-0000	215	E	PROSPECT	AV		MOUNT PROSPECT	60056	B5C*	1917
08-26-204-012-0000	2433		HAMILTON	RD		ARLINGTON HEIGHTS	60005	I1	
08-11-305-004-0000	600		SEE GWUN	AV		MOUNT PROSPECT	60056	CR	1925
03-27-100-023-1038	250		PARLIAMENT	PL	219	MOUNT PROSPECT	60056	R1*	1964
03-27-100-023-1070	250		PARLIAMENT	PL	413	MOUNT PROSPECT	60056	R1*	1964
03-27-100-023-1037	250		PARLIAMENT	PL	218	MOUNT PROSPECT	60056	R1*	1964
03-27-100-023-1058	250		PARLIAMENT	PL	401	MOUNT PROSPECT	60056	R1*	1964
03-27-100-023-1060	250		PARLIAMENT	PL	403	MOUNT PROSPECT	60056	R1*	1964
03-27-100-023-1061	250		PARLIAMENT	PL	404	MOUNT PROSPECT	60056	R1*	1964
03-27-100-023-1036	250		PARLIAMENT	PL	217	MOUNT PROSPECT	60056	R1*	1964
03-27-100-023-1053	250		PARLIAMENT	PL	315	MOUNT PROSPECT	60056	R1*	1964
03-27-100-023-1073	250		PARLIAMENT	PL	416	MOUNT PROSPECT	60056	R1*	1964
03-27-100-023-1052	250		PARLIAMENT	PL	314	MOUNT PROSPECT	60056	R1*	1964
03-27-100-023-1063	250		PARLIAMENT	PL	406	MOUNT PROSPECT	60056	R1*	1964
03-27-100-023-1064	250		PARLIAMENT	PL	407	MOUNT PROSPECT	60056	R1*	1964
03-27-100-023-1056	250		PARLIAMENT	PL	318	MOUNT PROSPECT	60056	R1*	1964
03-27-100-023-1045	250		PARLIAMENT	PL	307	MOUNT PROSPECT	60056	R1*	1964
03-27-100-023-1054	250		PARLIAMENT	PL	316	MOUNT PROSPECT	60056	R1*	1964
03-27-100-023-1067	250		PARLIAMENT	PL	410	MOUNT PROSPECT	60056	R1*	1964
03-27-100-023-1075	250		PARLIAMENT	PL	418	MOUNT PROSPECT	60056	R1*	1964
03-27-100-023-1076	250		PARLIAMENT	PL	419	MOUNT PROSPECT	60056	R1*	1964
03-27-100-023-1046	250		PARLIAMENT	PL	308	MOUNT PROSPECT	60056	R1*	1964
03-27-100-023-1042	250		PARLIAMENT	PL	304	MOUNT PROSPECT	60056	R1*	1964
03-27-100-023-1043	250		PARLIAMENT	PL	305	MOUNT PROSPECT	60056	R1*	1964
03-27-100-023-1041	250		PARLIAMENT	PL	303	MOUNT PROSPECT	60056	R1*	1964
03-27-100-023-1065	250		PARLIAMENT	PL	408	MOUNT PROSPECT	60056	R1*	1964
03-27-100-023-1066	250		PARLIAMENT	PL	409	MOUNT PROSPECT	60056	R1*	1964
03-27-100-023-1044	250		PARLIAMENT	PL	306	MOUNT PROSPECT	60056	R1*	1964
03-27-100-023-1047	250		PARLIAMENT	PL	309	MOUNT PROSPECT	60056	R1*	1964
03-27-100-023-1048	250		PARLIAMENT	PL	310	MOUNT PROSPECT	60056	R1*	1964
03-27-100-023-1055	250		PARLIAMENT	PL	317	MOUNT PROSPECT	60056	R1*	1964
03-27-100-023-1050	250		PARLIAMENT	PL	312	MOUNT PROSPECT	60056	R1*	1964
03-27-100-023-1071	250		PARLIAMENT	PL	414	MOUNT PROSPECT	60056	R1*	1964
03-27-100-023-1068	250		PARLIAMENT	PL	411	MOUNT PROSPECT	60056	R1*	1964

03-27-100-023-1069	250	PARLIAMENT	PL	412	MOUNT PROSPECT	60056	R1*	1964
03-27-100-023-1074	250	PARLIAMENT	PL	417	MOUNT PROSPECT	60056	R1*	1964
03-27-100-023-1039	250	PARLIAMENT	PL	301	MOUNT PROSPECT	60056	R1*	1964
03-27-100-023-1040	250	PARLIAMENT	PL	302	MOUNT PROSPECT	60056	R1*	1964
03-27-100-023-1072	250	PARLIAMENT	PL	415	MOUNT PROSPECT	60056	R1*	1964
03-27-100-023-1051	250	PARLIAMENT	PL	313	MOUNT PROSPECT	60056	R1*	1964
03-27-100-023-1049	250	PARLIAMENT	PL	311	MOUNT PROSPECT	60056	R1*	1964
03-27-100-023-1059	250	PARLIAMENT	PL	402	MOUNT PROSPECT	60056	R1*	1964
03-27-100-023-1033	250	PARLIAMENT	PL	214	MOUNT PROSPECT	60056	R1*	1964
03-27-100-023-1018	250	PARLIAMENT	PL	118	MOUNT PROSPECT	60056	R1*	1964
03-27-100-023-1005	250	PARLIAMENT	PL	105	MOUNT PROSPECT	60056	R1*	1964
03-27-100-023-1023	250	PARLIAMENT	PL	204	MOUNT PROSPECT	60056	R1*	1964
03-27-100-023-1006	250	PARLIAMENT	PL	106	MOUNT PROSPECT	60056	R1*	1964
03-27-100-023-1024	250	PARLIAMENT	PL	205	MOUNT PROSPECT	60056	R1*	1964
03-27-100-023-1007	250	PARLIAMENT	PL	107	MOUNT PROSPECT	60056	R1*	1964
03-27-100-023-1013	250	PARLIAMENT	PL	113	MOUNT PROSPECT	60056	R1*	1964
03-27-100-023-1014	250	PARLIAMENT	PL	114	MOUNT PROSPECT	60056	R1*	1964
03-27-100-023-1017	250	PARLIAMENT	PL	117	MOUNT PROSPECT	60056	R1*	1964
03-27-100-023-1010	250	PARLIAMENT	PL	110	MOUNT PROSPECT	60056	R1*	1964
03-27-100-023-1011	250	PARLIAMENT	PL	111	MOUNT PROSPECT	60056	R1*	1964
03-27-100-023-1012	250	PARLIAMENT	PL	112	MOUNT PROSPECT	60056	R1*	1964
03-27-100-023-0000	250	PARLIAMENT	PL		MOUNT PROSPECT	60056	R1*	1964
03-27-100-023-1029	250	PARLIAMENT	PL	210	MOUNT PROSPECT	60056	R1*	1964
03-27-100-023-1030	250	PARLIAMENT	PL	211	MOUNT PROSPECT	60056	R1*	1964
03-27-100-023-1031	250	PARLIAMENT	PL	212	MOUNT PROSPECT	60056	R1*	1964
03-27-100-023-1034	250	PARLIAMENT	PL	215	MOUNT PROSPECT	60056	R1*	1964
03-27-100-023-1035	250	PARLIAMENT	PL	216	MOUNT PROSPECT	60056	R1*	1964
03-27-100-023-1032	250	PARLIAMENT	PL	213	MOUNT PROSPECT	60056	R1*	1964
03-27-100-023-1002	250	PARLIAMENT	PL	102	MOUNT PROSPECT	60056	R1*	1964
03-27-100-023-1003	250	PARLIAMENT	PL	103	MOUNT PROSPECT	60056	R1*	1964
03-27-100-023-1028	250	PARLIAMENT	PL	209	MOUNT PROSPECT	60056	R1*	1964
03-27-100-023-1004	250	PARLIAMENT	PL	104	MOUNT PROSPECT	60056	R1*	1964
03-27-100-023-1016	250	PARLIAMENT	PL	116	MOUNT PROSPECT	60056	R1*	1964
03-27-100-023-1008	250	PARLIAMENT	PL	108	MOUNT PROSPECT	60056	R1*	1964
03-27-100-023-1009	250	PARLIAMENT	PL	109	MOUNT PROSPECT	60056	R1*	1964
03-27-100-023-1015	250	PARLIAMENT	PL	115	MOUNT PROSPECT	60056	R1*	1964
03-27-100-023-1019	250	PARLIAMENT	PL	119	MOUNT PROSPECT	60056	R1*	1964
03-27-100-023-1022	250	PARLIAMENT	PL	203	MOUNT PROSPECT	60056	R1*	1964
03-27-100-023-1025	250	PARLIAMENT	PL	206	MOUNT PROSPECT	60056	R1*	1964
03-27-100-023-1026	250	PARLIAMENT	PL	207	MOUNT PROSPECT	60056	R1*	1964
03-27-100-023-1027	250	PARLIAMENT	PL	208	MOUNT PROSPECT	60056	R1*	1964
03-27-100-023-1020	250	PARLIAMENT	PL	201	MOUNT PROSPECT	60056	R1*	1964
03-27-100-023-1021	250	PARLIAMENT	PL	202	MOUNT PROSPECT	60056	R1*	1964
03-27-100-023-1001	250	PARLIAMENT	PL	101	MOUNT PROSPECT	60056	R1*	1964
03-27-100-023-1057	250	PARLIAMENT	PL	319	MOUNT PROSPECT	60056	R1*	1964
03-28-204-035-0000	1000	BUTTERNUT	LN	A	MOUNT PROSPECT	60056	R1*	1964
03-27-100-027-1003	262	WIMBOLTON	DR		MOUNT PROSPECT	60056	R1*	1964
03-27-100-027-1005	254	WIMBOLTON	DR		MOUNT PROSPECT	60056	R1*	1964
03-27-100-027-1026	128	WIMBOLTON	DR		MOUNT PROSPECT	60056	R1*	1964
03-27-100-027-1027	126	WIMBOLTON	DR		MOUNT PROSPECT	60056	R1*	1964
03-27-100-027-1030	120	WIMBOLTON	DR		MOUNT PROSPECT	60056	R1*	1964
03-27-100-027-1031	118	WIMBOLTON	DR		MOUNT PROSPECT	60056	R1*	1964
03-27-100-027-1018	216	WIMBOLTON	DR		MOUNT PROSPECT	60056	R1*	1964
03-27-100-027-1019	214	WIMBOLTON	DR		MOUNT PROSPECT	60056	R1*	1964
03-27-100-027-1020	212	WIMBOLTON	DR		MOUNT PROSPECT	60056	R1*	1964
03-27-100-027-1021	210	WIMBOLTON	DR		MOUNT PROSPECT	60056	R1*	1964
03-27-100-027-1022	208	WIMBOLTON	DR		MOUNT PROSPECT	60056	R1*	1964
03-27-100-027-1013	226	WIMBOLTON	DR		MOUNT PROSPECT	60056	R1*	1964
03-27-100-027-1024	204	WIMBOLTON	DR		MOUNT PROSPECT	60056	R1*	1964
03-27-100-027-1025	130	WIMBOLTON	DR		MOUNT PROSPECT	60056	R1*	1964
03-27-100-027-1038	104	WIMBOLTON	DR		MOUNT PROSPECT	60056	R1*	1964
03-27-100-027-1010	244	WIMBOLTON	DR		MOUNT PROSPECT	60056	R1*	1964

03-27-100-027-1009	246		WIMBOLTON	DR		MOUNT PROSPECT	60056	R1*	1964
03-27-100-027-1029	122		WIMBOLTON	DR		MOUNT PROSPECT	60056	R1*	1964
03-27-100-027-1039	44		WIMBOLTON	DR		MOUNT PROSPECT	60056	R1*	1964
03-27-100-027-1040	42		WIMBOLTON	DR		MOUNT PROSPECT	60056	R1*	1964
03-27-100-027-1041	40		WIMBOLTON	DR		MOUNT PROSPECT	60056	R1*	1964
03-27-100-027-1008	248		WIMBOLTON	DR		MOUNT PROSPECT	60056	R1*	1964
03-27-100-027-1012	228		WIMBOLTON	DR		MOUNT PROSPECT	60056	R1*	1964
03-27-100-027-1028	124		WIMBOLTON	DR		MOUNT PROSPECT	60056	R1*	1964
03-27-100-027-1014	224		WIMBOLTON	DR		MOUNT PROSPECT	60056	R1*	1964
03-27-100-027-1015	222		WIMBOLTON	DR		MOUNT PROSPECT	60056	R1*	1964
03-27-100-027-1016	220		WIMBOLTON	DR		MOUNT PROSPECT	60056	R1*	1964
03-27-100-027-1017	218		WIMBOLTON	DR		MOUNT PROSPECT	60056	R1*	1964
03-27-100-027-1036	108		WIMBOLTON	DR		MOUNT PROSPECT	60056	R1*	1964
03-27-100-027-1032	116		WIMBOLTON	DR		MOUNT PROSPECT	60056	R1*	1964
03-27-100-027-1033	114		WIMBOLTON	DR		MOUNT PROSPECT	60056	R1*	1964
03-27-100-027-1034	112		WIMBOLTON	DR		MOUNT PROSPECT	60056	R1*	1964
03-27-100-027-1035	110		WIMBOLTON	DR		MOUNT PROSPECT	60056	R1*	1964
03-27-100-027-1044	34		WIMBOLTON	DR		MOUNT PROSPECT	60056	R1*	1964
03-27-100-027-1045	32		WIMBOLTON	DR		MOUNT PROSPECT	60056	R1*	1964
03-27-100-027-1037	106		WIMBOLTON	DR		MOUNT PROSPECT	60056	R1*	1964
03-27-100-027-1023	206		WIMBOLTON	DR		MOUNT PROSPECT	60056	R1*	1964
03-27-100-027-1046	30		WIMBOLTON	DR		MOUNT PROSPECT	60056	R1*	1964
03-27-100-027-1001	266		WIMBOLTON	DR		MOUNT PROSPECT	60056	R1*	1964
03-27-100-027-1007	250		WIMBOLTON	DR		MOUNT PROSPECT	60056	R1*	1964
03-27-100-027-1011	230		WIMBOLTON	DR		MOUNT PROSPECT	60056	R1*	1964
03-27-100-027-1042	38		WIMBOLTON	DR		MOUNT PROSPECT	60056	R1*	1964
03-27-100-027-1043	36		WIMBOLTON	DR		MOUNT PROSPECT	60056	R1*	1964
03-27-301-026-1003	250	W	KENSINGTON	RD	2A	MOUNT PROSPECT	60056	B1	1974
03-27-301-026-1005	250	W	KENSINGTON	RD	3A	MOUNT PROSPECT	60056	B1	1974
03-27-301-026-1004	250	W	KENSINGTON	RD	2B	MOUNT PROSPECT	60056	B1	1974
03-27-403-038-0000	1225		BOXWOOD	DR		MOUNT PROSPECT	60056	RX	1976
03-27-403-038-0000	1225		BOXWOOD	DR	G1	MOUNT PROSPECT	60056	RX	1976
03-27-403-038-0000	1225		BOXWOOD	DR	G2	MOUNT PROSPECT	60056	RX	1976
03-27-403-038-0000	1225		BOXWOOD	DR	201	MOUNT PROSPECT	60056	RX	1976
03-27-403-038-0000	1225		BOXWOOD	DR	202	MOUNT PROSPECT	60056	RX	1976
03-27-403-038-0000	1225		BOXWOOD	DR	101	MOUNT PROSPECT	60056	RX	1976
03-27-403-038-0000	1225		BOXWOOD	DR	102	MOUNT PROSPECT	60056	RX	1976
03-27-403-030-0000	1158		WHEELING	RD		MOUNT PROSPECT	60056	RX	1976
03-27-403-031-0000	1156		WHEELING	RD		MOUNT PROSPECT	60056	RX	1976
03-27-403-027-0000	1172		WHEELING	RD		MOUNT PROSPECT	60056	RX	1976
03-27-403-027-0000	1172		WHEELING	RD		MOUNT PROSPECT	60056	RX	1976
03-27-403-027-0000	1172		WHEELING	RD		MOUNT PROSPECT	60056	RX	1976
03-27-403-027-0000	1172		WHEELING	RD		MOUNT PROSPECT	60056	RX	1976
03-27-403-027-0000	1172		WHEELING	RD		MOUNT PROSPECT	60056	RX	1976
03-27-403-027-0000	1172		WHEELING	RD		MOUNT PROSPECT	60056	RX	1976
03-27-403-027-0000	1172		WHEELING	RD		MOUNT PROSPECT	60056	RX	1976
03-27-403-027-0000	1172		WHEELING	RD		MOUNT PROSPECT	60056	RX	1976
03-27-403-039-0000	1195		BOXWOOD	DR		MOUNT PROSPECT	60056	RX	1976
03-27-403-039-0000	1195		BOXWOOD	DR	G3	MOUNT PROSPECT	60056	RX	1976
03-27-403-039-0000	1195		BOXWOOD	DR	201	MOUNT PROSPECT	60056	RX	1976
03-27-403-039-0000	1195		BOXWOOD	DR	103	MOUNT PROSPECT	60056	RX	1976
03-27-403-039-0000	1195		BOXWOOD	DR	101	MOUNT PROSPECT	60056	RX	1976
03-27-403-039-0000	1195		BOXWOOD	DR	102	MOUNT PROSPECT	60056	RX	1976
03-27-403-039-0000	1195		BOXWOOD	DR	202	MOUNT PROSPECT	60056	RX	1976
03-27-403-039-0000	1195		BOXWOOD	DR	203	MOUNT PROSPECT	60056	RX	1976
03-27-403-039-0000	1195		BOXWOOD	DR	G1	MOUNT PROSPECT	60056	RX	1976
03-27-403-039-0000	1195		BOXWOOD	DR	G2	MOUNT PROSPECT	60056	RX	1976
03-27-403-040-0000	1185		BOXWOOD	DR	203	MOUNT PROSPECT	60056	RX	1976
03-27-403-040-0000	1185		BOXWOOD	DR	101	MOUNT PROSPECT	60056	RX	1976
03-27-403-040-0000	1185		BOXWOOD	DR	102	MOUNT PROSPECT	60056	RX	1976
03-27-403-040-0000	1185		BOXWOOD	DR	103	MOUNT PROSPECT	60056	RX	1976

03-27-403-040-0000	1185	BOXWOOD	DR	201	MOUNT PROSPECT	60056	RX	1976
03-27-403-040-0000	1185	BOXWOOD	DR	202	MOUNT PROSPECT	60056	RX	1976
03-27-403-040-0000	1185	BOXWOOD	DR	G1	MOUNT PROSPECT	60056	RX	1976
03-27-403-040-0000	1185	BOXWOOD	DR	G2	MOUNT PROSPECT	60056	RX	1976
03-27-403-040-0000	1185	BOXWOOD	DR	G3	MOUNT PROSPECT	60056	RX	1976
03-27-403-042-0000	1165	BOXWOOD	DR	101	MOUNT PROSPECT	60056	RX	1976
03-27-403-042-0000	1165	BOXWOOD	DR	102	MOUNT PROSPECT	60056	RX	1976
03-27-403-042-0000	1165	BOXWOOD	DR	203	MOUNT PROSPECT	60056	RX	1976
03-27-403-042-0000	1165	BOXWOOD	DR	G1	MOUNT PROSPECT	60056	RX	1976
03-27-403-042-0000	1165	BOXWOOD	DR	G2	MOUNT PROSPECT	60056	RX	1976
03-27-403-042-0000	1165	BOXWOOD	DR	201	MOUNT PROSPECT	60056	RX	1976
03-27-403-042-0000	1165	BOXWOOD	DR	202	MOUNT PROSPECT	60056	RX	1976
03-27-403-042-0000	1165	BOXWOOD	DR	203	MOUNT PROSPECT	60056	RX	1976
03-27-403-042-0000	1165	BOXWOOD	DR	G3	MOUNT PROSPECT	60056	RX	1976
03-27-403-043-0000	1155	BOXWOOD	DR	101	MOUNT PROSPECT	60056	RX	1976
03-27-403-043-0000	1155	BOXWOOD	DR	103	MOUNT PROSPECT	60056	RX	1976
03-27-403-043-0000	1155	BOXWOOD	DR	201	MOUNT PROSPECT	60056	RX	1976
03-27-403-043-0000	1155	BOXWOOD	DR	202	MOUNT PROSPECT	60056	RX	1976
03-27-403-043-0000	1155	BOXWOOD	DR	102	MOUNT PROSPECT	60056	RX	1976
03-27-403-043-0000	1155	BOXWOOD	DR	203	MOUNT PROSPECT	60056	RX	1976
03-27-403-043-0000	1155	BOXWOOD	DR	G1	MOUNT PROSPECT	60056	RX	1976
03-27-403-043-0000	1155	BOXWOOD	DR	G2	MOUNT PROSPECT	60056	RX	1976
03-27-403-043-0000	1155	BOXWOOD	DR	G3	MOUNT PROSPECT	60056	RX	1976
03-27-403-044-0000	1145	BOXWOOD	DR	201	MOUNT PROSPECT	60056	RX	1976
03-27-403-044-0000	1145	BOXWOOD	DR	202	MOUNT PROSPECT	60056	RX	1976
03-27-403-044-0000	1145	BOXWOOD	DR	203	MOUNT PROSPECT	60056	RX	1976
03-27-403-044-0000	1145	BOXWOOD	DR	G3	MOUNT PROSPECT	60056	RX	1976
03-27-403-044-0000	1145	BOXWOOD	DR	G1	MOUNT PROSPECT	60056	RX	1976
03-27-403-044-0000	1145	BOXWOOD	DR	G2	MOUNT PROSPECT	60056	RX	1976
03-27-403-044-0000	1145	BOXWOOD	DR	103	MOUNT PROSPECT	60056	RX	1976
03-27-403-044-0000	1145	BOXWOOD	DR	101	MOUNT PROSPECT	60056	RX	1976
03-27-403-044-0000	1145	BOXWOOD	DR	102	MOUNT PROSPECT	60056	RX	1976
03-27-403-050-0000	1135	BOXWOOD	DR	203	MOUNT PROSPECT	60056	RX	1976
03-27-403-050-0000	1135	BOXWOOD	DR	G1	MOUNT PROSPECT	60056	RX	1976
03-27-403-050-0000	1135	BOXWOOD	DR	G2	MOUNT PROSPECT	60056	RX	1976
03-27-403-050-0000	1135	BOXWOOD	DR	G3	MOUNT PROSPECT	60056	RX	1976
03-27-403-050-0000	1135	BOXWOOD	DR	202	MOUNT PROSPECT	60056	RX	1976
03-27-403-050-0000	1135	BOXWOOD	DR	103	MOUNT PROSPECT	60056	RX	1976
03-27-403-050-0000	1135	BOXWOOD	DR	201	MOUNT PROSPECT	60056	RX	1976
03-27-403-050-0000	1135	BOXWOOD	DR	101	MOUNT PROSPECT	60056	RX	1976
03-27-403-050-0000	1135	BOXWOOD	DR	102	MOUNT PROSPECT	60056	RX	1976
03-27-403-051-0000	1125	BOXWOOD	DR	101	MOUNT PROSPECT	60056	RX	1976
03-27-403-051-0000	1125	BOXWOOD	DR	G2	MOUNT PROSPECT	60056	RX	1976
03-27-403-051-0000	1125	BOXWOOD	DR	102	MOUNT PROSPECT	60056	RX	1976
03-27-403-051-0000	1125	BOXWOOD	DR	103	MOUNT PROSPECT	60056	RX	1976
03-27-403-051-0000	1125	BOXWOOD	DR	203	MOUNT PROSPECT	60056	RX	1976
03-27-403-051-0000	1125	BOXWOOD	DR	G1	MOUNT PROSPECT	60056	RX	1976
03-27-403-051-0000	1125	BOXWOOD	DR	G3	MOUNT PROSPECT	60056	RX	1976
03-27-403-051-0000	1125	BOXWOOD	DR	201	MOUNT PROSPECT	60056	RX	1976
03-27-403-051-0000	1125	BOXWOOD	DR	202	MOUNT PROSPECT	60056	RX	1976
03-27-403-056-0000	1115	BOXWOOD	DR	203	MOUNT PROSPECT	60056	RX	1976
03-27-403-056-0000	1115	BOXWOOD	DR	103	MOUNT PROSPECT	60056	RX	1976
03-27-403-056-0000	1115	BOXWOOD	DR	201	MOUNT PROSPECT	60056	RX	1976
03-27-403-056-0000	1115	BOXWOOD	DR	G2	MOUNT PROSPECT	60056	RX	1976
03-27-403-056-0000	1115	BOXWOOD	DR	G3	MOUNT PROSPECT	60056	RX	1976
03-27-403-056-0000	1115	BOXWOOD	DR	202	MOUNT PROSPECT	60056	RX	1976
03-27-403-056-0000	1115	BOXWOOD	DR	101	MOUNT PROSPECT	60056	RX	1976
03-27-403-056-0000	1115	BOXWOOD	DR	102	MOUNT PROSPECT	60056	RX	1976
03-27-403-056-0000	1115	BOXWOOD	DR	G1	MOUNT PROSPECT	60056	RX	1976
03-27-403-048-0000	501	DOGWOOD	LN	G1	MOUNT PROSPECT	60056	RX	1976
03-27-403-048-0000	501	DOGWOOD	LN	G2	MOUNT PROSPECT	60056	RX	1976
03-27-403-048-0000	501	DOGWOOD	LN	G3	MOUNT PROSPECT	60056	RX	1976

03-27-403-048-0000	501		DOGWOOD	LN	202	MOUNT PROSPECT	60056	RX	1976
03-27-403-048-0000	501		DOGWOOD	LN	102	MOUNT PROSPECT	60056	RX	1976
03-27-403-048-0000	501		DOGWOOD	LN	203	MOUNT PROSPECT	60056	RX	1976
03-27-403-048-0000	501		DOGWOOD	LN	101	MOUNT PROSPECT	60056	RX	1976
03-27-403-048-0000	501		DOGWOOD	LN	103	MOUNT PROSPECT	60056	RX	1976
03-27-403-048-0000	501		DOGWOOD	LN	201	MOUNT PROSPECT	60056	RX	1976
03-27-403-054-0000	1115		BOXWOOD	DR		MOUNT PROSPECT	60056	RX	1976
03-27-403-053-0000	1120		WHEELING	RD		MOUNT PROSPECT	60056	RX	1976
08-12-122-041-0000	207	S	MAPLE	ST		MOUNT PROSPECT	60056	B5C*	1917
08-12-122-041-0000	225	E	PROSPECT	AV		MOUNT PROSPECT	60056	B5C*	1917
08-12-122-040-0000	305	S	MAPLE	ST		MOUNT PROSPECT	60056	B5*	1917
08-12-122-055-0000	303	S	ELM	ST		MOUNT PROSPECT	60056	B5*	1917
08-12-122-054-0000	305	S	ELM	ST		MOUNT PROSPECT	60056	B5*	1917
08-12-122-053-0000	307	S	ELM	ST		MOUNT PROSPECT	60056	B5*	1917
08-12-122-052-0000	309	S	ELM	ST		MOUNT PROSPECT	60056	B5*	1917
08-12-122-051-0000	311	S	ELM	ST		MOUNT PROSPECT	60056	B5*	1917
08-12-122-068-0000	210	E	LINCOLN	ST		MOUNT PROSPECT	60056	B5*	1917
08-12-122-084-0000	200	E	LINCOLN	ST		MOUNT PROSPECT	60056	B5*	1917
08-12-122-083-0000	202	E	LINCOLN	ST		MOUNT PROSPECT	60056	B5*	1917
08-12-122-082-0000	204	E	LINCOLN	ST		MOUNT PROSPECT	60056	B5*	1917
08-12-122-081-0000	206	E	LINCOLN	ST		MOUNT PROSPECT	60056	B5*	1917
08-12-122-080-0000	208	E	LINCOLN	ST		MOUNT PROSPECT	60056	B5*	1917
08-12-122-067-0000	212	E	LINCOLN	ST		MOUNT PROSPECT	60056	B5*	1917
08-12-122-066-0000	214	E	LINCOLN	ST		MOUNT PROSPECT	60056	B5*	1917
08-12-122-065-0000	216	E	LINCOLN	ST		MOUNT PROSPECT	60056	B5*	1917
08-12-122-064-0000	218	E	LINCOLN	ST		MOUNT PROSPECT	60056	B5*	1917
08-12-122-063-0000	220	E	LINCOLN	ST		MOUNT PROSPECT	60056	B5*	1917
08-12-122-050-0000	313	S	ELM	ST		MOUNT PROSPECT	60056	B5*	1917
08-12-122-062-0000	315	S	ELM	ST		MOUNT PROSPECT	60056	B5*	1917
08-12-122-061-0000	317	S	ELM	ST		MOUNT PROSPECT	60056	B5*	1917
08-12-122-060-0000	319	S	ELM	ST		MOUNT PROSPECT	60056	B5*	1917
08-12-122-059-0000	321	S	ELM	ST		MOUNT PROSPECT	60056	B5*	1917
08-12-122-058-0000	323	S	ELM	ST		MOUNT PROSPECT	60056	B5*	1917
08-12-122-057-0000	325	S	ELM	ST		MOUNT PROSPECT	60056	B5*	1917
08-12-122-043-0000	310	S	ELM	ST		MOUNT PROSPECT	60056	B5*	1917
08-12-122-044-0000	312	S	ELM	ST		MOUNT PROSPECT	60056	B5*	1917
08-12-122-045-0000	314	S	ELM	ST		MOUNT PROSPECT	60056	B5*	1917
08-12-122-046-0000	316	S	ELM	ST		MOUNT PROSPECT	60056	B5*	1917
08-12-122-047-0000	318	S	ELM	ST		MOUNT PROSPECT	60056	B5*	1917
08-12-122-048-0000	320	S	ELM	ST		MOUNT PROSPECT	60056	B5*	1917
08-12-122-049-0000	322	S	ELM	ST		MOUNT PROSPECT	60056	B5*	1917
08-12-122-098-0000	311	S	MAPLE	ST		MOUNT PROSPECT	60056	B5*	1917
08-12-122-097-0000	313	S	MAPLE	ST		MOUNT PROSPECT	60056	B5*	1917
08-12-122-096-0000	315	S	MAPLE	ST		MOUNT PROSPECT	60056	B5*	1917
08-12-122-095-0000	317	S	MAPLE	ST		MOUNT PROSPECT	60056	B5*	1917
08-12-122-094-0000	319	S	MAPLE	ST		MOUNT PROSPECT	60056	B5*	1917
08-12-122-093-0000	321	S	MAPLE	ST		MOUNT PROSPECT	60056	B5*	1917
08-12-122-092-0000	323	S	MAPLE	ST		MOUNT PROSPECT	60056	B5*	1917
08-12-122-075-0000	201		DAWSON	DR		MOUNT PROSPECT	60056	B5*	1917
08-12-122-076-0000	203		DAWSON	DR		MOUNT PROSPECT	60056	B5*	1917
08-12-122-077-0000	205		DAWSON	DR		MOUNT PROSPECT	60056	B5*	1917
08-12-122-078-0000	207		DAWSON	DR		MOUNT PROSPECT	60056	B5*	1917
08-12-122-079-0000	209		DAWSON	DR		MOUNT PROSPECT	60056	B5*	1917
08-12-122-070-0000	213		DAWSON	DR		MOUNT PROSPECT	60056	B5*	1917
08-12-122-071-0000	215		DAWSON	DR		MOUNT PROSPECT	60056	B5*	1917
08-12-122-069-0000	211		DAWSON	DR		MOUNT PROSPECT	60056	B5*	1917
08-12-122-072-0000	217		DAWSON	DR		MOUNT PROSPECT	60056	B5*	1917
08-12-122-073-0000	219		DAWSON	DR		MOUNT PROSPECT	60056	B5*	1917
08-12-122-091-0000	311		ELM	CT		MOUNT PROSPECT	60056	B5*	1917
08-12-122-090-0000	313		ELM	CT		MOUNT PROSPECT	60056	B5*	1917
08-12-122-089-0000	315		ELM	CT		MOUNT PROSPECT	60056	B5*	1917
08-12-122-088-0000	317		ELM	CT		MOUNT PROSPECT	60056	B5*	1917

08-12-122-087-0000	319		ELM	CT			MOUNT PROSPECT	60056	B5*	1917
08-12-122-086-0000	321		ELM	CT			MOUNT PROSPECT	60056	B5*	1917
08-12-122-085-0000	323		ELM	CT			MOUNT PROSPECT	60056	B5*	1917
08-12-122-074-0000	221		DAWSON	DR			MOUNT PROSPECT	60056	B5*	1917
08-12-309-024-0000	512	S	EMERSON	ST			MOUNT PROSPECT	60056	RA	1917
03-27-307-027-0000	106	W	RAND	RD			MOUNT PROSPECT	60056	B4	1966
03-27-307-027-0000	108	W	RAND	RD			MOUNT PROSPECT	60056	B4	1966
03-35-401-115-0000	215		WESTGATE	RD			MOUNT PROSPECT	60056	R1	1968
03-25-400-020-1081	814		RIVER	RD		3A	MOUNT PROSPECT	60056	R4*	1971
03-25-400-020-1003	802		RIVER	RD		1C	MOUNT PROSPECT	60056	R4*	1971
03-25-400-020-1070	812		RIVER	RD		3B	MOUNT PROSPECT	60056	R4*	1971
03-25-400-020-1060	810		RIVER	RD		3D	MOUNT PROSPECT	60056	R4*	1971
03-25-400-020-1066	812		RIVER	RD		2B	MOUNT PROSPECT	60056	R4*	1971
03-25-400-020-1067	812		RIVER	RD		2C	MOUNT PROSPECT	60056	R4*	1971
03-25-400-020-1068	812		RIVER	RD		2D	MOUNT PROSPECT	60056	R4*	1971
03-25-400-020-1009	802		RIVER	RD		3A	MOUNT PROSPECT	60056	R4*	1971
03-25-400-020-1071	812		RIVER	RD		3C	MOUNT PROSPECT	60056	R4*	1971
03-25-400-020-1072	812		RIVER	RD		3D	MOUNT PROSPECT	60056	R4*	1971
03-25-400-020-1053	810		RIVER	RD		2A	MOUNT PROSPECT	60056	R4*	1971
03-25-400-020-1054	810		RIVER	RD		2B	MOUNT PROSPECT	60056	R4*	1971
03-25-400-020-1032	806		RIVER	RD		2D	MOUNT PROSPECT	60056	R4*	1971
03-25-400-020-1012	802		RIVER	RD		3D	MOUNT PROSPECT	60056	R4*	1971
03-25-400-020-1013	804		RIVER	RD		1A	MOUNT PROSPECT	60056	R4*	1971
03-25-400-020-1014	804		RIVER	RD		1B	MOUNT PROSPECT	60056	R4*	1971
03-25-400-020-1029	806		RIVER	RD		2A	MOUNT PROSPECT	60056	R4*	1971
03-25-400-020-1030	806		RIVER	RD		2B	MOUNT PROSPECT	60056	R4*	1971
03-25-400-020-1031	806		RIVER	RD		2C	MOUNT PROSPECT	60056	R4*	1971
03-25-400-020-1057	810		RIVER	RD		3A	MOUNT PROSPECT	60056	R4*	1971
03-25-400-020-1063	812		RIVER	RD		1C	MOUNT PROSPECT	60056	R4*	1971
03-25-400-020-1082	814		RIVER	RD		3B	MOUNT PROSPECT	60056	R4*	1971
03-25-400-020-1043	808		RIVER	RD		2C	MOUNT PROSPECT	60056	R4*	1971
03-25-400-020-1027	806		RIVER	RD		1C	MOUNT PROSPECT	60056	R4*	1971
03-25-400-020-1034	806		RIVER	RD		3B	MOUNT PROSPECT	60056	R4*	1971
03-25-400-020-1042	808		RIVER	RD		2B	MOUNT PROSPECT	60056	R4*	1971
03-25-400-020-1039	808		RIVER	RD		1C	MOUNT PROSPECT	60056	R4*	1971
03-25-400-020-1046	808		RIVER	RD		3B	MOUNT PROSPECT	60056	R4*	1971
03-25-400-020-1047	808		RIVER	RD		3C	MOUNT PROSPECT	60056	R4*	1971
03-25-400-020-1048	808		RIVER	RD		3D	MOUNT PROSPECT	60056	R4*	1971
03-25-400-020-1044	808		RIVER	RD		2D	MOUNT PROSPECT	60056	R4*	1971
03-25-400-020-1045	808		RIVER	RD		3A	MOUNT PROSPECT	60056	R4*	1971
03-25-400-020-1040	808		RIVER	RD		1D	MOUNT PROSPECT	60056	R4*	1971
03-25-400-020-1041	808		RIVER	RD		2A	MOUNT PROSPECT	60056	R4*	1971
03-25-400-020-1011	802		RIVER	RD		3C	MOUNT PROSPECT	60056	R4*	1971
03-25-400-020-1016	804		RIVER	RD		1D	MOUNT PROSPECT	60056	R4*	1971
03-25-400-020-1010	802		RIVER	RD		3B	MOUNT PROSPECT	60056	R4*	1971
03-25-400-020-0000	806		RIVER	RD			MOUNT PROSPECT	60056	R4*	1971
03-25-400-020-0000	808		RIVER	RD			MOUNT PROSPECT	60056	R4*	1971
03-25-400-020-0000	812		RIVER	RD			MOUNT PROSPECT	60056	R4*	1971
03-25-400-020-0000	802		RIVER	RD			MOUNT PROSPECT	60056	R4*	1971
03-25-400-020-0000	804		RIVER	RD			MOUNT PROSPECT	60056	R4*	1971
03-25-400-020-0000	810		RIVER	RD			MOUNT PROSPECT	60056	R4*	1971
03-25-400-020-0000	814		RIVER	RD			MOUNT PROSPECT	60056	R4*	1971
03-25-400-020-1073	814		RIVER	RD		1A	MOUNT PROSPECT	60056	R4*	1971
03-25-400-020-1074	814		RIVER	RD		1B	MOUNT PROSPECT	60056	R4*	1971
03-25-400-020-1065	812		RIVER	RD		2A	MOUNT PROSPECT	60056	R4*	1971
03-25-400-020-1056	810		RIVER	RD		2D	MOUNT PROSPECT	60056	R4*	1971
03-25-400-020-1005	802		RIVER	RD		2A	MOUNT PROSPECT	60056	R4*	1971
03-25-400-020-1024	804		RIVER	RD		3D	MOUNT PROSPECT	60056	R4*	1971
03-25-400-020-1025	806		RIVER	RD		1A	MOUNT PROSPECT	60056	R4*	1971
03-25-400-020-1077	814		RIVER	RD		2A	MOUNT PROSPECT	60056	R4*	1971
03-25-400-020-1078	814		RIVER	RD		2B	MOUNT PROSPECT	60056	R4*	1971
03-25-400-020-1079	814		RIVER	RD		2C	MOUNT PROSPECT	60056	R4*	1971

03-25-400-020-1080	814		RIVER	RD	2D	MOUNT PROSPECT	60056	R4*	1971
03-25-400-020-1075	814		RIVER	RD	1C	MOUNT PROSPECT	60056	R4*	1971
03-25-400-020-1076	814		RIVER	RD	1D	MOUNT PROSPECT	60056	R4*	1971
03-25-400-020-1018	804		RIVER	RD	2B	MOUNT PROSPECT	60056	R4*	1971
03-25-400-020-1019	804		RIVER	RD	2C	MOUNT PROSPECT	60056	R4*	1971
03-25-400-020-1083	814		RIVER	RD	3C	MOUNT PROSPECT	60056	R4*	1971
03-25-400-020-1058	810		RIVER	RD	3B	MOUNT PROSPECT	60056	R4*	1971
03-25-400-020-1059	810		RIVER	RD	3C	MOUNT PROSPECT	60056	R4*	1971
03-25-400-020-1015	804		RIVER	RD	1C	MOUNT PROSPECT	60056	R4*	1971
03-25-400-020-1017	804		RIVER	RD	2A	MOUNT PROSPECT	60056	R4*	1971
03-25-400-020-1006	802		RIVER	RD	2B	MOUNT PROSPECT	60056	R4*	1971
03-25-400-020-1007	802		RIVER	RD	2C	MOUNT PROSPECT	60056	R4*	1971
03-25-400-020-1023	804		RIVER	RD	3C	MOUNT PROSPECT	60056	R4*	1971
03-25-400-020-1052	810		RIVER	RD	1D	MOUNT PROSPECT	60056	R4*	1971
03-25-400-020-1004	802		RIVER	RD	1D	MOUNT PROSPECT	60056	R4*	1971
03-25-400-020-1061	812		RIVER	RD	1A	MOUNT PROSPECT	60056	R4*	1971
03-25-400-020-1062	812		RIVER	RD	1B	MOUNT PROSPECT	60056	R4*	1971
03-25-400-020-1064	812		RIVER	RD	1D	MOUNT PROSPECT	60056	R4*	1971
03-25-400-020-1026	806		RIVER	RD	1B	MOUNT PROSPECT	60056	R4*	1971
03-25-400-020-1028	806		RIVER	RD	1D	MOUNT PROSPECT	60056	R4*	1971
03-25-400-020-1020	804		RIVER	RD	2D	MOUNT PROSPECT	60056	R4*	1971
03-25-400-020-1084	814		RIVER	RD	3D	MOUNT PROSPECT	60056	R4*	1971
03-25-400-020-1021	804		RIVER	RD	3A	MOUNT PROSPECT	60056	R4*	1971
03-25-400-020-1022	804		RIVER	RD	3B	MOUNT PROSPECT	60056	R4*	1971
03-25-400-020-1055	810		RIVER	RD	2C	MOUNT PROSPECT	60056	R4*	1971
03-25-400-020-1069	812		RIVER	RD	3A	MOUNT PROSPECT	60056	R4*	1971
03-25-400-020-1008	802		RIVER	RD	2D	MOUNT PROSPECT	60056	R4*	1971
03-25-400-020-1001	802		RIVER	RD	1A	MOUNT PROSPECT	60056	R4*	1971
03-25-400-020-1002	802		RIVER	RD	1B	MOUNT PROSPECT	60056	R4*	1971
03-25-400-020-1038	808		RIVER	RD	1B	MOUNT PROSPECT	60056	R4*	1971
03-25-400-020-1049	810		RIVER	RD	1A	MOUNT PROSPECT	60056	R4*	1971
03-25-400-020-1033	806		RIVER	RD	3A	MOUNT PROSPECT	60056	R4*	1971
03-25-400-020-1035	806		RIVER	RD	3C	MOUNT PROSPECT	60056	R4*	1971
03-25-400-020-1036	806		RIVER	RD	3D	MOUNT PROSPECT	60056	R4*	1971
03-25-400-020-1037	808		RIVER	RD	1A	MOUNT PROSPECT	60056	R4*	1971
03-25-400-020-1050	810		RIVER	RD	1B	MOUNT PROSPECT	60056	R4*	1971
08-14-403-030-1005	1480	S	ELMHURST	RD	UNIT 5	MOUNT PROSPECT	60056	B4*	1970
08-14-403-030-1004	1480	S	ELMHURST	RD	UNIT 4	MOUNT PROSPECT	60056	B4*	1970
03-27-100-022-1002	1400		YARMOUTH	PL	102	MOUNT PROSPECT	60056	R1*	1964
03-27-100-022-1036	1400		YARMOUTH	PL	217	MOUNT PROSPECT	60056	R1*	1964
03-27-100-022-1011	1400		YARMOUTH	PL	111	MOUNT PROSPECT	60056	R1*	1964
03-27-100-022-1013	1400		YARMOUTH	PL	113	MOUNT PROSPECT	60056	R1*	1964
								XX	
								XX	
								XX	
								XX	
								XX	
								XX	
								XX	
								XX	
								XX	
								XX	
03-34-200-030-0000	303	E	RAND	RD		MOUNT PROSPECT	60056	B3	1958
03-27-409-007-0000	940	E	Kensington Rd			MOUNT PROSPECT	60056	B3*	1958
03-27-409-006-0000	920		PERIMETER	DR		MOUNT PROSPECT	60056	B3*	1958
03-27-401-296-0000	151	E	EUCLID	AV		MOUNT PROSPECT	60056	B3*	1958
03-27-401-294-0000						MOUNT PROSPECT	60056	B3*	1958
03-27-401-305-0000	1		RANDHURST VILLAGE	DR		MOUNT PROSPECT	60056	B3*	1958
03-27-401-299-0000						MOUNT PROSPECT	60056	B3*	1958
03-27-409-013-0000	1065	N	ELMHURST	RD		MOUNT PROSPECT	60056	B3*	1958
03-27-409-012-0000	1021	N	ELMHURST	RD		MOUNT PROSPECT	60056	B3*	1958
03-27-409-012-0000	1025	N	ELMHURST	RD		MOUNT PROSPECT	60056	B3*	1958

03-27-409-012-0000	1027	N	ELMHURST	RD		MOUNT PROSPECT	60056	B3*	1958
03-27-409-013-0000	1069	N	ELMHURST	RD		MOUNT PROSPECT	60056	B3*	1958
03-27-409-013-0000	1071	N	ELMHURST	RD		MOUNT PROSPECT	60056	B3*	1958
08-12-115-019-1017	223		UNIVERSITY	DR		MOUNT PROSPECT	60056	R3*	1917
03-27-401-074-1001	400	E	KENSINGTON	RD	A	MOUNT PROSPECT	60056	R3	1976
03-27-401-074-1025	408	E	KENSINGTON	RD	A	MOUNT PROSPECT	60056	R3	1976
03-27-401-074-1023	406	E	KENSINGTON	RD	E	MOUNT PROSPECT	60056	R3	1976
03-27-401-074-1030	408	E	KENSINGTON	RD	F	MOUNT PROSPECT	60056	R3	1976
03-27-401-074-1047	502	E	KENSINGTON	RD	E	MOUNT PROSPECT	60056	R3	1976
03-27-401-074-1013	404	E	KENSINGTON	RD	A	MOUNT PROSPECT	60056	R3	1976
03-27-401-074-1053	504	E	KENSINGTON	RD	E	MOUNT PROSPECT	60056	R3	1976
03-27-401-074-1014	404	E	KENSINGTON	RD	B	MOUNT PROSPECT	60056	R3	1976
03-27-401-074-1038	500	E	KENSINGTON	RD	B	MOUNT PROSPECT	60056	R3	1976
03-27-401-074-1033	410	E	KENSINGTON	RD	C	MOUNT PROSPECT	60056	R3	1976
03-27-401-074-1034	410	E	KENSINGTON	RD	D	MOUNT PROSPECT	60056	R3	1976
03-27-401-074-1044	502	E	KENSINGTON	RD	B	MOUNT PROSPECT	60056	R3	1976
03-27-401-074-1020	406	E	KENSINGTON	RD	B	MOUNT PROSPECT	60056	R3	1976
03-27-401-074-1042	500	E	KENSINGTON	RD	F	MOUNT PROSPECT	60056	R3	1976
03-27-401-074-1027	408	E	KENSINGTON	RD	C	MOUNT PROSPECT	60056	R3	1976
03-27-401-074-1021	406	E	KENSINGTON	RD	C	MOUNT PROSPECT	60056	R3	1976
03-27-401-074-1008	402	E	KENSINGTON	RD	B	MOUNT PROSPECT	60056	R3	1976
03-27-401-074-1048	502	E	KENSINGTON	RD	F	MOUNT PROSPECT	60056	R3	1976
03-27-401-074-1009	402	E	KENSINGTON	RD	C	MOUNT PROSPECT	60056	R3	1976
03-27-401-074-1052	504	E	KENSINGTON	RD	D	MOUNT PROSPECT	60056	R3	1976
03-27-401-074-1028	408	E	KENSINGTON	RD	D	MOUNT PROSPECT	60056	R3	1976
03-27-401-074-1015	404	E	KENSINGTON	RD	C	MOUNT PROSPECT	60056	R3	1976
03-27-401-074-1054	504	E	KENSINGTON	RD	F	MOUNT PROSPECT	60056	R3	1976
03-27-401-074-1036	410	E	KENSINGTON	RD	F	MOUNT PROSPECT	60056	R3	1976
03-27-401-074-1017	404	E	KENSINGTON	RD	E	MOUNT PROSPECT	60056	R3	1976
03-27-401-074-1002	400	E	KENSINGTON	RD	B	MOUNT PROSPECT	60056	R3	1976
03-27-401-074-1031	410	E	KENSINGTON	RD	A	MOUNT PROSPECT	60056	R3	1976
03-27-401-074-1005	400	E	KENSINGTON	RD	E	MOUNT PROSPECT	60056	R3	1976
03-27-401-074-1026	408	E	KENSINGTON	RD	B	MOUNT PROSPECT	60056	R3	1976
03-27-401-074-1045	502	E	KENSINGTON	RD	C	MOUNT PROSPECT	60056	R3	1976
03-27-401-074-1016	404	E	KENSINGTON	RD	D	MOUNT PROSPECT	60056	R3	1976
03-27-401-074-1049	504	E	KENSINGTON	RD	A	MOUNT PROSPECT	60056	R3	1976
03-27-401-074-1040	500	E	KENSINGTON	RD	D	MOUNT PROSPECT	60056	R3	1976
03-27-401-074-1037	500	E	KENSINGTON	RD	A	MOUNT PROSPECT	60056	R3	1976
03-27-401-074-1004	400	E	KENSINGTON	RD	D	MOUNT PROSPECT	60056	R3	1976
03-27-401-074-1041	500	E	KENSINGTON	RD	E	MOUNT PROSPECT	60056	R3	1976
03-27-401-074-1032	410	E	KENSINGTON	RD	B	MOUNT PROSPECT	60056	R3	1976
03-27-401-074-1010	402	E	KENSINGTON	RD	D	MOUNT PROSPECT	60056	R3	1976
03-27-401-074-1043	502	E	KENSINGTON	RD	A	MOUNT PROSPECT	60056	R3	1976
03-27-401-074-1018	404	E	KENSINGTON	RD	F	MOUNT PROSPECT	60056	R3	1976
03-27-401-074-1024	406	E	KENSINGTON	RD	F	MOUNT PROSPECT	60056	R3	1976
03-27-401-074-1006	400	E	KENSINGTON	RD	F	MOUNT PROSPECT	60056	R3	1976
03-27-401-074-1019	406	E	KENSINGTON	RD	A	MOUNT PROSPECT	60056	R3	1976
03-27-401-074-1035	410	E	KENSINGTON	RD	E	MOUNT PROSPECT	60056	R3	1976
03-27-401-074-1029	408	E	KENSINGTON	RD	E	MOUNT PROSPECT	60056	R3	1976
03-27-401-074-1022	406	E	KENSINGTON	RD	D	MOUNT PROSPECT	60056	R3	1976
03-27-401-074-1039	500	E	KENSINGTON	RD	C	MOUNT PROSPECT	60056	R3	1976
03-27-401-074-1046	502	E	KENSINGTON	RD	D	MOUNT PROSPECT	60056	R3	1976
03-27-401-074-1012	402	E	KENSINGTON	RD	F	MOUNT PROSPECT	60056	R3	1976
03-27-401-074-1050	504	E	KENSINGTON	RD	B	MOUNT PROSPECT	60056	R3	1976
03-27-401-074-1003	400	E	KENSINGTON	RD	C	MOUNT PROSPECT	60056	R3	1976
03-35-200-031-0000	1661	2	FEEHANVILLE	DR	100	MOUNT PROSPECT	60056	I1	1984
03-35-200-031-0000	1661	3	FEEHANVILLE	DR	200	MOUNT PROSPECT	60056	I1	1984
03-35-200-031-0000	1661	4	FEEHANVILLE	DR	300	MOUNT PROSPECT	60056	I1	1984
03-35-200-031-0000	1661	5	FEEHANVILLE	DR		MOUNT PROSPECT	60056	I1	1984
03-35-104-057-0000	1000		BUSINESS CENTER	DR		MOUNT PROSPECT	60056	I1	1982
03-33-405-017-1092	1200	W	NORTHWEST	HW	G-38	MOUNT PROSPECT	60056	R4*	1925
03-33-405-017-1040	1200	W	NORTHWEST	HW	304	MOUNT PROSPECT	60056	R4*	1925

03-33-405-017-1010	1200	W	NORTHWEST	HW	110	MOUNT PROSPECT	60056	R4*	1925
03-33-405-017-1098	1200	W	NORTHWEST	HW	G-44	MOUNT PROSPECT	60056	R4*	1925
03-33-405-017-1060	1200	W	NORTHWEST	HW	G-6	MOUNT PROSPECT	60056	R4*	1925
03-33-405-017-1099	1200	W	NORTHWEST	HW	G-45	MOUNT PROSPECT	60056	R4*	1925
03-33-405-017-1018	1200	W	NORTHWEST	HW	118	MOUNT PROSPECT	60056	R4*	1925
03-33-405-017-1088	1200	W	NORTHWEST	HW	G-34	MOUNT PROSPECT	60056	R4*	1925
03-33-405-017-1074	1200	W	NORTHWEST	HW	G-20	MOUNT PROSPECT	60056	R4*	1925
03-33-405-017-1107	1200	W	NORTHWEST	HW	G-53	MOUNT PROSPECT	60056	R4*	1925
03-33-405-017-1001	1200	W	NORTHWEST	HW	101	MOUNT PROSPECT	60056	R4*	1925
03-33-405-017-1012	1200	W	NORTHWEST	HW	112	MOUNT PROSPECT	60056	R4*	1925
03-33-405-017-1072	1200	W	NORTHWEST	HW	G-18	MOUNT PROSPECT	60056	R4*	1925
03-33-405-017-1103	1200	W	NORTHWEST	HW	G-49	MOUNT PROSPECT	60056	R4*	1925
03-33-405-017-1083	1200	W	NORTHWEST	HW	G-29	MOUNT PROSPECT	60056	R4*	1925
03-33-405-017-1029	1200	W	NORTHWEST	HW	211	MOUNT PROSPECT	60056	R4*	1925
03-33-405-017-1067	1200	W	NORTHWEST	HW	G-13	MOUNT PROSPECT	60056	R4*	1925
03-33-405-017-1108	1200	W	NORTHWEST	HW	G-54	MOUNT PROSPECT	60056	R4*	1925
03-33-405-017-1035	1200	W	NORTHWEST	HW	217	MOUNT PROSPECT	60056	R4*	1925
03-33-405-017-1078	1200	W	NORTHWEST	HW	G-24	MOUNT PROSPECT	60056	R4*	1925
03-33-405-017-1052	1200	W	NORTHWEST	HW	316	MOUNT PROSPECT	60056	R4*	1925
03-33-405-017-1046	1200	W	NORTHWEST	HW	310	MOUNT PROSPECT	60056	R4*	1925
03-33-405-017-1057	1200	W	NORTHWEST	HW	G-3	MOUNT PROSPECT	60056	R4*	1925
03-33-405-017-1055	1200	W	NORTHWEST	HW	G-10	MOUNT PROSPECT	60056	R4*	1925
03-33-405-017-1068	1200	W	NORTHWEST	HW	G-14	MOUNT PROSPECT	60056	R4*	1925
03-33-405-017-1102	1200	W	NORTHWEST	HW	G-48	MOUNT PROSPECT	60056	R4*	1925
03-33-405-017-1034	1200	W	NORTHWEST	HW	216	MOUNT PROSPECT	60056	R4*	1925
03-33-405-017-1016	1200	W	NORTHWEST	HW	116	MOUNT PROSPECT	60056	R4*	1925
03-33-405-017-1059	1200	W	NORTHWEST	HW	G-5	MOUNT PROSPECT	60056	R4*	1925
03-33-405-017-1109	1200	W	NORTHWEST	HW	G-55	MOUNT PROSPECT	60056	R4*	1925
03-33-405-017-1036	1200	W	NORTHWEST	HW	218	MOUNT PROSPECT	60056	R4*	1925
03-33-405-017-1043	1200	W	NORTHWEST	HW	307	MOUNT PROSPECT	60056	R4*	1925
03-33-405-017-1096	1200	W	NORTHWEST	HW	G-42	MOUNT PROSPECT	60056	R4*	1925
03-33-405-017-1082	1200	W	NORTHWEST	HW	G-28	MOUNT PROSPECT	60056	R4*	1925
03-33-405-017-1020	1200	W	NORTHWEST	HW	202	MOUNT PROSPECT	60056	R4*	1925
03-33-405-017-1097	1200	W	NORTHWEST	HW	G-43	MOUNT PROSPECT	60056	R4*	1925
03-33-405-017-1058	1200	W	NORTHWEST	HW	G-4	MOUNT PROSPECT	60056	R4*	1925
03-33-405-017-1090	1200	W	NORTHWEST	HW	G-36	MOUNT PROSPECT	60056	R4*	1925
03-33-405-017-1056	1200	W	NORTHWEST	HW	109	MOUNT PROSPECT	60056	R4*	1925
03-33-405-017-1095	1200	W	NORTHWEST	HW	G-41	MOUNT PROSPECT	60056	R4*	1925
03-33-405-017-1026	1200	W	NORTHWEST	HW	208	MOUNT PROSPECT	60056	R4*	1925
03-33-405-017-1070	1200	W	NORTHWEST	HW	G-16	MOUNT PROSPECT	60056	R4*	1925
03-33-405-017-1047	1200	W	NORTHWEST	HW	311	MOUNT PROSPECT	60056	R4*	1925
03-33-405-017-1011	1200	W	NORTHWEST	HW	111	MOUNT PROSPECT	60056	R4*	1925
03-33-405-017-1105	1200	W	NORTHWEST	HW	G-51	MOUNT PROSPECT	60056	R4*	1925
03-33-405-017-1093	1200	W	NORTHWEST	HW	G-39	MOUNT PROSPECT	60056	R4*	1925
03-33-405-017-1031	1200	W	NORTHWEST	HW	213	MOUNT PROSPECT	60056	R4*	1925
03-33-405-017-1086	1200	W	NORTHWEST	HW	G-32	MOUNT PROSPECT	60056	R4*	1925
03-33-405-017-1075	1200	W	NORTHWEST	HW	G-21	MOUNT PROSPECT	60056	R4*	1925
03-33-405-017-1019	1200	W	NORTHWEST	HW	201	MOUNT PROSPECT	60056	R4*	1925
03-33-405-017-1062	1200	W	NORTHWEST	HW	G-8	MOUNT PROSPECT	60056	R4*	1925
03-33-405-017-1023	1200	W	NORTHWEST	HW	205	MOUNT PROSPECT	60056	R4*	1925
03-33-405-017-1025	1200	W	NORTHWEST	HW	207	MOUNT PROSPECT	60056	R4*	1925
03-33-405-017-1104	1200	W	NORTHWEST	HW	G-50	MOUNT PROSPECT	60056	R4*	1925
03-33-405-017-1003	1200	W	NORTHWEST	HW	103	MOUNT PROSPECT	60056	R4*	1925
03-33-405-017-1027	1200	W	NORTHWEST	HW	209	MOUNT PROSPECT	60056	R4*	1925
03-33-405-017-1053	1200	W	NORTHWEST	HW	317	MOUNT PROSPECT	60056	R4*	1925
03-33-405-017-1050	1200	W	NORTHWEST	HW	314	MOUNT PROSPECT	60056	R4*	1925
03-33-405-017-1087	1200	W	NORTHWEST	HW	G-33	MOUNT PROSPECT	60056	R4*	1925
03-33-405-017-1007	1200	W	NORTHWEST	HW	107	MOUNT PROSPECT	60056	R4*	1925
03-33-405-017-1030	1200	W	NORTHWEST	HW	212	MOUNT PROSPECT	60056	R4*	1925
03-33-405-017-0000	1200	W	NORTHWEST	HW		MOUNT PROSPECT	60056	R4*	1925
03-33-405-017-1079	1200	W	NORTHWEST	HW	G-25	MOUNT PROSPECT	60056	R4*	1925
03-33-405-017-1008	1200	W	NORTHWEST	HW	108	MOUNT PROSPECT	60056	R4*	1925

03-33-405-017-1076	1200	W	NORTHWEST	HW	G-22	MOUNT PROSPECT	60056	R4*	1925
03-33-405-017-1084	1200	W	NORTHWEST	HW	G-30	MOUNT PROSPECT	60056	R4*	1925
03-33-405-017-1048	1200	W	NORTHWEST	HW	312	MOUNT PROSPECT	60056	R4*	1925
03-33-405-017-1061	1200	W	NORTHWEST	HW	G-7	MOUNT PROSPECT	60056	R4*	1925
03-33-405-017-1063	1200	W	NORTHWEST	HW	G-9	MOUNT PROSPECT	60056	R4*	1925
03-33-405-017-1069	1200	W	NORTHWEST	HW	G-15	MOUNT PROSPECT	60056	R4*	1925
03-33-405-017-1004	1200	W	NORTHWEST	HW	104	MOUNT PROSPECT	60056	R4*	1925
03-33-405-017-1039	1200	W	NORTHWEST	HW	303	MOUNT PROSPECT	60056	R4*	1925
03-33-405-017-1045	1200	W	NORTHWEST	HW	309	MOUNT PROSPECT	60056	R4*	1925
03-33-405-017-1110	1200	W	NORTHWEST	HW	G-56	MOUNT PROSPECT	60056	R4*	1925
03-33-405-017-1041	1200	W	NORTHWEST	HW	305	MOUNT PROSPECT	60056	R4*	1925
03-33-405-017-1111	1200	W	NORTHWEST	HW	G-57	MOUNT PROSPECT	60056	R4*	1925
03-33-405-017-1094	1200	W	NORTHWEST	HW	G-40	MOUNT PROSPECT	60056	R4*	1925
03-33-405-017-1114	1200	W	NORTHWEST	HW	G-60	MOUNT PROSPECT	60056	R4*	1925
03-33-405-017-1014	1200	W	NORTHWEST	HW	114	MOUNT PROSPECT	60056	R4*	1925
03-33-405-017-1017	1200	W	NORTHWEST	HW	117	MOUNT PROSPECT	60056	R4*	1925
03-33-405-017-1002	1200	W	NORTHWEST	HW	102	MOUNT PROSPECT	60056	R4*	1925
03-33-405-017-1064	1200	W	NORTHWEST	HW	G-10	MOUNT PROSPECT	60056	R4*	1925
03-33-405-017-1033	1200	W	NORTHWEST	HW	215	MOUNT PROSPECT	60056	R4*	1925
03-33-405-017-1113	1200	W	NORTHWEST	HW	G-59	MOUNT PROSPECT	60056	R4*	1925
03-33-405-017-1071	1200	W	NORTHWEST	HW	G-17	MOUNT PROSPECT	60056	R4*	1925
03-33-405-017-1049	1200	W	NORTHWEST	HW	313	MOUNT PROSPECT	60056	R4*	1925
03-33-405-017-1066	1200	W	NORTHWEST	HW	G-12	MOUNT PROSPECT	60056	R4*	1925
03-33-405-017-1028	1200	W	NORTHWEST	HW	210	MOUNT PROSPECT	60056	R4*	1925
03-33-405-017-1106	1200	W	NORTHWEST	HW	G-52	MOUNT PROSPECT	60056	R4*	1925
03-33-405-017-1013	1200	W	NORTHWEST	HW	113	MOUNT PROSPECT	60056	R4*	1925
03-33-405-017-1077	1200	W	NORTHWEST	HW	G-23	MOUNT PROSPECT	60056	R4*	1925
03-33-405-017-1051	1200	W	NORTHWEST	HW	315	MOUNT PROSPECT	60056	R4*	1925
03-33-405-017-1073	1200	W	NORTHWEST	HW	G-19	MOUNT PROSPECT	60056	R4*	1925
03-33-405-017-1115	1200	W	NORTHWEST	HW	G-61	MOUNT PROSPECT	60056	R4*	1925
03-33-405-017-1022	1200	W	NORTHWEST	HW	204	MOUNT PROSPECT	60056	R4*	1925
03-33-405-017-1101	1200	W	NORTHWEST	HW	G-47	MOUNT PROSPECT	60056	R4*	1925
03-33-405-017-1100	1200	W	NORTHWEST	HW	G-46	MOUNT PROSPECT	60056	R4*	1925
03-33-405-017-1065	1200	W	NORTHWEST	HW	G-11	MOUNT PROSPECT	60056	R4*	1925
03-33-405-017-1037	1200	W	NORTHWEST	HW	301	MOUNT PROSPECT	60056	R4*	1925
03-33-405-017-1091	1200	W	NORTHWEST	HW	G-37	MOUNT PROSPECT	60056	R4*	1925
03-33-405-017-1038	1200	W	NORTHWEST	HW	302	MOUNT PROSPECT	60056	R4*	1925
03-33-405-017-1024	1200	W	NORTHWEST	HW	206	MOUNT PROSPECT	60056	R4*	1925
03-33-405-017-1042	1200	W	NORTHWEST	HW	306	MOUNT PROSPECT	60056	R4*	1925
03-33-405-017-1080	1200	W	NORTHWEST	HW	G-26	MOUNT PROSPECT	60056	R4*	1925
03-33-405-017-1044	1200	W	NORTHWEST	HW	308	MOUNT PROSPECT	60056	R4*	1925
03-33-405-017-1021	1200	W	NORTHWEST	HW	203	MOUNT PROSPECT	60056	R4*	1925
03-33-405-017-1015	1200	W	NORTHWEST	HW	115	MOUNT PROSPECT	60056	R4*	1925
03-33-405-017-1032	1200	W	NORTHWEST	HW	214	MOUNT PROSPECT	60056	R4*	1925
03-33-405-017-1085	1200	W	NORTHWEST	HW	G-31	MOUNT PROSPECT	60056	R4*	1925
03-33-405-017-1006	1200	W	NORTHWEST	HW	106	MOUNT PROSPECT	60056	R4*	1925
03-33-405-017-1005	1200	W	NORTHWEST	HW	105	MOUNT PROSPECT	60056	R4*	1925
03-33-405-017-1089	1200	W	NORTHWEST	HW	G-35	MOUNT PROSPECT	60056	R4*	1925
03-33-405-017-1081	1200	W	NORTHWEST	HW	G-27	MOUNT PROSPECT	60056	R4*	1925
03-33-405-017-1009	1200	W	NORTHWEST	HW	109	MOUNT PROSPECT	60056	R4*	1925
03-33-405-017-1112	1200	W	NORTHWEST	HW	G-58	MOUNT PROSPECT	60056	R4*	1925
03-33-406-017-0000	1100	W	NORTHWEST	HW	211	MOUNT PROSPECT	60056	B1	1925
03-33-406-017-0000	1100	W	NORTHWEST	HW	213	MOUNT PROSPECT	60056	B1	1925
03-33-406-017-0000	1100	W	NORTHWEST	HW	216	MOUNT PROSPECT	60056	B1	1925
03-33-406-017-0000	1100	W	NORTHWEST	HW	217	MOUNT PROSPECT	60056	B1	1925
03-33-406-017-0000	1100	W	NORTHWEST	HW	109	MOUNT PROSPECT	60056	B1	1925
03-33-406-017-0000	1100	W	NORTHWEST	HW	111	MOUNT PROSPECT	60056	B1	1925
03-33-406-017-0000	1100	W	NORTHWEST	HW		MOUNT PROSPECT	60056	B1	1925
03-33-406-017-0000	1100	W	NORTHWEST	HW	105	MOUNT PROSPECT	60056	B1	1925
03-33-406-017-0000	1100	W	NORTHWEST	HW	219	MOUNT PROSPECT	60056	B1	1925
03-33-406-017-0000	1100	W	NORTHWEST	HW	106	MOUNT PROSPECT	60056	B1	1925
03-33-406-017-0000	1100	W	NORTHWEST	HW	101	MOUNT PROSPECT	60056	B1	1925

03-33-406-017-0000	1100	W	NORTHWEST	HW	104	MOUNT PROSPECT	60056	B1	1925
03-33-406-017-0000	1100	W	NORTHWEST	HW	103	MOUNT PROSPECT	60056	B1	1925
03-33-406-017-0000	1100	W	NORTHWEST	HW	114	MOUNT PROSPECT	60056	B1	1925
03-33-406-017-0000	1100	W	NORTHWEST	HW	208	MOUNT PROSPECT	60056	B1	1925
03-33-406-017-0000	1100	W	NORTHWEST	HW	218	MOUNT PROSPECT	60056	B1	1925
03-33-406-017-0000	1100	W	NORTHWEST	HW	201	MOUNT PROSPECT	60056	B1	1925
03-33-406-017-0000	1100	W	NORTHWEST	HW	118	MOUNT PROSPECT	60056	B1	1925
03-33-406-017-0000	1100	W	NORTHWEST	HW	112	MOUNT PROSPECT	60056	B1	1925
03-33-406-017-0000	1100	W	NORTHWEST	HW	209	MOUNT PROSPECT	60056	B1	1925
03-33-406-015-0000	1100	W	NORTHWEST	HW	106	MOUNT PROSPECT	60056	B1	1925
03-33-406-015-0000	1100	W	NORTHWEST	HW	213	MOUNT PROSPECT	60056	B1	1925
03-33-406-015-0000	1100	W	NORTHWEST	HW	112	MOUNT PROSPECT	60056	B1	1925
03-33-406-015-0000	1100	W	NORTHWEST	HW	103	MOUNT PROSPECT	60056	B1	1925
03-33-406-015-0000	1100	W	NORTHWEST	HW	104	MOUNT PROSPECT	60056	B1	1925
03-33-406-015-0000	1100	W	NORTHWEST	HW	105	MOUNT PROSPECT	60056	B1	1925
03-33-406-015-0000	1100	W	NORTHWEST	HW	101	MOUNT PROSPECT	60056	B1	1925
03-33-406-015-0000	1100	W	NORTHWEST	HW	109	MOUNT PROSPECT	60056	B1	1925
03-33-406-015-0000	1100	W	NORTHWEST	HW	111	MOUNT PROSPECT	60056	B1	1925
03-33-406-015-0000	1100	W	NORTHWEST	HW	218	MOUNT PROSPECT	60056	B1	1925
03-33-406-015-0000	1100	W	NORTHWEST	HW	219	MOUNT PROSPECT	60056	B1	1925
03-33-406-015-0000	1100	W	NORTHWEST	HW		MOUNT PROSPECT	60056	B1	1925
03-33-406-015-0000	1100	W	NORTHWEST	HW	211	MOUNT PROSPECT	60056	B1	1925
03-33-406-015-0000	1100	W	NORTHWEST	HW	216	MOUNT PROSPECT	60056	B1	1925
03-33-406-015-0000	1100	W	NORTHWEST	HW	200	MOUNT PROSPECT	60056	B1	1925
03-33-406-015-0000	1100	W	NORTHWEST	HW	201	MOUNT PROSPECT	60056	B1	1925
03-33-406-015-0000	1100	W	NORTHWEST	HW	114	MOUNT PROSPECT	60056	B1	1925
03-33-406-015-0000	1100	W	NORTHWEST	HW	118	MOUNT PROSPECT	60056	B1	1925
03-33-406-015-0000	1100	W	NORTHWEST	HW	208	MOUNT PROSPECT	60056	B1	1925
03-33-406-015-0000	1100	W	NORTHWEST	HW	209	MOUNT PROSPECT	60056	B1	1925
03-33-406-014-0000	1100	W	NORTHWEST	HW	211	MOUNT PROSPECT	60056	B1	1925
03-33-406-014-0000	1100	W	NORTHWEST	HW	216	MOUNT PROSPECT	60056	B1	1925
03-33-406-014-0000	1100	W	NORTHWEST	HW		MOUNT PROSPECT	60056	B1	1925
03-33-406-014-0000	1100	W	NORTHWEST	HW	114	MOUNT PROSPECT	60056	B1	1925
03-33-406-014-0000	1100	W	NORTHWEST	HW	111	MOUNT PROSPECT	60056	B1	1925
03-33-406-014-0000	1100	W	NORTHWEST	HW	208	MOUNT PROSPECT	60056	B1	1925
03-33-406-014-0000	1100	W	NORTHWEST	HW	105	MOUNT PROSPECT	60056	B1	1925
03-33-406-014-0000	1100	W	NORTHWEST	HW	200	MOUNT PROSPECT	60056	B1	1925
03-33-406-014-0000	1100	W	NORTHWEST	HW	118	MOUNT PROSPECT	60056	B1	1925
03-33-406-014-0000	1100	W	NORTHWEST	HW	201	MOUNT PROSPECT	60056	B1	1925
03-33-406-014-0000	1100	W	NORTHWEST	HW	101	MOUNT PROSPECT	60056	B1	1925
03-33-406-014-0000	1100	W	NORTHWEST	HW	209	MOUNT PROSPECT	60056	B1	1925
03-33-406-014-0000	1100	W	NORTHWEST	HW	112	MOUNT PROSPECT	60056	B1	1925
03-33-406-014-0000	1100	W	NORTHWEST	HW	109	MOUNT PROSPECT	60056	B1	1925
03-33-406-014-0000	1100	W	NORTHWEST	HW	218	MOUNT PROSPECT	60056	B1	1925
03-33-406-014-0000	1100	W	NORTHWEST	HW	217	MOUNT PROSPECT	60056	B1	1925
03-33-406-014-0000	1100	W	NORTHWEST	HW	104	MOUNT PROSPECT	60056	B1	1925
03-33-406-014-0000	1100	W	NORTHWEST	HW	219	MOUNT PROSPECT	60056	B1	1925
03-33-406-014-0000	1100	W	NORTHWEST	HW	106	MOUNT PROSPECT	60056	B1	1925
03-33-406-014-0000	1100	W	NORTHWEST	HW	213	MOUNT PROSPECT	60056	B1	1925
03-34-409-001-0000	123	N	EMERSON	ST		MOUNT PROSPECT	60056	RA	1917
03-26-203-006-0000	0					MOUNT PROSPECT	60056	CR	1976
03-27-100-021-1001	101		DOVER	PL		MOUNT PROSPECT	60056	R1*	1964
03-27-100-021-1014	102		THACKERY	PL		MOUNT PROSPECT	60056	R1*	1964
03-27-100-021-1073	1458		BRIDGEPORT	DR		MOUNT PROSPECT	60056	R1*	1964
03-27-100-021-1054	219		COVENTRY	PL		MOUNT PROSPECT	60056	R1*	1964
03-27-100-021-1016	106		THACKERY	PL		MOUNT PROSPECT	60056	R1*	1964
03-27-100-021-1079	223		HANOVER	PL		MOUNT PROSPECT	60056	R1*	1964
03-27-100-021-1091	212		HANOVER	PL		MOUNT PROSPECT	60056	R1*	1964
03-27-100-021-1089	216		HANOVER	PL		MOUNT PROSPECT	60056	R1*	1964
03-27-100-021-1023	1400		BRIDGEPORT	DR		MOUNT PROSPECT	60056	R1*	1964
03-27-100-021-1040	223		RALEIGH	PL		MOUNT PROSPECT	60056	R1*	1964
03-27-100-021-1062	214		COVENTRY	PL		MOUNT PROSPECT	60056	R1*	1964

03-27-100-021-1020	107	MANSHIRE	PL		MOUNT PROSPECT	60056	R1*	1964
03-27-100-021-1024	1411	BRIDGEPORT	DR		MOUNT PROSPECT	60056	R1*	1964
03-27-100-021-1004	107	DOVER	PL		MOUNT PROSPECT	60056	R1*	1964
03-27-100-021-1072	1452	BRIDGEPORT	DR		MOUNT PROSPECT	60056	R1*	1964
03-27-100-021-1090	214	HANOVER	PL		MOUNT PROSPECT	60056	R1*	1964
03-27-100-021-1082	217	HANOVER	PL		MOUNT PROSPECT	60056	R1*	1964
03-27-100-021-1065	1438	BRIDGEPORT	DR		MOUNT PROSPECT	60056	R1*	1964
03-27-100-021-1034	1422	BRIDGEPORT	DR		MOUNT PROSPECT	60056	R1*	1964
03-27-100-021-1092	210	HANOVER	PL		MOUNT PROSPECT	60056	R1*	1964
03-27-100-021-1047	220	RALEIGH	PL		MOUNT PROSPECT	60056	R1*	1964
03-27-100-021-1085	211	HANOVER	PL		MOUNT PROSPECT	60056	R1*	1964
03-27-100-021-1070	1448	BRIDGEPORT	DR		MOUNT PROSPECT	60056	R1*	1964
03-27-100-021-1037	1428	BRIDGEPORT	DR		MOUNT PROSPECT	60056	R1*	1964
03-27-100-021-1008	106	BRIGHTON	PL		MOUNT PROSPECT	60056	R1*	1964
03-27-100-021-1029	1410	BRIDGEPORT	DR	T-29	MOUNT PROSPECT	60056	R1*	1964
03-27-100-021-1057	213	COVENTRY	PL		MOUNT PROSPECT	60056	R1*	1964
03-27-100-021-1053	221	COVENTRY	PL		MOUNT PROSPECT	60056	R1*	1964
03-27-100-021-1066	1440	BRIDGEPORT	DR		MOUNT PROSPECT	60056	R1*	1964
03-27-100-021-1076	1464	BRIDGEPORT	DR		MOUNT PROSPECT	60056	R1*	1964
03-27-100-021-1007	104	BRIGHTON	PL		MOUNT PROSPECT	60056	R1*	1964
03-27-100-021-1064	210	COVENTRY	PL		MOUNT PROSPECT	60056	R1*	1964
03-27-100-021-1056	215	COVENTRY	PL		MOUNT PROSPECT	60056	R1*	1964
03-27-100-021-1003	105	DOVER	PL		MOUNT PROSPECT	60056	R1*	1964
03-27-100-021-1033	1420	BRIDGEPORT	DR		MOUNT PROSPECT	60056	R1*	1964
03-27-100-021-1052	210	RALEIGH	PL		MOUNT PROSPECT	60056	R1*	1964
03-27-100-021-1086	222	HANOVER	PL		MOUNT PROSPECT	60056	R1*	1964
03-27-100-021-1009	101	BRIGHTON	PL		MOUNT PROSPECT	60056	R1*	1964
03-27-100-021-1049	216	RALEIGH	PL		MOUNT PROSPECT	60056	R1*	1964
03-27-100-021-1044	215	RALEIGH	PL		MOUNT PROSPECT	60056	R1*	1964
03-27-100-021-1036	1426	BRIDGEPORT	DR		MOUNT PROSPECT	60056	R1*	1964
03-27-100-021-1078	1468	BRIDGEPORT	DR		MOUNT PROSPECT	60056	R1*	1964
03-27-100-021-1041	221	RALEIGH	PL		MOUNT PROSPECT	60056	R1*	1964
03-27-100-021-1083	215	HANOVER	PL		MOUNT PROSPECT	60056	R1*	1964
03-27-100-021-1019	105	MANSHIRE	PL		MOUNT PROSPECT	60056	R1*	1964
03-27-100-021-1069	1446	BRIDGEPORT	DR		MOUNT PROSPECT	60056	R1*	1964
03-27-100-021-1012	107	BRIGHTON	PL		MOUNT PROSPECT	60056	R1*	1964
03-27-100-021-1030	1412	BRIDGEPORT	DR		MOUNT PROSPECT	60056	R1*	1964
03-27-100-021-1080	221	HANOVER	PL		MOUNT PROSPECT	60056	R1*	1964
03-27-100-021-1060	218	COVENTRY	PL		MOUNT PROSPECT	60056	R1*	1964
03-27-100-021-1061	216	COVENTRY	PL		MOUNT PROSPECT	60056	R1*	1964
03-27-100-021-1043	217	RALEIGH	PL		MOUNT PROSPECT	60056	R1*	1964
03-27-100-021-1039	1432	BRIDGEPORT	DR		MOUNT PROSPECT	60056	R1*	1964
03-27-100-021-1074	1460	BRIDGEPORT	DR		MOUNT PROSPECT	60056	R1*	1964
03-27-100-021-1026	1415	BRIDGEPORT	DR		MOUNT PROSPECT	60056	R1*	1964
03-27-100-021-1005	100	BRIGHTON	PL		MOUNT PROSPECT	60056	R1*	1964
03-27-100-021-1051	212	RALEIGH	PL		MOUNT PROSPECT	60056	R1*	1964
03-27-100-021-1035	1424	BRIDGEPORT	DR		MOUNT PROSPECT	60056	R1*	1964
03-27-100-021-1038	1430	BRIDGEPORT	DR		MOUNT PROSPECT	60056	R1*	1964
03-27-100-021-1081	219	HANOVER	PL		MOUNT PROSPECT	60056	R1*	1964
03-27-100-021-1067	1442	BRIDGEPORT	DR		MOUNT PROSPECT	60056	R1*	1964
03-27-100-021-1017	101	MANSHIRE	PL		MOUNT PROSPECT	60056	R1*	1964
03-27-100-021-1046	211	RALEIGH	PL		MOUNT PROSPECT	60056	R1*	1964
03-27-100-021-1058	211	COVENTRY	PL		MOUNT PROSPECT	60056	R1*	1964
03-27-100-021-1028	1419	BRIDGEPORT	DR		MOUNT PROSPECT	60056	R1*	1964
03-27-100-021-1071	1450	BRIDGEPORT	DR		MOUNT PROSPECT	60056	R1*	1964
03-27-100-021-1021	1404	BRIDGEPORT	DR		MOUNT PROSPECT	60056	R1*	1964
03-27-100-021-1032	1416	BRIDGEPORT	DR		MOUNT PROSPECT	60056	R1*	1964
03-27-100-021-1018	103	MANSHIRE	PL		MOUNT PROSPECT	60056	R1*	1964
03-27-100-021-1050	214	RALEIGH	PL		MOUNT PROSPECT	60056	R1*	1964
03-27-100-021-1075	1462	BRIDGEPORT	DR		MOUNT PROSPECT	60056	R1*	1964
03-27-100-021-1002	103	DOVER	PL		MOUNT PROSPECT	60056	R1*	1964
03-27-100-021-1010	103	BRIGHTON	PL		MOUNT PROSPECT	60056	R1*	1964

03-27-100-021-1045	213		RALEIGH	PL		MOUNT PROSPECT	60056	R1*	1964
03-27-100-021-1077	1466		BRIDGEPORT	DR		MOUNT PROSPECT	60056	R1*	1964
03-27-100-021-1027	1417		BRIDGEPORT	DR		MOUNT PROSPECT	60056	R1*	1964
03-27-100-021-1068	1444		BRIDGEPORT	DR		MOUNT PROSPECT	60056	R1*	1964
03-27-100-021-1015	104		THACKERY	PL		MOUNT PROSPECT	60056	R1*	1964
03-27-100-021-1063	212		COVENTRY	PL		MOUNT PROSPECT	60056	R1*	1964
03-27-100-021-1013	100		THACKERY	PL		MOUNT PROSPECT	60056	R1*	1964
03-27-100-021-1059	220		COVENTRY	PL		MOUNT PROSPECT	60056	R1*	1964
03-27-100-021-1006	102		BRIGHTON	PL		MOUNT PROSPECT	60056	R1*	1964
03-27-100-021-1048	218		RALEIGH	PL		MOUNT PROSPECT	60056	R1*	1964
03-27-100-021-1055	217		COVENTRY	PL		MOUNT PROSPECT	60056	R1*	1964
03-27-100-021-1025	1413		BRIDGEPORT	DR		MOUNT PROSPECT	60056	R1*	1964
03-27-100-021-1042	219		RALEIGH	PL		MOUNT PROSPECT	60056	R1*	1964
03-27-100-021-1084	213		HANOVER	PL		MOUNT PROSPECT	60056	R1*	1964
03-27-100-021-1088	218		HANOVER	PL		MOUNT PROSPECT	60056	R1*	1964
03-27-100-021-1022	1402		BRIDGEPORT	DR		MOUNT PROSPECT	60056	R1*	1964
03-27-100-021-1087	220		HANOVER	PL		MOUNT PROSPECT	60056	R1*	1964
03-27-100-021-1031	1414		BRIDGEPORT	DR		MOUNT PROSPECT	60056	R1*	1964
03-27-100-021-1011	105		BRIGHTON	PL		MOUNT PROSPECT	60056	R1*	1964
03-27-100-038-1009	162		FAIRMONT	PL		MOUNT PROSPECT	60056	R1*	1964
03-27-100-038-1002	1468		PICADILLY	CR		MOUNT PROSPECT	60056	R1*	1964
03-27-100-038-1007	166		FAIRMONT	PL		MOUNT PROSPECT	60056	R1*	1964
03-27-100-038-1003	1466		PICADILLY	CR		MOUNT PROSPECT	60056	R1*	1964
03-27-100-038-1015	208		FAIRMONT	PL		MOUNT PROSPECT	60056	R1*	1964
03-27-100-038-1005	1462		PICADILLY	CR		MOUNT PROSPECT	60056	R1*	1964
03-27-100-038-1006	1460		PICADILLY	CR		MOUNT PROSPECT	60056	R1*	1964
03-27-100-038-1013	204		FAIRMONT	PL		MOUNT PROSPECT	60056	R1*	1964
03-27-100-038-1004	1464		PICADILLY	CR		MOUNT PROSPECT	60056	R1*	1964
03-27-100-038-1016	210		FAIRMONT	PL		MOUNT PROSPECT	60056	R1*	1964
03-27-100-038-1017	212		FAIRMONT	PL		MOUNT PROSPECT	60056	R1*	1964
03-27-100-038-1011	200		FAIRMONT	PL		MOUNT PROSPECT	60056	R1*	1964
03-27-100-038-1010	160		FAIRMONT	PL		MOUNT PROSPECT	60056	R1*	1964
03-27-100-038-1008	164		FAIRMONT	PL		MOUNT PROSPECT	60056	R1*	1964
03-27-100-038-1012	202		FAIRMONT	PL		MOUNT PROSPECT	60056	R1*	1964
03-27-100-038-1001	1470		PICADILLY	CR		MOUNT PROSPECT	60056	R1*	1964
03-27-301-016-0000	350	W	KENSINGTON	HW	111E	MOUNT PROSPECT	60056	B1	1974
03-27-301-016-0000	350	W	KENSINGTON	HW	122C	MOUNT PROSPECT	60056	B1	1974
03-27-301-016-0000	350	W	KENSINGTON	HW	115C	MOUNT PROSPECT	60056	B1	1974
03-27-301-016-0000	350	W	KENSINGTON	HW	107C	MOUNT PROSPECT	60056	B1	1974
03-27-301-016-0000	350	W	KENSINGTON	HW	110E	MOUNT PROSPECT	60056	B1	1974
03-27-301-016-0000	350	W	KENSINGTON	HW	119C	MOUNT PROSPECT	60056	B1	1974
03-27-301-016-0000	350	W	KENSINGTON	HW	101W	MOUNT PROSPECT	60056	B1	1974
03-27-301-016-0000	350	W	KENSINGTON	HW	121C	MOUNT PROSPECT	60056	B1	1974
03-27-301-016-0000	350	W	KENSINGTON	HW	102W	MOUNT PROSPECT	60056	B1	1974
03-27-301-016-0000	350	W	KENSINGTON	HW	116C	MOUNT PROSPECT	60056	B1	1974
03-27-301-016-0000	350	W	KENSINGTON	HW	113	MOUNT PROSPECT	60056	B1	1974
03-27-301-016-0000	350	W	KENSINGTON	HW	120C	MOUNT PROSPECT	60056	B1	1974
03-27-301-016-0000	350	W	KENSINGTON	HW	109E	MOUNT PROSPECT	60056	B1	1974
03-27-301-016-0000	350	W	KENSINGTON	HW	105AW	MOUNT PROSPECT	60056	B1	1974
03-27-301-016-0000	350	W	KENSINGTON	HW	112E	MOUNT PROSPECT	60056	B1	1974
03-27-301-016-0000	350	W	KENSINGTON	HW	108E	MOUNT PROSPECT	60056	B1	1974
03-27-301-016-0000	350	W	KENSINGTON	HW	110C	MOUNT PROSPECT	60056	B1	1974
03-27-301-016-0000	350	W	KENSINGTON	HW	106W	MOUNT PROSPECT	60056	B1	1974
03-27-301-016-0000	350	W	KENSINGTON	HW	118C	MOUNT PROSPECT	60056	B1	1974
03-27-301-016-0000	350	W	KENSINGTON	HW	103W	MOUNT PROSPECT	60056	B1	1974
03-27-301-016-0000	350	W	KENSINGTON	HW	113E	MOUNT PROSPECT	60056	B1	1974
03-27-301-016-0000	350	W	KENSINGTON	HW		MOUNT PROSPECT	60056	B1	1974
03-27-301-016-0000	350	W	KENSINGTON	HW	117C	MOUNT PROSPECT	60056	B1	1974
03-27-301-016-0000	350	W	KENSINGTON	HW	114E	MOUNT PROSPECT	60056	B1	1974
08-11-200-032-1138	611	W	CENTRAL	RD	A6	MOUNT PROSPECT	60056	R1	1925
		W	CENTRAL	RD		MOUNT PROSPECT	60056	R1	1925
08-11-200-032-1167	609	W	CENTRAL	RD	C7	MOUNT PROSPECT	60056	R1	1925

08-11-200-032-1120	713	W	CENTRAL	RD	B4	MOUNT PROSPECT	60056	R1	1925
08-11-200-032-1154	611	W	CENTRAL	RD	C6	MOUNT PROSPECT	60056	R1	1925
08-11-200-032-1023	703	W	CENTRAL	RD	C7	MOUNT PROSPECT	60056	R1	1925
08-11-200-032-1129	713	W	CENTRAL	RD	C5	MOUNT PROSPECT	60056	R1	1925
08-11-200-032-1202	603	W	CENTRAL	RD	B6	MOUNT PROSPECT	60056	R1	1925
08-11-200-032-1193	613	W	CENTRAL	RD	A2	MOUNT PROSPECT	60056	R1	1925
08-11-200-032-1121	713	W	CENTRAL	RD	B5	MOUNT PROSPECT	60056	R1	1925
08-11-200-032-1027	607	W	CENTRAL	RD	A3	MOUNT PROSPECT	60056	R1	1925
08-11-200-032-1199	603	W	CENTRAL	RD	B3	MOUNT PROSPECT	60056	R1	1925
08-11-200-032-1115	715	W	CENTRAL	RD	A7	MOUNT PROSPECT	60056	R1	1925
08-11-200-032-1015	703	W	CENTRAL	RD	B7	MOUNT PROSPECT	60056	R1	1925
08-11-200-032-1192	711	W	CENTRAL	RD	A7	MOUNT PROSPECT	60056	R1	1925
08-11-200-032-1014	701	W	CENTRAL	RD	B6	MOUNT PROSPECT	60056	R1	1925
08-11-200-032-1114	713	W	CENTRAL	RD	A6	MOUNT PROSPECT	60056	R1	1925
08-11-200-032-1131	715	W	CENTRAL	RD	C7	MOUNT PROSPECT	60056	R1	1925
08-11-200-032-1189	705	W	CENTRAL	RD	C7	MOUNT PROSPECT	60056	R1	1925
08-11-200-032-1146	611	W	CENTRAL	RD	B6	MOUNT PROSPECT	60056	R1	1925
08-11-200-032-1112	713	W	CENTRAL	RD	A4	MOUNT PROSPECT	60056	R1	1925
08-11-200-032-1093	605	W	CENTRAL	RD	B1	MOUNT PROSPECT	60056	R1	1925
08-11-200-032-1185	707	W	CENTRAL	RD	C3	MOUNT PROSPECT	60056	R1	1925
08-11-200-032-1065	709	W	CENTRAL	RD	A5	MOUNT PROSPECT	60056	R1	1925
08-11-200-032-1004	701	W	CENTRAL	RD	A4	MOUNT PROSPECT	60056	R1	1925
08-11-200-032-1136	611	W	CENTRAL	RD	A4	MOUNT PROSPECT	60056	R1	1925
08-11-200-032-1100	605	W	CENTRAL	RD	B8	MOUNT PROSPECT	60056	R1	1925
08-11-200-032-1071	709	W	CENTRAL	RD	B3	MOUNT PROSPECT	60056	R1	1925
08-11-200-032-1198	603	W	CENTRAL	RD	A6	MOUNT PROSPECT	60056	R1	1925
08-11-200-032-1143	611	W	CENTRAL	RD	B3	MOUNT PROSPECT	60056	R1	1925
08-11-200-032-1022	701	W	CENTRAL	RD	C6	MOUNT PROSPECT	60056	R1	1925
08-11-200-032-1066	709	W	CENTRAL	RD	A6	MOUNT PROSPECT	60056	R1	1925
08-11-200-032-1144	611	W	CENTRAL	RD	B4	MOUNT PROSPECT	60056	R1	1925
08-11-200-032-1170	707	W	CENTRAL	RD	A3	MOUNT PROSPECT	60056	R1	1925
08-11-200-032-1026	607	W	CENTRAL	RD	A2	MOUNT PROSPECT	60056	R1	1925
08-11-200-032-1173	707	W	CENTRAL	RD	A6	MOUNT PROSPECT	60056	R1	1925
08-11-200-032-1020	701	W	CENTRAL	RD	C4	MOUNT PROSPECT	60056	R1	1925
08-11-200-032-1132	715	W	CENTRAL	RD	C8	MOUNT PROSPECT	60056	R1	1925
08-11-200-032-1025	607	W	CENTRAL	RD	A1	MOUNT PROSPECT	60056	R1	1925
08-11-200-032-1174	705	W	CENTRAL	RD	A8	MOUNT PROSPECT	60056	R1	1925
08-11-200-032-1108	605	W	CENTRAL	RD	C8	MOUNT PROSPECT	60056	R1	1925
08-11-200-032-1084	711	W	CENTRAL	RD	C8	MOUNT PROSPECT	60056	R1	1925
08-11-200-032-1175	705	W	CENTRAL	RD	B1	MOUNT PROSPECT	60056	R1	1925
08-11-200-032-1150	613	W	CENTRAL	RD	C2	MOUNT PROSPECT	60056	R1	1925
08-11-200-032-1180	707	W	CENTRAL	RD	B6	MOUNT PROSPECT	60056	R1	1925
08-11-200-032-1206	603	W	CENTRAL	RD	C6	MOUNT PROSPECT	60056	R1	1925
08-11-200-032-1187	707	W	CENTRAL	RD	C5	MOUNT PROSPECT	60056	R1	1925
08-11-200-032-1178	707	W	CENTRAL	RD	B4	MOUNT PROSPECT	60056	R1	1925
08-11-200-032-1147	613	W	CENTRAL	RD	B7	MOUNT PROSPECT	60056	R1	1925
08-11-200-032-1117	715	W	CENTRAL	RD	B1	MOUNT PROSPECT	60056	R1	1925
08-11-200-032-1038	705	W	CENTRAL	RD	A2	MOUNT PROSPECT	60056	R1	1925
08-11-200-032-1165	609	W	CENTRAL	RD	C1	MOUNT PROSPECT	60056	R1	1925
08-11-200-032-1200	603	W	CENTRAL	RD	B4	MOUNT PROSPECT	60056	R1	1925
08-11-200-032-1074	709	W	CENTRAL	RD	B6	MOUNT PROSPECT	60056	R1	1925
08-11-200-032-1188	707	W	CENTRAL	RD	C6	MOUNT PROSPECT	60056	R1	1925
08-11-200-032-1153	611	W	CENTRAL	RD	C5	MOUNT PROSPECT	60056	R1	1925
08-11-200-032-1149	613	W	CENTRAL	RD	C1	MOUNT PROSPECT	60056	R1	1925
08-11-200-032-1145	611	W	CENTRAL	RD	B5	MOUNT PROSPECT	60056	R1	1925
08-11-200-032-1194	613	W	CENTRAL	RD	A7	MOUNT PROSPECT	60056	R1	1925
08-11-200-032-1126	715	W	CENTRAL	RD	C2	MOUNT PROSPECT	60056	R1	1925
08-11-200-032-1101	605	W	CENTRAL	RD	C1	MOUNT PROSPECT	60056	R1	1925
08-11-200-032-1162	609	W	CENTRAL	RD	B2	MOUNT PROSPECT	60056	R1	1925
08-11-200-032-1082	709	W	CENTRAL	RD	C6	MOUNT PROSPECT	60056	R1	1925
08-11-200-032-1142	613	W	CENTRAL	RD	B2	MOUNT PROSPECT	60056	R1	1925
08-11-200-032-1064	709	W	CENTRAL	RD	A4	MOUNT PROSPECT	60056	R1	1925

08-11-200-032-1183	705	W	CENTRAL	RD	C1	MOUNT PROSPECT	60056	R1	1925
08-11-200-032-1001	703	W	CENTRAL	RD	A1	MOUNT PROSPECT	60056	R1	1925
08-11-200-032-1123	715	W	CENTRAL	RD	B7	MOUNT PROSPECT	60056	R1	1925
08-11-200-032-1061	711	W	CENTRAL	RD	A1	MOUNT PROSPECT	60056	R1	1925
08-11-200-032-1005	701	W	CENTRAL	RD	A5	MOUNT PROSPECT	60056	R1	1925
08-11-200-032-1007	703	W	CENTRAL	RD	A7	MOUNT PROSPECT	60056	R1	1925
08-11-200-032-1111	713	W	CENTRAL	RD	A3	MOUNT PROSPECT	60056	R1	1925
08-11-200-032-1118	715	W	CENTRAL	RD	B2	MOUNT PROSPECT	60056	R1	1925
08-11-200-032-1148	613	W	CENTRAL	RD	B8	MOUNT PROSPECT	60056	R1	1925
08-11-200-032-1079	709	W	CENTRAL	RD	C3	MOUNT PROSPECT	60056	R1	1925
08-11-200-032-1099	605	W	CENTRAL	RD	B7	MOUNT PROSPECT	60056	R1	1925
08-11-200-032-1205	603	W	CENTRAL	RD	C5	MOUNT PROSPECT	60056	R1	1925
08-11-200-032-1169	705	W	CENTRAL	RD	A1	MOUNT PROSPECT	60056	R1	1925
08-11-200-032-1197	603	W	CENTRAL	RD	A5	MOUNT PROSPECT	60056	R1	1925
08-11-200-032-1201	603	W	CENTRAL	RD	B5	MOUNT PROSPECT	60056	R1	1925
08-11-200-032-1012	701	W	CENTRAL	RD	B4	MOUNT PROSPECT	60056	R1	1925
08-11-200-032-1094	605	W	CENTRAL	RD	B2	MOUNT PROSPECT	60056	R1	1925
08-11-200-032-1119	713	W	CENTRAL	RD	B3	MOUNT PROSPECT	60056	R1	1925
08-11-200-032-1163	609	W	CENTRAL	RD	B7	MOUNT PROSPECT	60056	R1	1925
08-11-200-032-1008	703	W	CENTRAL	RD	A8	MOUNT PROSPECT	60056	R1	1925
08-11-200-032-0000	715	W	CENTRAL	RD		MOUNT PROSPECT	60056	R1	1925
08-11-200-032-1124	715	W	CENTRAL	RD	B8	MOUNT PROSPECT	60056	R1	1925
08-11-200-032-1078	711	W	CENTRAL	RD	C2	MOUNT PROSPECT	60056	R1	1925
08-11-200-032-1196	603	W	CENTRAL	RD	A4	MOUNT PROSPECT	60056	R1	1925
08-11-200-032-1086	605	W	CENTRAL	RD	A2	MOUNT PROSPECT	60056	R1	1925
08-11-200-032-1155	613	W	CENTRAL	RD	C7	MOUNT PROSPECT	60056	R1	1925
08-11-200-032-1204	603	W	CENTRAL	RD	C4	MOUNT PROSPECT	60056	R1	1925
08-11-200-032-1116	715	W	CENTRAL	RD	A8	MOUNT PROSPECT	60056	R1	1925
08-11-200-032-1075	711	W	CENTRAL	RD	B7	MOUNT PROSPECT	60056	R1	1925
08-11-200-032-1031	607	W	CENTRAL	RD	B3	MOUNT PROSPECT	60056	R1	1925
08-11-200-032-1156	613	W	CENTRAL	RD	C8	MOUNT PROSPECT	60056	R1	1925
08-11-200-032-1017	703	W	CENTRAL	RD	C1	MOUNT PROSPECT	60056	R1	1925
08-11-200-032-1077	711	W	CENTRAL	RD	C1	MOUNT PROSPECT	60056	R1	1925
08-11-200-032-1151	611	W	CENTRAL	RD	C3	MOUNT PROSPECT	60056	R1	1925
08-11-200-032-1127	713	W	CENTRAL	RD	C3	MOUNT PROSPECT	60056	R1	1925
08-11-200-032-1161	609	W	CENTRAL	RD	B1	MOUNT PROSPECT	60056	R1	1925
08-11-200-032-1168	609	W	CENTRAL	RD	C8	MOUNT PROSPECT	60056	R1	1925
08-11-200-032-1002	703	W	CENTRAL	RD	A2	MOUNT PROSPECT	60056	R1	1925
08-11-200-032-1159	609	W	CENTRAL	RD	A7	MOUNT PROSPECT	60056	R1	1925
08-11-200-032-1186	707	W	CENTRAL	RD	C4	MOUNT PROSPECT	60056	R1	1925
08-11-200-032-1177	707	W	CENTRAL	RD	B3	MOUNT PROSPECT	60056	R1	1925
08-11-200-032-1035	607	W	CENTRAL	RD	C3	MOUNT PROSPECT	60056	R1	1925
08-11-200-032-1063	709	W	CENTRAL	RD	A3	MOUNT PROSPECT	60056	R1	1925
08-11-200-032-1110	715	W	CENTRAL	RD	A2	MOUNT PROSPECT	60056	R1	1925
08-11-200-032-1029	607	W	CENTRAL	RD	B1	MOUNT PROSPECT	60056	R1	1925
08-11-200-032-0000	705	W	CENTRAL	RD		MOUNT PROSPECT	60056	R1	1925
08-11-200-032-1070	711	W	CENTRAL	RD	B2	MOUNT PROSPECT	60056	R1	1925
08-11-200-032-1018	703	W	CENTRAL	RD	C2	MOUNT PROSPECT	60056	R1	1925
08-11-200-032-1128	713	W	CENTRAL	RD	C4	MOUNT PROSPECT	60056	R1	1925
08-11-200-032-1069	711	W	CENTRAL	RD	B1	MOUNT PROSPECT	60056	R1	1925
08-11-200-032-1028	607	W	CENTRAL	RD	A4	MOUNT PROSPECT	60056	R1	1925
08-11-200-032-1009	703	W	CENTRAL	RD	B1	MOUNT PROSPECT	60056	R1	1925
08-11-200-032-1176	705	W	CENTRAL	RD	B2	MOUNT PROSPECT	60056	R1	1925
08-11-200-032-1003	701	W	CENTRAL	RD	A3	MOUNT PROSPECT	60056	R1	1925
08-11-200-032-1179	707	W	CENTRAL	RD	B5	MOUNT PROSPECT	60056	R1	1925
08-11-200-032-1081	709	W	CENTRAL	RD	C5	MOUNT PROSPECT	60056	R1	1925
08-11-200-032-1203	603	W	CENTRAL	RD	C3	MOUNT PROSPECT	60056	R1	1925
08-11-200-032-1164	609	W	CENTRAL	RD	B8	MOUNT PROSPECT	60056	R1	1925
08-11-200-032-1092	605	W	CENTRAL	RD	A8	MOUNT PROSPECT	60056	R1	1925
08-11-200-032-1016	703	W	CENTRAL	RD	B8	MOUNT PROSPECT	60056	R1	1925
08-11-200-032-1195	603	W	CENTRAL	RD	A3	MOUNT PROSPECT	60056	R1	1925
08-11-200-032-1109	715	W	CENTRAL	RD	A1	MOUNT PROSPECT	60056	R1	1925

08-11-200-032-1152	611	W	CENTRAL	RD	C4	MOUNT PROSPECT	60056	R1	1925
08-11-200-032-1107	605	W	CENTRAL	RD	C7	MOUNT PROSPECT	60056	R1	1925
08-11-200-032-1013	701	W	CENTRAL	RD	B5	MOUNT PROSPECT	60056	R1	1925
08-11-200-032-1181	705	W	CENTRAL	RD	B7	MOUNT PROSPECT	60056	R1	1925
08-11-200-032-1032	607	W	CENTRAL	RD	B4	MOUNT PROSPECT	60056	R1	1925
08-11-200-032-1068	711	W	CENTRAL	RD	A8	MOUNT PROSPECT	60056	R1	1925
08-11-200-032-1172	707	W	CENTRAL	RD	A5	MOUNT PROSPECT	60056	R1	1925
08-11-200-032-1019	701	W	CENTRAL	RD	C3	MOUNT PROSPECT	60056	R1	1925
08-11-200-032-1157	609	W	CENTRAL	RD	A1	MOUNT PROSPECT	60056	R1	1925
08-11-200-032-1160	609	W	CENTRAL	RD	A8	MOUNT PROSPECT	60056	R1	1925
08-11-200-032-1076	711	W	CENTRAL	RD	B8	MOUNT PROSPECT	60056	R1	1925
08-11-200-032-1102	605	W	CENTRAL	RD	C2	MOUNT PROSPECT	60056	R1	1925
08-11-200-032-1140	613	W	CENTRAL	RD	A8	MOUNT PROSPECT	60056	R1	1925
08-11-200-032-1030	607	W	CENTRAL	RD	B2	MOUNT PROSPECT	60056	R1	1925
08-11-200-032-1083	711	W	CENTRAL	RD	C7	MOUNT PROSPECT	60056	R1	1925
08-11-200-032-1125	715	W	CENTRAL	RD	C1	MOUNT PROSPECT	60056	R1	1925
08-11-200-032-1073	709	W	CENTRAL	RD	B5	MOUNT PROSPECT	60056	R1	1925
08-11-200-032-1141	613	W	CENTRAL	RD	B1	MOUNT PROSPECT	60056	R1	1925
08-11-200-032-1133	613	W	CENTRAL	RD	A1	MOUNT PROSPECT	60056	R1	1925
08-11-200-032-1190	705	W	CENTRAL	RD	C8	MOUNT PROSPECT	60056	R1	1925
08-11-200-032-1191	711	W	CENTRAL	RD	A2	MOUNT PROSPECT	60056	R1	1925
08-11-200-032-1072	709	W	CENTRAL	RD	B4	MOUNT PROSPECT	60056	R1	1925
08-11-200-032-1024	703	W	CENTRAL	RD	C8	MOUNT PROSPECT	60056	R1	1925
08-11-200-032-1135	611	W	CENTRAL	RD	A3	MOUNT PROSPECT	60056	R1	1925
08-11-200-032-1043	705	W	CENTRAL	RD	A7	MOUNT PROSPECT	60056	R1	1925
08-11-200-032-1113	713	W	CENTRAL	RD	A5	MOUNT PROSPECT	60056	R1	1925
08-11-200-032-1036	607	W	CENTRAL	RD	C4	MOUNT PROSPECT	60056	R1	1925
08-11-200-032-1021	701	W	CENTRAL	RD	C5	MOUNT PROSPECT	60056	R1	1925
08-11-200-032-1085	605	W	CENTRAL	RD	A1	MOUNT PROSPECT	60056	R1	1925
08-11-200-032-1122	713	W	CENTRAL	RD	B6	MOUNT PROSPECT	60056	R1	1925
08-11-200-032-1184	705	W	CENTRAL	RD	C2	MOUNT PROSPECT	60056	R1	1925
08-11-200-032-1080	709	W	CENTRAL	RD	C4	MOUNT PROSPECT	60056	R1	1925
08-11-200-032-1034	607	W	CENTRAL	RD	C2	MOUNT PROSPECT	60056	R1	1925
08-11-200-032-1166	609	W	CENTRAL	RD	C2	MOUNT PROSPECT	60056	R1	1925
08-11-200-032-1091	605	W	CENTRAL	RD	A7	MOUNT PROSPECT	60056	R1	1925
08-11-200-032-1010	703	W	CENTRAL	RD	B2	MOUNT PROSPECT	60056	R1	1925
08-11-200-032-1130	713	W	CENTRAL	RD	C6	MOUNT PROSPECT	60056	R1	1925
08-11-200-032-1158	609	W	CENTRAL	RD	A2	MOUNT PROSPECT	60056	R1	1925
08-11-200-032-1171	707	W	CENTRAL	RD	A4	MOUNT PROSPECT	60056	R1	1925
08-11-200-032-1011	701	W	CENTRAL	RD	B3	MOUNT PROSPECT	60056	R1	1925
08-11-200-032-1182	705	W	CENTRAL	RD	B8	MOUNT PROSPECT	60056	R1	1925
08-11-200-032-1006	701	W	CENTRAL	RD	1-A6	MOUNT PROSPECT	60056	R1	1925
08-11-202-032-1005	515	W	CENTRAL	RD	2B	MOUNT PROSPECT	60056	R3	1917
08-11-202-032-1017	519	W	CENTRAL	RD	2A	MOUNT PROSPECT	60056	R3	1917
08-11-202-032-1004	515	W	CENTRAL	RD	2B	MOUNT PROSPECT	60056	R3	1917
08-11-202-032-1009	517	W	CENTRAL	RD	1A	MOUNT PROSPECT	60056	R3	1917
08-11-202-032-1015	519	W	CENTRAL	RD	1A	MOUNT PROSPECT	60056	R3	1917
08-11-202-032-1018	519	W	CENTRAL	RD	2B	MOUNT PROSPECT	60056	R3	1917
08-11-202-032-1003	515	W	CENTRAL	RD	2B	MOUNT PROSPECT	60056	R3	1917
08-11-202-032-1007	517	W	CENTRAL	RD	L1A	MOUNT PROSPECT	60056	R3	1917
08-11-202-032-1001	515	W	CENTRAL	RD	2B	MOUNT PROSPECT	60056	R3	1917
08-11-202-032-1013	519	W	CENTRAL	RD	1A	MOUNT PROSPECT	60056	R3	1917
08-11-202-032-1006	515	W	CENTRAL	RD	2B	MOUNT PROSPECT	60056	R3	1917
08-11-202-032-1008	517	W	CENTRAL	RD	1LB	MOUNT PROSPECT	60056	R3	1917
08-11-202-032-1014	519	W	CENTRAL	RD	1B	MOUNT PROSPECT	60056	R3	1917
08-11-202-032-1002	515	W	CENTRAL	RD	2B	MOUNT PROSPECT	60056	R3	1917
08-11-202-032-1011	517	W	CENTRAL	RD	2A	MOUNT PROSPECT	60056	R3	1917
08-11-202-032-1016	519	W	CENTRAL	RD	1B	MOUNT PROSPECT	60056	R3	1917
08-11-202-032-1010	517	W	CENTRAL	RD	1B	MOUNT PROSPECT	60056	R3	1917
08-12-100-015-0000	10	S	PINE	ST		MOUNT PROSPECT	60056	B5C	1917
08-12-108-046-1144	40	E	NORTHWEST	HW	S56	MOUNT PROSPECT	60056	B5C*	1917
08-12-108-046-1024	40	E	NORTHWEST	HW	307	MOUNT PROSPECT	60056	B5C*	1917

08-12-108-046-1036	40	E	NORTHWEST	HW	P2	MOUNT PROSPECT	60056	B5C*	1917
08-12-108-046-1078	40	E	NORTHWEST	HW	P43	MOUNT PROSPECT	60056	B5C*	1917
08-12-108-046-1002	40	E	NORTHWEST	HW	202	MOUNT PROSPECT	60056	B5C*	1917
08-12-108-046-1052	40	E	NORTHWEST	HW	P18	MOUNT PROSPECT	60056	B5C*	1917
08-12-108-044-0000	52	E	NORTHWEST	HW		MOUNT PROSPECT	60056	B5C*	1917
08-12-108-046-1113	40	E	NORTHWEST	HW	S22	MOUNT PROSPECT	60056	B5C*	1917
08-12-108-046-1061	40	E	NORTHWEST	HW	P27	MOUNT PROSPECT	60056	B5C*	1917
08-12-108-046-1141	40	E	NORTHWEST	HW	S53	MOUNT PROSPECT	60056	B5C*	1917
08-12-108-046-1136	40	E	NORTHWEST	HW	S48	MOUNT PROSPECT	60056	B5C*	1917
08-12-108-046-1058	40	E	NORTHWEST	HW	P24	MOUNT PROSPECT	60056	B5C*	1917
08-12-108-046-1018	40	E	NORTHWEST	HW	301	MOUNT PROSPECT	60056	B5C*	1917
08-12-108-046-1076	40	E	NORTHWEST	HW	P41	MOUNT PROSPECT	60056	B5C*	1917
08-12-108-046-1030	40	E	NORTHWEST	HW	313	MOUNT PROSPECT	60056	B5C*	1917
08-12-108-046-1114	40	E	NORTHWEST	HW	S23	MOUNT PROSPECT	60056	B5C*	1917
08-12-108-044-0000	60	E	NORTHWEST	HW		MOUNT PROSPECT	60056	B5C*	1917
08-12-108-046-1063	40	E	NORTHWEST	HW	P29	MOUNT PROSPECT	60056	B5C*	1917
08-12-108-046-1122	40	E	NORTHWEST	HW	S31	MOUNT PROSPECT	60056	B5C*	1917
08-12-108-046-1119	40	E	NORTHWEST	HW	S28	MOUNT PROSPECT	60056	B5C*	1917
08-12-108-046-1092	40	E	NORTHWEST	HW	S2	MOUNT PROSPECT	60056	B5C*	1917
08-12-108-046-1073	40	E	NORTHWEST	HW	P39	MOUNT PROSPECT	60056	B5C*	1917
08-12-108-046-1124	40	E	NORTHWEST	HW	S33	MOUNT PROSPECT	60056	B5C*	1917
08-12-108-044-0000	10	E	NORTHWEST	HW		MOUNT PROSPECT	60056	B5C*	1917
08-12-108-046-1066	40	E	NORTHWEST	HW	P32	MOUNT PROSPECT	60056	B5C*	1917
08-12-108-046-1005	40	E	NORTHWEST	HW	205	MOUNT PROSPECT	60056	B5C*	1917
08-12-108-046-1081	40	E	NORTHWEST	HW	P46	MOUNT PROSPECT	60056	B5C*	1917
08-12-108-044-0000	20	E	NORTHWEST	HW		MOUNT PROSPECT	60056	B5C*	1917
08-12-108-046-1046	40	E	NORTHWEST	HW	P12	MOUNT PROSPECT	60056	B5C*	1917
08-12-108-046-1008	40	E	NORTHWEST	HW	208	MOUNT PROSPECT	60056	B5C*	1917
08-12-108-046-1094	40	E	NORTHWEST	HW	S4	MOUNT PROSPECT	60056	B5C*	1917
08-12-108-046-1032	40	E	NORTHWEST	HW	315	MOUNT PROSPECT	60056	B5C*	1917
08-12-108-046-1100	40	E	NORTHWEST	HW	S10	MOUNT PROSPECT	60056	B5C*	1917
08-12-108-046-1138	40	E	NORTHWEST	HW	S50	MOUNT PROSPECT	60056	B5C*	1917
08-12-108-046-1127	40	E	NORTHWEST	HW	S36	MOUNT PROSPECT	60056	B5C*	1917
08-12-108-046-1079	40	E	NORTHWEST	HW	P44	MOUNT PROSPECT	60056	B5C*	1917
08-12-108-046-1021	40	E	NORTHWEST	HW	304	MOUNT PROSPECT	60056	B5C*	1917
08-12-108-046-1131	40	E	NORTHWEST	HW	S40	MOUNT PROSPECT	60056	B5C*	1917
08-12-108-046-1085	40	E	NORTHWEST	HW	P50	MOUNT PROSPECT	60056	B5C*	1917
08-12-108-046-1027	40	E	NORTHWEST	HW	310	MOUNT PROSPECT	60056	B5C*	1917
08-12-108-046-1134	40	E	NORTHWEST	HW	S46	MOUNT PROSPECT	60056	B5C*	1917
08-12-108-046-1125	40	E	NORTHWEST	HW	S34	MOUNT PROSPECT	60056	B5C*	1917
08-12-108-046-1034	40	E	NORTHWEST	HW	317	MOUNT PROSPECT	60056	B5C*	1917
08-12-108-046-1082	40	E	NORTHWEST	HW	P47	MOUNT PROSPECT	60056	B5C*	1917
08-12-108-046-1050	40	E	NORTHWEST	HW	P16	MOUNT PROSPECT	60056	B5C*	1917
08-12-108-046-1047	40	E	NORTHWEST	HW	P13	MOUNT PROSPECT	60056	B5C*	1917
08-12-108-046-1121	40	E	NORTHWEST	HW	S30	MOUNT PROSPECT	60056	B5C*	1917
08-12-108-046-1099	40	E	NORTHWEST	HW	S9	MOUNT PROSPECT	60056	B5C*	1917
08-12-108-046-1049	40	E	NORTHWEST	HW	P15	MOUNT PROSPECT	60056	B5C*	1917
08-12-108-046-1139	40	E	NORTHWEST	HW	S51	MOUNT PROSPECT	60056	B5C*	1917
08-12-108-046-1106	40	E	NORTHWEST	HW	S15	MOUNT PROSPECT	60056	B5C*	1917
08-12-108-046-1038	40	E	NORTHWEST	HW	P4	MOUNT PROSPECT	60056	B5C*	1917
08-12-108-046-1107	40	E	NORTHWEST	HW	S16	MOUNT PROSPECT	60056	B5C*	1917
08-12-108-046-1011	40	E	NORTHWEST	HW	211	MOUNT PROSPECT	60056	B5C*	1917
08-12-108-046-1056	40	E	NORTHWEST	HW	P22	MOUNT PROSPECT	60056	B5C*	1917
08-12-108-046-1022	40	E	NORTHWEST	HW	305	MOUNT PROSPECT	60056	B5C*	1917
08-12-108-046-1132	40	E	NORTHWEST	HW	S44	MOUNT PROSPECT	60056	B5C*	1917
08-12-108-046-1111	40	E	NORTHWEST	HW	S20	MOUNT PROSPECT	60056	B5C*	1917
08-12-108-046-1088	40	E	NORTHWEST	HW	P53	MOUNT PROSPECT	60056	B5C*	1917
08-12-108-046-1016	40	E	NORTHWEST	HW	216	MOUNT PROSPECT	60056	B5C*	1917
08-12-108-046-1028	40	E	NORTHWEST	HW	311	MOUNT PROSPECT	60056	B5C*	1917
08-12-108-046-1044	40	E	NORTHWEST	HW	P10	MOUNT PROSPECT	60056	B5C*	1917
08-12-108-046-1025	40	E	NORTHWEST	HW	308	MOUNT PROSPECT	60056	B5C*	1917
08-12-108-046-1145	40	E	NORTHWEST	HW	S56A	MOUNT PROSPECT	60056	B5C*	1917

08-12-108-046-1129	40	E	NORTHWEST	HW	S38	MOUNT PROSPECT	60056	B5C*	1917
08-12-108-046-1116	40	E	NORTHWEST	HW	S25	MOUNT PROSPECT	60056	B5C*	1917
08-12-108-046-1003	40	E	NORTHWEST	HW	203	MOUNT PROSPECT	60056	B5C*	1917
08-12-108-046-1090	40	E	NORTHWEST	HW	P55	MOUNT PROSPECT	60056	B5C*	1917
08-12-108-046-1064	40	E	NORTHWEST	HW	P30	MOUNT PROSPECT	60056	B5C*	1917
08-12-108-046-1033	40	E	NORTHWEST	HW	316	MOUNT PROSPECT	60056	B5C*	1917
08-12-108-046-1130	40	E	NORTHWEST	HW	S39	MOUNT PROSPECT	60056	B5C*	1917
08-12-108-044-0000	30	E	NORTHWEST	HW		MOUNT PROSPECT	60056	B5C*	1917
08-12-108-046-1069	40	E	NORTHWEST	HW	P35	MOUNT PROSPECT	60056	B5C*	1917
08-12-108-046-1070	40	E	NORTHWEST	HW	P36	MOUNT PROSPECT	60056	B5C*	1917
08-12-108-046-1014	40	E	NORTHWEST	HW	214	MOUNT PROSPECT	60056	B5C*	1917
08-12-108-046-1041	40	E	NORTHWEST	HW	P7	MOUNT PROSPECT	60056	B5C*	1917
08-12-108-046-1019	40	E	NORTHWEST	HW	302	MOUNT PROSPECT	60056	B5C*	1917
08-12-108-044-0000	66	E	NORTHWEST	HW		MOUNT PROSPECT	60056	B5C*	1917
08-12-108-046-1103	40	E	NORTHWEST	HW	S12	MOUNT PROSPECT	60056	B5C*	1917
08-12-108-046-1108	40	E	NORTHWEST	HW	S17	MOUNT PROSPECT	60056	B5C*	1917
08-12-108-046-1074	40	E	NORTHWEST	HW	P40	MOUNT PROSPECT	60056	B5C*	1917
08-12-108-044-0000	14	E	NORTHWEST	HW		MOUNT PROSPECT	60056	B5C*	1917
08-12-108-044-0000	80	E	NORTHWEST	HW		MOUNT PROSPECT	60056	B5C*	1917
08-12-108-046-1053	40	E	NORTHWEST	HW	P19	MOUNT PROSPECT	60056	B5C*	1917
08-12-108-044-0000	46	E	NORTHWEST	HW		MOUNT PROSPECT	60056	B5C*	1917
08-12-108-046-1045	40	E	NORTHWEST	HW	P11	MOUNT PROSPECT	60056	B5C*	1917
08-12-108-046-1009	40	E	NORTHWEST	HW	209	MOUNT PROSPECT	60056	B5C*	1917
08-12-108-046-1097	40	E	NORTHWEST	HW	S7	MOUNT PROSPECT	60056	B5C*	1917
08-12-108-044-0000	26	E	NORTHWEST	HW		MOUNT PROSPECT	60056	B5C*	1917
08-12-108-046-1080	40	E	NORTHWEST	HW	P45	MOUNT PROSPECT	60056	B5C*	1917
08-12-108-046-1137	40	E	NORTHWEST	HW	S49	MOUNT PROSPECT	60056	B5C*	1917
08-12-108-046-1015	40	E	NORTHWEST	HW	215	MOUNT PROSPECT	60056	B5C*	1917
08-12-108-046-1109	40	E	NORTHWEST	HW	S18	MOUNT PROSPECT	60056	B5C*	1917
08-12-108-046-1020	40	E	NORTHWEST	HW	303	MOUNT PROSPECT	60056	B5C*	1917
08-12-108-046-1048	40	E	NORTHWEST	HW	P14	MOUNT PROSPECT	60056	B5C*	1917
08-12-108-046-1117	40	E	NORTHWEST	HW	S26	MOUNT PROSPECT	60056	B5C*	1917
08-12-108-046-1096	40	E	NORTHWEST	HW	S6	MOUNT PROSPECT	60056	B5C*	1917
08-12-108-046-1086	40	E	NORTHWEST	HW	P51	MOUNT PROSPECT	60056	B5C*	1917
08-12-108-046-1104	40	E	NORTHWEST	HW	S13	MOUNT PROSPECT	60056	B5C*	1917
08-12-108-046-1083	40	E	NORTHWEST	HW	P48	MOUNT PROSPECT	60056	B5C*	1917
08-12-108-046-1051	40	E	NORTHWEST	HW	P17	MOUNT PROSPECT	60056	B5C*	1917
08-12-108-046-1042	40	E	NORTHWEST	HW	P8	MOUNT PROSPECT	60056	B5C*	1917
08-12-108-046-1140	40	E	NORTHWEST	HW	S52	MOUNT PROSPECT	60056	B5C*	1917
08-12-108-046-1006	40	E	NORTHWEST	HW	206	MOUNT PROSPECT	60056	B5C*	1917
08-12-108-046-1012	40	E	NORTHWEST	HW	212	MOUNT PROSPECT	60056	B5C*	1917
08-12-108-046-1039	40	E	NORTHWEST	HW	P5	MOUNT PROSPECT	60056	B5C*	1917
08-12-108-046-1031	40	E	NORTHWEST	HW	314	MOUNT PROSPECT	60056	B5C*	1917
08-12-108-046-1067	40	E	NORTHWEST	HW	P33	MOUNT PROSPECT	60056	B5C*	1917
08-12-108-046-1023	40	E	NORTHWEST	HW	306	MOUNT PROSPECT	60056	B5C*	1917
08-12-108-046-1040	40	E	NORTHWEST	HW	P6	MOUNT PROSPECT	60056	B5C*	1917
08-12-108-046-1077	40	E	NORTHWEST	HW	P42	MOUNT PROSPECT	60056	B5C*	1917
08-12-108-046-1112	40	E	NORTHWEST	HW	S21	MOUNT PROSPECT	60056	B5C*	1917
08-12-108-046-1017	40	E	NORTHWEST	HW	217	MOUNT PROSPECT	60056	B5C*	1917
08-12-108-046-1101	40	E	NORTHWEST	HW	S11	MOUNT PROSPECT	60056	B5C*	1917
08-12-108-046-1026	40	E	NORTHWEST	HW	309	MOUNT PROSPECT	60056	B5C*	1917
08-12-108-046-1062	40	E	NORTHWEST	HW	P28	MOUNT PROSPECT	60056	B5C*	1917
08-12-108-046-1091	40	E	NORTHWEST	HW	S1	MOUNT PROSPECT	60056	B5C*	1917
08-12-108-046-1087	40	E	NORTHWEST	HW	P52	MOUNT PROSPECT	60056	B5C*	1917
08-12-108-046-1055	40	E	NORTHWEST	HW	P21	MOUNT PROSPECT	60056	B5C*	1917
08-12-108-046-1123	40	E	NORTHWEST	HW	S32	MOUNT PROSPECT	60056	B5C*	1917
08-12-108-046-1084	40	E	NORTHWEST	HW	P49	MOUNT PROSPECT	60056	B5C*	1917
08-12-108-046-1115	40	E	NORTHWEST	HW	S24	MOUNT PROSPECT	60056	B5C*	1917
08-12-108-046-1065	40	E	NORTHWEST	HW	P31	MOUNT PROSPECT	60056	B5C*	1917
08-12-108-046-1004	40	E	NORTHWEST	HW	204	MOUNT PROSPECT	60056	B5C*	1917
08-12-108-046-1135	40	E	NORTHWEST	HW	S47	MOUNT PROSPECT	60056	B5C*	1917
08-12-108-046-1142	40	E	NORTHWEST	HW	S54	MOUNT PROSPECT	60056	B5C*	1917

08-12-108-046-1054	40	E	NORTHWEST	HW	P20	MOUNT PROSPECT	60056	B5C*	1917
08-12-108-046-1007	40	E	NORTHWEST	HW	207	MOUNT PROSPECT	60056	B5C*	1917
08-12-108-046-1013	40	E	NORTHWEST	HW	213	MOUNT PROSPECT	60056	B5C*	1917
08-12-108-046-1068	40	E	NORTHWEST	HW	P34	MOUNT PROSPECT	60056	B5C*	1917
08-12-108-046-1059	40	E	NORTHWEST	HW	P25	MOUNT PROSPECT	60056	B5C*	1917
08-12-108-044-0000	70	E	NORTHWEST	HW		MOUNT PROSPECT	60056	B5C*	1917
08-12-108-046-1071	40	E	NORTHWEST	HW	P37	MOUNT PROSPECT	60056	B5C*	1917
08-12-108-046-1102	40	E	NORTHWEST	HW	S11A	MOUNT PROSPECT	60056	B5C*	1917
08-12-108-046-1095	40	E	NORTHWEST	HW	S5	MOUNT PROSPECT	60056	B5C*	1917
08-12-108-046-1143	40	E	NORTHWEST	HW	S55	MOUNT PROSPECT	60056	B5C*	1917
08-12-108-046-1075	40	E	NORTHWEST	HW	P40A	MOUNT PROSPECT	60056	B5C*	1917
08-12-108-044-0000	2	E	NORTHWEST	HW		MOUNT PROSPECT	60056	B5C*	1917
08-12-108-046-1128	40	E	NORTHWEST	HW	S37	MOUNT PROSPECT	60056	B5C*	1917
08-12-108-046-1126	40	E	NORTHWEST	HW	S35	MOUNT PROSPECT	60056	B5C*	1917
08-12-108-041-0000	90	E	NORTHWEST	HW		MOUNT PROSPECT	60056	B5C*	1917
08-12-108-046-1035	40	E	NORTHWEST	HW	P1	MOUNT PROSPECT	60056	B5C*	1917
08-12-108-046-1120	40	E	NORTHWEST	HW	S29	MOUNT PROSPECT	60056	B5C*	1917
08-12-108-046-1001	40	E	NORTHWEST	HW	201	MOUNT PROSPECT	60056	B5C*	1917
08-12-108-046-1093	40	E	NORTHWEST	HW	S3	MOUNT PROSPECT	60056	B5C*	1917
08-12-108-046-1098	40	E	NORTHWEST	HW	S8	MOUNT PROSPECT	60056	B5C*	1917
08-12-108-044-0000	50	E	NORTHWEST	HW		MOUNT PROSPECT	60056	B5C*	1917
08-12-108-046-1089	40	E	NORTHWEST	HW	P54	MOUNT PROSPECT	60056	B5C*	1917
08-12-108-046-1105	40	E	NORTHWEST	HW	S14	MOUNT PROSPECT	60056	B5C*	1917
08-12-108-046-1037	40	E	NORTHWEST	HW	P3	MOUNT PROSPECT	60056	B5C*	1917
08-12-108-044-0000	76	E	NORTHWEST	HW		MOUNT PROSPECT	60056	B5C*	1917
08-12-108-046-1060	40	E	NORTHWEST	HW	P26	MOUNT PROSPECT	60056	B5C*	1917
08-12-108-046-1118	40	E	NORTHWEST	HW	S27	MOUNT PROSPECT	60056	B5C*	1917
08-12-108-046-1057	40	E	NORTHWEST	HW	P23	MOUNT PROSPECT	60056	B5C*	1917
08-12-108-046-1010	40	E	NORTHWEST	HW	210	MOUNT PROSPECT	60056	B5C*	1917
08-12-108-046-1110	40	E	NORTHWEST	HW	S19	MOUNT PROSPECT	60056	B5C*	1917
08-12-108-046-1029	40	E	NORTHWEST	HW	312	MOUNT PROSPECT	60056	B5C*	1917
08-12-108-046-1072	40	E	NORTHWEST	HW	P38	MOUNT PROSPECT	60056	B5C*	1917
08-12-108-046-1133	40	E	NORTHWEST	HW	S45	MOUNT PROSPECT	60056	B5C*	1917
08-12-108-046-1189	100	S	EMERSON	ST	501	MOUNT PROSPECT	60056	B5C*	1917
08-12-108-046-1150	100	S	EMERSON	ST	205	MOUNT PROSPECT	60056	B5C*	1917
08-12-108-046-1183	100	S	EMERSON	ST	410	MOUNT PROSPECT	60056	B5C*	1917
08-12-108-046-1163	100	S	EMERSON	ST	304	MOUNT PROSPECT	60056	B5C*	1917
08-12-108-046-1152	100	S	EMERSON	ST	207	MOUNT PROSPECT	60056	B5C*	1917
08-12-108-046-1171	100	S	EMERSON	ST	313	MOUNT PROSPECT	60056	B5C*	1917
08-12-108-045-0000	90	S	EMERSON	ST		MOUNT PROSPECT	60056	B5C*	1917
08-12-108-046-1179	100	S	EMERSON	ST	406	MOUNT PROSPECT	60056	B5C*	1917
08-12-108-046-1176	100	S	EMERSON	ST	403	MOUNT PROSPECT	60056	B5C*	1917
08-12-108-046-1193	100	S	EMERSON	ST	506	MOUNT PROSPECT	60056	B5C*	1917
08-12-108-046-1184	100	S	EMERSON	ST	411	MOUNT PROSPECT	60056	B5C*	1917
08-12-108-046-1149	100	S	EMERSON	ST	204	MOUNT PROSPECT	60056	B5C*	1917
08-12-108-045-0000	70	E	BUSSE	AV		MOUNT PROSPECT	60056	B5C*	1917
08-12-108-046-1155	100	S	EMERSON	ST	211	MOUNT PROSPECT	60056	B5C*	1917
08-12-108-046-1188	100	S	EMERSON	ST	415	MOUNT PROSPECT	60056	B5C*	1917
08-12-108-046-1156	100	S	EMERSON	ST	212	MOUNT PROSPECT	60056	B5C*	1917
08-12-108-046-1147	100	S	EMERSON	ST	202	MOUNT PROSPECT	60056	B5C*	1917
08-12-108-046-1164	100	S	EMERSON	ST	305	MOUNT PROSPECT	60056	B5C*	1917
08-12-108-046-1185	100	S	EMERSON	ST	412	MOUNT PROSPECT	60056	B5C*	1917
08-12-108-045-0000	110	S	EMERSON	ST		MOUNT PROSPECT	60056	B5C*	1917
08-12-108-046-1153	100	S	EMERSON	ST	208	MOUNT PROSPECT	60056	B5C*	1917
08-12-108-046-1170	100	S	EMERSON	ST	312	MOUNT PROSPECT	60056	B5C*	1917
08-12-108-046-1195	100	S	EMERSON	ST	513	MOUNT PROSPECT	60056	B5C*	1917
08-12-108-046-1186	100	S	EMERSON	ST	413	MOUNT PROSPECT	60056	B5C*	1917
08-12-108-046-1174	100	S	EMERSON	ST	401	MOUNT PROSPECT	60056	B5C*	1917
08-12-108-046-1178	100	S	EMERSON	ST	405	MOUNT PROSPECT	60056	B5C*	1917
08-12-108-046-1190	100	S	EMERSON	ST	502	MOUNT PROSPECT	60056	B5C*	1917
08-12-108-045-0000	104	S	EMERSON	ST		MOUNT PROSPECT	60056	B5C*	1917
08-12-108-046-1154	100	S	EMERSON	ST	209	MOUNT PROSPECT	60056	B5C*	1917

08-12-108-046-1172	100	S	EMERSON	ST		314	MOUNT PROSPECT	60056	B5C*	1917
08-12-108-045-0000	100	S	EMERSON	ST			MOUNT PROSPECT	60056	B5C*	1917
08-12-108-045-0000	60	E	BUSSE	AV			MOUNT PROSPECT	60056	B5C*	1917
08-12-108-046-1191	100	S	EMERSON	ST		503	MOUNT PROSPECT	60056	B5C*	1917
08-12-108-046-1180	100	S	EMERSON	ST		407	MOUNT PROSPECT	60056	B5C*	1917
08-12-108-046-1192	100	S	EMERSON	ST		505	MOUNT PROSPECT	60056	B5C*	1917
08-12-108-046-1148	100	S	EMERSON	ST		203	MOUNT PROSPECT	60056	B5C*	1917
08-12-108-045-0000	106	S	EMERSON	ST			MOUNT PROSPECT	60056	B5C*	1917
08-12-108-046-1158	100	S	EMERSON	ST		214	MOUNT PROSPECT	60056	B5C*	1917
08-12-108-046-1182	100	S	EMERSON	ST		409	MOUNT PROSPECT	60056	B5C*	1917
08-12-108-045-0000	80	E	BUSSE	AV			MOUNT PROSPECT	60056	B5C*	1917
08-12-108-046-1168	100	S	EMERSON	ST		309	MOUNT PROSPECT	60056	B5C*	1917
08-12-108-046-1173	100	S	EMERSON	ST		315	MOUNT PROSPECT	60056	B5C*	1917
08-12-108-046-1160	100	S	EMERSON	ST		301	MOUNT PROSPECT	60056	B5C*	1917
08-12-108-046-1146	100	S	EMERSON	ST		201	MOUNT PROSPECT	60056	B5C*	1917
08-12-108-046-1196	100	S	EMERSON	ST		514	MOUNT PROSPECT	60056	B5C*	1917
08-12-108-046-1151	100	S	EMERSON	ST		206	MOUNT PROSPECT	60056	B5C*	1917
08-12-108-046-1187	100	S	EMERSON	ST		414	MOUNT PROSPECT	60056	B5C*	1917
08-12-108-045-0000	102	S	EMERSON	ST			MOUNT PROSPECT	60056	B5C*	1917
08-12-108-046-1159	100	S	EMERSON	ST		215	MOUNT PROSPECT	60056	B5C*	1917
08-12-108-046-1197	100	S	EMERSON	ST		515	MOUNT PROSPECT	60056	B5C*	1917
08-12-108-046-1161	100	S	EMERSON	ST		302	MOUNT PROSPECT	60056	B5C*	1917
08-12-108-046-1157	100	S	EMERSON	ST		213	MOUNT PROSPECT	60056	B5C*	1917
08-12-108-046-1166	100	S	EMERSON	ST		307	MOUNT PROSPECT	60056	B5C*	1917
08-12-108-046-1181	100	S	EMERSON	ST		408	MOUNT PROSPECT	60056	B5C*	1917
08-12-108-046-1194	100	S	EMERSON	ST		507	MOUNT PROSPECT	60056	B5C*	1917
08-12-108-045-0000	108	S	EMERSON	ST			MOUNT PROSPECT	60056	B5C*	1917
08-12-108-046-1177	100	S	EMERSON	ST		404	MOUNT PROSPECT	60056	B5C*	1917
08-12-108-046-1169	100	S	EMERSON	ST		311	MOUNT PROSPECT	60056	B5C*	1917
08-12-108-045-0000	90	E	BUSSE	AV			MOUNT PROSPECT	60056	B5C*	1917
08-12-108-046-1162	100	S	EMERSON	ST		303	MOUNT PROSPECT	60056	B5C*	1917
08-12-108-046-1175	100	S	EMERSON	ST		402	MOUNT PROSPECT	60056	B5C*	1917
08-12-108-046-1165	100	S	EMERSON	ST		306	MOUNT PROSPECT	60056	B5C*	1917
08-12-115-019-1017	223		UNIVERSITY	DR	1	40	MOUNT PROSPECT	60056	R3*	1917
08-12-115-019-1044	122	S	ELM	ST			MOUNT PROSPECT	60056	R3*	1917
08-12-115-019-1007	200	S	SCHOOL	ST			MOUNT PROSPECT	60056	R3*	1917
08-12-115-019-1004	307	E	EVERGREEN	AV			MOUNT PROSPECT	60056	R3*	1917
08-12-115-019-1040	218	S	SCHOOL	ST			MOUNT PROSPECT	60056	R3*	1917
08-12-115-019-1027	217		VILLAGE	DR			MOUNT PROSPECT	60056	R3*	1917
08-12-115-019-1012	215		UNIVERSITY	DR			MOUNT PROSPECT	60056	R3*	1917
08-12-115-019-1015	221		UNIVERSITY	DR			MOUNT PROSPECT	60056	R3*	1917
08-12-115-019-1020	217		COLLEGE	DR			MOUNT PROSPECT	60056	R3*	1917
08-12-115-019-1030	210		UNIVERSITY	DR			MOUNT PROSPECT	60056	R3*	1917
08-12-115-019-1036	210	S	SCHOOL	ST			MOUNT PROSPECT	60056	R3*	1917
08-12-115-019-1046	118	S	ELM	ST			MOUNT PROSPECT	60056	R3*	1917
08-12-115-019-1039	216	S	SCHOOL	ST			MOUNT PROSPECT	60056	R3*	1917
08-12-115-019-1038	214	S	SCHOOL	ST			MOUNT PROSPECT	60056	R3*	1917
08-12-115-019-1045	120	S	ELM	ST			MOUNT PROSPECT	60056	R3*	1917
08-12-115-019-1023	211		COLLEGE	DR			MOUNT PROSPECT	60056	R3*	1917
08-12-115-019-1035	220		UNIVERSITY	DR			MOUNT PROSPECT	60056	R3*	1917
08-12-115-019-1026	215		VILLAGE	DR			MOUNT PROSPECT	60056	R3*	1917
08-12-115-019-1011	315	E	EVERGREEN	AV	19	28	MOUNT PROSPECT	60056	R3*	1917
08-12-115-019-1008	319	E	EVERGREEN	AV			MOUNT PROSPECT	60056	R3*	1917
08-12-115-019-1022	213		COLLEGE	DR			MOUNT PROSPECT	60056	R3*	1917
08-12-115-019-1003	305	E	EVERGREEN	AV			MOUNT PROSPECT	60056	R3*	1917
08-12-115-019-1042	222	S	SCHOOL	ST			MOUNT PROSPECT	60056	R3*	1917
08-12-115-019-1037	212	S	SCHOOL	ST			MOUNT PROSPECT	60056	R3*	1917
08-12-115-019-1013	217		UNIVERSITY	DR			MOUNT PROSPECT	60056	R3*	1917
08-12-115-019-1005	309	E	EVERGREEN	AV			MOUNT PROSPECT	60056	R3*	1917
08-12-115-019-1031	212		UNIVERSITY	DR			MOUNT PROSPECT	60056	R3*	1917
08-12-115-019-1025	213		VILLAGE	DR			MOUNT PROSPECT	60056	R3*	1917
08-12-115-019-1033	216		UNIVERSITY	DR			MOUNT PROSPECT	60056	R3*	1917

08-12-115-019-1048	210		COLLEGE	DR		MOUNT PROSPECT	60056	R3*	1917
08-12-115-019-1002	303	E	EVERGREEN	AV		MOUNT PROSPECT	60056	R3*	1917
08-12-115-019-1049	214		COLLEGE	DR		MOUNT PROSPECT	60056	R3*	1917
08-12-115-019-1024	211		VILLAGE	DR		MOUNT PROSPECT	60056	R3*	1917
08-12-115-019-1001	301	E	EVERGREEN	AV		MOUNT PROSPECT	60056	R3*	1917
08-12-115-019-1028	221		VILLAGE	DR		MOUNT PROSPECT	60056	R3*	1917
08-12-115-019-1010	317	E	EVERGREEN	AV		MOUNT PROSPECT	60056	R3*	1917
08-12-115-019-1050	218		COLLEGE	DR		MOUNT PROSPECT	60056	R3*	1917
08-12-115-019-1021	215		COLLEGE	DR		MOUNT PROSPECT	60056	R3*	1917
08-12-115-019-1032	214		UNIVERSITY	DR		MOUNT PROSPECT	60056	R3*	1917
08-12-115-019-1019	221		COLLEGE	DR		MOUNT PROSPECT	60056	R3*	1917
08-12-115-019-1051	216		COLLEGE	DR		MOUNT PROSPECT	60056	R3*	1917
08-12-115-019-1018	219		COLLEGE	DR		MOUNT PROSPECT	60056	R3*	1917
08-12-115-019-1029	219		VILLAGE	DR		MOUNT PROSPECT	60056	R3*	1917
08-12-115-019-1014	219		UNIVERSITY	DR		MOUNT PROSPECT	60056	R3*	1917
08-12-115-019-1009	321	E	EVERGREEN	AV		MOUNT PROSPECT	60056	R3*	1917
08-12-115-019-1041	220	S	SCHOOL	ST		MOUNT PROSPECT	60056	R3*	1917
08-12-115-019-1016	225		UNIVERSITY	DR		MOUNT PROSPECT	60056	R3*	1917
08-12-115-019-1034	218		UNIVERSITY	DR		MOUNT PROSPECT	60056	R3*	1917
08-12-115-019-1043	124	S	ELM	ST		MOUNT PROSPECT	60056	R3*	1917
08-12-115-019-1006	202	S	SCHOOL	ST		MOUNT PROSPECT	60056	R3*	1917
08-12-115-019-1047	212		COLLEGE	DR		MOUNT PROSPECT	60056	R3*	1917
08-12-215-011-0000	221	S	OWEN	ST		MOUNT PROSPECT	60056	RA	1917
08-12-227-018-0000	415	E	PROSPECT	AV	1B	MOUNT PROSPECT	60056	R4	1917
08-12-227-018-0000	415	E	PROSPECT	AV	3D	MOUNT PROSPECT	60056	R4	1917
08-12-227-018-0000	415	E	PROSPECT	AV	2A	MOUNT PROSPECT	60056	R4	1917
08-12-227-018-0000	415	E	PROSPECT	AV	3E	MOUNT PROSPECT	60056	R4	1917
08-12-227-018-0000	415	E	PROSPECT	AV	3B	MOUNT PROSPECT	60056	R4	1917
08-12-227-018-0000	415	E	PROSPECT	AV	1A	MOUNT PROSPECT	60056	R4	1917
08-12-227-018-0000	415	E	PROSPECT	AV	1C	MOUNT PROSPECT	60056	R4	1917
08-12-227-018-0000	415	E	PROSPECT	AV	2H	MOUNT PROSPECT	60056	R4	1917
08-12-227-018-0000	415	E	PROSPECT	AV	2G	MOUNT PROSPECT	60056	R4	1917
08-12-227-018-0000	415	E	PROSPECT	AV	2B	MOUNT PROSPECT	60056	R4	1917
08-12-227-018-0000	415	E	PROSPECT	AV	1E	MOUNT PROSPECT	60056	R4	1917
08-12-227-018-0000	415	E	PROSPECT	AV	1G	MOUNT PROSPECT	60056	R4	1917
08-12-227-018-0000	415	E	PROSPECT	AV		MOUNT PROSPECT	60056	R4	1917
08-12-227-018-0000	415	E	PROSPECT	AV	3G	MOUNT PROSPECT	60056	R4	1917
08-12-227-018-0000	415	E	PROSPECT	AV	2C	MOUNT PROSPECT	60056	R4	1917
08-12-227-018-0000	415	E	PROSPECT	AV	1F	MOUNT PROSPECT	60056	R4	1917
08-12-227-018-0000	415	E	PROSPECT	AV	1H	MOUNT PROSPECT	60056	R4	1917
08-12-227-018-0000	415	E	PROSPECT	AV	1D	MOUNT PROSPECT	60056	R4	1917
08-12-227-018-0000	415	E	PROSPECT	AV	3F	MOUNT PROSPECT	60056	R4	1917
08-12-227-018-0000	415	E	PROSPECT	AV	3C	MOUNT PROSPECT	60056	R4	1917
08-12-227-018-0000	415	E	PROSPECT	AV	3H	MOUNT PROSPECT	60056	R4	1917
08-12-227-018-0000	415	E	PROSPECT	AV	2E	MOUNT PROSPECT	60056	R4	1917
08-12-227-018-0000	415	E	PROSPECT	AV	2F	MOUNT PROSPECT	60056	R4	1917
08-12-227-018-0000	415	E	PROSPECT	AV	3A	MOUNT PROSPECT	60056	R4	1917
08-12-227-016-1030	501	E	PROSPECT	AV	3D	MOUNT PROSPECT	60056	R4	1917
08-12-227-016-1014	501	E	PROSPECT	AV	2B	MOUNT PROSPECT	60056	R4	1917
08-12-227-016-1004	501	E	PROSPECT	AV	1D	MOUNT PROSPECT	60056	R4	1917
08-12-227-016-1005	501	E	PROSPECT	AV	1E	MOUNT PROSPECT	60056	R4	1917
08-12-227-016-1029	501	E	PROSPECT	AV	3C	MOUNT PROSPECT	60056	R4	1917
08-12-227-016-1011	501	E	PROSPECT	AV	1M	MOUNT PROSPECT	60056	R4	1917
08-12-227-016-1026	501	E	PROSPECT	AV	2N	MOUNT PROSPECT	60056	R4	1917
08-12-227-016-1012	501	E	PROSPECT	AV	1N	MOUNT PROSPECT	60056	R4	1917
08-12-227-016-1021	501	E	PROSPECT	AV	2I	MOUNT PROSPECT	60056	R4	1917
08-12-227-016-1006	501	E	PROSPECT	AV	1F	MOUNT PROSPECT	60056	R4	1917
08-12-227-016-1034	501	E	PROSPECT	AV	3H	MOUNT PROSPECT	60056	R4	1917
08-12-227-016-1016	501	E	PROSPECT	AV	2D	MOUNT PROSPECT	60056	R4	1917
08-12-227-016-1002	501	E	PROSPECT	AV	1B	MOUNT PROSPECT	60056	R4	1917
08-12-227-016-1024	501	E	PROSPECT	AV	2L	MOUNT PROSPECT	60056	R4	1917
08-12-227-016-1009	501	E	PROSPECT	AV	1K	MOUNT PROSPECT	60056	R4	1917

08-12-227-016-1023	501	E	PROSPECT	AV	2K	MOUNT PROSPECT	60056	R4	1917
08-12-227-016-1037	501	E	PROSPECT	AV	3K	MOUNT PROSPECT	60056	R4	1917
08-12-227-016-1015	501	E	PROSPECT	AV	2C	MOUNT PROSPECT	60056	R4	1917
08-12-227-016-1018	501	E	PROSPECT	AV	2F	MOUNT PROSPECT	60056	R4	1917
08-12-227-016-1032	501	E	PROSPECT	AV	3F	MOUNT PROSPECT	60056	R4	1917
08-12-227-016-1001	501	E	PROSPECT	AV	1A	MOUNT PROSPECT	60056	R4	1917
08-12-227-016-1035	501	E	PROSPECT	AV	3I	MOUNT PROSPECT	60056	R4	1917
08-12-227-016-1040	501	E	PROSPECT	AV	3N	MOUNT PROSPECT	60056	R4	1917
08-12-227-016-1036	501	E	PROSPECT	AV	3J	MOUNT PROSPECT	60056	R4	1917
08-12-227-016-1022	501	E	PROSPECT	AV	2J	MOUNT PROSPECT	60056	R4	1917
08-12-227-016-1019	501	E	PROSPECT	AV	2G	MOUNT PROSPECT	60056	R4	1917
08-12-227-016-1010	501	E	PROSPECT	AV	1L	MOUNT PROSPECT	60056	R4	1917
08-12-227-016-1031	501	E	PROSPECT	AV	3E	MOUNT PROSPECT	60056	R4	1917
08-12-227-016-1003	501	E	PROSPECT	AV	1C	MOUNT PROSPECT	60056	R4	1917
08-12-227-016-1025	501	E	PROSPECT	AV	2M	MOUNT PROSPECT	60056	R4	1917
08-12-227-016-0000	501	E	PROSPECT	AV		MOUNT PROSPECT	60056	R4	1917
08-12-227-016-1038	501	E	PROSPECT	AV	3L	MOUNT PROSPECT	60056	R4	1917
08-12-227-016-1020	501	E	PROSPECT	AV	2H	MOUNT PROSPECT	60056	R4	1917
08-12-227-016-1013	501	E	PROSPECT	AV	2A	MOUNT PROSPECT	60056	R4	1917
08-12-227-016-1007	501	E	PROSPECT	AV	1I	MOUNT PROSPECT	60056	R4	1917
08-12-227-016-1033	501	E	PROSPECT	AV	3G	MOUNT PROSPECT	60056	R4	1917
08-12-227-016-1028	501	E	PROSPECT	AV	3B	MOUNT PROSPECT	60056	R4	1917
08-12-227-016-1039	501	E	PROSPECT	AV	3M	MOUNT PROSPECT	60056	R4	1917
08-12-227-016-1027	501	E	PROSPECT	AV	3A	MOUNT PROSPECT	60056	R4	1917
08-12-227-016-1017	501	E	PROSPECT	AV	2E	MOUNT PROSPECT	60056	R4	1917
08-12-227-019-1032	513	E	LINCOLN	ST		MOUNT PROSPECT	60056	I1	1917
08-12-227-019-1003	405	E	LINCOLN	ST		MOUNT PROSPECT	60056	I1	1917
08-12-227-019-1049	547	E	LINCOLN	ST		MOUNT PROSPECT	60056	I1	1917
08-12-227-019-1016	431	E	LINCOLN	ST		MOUNT PROSPECT	60056	I1	1917
08-12-227-019-1009	417	E	LINCOLN	ST		MOUNT PROSPECT	60056	I1	1917
08-12-227-019-1005	409	E	LINCOLN	ST		MOUNT PROSPECT	60056	I1	1917
08-12-227-019-1020	439	E	LINCOLN	ST		MOUNT PROSPECT	60056	I1	1917
08-12-227-019-1044	537	E	LINCOLN	ST		MOUNT PROSPECT	60056	I1	1917
08-12-227-019-1041	531	E	LINCOLN	ST		MOUNT PROSPECT	60056	I1	1917
08-12-227-019-1027	503	E	LINCOLN	ST		MOUNT PROSPECT	60056	I1	1917
08-12-227-019-1013	425	E	LINCOLN	ST		MOUNT PROSPECT	60056	I1	1917
08-12-227-019-1030	509	E	LINCOLN	ST		MOUNT PROSPECT	60056	I1	1917
08-12-227-019-1019	437	E	LINCOLN	ST		MOUNT PROSPECT	60056	I1	1917
08-12-227-019-1024	447	E	LINCOLN	ST		MOUNT PROSPECT	60056	I1	1917
08-12-227-019-1047	543	E	LINCOLN	ST		MOUNT PROSPECT	60056	I1	1917
08-12-227-019-1037	523	E	LINCOLN	ST		MOUNT PROSPECT	60056	I1	1917
08-12-227-019-1014	427	E	LINCOLN	ST		MOUNT PROSPECT	60056	I1	1917
08-12-227-019-1045	539	E	LINCOLN	ST		MOUNT PROSPECT	60056	I1	1917
08-12-227-019-1042	533	E	LINCOLN	ST		MOUNT PROSPECT	60056	I1	1917
08-12-227-019-1038	525	E	LINCOLN	ST		MOUNT PROSPECT	60056	I1	1917
08-12-227-019-1033	515	E	LINCOLN	ST		MOUNT PROSPECT	60056	I1	1917
08-12-227-019-1036	521	E	LINCOLN	ST		MOUNT PROSPECT	60056	I1	1917
08-12-227-019-1012	423	E	LINCOLN	ST		MOUNT PROSPECT	60056	I1	1917
08-12-227-019-1040	529	E	LINCOLN	ST		MOUNT PROSPECT	60056	I1	1917
08-12-227-019-1007	413	E	LINCOLN	ST		MOUNT PROSPECT	60056	I1	1917
08-12-227-019-1017	433	E	LINCOLN	ST		MOUNT PROSPECT	60056	I1	1917
08-12-227-019-1010	419	E	LINCOLN	ST		MOUNT PROSPECT	60056	I1	1917
08-12-227-019-1018	435	E	LINCOLN	ST		MOUNT PROSPECT	60056	I1	1917
08-12-227-019-1029	507	E	LINCOLN	ST		MOUNT PROSPECT	60056	I1	1917
08-12-227-019-1025	449	E	LINCOLN	ST		MOUNT PROSPECT	60056	I1	1917
08-12-227-019-1002	403	E	LINCOLN	ST		MOUNT PROSPECT	60056	I1	1917
08-12-227-019-1048	545	E	LINCOLN	ST		MOUNT PROSPECT	60056	I1	1917
08-12-227-019-1001	401	E	LINCOLN	ST		MOUNT PROSPECT	60056	I1	1917
08-12-227-019-1008	415	E	LINCOLN	ST		MOUNT PROSPECT	60056	I1	1917
08-12-227-019-1021	441	E	LINCOLN	ST		MOUNT PROSPECT	60056	I1	1917
08-12-227-019-1028	505	E	LINCOLN	ST		MOUNT PROSPECT	60056	I1	1917
08-12-227-019-1031	511	E	LINCOLN	ST		MOUNT PROSPECT	60056	I1	1917

08-12-227-019-1034	517	E	LINCOLN	ST		MOUNT PROSPECT	60056	I1	1917
08-12-227-019-1022	443	E	LINCOLN	ST		MOUNT PROSPECT	60056	I1	1917
08-12-227-019-1039	527	E	LINCOLN	ST		MOUNT PROSPECT	60056	I1	1917
08-12-227-019-1023	445	E	LINCOLN	ST		MOUNT PROSPECT	60056	I1	1917
08-12-227-019-1050	549	E	LINCOLN	ST		MOUNT PROSPECT	60056	I1	1917
08-12-227-019-1011	421	E	LINCOLN	ST		MOUNT PROSPECT	60056	I1	1917
08-12-227-019-1015	429	E	LINCOLN	ST		MOUNT PROSPECT	60056	I1	1917
08-12-227-019-1046	541	E	LINCOLN	ST		MOUNT PROSPECT	60056	I1	1917
08-12-227-019-1043	535	E	LINCOLN	ST		MOUNT PROSPECT	60056	I1	1917
08-12-227-019-1004	407	E	LINCOLN	ST		MOUNT PROSPECT	60056	I1	1917
08-12-227-019-1006	411	E	LINCOLN	ST		MOUNT PROSPECT	60056	I1	1917
08-12-227-019-1026	501	E	LINCOLN	ST		MOUNT PROSPECT	60056	I1	1917
08-12-312-050-0000	103	W	BERKSHIRE	LN		MOUNT PROSPECT	60056	R1	1925
08-15-202-024-1028	1903	W	GOLF	RD	1B	MOUNT PROSPECT	60056	R4	1969
08-15-202-024-1052	1911	W	GOLF	RD	1B	MOUNT PROSPECT	60056	R4	1969
08-15-202-024-1024	1901	W	GOLF	RD	3B	MOUNT PROSPECT	60056	R4	1969
08-15-202-024-1015	1002		GROVE	DR	3B	MOUNT PROSPECT	60056	R4	1969
08-15-202-024-1003	1002		GROVE	DR	1B	MOUNT PROSPECT	60056	R4	1969
08-15-202-024-1040	1907	W	GOLF	RD	1B	MOUNT PROSPECT	60056	R4	1969
08-15-202-024-1007	1000		GROVE	DR	2B	MOUNT PROSPECT	60056	R4	1969
08-15-202-024-1045	1909	W	GOLF	RD	3A	MOUNT PROSPECT	60056	R4	1969
08-15-202-024-1021	1901	W	GOLF	RD	3A	MOUNT PROSPECT	60056	R4	1969
08-15-202-024-1001	1000		GROVE	DR	1B	MOUNT PROSPECT	60056	R4	1969
08-15-202-024-1013	1000		GROVE	DR	3B	MOUNT PROSPECT	60056	R4	1969
08-15-202-024-1033	1905	W	GOLF	RD	3A	MOUNT PROSPECT	60056	R4	1969
08-15-202-024-1036	1905	W	GOLF	RD	3B	MOUNT PROSPECT	60056	R4	1969
08-15-202-024-1046	1909	W	GOLF	RD	1B	MOUNT PROSPECT	60056	R4	1969
08-15-202-024-1022	1901	W	GOLF	RD	1B	MOUNT PROSPECT	60056	R4	1969
08-15-202-024-0000	1000		GROVE	DR		MOUNT PROSPECT	60056	R4	1969
08-15-202-024-1006	1004		GROVE	DR	1A	MOUNT PROSPECT	60056	R4	1969
08-15-202-024-1043	1909	W	GOLF	RD	1A	MOUNT PROSPECT	60056	R4	1969
08-15-202-024-1053	1911	W	GOLF	RD	2B	MOUNT PROSPECT	60056	R4	1969
08-15-202-024-1009	1002		GROVE	DR	2B	MOUNT PROSPECT	60056	R4	1969
08-15-202-024-1042	1907	W	GOLF	RD	3B	MOUNT PROSPECT	60056	R4	1969
08-15-202-024-1010	1002		GROVE	DR	2A	MOUNT PROSPECT	60056	R4	1969
08-15-202-024-1029	1903	W	GOLF	RD	2B	MOUNT PROSPECT	60056	R4	1969
08-15-202-024-1002	1000		GROVE	DR	1A	MOUNT PROSPECT	60056	R4	1969
08-15-202-024-1017	1004		GROVE	DR	3A	MOUNT PROSPECT	60056	R4	1969
08-15-202-024-1050	1911	W	GOLF	RD	2A	MOUNT PROSPECT	60056	R4	1969
08-15-202-024-0000	1004		GROVE	DR		MOUNT PROSPECT	60056	R4	1969
08-15-202-024-1031	1905	W	GOLF	RD	1A	MOUNT PROSPECT	60056	R4	1969
08-15-202-024-1011	1004		GROVE	DR	2B	MOUNT PROSPECT	60056	R4	1969
08-15-202-024-1026	1903	W	GOLF	RD	2A	MOUNT PROSPECT	60056	R4	1969
08-15-202-024-1032	1905	W	GOLF	RD	2A	MOUNT PROSPECT	60056	R4	1969
08-15-202-024-1038	1907	W	GOLF	RD	2A	MOUNT PROSPECT	60056	R4	1969
08-15-202-024-1049	1911	W	GOLF	RD	1A	MOUNT PROSPECT	60056	R4	1969
08-15-202-024-1014	1000		GROVE	DR	3A	MOUNT PROSPECT	60056	R4	1969
08-15-202-024-1048	1909	W	GOLF	RD	3B	MOUNT PROSPECT	60056	R4	1969
08-15-202-024-1005	1004		GROVE	DR	1B	MOUNT PROSPECT	60056	R4	1969
03-28-204-035-0000	1002		GROVE	DR		MOUNT PROSPECT	60056	R4	1969
08-15-202-024-1051	1911	W	GOLF	RD	3A	MOUNT PROSPECT	60056	R4	1969
08-15-202-024-1018	1004		GROVE	DR	3B	MOUNT PROSPECT	60056	R4	1969
08-15-202-024-0000	1901	W	GOLF	RD		MOUNT PROSPECT	60056	R4	1969
08-15-202-024-1004	1002		GROVE	DR	1A	MOUNT PROSPECT	60056	R4	1969
08-15-202-024-1047	1909	W	GOLF	RD	2B	MOUNT PROSPECT	60056	R4	1969
08-15-202-024-1037	1907	W	GOLF	RD	1A	MOUNT PROSPECT	60056	R4	1969
08-15-202-024-1044	1909	W	GOLF	RD	2A	MOUNT PROSPECT	60056	R4	1969
08-15-202-024-1041	1907	W	GOLF	RD	2B	MOUNT PROSPECT	60056	R4	1969
08-15-202-024-1039	1907	W	GOLF	RD	3A	MOUNT PROSPECT	60056	R4	1969
08-15-202-024-1016	1002		GROVE	DR	3A	MOUNT PROSPECT	60056	R4	1969
08-15-202-024-1019	1901	W	GOLF	RD	1A	MOUNT PROSPECT	60056	R4	1969
08-15-202-024-1027	1903	W	GOLF	RD	3A	MOUNT PROSPECT	60056	R4	1969

08-15-202-024-1030	1903	W	GOLF	RD		3B	MOUNT PROSPECT	60056	R4	1969
08-15-202-024-1054	1911	W	GOLF	RD		3B	MOUNT PROSPECT	60056	R4	1969
08-15-202-024-1008	1000		GROVE	DR		2A	MOUNT PROSPECT	60056	R4	1969
08-15-202-024-1020	1901	W	GOLF	RD		2A	MOUNT PROSPECT	60056	R4	1969
08-15-202-024-1023	1901	W	GOLF	RD		2B	MOUNT PROSPECT	60056	R4	1969
08-15-202-024-1012	1004		GROVE	DR		2A	MOUNT PROSPECT	60056	R4	1969
08-15-202-024-1025	1903	W	GOLF	RD		1A	MOUNT PROSPECT	60056	R4	1969
08-15-202-024-1034	1905	W	GOLF	RD		1B	MOUNT PROSPECT	60056	R4	1969
08-15-212-011-0000	1098		TAMARACK	DR	1	511	MOUNT PROSPECT	60056	RA	1962
08-15-212-011-0000	1905		GROVE	DR	2	453	MOUNT PROSPECT	60056	RA	1962
08-15-212-011-0000	1901		GROVE	DR	3	424	MOUNT PROSPECT	60056	RA	1962
08-15-212-011-0000	1901		GROVE	DR	4		MOUNT PROSPECT	60056	RA	1962
08-15-212-011-0000	1098		TAMARACK	DR	5	507	MOUNT PROSPECT	60056	RA	1962
08-15-212-011-0000	1096		TAMARACK	DR	6	492	MOUNT PROSPECT	60056	RA	1962
08-15-212-011-0000	1094		TAMARACK	DR	7	484	MOUNT PROSPECT	60056	RA	1962
08-15-212-011-0000	1090		TAMARACK	DR	8	473	MOUNT PROSPECT	60056	RA	1962
08-15-212-011-0000	1905		GROVE	DR	9	450	MOUNT PROSPECT	60056	RA	1962
08-15-212-011-0000	1903		GROVE	DR	10	432	MOUNT PROSPECT	60056	RA	1962
08-15-212-011-0000	1094		TAMARACK	DR	11	487	MOUNT PROSPECT	60056	RA	1962
08-15-212-011-0000	1090		TAMARACK	DR	12	467	MOUNT PROSPECT	60056	RA	1962
08-15-212-011-0000	1092		TAMARACK	DR	13	459	MOUNT PROSPECT	60056	RA	1962
08-15-212-011-0000	1905		GROVE	DR	14	447	MOUNT PROSPECT	60056	RA	1962
08-15-212-011-0000	1098		TAMARACK	DR	15	506	MOUNT PROSPECT	60056	RA	1962
08-15-212-011-0000	1905		GROVE	DR	16	443	MOUNT PROSPECT	60056	RA	1962
08-15-212-011-0000	1094		TAMARACK	DR	17	479	MOUNT PROSPECT	60056	RA	1962
08-15-212-011-0000	1094		TAMARACK	DR	18	489	MOUNT PROSPECT	60056	RA	1962
08-15-212-011-0000	1903		GROVE	DR	19	439	MOUNT PROSPECT	60056	RA	1962
08-15-212-011-0000	1090		TAMARACK	DR	20	477	MOUNT PROSPECT	60056	RA	1962
08-15-212-011-0000	1096		TAMARACK	DR	21	494	MOUNT PROSPECT	60056	RA	1962
08-15-212-011-0000	1901		GROVE	DR	22	428	MOUNT PROSPECT	60056	RA	1962
08-15-212-011-0000	1098		TAMARACK	DR	23	504	MOUNT PROSPECT	60056	RA	1962
08-15-212-011-0000	1903		GROVE	DR	24	434	MOUNT PROSPECT	60056	RA	1962
08-15-212-011-0000	1905		GROVE	DR	25	445	MOUNT PROSPECT	60056	RA	1962
08-15-212-011-0000	1092		TAMARACK	DR	26	464	MOUNT PROSPECT	60056	RA	1962
08-15-212-011-0000	1901		GROVE	DR	27	425	MOUNT PROSPECT	60056	RA	1962
08-15-212-011-0000	1905		GROVE	DR	28	451	MOUNT PROSPECT	60056	RA	1962
08-15-212-011-0000	1094		TAMARACK	DR	29	488	MOUNT PROSPECT	60056	RA	1962
08-15-212-011-0000	1903		GROVE	DR	30		MOUNT PROSPECT	60056	RA	1962
08-15-212-011-0000	1090		TAMARACK	DR	31	468	MOUNT PROSPECT	60056	RA	1962
08-15-212-011-0000	1903		GROVE	DR	32	436	MOUNT PROSPECT	60056	RA	1962
08-15-212-011-0000	1096		TAMARACK	DR	33	498	MOUNT PROSPECT	60056	RA	1962
08-15-212-011-0000	1903		GROVE	DR	34	442	MOUNT PROSPECT	60056	RA	1962
08-15-212-011-0000	1096		TAMARACK	DR	35	495	MOUNT PROSPECT	60056	RA	1962
08-15-212-011-0000	1090		TAMARACK	DR	36	469	MOUNT PROSPECT	60056	RA	1962
08-15-212-011-0000	1903		GROVE	DR	37	435	MOUNT PROSPECT	60056	RA	1962
08-15-212-011-0000	1094		TAMARACK	DR	38	482	MOUNT PROSPECT	60056	RA	1962
08-15-212-011-0000	1092		TAMARACK	DR	39	462	MOUNT PROSPECT	60056	RA	1962
08-15-212-011-0000	1092		TAMARACK	DR	40	463	MOUNT PROSPECT	60056	RA	1962
08-15-212-011-0000	1092		TAMARACK	DR	41	455	MOUNT PROSPECT	60056	RA	1962
08-15-212-011-0000	1090		TAMARACK	DR	42	472	MOUNT PROSPECT	60056	RA	1962
08-15-212-011-0000	1098		TAMARACK	DR	43	512	MOUNT PROSPECT	60056	RA	1962
08-15-212-011-0000	1903		GROVE	DR	44	440	MOUNT PROSPECT	60056	RA	1962
08-15-212-011-0000	1096		TAMARACK	DR	45	500	MOUNT PROSPECT	60056	RA	1962
08-15-212-011-0000	1090		TAMARACK	DR	46	475	MOUNT PROSPECT	60056	RA	1962
08-15-212-011-0000	1905		GROVE	DR	47	449	MOUNT PROSPECT	60056	RA	1962
08-15-212-011-0000	1094		TAMARACK	DR	48	478	MOUNT PROSPECT	60056	RA	1962
08-15-212-011-0000	1903		GROVE	DR	49	437	MOUNT PROSPECT	60056	RA	1962
08-15-212-011-0000	1098		TAMARACK	DR	50	501	MOUNT PROSPECT	60056	RA	1962
08-15-212-011-0000	1090		TAMARACK	DR	51	474	MOUNT PROSPECT	60056	RA	1962
08-15-212-011-0000	1905		GROVE	DR	52	444	MOUNT PROSPECT	60056	RA	1962
08-15-212-011-0000	1092		TAMARACK	DR	53	458	MOUNT PROSPECT	60056	RA	1962
08-15-212-011-0000	1090		TAMARACK	DR	54	466	MOUNT PROSPECT	60056	RA	1962

08-15-212-011-0000	1903	GROVE	DR	55	433	MOUNT PROSPECT	60056	RA	1962
08-15-212-011-0000	1905	GROVE	DR	56	448	MOUNT PROSPECT	60056	RA	1962
08-15-212-011-0000	1094	TAMARACK	DR	57	480	MOUNT PROSPECT	60056	RA	1962
08-15-212-011-0000	1903	GROVE	DR	58	441	MOUNT PROSPECT	60056	RA	1962
08-15-212-011-0000	1094	TAMARACK	DR	59	486	MOUNT PROSPECT	60056	RA	1962
08-15-212-011-0000	1901	GROVE	DR	60	429	MOUNT PROSPECT	60056	RA	1962
08-15-212-011-0000	1901	GROVE	DR	61	427	MOUNT PROSPECT	60056	RA	1962
08-15-212-011-0000	1901	GROVE	DR	62	421	MOUNT PROSPECT	60056	RA	1962
08-15-212-011-0000	1098	TAMARACK	DR	63	510	MOUNT PROSPECT	60056	RA	1962
08-15-212-011-0000	1098	TAMARACK	DR	64	502	MOUNT PROSPECT	60056	RA	1962
08-15-212-011-0000	1901	GROVE	DR	65	423	MOUNT PROSPECT	60056	RA	1962
08-15-212-011-0000	1905	GROVE	DR	66		MOUNT PROSPECT	60056	RA	1962
08-15-212-011-0000	1098	TAMARACK	DR	67	508	MOUNT PROSPECT	60056	RA	1962
08-15-212-011-0000	1096	TAMARACK	DR	68	499	MOUNT PROSPECT	60056	RA	1962
08-15-212-011-0000	1090	TAMARACK	DR	69	470	MOUNT PROSPECT	60056	RA	1962
08-15-212-011-0000	1096	TAMARACK	DR	70	496	MOUNT PROSPECT	60056	RA	1962
08-15-212-011-0000	1094	TAMARACK	DR	71	485	MOUNT PROSPECT	60056	RA	1962
08-15-212-011-0000	1094	TAMARACK	DR	72		MOUNT PROSPECT	60056	RA	1962
08-15-212-011-0000	1905	GROVE	DR	73	446	MOUNT PROSPECT	60056	RA	1962
08-15-212-011-0000	1905	GROVE	DR	74	454	MOUNT PROSPECT	60056	RA	1962
08-15-212-011-0000	1096	TAMARACK	DR	75	493	MOUNT PROSPECT	60056	RA	1962
08-15-212-011-0000	1098	TAMARACK	DR	76	503	MOUNT PROSPECT	60056	RA	1962
08-15-212-011-0000	1901	GROVE	DR	77	420	MOUNT PROSPECT	60056	RA	1962
08-15-212-011-0000	1090	TAMARACK	DR	78	471	MOUNT PROSPECT	60056	RA	1962
08-15-212-011-0000	1098	TAMARACK	DR	79	509	MOUNT PROSPECT	60056	RA	1962
08-15-212-011-0000	1903	GROVE	DR	80	438	MOUNT PROSPECT	60056	RA	1962
08-15-212-011-0000	1096	TAMARACK	DR	81	490	MOUNT PROSPECT	60056	RA	1962
08-15-212-011-0000	1096	TAMARACK	DR	82	497	MOUNT PROSPECT	60056	RA	1962
08-15-212-011-0000	1901	GROVE	DR	83	431	MOUNT PROSPECT	60056	RA	1962
08-15-212-011-0000	1090	TAMARACK	DR	84	476	MOUNT PROSPECT	60056	RA	1962
08-15-212-011-0000	1092	TAMARACK	DR	85	457	MOUNT PROSPECT	60056	RA	1962
08-15-212-011-0000	1905	GROVE	DR	86	452	MOUNT PROSPECT	60056	RA	1962
08-15-212-011-0000	1092	TAMARACK	DR	87	465	MOUNT PROSPECT	60056	RA	1962
08-15-212-011-0000	1092	TAMARACK	DR	88	460	MOUNT PROSPECT	60056	RA	1962
08-15-212-011-0000	1901	GROVE	DR	89	426	MOUNT PROSPECT	60056	RA	1962
08-15-212-011-0000	1098	TAMARACK	DR	90	505	MOUNT PROSPECT	60056	RA	1962
08-15-212-011-0000	1092	TAMARACK	DR	91	456	MOUNT PROSPECT	60056	RA	1962
08-15-212-011-0000	1094	TAMARACK	DR	92	481	MOUNT PROSPECT	60056	RA	1962
08-15-212-011-0000	1096	TAMARACK	DR	93	491	MOUNT PROSPECT	60056	RA	1962
08-15-212-011-0000	1090	TAMARACK	DR	94		MOUNT PROSPECT	60056	RA	1962
08-15-212-011-0000	1901	GROVE	DR	95	430	MOUNT PROSPECT	60056	RA	1962
08-15-212-011-0000	1901	GROVE	DR	96	422	MOUNT PROSPECT	60056	RA	1962
08-15-212-011-0000	1094	TAMARACK	DR	97	483	MOUNT PROSPECT	60056	RA	1962
08-15-202-021-0000	1834	PALM	DR		225	MOUNT PROSPECT	60056	RA	1962
08-15-202-021-0000	1805	GOLF	RD		116	MOUNT PROSPECT	60056	RA	1962
08-15-202-021-0000	1811	GOLF	RD		140	MOUNT PROSPECT	60056	RA	1962
08-15-202-021-0000	1854	PALM	DR		299	MOUNT PROSPECT	60056	RA	1962
08-15-202-021-0000	1870	PALM	DR		379	MOUNT PROSPECT	60056	RA	1962
08-15-202-021-0000	1834	PALM	DR		231	MOUNT PROSPECT	60056	RA	1962
08-15-202-021-0000	1801	GOLF	RD		87	MOUNT PROSPECT	60056	RA	1962
08-15-202-021-0000	1842	PALM	DR		279	MOUNT PROSPECT	60056	RA	1962
08-15-202-021-0000	1843	GOLF	RD		199	MOUNT PROSPECT	60056	RA	1962
08-15-202-021-0000	1854	PALM	DR		297	MOUNT PROSPECT	60056	RA	1962
08-15-202-021-0000	1801	GOLF	RD		84	MOUNT PROSPECT	60056	RA	1962
08-15-202-021-0000	1854	PALM	DR		292	MOUNT PROSPECT	60056	RA	1962
08-15-202-021-0000	1842	PALM	DR		277	MOUNT PROSPECT	60056	RA	1962
08-15-202-021-0000	1850	PALM	DR		322	MOUNT PROSPECT	60056	RA	1962
08-15-202-021-0000	1850	PALM	DR		326	MOUNT PROSPECT	60056	RA	1962
08-15-202-021-0000	1882	PALM	DR		403	MOUNT PROSPECT	60056	RA	1962
08-15-202-021-0000	1805	GOLF	RD		115	MOUNT PROSPECT	60056	RA	1962
08-15-202-021-0000	1884	PALM	DR		408	MOUNT PROSPECT	60056	RA	1962
08-15-202-021-0000	1884	PALM	DR		409	MOUNT PROSPECT	60056	RA	1962

08-15-202-021-0000	1880	PALM	DR	388	MOUNT PROSPECT	60056	RA	1962
08-15-202-021-0000	1850	PALM	DR	318	MOUNT PROSPECT	60056	RA	1962
08-15-202-021-0000	1854	PALM	DR	298	MOUNT PROSPECT	60056	RA	1962
08-15-202-021-0000	1870	PALM	DR	383	MOUNT PROSPECT	60056	RA	1962
08-15-202-021-0000	1870	PALM	DR	384	MOUNT PROSPECT	60056	RA	1962
08-15-202-021-0000	1835	GOLF	RD	178	MOUNT PROSPECT	60056	RA	1962
08-15-202-021-0000	1811	GOLF	RD	141	MOUNT PROSPECT	60056	RA	1962
08-15-202-021-0000	1811	GOLF	RD	142	MOUNT PROSPECT	60056	RA	1962
08-15-202-021-0000	1872	PALM	DR	373	MOUNT PROSPECT	60056	RA	1962
08-15-202-021-0000	1840	PALM	DR	268	MOUNT PROSPECT	60056	RA	1962
08-15-202-021-0000	1880	PALM	DR	390	MOUNT PROSPECT	60056	RA	1962
08-15-202-021-0000	1864	PALM	DR	359	MOUNT PROSPECT	60056	RA	1962
08-15-202-021-0000	1850	PALM	DR	323	MOUNT PROSPECT	60056	RA	1962
08-15-202-021-0000	1850	PALM	DR	324	MOUNT PROSPECT	60056	RA	1962
08-15-202-021-0000	1803	GOLF	RD	98	MOUNT PROSPECT	60056	RA	1962
08-15-202-021-0000	1803	GOLF	RD	99	MOUNT PROSPECT	60056	RA	1962
08-15-202-021-0000	1803	GOLF	RD	100	MOUNT PROSPECT	60056	RA	1962
08-15-202-021-0000	1803	GOLF	RD	101	MOUNT PROSPECT	60056	RA	1962
08-15-202-021-0000	1880	PALM	DR	385	MOUNT PROSPECT	60056	RA	1962
08-15-202-021-0000	1831	GOLF	RD	155	MOUNT PROSPECT	60056	RA	1962
08-15-202-021-0000	1831	GOLF	RD	156	MOUNT PROSPECT	60056	RA	1962
08-15-202-021-0000	1801	GOLF	RD	82	MOUNT PROSPECT	60056	RA	1962
08-15-202-021-0000	1801	GOLF	RD	83	MOUNT PROSPECT	60056	RA	1962
08-15-202-021-0000	1801	GOLF	RD	88	MOUNT PROSPECT	60056	RA	1962
08-15-202-021-0000	1854	PALM	DR	300	MOUNT PROSPECT	60056	RA	1962
08-15-202-021-0000	1854	PALM	DR	301	MOUNT PROSPECT	60056	RA	1962
08-15-202-021-0000	1850	PALM	DR	316	MOUNT PROSPECT	60056	RA	1962
08-15-202-021-0000	1811	GOLF	RD	143	MOUNT PROSPECT	60056	RA	1962
08-15-202-021-0000	1811	GOLF	RD	144	MOUNT PROSPECT	60056	RA	1962
08-15-202-021-0000	1830	PALM	DR	256	MOUNT PROSPECT	60056	RA	1962
08-15-202-021-0000	1843	GOLF	RD	204	MOUNT PROSPECT	60056	RA	1962
08-15-202-021-0000	1811	GOLF	RD	145	MOUNT PROSPECT	60056	RA	1962
08-15-202-021-0000	1872	PALM	DR	372	MOUNT PROSPECT	60056	RA	1962
08-15-202-021-0000	1880	PALM	DR	386	MOUNT PROSPECT	60056	RA	1962
08-15-202-021-0000	1834	PALM	DR	230	MOUNT PROSPECT	60056	RA	1962
08-15-202-021-0000	1870	PALM	DR	380	MOUNT PROSPECT	60056	RA	1962
08-15-202-021-0000	1870	PALM	DR	381	MOUNT PROSPECT	60056	RA	1962
08-15-202-021-0000	1872	PALM	DR	368	MOUNT PROSPECT	60056	RA	1962
08-15-202-021-0000	1801	GOLF	RD	86	MOUNT PROSPECT	60056	RA	1962
08-15-202-021-0000	1815	GOLF	RD	120	MOUNT PROSPECT	60056	RA	1962
08-15-202-021-0000	1832	PALM	DR	237	MOUNT PROSPECT	60056	RA	1962
08-15-202-021-0000	1832	PALM	DR	238	MOUNT PROSPECT	60056	RA	1962
08-15-202-021-0000	1880	PALM	DR	393	MOUNT PROSPECT	60056	RA	1962
08-15-202-021-0000	1880	PALM	DR	394	MOUNT PROSPECT	60056	RA	1962
08-15-202-021-0000	1834	PALM	DR	226	MOUNT PROSPECT	60056	RA	1962
08-15-202-021-0000	1830	PALM	DR	254	MOUNT PROSPECT	60056	RA	1962
08-15-202-021-0000	1880	PALM	DR	395	MOUNT PROSPECT	60056	RA	1962
08-15-202-021-0000	1842	PALM	DR	278	MOUNT PROSPECT	60056	RA	1962
08-15-202-021-0000	1882	PALM	DR	407	MOUNT PROSPECT	60056	RA	1962
08-15-202-021-0000	1872	PALM	DR	362	MOUNT PROSPECT	60056	RA	1962
08-15-202-021-0000	1864	PALM	DR	358	MOUNT PROSPECT	60056	RA	1962
08-15-202-021-0000	1840	PALM	DR	266	MOUNT PROSPECT	60056	RA	1962
08-15-202-021-0000	1834	PALM	DR	232	MOUNT PROSPECT	60056	RA	1962
08-15-202-021-0000	1805	GOLF	RD	111	MOUNT PROSPECT	60056	RA	1962
08-15-202-021-0000	1833	GOLF	RD	173	MOUNT PROSPECT	60056	RA	1962
08-15-202-021-0000	1833	GOLF	RD	174	MOUNT PROSPECT	60056	RA	1962
08-15-202-021-0000	1872	PALM	DR	364	MOUNT PROSPECT	60056	RA	1962
08-15-202-021-0000	1801	GOLF	RD	90	MOUNT PROSPECT	60056	RA	1962
08-15-202-021-0000	1801	GOLF	RD	91	MOUNT PROSPECT	60056	RA	1962
08-15-202-021-0000	1805	GOLF	RD	108	MOUNT PROSPECT	60056	RA	1962
08-15-202-021-0000	1811	GOLF	RD	146	MOUNT PROSPECT	60056	RA	1962
08-15-202-021-0000	1833	GOLF	RD	172	MOUNT PROSPECT	60056	RA	1962

08-15-202-021-0000	1880	PALM	DR	392	MOUNT PROSPECT	60056	RA	1962
08-15-202-021-0000	1872	PALM	DR	369	MOUNT PROSPECT	60056	RA	1962
08-15-202-021-0000	1872	PALM	DR	370	MOUNT PROSPECT	60056	RA	1962
08-15-202-021-0000	1834	PALM	DR	229	MOUNT PROSPECT	60056	RA	1962
08-15-202-021-0000	1882	PALM	DR	405	MOUNT PROSPECT	60056	RA	1962
08-15-202-021-0000	1882	PALM	DR	406	MOUNT PROSPECT	60056	RA	1962
08-15-202-021-0000	1805	GOLF	RD	106	MOUNT PROSPECT	60056	RA	1962
08-15-202-021-0000	1864	PALM	DR	361	MOUNT PROSPECT	60056	RA	1962
08-15-202-021-0000	1864	PALM	DR	360	MOUNT PROSPECT	60056	RA	1962
08-15-202-021-0000	1831	GOLF	RD	162	MOUNT PROSPECT	60056	RA	1962
08-15-202-021-0000	1815	GOLF	RD	127	MOUNT PROSPECT	60056	RA	1962
08-15-202-021-0000	1815	GOLF	RD	128	MOUNT PROSPECT	60056	RA	1962
08-15-202-021-0000	1830	PALM	DR	250	MOUNT PROSPECT	60056	RA	1962
08-15-202-021-0000	1831	GOLF	RD	161	MOUNT PROSPECT	60056	RA	1962
08-15-202-021-0000	1864	PALM	DR	354	MOUNT PROSPECT	60056	RA	1962
08-15-202-021-0000	1882	PALM	DR	399	MOUNT PROSPECT	60056	RA	1962
08-15-202-021-0000	1813	GOLF	RD	130	MOUNT PROSPECT	60056	RA	1962
08-15-202-021-0000	1830	PALM	DR	251	MOUNT PROSPECT	60056	RA	1962
08-15-202-021-0000	1832	PALM	DR	235	MOUNT PROSPECT	60056	RA	1962
08-15-202-021-0000	1815	GOLF	RD	123	MOUNT PROSPECT	60056	RA	1962
08-15-202-021-0000	1864	PALM	DR	355	MOUNT PROSPECT	60056	RA	1962
08-15-202-021-0000	1864	PALM	DR	356	MOUNT PROSPECT	60056	RA	1962
08-15-202-021-0000	1835	GOLF	RD	185	MOUNT PROSPECT	60056	RA	1962
08-15-202-021-0000	1811	GOLF	RD	147	MOUNT PROSPECT	60056	RA	1962
08-15-202-021-0000	1803	GOLF	RD	102	MOUNT PROSPECT	60056	RA	1962
08-15-202-021-0000	1880	PALM	DR	391	MOUNT PROSPECT	60056	RA	1962
08-15-202-021-0000	1872	PALM	DR	371	MOUNT PROSPECT	60056	RA	1962
08-15-202-021-0000	1841	GOLF	RD	210	MOUNT PROSPECT	60056	RA	1962
08-15-202-021-0000	1841	GOLF	RD	211	MOUNT PROSPECT	60056	RA	1962
08-15-202-021-0000	1813	GOLF	RD	134	MOUNT PROSPECT	60056	RA	1962
08-15-202-021-0000	1843	GOLF	RD	203	MOUNT PROSPECT	60056	RA	1962
08-15-202-021-0000	1815	GOLF	RD	124	MOUNT PROSPECT	60056	RA	1962
08-15-202-021-0000	1862	PALM	DR	344	MOUNT PROSPECT	60056	RA	1962
08-15-202-021-0000	1870	PALM	DR	377	MOUNT PROSPECT	60056	RA	1962
08-15-202-021-0000	1870	PALM	DR	378	MOUNT PROSPECT	60056	RA	1962
08-15-202-021-0000	1832	PALM	DR	236	MOUNT PROSPECT	60056	RA	1962
08-15-202-021-0000	1870	PALM	DR	376	MOUNT PROSPECT	60056	RA	1962
08-15-202-021-0000	1805	GOLF	RD	105	MOUNT PROSPECT	60056	RA	1962
08-15-202-021-0000	1805	GOLF	RD	109	MOUNT PROSPECT	60056	RA	1962
08-15-202-021-0000	1832	PALM	DR	241	MOUNT PROSPECT	60056	RA	1962
08-15-202-021-0000	1832	PALM	DR	234	MOUNT PROSPECT	60056	RA	1962
08-15-202-021-0000	1833	GOLF	RD	164	MOUNT PROSPECT	60056	RA	1962
08-15-202-021-0000	1833	GOLF	RD	165	MOUNT PROSPECT	60056	RA	1962
08-15-202-021-0000	1850	PALM	DR	315	MOUNT PROSPECT	60056	RA	1962
08-15-202-021-0000	1880	PALM	DR	387	MOUNT PROSPECT	60056	RA	1962
08-15-202-021-0000	1862	PALM	DR	345	MOUNT PROSPECT	60056	RA	1962
08-15-202-021-0000	1844	PALM	DR	285	MOUNT PROSPECT	60056	RA	1962
08-15-202-021-0000	1832	PALM	DR	244	MOUNT PROSPECT	60056	RA	1962
08-15-202-021-0000	1850	PALM	DR	319	MOUNT PROSPECT	60056	RA	1962
08-15-202-021-0000	1850	PALM	DR	320	MOUNT PROSPECT	60056	RA	1962
08-15-202-021-0000	1850	PALM	DR	321	MOUNT PROSPECT	60056	RA	1962
08-15-202-021-0000	1844	PALM	DR	290	MOUNT PROSPECT	60056	RA	1962
08-15-202-021-0000	1844	PALM	DR	291	MOUNT PROSPECT	60056	RA	1962
08-15-202-021-0000	1833	GOLF	RD	166	MOUNT PROSPECT	60056	RA	1962
08-15-202-021-0000	1833	GOLF	RD	167	MOUNT PROSPECT	60056	RA	1962
08-15-202-021-0000	1845	GOLF	RD	187	MOUNT PROSPECT	60056	RA	1962
08-15-202-021-0000	1852	PALM	DR	310	MOUNT PROSPECT	60056	RA	1962
08-15-202-021-0000	1860	PALM	DR	335	MOUNT PROSPECT	60056	RA	1962
08-15-202-021-0000	1854	PALM	DR	302	MOUNT PROSPECT	60056	RA	1962
08-15-202-021-0000	1845	GOLF	RD	198	MOUNT PROSPECT	60056	RA	1962
08-15-202-021-0000	1852	PALM	DR	307	MOUNT PROSPECT	60056	RA	1962
08-15-202-021-0000	1852	PALM	DR	308	MOUNT PROSPECT	60056	RA	1962

08-15-202-021-0000	1860	PALM	DR	327	MOUNT PROSPECT	60056	RA	1962
08-15-202-021-0000	1811	GOLF	RD	150	MOUNT PROSPECT	60056	RA	1962
08-15-202-021-0000	1811	GOLF	RD	151	MOUNT PROSPECT	60056	RA	1962
08-15-202-021-0000	1813	GOLF	RD	129	MOUNT PROSPECT	60056	RA	1962
08-15-202-021-0000	1833	GOLF	RD	169	MOUNT PROSPECT	60056	RA	1962
08-15-202-021-0000	1834	PALM	DR	228	MOUNT PROSPECT	60056	RA	1962
08-15-202-021-0000	1835	GOLF	RD	180	MOUNT PROSPECT	60056	RA	1962
08-15-202-021-0000	1840	PALM	DR	262	MOUNT PROSPECT	60056	RA	1962
08-15-202-021-0000	1840	PALM	DR	263	MOUNT PROSPECT	60056	RA	1962
08-15-202-021-0000	1840	PALM	DR	265	MOUNT PROSPECT	60056	RA	1962
08-15-202-021-0000	1840	PALM	DR	264	MOUNT PROSPECT	60056	RA	1962
08-15-202-021-0000	1841	GOLF	RD	220	MOUNT PROSPECT	60056	RA	1962
08-15-202-021-0000	1841	GOLF	RD	221	MOUNT PROSPECT	60056	RA	1962
08-15-202-021-0000	1842	PALM	DR	269	MOUNT PROSPECT	60056	RA	1962
08-15-202-021-0000	1842	PALM	DR	270	MOUNT PROSPECT	60056	RA	1962
08-15-202-021-0000	1880	PALM	DR	389	MOUNT PROSPECT	60056	RA	1962
08-15-202-021-0000	1852	PALM	DR	309	MOUNT PROSPECT	60056	RA	1962
08-15-202-021-0000	1835	GOLF	RD	181	MOUNT PROSPECT	60056	RA	1962
08-15-202-021-0000	1835	GOLF	RD	182	MOUNT PROSPECT	60056	RA	1962
08-15-202-021-0000	1862	PALM	DR	342	MOUNT PROSPECT	60056	RA	1962
08-15-202-021-0000	1862	PALM	DR	349	MOUNT PROSPECT	60056	RA	1962
08-15-202-021-0000	1872	PALM	DR	365	MOUNT PROSPECT	60056	RA	1962
08-15-202-021-0000	1872	PALM	DR	366	MOUNT PROSPECT	60056	RA	1962
08-15-202-021-0000	1860	PALM	DR	331	MOUNT PROSPECT	60056	RA	1962
08-15-202-021-0000	1860	PALM	DR	332	MOUNT PROSPECT	60056	RA	1962
08-15-202-021-0000	1843	GOLF	RD	209	MOUNT PROSPECT	60056	RA	1962
08-15-202-021-0000	1844	PALM	DR	280	MOUNT PROSPECT	60056	RA	1962
08-15-202-021-0000	1844	PALM	DR	281	MOUNT PROSPECT	60056	RA	1962
08-15-202-021-0000	1844	PALM	DR	282	MOUNT PROSPECT	60056	RA	1962
08-15-202-021-0000	1833	GOLF	RD	168	MOUNT PROSPECT	60056	RA	1962
08-15-202-021-0000	1860	PALM	DR	333	MOUNT PROSPECT	60056	RA	1962
08-15-202-021-0000	1842	PALM	DR	271	MOUNT PROSPECT	60056	RA	1962
08-15-202-021-0000	1843	GOLF	RD	201	MOUNT PROSPECT	60056	RA	1962
08-15-202-021-0000	1815	GOLF	RD	125	MOUNT PROSPECT	60056	RA	1962
08-15-202-021-0000	1815	GOLF	RD	126	MOUNT PROSPECT	60056	RA	1962
08-15-202-021-0000	1830	PALM	DR	247	MOUNT PROSPECT	60056	RA	1962
08-15-202-021-0000	1830	PALM	DR	248	MOUNT PROSPECT	60056	RA	1962
08-15-202-021-0000	1845	GOLF	RD	192	MOUNT PROSPECT	60056	RA	1962
08-15-202-021-0000	1845	GOLF	RD	193	MOUNT PROSPECT	60056	RA	1962
08-15-202-021-0000	1845	GOLF	RD	194	MOUNT PROSPECT	60056	RA	1962
08-15-202-021-0000	1845	GOLF	RD	195	MOUNT PROSPECT	60056	RA	1962
08-15-202-021-0000	1845	GOLF	RD	196	MOUNT PROSPECT	60056	RA	1962
08-15-202-021-0000	1854	PALM	DR	303	MOUNT PROSPECT	60056	RA	1962
08-15-202-021-0000	1860	PALM	DR	334	MOUNT PROSPECT	60056	RA	1962
08-15-202-021-0000	1884	PALM	DR	418	MOUNT PROSPECT	60056	RA	1962
08-15-202-021-0000	1884	PALM	DR	419	MOUNT PROSPECT	60056	RA	1962
08-15-202-021-0000	1845	GOLF	RD	197	MOUNT PROSPECT	60056	RA	1962
08-15-202-021-0000	1884	PALM	DR	416	MOUNT PROSPECT	60056	RA	1962
08-15-202-021-0000	1884	PALM	DR	417	MOUNT PROSPECT	60056	RA	1962
08-15-202-021-0000	1841	GOLF	RD	219	MOUNT PROSPECT	60056	RA	1962
08-15-202-021-0000	1841	GOLF	RD		MOUNT PROSPECT	60056	RA	1962
08-15-202-021-0000	1831	GOLF	RD		MOUNT PROSPECT	60056	RA	1962
08-15-202-021-0000	1811	GOLF	RD		MOUNT PROSPECT	60056	RA	1962
08-15-202-021-0000	1801	GOLF	RD		MOUNT PROSPECT	60056	RA	1962
08-15-202-021-0000	1845	GOLF	RD		MOUNT PROSPECT	60056	RA	1962
08-15-202-021-0000	1872	PALM	DR		MOUNT PROSPECT	60056	RA	1962
08-15-202-021-0000	1884	PALM	DR		MOUNT PROSPECT	60056	RA	1962
08-15-202-021-0000	1870	PALM	DR	375	MOUNT PROSPECT	60056	RA	1962
08-15-202-021-0000	1845	GOLF	RD	189	MOUNT PROSPECT	60056	RA	1962
08-15-202-021-0000	1845	GOLF	RD	190	MOUNT PROSPECT	60056	RA	1962
08-15-202-021-0000	1845	GOLF	RD	191	MOUNT PROSPECT	60056	RA	1962
08-15-202-021-0000	1884	PALM	DR	412	MOUNT PROSPECT	60056	RA	1962

08-15-202-021-0000	1864	PALM	DR	353	MOUNT PROSPECT	60056	RA	1962
08-15-202-021-0000	1801	GOLF	RD	89	MOUNT PROSPECT	60056	RA	1962
08-15-202-021-0000	1803	GOLF	RD	104	MOUNT PROSPECT	60056	RA	1962
08-15-202-021-0000	1884	PALM	DR	410	MOUNT PROSPECT	60056	RA	1962
08-15-202-021-0000	1884	PALM	DR	411	MOUNT PROSPECT	60056	RA	1962
08-15-202-021-0000	1870	PALM	DR	382	MOUNT PROSPECT	60056	RA	1962
08-15-202-021-0000	1834	PALM	DR	222	MOUNT PROSPECT	60056	RA	1962
08-15-202-021-0000	1815	GOLF	RD	119	MOUNT PROSPECT	60056	RA	1962
08-15-202-021-0000	1872	PALM	DR	363	MOUNT PROSPECT	60056	RA	1962
08-15-202-021-0000	1805	GOLF	RD	110	MOUNT PROSPECT	60056	RA	1962
08-15-202-021-0000	1862	PALM	DR	347	MOUNT PROSPECT	60056	RA	1962
08-15-202-021-0000	1862	PALM	DR	348	MOUNT PROSPECT	60056	RA	1962
08-15-202-021-0000	1852	PALM	DR	312	MOUNT PROSPECT	60056	RA	1962
08-15-202-021-0000	1852	PALM	DR	313	MOUNT PROSPECT	60056	RA	1962
08-15-202-021-0000	1852	PALM	DR	314	MOUNT PROSPECT	60056	RA	1962
08-15-202-021-0000	1815	GOLF	RD	121	MOUNT PROSPECT	60056	RA	1962
08-15-202-021-0000	1815	GOLF	RD	122	MOUNT PROSPECT	60056	RA	1962
08-15-202-021-0000	1852	PALM	DR	311	MOUNT PROSPECT	60056	RA	1962
08-15-202-021-0000	1854	PALM	DR	293	MOUNT PROSPECT	60056	RA	1962
08-15-202-021-0000	1854	PALM	DR	294	MOUNT PROSPECT	60056	RA	1962
08-15-202-021-0000	1852	PALM	DR	304	MOUNT PROSPECT	60056	RA	1962
08-15-202-021-0000	1860	PALM	DR	336	MOUNT PROSPECT	60056	RA	1962
08-15-202-021-0000	1860	PALM	DR	337	MOUNT PROSPECT	60056	RA	1962
08-15-202-021-0000	1860	PALM	DR	338	MOUNT PROSPECT	60056	RA	1962
08-15-202-021-0000	1862	PALM	DR	339	MOUNT PROSPECT	60056	RA	1962
08-15-202-021-0000	1840	PALM	DR	260	MOUNT PROSPECT	60056	RA	1962
08-15-202-021-0000	1880	PALM	DR	396	MOUNT PROSPECT	60056	RA	1962
08-15-202-021-0000	1882	PALM	DR	397	MOUNT PROSPECT	60056	RA	1962
08-15-202-021-0000	1882	PALM	DR	398	MOUNT PROSPECT	60056	RA	1962
08-15-202-021-0000	1813	GOLF	RD	135	MOUNT PROSPECT	60056	RA	1962
08-15-202-021-0000	1813	GOLF	RD	136	MOUNT PROSPECT	60056	RA	1962
08-15-202-021-0000	1813	GOLF	RD	137	MOUNT PROSPECT	60056	RA	1962
08-15-202-021-0000	1854	PALM	DR	295	MOUNT PROSPECT	60056	RA	1962
08-15-202-021-0000	1854	PALM	DR	296	MOUNT PROSPECT	60056	RA	1962
08-15-202-021-0000	1830	PALM	DR	253	MOUNT PROSPECT	60056	RA	1962
08-15-202-021-0000	1830	PALM	DR	255	MOUNT PROSPECT	60056	RA	1962
08-15-202-021-0000	1832	PALM	DR	239	MOUNT PROSPECT	60056	RA	1962
08-15-202-021-0000	1832	PALM	DR	240	MOUNT PROSPECT	60056	RA	1962
08-15-202-021-0000	1843	GOLF	RD	205	MOUNT PROSPECT	60056	RA	1962
08-15-202-021-0000	1843	GOLF	RD	206	MOUNT PROSPECT	60056	RA	1962
08-15-202-021-0000	1843	GOLF	RD	207	MOUNT PROSPECT	60056	RA	1962
08-15-202-021-0000	1843	GOLF	RD	208	MOUNT PROSPECT	60056	RA	1962
08-15-202-021-0000	1882	PALM	DR	400	MOUNT PROSPECT	60056	RA	1962
08-15-202-021-0000	1835	GOLF	RD	175	MOUNT PROSPECT	60056	RA	1962
08-15-202-021-0000	1803	GOLF	RD	94	MOUNT PROSPECT	60056	RA	1962
08-15-202-021-0000	1803	GOLF	RD	95	MOUNT PROSPECT	60056	RA	1962
08-15-202-021-0000	1821	GOLF	RD		MOUNT PROSPECT	60056	RA	1962
08-15-202-021-0000	1830	PALM	DR	245	MOUNT PROSPECT	60056	RA	1962
08-15-202-021-0000	1882	PALM	DR	401	MOUNT PROSPECT	60056	RA	1962
08-15-202-021-0000	1801	GOLF	RD	92	MOUNT PROSPECT	60056	RA	1962
08-15-202-021-0000	1831	GOLF	RD	153	MOUNT PROSPECT	60056	RA	1962
08-15-202-021-0000	1831	GOLF	RD	154	MOUNT PROSPECT	60056	RA	1962
08-15-202-021-0000	1830	PALM	DR	249	MOUNT PROSPECT	60056	RA	1962
08-15-202-021-0000	1882	PALM	DR	402	MOUNT PROSPECT	60056	RA	1962
08-15-202-021-0000	1884	PALM	DR	413	MOUNT PROSPECT	60056	RA	1962
08-15-202-021-0000	1884	PALM	DR	414	MOUNT PROSPECT	60056	RA	1962
08-15-202-021-0000	1884	PALM	DR	415	MOUNT PROSPECT	60056	RA	1962
08-15-202-021-0000	1842	PALM	DR	272	MOUNT PROSPECT	60056	RA	1962
08-15-202-021-0000	1842	PALM	DR	273	MOUNT PROSPECT	60056	RA	1962
08-15-202-021-0000	1842	PALM	DR	274	MOUNT PROSPECT	60056	RA	1962
08-15-202-021-0000	1842	PALM	DR	275	MOUNT PROSPECT	60056	RA	1962
08-15-202-021-0000	1842	PALM	DR	276	MOUNT PROSPECT	60056	RA	1962

08-15-202-021-0000	1834	PALM	DR	227	MOUNT PROSPECT	60056	RA	1962
08-15-202-021-0000	1852	PALM	DR	305	MOUNT PROSPECT	60056	RA	1962
08-15-202-021-0000	1852	PALM	DR	306	MOUNT PROSPECT	60056	RA	1962
08-15-202-021-0000	1805	GOLF	RD	112	MOUNT PROSPECT	60056	RA	1962
08-15-202-021-0000	1805	GOLF	RD	113	MOUNT PROSPECT	60056	RA	1962
08-15-202-021-0000	1805	GOLF	RD	114	MOUNT PROSPECT	60056	RA	1962
08-15-202-021-0000	1813	GOLF	RD	132	MOUNT PROSPECT	60056	RA	1962
08-15-202-021-0000	1813	GOLF	RD	133	MOUNT PROSPECT	60056	RA	1962
08-15-202-021-0000	1844	PALM	DR	283	MOUNT PROSPECT	60056	RA	1962
08-15-202-021-0000	1844	PALM	DR	284	MOUNT PROSPECT	60056	RA	1962
08-15-202-021-0000	1864	PALM	DR	352	MOUNT PROSPECT	60056	RA	1962
08-15-202-021-0000	1805	GOLF	RD	107	MOUNT PROSPECT	60056	RA	1962
08-15-202-021-0000	1864	PALM	DR	357	MOUNT PROSPECT	60056	RA	1962
08-15-202-021-0000	1843	GOLF	RD	200	MOUNT PROSPECT	60056	RA	1962
08-15-202-021-0000	1835	GOLF	RD	183	MOUNT PROSPECT	60056	RA	1962
08-15-202-021-0000	1835	GOLF	RD	184	MOUNT PROSPECT	60056	RA	1962
08-15-202-021-0000	1832	PALM	DR	242	MOUNT PROSPECT	60056	RA	1962
08-15-202-021-0000	1832	PALM	DR	243	MOUNT PROSPECT	60056	RA	1962
08-15-202-021-0000	1834	PALM	DR	233	MOUNT PROSPECT	60056	RA	1962
08-15-202-021-0000	1831	GOLF	RD	152	MOUNT PROSPECT	60056	RA	1962
08-15-202-021-0000	1803	GOLF	RD	96	MOUNT PROSPECT	60056	RA	1962
08-15-202-021-0000	1803	GOLF	RD	97	MOUNT PROSPECT	60056	RA	1962
08-15-202-021-0000	1833	GOLF	RD	170	MOUNT PROSPECT	60056	RA	1962
08-15-202-021-0000	1833	GOLF	RD	171	MOUNT PROSPECT	60056	RA	1962
08-15-202-021-0000	1803	GOLF	RD	103	MOUNT PROSPECT	60056	RA	1962
08-15-202-021-0000	1864	PALM	DR	350	MOUNT PROSPECT	60056	RA	1962
08-15-202-021-0000	1811	GOLF	RD	148	MOUNT PROSPECT	60056	RA	1962
08-15-202-021-0000	1811	GOLF	RD	149	MOUNT PROSPECT	60056	RA	1962
08-15-202-021-0000	1860	PALM	DR	328	MOUNT PROSPECT	60056	RA	1962
08-15-202-021-0000	1860	PALM	DR	329	MOUNT PROSPECT	60056	RA	1962
08-15-202-021-0000	1860	PALM	DR	330	MOUNT PROSPECT	60056	RA	1962
08-15-202-021-0000	1862	PALM	DR	340	MOUNT PROSPECT	60056	RA	1962
08-15-202-021-0000	1864	PALM	DR	351	MOUNT PROSPECT	60056	RA	1962
08-15-202-021-0000	1862	PALM	DR	341	MOUNT PROSPECT	60056	RA	1962
08-15-202-021-0000	1831	GOLF	RD	157	MOUNT PROSPECT	60056	RA	1962
08-15-202-021-0000	1831	GOLF	RD	158	MOUNT PROSPECT	60056	RA	1962
08-15-202-021-0000	1831	GOLF	RD	159	MOUNT PROSPECT	60056	RA	1962
08-15-202-021-0000	1831	GOLF	RD	160	MOUNT PROSPECT	60056	RA	1962
08-15-202-021-0000	1845	GOLF	RD	188	MOUNT PROSPECT	60056	RA	1962
08-15-202-021-0000	1841	GOLF	RD	212	MOUNT PROSPECT	60056	RA	1962
08-15-202-021-0000	1841	GOLF	RD	213	MOUNT PROSPECT	60056	RA	1962
08-15-202-021-0000	1841	GOLF	RD	214	MOUNT PROSPECT	60056	RA	1962
08-15-202-021-0000	1841	GOLF	RD	215	MOUNT PROSPECT	60056	RA	1962
08-15-202-021-0000	1841	GOLF	RD	216	MOUNT PROSPECT	60056	RA	1962
08-15-202-021-0000	1841	GOLF	RD	217	MOUNT PROSPECT	60056	RA	1962
08-15-202-021-0000	1841	GOLF	RD	218	MOUNT PROSPECT	60056	RA	1962
08-15-202-021-0000	1830	PALM	DR	252	MOUNT PROSPECT	60056	RA	1962
08-15-202-021-0000	1872	PALM	DR	367	MOUNT PROSPECT	60056	RA	1962
08-15-202-021-0000	1835	GOLF	RD	176	MOUNT PROSPECT	60056	RA	1962
08-15-202-021-0000	1835	GOLF	RD	177	MOUNT PROSPECT	60056	RA	1962
08-15-202-021-0000	1840	PALM	DR	257	MOUNT PROSPECT	60056	RA	1962
08-15-202-021-0000	1840	PALM	DR	258	MOUNT PROSPECT	60056	RA	1962
08-15-202-021-0000	1840	PALM	DR	259	MOUNT PROSPECT	60056	RA	1962
08-15-202-021-0000	1844	PALM	DR	286	MOUNT PROSPECT	60056	RA	1962
08-15-202-021-0000	1844	PALM	DR	287	MOUNT PROSPECT	60056	RA	1962
08-15-202-021-0000	1844	PALM	DR	288	MOUNT PROSPECT	60056	RA	1962
08-15-202-021-0000	1844	PALM	DR	289	MOUNT PROSPECT	60056	RA	1962
08-15-202-021-0000	1813	GOLF	RD	138	MOUNT PROSPECT	60056	RA	1962
08-15-202-021-0000	1813	GOLF	RD	139	MOUNT PROSPECT	60056	RA	1962
08-15-202-021-0000	1815	GOLF	RD	117	MOUNT PROSPECT	60056	RA	1962
08-15-202-021-0000	1815	GOLF	RD	118	MOUNT PROSPECT	60056	RA	1962
08-15-202-021-0000	1805	GOLF	RD	105	MOUNT PROSPECT	60056	RA	1962

08-15-202-021-0000	1805		GOLF	RD	109	MOUNT PROSPECT	60056	RA	1962
08-15-202-021-0000	1832		PALM	DR	241	MOUNT PROSPECT	60056	RA	1962
08-15-202-021-0000	1831		GOLF	RD	163	MOUNT PROSPECT	60056	RA	1962
08-15-202-021-0000	1832		PALM	DR	234	MOUNT PROSPECT	60056	RA	1962
08-15-202-021-0000	1833		GOLF	RD	164	MOUNT PROSPECT	60056	RA	1962
08-15-202-021-0000	1833		GOLF	RD	165	MOUNT PROSPECT	60056	RA	1962
08-15-202-021-0000	1850		PALM	DR	315	MOUNT PROSPECT	60056	RA	1962
08-15-202-021-0000	1880		PALM	DR	387	MOUNT PROSPECT	60056	RA	1962
08-15-202-021-0000	1862		PALM	DR	345	MOUNT PROSPECT	60056	RA	1962
08-15-202-021-0000	1862		PALM	DR	346	MOUNT PROSPECT	60056	RA	1962
08-15-202-021-0000	1844		PALM	DR	285	MOUNT PROSPECT	60056	RA	1962
08-15-202-021-0000	1832		PALM	DR	244	MOUNT PROSPECT	60056	RA	1962
08-15-202-021-0000	1850		PALM	DR	319	MOUNT PROSPECT	60056	RA	1962
08-15-202-021-0000	1850		PALM	DR	320	MOUNT PROSPECT	60056	RA	1962
08-15-202-021-0000	1850		PALM	DR	321	MOUNT PROSPECT	60056	RA	1962
08-15-202-021-0000	1844		PALM	DR	290	MOUNT PROSPECT	60056	RA	1962
08-15-201-013-0000	1746	W	GOLF	RD		MOUNT PROSPECT	60056	B3	1962
08-15-201-013-0000	1770	W	GOLF	RD		MOUNT PROSPECT	60056	B3	1962
08-15-201-013-0000	1728	W	GOLF	RD		MOUNT PROSPECT	60056	B3	1962
08-15-201-013-0000	1716	W	GOLF	RD		MOUNT PROSPECT	60056	B3	1962
08-15-201-013-0000	1742	W	GOLF	RD		MOUNT PROSPECT	60056	B3	1962
08-15-201-013-0000	1750	W	GOLF	RD		MOUNT PROSPECT	60056	B3	1962
08-15-201-013-0000	1780	W	GOLF	RD		MOUNT PROSPECT	60056	B3	1962
08-15-201-013-0000	1724	W	GOLF	RD		MOUNT PROSPECT	60056	B3	1962
08-15-201-013-0000	1730	W	GOLF	RD		MOUNT PROSPECT	60056	B3	1962
08-15-201-013-0000	1726	W	GOLF	RD		MOUNT PROSPECT	60056	B3	1962
08-15-201-013-0000	1752	W	GOLF	RD		MOUNT PROSPECT	60056	B3	1962
08-15-201-013-0000	1776	W	GOLF	RD		MOUNT PROSPECT	60056	B3	1962
08-15-201-013-0000	1734	W	GOLF	RD		MOUNT PROSPECT	60056	B3	1962
08-15-201-013-0000	1772	W	GOLF	RD		MOUNT PROSPECT	60056	B3	1962
08-15-201-013-0000	1754	W	GOLF	RD		MOUNT PROSPECT	60056	B3	1962
08-15-201-013-0000	1778	W	GOLF	RD		MOUNT PROSPECT	60056	B3	1962
08-15-201-013-0000	1738	W	GOLF	RD		MOUNT PROSPECT	60056	B3	1962
08-15-201-013-0000	1736	W	GOLF	RD		MOUNT PROSPECT	60056	B3	1962
08-15-201-013-0000	1748	W	GOLF	RD		MOUNT PROSPECT	60056	B3	1962
08-15-201-013-0000	1774	W	GOLF	RD		MOUNT PROSPECT	60056	B3	1962
08-15-201-013-0000	1732	W	GOLF	RD		MOUNT PROSPECT	60056	B3	1962
08-15-201-013-0000	1784	W	GOLF	RD		MOUNT PROSPECT	60056	B3	1962
08-15-201-013-0000	1710	W	GOLF	RD		MOUNT PROSPECT	60056	B3	1962
08-14-202-028-0000	1018		LINNEMAN	RD		MOUNT PROSPECT	60056	R1	1970
08-14-202-019-0000	901	W	GOLF	RD		MOUNT PROSPECT	60056	R1	1969
08-14-401-026-0000	601	W	GOLF	RD	102	MOUNT PROSPECT	60056	B3*	1967
08-14-401-026-0000	601	W	GOLF	RD	103	MOUNT PROSPECT	60056	B3*	1967
08-14-401-026-0000	601	W	GOLF	RD	108	MOUNT PROSPECT	60056	B3*	1967
08-14-401-026-0000	601	W	GOLF	RD	120	MOUNT PROSPECT	60056	B3*	1967
08-14-204-023-0000	1048	S	ELMHURST	RD		MOUNT PROSPECT	60056	B3*	1961
08-14-204-023-0000	1052	S	ELMHURST	RD		MOUNT PROSPECT	60056	B3*	1961
08-14-204-023-0000	1050	S	ELMHURST	RD		MOUNT PROSPECT	60056	B3*	1961
08-14-204-023-0000	1024	S	ELMHURST	RD		MOUNT PROSPECT	60056	B3*	1961
08-14-204-023-0000	1012	S	ELMHURST	RD		MOUNT PROSPECT	60056	B3*	1961
08-14-204-023-0000	1060	S	ELMHURST	RD		MOUNT PROSPECT	60056	B3*	1961
08-14-204-023-0000	1070	S	ELMHURST	RD		MOUNT PROSPECT	60056	B3*	1961
08-14-204-023-0000	1002	S	ELMHURST	RD		MOUNT PROSPECT	60056	B3*	1961
08-14-204-023-0000	1020	S	ELMHURST	RD		MOUNT PROSPECT	60056	B3*	1961
08-14-204-023-0000	1010	S	ELMHURST	RD		MOUNT PROSPECT	60056	B3*	1961
08-14-204-023-0000	1028	S	ELMHURST	RD		MOUNT PROSPECT	60056	B3*	1961
08-14-204-023-0000	1026	S	ELMHURST	RD		MOUNT PROSPECT	60056	B3*	1961
08-14-204-023-0000	1016	S	ELMHURST	RD		MOUNT PROSPECT	60056	B3*	1961
08-14-204-023-0000	1042	S	ELMHURST	RD		MOUNT PROSPECT	60056	B3*	1961
08-14-204-023-0000	1006	S	ELMHURST	RD		MOUNT PROSPECT	60056	B3*	1961
08-14-204-023-0000	1008	S	ELMHURST	RD		MOUNT PROSPECT	60056	B3*	1961
08-14-401-080-1074	502		HUNTINGTON COMMONS	RD	345	MOUNT PROSPECT	60056	R4*	1970

08-14-401-080-1067	502	HUNTINGTON COMMONS RD	338	MOUNT PROSPECT	60056	R4*	1970
08-14-401-080-1072	502	HUNTINGTON COMMONS RD	343	MOUNT PROSPECT	60056	R4*	1970
08-14-401-080-1116	500	HUNTINGTON COMMONS RD	457	MOUNT PROSPECT	60056	R4*	1970
08-14-401-080-1002	502	HUNTINGTON COMMONS RD	133	MOUNT PROSPECT	60056	R4*	1970
08-14-401-080-1003	502	HUNTINGTON COMMONS RD	134	MOUNT PROSPECT	60056	R4*	1970
08-14-401-080-1026	500	HUNTINGTON COMMONS RD	157	MOUNT PROSPECT	60056	R4*	1970
08-14-401-080-1027	500	HUNTINGTON COMMONS RD	158	MOUNT PROSPECT	60056	R4*	1970
08-14-401-080-1090	500	HUNTINGTON COMMONS RD	361	MOUNT PROSPECT	60056	R4*	1970
08-14-401-080-1057	500	HUNTINGTON COMMONS RD	258	MOUNT PROSPECT	60056	R4*	1970
08-14-401-080-1113	500	HUNTINGTON COMMONS RD	454	MOUNT PROSPECT	60056	R4*	1970
08-14-401-080-1075	502	HUNTINGTON COMMONS RD	346	MOUNT PROSPECT	60056	R4*	1970
08-14-401-080-1114	500	HUNTINGTON COMMONS RD	455	MOUNT PROSPECT	60056	R4*	1970
08-14-401-080-1110	500	HUNTINGTON COMMONS RD	451	MOUNT PROSPECT	60056	R4*	1970
08-14-401-080-1111	500	HUNTINGTON COMMONS RD	452	MOUNT PROSPECT	60056	R4*	1970
08-14-401-080-1112	500	HUNTINGTON COMMONS RD	453	MOUNT PROSPECT	60056	R4*	1970
08-14-401-080-1028	500	HUNTINGTON COMMONS RD	159	MOUNT PROSPECT	60056	R4*	1970
08-14-401-080-1030	500	HUNTINGTON COMMONS RD	161	MOUNT PROSPECT	60056	R4*	1970
08-14-401-080-1058	500	HUNTINGTON COMMONS RD	259	MOUNT PROSPECT	60056	R4*	1970
08-14-401-080-1060	500	HUNTINGTON COMMONS RD	261	MOUNT PROSPECT	60056	R4*	1970
08-14-401-080-1106	500	HUNTINGTON COMMONS RD	447	MOUNT PROSPECT	60056	R4*	1970
08-14-401-080-1107	500	HUNTINGTON COMMONS RD	448	MOUNT PROSPECT	60056	R4*	1970
08-14-401-080-1042	502	HUNTINGTON COMMONS RD	243	MOUNT PROSPECT	60056	R4*	1970
08-14-401-080-1038	502	HUNTINGTON COMMONS RD	239	MOUNT PROSPECT	60056	R4*	1970
08-14-401-080-1025	500	HUNTINGTON COMMONS RD	156	MOUNT PROSPECT	60056	R4*	1970
08-14-401-080-1068	502	HUNTINGTON COMMONS RD	339	MOUNT PROSPECT	60056	R4*	1970
08-14-401-080-1069	502	HUNTINGTON COMMONS RD	340	MOUNT PROSPECT	60056	R4*	1970
08-14-401-080-1070	502	HUNTINGTON COMMONS RD	341	MOUNT PROSPECT	60056	R4*	1970
08-14-401-080-1056	500	HUNTINGTON COMMONS RD	257	MOUNT PROSPECT	60056	R4*	1970
08-14-401-080-1083	500	HUNTINGTON COMMONS RD	354	MOUNT PROSPECT	60056	R4*	1970
08-14-401-080-1071	502	HUNTINGTON COMMONS RD	342	MOUNT PROSPECT	60056	R4*	1970
08-14-401-080-1010	502	HUNTINGTON COMMONS RD	141	MOUNT PROSPECT	60056	R4*	1970
08-14-401-080-1011	502	HUNTINGTON COMMONS RD	142	MOUNT PROSPECT	60056	R4*	1970
08-14-401-080-1078	500	HUNTINGTON COMMONS RD	349	MOUNT PROSPECT	60056	R4*	1970
08-14-401-080-1079	500	HUNTINGTON COMMONS RD	350	MOUNT PROSPECT	60056	R4*	1970
08-14-401-080-1080	500	HUNTINGTON COMMONS RD	351	MOUNT PROSPECT	60056	R4*	1970
08-14-401-080-1081	500	HUNTINGTON COMMONS RD	352	MOUNT PROSPECT	60056	R4*	1970
08-14-401-080-1089	500	HUNTINGTON COMMONS RD	360	MOUNT PROSPECT	60056	R4*	1970
08-14-401-080-1088	500	HUNTINGTON COMMONS RD	359	MOUNT PROSPECT	60056	R4*	1970
08-14-401-080-1008	502	HUNTINGTON COMMONS RD	139	MOUNT PROSPECT	60056	R4*	1970
08-14-401-080-1009	502	HUNTINGTON COMMONS RD	140	MOUNT PROSPECT	60056	R4*	1970
08-14-401-080-1034	502	HUNTINGTON COMMONS RD	235	MOUNT PROSPECT	60056	R4*	1970
08-14-401-080-1055	500	HUNTINGTON COMMONS RD	256	MOUNT PROSPECT	60056	R4*	1970
08-14-401-080-1082	500	HUNTINGTON COMMONS RD	353	MOUNT PROSPECT	60056	R4*	1970
08-14-401-080-1035	502	HUNTINGTON COMMONS RD	236	MOUNT PROSPECT	60056	R4*	1970
08-14-401-080-1077	500	HUNTINGTON COMMONS RD	348	MOUNT PROSPECT	60056	R4*	1970
08-14-401-080-1047	500	HUNTINGTON COMMONS RD	248	MOUNT PROSPECT	60056	R4*	1970
08-14-401-080-1048	500	HUNTINGTON COMMONS RD	249	MOUNT PROSPECT	60056	R4*	1970
08-14-401-080-1050	500	HUNTINGTON COMMONS RD	251	MOUNT PROSPECT	60056	R4*	1970
08-14-401-080-1007	502	HUNTINGTON COMMONS RD	138	MOUNT PROSPECT	60056	R4*	1970
08-14-401-080-1006	502	HUNTINGTON COMMONS RD	137	MOUNT PROSPECT	60056	R4*	1970
08-14-401-080-1032	502	HUNTINGTON COMMONS RD	233	MOUNT PROSPECT	60056	R4*	1970
08-14-401-080-1024	500	HUNTINGTON COMMONS RD	155	MOUNT PROSPECT	60056	R4*	1970
08-14-401-080-1018	500	HUNTINGTON COMMONS RD	149	MOUNT PROSPECT	60056	R4*	1970
08-14-401-080-1019	500	HUNTINGTON COMMONS RD	150	MOUNT PROSPECT	60056	R4*	1970
08-14-401-080-1020	500	HUNTINGTON COMMONS RD	151	MOUNT PROSPECT	60056	R4*	1970
08-14-401-080-1037	502	HUNTINGTON COMMONS RD	238	MOUNT PROSPECT	60056	R4*	1970
08-14-401-080-1014	502	HUNTINGTON COMMONS RD	145	MOUNT PROSPECT	60056	R4*	1970
08-14-401-080-1015	502	HUNTINGTON COMMONS RD	146	MOUNT PROSPECT	60056	R4*	1970
08-14-401-080-1031	502	HUNTINGTON COMMONS RD	232	MOUNT PROSPECT	60056	R4*	1970
08-14-401-080-1118	500	HUNTINGTON COMMONS RD	459	MOUNT PROSPECT	60056	R4*	1970
08-14-401-080-1119	500	HUNTINGTON COMMONS RD	460	MOUNT PROSPECT	60056	R4*	1970
08-14-401-080-1120	500	HUNTINGTON COMMONS RD	461	MOUNT PROSPECT	60056	R4*	1970

08-14-401-080-1061	502		HUNTINGTON COMMONS	RD	332	MOUNT PROSPECT	60056	R4*	1970
08-14-401-080-1062	502		HUNTINGTON COMMONS	RD	333	MOUNT PROSPECT	60056	R4*	1970
08-14-401-080-1064	502		HUNTINGTON COMMONS	RD	335	MOUNT PROSPECT	60056	R4*	1970
08-14-401-080-1065	502		HUNTINGTON COMMONS	RD	336	MOUNT PROSPECT	60056	R4*	1970
08-14-401-080-1096	502		HUNTINGTON COMMONS	RD	437	MOUNT PROSPECT	60056	R4*	1970
08-14-401-080-1097	502		HUNTINGTON COMMONS	RD	438	MOUNT PROSPECT	60056	R4*	1970
08-14-401-080-1098	502		HUNTINGTON COMMONS	RD	439	MOUNT PROSPECT	60056	R4*	1970
08-14-401-080-1052	500		HUNTINGTON COMMONS	RD	253	MOUNT PROSPECT	60056	R4*	1970
08-14-401-080-1103	502		HUNTINGTON COMMONS	RD	444	MOUNT PROSPECT	60056	R4*	1970
08-14-401-080-1104	502		HUNTINGTON COMMONS	RD	445	MOUNT PROSPECT	60056	R4*	1970
08-14-401-080-1105	502		HUNTINGTON COMMONS	RD	446	MOUNT PROSPECT	60056	R4*	1970
08-14-401-080-1012	502		HUNTINGTON COMMONS	RD	143	MOUNT PROSPECT	60056	R4*	1970
08-14-401-080-1013	502		HUNTINGTON COMMONS	RD	144	MOUNT PROSPECT	60056	R4*	1970
08-14-401-080-1108	500		HUNTINGTON COMMONS	RD	449	MOUNT PROSPECT	60056	R4*	1970
08-14-401-080-1109	500		HUNTINGTON COMMONS	RD	450	MOUNT PROSPECT	60056	R4*	1970
08-14-401-080-1046	500		HUNTINGTON COMMONS	RD	247	MOUNT PROSPECT	60056	R4*	1970
08-14-401-080-1021	500		HUNTINGTON COMMONS	RD	152	MOUNT PROSPECT	60056	R4*	1970
08-14-401-080-1022	500		HUNTINGTON COMMONS	RD	153	MOUNT PROSPECT	60056	R4*	1970
08-14-401-080-1023	500		HUNTINGTON COMMONS	RD	154	MOUNT PROSPECT	60056	R4*	1970
08-14-401-080-1036	502		HUNTINGTON COMMONS	RD	237	MOUNT PROSPECT	60056	R4*	1970
08-14-401-080-1043	502		HUNTINGTON COMMONS	RD	244	MOUNT PROSPECT	60056	R4*	1970
08-14-401-080-1044	502		HUNTINGTON COMMONS	RD	245	MOUNT PROSPECT	60056	R4*	1970
08-14-401-080-1045	502		HUNTINGTON COMMONS	RD	246	MOUNT PROSPECT	60056	R4*	1970
08-14-401-080-1091	502		HUNTINGTON COMMONS	RD	432	MOUNT PROSPECT	60056	R4*	1970
08-14-401-080-1092	502		HUNTINGTON COMMONS	RD	433	MOUNT PROSPECT	60056	R4*	1970
08-14-401-080-1093	502		HUNTINGTON COMMONS	RD	434	MOUNT PROSPECT	60056	R4*	1970
08-14-401-080-1094	502		HUNTINGTON COMMONS	RD	435	MOUNT PROSPECT	60056	R4*	1970
08-14-401-080-1095	502		HUNTINGTON COMMONS	RD	436	MOUNT PROSPECT	60056	R4*	1970
08-14-401-080-1086	500		HUNTINGTON COMMONS	RD	357	MOUNT PROSPECT	60056	R4*	1970
08-14-401-080-1059	500		HUNTINGTON COMMONS	RD	260	MOUNT PROSPECT	60056	R4*	1970
08-14-401-080-1029	500		HUNTINGTON COMMONS	RD	160	MOUNT PROSPECT	60056	R4*	1970
08-14-401-080-1049	500		HUNTINGTON COMMONS	RD	250	MOUNT PROSPECT	60056	R4*	1970
08-14-401-080-1033	502		HUNTINGTON COMMONS	RD	234	MOUNT PROSPECT	60056	R4*	1970
08-14-401-080-0000	502		HUNTINGTON COMMONS	RD		MOUNT PROSPECT	60056	R4*	1970
08-14-401-080-0000	500		HUNTINGTON COMMONS	RD		MOUNT PROSPECT	60056	R4*	1970
08-14-401-080-1063	502		HUNTINGTON COMMONS	RD	334	MOUNT PROSPECT	60056	R4*	1970
08-14-401-080-1051	500		HUNTINGTON COMMONS	RD	252	MOUNT PROSPECT	60056	R4*	1970
08-14-401-080-1001	502		HUNTINGTON COMMONS	RD	132	MOUNT PROSPECT	60056	R4*	1970
08-14-401-080-1004	502		HUNTINGTON COMMONS	RD	135	MOUNT PROSPECT	60056	R4*	1970
08-14-401-080-1005	502		HUNTINGTON COMMONS	RD	136	MOUNT PROSPECT	60056	R4*	1970
08-14-401-080-1016	500		HUNTINGTON COMMONS	RD	147	MOUNT PROSPECT	60056	R4*	1970
08-14-401-080-1017	500		HUNTINGTON COMMONS	RD	148	MOUNT PROSPECT	60056	R4*	1970
08-14-401-080-1085	500		HUNTINGTON COMMONS	RD	356	MOUNT PROSPECT	60056	R4*	1970
08-14-401-080-1087	500		HUNTINGTON COMMONS	RD	358	MOUNT PROSPECT	60056	R4*	1970
08-14-401-080-1117	500		HUNTINGTON COMMONS	RD	458	MOUNT PROSPECT	60056	R4*	1970
08-14-401-080-1053	500		HUNTINGTON COMMONS	RD	254	MOUNT PROSPECT	60056	R4*	1970
08-14-401-080-1054	500		HUNTINGTON COMMONS	RD	255	MOUNT PROSPECT	60056	R4*	1970
08-14-401-080-1099	502		HUNTINGTON COMMONS	RD	440	MOUNT PROSPECT	60056	R4*	1970
08-14-401-080-1084	500		HUNTINGTON COMMONS	RD	355	MOUNT PROSPECT	60056	R4*	1970
08-14-401-080-1102	502		HUNTINGTON COMMONS	RD	443	MOUNT PROSPECT	60056	R4*	1970
08-14-401-080-1100	502		HUNTINGTON COMMONS	RD	441	MOUNT PROSPECT	60056	R4*	1970
08-14-401-080-1101	502		HUNTINGTON COMMONS	RD	442	MOUNT PROSPECT	60056	R4*	1970
08-14-401-080-1039	502		HUNTINGTON COMMONS	RD	240	MOUNT PROSPECT	60056	R4*	1970
08-14-401-080-1040	502		HUNTINGTON COMMONS	RD	241	MOUNT PROSPECT	60056	R4*	1970
08-14-401-080-1041	502		HUNTINGTON COMMONS	RD	242	MOUNT PROSPECT	60056	R4*	1970
08-14-401-080-1076	500		HUNTINGTON COMMONS	RD	347	MOUNT PROSPECT	60056	R4*	1970
08-14-401-029-0000	1100	S	ELMHURST	RD		MOUNT PROSPECT	60056	B3*	1970
08-14-401-029-0000	1144	S	ELMHURST	RD		MOUNT PROSPECT	60056	B3*	1970
08-14-401-029-0000	1170	S	ELMHURST	RD		MOUNT PROSPECT	60056	B3*	1970
08-14-401-029-0000	1128	S	ELMHURST	RD		MOUNT PROSPECT	60056	B3*	1970
08-14-401-029-0000	1188	S	ELMHURST	RD		MOUNT PROSPECT	60056	B3*	1970
08-14-401-029-0000	1120	S	ELMHURST	RD		MOUNT PROSPECT	60056	B3*	1970

08-14-401-029-0000	1122	S	ELMHURST	RD			MOUNT PROSPECT	60056	B3*	1970
08-14-401-029-0000	1160	S	ELMHURST	RD			MOUNT PROSPECT	60056	B3*	1970
08-14-401-029-0000	1166	S	ELMHURST	RD			MOUNT PROSPECT	60056	B3*	1970
08-14-401-029-0000	1112	S	ELMHURST	RD			MOUNT PROSPECT	60056	B3*	1970
08-14-401-029-0000	1132	S	ELMHURST	RD			MOUNT PROSPECT	60056	B3*	1970
08-14-401-029-0000	1176	S	ELMHURST	RD			MOUNT PROSPECT	60056	B3*	1970
08-14-401-029-0000	1140	S	ELMHURST	RD			MOUNT PROSPECT	60056	B3*	1970
08-14-401-029-0000	1182	S	ELMHURST	RD			MOUNT PROSPECT	60056	B3*	1970
08-14-401-030-0000	1190	S	ELMHURST	RD		200	MOUNT PROSPECT	60056	B3*	1970
08-14-401-030-0000	1190	S	ELMHURST	RD		202	MOUNT PROSPECT	60056	B3*	1970
08-14-401-030-0000	1190	S	ELMHURST	RD		201	MOUNT PROSPECT	60056	B3*	1970
08-14-401-030-0000	1190	S	ELMHURST	RD			MOUNT PROSPECT	60056	B3*	1970
08-14-401-032-0000	1300	S	ELMHURST	RD		208	MOUNT PROSPECT	60056	R4*	1970
08-14-401-032-0000	1300	S	ELMHURST	RD		213	MOUNT PROSPECT	60056	R4*	1970
08-14-401-032-0000	1200	S	ELMHURST	RD		G2	MOUNT PROSPECT	60056	R4*	1970
08-14-401-032-0000	1380	S	ELMHURST	RD		215	MOUNT PROSPECT	60056	R4*	1970
08-14-401-032-0000	1200	S	ELMHURST	RD		106	MOUNT PROSPECT	60056	R4*	1970
08-14-401-032-0000	1300	S	ELMHURST	RD		303	MOUNT PROSPECT	60056	R4*	1970
08-14-401-032-0000	1320	S	ELMHURST	RD		109	MOUNT PROSPECT	60056	R4*	1970
08-14-401-032-0000	1360	S	ELMHURST	RD		105	MOUNT PROSPECT	60056	R4*	1970
08-14-401-032-0000	1320	S	ELMHURST	RD		121	MOUNT PROSPECT	60056	R4*	1970
08-14-401-032-0000	1380	S	ELMHURST	RD		120	MOUNT PROSPECT	60056	R4*	1970
08-14-401-032-0000	1300	S	ELMHURST	RD		119	MOUNT PROSPECT	60056	R4*	1970
08-14-401-032-0000	1200	S	ELMHURST	RD		G4	MOUNT PROSPECT	60056	R4*	1970
08-14-401-032-0000	1260	S	ELMHURST	RD		108	MOUNT PROSPECT	60056	R4*	1970
08-14-401-032-0000	1340	S	ELMHURST	RD		G12	MOUNT PROSPECT	60056	R4*	1970
08-14-401-032-0000	1300	S	ELMHURST	RD		115	MOUNT PROSPECT	60056	R4*	1970
08-14-401-032-0000	1380	S	ELMHURST	RD		105	MOUNT PROSPECT	60056	R4*	1970
08-14-401-032-0000	1320	S	ELMHURST	RD		113	MOUNT PROSPECT	60056	R4*	1970
08-14-401-032-0000	1340	S	ELMHURST	RD		110	MOUNT PROSPECT	60056	R4*	1970
08-14-401-032-0000	1220	S	ELMHURST	RD		G8	MOUNT PROSPECT	60056	R4*	1970
08-14-401-032-0000	1300	S	ELMHURST	RD		321	MOUNT PROSPECT	60056	R4*	1970
08-14-401-032-0000	1380	S	ELMHURST	RD		317	MOUNT PROSPECT	60056	R4*	1970
08-14-401-032-0000	1360	S	ELMHURST	RD		108	MOUNT PROSPECT	60056	R4*	1970
08-14-401-032-0000	1200	S	ELMHURST	RD		G5	MOUNT PROSPECT	60056	R4*	1970
08-14-401-032-0000	1380	S	ELMHURST	RD		306	MOUNT PROSPECT	60056	R4*	1970
08-14-401-032-0000	1320	S	ELMHURST	RD		217	MOUNT PROSPECT	60056	R4*	1970
08-14-401-032-0000	1380	S	ELMHURST	RD		302	MOUNT PROSPECT	60056	R4*	1970
08-14-401-032-0000	1300	S	ELMHURST	RD		210	MOUNT PROSPECT	60056	R4*	1970
08-14-401-032-0000	1380	S	ELMHURST	RD		321	MOUNT PROSPECT	60056	R4*	1970
08-14-401-032-0000	1360	S	ELMHURST	RD		203	MOUNT PROSPECT	60056	R4*	1970
08-14-401-032-0000	1380	S	ELMHURST	RD		115	MOUNT PROSPECT	60056	R4*	1970
08-14-401-032-0000	1240	S	ELMHURST	RD		203	MOUNT PROSPECT	60056	R4*	1970
08-14-401-032-0000	1320	S	ELMHURST	RD		116	MOUNT PROSPECT	60056	R4*	1970
08-14-401-032-0000	1380	S	ELMHURST	RD		219	MOUNT PROSPECT	60056	R4*	1970
08-14-401-032-0000	1340	S	ELMHURST	RD		G11	MOUNT PROSPECT	60056	R4*	1970
08-14-401-032-0000	1380	S	ELMHURST	RD		201	MOUNT PROSPECT	60056	R4*	1970
08-14-401-032-0000	1300	S	ELMHURST	RD		220	MOUNT PROSPECT	60056	R4*	1970
08-14-401-032-0000	1260	S	ELMHURST	RD		212	MOUNT PROSPECT	60056	R4*	1970
08-14-401-032-0000	1320	S	ELMHURST	RD		302	MOUNT PROSPECT	60056	R4*	1970
08-14-401-032-0000	1340	S	ELMHURST	RD		214	MOUNT PROSPECT	60056	R4*	1970
08-14-401-032-0000	1320	S	ELMHURST	RD		119	MOUNT PROSPECT	60056	R4*	1970
08-14-401-032-0000	1300	S	ELMHURST	RD		318	MOUNT PROSPECT	60056	R4*	1970
08-14-401-032-0000	1200	S	ELMHURST	RD		G7	MOUNT PROSPECT	60056	R4*	1970
08-14-401-032-0000	1380	S	ELMHURST	RD		218	MOUNT PROSPECT	60056	R4*	1970
08-14-401-032-0000	1200	S	ELMHURST	RD		G3	MOUNT PROSPECT	60056	R4*	1970
08-14-401-032-0000	1240	S	ELMHURST	RD		107	MOUNT PROSPECT	60056	R4*	1970
08-14-401-032-0000	1200	S	ELMHURST	RD		G6	MOUNT PROSPECT	60056	R4*	1970
08-14-401-032-0000	1260	S	ELMHURST	RD		G11	MOUNT PROSPECT	60056	R4*	1970
08-14-401-032-0000	1320	S	ELMHURST	RD		120	MOUNT PROSPECT	60056	R4*	1970
08-14-401-032-0000	1320	S	ELMHURST	RD		317	MOUNT PROSPECT	60056	R4*	1970
08-14-401-032-0000	1320	S	ELMHURST	RD		114	MOUNT PROSPECT	60056	R4*	1970

08-14-401-032-0000	1360	S	ELMHURST	RD	G3	MOUNT PROSPECT	60056	R4*	1970
08-14-401-032-0000	1380	S	ELMHURST	RD	108	MOUNT PROSPECT	60056	R4*	1970
08-14-401-032-0000	1200	S	ELMHURST	RD	201	MOUNT PROSPECT	60056	R4*	1970
08-14-401-032-0000	1360	S	ELMHURST	RD	G1	MOUNT PROSPECT	60056	R4*	1970
08-14-401-032-0000	1300	S	ELMHURST	RD	113	MOUNT PROSPECT	60056	R4*	1970
08-14-401-032-0000	1320	S	ELMHURST	RD	201	MOUNT PROSPECT	60056	R4*	1970
08-14-401-032-0000	1200	S	ELMHURST	RD	101	MOUNT PROSPECT	60056	R4*	1970
08-14-401-032-0000	1220	S	ELMHURST	RD	G9	MOUNT PROSPECT	60056	R4*	1970
08-14-401-032-0000	1300	S	ELMHURST	RD	107	MOUNT PROSPECT	60056	R4*	1970
08-14-401-032-0000	1300	S	ELMHURST	RD	117	MOUNT PROSPECT	60056	R4*	1970
08-14-401-032-0000	1380	S	ELMHURST	RD	205	MOUNT PROSPECT	60056	R4*	1970
08-14-401-032-0000	1220	S	ELMHURST	RD	213	MOUNT PROSPECT	60056	R4*	1970
08-14-401-032-0000	1300	S	ELMHURST	RD	211	MOUNT PROSPECT	60056	R4*	1970
08-14-401-032-0000	1360	S	ELMHURST	RD	207	MOUNT PROSPECT	60056	R4*	1970
08-14-401-032-0000	1380	S	ELMHURST	RD	109	MOUNT PROSPECT	60056	R4*	1970
08-14-401-032-0000	1260	S	ELMHURST	RD	109	MOUNT PROSPECT	60056	R4*	1970
08-14-401-032-0000	1340	S	ELMHURST	RD	215	MOUNT PROSPECT	60056	R4*	1970
08-14-401-032-0000	1300	S	ELMHURST	RD	201	MOUNT PROSPECT	60056	R4*	1970
08-14-401-032-0000	1380	S	ELMHURST	RD	319	MOUNT PROSPECT	60056	R4*	1970
08-14-401-032-0000	1320	S	ELMHURST	RD	319	MOUNT PROSPECT	60056	R4*	1970
08-14-401-032-0000	1340	S	ELMHURST	RD	211	MOUNT PROSPECT	60056	R4*	1970
08-14-401-032-0000	1360	S	ELMHURST	RD	G4	MOUNT PROSPECT	60056	R4*	1970
08-14-401-032-0000	1380	S	ELMHURST	RD	106	MOUNT PROSPECT	60056	R4*	1970
08-14-401-032-0000	1380	S	ELMHURST	RD	101	MOUNT PROSPECT	60056	R4*	1970
08-14-401-032-0000	1220	S	ELMHURST	RD	111	MOUNT PROSPECT	60056	R4*	1970
08-14-401-032-0000	1220	S	ELMHURST	RD	G15	MOUNT PROSPECT	60056	R4*	1970
08-14-401-032-0000	1300	S	ELMHURST	RD	216	MOUNT PROSPECT	60056	R4*	1970
08-14-401-032-0000	1380	S	ELMHURST	RD	311	MOUNT PROSPECT	60056	R4*	1970
08-14-401-032-0000	1360	S	ELMHURST	RD	109	MOUNT PROSPECT	60056	R4*	1970
08-14-401-032-0000	1300	S	ELMHURST	RD	307	MOUNT PROSPECT	60056	R4*	1970
08-14-401-032-0000	1300	S	ELMHURST	RD	319	MOUNT PROSPECT	60056	R4*	1970
08-14-401-032-0000	1320	S	ELMHURST	RD	219	MOUNT PROSPECT	60056	R4*	1970
08-14-401-032-0000	1320	S	ELMHURST	RD	301	MOUNT PROSPECT	60056	R4*	1970
08-14-401-032-0000	1240	S	ELMHURST	RD	101	MOUNT PROSPECT	60056	R4*	1970
08-14-401-032-0000	1380	S	ELMHURST	RD	116	MOUNT PROSPECT	60056	R4*	1970
08-14-401-032-0000	1320	S	ELMHURST	RD	312	MOUNT PROSPECT	60056	R4*	1970
08-14-401-032-0000	1300	S	ELMHURST	RD	314	MOUNT PROSPECT	60056	R4*	1970
08-14-401-032-0000	1300	S	ELMHURST	RD	218	MOUNT PROSPECT	60056	R4*	1970
08-14-401-032-0000	1300	S	ELMHURST	RD	304	MOUNT PROSPECT	60056	R4*	1970
08-14-401-032-0000	1220	S	ELMHURST	RD	G11	MOUNT PROSPECT	60056	R4*	1970
08-14-401-032-0000	1360	S	ELMHURST	RD	206	MOUNT PROSPECT	60056	R4*	1970
08-14-401-032-0000	1380	S	ELMHURST	RD	301	MOUNT PROSPECT	60056	R4*	1970
08-14-401-032-0000	1300	S	ELMHURST	RD	215	MOUNT PROSPECT	60056	R4*	1970
08-14-401-032-0000	1240	S	ELMHURST	RD	G2	MOUNT PROSPECT	60056	R4*	1970
08-14-401-032-0000	1360	S	ELMHURST	RD	107	MOUNT PROSPECT	60056	R4*	1970
08-14-401-032-0000	1260	S	ELMHURST	RD	211	MOUNT PROSPECT	60056	R4*	1970
08-14-401-032-0000	1260	S	ELMHURST	RD	G8	MOUNT PROSPECT	60056	R4*	1970
08-14-401-032-0000	1240	S	ELMHURST	RD	G3	MOUNT PROSPECT	60056	R4*	1970
08-14-401-032-0000	1320	S	ELMHURST	RD	213	MOUNT PROSPECT	60056	R4*	1970
08-14-401-032-0000	1360	S	ELMHURST	RD	G8	MOUNT PROSPECT	60056	R4*	1970
08-14-401-032-0000	1260	S	ELMHURST	RD	209	MOUNT PROSPECT	60056	R4*	1970
08-14-401-032-0000	1320	S	ELMHURST	RD	111	MOUNT PROSPECT	60056	R4*	1970
08-14-401-032-0000	1340	S	ELMHURST	RD	116	MOUNT PROSPECT	60056	R4*	1970
08-14-401-032-0000	1320	S	ELMHURST	RD	101	MOUNT PROSPECT	60056	R4*	1970
08-14-401-032-0000	1200	S	ELMHURST	RD	205	MOUNT PROSPECT	60056	R4*	1970
08-14-401-032-0000	1220	S	ELMHURST	RD	110	MOUNT PROSPECT	60056	R4*	1970
08-14-401-032-0000	1320	S	ELMHURST	RD	206	MOUNT PROSPECT	60056	R4*	1970
08-14-401-032-0000	1240	S	ELMHURST	RD	201	MOUNT PROSPECT	60056	R4*	1970
08-14-401-032-0000	1300	S	ELMHURST	RD	108	MOUNT PROSPECT	60056	R4*	1970
08-14-401-032-0000	1340	S	ELMHURST	RD	213	MOUNT PROSPECT	60056	R4*	1970
08-14-401-032-0000	1260	S	ELMHURST	RD	G13	MOUNT PROSPECT	60056	R4*	1970
08-14-401-032-0000	1380	S	ELMHURST	RD	112	MOUNT PROSPECT	60056	R4*	1970

08-14-401-032-0000	1380	S	ELMHURST	RD	309	MOUNT PROSPECT	60056	R4*	1970
08-14-401-032-0000	1300	S	ELMHURST	RD	308	MOUNT PROSPECT	60056	R4*	1970
08-14-401-032-0000	1220	S	ELMHURST	RD	115	MOUNT PROSPECT	60056	R4*	1970
08-14-401-032-0000	1380	S	ELMHURST	RD	307	MOUNT PROSPECT	60056	R4*	1970
08-14-401-032-0000	1320	S	ELMHURST	RD	314	MOUNT PROSPECT	60056	R4*	1970
08-14-401-032-0000	1300	S	ELMHURST	RD	207	MOUNT PROSPECT	60056	R4*	1970
08-14-401-032-0000	1260	S	ELMHURST	RD	112	MOUNT PROSPECT	60056	R4*	1970
08-14-401-032-0000	1380	S	ELMHURST	RD	104	MOUNT PROSPECT	60056	R4*	1970
08-14-401-032-0000	1200	S	ELMHURST	RD	107	MOUNT PROSPECT	60056	R4*	1970
08-14-401-032-0000	1380	S	ELMHURST	RD	213	MOUNT PROSPECT	60056	R4*	1970
08-14-401-032-0000	1200	S	ELMHURST	RD	103	MOUNT PROSPECT	60056	R4*	1970
08-14-401-032-0000	1340	S	ELMHURST	RD	112	MOUNT PROSPECT	60056	R4*	1970
08-14-401-032-0000	1260	S	ELMHURST	RD	G9	MOUNT PROSPECT	60056	R4*	1970
08-14-401-032-0000	1320	S	ELMHURST	RD	212	MOUNT PROSPECT	60056	R4*	1970
08-14-401-032-0000	1380	S	ELMHURST	RD	214	MOUNT PROSPECT	60056	R4*	1970
08-14-401-032-0000	1320	S	ELMHURST	RD	104	MOUNT PROSPECT	60056	R4*	1970
08-14-401-032-0000	1380	S	ELMHURST	RD	314	MOUNT PROSPECT	60056	R4*	1970
08-14-401-032-0000	1200	S	ELMHURST	RD	105	MOUNT PROSPECT	60056	R4*	1970
08-14-401-032-0000	1380	S	ELMHURST	RD	118	MOUNT PROSPECT	60056	R4*	1970
08-14-401-032-0000	1320	S	ELMHURST	RD	311	MOUNT PROSPECT	60056	R4*	1970
08-14-401-032-0000	1300	S	ELMHURST	RD	209	MOUNT PROSPECT	60056	R4*	1970
08-14-401-032-0000	1260	S	ELMHURST	RD	114	MOUNT PROSPECT	60056	R4*	1970
08-14-401-032-0000	1380	S	ELMHURST	RD	312	MOUNT PROSPECT	60056	R4*	1970
08-14-401-032-0000	1300	S	ELMHURST	RD	301	MOUNT PROSPECT	60056	R4*	1970
08-14-401-032-0000	1380	S	ELMHURST	RD	304	MOUNT PROSPECT	60056	R4*	1970
08-14-401-032-0000	1380	S	ELMHURST	RD	202	MOUNT PROSPECT	60056	R4*	1970
08-14-401-032-0000	1380	S	ELMHURST	RD	320	MOUNT PROSPECT	60056	R4*	1970
08-14-401-032-0000	1300	S	ELMHURST	RD	114	MOUNT PROSPECT	60056	R4*	1970
08-14-401-032-0000	1380	S	ELMHURST	RD	310	MOUNT PROSPECT	60056	R4*	1970
08-14-401-032-0000	1200	S	ELMHURST	RD	104	MOUNT PROSPECT	60056	R4*	1970
08-14-401-032-0000	1240	S	ELMHURST	RD	103	MOUNT PROSPECT	60056	R4*	1970
08-14-401-032-0000	1260	S	ELMHURST	RD	111	MOUNT PROSPECT	60056	R4*	1970
08-14-401-032-0000	1380	S	ELMHURST	RD	313	MOUNT PROSPECT	60056	R4*	1970
08-14-401-032-0000	1380	S	ELMHURST	RD	308	MOUNT PROSPECT	60056	R4*	1970
08-14-401-032-0000	1320	S	ELMHURST	RD	321	MOUNT PROSPECT	60056	R4*	1970
08-14-401-032-0000	1320	S	ELMHURST	RD	117	MOUNT PROSPECT	60056	R4*	1970
08-14-401-032-0000	1300	S	ELMHURST	RD	312	MOUNT PROSPECT	60056	R4*	1970
08-14-401-032-0000	1380	S	ELMHURST	RD	114	MOUNT PROSPECT	60056	R4*	1970
08-14-401-032-0000	1220	S	ELMHURST	RD	212	MOUNT PROSPECT	60056	R4*	1970
08-14-401-032-0000	1260	S	ELMHURST	RD	G15	MOUNT PROSPECT	60056	R4*	1970
08-14-401-032-0000	1320	S	ELMHURST	RD	209	MOUNT PROSPECT	60056	R4*	1970
08-14-401-032-0000	1220	S	ELMHURST	RD	211	MOUNT PROSPECT	60056	R4*	1970
08-14-401-032-0000	1320	S	ELMHURST	RD	102	MOUNT PROSPECT	60056	R4*	1970
08-14-401-032-0000	1320	S	ELMHURST	RD	216	MOUNT PROSPECT	60056	R4*	1970
08-14-401-032-0000	1360	S	ELMHURST	RD	G6	MOUNT PROSPECT	60056	R4*	1970
08-14-401-032-0000	1300	S	ELMHURST	RD	120	MOUNT PROSPECT	60056	R4*	1970
08-14-401-032-0000	1380	S	ELMHURST	RD	204	MOUNT PROSPECT	60056	R4*	1970
08-14-401-032-0000	1380	S	ELMHURST	RD	316	MOUNT PROSPECT	60056	R4*	1970
08-14-401-032-0000	1350	S	ELMHURST	RD		MOUNT PROSPECT	60056	R4*	1970
08-14-401-032-0000	1380	S	ELMHURST	RD	315	MOUNT PROSPECT	60056	R4*	1970
08-14-401-032-0000	1220	S	ELMHURST	RD	214	MOUNT PROSPECT	60056	R4*	1970
08-14-401-032-0000	1340	S	ELMHURST	RD	113	MOUNT PROSPECT	60056	R4*	1970
08-14-401-032-0000	1320	S	ELMHURST	RD	210	MOUNT PROSPECT	60056	R4*	1970
08-14-401-032-0000	1300	S	ELMHURST	RD	104	MOUNT PROSPECT	60056	R4*	1970
08-14-401-032-0000	1260	S	ELMHURST	RD	115	MOUNT PROSPECT	60056	R4*	1970
08-14-401-032-0000	1340	S	ELMHURST	RD	210	MOUNT PROSPECT	60056	R4*	1970
08-14-401-032-0000	1340	S	ELMHURST	RD	G15	MOUNT PROSPECT	60056	R4*	1970
08-14-401-032-0000	1300	S	ELMHURST	RD	306	MOUNT PROSPECT	60056	R4*	1970
08-14-401-032-0000	1320	S	ELMHURST	RD	309	MOUNT PROSPECT	60056	R4*	1970
08-14-401-032-0000	1220	S	ELMHURST	RD	112	MOUNT PROSPECT	60056	R4*	1970
08-14-401-032-0000	1360	S	ELMHURST	RD	208	MOUNT PROSPECT	60056	R4*	1970
08-14-401-032-0000	1380	S	ELMHURST	RD	318	MOUNT PROSPECT	60056	R4*	1970

08-14-401-032-0000	1320	S	ELMHURST	RD	106	MOUNT PROSPECT	60056	R4*	1970
08-14-401-032-0000	1380	S	ELMHURST	RD	220	MOUNT PROSPECT	60056	R4*	1970
08-14-401-032-0000	1300	S	ELMHURST	RD	212	MOUNT PROSPECT	60056	R4*	1970
08-14-401-032-0000	1220	S	ELMHURST	RD	208	MOUNT PROSPECT	60056	R4*	1970
08-14-401-032-0000	1240	S	ELMHURST	RD	206	MOUNT PROSPECT	60056	R4*	1970
08-14-401-032-0000	1360	S	ELMHURST	RD	G9	MOUNT PROSPECT	60056	R4*	1970
08-14-401-032-0000	1200	S	ELMHURST	RD	204	MOUNT PROSPECT	60056	R4*	1970
08-14-401-032-0000	1240	S	ELMHURST	RD	205	MOUNT PROSPECT	60056	R4*	1970
08-14-401-032-0000	1320	S	ELMHURST	RD	107	MOUNT PROSPECT	60056	R4*	1970
08-14-401-032-0000	1200	S	ELMHURST	RD	G1	MOUNT PROSPECT	60056	R4*	1970
08-14-401-032-0000	1320	S	ELMHURST	RD	110	MOUNT PROSPECT	60056	R4*	1970
08-14-401-032-0000	1360	S	ELMHURST	RD	104	MOUNT PROSPECT	60056	R4*	1970
08-14-401-032-0000	1240	S	ELMHURST	RD	G1	MOUNT PROSPECT	60056	R4*	1970
08-14-401-032-0000	1320	S	ELMHURST	RD	105	MOUNT PROSPECT	60056	R4*	1970
08-14-401-032-0000	1260	S	ELMHURST	RD	113	MOUNT PROSPECT	60056	R4*	1970
08-14-401-032-0000	1380	S	ELMHURST	RD	117	MOUNT PROSPECT	60056	R4*	1970
08-14-401-032-0000	1360	S	ELMHURST	RD	G2	MOUNT PROSPECT	60056	R4*	1970
08-14-401-032-0000	1320	S	ELMHURST	RD	207	MOUNT PROSPECT	60056	R4*	1970
08-14-401-032-0000	1300	S	ELMHURST	RD	105	MOUNT PROSPECT	60056	R4*	1970
08-14-401-032-0000	1340	S	ELMHURST	RD	114	MOUNT PROSPECT	60056	R4*	1970
08-14-401-032-0000	1360	S	ELMHURST	RD	G5	MOUNT PROSPECT	60056	R4*	1970
08-14-401-032-0000	1360	S	ELMHURST	RD	209	MOUNT PROSPECT	60056	R4*	1970
08-14-401-032-0000	1360	S	ELMHURST	RD	G7	MOUNT PROSPECT	60056	R4*	1970
08-14-401-032-0000	1240	S	ELMHURST	RD	104	MOUNT PROSPECT	60056	R4*	1970
08-14-401-032-0000	1380	S	ELMHURST	RD	103	MOUNT PROSPECT	60056	R4*	1970
08-14-401-032-0000	1340	S	ELMHURST	RD	G13	MOUNT PROSPECT	60056	R4*	1970
08-14-401-032-0000	1360	S	ELMHURST	RD	106	MOUNT PROSPECT	60056	R4*	1970
08-14-401-032-0000	1300	S	ELMHURST	RD	102	MOUNT PROSPECT	60056	R4*	1970
08-14-401-032-0000	1320	S	ELMHURST	RD	318	MOUNT PROSPECT	60056	R4*	1970
08-14-401-032-0000	1360	S	ELMHURST	RD	204	MOUNT PROSPECT	60056	R4*	1970
08-14-401-032-0000	1240	S	ELMHURST	RD	106	MOUNT PROSPECT	60056	R4*	1970
08-14-401-032-0000	1220	S	ELMHURST	RD	109	MOUNT PROSPECT	60056	R4*	1970
08-14-401-032-0000	1220	S	ELMHURST	RD	108	MOUNT PROSPECT	60056	R4*	1970
08-14-401-032-0000	1380	S	ELMHURST	RD	107	MOUNT PROSPECT	60056	R4*	1970
08-14-401-032-0000	1320	S	ELMHURST	RD	315	MOUNT PROSPECT	60056	R4*	1970
08-14-401-032-0000	1260	S	ELMHURST	RD	208	MOUNT PROSPECT	60056	R4*	1970
08-14-401-032-0000	1320	S	ELMHURST	RD	214	MOUNT PROSPECT	60056	R4*	1970
08-14-401-032-0000	1300	S	ELMHURST	RD	111	MOUNT PROSPECT	60056	R4*	1970
08-14-401-032-0000	1220	S	ELMHURST	RD	113	MOUNT PROSPECT	60056	R4*	1970
08-14-401-032-0000	1380	S	ELMHURST	RD	216	MOUNT PROSPECT	60056	R4*	1970
08-14-401-032-0000	1240	S	ELMHURST	RD	G5	MOUNT PROSPECT	60056	R4*	1970
08-14-401-032-0000	1340	S	ELMHURST	RD	G14	MOUNT PROSPECT	60056	R4*	1970
08-14-401-032-0000	1320	S	ELMHURST	RD	310	MOUNT PROSPECT	60056	R4*	1970
08-14-401-032-0000	1240	S	ELMHURST	RD	G4	MOUNT PROSPECT	60056	R4*	1970
08-14-401-032-0000	1300	S	ELMHURST	RD	219	MOUNT PROSPECT	60056	R4*	1970
08-14-401-032-0000	1320	S	ELMHURST	RD	306	MOUNT PROSPECT	60056	R4*	1970
08-14-401-032-0000	1200	S	ELMHURST	RD	207	MOUNT PROSPECT	60056	R4*	1970
08-14-401-032-0000	1380	S	ELMHURST	RD	212	MOUNT PROSPECT	60056	R4*	1970
08-14-401-032-0000	1380	S	ELMHURST	RD	203	MOUNT PROSPECT	60056	R4*	1970
08-14-401-032-0000	1320	S	ELMHURST	RD	204	MOUNT PROSPECT	60056	R4*	1970
08-14-401-032-0000	1340	S	ELMHURST	RD	212	MOUNT PROSPECT	60056	R4*	1970
08-14-401-032-0000	1300	S	ELMHURST	RD	106	MOUNT PROSPECT	60056	R4*	1970
08-14-401-032-0000	1300	S	ELMHURST	RD	311	MOUNT PROSPECT	60056	R4*	1970
08-14-401-032-0000	1200	S	ELMHURST	RD	102	MOUNT PROSPECT	60056	R4*	1970
08-14-401-032-0000	1240	S	ELMHURST	RD	102	MOUNT PROSPECT	60056	R4*	1970
08-14-401-032-0000	1320	S	ELMHURST	RD	211	MOUNT PROSPECT	60056	R4*	1970
08-14-401-032-0000	1300	S	ELMHURST	RD	203	MOUNT PROSPECT	60056	R4*	1970
08-14-401-032-0000	1260	S	ELMHURST	RD	G12	MOUNT PROSPECT	60056	R4*	1970
08-14-401-032-0000	1220	S	ELMHURST	RD	G12	MOUNT PROSPECT	60056	R4*	1970
08-14-401-032-0000	1300	S	ELMHURST	RD	110	MOUNT PROSPECT	60056	R4*	1970
08-14-401-032-0000	1200	S	ELMHURST	RD		MOUNT PROSPECT	60056	R4*	1970
08-14-401-032-0000	1360	S	ELMHURST	RD	102	MOUNT PROSPECT	60056	R4*	1970

08-14-401-032-0000	1200	S	ELMHURST	RD	203	MOUNT PROSPECT	60056	R4*	1970
08-14-401-032-0000	1380	S	ELMHURST	RD	211	MOUNT PROSPECT	60056	R4*	1970
08-14-401-032-0000	1320	S	ELMHURST	RD	307	MOUNT PROSPECT	60056	R4*	1970
08-14-401-032-0000	1380	S	ELMHURST	RD	111	MOUNT PROSPECT	60056	R4*	1970
08-14-401-032-0000	1220	S	ELMHURST	RD	G14	MOUNT PROSPECT	60056	R4*	1970
08-14-401-032-0000	1380	S	ELMHURST	RD	110	MOUNT PROSPECT	60056	R4*	1970
08-14-401-032-0000	1200	S	ELMHURST	RD	202	MOUNT PROSPECT	60056	R4*	1970
08-14-401-032-0000	1380	S	ELMHURST	RD	113	MOUNT PROSPECT	60056	R4*	1970
08-14-401-032-0000	1300	S	ELMHURST	RD	112	MOUNT PROSPECT	60056	R4*	1970
08-14-401-032-0000	1300	S	ELMHURST	RD	116	MOUNT PROSPECT	60056	R4*	1970
08-14-401-032-0000	1320	S	ELMHURST	RD	205	MOUNT PROSPECT	60056	R4*	1970
08-14-401-032-0000	1300	S	ELMHURST	RD	205	MOUNT PROSPECT	60056	R4*	1970
08-14-401-032-0000	1320	S	ELMHURST	RD	220	MOUNT PROSPECT	60056	R4*	1970
08-14-401-032-0000	1320	S	ELMHURST	RD	115	MOUNT PROSPECT	60056	R4*	1970
08-14-401-032-0000	1340	S	ELMHURST	RD	G16	MOUNT PROSPECT	60056	R4*	1970
08-14-401-032-0000	1320	S	ELMHURST	RD	215	MOUNT PROSPECT	60056	R4*	1970
08-14-401-032-0000	1260	S	ELMHURST	RD	214	MOUNT PROSPECT	60056	R4*	1970
08-14-401-032-0000	1320	S	ELMHURST	RD	316	MOUNT PROSPECT	60056	R4*	1970
08-14-401-032-0000	1320	S	ELMHURST	RD	108	MOUNT PROSPECT	60056	R4*	1970
08-14-401-032-0000	1320	S	ELMHURST	RD	313	MOUNT PROSPECT	60056	R4*	1970
08-14-401-032-0000	1320	S	ELMHURST	RD	203	MOUNT PROSPECT	60056	R4*	1970
08-14-401-032-0000	1340	S	ELMHURST	RD	G10	MOUNT PROSPECT	60056	R4*	1970
08-14-401-032-0000	1340	S	ELMHURST	RD	216	MOUNT PROSPECT	60056	R4*	1970
08-14-401-032-0000	1380	S	ELMHURST	RD	102	MOUNT PROSPECT	60056	R4*	1970
08-14-401-032-0000	1300	S	ELMHURST	RD	101	MOUNT PROSPECT	60056	R4*	1970
08-14-401-032-0000	1260	S	ELMHURST	RD	210	MOUNT PROSPECT	60056	R4*	1970
08-14-401-032-0000	1300	S	ELMHURST	RD	309	MOUNT PROSPECT	60056	R4*	1970
08-14-401-032-0000	1340	S	ELMHURST	RD	115	MOUNT PROSPECT	60056	R4*	1970
08-14-401-032-0000	1220	S	ELMHURST	RD	209	MOUNT PROSPECT	60056	R4*	1970
08-14-401-032-0000	1380	S	ELMHURST	RD	208	MOUNT PROSPECT	60056	R4*	1970
08-14-401-032-0000	1380	S	ELMHURST	RD	303	MOUNT PROSPECT	60056	R4*	1970
08-14-401-032-0000	1300	S	ELMHURST	RD	118	MOUNT PROSPECT	60056	R4*	1970
08-14-401-032-0000	1220	S	ELMHURST	RD	114	MOUNT PROSPECT	60056	R4*	1970
08-14-401-032-0000	1220	S	ELMHURST	RD	G13	MOUNT PROSPECT	60056	R4*	1970
08-14-401-032-0000	1320	S	ELMHURST	RD	308	MOUNT PROSPECT	60056	R4*	1970
08-14-401-032-0000	1300	S	ELMHURST	RD	317	MOUNT PROSPECT	60056	R4*	1970
08-14-401-032-0000	1260	S	ELMHURST	RD	G10	MOUNT PROSPECT	60056	R4*	1970
08-14-401-032-0000	1220	S	ELMHURST	RD	215	MOUNT PROSPECT	60056	R4*	1970
08-14-401-032-0000	1380	S	ELMHURST	RD	121	MOUNT PROSPECT	60056	R4*	1970
08-14-401-032-0000	1320	S	ELMHURST	RD	208	MOUNT PROSPECT	60056	R4*	1970
08-14-401-032-0000	1360	S	ELMHURST	RD	103	MOUNT PROSPECT	60056	R4*	1970
08-14-401-032-0000	1260	S	ELMHURST	RD	110	MOUNT PROSPECT	60056	R4*	1970
08-14-401-032-0000	1240	S	ELMHURST	RD	204	MOUNT PROSPECT	60056	R4*	1970
08-14-401-032-0000	1340	S	ELMHURST	RD	111	MOUNT PROSPECT	60056	R4*	1970
08-14-401-032-0000	1360	S	ELMHURST	RD	202	MOUNT PROSPECT	60056	R4*	1970
08-14-401-032-0000	1300	S	ELMHURST	RD	320	MOUNT PROSPECT	60056	R4*	1970
08-14-401-032-0000	1240	S	ELMHURST	RD	207	MOUNT PROSPECT	60056	R4*	1970
08-14-401-032-0000	1300	S	ELMHURST	RD	313	MOUNT PROSPECT	60056	R4*	1970
08-14-401-032-0000	1260	S	ELMHURST	RD	215	MOUNT PROSPECT	60056	R4*	1970
08-14-401-032-0000	1380	S	ELMHURST	RD	209	MOUNT PROSPECT	60056	R4*	1970
08-14-401-032-0000	1300	S	ELMHURST	RD	206	MOUNT PROSPECT	60056	R4*	1970
08-14-401-032-0000	1300	S	ELMHURST	RD	316	MOUNT PROSPECT	60056	R4*	1970
08-14-401-032-0000	1240	S	ELMHURST	RD	G6	MOUNT PROSPECT	60056	R4*	1970
08-14-401-032-0000	1380	S	ELMHURST	RD	206	MOUNT PROSPECT	60056	R4*	1970
08-14-401-032-0000	1380	S	ELMHURST	RD	217	MOUNT PROSPECT	60056	R4*	1970
08-14-401-032-0000	1360	S	ELMHURST	RD	201	MOUNT PROSPECT	60056	R4*	1970
08-14-401-032-0000	1360	S	ELMHURST	RD	101	MOUNT PROSPECT	60056	R4*	1970
08-14-401-032-0000	1320	S	ELMHURST	RD	218	MOUNT PROSPECT	60056	R4*	1970
08-14-401-032-0000	1320	S	ELMHURST	RD	112	MOUNT PROSPECT	60056	R4*	1970
08-14-401-032-0000	1300	S	ELMHURST	RD	121	MOUNT PROSPECT	60056	R4*	1970
08-14-401-032-0000	1380	S	ELMHURST	RD	221	MOUNT PROSPECT	60056	R4*	1970
08-14-401-032-0000	1300	S	ELMHURST	RD	310	MOUNT PROSPECT	60056	R4*	1970

08-14-401-032-0000	1300	S	ELMHURST	RD	214	MOUNT PROSPECT	60056	R4*	1970
08-14-401-032-0000	1240	S	ELMHURST	RD	G7	MOUNT PROSPECT	60056	R4*	1970
08-14-401-032-0000	1320	S	ELMHURST	RD	304	MOUNT PROSPECT	60056	R4*	1970
08-14-401-032-0000	1300	S	ELMHURST	RD	221	MOUNT PROSPECT	60056	R4*	1970
08-14-401-032-0000	1300	S	ELMHURST	RD	305	MOUNT PROSPECT	60056	R4*	1970
08-14-401-032-0000	1380	S	ELMHURST	RD	119	MOUNT PROSPECT	60056	R4*	1970
08-14-401-032-0000	1240	S	ELMHURST	RD	105	MOUNT PROSPECT	60056	R4*	1970
08-14-401-032-0000	1320	S	ELMHURST	RD	221	MOUNT PROSPECT	60056	R4*	1970
08-14-401-032-0000	1240	S	ELMHURST	RD	202	MOUNT PROSPECT	60056	R4*	1970
08-14-401-032-0000	1260	S	ELMHURST	RD	213	MOUNT PROSPECT	60056	R4*	1970
08-14-401-032-0000	1320	S	ELMHURST	RD	305	MOUNT PROSPECT	60056	R4*	1970
08-14-401-032-0000	1200	S	ELMHURST	RD	206	MOUNT PROSPECT	60056	R4*	1970
08-14-401-032-0000	1300	S	ELMHURST	RD	109	MOUNT PROSPECT	60056	R4*	1970
08-14-401-032-0000	1360	S	ELMHURST	RD	205	MOUNT PROSPECT	60056	R4*	1970
08-14-401-032-0000	1220	S	ELMHURST	RD	G10	MOUNT PROSPECT	60056	R4*	1970
08-14-401-032-0000	1300	S	ELMHURST	RD	302	MOUNT PROSPECT	60056	R4*	1970
08-14-401-032-0000	1380	S	ELMHURST	RD	210	MOUNT PROSPECT	60056	R4*	1970
08-14-401-032-0000	1320	S	ELMHURST	RD	303	MOUNT PROSPECT	60056	R4*	1970
08-14-401-032-0000	1220	S	ELMHURST	RD	210	MOUNT PROSPECT	60056	R4*	1970
08-14-401-032-0000	1300	S	ELMHURST	RD	217	MOUNT PROSPECT	60056	R4*	1970
08-14-401-032-0000	1300	S	ELMHURST	RD	204	MOUNT PROSPECT	60056	R4*	1970
08-14-401-032-0000	1320	S	ELMHURST	RD	202	MOUNT PROSPECT	60056	R4*	1970
08-14-401-032-0000	1380	S	ELMHURST	RD	305	MOUNT PROSPECT	60056	R4*	1970
08-14-401-032-0000	1320	S	ELMHURST	RD	118	MOUNT PROSPECT	60056	R4*	1970
08-14-401-032-0000	1260	S	ELMHURST	RD	G14	MOUNT PROSPECT	60056	R4*	1970
08-14-401-032-0000	1380	S	ELMHURST	RD	207	MOUNT PROSPECT	60056	R4*	1970
08-14-401-032-0000	1320	S	ELMHURST	RD	320	MOUNT PROSPECT	60056	R4*	1970
08-14-401-033-0000	551		HUNTINGTON COMMONS	RD	325	MOUNT PROSPECT	60056	R4*	1970
08-14-401-033-0000	551		HUNTINGTON COMMONS	RD	323	MOUNT PROSPECT	60056	R4*	1970
08-14-401-033-0000	551		HUNTINGTON COMMONS	RD	326	MOUNT PROSPECT	60056	R4*	1970
08-14-401-033-0000	551		HUNTINGTON COMMONS	RD	324	MOUNT PROSPECT	60056	R4*	1970
08-14-401-033-0000	571		HUNTINGTON COMMONS	RD	422	MOUNT PROSPECT	60056	R4*	1970
08-14-401-033-0000	571		HUNTINGTON COMMONS	RD	423	MOUNT PROSPECT	60056	R4*	1970
08-14-401-033-0000	551		HUNTINGTON COMMONS	RD	114	MOUNT PROSPECT	60056	R4*	1970
08-14-401-033-0000	571		HUNTINGTON COMMONS	RD	431	MOUNT PROSPECT	60056	R4*	1970
08-14-401-033-0000	551		HUNTINGTON COMMONS	RD	125	MOUNT PROSPECT	60056	R4*	1970
08-14-401-033-0000	551		HUNTINGTON COMMONS	RD	126	MOUNT PROSPECT	60056	R4*	1970
08-14-401-033-0000	551		HUNTINGTON COMMONS	RD	131	MOUNT PROSPECT	60056	R4*	1970
08-14-401-033-0000	551		HUNTINGTON COMMONS	RD	124	MOUNT PROSPECT	60056	R4*	1970
08-14-401-033-0000	551		HUNTINGTON COMMONS	RD	233	MOUNT PROSPECT	60056	R4*	1970
08-14-401-033-0000	571		HUNTINGTON COMMONS	RD	623	MOUNT PROSPECT	60056	R4*	1970
08-14-401-033-0000	551		HUNTINGTON COMMONS	RD	416	MOUNT PROSPECT	60056	R4*	1970
08-14-401-033-0000	571		HUNTINGTON COMMONS	RD	324	MOUNT PROSPECT	60056	R4*	1970
08-14-401-033-0000	571		HUNTINGTON COMMONS	RD	325	MOUNT PROSPECT	60056	R4*	1970
08-14-401-033-0000	551		HUNTINGTON COMMONS	RD	434	MOUNT PROSPECT	60056	R4*	1970
08-14-401-033-0000	551		HUNTINGTON COMMONS	RD	531	MOUNT PROSPECT	60056	R4*	1970
08-14-401-033-0000	551		HUNTINGTON COMMONS	RD	113	MOUNT PROSPECT	60056	R4*	1970
08-14-401-033-0000	571		HUNTINGTON COMMONS	RD	231	MOUNT PROSPECT	60056	R4*	1970
08-14-401-033-0000	571		HUNTINGTON COMMONS	RD	522	MOUNT PROSPECT	60056	R4*	1970
08-14-401-033-0000	571		HUNTINGTON COMMONS	RD	626	MOUNT PROSPECT	60056	R4*	1970
08-14-401-033-0000	571		HUNTINGTON COMMONS	RD	311	MOUNT PROSPECT	60056	R4*	1970
08-14-401-033-0000	551		HUNTINGTON COMMONS	RD	413	MOUNT PROSPECT	60056	R4*	1970
08-14-401-033-0000	551		HUNTINGTON COMMONS	RD	414	MOUNT PROSPECT	60056	R4*	1970
08-14-401-033-0000	551		HUNTINGTON COMMONS	RD	214	MOUNT PROSPECT	60056	R4*	1970
08-14-401-033-0000	571		HUNTINGTON COMMONS	RD	312	MOUNT PROSPECT	60056	R4*	1970
08-14-401-033-0000	551		HUNTINGTON COMMONS	RD	534	MOUNT PROSPECT	60056	R4*	1970
08-14-401-033-0000	571		HUNTINGTON COMMONS	RD	126	MOUNT PROSPECT	60056	R4*	1970
08-14-401-033-0000	571		HUNTINGTON COMMONS	RD	316	MOUNT PROSPECT	60056	R4*	1970
08-14-401-033-0000	571		HUNTINGTON COMMONS	RD	131	MOUNT PROSPECT	60056	R4*	1970
08-14-401-033-0000	571		HUNTINGTON COMMONS	RD	323	MOUNT PROSPECT	60056	R4*	1970
08-14-401-033-0000	551		HUNTINGTON COMMONS	RD	223	MOUNT PROSPECT	60056	R4*	1970
08-14-401-033-0000	571		HUNTINGTON COMMONS	RD	414	MOUNT PROSPECT	60056	R4*	1970

08-14-401-033-0000	571	HUNTINGTON COMMONS RD	415	MOUNT PROSPECT	60056	R4*	1970
08-14-401-033-0000	571	HUNTINGTON COMMONS RD	432	MOUNT PROSPECT	60056	R4*	1970
08-14-401-033-0000	551	HUNTINGTON COMMONS RD	222	MOUNT PROSPECT	60056	R4*	1970
08-14-401-033-0000	571	HUNTINGTON COMMONS RD	616	MOUNT PROSPECT	60056	R4*	1970
08-14-401-033-0000	571	HUNTINGTON COMMONS RD	533	MOUNT PROSPECT	60056	R4*	1970
08-14-401-033-0000	551	HUNTINGTON COMMONS RD	511	MOUNT PROSPECT	60056	R4*	1970
08-14-401-033-0000	551	HUNTINGTON COMMONS RD	312	MOUNT PROSPECT	60056	R4*	1970
08-14-401-033-0000	551	HUNTINGTON COMMONS RD	313	MOUNT PROSPECT	60056	R4*	1970
08-14-401-033-0000	551	HUNTINGTON COMMONS RD	314	MOUNT PROSPECT	60056	R4*	1970
08-14-401-033-0000	571	HUNTINGTON COMMONS RD	632	MOUNT PROSPECT	60056	R4*	1970
08-14-401-033-0000	551	HUNTINGTON COMMONS RD	615	MOUNT PROSPECT	60056	R4*	1970
08-14-401-033-0000	551	HUNTINGTON COMMONS RD	616	MOUNT PROSPECT	60056	R4*	1970
08-14-401-033-0000	551	HUNTINGTON COMMONS RD	621	MOUNT PROSPECT	60056	R4*	1970
08-14-401-033-0000	551	HUNTINGTON COMMONS RD	622	MOUNT PROSPECT	60056	R4*	1970
08-14-401-033-0000	571	HUNTINGTON COMMONS RD	534	MOUNT PROSPECT	60056	R4*	1970
08-14-401-033-0000	571	HUNTINGTON COMMONS RD	631	MOUNT PROSPECT	60056	R4*	1970
08-14-401-033-0000	551	HUNTINGTON COMMONS RD	422	MOUNT PROSPECT	60056	R4*	1970
08-14-401-033-0000	571	HUNTINGTON COMMONS RD	326	MOUNT PROSPECT	60056	R4*	1970
08-14-401-033-0000	571	HUNTINGTON COMMONS RD	314	MOUNT PROSPECT	60056	R4*	1970
08-14-401-033-0000	571	HUNTINGTON COMMONS RD	315	MOUNT PROSPECT	60056	R4*	1970
08-14-401-033-0000	571	HUNTINGTON COMMONS RD	232	MOUNT PROSPECT	60056	R4*	1970
08-14-401-033-0000	551	HUNTINGTON COMMONS RD	133	MOUNT PROSPECT	60056	R4*	1970
08-14-401-033-0000	551	HUNTINGTON COMMONS RD	421	MOUNT PROSPECT	60056	R4*	1970
08-14-401-033-0000	571	HUNTINGTON COMMONS RD	235	MOUNT PROSPECT	60056	R4*	1970
08-14-401-033-0000	571	HUNTINGTON COMMONS RD	236	MOUNT PROSPECT	60056	R4*	1970
08-14-401-033-0000	551	HUNTINGTON COMMONS RD	431	MOUNT PROSPECT	60056	R4*	1970
08-14-401-033-0000	551	HUNTINGTON COMMONS RD	432	MOUNT PROSPECT	60056	R4*	1970
08-14-401-033-0000	571	HUNTINGTON COMMONS RD	636	MOUNT PROSPECT	60056	R4*	1970
08-14-401-033-0000	571	HUNTINGTON COMMONS RD	416	MOUNT PROSPECT	60056	R4*	1970
08-14-401-033-0000	551	HUNTINGTON COMMONS RD	614	MOUNT PROSPECT	60056	R4*	1970
08-14-401-033-0000	551	HUNTINGTON COMMONS RD	116	MOUNT PROSPECT	60056	R4*	1970
08-14-401-033-0000	551	HUNTINGTON COMMONS RD	121	MOUNT PROSPECT	60056	R4*	1970
08-14-401-033-0000	551	HUNTINGTON COMMONS RD	626	MOUNT PROSPECT	60056	R4*	1970
08-14-401-033-0000	551	HUNTINGTON COMMONS RD	115	MOUNT PROSPECT	60056	R4*	1970
08-14-401-033-0000	551	HUNTINGTON COMMONS RD	315	MOUNT PROSPECT	60056	R4*	1970
08-14-401-033-0000	571	HUNTINGTON COMMONS RD	212	MOUNT PROSPECT	60056	R4*	1970
08-14-401-033-0000	571	HUNTINGTON COMMONS RD	625	MOUNT PROSPECT	60056	R4*	1970
08-14-401-033-0000	571	HUNTINGTON COMMONS RD	436	MOUNT PROSPECT	60056	R4*	1970
08-14-401-033-0000	571	HUNTINGTON COMMONS RD	511	MOUNT PROSPECT	60056	R4*	1970
08-14-401-033-0000	571	HUNTINGTON COMMONS RD	512	MOUNT PROSPECT	60056	R4*	1970
08-14-401-033-0000	571	HUNTINGTON COMMONS RD	513	MOUNT PROSPECT	60056	R4*	1970
08-14-401-033-0000	571	HUNTINGTON COMMONS RD	322	MOUNT PROSPECT	60056	R4*	1970
08-14-401-033-0000	571	HUNTINGTON COMMONS RD	336	MOUNT PROSPECT	60056	R4*	1970
08-14-401-033-0000	571	HUNTINGTON COMMONS RD	411	MOUNT PROSPECT	60056	R4*	1970
08-14-401-033-0000	571	HUNTINGTON COMMONS RD	113	MOUNT PROSPECT	60056	R4*	1970
08-14-401-033-0000	571	HUNTINGTON COMMONS RD	233	MOUNT PROSPECT	60056	R4*	1970
08-14-401-033-0000	571	HUNTINGTON COMMONS RD	234	MOUNT PROSPECT	60056	R4*	1970
08-14-401-033-0000	551	HUNTINGTON COMMONS RD	234	MOUNT PROSPECT	60056	R4*	1970
08-14-401-033-0000	551	HUNTINGTON COMMONS RD	235	MOUNT PROSPECT	60056	R4*	1970
08-14-401-033-0000	551	HUNTINGTON COMMONS RD	516	MOUNT PROSPECT	60056	R4*	1970
08-14-401-033-0000	551	HUNTINGTON COMMONS RD	521	MOUNT PROSPECT	60056	R4*	1970
08-14-401-033-0000	551	HUNTINGTON COMMONS RD	522	MOUNT PROSPECT	60056	R4*	1970
08-14-401-033-0000	571	HUNTINGTON COMMONS RD	125	MOUNT PROSPECT	60056	R4*	1970
08-14-401-033-0000	551	HUNTINGTON COMMONS RD	123	MOUNT PROSPECT	60056	R4*	1970
08-14-401-033-0000	551	HUNTINGTON COMMONS RD	523	MOUNT PROSPECT	60056	R4*	1970
08-14-401-033-0000	551	HUNTINGTON COMMONS RD	226	MOUNT PROSPECT	60056	R4*	1970
08-14-401-033-0000	551	HUNTINGTON COMMONS RD	111	MOUNT PROSPECT	60056	R4*	1970
08-14-401-033-0000	551	HUNTINGTON COMMONS RD	112	MOUNT PROSPECT	60056	R4*	1970
08-14-401-033-0000	571	HUNTINGTON COMMONS RD	221	MOUNT PROSPECT	60056	R4*	1970
08-14-401-033-0000	571	HUNTINGTON COMMONS RD	222	MOUNT PROSPECT	60056	R4*	1970
08-14-401-033-0000	571	HUNTINGTON COMMONS RD	223	MOUNT PROSPECT	60056	R4*	1970
08-14-401-033-0000	571	HUNTINGTON COMMONS RD	224	MOUNT PROSPECT	60056	R4*	1970

08-14-401-033-0000	571	HUNTINGTON COMMONS RD	225	MOUNT PROSPECT	60056	R4*	1970
08-14-401-033-0000	551	HUNTINGTON COMMONS RD	532	MOUNT PROSPECT	60056	R4*	1970
08-14-401-033-0000	551	HUNTINGTON COMMONS RD	512	MOUNT PROSPECT	60056	R4*	1970
08-14-401-033-0000	571	HUNTINGTON COMMONS RD	536	MOUNT PROSPECT	60056	R4*	1970
08-14-401-033-0000	571	HUNTINGTON COMMONS RD	611	MOUNT PROSPECT	60056	R4*	1970
08-14-401-033-0000	571	HUNTINGTON COMMONS RD	612	MOUNT PROSPECT	60056	R4*	1970
08-14-401-033-0000	571	HUNTINGTON COMMONS RD	613	MOUNT PROSPECT	60056	R4*	1970
08-14-401-033-0000	551	HUNTINGTON COMMONS RD	533	MOUNT PROSPECT	60056	R4*	1970
08-14-401-033-0000	551	HUNTINGTON COMMONS RD	513	MOUNT PROSPECT	60056	R4*	1970
08-14-401-033-0000	551	HUNTINGTON COMMONS RD	514	MOUNT PROSPECT	60056	R4*	1970
08-14-401-033-0000	571	HUNTINGTON COMMONS RD	134	MOUNT PROSPECT	60056	R4*	1970
08-14-401-033-0000	551	HUNTINGTON COMMONS RD	232	MOUNT PROSPECT	60056	R4*	1970
08-14-401-033-0000	571	HUNTINGTON COMMONS RD	111	MOUNT PROSPECT	60056	R4*	1970
08-14-401-033-0000	571	HUNTINGTON COMMONS RD	112	MOUNT PROSPECT	60056	R4*	1970
08-14-401-033-0000	571	HUNTINGTON COMMONS RD	136	MOUNT PROSPECT	60056	R4*	1970
08-14-401-033-0000	571	HUNTINGTON COMMONS RD	211	MOUNT PROSPECT	60056	R4*	1970
08-14-401-033-0000	571	HUNTINGTON COMMONS RD	133	MOUNT PROSPECT	60056	R4*	1970
08-14-401-033-0000	571	HUNTINGTON COMMONS RD	634	MOUNT PROSPECT	60056	R4*	1970
08-14-401-033-0000	551	HUNTINGTON COMMONS RD	122	MOUNT PROSPECT	60056	R4*	1970
08-14-401-033-0000	551	HUNTINGTON COMMONS RD	211	MOUNT PROSPECT	60056	R4*	1970
08-14-401-033-0000	551	HUNTINGTON COMMONS RD	212	MOUNT PROSPECT	60056	R4*	1970
08-14-401-033-0000	551	HUNTINGTON COMMONS RD	213	MOUNT PROSPECT	60056	R4*	1970
08-14-401-033-0000	551	HUNTINGTON COMMONS RD	231	MOUNT PROSPECT	60056	R4*	1970
08-14-401-033-0000	551	HUNTINGTON COMMONS RD	236	MOUNT PROSPECT	60056	R4*	1970
08-14-401-033-0000	551	HUNTINGTON COMMONS RD	333	MOUNT PROSPECT	60056	R4*	1970
08-14-401-033-0000	551	HUNTINGTON COMMONS RD	334	MOUNT PROSPECT	60056	R4*	1970
08-14-401-033-0000	551	HUNTINGTON COMMONS RD	335	MOUNT PROSPECT	60056	R4*	1970
08-14-401-033-0000	551	HUNTINGTON COMMONS RD	336	MOUNT PROSPECT	60056	R4*	1970
08-14-401-033-0000	551	HUNTINGTON COMMONS RD	411	MOUNT PROSPECT	60056	R4*	1970
08-14-401-033-0000	551	HUNTINGTON COMMONS RD	412	MOUNT PROSPECT	60056	R4*	1970
08-14-401-033-0000	551	HUNTINGTON COMMONS RD	535	MOUNT PROSPECT	60056	R4*	1970
08-14-401-033-0000	551	HUNTINGTON COMMONS RD	536	MOUNT PROSPECT	60056	R4*	1970
08-14-401-033-0000	551	HUNTINGTON COMMONS RD	611	MOUNT PROSPECT	60056	R4*	1970
08-14-401-033-0000	571	HUNTINGTON COMMONS RD	114	MOUNT PROSPECT	60056	R4*	1970
08-14-401-033-0000	571	HUNTINGTON COMMONS RD	115	MOUNT PROSPECT	60056	R4*	1970
08-14-401-033-0000	571	HUNTINGTON COMMONS RD	116	MOUNT PROSPECT	60056	R4*	1970
08-14-401-033-0000	571	HUNTINGTON COMMONS RD	121	MOUNT PROSPECT	60056	R4*	1970
08-14-401-033-0000	551	HUNTINGTON COMMONS RD	415	MOUNT PROSPECT	60056	R4*	1970
08-14-401-033-0000	551	HUNTINGTON COMMONS RD	425	MOUNT PROSPECT	60056	R4*	1970
08-14-401-033-0000	551	HUNTINGTON COMMONS RD	435	MOUNT PROSPECT	60056	R4*	1970
08-14-401-033-0000	571	HUNTINGTON COMMONS RD	523	MOUNT PROSPECT	60056	R4*	1970
08-14-401-033-0000	571	HUNTINGTON COMMONS RD	524	MOUNT PROSPECT	60056	R4*	1970
08-14-401-033-0000	551	HUNTINGTON COMMONS RD	631	MOUNT PROSPECT	60056	R4*	1970
08-14-401-033-0000	551	HUNTINGTON COMMONS RD	632	MOUNT PROSPECT	60056	R4*	1970
08-14-401-033-0000	551	HUNTINGTON COMMONS RD	633	MOUNT PROSPECT	60056	R4*	1970
08-14-401-033-0000	551	HUNTINGTON COMMONS RD	612	MOUNT PROSPECT	60056	R4*	1970
08-14-401-033-0000	551	HUNTINGTON COMMONS RD	316	MOUNT PROSPECT	60056	R4*	1970
08-14-401-033-0000	571	HUNTINGTON COMMONS RD	516	MOUNT PROSPECT	60056	R4*	1970
08-14-401-033-0000	571	HUNTINGTON COMMONS RD	535	MOUNT PROSPECT	60056	R4*	1970
08-14-401-033-0000	571	HUNTINGTON COMMONS RD	525	MOUNT PROSPECT	60056	R4*	1970
08-14-401-033-0000	571	HUNTINGTON COMMONS RD	216	MOUNT PROSPECT	60056	R4*	1970
08-14-401-033-0000	571	HUNTINGTON COMMONS RD	624	MOUNT PROSPECT	60056	R4*	1970
08-14-401-033-0000	571	HUNTINGTON COMMONS RD	122	MOUNT PROSPECT	60056	R4*	1970
08-14-401-033-0000	571	HUNTINGTON COMMONS RD	123	MOUNT PROSPECT	60056	R4*	1970
08-14-401-033-0000	551	HUNTINGTON COMMONS RD	634	MOUNT PROSPECT	60056	R4*	1970
08-14-401-033-0000	571	HUNTINGTON COMMONS RD	633	MOUNT PROSPECT	60056	R4*	1970
08-14-401-033-0000	551	HUNTINGTON COMMONS RD	135	MOUNT PROSPECT	60056	R4*	1970
08-14-401-033-0000	551	HUNTINGTON COMMONS RD	136	MOUNT PROSPECT	60056	R4*	1970
08-14-401-033-0000	551	HUNTINGTON COMMONS RD	215	MOUNT PROSPECT	60056	R4*	1970
08-14-401-033-0000	551	HUNTINGTON COMMONS RD	216	MOUNT PROSPECT	60056	R4*	1970
08-14-401-033-0000	551	HUNTINGTON COMMONS RD	221	MOUNT PROSPECT	60056	R4*	1970
08-14-401-033-0000	551	HUNTINGTON COMMONS RD	623	MOUNT PROSPECT	60056	R4*	1970

08-14-401-033-0000	551	HUNTINGTON COMMONS RD	624	MOUNT PROSPECT	60056	R4*	1970
08-14-401-033-0000	551	HUNTINGTON COMMONS RD	625	MOUNT PROSPECT	60056	R4*	1970
08-14-401-033-0000	571	HUNTINGTON COMMONS RD	635	MOUNT PROSPECT	60056	R4*	1970
08-14-401-033-0000	571	HUNTINGTON COMMONS RD	614	MOUNT PROSPECT	60056	R4*	1970
08-14-401-033-0000	571	HUNTINGTON COMMONS RD	615	MOUNT PROSPECT	60056	R4*	1970
08-14-401-033-0000	571	HUNTINGTON COMMONS RD	333	MOUNT PROSPECT	60056	R4*	1970
08-14-401-033-0000	571	HUNTINGTON COMMONS RD	413	MOUNT PROSPECT	60056	R4*	1970
08-14-401-033-0000	571	HUNTINGTON COMMONS RD	514	MOUNT PROSPECT	60056	R4*	1970
08-14-401-033-0000	571	HUNTINGTON COMMONS RD	515	MOUNT PROSPECT	60056	R4*	1970
08-14-401-033-0000	551	HUNTINGTON COMMONS RD	436	MOUNT PROSPECT	60056	R4*	1970
08-14-401-033-0000	551	HUNTINGTON COMMONS RD	515	MOUNT PROSPECT	60056	R4*	1970
08-14-401-033-0000	551	HUNTINGTON COMMONS RD	331	MOUNT PROSPECT	60056	R4*	1970
08-14-401-033-0000	551	HUNTINGTON COMMONS RD	332	MOUNT PROSPECT	60056	R4*	1970
08-14-401-033-0000	551	HUNTINGTON COMMONS RD		MOUNT PROSPECT	60056	R4*	1970
08-14-401-033-0000	571	HUNTINGTON COMMONS RD	213	MOUNT PROSPECT	60056	R4*	1970
08-14-401-033-0000	571	HUNTINGTON COMMONS RD	214	MOUNT PROSPECT	60056	R4*	1970
08-14-401-033-0000	551	HUNTINGTON COMMONS RD	525	MOUNT PROSPECT	60056	R4*	1970
08-14-401-033-0000	551	HUNTINGTON COMMONS RD	526	MOUNT PROSPECT	60056	R4*	1970
08-14-401-033-0000	571	HUNTINGTON COMMONS RD	412	MOUNT PROSPECT	60056	R4*	1970
08-14-401-033-0000	571	HUNTINGTON COMMONS RD	334	MOUNT PROSPECT	60056	R4*	1970
08-14-401-033-0000	551	HUNTINGTON COMMONS RD	423	MOUNT PROSPECT	60056	R4*	1970
08-14-401-033-0000	551	HUNTINGTON COMMONS RD	424	MOUNT PROSPECT	60056	R4*	1970
08-14-401-033-0000	551	HUNTINGTON COMMONS RD	224	MOUNT PROSPECT	60056	R4*	1970
08-14-401-033-0000	551	HUNTINGTON COMMONS RD	225	MOUNT PROSPECT	60056	R4*	1970
08-14-401-033-0000	551	HUNTINGTON COMMONS RD	134	MOUNT PROSPECT	60056	R4*	1970
08-14-401-033-0000	571	HUNTINGTON COMMONS RD	226	MOUNT PROSPECT	60056	R4*	1970
08-14-401-033-0000	571	HUNTINGTON COMMONS RD	331	MOUNT PROSPECT	60056	R4*	1970
08-14-401-033-0000	571	HUNTINGTON COMMONS RD	332	MOUNT PROSPECT	60056	R4*	1970
08-14-401-033-0000	571	HUNTINGTON COMMONS RD	521	MOUNT PROSPECT	60056	R4*	1970
08-14-401-033-0000	571	HUNTINGTON COMMONS RD	526	MOUNT PROSPECT	60056	R4*	1970
08-14-401-033-0000	571	HUNTINGTON COMMONS RD	421	MOUNT PROSPECT	60056	R4*	1970
08-14-401-033-0000	571	HUNTINGTON COMMONS RD	124	MOUNT PROSPECT	60056	R4*	1970
08-14-401-033-0000	551	HUNTINGTON COMMONS RD	311	MOUNT PROSPECT	60056	R4*	1970
08-14-401-033-0000	551	HUNTINGTON COMMONS RD	321	MOUNT PROSPECT	60056	R4*	1970
08-14-401-033-0000	551	HUNTINGTON COMMONS RD	322	MOUNT PROSPECT	60056	R4*	1970
08-14-401-033-0000	551	HUNTINGTON COMMONS RD	613	MOUNT PROSPECT	60056	R4*	1970
08-14-401-033-0000	571	HUNTINGTON COMMONS RD	135	MOUNT PROSPECT	60056	R4*	1970
08-14-401-033-0000	551	HUNTINGTON COMMONS RD	426	MOUNT PROSPECT	60056	R4*	1970
08-14-401-033-0000	571	HUNTINGTON COMMONS RD	424	MOUNT PROSPECT	60056	R4*	1970
08-14-401-033-0000	571	HUNTINGTON COMMONS RD	425	MOUNT PROSPECT	60056	R4*	1970
08-14-401-033-0000	571	HUNTINGTON COMMONS RD	426	MOUNT PROSPECT	60056	R4*	1970
08-14-401-033-0000	551	HUNTINGTON COMMONS RD	433	MOUNT PROSPECT	60056	R4*	1970
08-14-401-033-0000	571	HUNTINGTON COMMONS RD	335	MOUNT PROSPECT	60056	R4*	1970
08-14-401-033-0000	571	HUNTINGTON COMMONS RD	433	MOUNT PROSPECT	60056	R4*	1970
08-14-401-033-0000	571	HUNTINGTON COMMONS RD	434	MOUNT PROSPECT	60056	R4*	1970
08-14-401-033-0000	571	HUNTINGTON COMMONS RD	435	MOUNT PROSPECT	60056	R4*	1970
08-14-401-033-0000	551	HUNTINGTON COMMONS RD	524	MOUNT PROSPECT	60056	R4*	1970
08-14-401-033-0000	571	HUNTINGTON COMMONS RD	215	MOUNT PROSPECT	60056	R4*	1970
08-14-401-033-0000	551	HUNTINGTON COMMONS RD	635	MOUNT PROSPECT	60056	R4*	1970
08-14-401-033-0000	551	HUNTINGTON COMMONS RD	636	MOUNT PROSPECT	60056	R4*	1970
08-14-401-033-0000	571	HUNTINGTON COMMONS RD	531	MOUNT PROSPECT	60056	R4*	1970
08-14-401-033-0000	571	HUNTINGTON COMMONS RD	532	MOUNT PROSPECT	60056	R4*	1970
08-14-401-033-0000	571	HUNTINGTON COMMONS RD	621	MOUNT PROSPECT	60056	R4*	1970
08-14-401-033-0000	571	HUNTINGTON COMMONS RD	622	MOUNT PROSPECT	60056	R4*	1970
08-14-401-033-0000	571	HUNTINGTON COMMONS RD	321	MOUNT PROSPECT	60056	R4*	1970
08-14-401-078-1007	601	HUNTINGTON COMMONS RD	302	MOUNT PROSPECT	60056	R4*	1970
08-14-401-078-1023	601	HUNTINGTON COMMONS RD	306	MOUNT PROSPECT	60056	R4*	1970
08-14-401-078-1042	601	HUNTINGTON COMMONS RD	212	MOUNT PROSPECT	60056	R4*	1970
08-14-401-078-1047	601	HUNTINGTON COMMONS RD	313	MOUNT PROSPECT	60056	R4*	1970
08-14-401-078-1044	601	HUNTINGTON COMMONS RD	412	MOUNT PROSPECT	60056	R4*	1970
08-14-401-078-1046	601	HUNTINGTON COMMONS RD	213	MOUNT PROSPECT	60056	R4*	1970
08-14-401-078-1025	601	HUNTINGTON COMMONS RD	107	MOUNT PROSPECT	60056	R4*	1970

08-14-401-078-1018	601	HUNTINGTON COMMONS RD	205	MOUNT PROSPECT	60056	R4*	1970
08-14-401-078-1002	601	HUNTINGTON COMMONS RD	201	MOUNT PROSPECT	60056	R4*	1970
08-14-401-078-1039	601	HUNTINGTON COMMONS RD	311	MOUNT PROSPECT	60056	R4*	1970
08-14-401-078-1050	601	HUNTINGTON COMMONS RD	314	MOUNT PROSPECT	60056	R4*	1970
08-14-401-078-1011	601	HUNTINGTON COMMONS RD	303	MOUNT PROSPECT	60056	R4*	1970
08-14-401-078-1013	601	HUNTINGTON COMMONS RD	104	MOUNT PROSPECT	60056	R4*	1970
08-14-401-078-1029	601	HUNTINGTON COMMONS RD	108	MOUNT PROSPECT	60056	R4*	1970
08-14-401-078-1041	601	HUNTINGTON COMMONS RD	112	MOUNT PROSPECT	60056	R4*	1970
08-14-401-078-1030	601	HUNTINGTON COMMONS RD	208	MOUNT PROSPECT	60056	R4*	1970
08-14-401-078-1052	601	HUNTINGTON COMMONS RD	216	MOUNT PROSPECT	60056	R4*	1970
08-14-401-078-1034	601	HUNTINGTON COMMONS RD	309	MOUNT PROSPECT	60056	R4*	1970
08-14-401-078-1014	601	HUNTINGTON COMMONS RD	204	MOUNT PROSPECT	60056	R4*	1970
08-14-401-078-1012	601	HUNTINGTON COMMONS RD	403	MOUNT PROSPECT	60056	R4*	1970
08-14-401-078-1037	601	HUNTINGTON COMMONS RD	111	MOUNT PROSPECT	60056	R4*	1970
08-14-401-078-1010	601	HUNTINGTON COMMONS RD	203	MOUNT PROSPECT	60056	R4*	1970
08-14-401-078-1045	601	HUNTINGTON COMMONS RD	113	MOUNT PROSPECT	60056	R4*	1970
08-14-401-078-1016	601	HUNTINGTON COMMONS RD	404	MOUNT PROSPECT	60056	R4*	1970
08-14-401-078-1033	601	HUNTINGTON COMMONS RD	109	MOUNT PROSPECT	60056	R4*	1970
08-14-401-078-1003	601	HUNTINGTON COMMONS RD	301	MOUNT PROSPECT	60056	R4*	1970
08-14-401-078-1026	601	HUNTINGTON COMMONS RD	207	MOUNT PROSPECT	60056	R4*	1970
08-14-401-078-1001	601	HUNTINGTON COMMONS RD	101	MOUNT PROSPECT	60056	R4*	1970
08-14-401-078-1049	601	HUNTINGTON COMMONS RD	114	MOUNT PROSPECT	60056	R4*	1970
08-14-401-078-1008	601	HUNTINGTON COMMONS RD	402	MOUNT PROSPECT	60056	R4*	1970
08-14-401-078-1017	601	HUNTINGTON COMMONS RD	105	MOUNT PROSPECT	60056	R4*	1970
08-14-401-078-1028	601	HUNTINGTON COMMONS RD	407	MOUNT PROSPECT	60056	R4*	1970
08-14-401-078-1040	601	HUNTINGTON COMMONS RD	411	MOUNT PROSPECT	60056	R4*	1970
08-14-401-078-1004	601	HUNTINGTON COMMONS RD	401	MOUNT PROSPECT	60056	R4*	1970
08-14-401-078-1021	601	HUNTINGTON COMMONS RD	106	MOUNT PROSPECT	60056	R4*	1970
08-14-401-078-1006	601	HUNTINGTON COMMONS RD	202	MOUNT PROSPECT	60056	R4*	1970
08-14-401-078-1032	601	HUNTINGTON COMMONS RD	408	MOUNT PROSPECT	60056	R4*	1970
08-14-401-078-1048	601	HUNTINGTON COMMONS RD	413	MOUNT PROSPECT	60056	R4*	1970
08-14-401-078-1051	601	HUNTINGTON COMMONS RD	315	MOUNT PROSPECT	60056	R4*	1970
08-14-401-078-1054	601	HUNTINGTON COMMONS RD	416	MOUNT PROSPECT	60056	R4*	1970
08-14-401-078-1024	601	HUNTINGTON COMMONS RD	406	MOUNT PROSPECT	60056	R4*	1970
08-14-401-078-1035	601	HUNTINGTON COMMONS RD	110	MOUNT PROSPECT	60056	R4*	1970
08-14-401-078-1020	601	HUNTINGTON COMMONS RD	405	MOUNT PROSPECT	60056	R4*	1970
08-14-401-078-1038	601	HUNTINGTON COMMONS RD	211	MOUNT PROSPECT	60056	R4*	1970
08-14-401-078-1019	601	HUNTINGTON COMMONS RD	305	MOUNT PROSPECT	60056	R4*	1970
08-14-401-078-1053	601	HUNTINGTON COMMONS RD	316	MOUNT PROSPECT	60056	R4*	1970
08-14-401-078-1027	601	HUNTINGTON COMMONS RD	307	MOUNT PROSPECT	60056	R4*	1970
08-14-401-078-1015	601	HUNTINGTON COMMONS RD	304	MOUNT PROSPECT	60056	R4*	1970
08-14-401-078-1036	601	HUNTINGTON COMMONS RD	310	MOUNT PROSPECT	60056	R4*	1970
08-14-401-078-1022	601	HUNTINGTON COMMONS RD	206	MOUNT PROSPECT	60056	R4*	1970
08-14-401-078-1043	601	HUNTINGTON COMMONS RD	312	MOUNT PROSPECT	60056	R4*	1970
08-14-401-078-1031	601	HUNTINGTON COMMONS RD	308	MOUNT PROSPECT	60056	R4*	1970
08-14-401-078-1009	601	HUNTINGTON COMMONS RD	103	MOUNT PROSPECT	60056	R4*	1970
08-14-401-087-1059	625	HUNTINGTON COMMONS RD	410	MOUNT PROSPECT	60056	R4*	1970
08-14-401-087-1032	625	HUNTINGTON COMMONS RD	217	MOUNT PROSPECT	60056	R4*	1970
08-14-401-087-1045	625	HUNTINGTON COMMONS RD	313	MOUNT PROSPECT	60056	R4*	1970
08-14-401-087-1008	625	HUNTINGTON COMMONS RD	108	MOUNT PROSPECT	60056	R4*	1970
08-14-401-087-1054	625	HUNTINGTON COMMONS RD	405	MOUNT PROSPECT	60056	R4*	1970
08-14-401-087-1003	625	HUNTINGTON COMMONS RD	103	MOUNT PROSPECT	60056	R4*	1970
08-14-401-087-1038	625	HUNTINGTON COMMONS RD	306	MOUNT PROSPECT	60056	R4*	1970
08-14-401-087-1011	625	HUNTINGTON COMMONS RD	111	MOUNT PROSPECT	60056	R4*	1970
08-14-401-087-1062	625	HUNTINGTON COMMONS RD	413	MOUNT PROSPECT	60056	R4*	1970
08-14-401-087-1010	625	HUNTINGTON COMMONS RD	110	MOUNT PROSPECT	60056	R4*	1970
08-14-401-087-1019	625	HUNTINGTON COMMONS RD	204	MOUNT PROSPECT	60056	R4*	1970
08-14-401-087-1009	625	HUNTINGTON COMMONS RD	109	MOUNT PROSPECT	60056	R4*	1970
08-14-401-087-1029	625	HUNTINGTON COMMONS RD	214	MOUNT PROSPECT	60056	R4*	1970
08-14-401-087-1033	625	HUNTINGTON COMMONS RD	301	MOUNT PROSPECT	60056	R4*	1970
08-14-401-087-1014	625	HUNTINGTON COMMONS RD	114	MOUNT PROSPECT	60056	R4*	1970
08-14-401-087-1004	625	HUNTINGTON COMMONS RD	104	MOUNT PROSPECT	60056	R4*	1970

08-14-401-087-1058	625	HUNTINGTON COMMONS	RD	409	MOUNT PROSPECT	60056	R4*	1970
08-14-401-087-1013	625	HUNTINGTON COMMONS	RD	113	MOUNT PROSPECT	60056	R4*	1970
08-14-401-087-1049	625	HUNTINGTON COMMONS	RD	317	MOUNT PROSPECT	60056	R4*	1970
08-14-401-087-1023	625	HUNTINGTON COMMONS	RD	208	MOUNT PROSPECT	60056	R4*	1970
08-14-401-087-1030	625	HUNTINGTON COMMONS	RD	215	MOUNT PROSPECT	60056	R4*	1970
08-14-401-087-1064	625	HUNTINGTON COMMONS	RD	415	MOUNT PROSPECT	60056	R4*	1970
08-14-401-087-1012	625	HUNTINGTON COMMONS	RD	112	MOUNT PROSPECT	60056	R4*	1970
08-14-401-087-1001	625	HUNTINGTON COMMONS	RD	101	MOUNT PROSPECT	60056	R4*	1970
08-14-401-087-1015	625	HUNTINGTON COMMONS	RD	115	MOUNT PROSPECT	60056	R4*	1970
08-14-401-087-1005	625	HUNTINGTON COMMONS	RD	105	MOUNT PROSPECT	60056	R4*	1970
08-14-401-087-1052	625	HUNTINGTON COMMONS	RD	403	MOUNT PROSPECT	60056	R4*	1970
08-14-401-087-1063	625	HUNTINGTON COMMONS	RD	414	MOUNT PROSPECT	60056	R4*	1970
08-14-401-087-1060	625	HUNTINGTON COMMONS	RD	411	MOUNT PROSPECT	60056	R4*	1970
08-14-401-087-1066	625	HUNTINGTON COMMONS	RD	417	MOUNT PROSPECT	60056	R4*	1970
08-14-401-087-1039	625	HUNTINGTON COMMONS	RD	307	MOUNT PROSPECT	60056	R4*	1970
08-14-401-087-1055	625	HUNTINGTON COMMONS	RD	406	MOUNT PROSPECT	60056	R4*	1970
08-14-401-087-1018	625	HUNTINGTON COMMONS	RD	203	MOUNT PROSPECT	60056	R4*	1970
08-14-401-087-1025	625	HUNTINGTON COMMONS	RD	210	MOUNT PROSPECT	60056	R4*	1970
08-14-401-087-1016	625	HUNTINGTON COMMONS	RD	201	MOUNT PROSPECT	60056	R4*	1970
08-14-401-087-1042	625	HUNTINGTON COMMONS	RD	310	MOUNT PROSPECT	60056	R4*	1970
08-14-401-087-1020	625	HUNTINGTON COMMONS	RD	205	MOUNT PROSPECT	60056	R4*	1970
08-14-401-087-1021	625	HUNTINGTON COMMONS	RD	206	MOUNT PROSPECT	60056	R4*	1970
08-14-401-087-0000	625	HUNTINGTON COMMONS	RD		MOUNT PROSPECT	60056	R4*	1970
08-14-401-087-1041	625	HUNTINGTON COMMONS	RD	309	MOUNT PROSPECT	60056	R4*	1970
08-14-401-087-1017	625	HUNTINGTON COMMONS	RD	202	MOUNT PROSPECT	60056	R4*	1970
08-14-401-087-1040	625	HUNTINGTON COMMONS	RD	308	MOUNT PROSPECT	60056	R4*	1970
08-14-401-087-1026	625	HUNTINGTON COMMONS	RD	211	MOUNT PROSPECT	60056	R4*	1970
08-14-401-087-1036	625	HUNTINGTON COMMONS	RD	304	MOUNT PROSPECT	60056	R4*	1970
08-14-401-087-1050	625	HUNTINGTON COMMONS	RD	401	MOUNT PROSPECT	60056	R4*	1970
08-14-401-087-1065	625	HUNTINGTON COMMONS	RD	416	MOUNT PROSPECT	60056	R4*	1970
08-14-401-087-1053	625	HUNTINGTON COMMONS	RD	404	MOUNT PROSPECT	60056	R4*	1970
08-14-401-087-1046	625	HUNTINGTON COMMONS	RD	314	MOUNT PROSPECT	60056	R4*	1970
08-14-401-087-1006	625	HUNTINGTON COMMONS	RD	106	MOUNT PROSPECT	60056	R4*	1970
08-14-401-087-1056	625	HUNTINGTON COMMONS	RD	407	MOUNT PROSPECT	60056	R4*	1970
08-14-401-087-1007	625	HUNTINGTON COMMONS	RD	107	MOUNT PROSPECT	60056	R4*	1970
08-14-401-087-1051	625	HUNTINGTON COMMONS	RD	402	MOUNT PROSPECT	60056	R4*	1970
08-14-401-087-1002	625	HUNTINGTON COMMONS	RD	102	MOUNT PROSPECT	60056	R4*	1970
08-14-401-087-1037	625	HUNTINGTON COMMONS	RD	305	MOUNT PROSPECT	60056	R4*	1970
08-14-401-087-1024	625	HUNTINGTON COMMONS	RD	209	MOUNT PROSPECT	60056	R4*	1970
08-14-401-087-1044	625	HUNTINGTON COMMONS	RD	312	MOUNT PROSPECT	60056	R4*	1970
08-14-401-087-1028	625	HUNTINGTON COMMONS	RD	213	MOUNT PROSPECT	60056	R4*	1970
08-14-401-087-1047	625	HUNTINGTON COMMONS	RD	315	MOUNT PROSPECT	60056	R4*	1970
08-14-401-087-1027	625	HUNTINGTON COMMONS	RD	212	MOUNT PROSPECT	60056	R4*	1970
08-14-401-087-1061	625	HUNTINGTON COMMONS	RD	412	MOUNT PROSPECT	60056	R4*	1970
08-14-401-087-1057	625	HUNTINGTON COMMONS	RD	408	MOUNT PROSPECT	60056	R4*	1970
08-14-401-087-1048	625	HUNTINGTON COMMONS	RD	316	MOUNT PROSPECT	60056	R4*	1970
08-14-401-087-1022	625	HUNTINGTON COMMONS	RD	207	MOUNT PROSPECT	60056	R4*	1970
08-14-401-087-1031	625	HUNTINGTON COMMONS	RD	216	MOUNT PROSPECT	60056	R4*	1970
08-14-401-087-1035	625	HUNTINGTON COMMONS	RD	303	MOUNT PROSPECT	60056	R4*	1970
08-14-401-087-1043	625	HUNTINGTON COMMONS	RD	311	MOUNT PROSPECT	60056	R4*	1970
08-14-401-094-0000	0				MOUNT PROSPECT	60056	R4*	1970
08-14-401-094-0000	0				MOUNT PROSPECT	60056	R4*	1970
08-14-401-094-0000	0				MOUNT PROSPECT	60056	R4*	1970
08-14-401-094-0000	0				MOUNT PROSPECT	60056	R4*	1970
08-14-401-093-1068	701	HUNTINGTON COMMONS	RD	412	MOUNT PROSPECT	60056	R4*	1970
08-14-401-093-1055	701	HUNTINGTON COMMONS	RD	318	MOUNT PROSPECT	60056	R4*	1970
08-14-401-093-1011	701	HUNTINGTON COMMONS	RD	111	MOUNT PROSPECT	60056	R4*	1970
08-14-401-093-1072	701	HUNTINGTON COMMONS	RD	416	MOUNT PROSPECT	60056	R4*	1970
08-14-401-093-1066	701	HUNTINGTON COMMONS	RD	410	MOUNT PROSPECT	60056	R4*	1970
08-14-401-093-1015	701	HUNTINGTON COMMONS	RD	115	MOUNT PROSPECT	60056	R4*	1970
08-14-401-093-1035	701	HUNTINGTON COMMONS	RD	217	MOUNT PROSPECT	60056	R4*	1970
08-14-401-093-1025	701	HUNTINGTON COMMONS	RD	207	MOUNT PROSPECT	60056	R4*	1970

08-14-401-093-1029	701	HUNTINGTON COMMONS RD	211	MOUNT PROSPECT	60056	R4*	1970
08-14-401-093-1052	701	HUNTINGTON COMMONS RD	315	MOUNT PROSPECT	60056	R4*	1970
08-14-401-093-1022	701	HUNTINGTON COMMONS RD	204	MOUNT PROSPECT	60056	R4*	1970
08-14-401-093-1032	701	HUNTINGTON COMMONS RD	214	MOUNT PROSPECT	60056	R4*	1970
08-14-401-093-1018	701	HUNTINGTON COMMONS RD	118	MOUNT PROSPECT	60056	R4*	1970
08-14-401-093-1013	701	HUNTINGTON COMMONS RD	113	MOUNT PROSPECT	60056	R4*	1970
08-14-401-093-1004	701	HUNTINGTON COMMONS RD	104	MOUNT PROSPECT	60056	R4*	1970
08-14-401-093-1053	701	HUNTINGTON COMMONS RD	316	MOUNT PROSPECT	60056	R4*	1970
08-14-401-093-1061	701	HUNTINGTON COMMONS RD	405	MOUNT PROSPECT	60056	R4*	1970
08-14-401-093-1064	701	HUNTINGTON COMMONS RD	408	MOUNT PROSPECT	60056	R4*	1970
08-14-401-093-1074	701	HUNTINGTON COMMONS RD	418	MOUNT PROSPECT	60056	R4*	1970
08-14-401-093-1062	701	HUNTINGTON COMMONS RD	406	MOUNT PROSPECT	60056	R4*	1970
08-14-401-093-1039	701	HUNTINGTON COMMONS RD	302	MOUNT PROSPECT	60056	R4*	1970
08-14-401-093-1019	701	HUNTINGTON COMMONS RD	201	MOUNT PROSPECT	60056	R4*	1970
08-14-401-093-1009	701	HUNTINGTON COMMONS RD	109	MOUNT PROSPECT	60056	R4*	1970
08-14-401-093-1049	701	HUNTINGTON COMMONS RD	312	MOUNT PROSPECT	60056	R4*	1970
08-14-401-093-1045	701	HUNTINGTON COMMONS RD	308	MOUNT PROSPECT	60056	R4*	1970
08-14-401-093-1071	701	HUNTINGTON COMMONS RD	415	MOUNT PROSPECT	60056	R4*	1970
08-14-401-093-1042	701	HUNTINGTON COMMONS RD	305	MOUNT PROSPECT	60056	R4*	1970
08-14-401-093-1069	701	HUNTINGTON COMMONS RD	413	MOUNT PROSPECT	60056	R4*	1970
08-14-401-093-1003	701	HUNTINGTON COMMONS RD	103	MOUNT PROSPECT	60056	R4*	1970
08-14-401-093-1020	701	HUNTINGTON COMMONS RD	202	MOUNT PROSPECT	60056	R4*	1970
08-14-401-093-0000	701	HUNTINGTON COMMONS RD		MOUNT PROSPECT	60056	R4*	1970
08-14-401-093-1073	701	HUNTINGTON COMMONS RD	417	MOUNT PROSPECT	60056	R4*	1970
08-14-401-093-1070	701	HUNTINGTON COMMONS RD	414	MOUNT PROSPECT	60056	R4*	1970
08-14-401-093-1048	701	HUNTINGTON COMMONS RD	311	MOUNT PROSPECT	60056	R4*	1970
08-14-401-093-1028	701	HUNTINGTON COMMONS RD	210	MOUNT PROSPECT	60056	R4*	1970
08-14-401-093-1037	701	HUNTINGTON COMMONS RD	219	MOUNT PROSPECT	60056	R4*	1970
08-14-401-093-1030	701	HUNTINGTON COMMONS RD	212	MOUNT PROSPECT	60056	R4*	1970
08-14-401-093-1050	701	HUNTINGTON COMMONS RD	313	MOUNT PROSPECT	60056	R4*	1970
08-14-401-093-1058	701	HUNTINGTON COMMONS RD	402	MOUNT PROSPECT	60056	R4*	1970
08-14-401-093-1057	701	HUNTINGTON COMMONS RD	401	MOUNT PROSPECT	60056	R4*	1970
08-14-401-093-1023	701	HUNTINGTON COMMONS RD	205	MOUNT PROSPECT	60056	R4*	1970
08-14-401-093-1017	701	HUNTINGTON COMMONS RD	117	MOUNT PROSPECT	60056	R4*	1970
08-14-401-093-1033	701	HUNTINGTON COMMONS RD	215	MOUNT PROSPECT	60056	R4*	1970
08-14-401-093-1012	701	HUNTINGTON COMMONS RD	112	MOUNT PROSPECT	60056	R4*	1970
08-14-401-093-1043	701	HUNTINGTON COMMONS RD	306	MOUNT PROSPECT	60056	R4*	1970
08-14-401-093-1001	701	HUNTINGTON COMMONS RD	101	MOUNT PROSPECT	60056	R4*	1970
08-14-401-093-1067	701	HUNTINGTON COMMONS RD	411	MOUNT PROSPECT	60056	R4*	1970
08-14-401-093-1056	701	HUNTINGTON COMMONS RD	319	MOUNT PROSPECT	60056	R4*	1970
08-14-401-093-1065	701	HUNTINGTON COMMONS RD	409	MOUNT PROSPECT	60056	R4*	1970
08-14-401-093-1036	701	HUNTINGTON COMMONS RD	218	MOUNT PROSPECT	60056	R4*	1970
08-14-401-093-1005	701	HUNTINGTON COMMONS RD	105	MOUNT PROSPECT	60056	R4*	1970
08-14-401-093-1040	701	HUNTINGTON COMMONS RD	303	MOUNT PROSPECT	60056	R4*	1970
08-14-401-093-1060	701	HUNTINGTON COMMONS RD	404	MOUNT PROSPECT	60056	R4*	1970
08-14-401-093-1007	701	HUNTINGTON COMMONS RD	107	MOUNT PROSPECT	60056	R4*	1970
08-14-401-093-1063	701	HUNTINGTON COMMONS RD	407	MOUNT PROSPECT	60056	R4*	1970
08-14-401-093-1026	701	HUNTINGTON COMMONS RD	208	MOUNT PROSPECT	60056	R4*	1970
08-14-401-093-1014	701	HUNTINGTON COMMONS RD	114	MOUNT PROSPECT	60056	R4*	1970
08-14-401-093-1038	701	HUNTINGTON COMMONS RD	301	MOUNT PROSPECT	60056	R4*	1970
08-14-401-093-1044	701	HUNTINGTON COMMONS RD	307	MOUNT PROSPECT	60056	R4*	1970
08-14-401-093-1006	701	HUNTINGTON COMMONS RD	106	MOUNT PROSPECT	60056	R4*	1970
08-14-401-093-1002	701	HUNTINGTON COMMONS RD	102	MOUNT PROSPECT	60056	R4*	1970
08-14-401-093-1047	701	HUNTINGTON COMMONS RD	310	MOUNT PROSPECT	60056	R4*	1970
08-14-401-093-1051	701	HUNTINGTON COMMONS RD	314	MOUNT PROSPECT	60056	R4*	1970
08-14-401-093-1027	701	HUNTINGTON COMMONS RD	209	MOUNT PROSPECT	60056	R4*	1970
08-14-401-093-1031	701	HUNTINGTON COMMONS RD	213	MOUNT PROSPECT	60056	R4*	1970
08-14-401-093-1021	701	HUNTINGTON COMMONS RD	203	MOUNT PROSPECT	60056	R4*	1970
08-14-401-093-1054	701	HUNTINGTON COMMONS RD	317	MOUNT PROSPECT	60056	R4*	1970
08-14-401-093-1059	701	HUNTINGTON COMMONS RD	403	MOUNT PROSPECT	60056	R4*	1970
08-14-401-093-1046	701	HUNTINGTON COMMONS RD	309	MOUNT PROSPECT	60056	R4*	1970
08-14-401-093-1024	701	HUNTINGTON COMMONS RD	206	MOUNT PROSPECT	60056	R4*	1970

08-14-401-093-1034	701	HUNTINGTON COMMONS RD	216	MOUNT PROSPECT	60056	R4*	1970
08-14-401-093-1016	701	HUNTINGTON COMMONS RD	116	MOUNT PROSPECT	60056	R4*	1970
08-14-401-093-1075	701	HUNTINGTON COMMONS RD	419	MOUNT PROSPECT	60056	R4*	1970
08-14-401-093-1010	701	HUNTINGTON COMMONS RD	110	MOUNT PROSPECT	60056	R4*	1970
08-14-401-093-1008	701	HUNTINGTON COMMONS RD	108	MOUNT PROSPECT	60056	R4*	1970
08-14-401-097-1014	725	HUNTINGTON COMMONS RD	114	MOUNT PROSPECT	60056	R4*	1970
08-14-401-097-1065	725	HUNTINGTON COMMONS RD	409	MOUNT PROSPECT	60056	R4*	1970
08-14-401-097-1048	725	HUNTINGTON COMMONS RD	311	MOUNT PROSPECT	60056	R4*	1970
08-14-401-097-1010	725	HUNTINGTON COMMONS RD	110	MOUNT PROSPECT	60056	R4*	1970
08-14-401-097-1066	725	HUNTINGTON COMMONS RD	410	MOUNT PROSPECT	60056	R4*	1970
08-14-401-097-1017	725	HUNTINGTON COMMONS RD	117	MOUNT PROSPECT	60056	R4*	1970
08-14-401-097-1075	725	HUNTINGTON COMMONS RD	419	MOUNT PROSPECT	60056	R4*	1970
08-14-401-097-1051	725	HUNTINGTON COMMONS RD	314	MOUNT PROSPECT	60056	R4*	1970
08-14-401-097-1029	725	HUNTINGTON COMMONS RD	211	MOUNT PROSPECT	60056	R4*	1970
08-14-401-097-1024	725	HUNTINGTON COMMONS RD	206	MOUNT PROSPECT	60056	R4*	1970
08-14-401-097-1019	725	HUNTINGTON COMMONS RD	201	MOUNT PROSPECT	60056	R4*	1970
08-14-401-097-1071	725	HUNTINGTON COMMONS RD	415	MOUNT PROSPECT	60056	R4*	1970
08-14-401-097-1060	725	HUNTINGTON COMMONS RD	404	MOUNT PROSPECT	60056	R4*	1970
08-14-401-097-1058	725	HUNTINGTON COMMONS RD	402	MOUNT PROSPECT	60056	R4*	1970
08-14-401-097-1022	725	HUNTINGTON COMMONS RD	204	MOUNT PROSPECT	60056	R4*	1970
08-14-401-097-1047	725	HUNTINGTON COMMONS RD	310	MOUNT PROSPECT	60056	R4*	1970
08-14-401-097-1003	725	HUNTINGTON COMMONS RD	103	MOUNT PROSPECT	60056	R4*	1970
08-14-401-097-1074	725	HUNTINGTON COMMONS RD	418	MOUNT PROSPECT	60056	R4*	1970
08-14-401-097-1068	725	HUNTINGTON COMMONS RD	412	MOUNT PROSPECT	60056	R4*	1970
08-14-401-097-1053	725	HUNTINGTON COMMONS RD	316	MOUNT PROSPECT	60056	R4*	1970
08-14-401-097-1037	725	HUNTINGTON COMMONS RD	219	MOUNT PROSPECT	60056	R4*	1970
08-14-401-097-1038	725	HUNTINGTON COMMONS RD	301	MOUNT PROSPECT	60056	R4*	1970
08-14-401-097-1023	725	HUNTINGTON COMMONS RD	205	MOUNT PROSPECT	60056	R4*	1970
08-14-401-097-1063	725	HUNTINGTON COMMONS RD	407	MOUNT PROSPECT	60056	R4*	1970
08-14-401-097-1004	725	HUNTINGTON COMMONS RD	104	MOUNT PROSPECT	60056	R4*	1970
08-14-401-097-1070	725	HUNTINGTON COMMONS RD	414	MOUNT PROSPECT	60056	R4*	1970
08-14-401-097-1054	725	HUNTINGTON COMMONS RD	317	MOUNT PROSPECT	60056	R4*	1970
08-14-401-097-1073	725	HUNTINGTON COMMONS RD	417	MOUNT PROSPECT	60056	R4*	1970
08-14-401-097-1015	725	HUNTINGTON COMMONS RD	115	MOUNT PROSPECT	60056	R4*	1970
08-14-401-097-1049	725	HUNTINGTON COMMONS RD	312	MOUNT PROSPECT	60056	R4*	1970
08-14-401-097-1041	725	HUNTINGTON COMMONS RD	304	MOUNT PROSPECT	60056	R4*	1970
08-14-401-097-1001	725	HUNTINGTON COMMONS RD	101	MOUNT PROSPECT	60056	R4*	1970
08-14-401-097-1006	725	HUNTINGTON COMMONS RD	106	MOUNT PROSPECT	60056	R4*	1970
08-14-401-097-1045	725	HUNTINGTON COMMONS RD	308	MOUNT PROSPECT	60056	R4*	1970
08-14-401-097-1061	725	HUNTINGTON COMMONS RD	405	MOUNT PROSPECT	60056	R4*	1970
08-14-401-097-1030	725	HUNTINGTON COMMONS RD	212	MOUNT PROSPECT	60056	R4*	1970
08-14-401-097-1042	725	HUNTINGTON COMMONS RD	305	MOUNT PROSPECT	60056	R4*	1970
08-14-401-097-1026	725	HUNTINGTON COMMONS RD	208	MOUNT PROSPECT	60056	R4*	1970
08-14-401-097-1025	725	HUNTINGTON COMMONS RD	207	MOUNT PROSPECT	60056	R4*	1970
08-14-401-097-1020	725	HUNTINGTON COMMONS RD	202	MOUNT PROSPECT	60056	R4*	1970
08-14-401-097-1002	725	HUNTINGTON COMMONS RD	102	MOUNT PROSPECT	60056	R4*	1970
08-14-401-097-1064	725	HUNTINGTON COMMONS RD	408	MOUNT PROSPECT	60056	R4*	1970
08-14-401-097-1028	725	HUNTINGTON COMMONS RD	210	MOUNT PROSPECT	60056	R4*	1970
08-14-401-097-1031	725	HUNTINGTON COMMONS RD	213	MOUNT PROSPECT	60056	R4*	1970
08-14-401-097-1052	725	HUNTINGTON COMMONS RD	315	MOUNT PROSPECT	60056	R4*	1970
08-14-401-097-1021	725	HUNTINGTON COMMONS RD	203	MOUNT PROSPECT	60056	R4*	1970
08-14-401-097-1062	725	HUNTINGTON COMMONS RD	406	MOUNT PROSPECT	60056	R4*	1970
08-14-401-097-1007	725	HUNTINGTON COMMONS RD	107	MOUNT PROSPECT	60056	R4*	1970
08-14-401-097-1043	725	HUNTINGTON COMMONS RD	306	MOUNT PROSPECT	60056	R4*	1970
08-14-401-097-1034	725	HUNTINGTON COMMONS RD	216	MOUNT PROSPECT	60056	R4*	1970
08-14-401-097-1012	725	HUNTINGTON COMMONS RD	112	MOUNT PROSPECT	60056	R4*	1970
08-14-401-097-1056	725	HUNTINGTON COMMONS RD	319	MOUNT PROSPECT	60056	R4*	1970
08-14-401-097-1018	725	HUNTINGTON COMMONS RD	118	MOUNT PROSPECT	60056	R4*	1970
08-14-401-097-1050	725	HUNTINGTON COMMONS RD	313	MOUNT PROSPECT	60056	R4*	1970
08-14-401-097-1040	725	HUNTINGTON COMMONS RD	303	MOUNT PROSPECT	60056	R4*	1970
08-14-401-097-1057	725	HUNTINGTON COMMONS RD	401	MOUNT PROSPECT	60056	R4*	1970
08-14-401-097-1046	725	HUNTINGTON COMMONS RD	309	MOUNT PROSPECT	60056	R4*	1970

08-14-401-097-1067	725	HUNTINGTON COMMONS	RD	411	MOUNT PROSPECT	60056	R4*	1970
08-14-401-097-1008	725	HUNTINGTON COMMONS	RD	108	MOUNT PROSPECT	60056	R4*	1970
08-14-401-097-1009	725	HUNTINGTON COMMONS	RD	109	MOUNT PROSPECT	60056	R4*	1970
08-14-401-097-1016	725	HUNTINGTON COMMONS	RD	116	MOUNT PROSPECT	60056	R4*	1970
08-14-401-097-1059	725	HUNTINGTON COMMONS	RD	403	MOUNT PROSPECT	60056	R4*	1970
08-14-401-097-1036	725	HUNTINGTON COMMONS	RD	218	MOUNT PROSPECT	60056	R4*	1970
08-14-401-097-1027	725	HUNTINGTON COMMONS	RD	209	MOUNT PROSPECT	60056	R4*	1970
08-14-401-097-1013	725	HUNTINGTON COMMONS	RD	113	MOUNT PROSPECT	60056	R4*	1970
08-14-401-097-1039	725	HUNTINGTON COMMONS	RD	302	MOUNT PROSPECT	60056	R4*	1970
08-14-401-097-1035	725	HUNTINGTON COMMONS	RD	217	MOUNT PROSPECT	60056	R4*	1970
08-14-401-097-1072	725	HUNTINGTON COMMONS	RD	416	MOUNT PROSPECT	60056	R4*	1970
08-14-401-097-1044	725	HUNTINGTON COMMONS	RD	307	MOUNT PROSPECT	60056	R4*	1970
08-14-401-097-1005	725	HUNTINGTON COMMONS	RD	105	MOUNT PROSPECT	60056	R4*	1970
08-14-401-097-1069	725	HUNTINGTON COMMONS	RD	413	MOUNT PROSPECT	60056	R4*	1970
08-14-401-097-1011	725	HUNTINGTON COMMONS	RD	111	MOUNT PROSPECT	60056	R4*	1970
08-14-401-097-1055	725	HUNTINGTON COMMONS	RD	318	MOUNT PROSPECT	60056	R4*	1970
08-14-401-097-1032	725	HUNTINGTON COMMONS	RD	214	MOUNT PROSPECT	60056	R4*	1970
08-14-314-001-0000	1105	COTTONWOOD	LN	15J	MOUNT PROSPECT	60056	R4	1962
08-14-314-001-0000	1101	COTTONWOOD	LN	16D	MOUNT PROSPECT	60056	R4	1962
08-14-314-001-0000	1305	COTTONWOOD	LN	11C	MOUNT PROSPECT	60056	R4	1962
08-14-314-001-0000	1001	COTTONWOOD	LN	18G	MOUNT PROSPECT	60056	R4	1962
08-14-314-001-0000	1201	COTTONWOOD	LN	14D	MOUNT PROSPECT	60056	R4	1962
08-14-314-001-0000	1201	COTTONWOOD	LN	14E	MOUNT PROSPECT	60056	R4	1962
08-14-314-001-0000	1201	COTTONWOOD	LN	14F	MOUNT PROSPECT	60056	R4	1962
08-14-314-001-0000	1301	COTTONWOOD	LN	12F	MOUNT PROSPECT	60056	R4	1962
08-14-314-001-0000	1001	COTTONWOOD	LN	18A	MOUNT PROSPECT	60056	R4	1962
08-14-314-001-0000	1001	COTTONWOOD	LN	18B	MOUNT PROSPECT	60056	R4	1962
08-14-314-001-0000	1301	COTTONWOOD	LN	12G	MOUNT PROSPECT	60056	R4	1962
08-14-314-001-0000	1301	COTTONWOOD	LN	12H	MOUNT PROSPECT	60056	R4	1962
08-14-314-001-0000	1201	COTTONWOOD	LN	14C	MOUNT PROSPECT	60056	R4	1962
08-14-314-001-0000	1101	COTTONWOOD	LN	16F	MOUNT PROSPECT	60056	R4	1962
08-14-314-001-0000	1101	COTTONWOOD	LN	16M	MOUNT PROSPECT	60056	R4	1962
08-14-314-001-0000	1105	COTTONWOOD	LN	15A	MOUNT PROSPECT	60056	R4	1962
08-14-314-001-0000	901	COTTONWOOD	LN	20E	MOUNT PROSPECT	60056	R4	1962
08-14-314-001-0000	901	COTTONWOOD	LN	20F	MOUNT PROSPECT	60056	R4	1962
08-14-314-001-0000	1001	COTTONWOOD	LN	18C	MOUNT PROSPECT	60056	R4	1962
08-14-314-001-0000	901	COTTONWOOD	LN	20K	MOUNT PROSPECT	60056	R4	1962
08-14-314-001-0000	1101	COTTONWOOD	LN	16G	MOUNT PROSPECT	60056	R4	1962
08-14-314-001-0000	1101	COTTONWOOD	LN	16H	MOUNT PROSPECT	60056	R4	1962
08-14-314-001-0000	1005	COTTONWOOD	LN	17J	MOUNT PROSPECT	60056	R4	1962
08-14-314-001-0000	1001	COTTONWOOD	LN	18K	MOUNT PROSPECT	60056	R4	1962
08-14-314-001-0000	901	COTTONWOOD	LN	20G	MOUNT PROSPECT	60056	R4	1962
08-14-314-001-0000	901	COTTONWOOD	LN	20H	MOUNT PROSPECT	60056	R4	1962
08-14-314-001-0000	901	COTTONWOOD	LN	20J	MOUNT PROSPECT	60056	R4	1962
08-14-314-001-0000	1305	COTTONWOOD	LN	11M	MOUNT PROSPECT	60056	R4	1962
08-14-314-001-0000	901	COTTONWOOD	LN	20A	MOUNT PROSPECT	60056	R4	1962
08-14-314-001-0000	901	COTTONWOOD	LN	20B	MOUNT PROSPECT	60056	R4	1962
08-14-314-001-0000	1101	COTTONWOOD	LN	16J	MOUNT PROSPECT	60056	R4	1962
08-14-314-001-0000	1101	COTTONWOOD	LN	16K	MOUNT PROSPECT	60056	R4	1962
08-14-314-001-0000	1101	COTTONWOOD	LN	16L	MOUNT PROSPECT	60056	R4	1962
08-14-314-001-0000	1201	COTTONWOOD	LN	14G	MOUNT PROSPECT	60056	R4	1962
08-14-314-001-0000	1001	COTTONWOOD	LN	18D	MOUNT PROSPECT	60056	R4	1962
08-14-314-001-0000	1001	COTTONWOOD	LN	18E	MOUNT PROSPECT	60056	R4	1962
08-14-314-001-0000	1001	COTTONWOOD	LN	18F	MOUNT PROSPECT	60056	R4	1962
08-14-314-001-0000	1205	COTTONWOOD	LN	13H	MOUNT PROSPECT	60056	R4	1962
08-14-314-001-0000	1205	COTTONWOOD	LN	13J	MOUNT PROSPECT	60056	R4	1962
08-14-314-001-0000	1205	COTTONWOOD	LN	13D	MOUNT PROSPECT	60056	R4	1962
08-14-314-001-0000	1205	COTTONWOOD	LN	13E	MOUNT PROSPECT	60056	R4	1962
08-14-314-001-0000	1201	COTTONWOOD	LN	14A	MOUNT PROSPECT	60056	R4	1962
08-14-314-001-0000	1301	COTTONWOOD	LN	12J	MOUNT PROSPECT	60056	R4	1962
08-14-314-001-0000	901	COTTONWOOD	LN	20L	MOUNT PROSPECT	60056	R4	1962
08-14-314-001-0000	1201	COTTONWOOD	LN	14B	MOUNT PROSPECT	60056	R4	1962

08-14-314-001-0000	905	COTTONWOOD	LN	19E	MOUNT PROSPECT	60056	R4	1962
08-14-314-001-0000	1301	COTTONWOOD	LN	12E	MOUNT PROSPECT	60056	R4	1962
08-14-314-001-0000	1105	COTTONWOOD	LN	15K	MOUNT PROSPECT	60056	R4	1962
08-14-314-001-0000	1305	COTTONWOOD	LN	11J	MOUNT PROSPECT	60056	R4	1962
08-14-314-001-0000	1101	COTTONWOOD	LN	16E	MOUNT PROSPECT	60056	R4	1962
08-14-314-001-0000	1105	COTTONWOOD	LN	15L	MOUNT PROSPECT	60056	R4	1962
08-14-314-001-0000	1105	COTTONWOOD	LN	15M	MOUNT PROSPECT	60056	R4	1962
08-14-314-001-0000	1005	COTTONWOOD	LN	17K	MOUNT PROSPECT	60056	R4	1962
08-14-314-001-0000	1005	COTTONWOOD	LN	17L	MOUNT PROSPECT	60056	R4	1962
08-14-314-001-0000	1101	COTTONWOOD	LN	16C	MOUNT PROSPECT	60056	R4	1962
08-14-314-001-0000	1005	COTTONWOOD	LN	17M	MOUNT PROSPECT	60056	R4	1962
08-14-314-001-0000	1201	COTTONWOOD	LN	14M	MOUNT PROSPECT	60056	R4	1962
08-14-314-001-0000	1205	COTTONWOOD	LN	13A	MOUNT PROSPECT	60056	R4	1962
08-14-314-001-0000	1001	COTTONWOOD	LN	18L	MOUNT PROSPECT	60056	R4	1962
08-14-314-001-0000	1205	COTTONWOOD	LN	13M	MOUNT PROSPECT	60056	R4	1962
08-14-314-001-0000	1005	COTTONWOOD	LN	17G	MOUNT PROSPECT	60056	R4	1962
08-14-314-001-0000	1005	COTTONWOOD	LN	17H	MOUNT PROSPECT	60056	R4	1962
08-14-314-001-0000	905	COTTONWOOD	LN	19C	MOUNT PROSPECT	60056	R4	1962
08-14-314-001-0000	905	COTTONWOOD	LN	19D	MOUNT PROSPECT	60056	R4	1962
08-14-314-001-0000	905	COTTONWOOD	LN	19F	MOUNT PROSPECT	60056	R4	1962
08-14-314-001-0000	1305	COTTONWOOD	LN	11G	MOUNT PROSPECT	60056	R4	1962
08-14-314-001-0000	1305	COTTONWOOD	LN	11H	MOUNT PROSPECT	60056	R4	1962
08-14-314-001-0000	901	COTTONWOOD	LN	20C	MOUNT PROSPECT	60056	R4	1962
08-14-314-001-0000	901	COTTONWOOD	LN	20D	MOUNT PROSPECT	60056	R4	1962
08-14-314-001-0000	1301	COTTONWOOD	LN	12C	MOUNT PROSPECT	60056	R4	1962
08-14-314-001-0000	1301	COTTONWOOD	LN	12D	MOUNT PROSPECT	60056	R4	1962
08-14-314-001-0000	905	COTTONWOOD	LN	19J	MOUNT PROSPECT	60056	R4	1962
08-14-314-001-0000	905	COTTONWOOD	LN	19K	MOUNT PROSPECT	60056	R4	1962
08-14-314-001-0000	1301	COTTONWOOD	LN	12M	MOUNT PROSPECT	60056	R4	1962
08-14-314-001-0000	901	COTTONWOOD	LN		MOUNT PROSPECT	60056	R4	1962
08-14-314-001-0000	1305	COTTONWOOD	LN	11F	MOUNT PROSPECT	60056	R4	1962
08-14-314-001-0000	1301	COTTONWOOD	LN	12K	MOUNT PROSPECT	60056	R4	1962
08-14-314-001-0000	1305	COTTONWOOD	LN	11D	MOUNT PROSPECT	60056	R4	1962
08-14-314-001-0000	1305	COTTONWOOD	LN	11E	MOUNT PROSPECT	60056	R4	1962
08-14-314-001-0000	1201	COTTONWOOD	LN	14J	MOUNT PROSPECT	60056	R4	1962
08-14-314-001-0000	1201	COTTONWOOD	LN	14K	MOUNT PROSPECT	60056	R4	1962
08-14-314-001-0000	1305	COTTONWOOD	LN	11A	MOUNT PROSPECT	60056	R4	1962
08-14-314-001-0000	1305	COTTONWOOD	LN	11B	MOUNT PROSPECT	60056	R4	1962
08-14-314-001-0000	1105	COTTONWOOD	LN	15B	MOUNT PROSPECT	60056	R4	1962
08-14-314-001-0000	1105	COTTONWOOD	LN	15H	MOUNT PROSPECT	60056	R4	1962
08-14-314-001-0000	1305	COTTONWOOD	LN	11L	MOUNT PROSPECT	60056	R4	1962
08-14-314-001-0000	1105	COTTONWOOD	LN	15C	MOUNT PROSPECT	60056	R4	1962
08-14-314-001-0000	1205	COTTONWOOD	LN	13F	MOUNT PROSPECT	60056	R4	1962
08-14-314-001-0000	1205	COTTONWOOD	LN	13G	MOUNT PROSPECT	60056	R4	1962
08-14-314-001-0000	1201	COTTONWOOD	LN	14L	MOUNT PROSPECT	60056	R4	1962
08-14-314-001-0000	1205	COTTONWOOD	LN	13B	MOUNT PROSPECT	60056	R4	1962
08-14-314-001-0000	1205	COTTONWOOD	LN	13C	MOUNT PROSPECT	60056	R4	1962
08-14-314-001-0000	1005	COTTONWOOD	LN	17F	MOUNT PROSPECT	60056	R4	1962
08-14-314-001-0000	1305	COTTONWOOD	LN	11K	MOUNT PROSPECT	60056	R4	1962
08-14-314-001-0000	1101	COTTONWOOD	LN	16A	MOUNT PROSPECT	60056	R4	1962
08-14-314-001-0000	1101	COTTONWOOD	LN	16B	MOUNT PROSPECT	60056	R4	1962
08-14-314-001-0000	1205	COTTONWOOD	LN	13K	MOUNT PROSPECT	60056	R4	1962
08-14-314-001-0000	1205	COTTONWOOD	LN	13L	MOUNT PROSPECT	60056	R4	1962
08-14-314-001-0000	905	COTTONWOOD	LN	19B	MOUNT PROSPECT	60056	R4	1962
08-14-314-001-0000	901	COTTONWOOD	LN	20M	MOUNT PROSPECT	60056	R4	1962
08-14-314-001-0000	905	COTTONWOOD	LN	19A	MOUNT PROSPECT	60056	R4	1962
08-14-314-001-0000	905	COTTONWOOD	LN	19M	MOUNT PROSPECT	60056	R4	1962
08-14-314-001-0000	905	COTTONWOOD	LN	19G	MOUNT PROSPECT	60056	R4	1962
08-14-314-001-0000	905	COTTONWOOD	LN	19H	MOUNT PROSPECT	60056	R4	1962
08-14-314-001-0000	1201	COTTONWOOD	LN	14H	MOUNT PROSPECT	60056	R4	1962
08-14-314-001-0000	905	COTTONWOOD	LN	19L	MOUNT PROSPECT	60056	R4	1962
08-14-314-001-0000	1301	COTTONWOOD	LN	12B	MOUNT PROSPECT	60056	R4	1962

08-14-314-001-0000	1001	COTTONWOOD	LN		18M	MOUNT PROSPECT	60056	R4	1962
08-14-314-001-0000	1005	COTTONWOOD	LN		17A	MOUNT PROSPECT	60056	R4	1962
08-14-314-001-0000	1301	COTTONWOOD	LN		12L	MOUNT PROSPECT	60056	R4	1962
08-14-314-001-0000	1105	COTTONWOOD	LN		15D	MOUNT PROSPECT	60056	R4	1962
08-14-314-001-0000	1105	COTTONWOOD	LN		15E	MOUNT PROSPECT	60056	R4	1962
08-14-314-001-0000	1105	COTTONWOOD	LN		15F	MOUNT PROSPECT	60056	R4	1962
08-14-314-001-0000	1105	COTTONWOOD	LN		15G	MOUNT PROSPECT	60056	R4	1962
08-14-314-001-0000	1001	COTTONWOOD	LN		18J	MOUNT PROSPECT	60056	R4	1962
08-14-314-001-0000	1301	COTTONWOOD	LN		12A	MOUNT PROSPECT	60056	R4	1962
08-14-314-001-0000	1005	COTTONWOOD	LN		17B	MOUNT PROSPECT	60056	R4	1962
08-14-314-001-0000	1005	COTTONWOOD	LN		17C	MOUNT PROSPECT	60056	R4	1962
08-14-314-001-0000	1005	COTTONWOOD	LN		17D	MOUNT PROSPECT	60056	R4	1962
08-14-314-001-0000	1005	COTTONWOOD	LN		17E	MOUNT PROSPECT	60056	R4	1962
08-14-314-001-0000	905	COTTONWOOD	LN			MOUNT PROSPECT	60056	R4	1962
08-14-314-001-0000	1101	COTTONWOOD	LN			MOUNT PROSPECT	60056	R4	1962
08-14-314-001-0000	1301	COTTONWOOD	LN			MOUNT PROSPECT	60056	R4	1962
08-14-314-001-0000	1001	COTTONWOOD	LN			MOUNT PROSPECT	60056	R4	1962
08-14-314-001-0000	1105	COTTONWOOD	LN			MOUNT PROSPECT	60056	R4	1962
08-14-314-001-0000	1201	COTTONWOOD	LN			MOUNT PROSPECT	60056	R4	1962
08-14-314-001-0000	1205	COTTONWOOD	LN			MOUNT PROSPECT	60056	R4	1962
08-14-314-001-0000	1305	COTTONWOOD	LN			MOUNT PROSPECT	60056	R4	1962
08-14-314-001-0000	1005	COTTONWOOD	LN			MOUNT PROSPECT	60056	R4	1962
08-14-302-018-1021	720	DEMPSTER	ST		720-9	MOUNT PROSPECT	60056	RX	2017
08-14-302-018-1198	758	DEMPSTER	ST		206	MOUNT PROSPECT	60056	RX	2017
08-14-302-018-1016	718	DEMPSTER	ST		204	MOUNT PROSPECT	60056	RX	2017
08-14-302-018-1002	716	DEMPSTER	ST		2	MOUNT PROSPECT	60056	RX	2017
08-14-302-018-1022	720	DEMPSTER	ST		10	MOUNT PROSPECT	60056	RX	2017
08-14-302-018-1023	720	DEMPSTER	ST		107	MOUNT PROSPECT	60056	RX	2017
08-14-302-018-1102	736	DEMPSTER	ST		210	MOUNT PROSPECT	60056	RX	2017
08-14-302-018-1208	760	DEMPSTER	ST		208	MOUNT PROSPECT	60056	RX	2017
08-14-302-018-1209	760	DEMPSTER	ST		209	MOUNT PROSPECT	60056	RX	2017
08-14-302-018-1201	760	DEMPSTER	ST		9	MOUNT PROSPECT	60056	RX	2017
08-14-302-018-1211	762	DEMPSTER	ST		11	MOUNT PROSPECT	60056	RX	2017
08-14-302-018-1213	762	DEMPSTER	ST		111	MOUNT PROSPECT	60056	RX	2017
08-14-302-018-1163	752	DEMPSTER	ST		7	MOUNT PROSPECT	60056	RX	2017
08-14-302-018-1101	736	DEMPSTER	ST		209	MOUNT PROSPECT	60056	RX	2017
08-14-302-018-1006	716	DEMPSTER	ST		202	MOUNT PROSPECT	60056	RX	2017
08-14-302-018-1100	736	DEMPSTER	ST		208	MOUNT PROSPECT	60056	RX	2017
08-14-302-018-1003	716	DEMPSTER	ST		101	MOUNT PROSPECT	60056	RX	2017
08-14-302-018-1004	716	DEMPSTER	ST		102	MOUNT PROSPECT	60056	RX	2017
08-14-302-018-1024	720	DEMPSTER	ST		108	MOUNT PROSPECT	60056	RX	2017
08-14-302-018-1174	752	DEMPSTER	ST		210	MOUNT PROSPECT	60056	RX	2017
08-14-302-018-1009	718	DEMPSTER	ST		5	MOUNT PROSPECT	60056	RX	2017
08-14-302-018-1081	734	DEMPSTER	ST		5	MOUNT PROSPECT	60056	RX	2017
08-14-302-018-1060	728	DEMPSTER	ST		108	MOUNT PROSPECT	60056	RX	2017
08-14-302-018-1061	728	DEMPSTER	ST		109	MOUNT PROSPECT	60056	RX	2017
08-14-302-018-1066	728	DEMPSTER	ST		210	MOUNT PROSPECT	60056	RX	2017
08-14-302-018-1125	742	DEMPSTER	ST		205	MOUNT PROSPECT	60056	RX	2017
08-14-302-018-1010	718	DEMPSTER	ST		6	MOUNT PROSPECT	60056	RX	2017
08-14-302-018-1074	732	DEMPSTER	ST		2	MOUNT PROSPECT	60056	RX	2017
08-14-302-018-1079	734	DEMPSTER	ST		3	MOUNT PROSPECT	60056	RX	2017
08-14-302-018-1080	734	DEMPSTER	ST		4	MOUNT PROSPECT	60056	RX	2017
08-14-302-018-1005	716	DEMPSTER	ST		201	MOUNT PROSPECT	60056	RX	2017
08-14-302-018-1164	752	DEMPSTER	ST		8	MOUNT PROSPECT	60056	RX	2017
08-14-302-018-1117	742	DEMPSTER	ST		5	MOUNT PROSPECT	60056	RX	2017
08-14-302-018-1118	742	DEMPSTER	ST		6	MOUNT PROSPECT	60056	RX	2017
08-14-302-018-1130	744	DEMPSTER	ST		10	MOUNT PROSPECT	60056	RX	2017
08-14-302-018-1062	728	DEMPSTER	ST		110	MOUNT PROSPECT	60056	RX	2017
08-14-302-018-1063	728	DEMPSTER	ST		207	MOUNT PROSPECT	60056	RX	2017
08-14-302-018-1064	728	DEMPSTER	ST		208	MOUNT PROSPECT	60056	RX	2017
08-14-302-018-1040	724	DEMPSTER	ST		102	MOUNT PROSPECT	60056	RX	2017
08-14-302-018-1038	724	DEMPSTER	ST		2	MOUNT PROSPECT	60056	RX	2017

08-14-302-018-1188	758	DEMPSTER	ST	4	MOUNT PROSPECT	60056	RX	2017
08-14-302-018-1065	728	DEMPSTER	ST	209	MOUNT PROSPECT	60056	RX	2017
08-14-302-018-1069	730	DEMPSTER	ST	111	MOUNT PROSPECT	60056	RX	2017
08-14-302-018-1070	730	DEMPSTER	ST	112	MOUNT PROSPECT	60056	RX	2017
08-14-302-018-1043	726	DEMPSTER	ST	726-3	MOUNT PROSPECT	60056	RX	2017
08-14-302-018-1044	726	DEMPSTER	ST	4	MOUNT PROSPECT	60056	RX	2017
08-14-302-018-1192	758	DEMPSTER	ST	104	MOUNT PROSPECT	60056	RX	2017
08-14-302-018-1214	762	DEMPSTER	ST	112	MOUNT PROSPECT	60056	RX	2017
08-14-302-018-1041	724	DEMPSTER	ST	201	MOUNT PROSPECT	60056	RX	2017
08-14-302-018-1020	720	DEMPSTER	ST	8	MOUNT PROSPECT	60056	RX	2017
08-14-302-018-1138	744	DEMPSTER	ST	210	MOUNT PROSPECT	60056	RX	2017
08-14-302-018-1127	744	DEMPSTER	ST	7	MOUNT PROSPECT	60056	RX	2017
08-14-302-018-1128	744	DEMPSTER	ST	8	MOUNT PROSPECT	60056	RX	2017
08-14-302-018-1210	760	DEMPSTER	ST	210	MOUNT PROSPECT	60056	RX	2017
08-14-302-018-1094	736	DEMPSTER	ST	10	MOUNT PROSPECT	60056	RX	2017
08-14-302-018-1057	728	DEMPSTER	ST	9	MOUNT PROSPECT	60056	RX	2017
08-14-302-018-1189	758	DEMPSTER	ST	5	MOUNT PROSPECT	60056	RX	2017
08-14-302-018-1068	730	DEMPSTER	ST	12	MOUNT PROSPECT	60056	RX	2017
08-14-302-018-1071	730	DEMPSTER	ST	211	MOUNT PROSPECT	60056	RX	2017
08-14-302-018-1126	742	DEMPSTER	ST	206	MOUNT PROSPECT	60056	RX	2017
08-14-302-018-1115	742	DEMPSTER	ST	3	MOUNT PROSPECT	60056	RX	2017
08-14-302-018-1116	742	DEMPSTER	ST	4	MOUNT PROSPECT	60056	RX	2017
08-14-302-018-1206	760	DEMPSTER	ST	110	MOUNT PROSPECT	60056	RX	2017
08-14-302-018-1207	760	DEMPSTER	ST	207	MOUNT PROSPECT	60056	RX	2017
08-14-302-018-1187	758	DEMPSTER	ST	3	MOUNT PROSPECT	60056	RX	2017
08-14-302-018-1114	740	DEMPSTER	ST	202	MOUNT PROSPECT	60056	RX	2017
08-14-302-018-1119	742	DEMPSTER	ST	103	MOUNT PROSPECT	60056	RX	2017
08-14-302-018-1120	742	DEMPSTER	ST	104	MOUNT PROSPECT	60056	RX	2017
08-14-302-018-1180	754	DEMPSTER	ST	212	MOUNT PROSPECT	60056	RX	2017
08-14-302-018-1199	760	DEMPSTER	ST	7	MOUNT PROSPECT	60056	RX	2017
08-14-302-018-1200	760	DEMPSTER	ST	8	MOUNT PROSPECT	60056	RX	2017
08-14-302-018-1212	762	DEMPSTER	ST	12	MOUNT PROSPECT	60056	RX	2017
08-14-302-018-1215	762	DEMPSTER	ST	211	MOUNT PROSPECT	60056	RX	2017
08-14-302-018-1216	762	DEMPSTER	ST	212	MOUNT PROSPECT	60056	RX	2017
08-14-302-018-1108	738	DEMPSTER	ST	212	MOUNT PROSPECT	60056	RX	2017
08-14-302-018-1122	742	DEMPSTER	ST	106	MOUNT PROSPECT	60056	RX	2017
08-14-302-018-1105	738	DEMPSTER	ST	111	MOUNT PROSPECT	60056	RX	2017
08-14-302-018-1106	738	DEMPSTER	ST	112	MOUNT PROSPECT	60056	RX	2017
08-14-302-018-1104	738	DEMPSTER	ST	12	MOUNT PROSPECT	60056	RX	2017
08-14-302-018-1107	738	DEMPSTER	ST	211	MOUNT PROSPECT	60056	RX	2017
08-14-302-018-1001	716	DEMPSTER	ST	1	MOUNT PROSPECT	60056	RX	2017
08-14-302-018-1178	754	DEMPSTER	ST	112	MOUNT PROSPECT	60056	RX	2017
08-14-302-018-1011	718	DEMPSTER	ST	103	MOUNT PROSPECT	60056	RX	2017
08-14-302-018-1190	758	DEMPSTER	ST	6	MOUNT PROSPECT	60056	RX	2017
08-14-302-018-1093	736	DEMPSTER	ST	9	MOUNT PROSPECT	60056	RX	2017
08-14-302-018-1103	738	DEMPSTER	ST	11	MOUNT PROSPECT	60056	RX	2017
08-14-302-018-1193	758	DEMPSTER	ST	105	MOUNT PROSPECT	60056	RX	2017
08-14-302-018-1194	758	DEMPSTER	ST	106	MOUNT PROSPECT	60056	RX	2017
08-14-302-018-1195	758	DEMPSTER	ST	203	MOUNT PROSPECT	60056	RX	2017
08-14-302-018-1131	744	DEMPSTER	ST	107	MOUNT PROSPECT	60056	RX	2017
08-14-302-018-1132	744	DEMPSTER	ST	108	MOUNT PROSPECT	60056	RX	2017
08-14-302-018-1133	744	DEMPSTER	ST	109	MOUNT PROSPECT	60056	RX	2017
08-14-302-018-1045	726	DEMPSTER	ST	5	MOUNT PROSPECT	60056	RX	2017
08-14-302-018-1046	726	DEMPSTER	ST	6	MOUNT PROSPECT	60056	RX	2017
08-14-302-018-1058	728	DEMPSTER	ST	10	MOUNT PROSPECT	60056	RX	2017
08-14-302-018-1095	736	DEMPSTER	ST	107	MOUNT PROSPECT	60056	RX	2017
08-14-302-018-1059	728	DEMPSTER	ST	107	MOUNT PROSPECT	60056	RX	2017
08-14-302-018-1148	748	DEMPSTER	ST	102	MOUNT PROSPECT	60056	RX	2017
08-14-302-018-1146	748	DEMPSTER	ST	2	MOUNT PROSPECT	60056	RX	2017
08-14-302-018-1129	744	DEMPSTER	ST	9	MOUNT PROSPECT	60056	RX	2017
08-14-302-018-1034	722	DEMPSTER	ST	112	MOUNT PROSPECT	60056	RX	2017
08-14-302-018-1054	726	DEMPSTER	ST	206	MOUNT PROSPECT	60056	RX	2017

08-14-302-018-1155	750	DEMPSTER	ST	103	MOUNT PROSPECT	60056	RX	2017
08-14-302-018-1204	760	DEMPSTER	ST	108	MOUNT PROSPECT	60056	RX	2017
08-14-302-018-1035	722	DEMPSTER	ST	211	MOUNT PROSPECT	60056	RX	2017
08-14-302-018-1036	722	DEMPSTER	ST	212	MOUNT PROSPECT	60056	RX	2017
08-14-302-018-1037	724	DEMPSTER	ST	1	MOUNT PROSPECT	60056	RX	2017
08-14-302-018-1039	724	DEMPSTER	ST	101	MOUNT PROSPECT	60056	RX	2017
08-14-302-018-1082	734	DEMPSTER	ST	6	MOUNT PROSPECT	60056	RX	2017
08-14-302-018-1121	742	DEMPSTER	ST	105	MOUNT PROSPECT	60056	RX	2017
08-14-302-018-1183	756	DEMPSTER	ST	101	MOUNT PROSPECT	60056	RX	2017
08-14-302-018-1184	756	DEMPSTER	ST	102	MOUNT PROSPECT	60056	RX	2017
08-14-302-018-1167	730	DEMPSTER	ST	11	MOUNT PROSPECT	60056	RX	2017
08-14-302-018-1111	740	DEMPSTER	ST	101	MOUNT PROSPECT	60056	RX	2017
08-14-302-018-1112	740	DEMPSTER	ST	102	MOUNT PROSPECT	60056	RX	2017
08-14-302-018-1110	740	DEMPSTER	ST	2	MOUNT PROSPECT	60056	RX	2017
08-14-302-018-1182	756	DEMPSTER	ST	2	MOUNT PROSPECT	60056	RX	2017
08-14-302-018-1181	756	DEMPSTER	ST	1	MOUNT PROSPECT	60056	RX	2017
08-14-302-018-1136	744	DEMPSTER	ST	208	MOUNT PROSPECT	60056	RX	2017
08-14-302-018-1096	736	DEMPSTER	ST	108	MOUNT PROSPECT	60056	RX	2017
08-14-302-018-1097	736	DEMPSTER	ST	109	MOUNT PROSPECT	60056	RX	2017
08-14-302-018-1098	736	DEMPSTER	ST	110	MOUNT PROSPECT	60056	RX	2017
08-14-302-018-1099	736	DEMPSTER	ST	207	MOUNT PROSPECT	60056	RX	2017
08-14-302-018-1202	760	DEMPSTER	ST	10	MOUNT PROSPECT	60056	RX	2017
08-14-302-018-1203	760	DEMPSTER	ST	107	MOUNT PROSPECT	60056	RX	2017
08-14-302-018-1150	748	DEMPSTER	ST	202	MOUNT PROSPECT	60056	RX	2017
08-14-302-018-1172	752	DEMPSTER	ST	208	MOUNT PROSPECT	60056	RX	2017
08-14-302-018-1072	730	DEMPSTER	ST	212	MOUNT PROSPECT	60056	RX	2017
08-14-302-018-1073	732	DEMPSTER	ST	1	MOUNT PROSPECT	60056	RX	2017
08-14-302-018-1075	732	DEMPSTER	ST	101	MOUNT PROSPECT	60056	RX	2017
08-14-302-018-1076	732	DEMPSTER	ST	102	MOUNT PROSPECT	60056	RX	2017
08-14-302-018-1047	726	DEMPSTER	ST	103	MOUNT PROSPECT	60056	RX	2017
08-14-302-018-1179	754	DEMPSTER	ST	211	MOUNT PROSPECT	60056	RX	2017
08-14-302-018-1008	718	DEMPSTER	ST	4	MOUNT PROSPECT	60056	RX	2017
08-14-302-018-1012	718	DEMPSTER	ST	104	MOUNT PROSPECT	60056	RX	2017
08-14-302-018-1013	718	DEMPSTER	ST	105	MOUNT PROSPECT	60056	RX	2017
08-14-302-018-1014	718	DEMPSTER	ST	106	MOUNT PROSPECT	60056	RX	2017
08-14-302-018-1015	718	DEMPSTER	ST	203	MOUNT PROSPECT	60056	RX	2017
08-14-302-018-1025	720	DEMPSTER	ST	109	MOUNT PROSPECT	60056	RX	2017
08-14-302-018-1026	720	DEMPSTER	ST	110	MOUNT PROSPECT	60056	RX	2017
08-14-302-018-1027	720	DEMPSTER	ST	207	MOUNT PROSPECT	60056	RX	2017
08-14-302-018-1028	720	DEMPSTER	ST	208	MOUNT PROSPECT	60056	RX	2017
08-14-302-018-1029	720	DEMPSTER	ST	209	MOUNT PROSPECT	60056	RX	2017
08-14-302-018-1030	720	DEMPSTER	ST	210	MOUNT PROSPECT	60056	RX	2017
08-14-302-018-1019	720	DEMPSTER	ST	7	MOUNT PROSPECT	60056	RX	2017
08-14-302-018-1032	722	DEMPSTER	ST	12	MOUNT PROSPECT	60056	RX	2017
08-14-302-018-1052	726	DEMPSTER	ST	204	MOUNT PROSPECT	60056	RX	2017
08-14-302-018-1053	726	DEMPSTER	ST	205	MOUNT PROSPECT	60056	RX	2017
08-14-302-018-1161	750	DEMPSTER	ST	205	MOUNT PROSPECT	60056	RX	2017
08-14-302-018-1162	750	DEMPSTER	ST	206	MOUNT PROSPECT	60056	RX	2017
08-14-302-018-1151	750	DEMPSTER	ST	3	MOUNT PROSPECT	60056	RX	2017
08-14-302-018-1152	750	DEMPSTER	ST	4	MOUNT PROSPECT	60056	RX	2017
08-14-302-018-1153	750	DEMPSTER	ST	5	MOUNT PROSPECT	60056	RX	2017
08-14-302-018-1154	750	DEMPSTER	ST	6	MOUNT PROSPECT	60056	RX	2017
08-14-302-018-1166	752	DEMPSTER	ST	10	MOUNT PROSPECT	60056	RX	2017
08-14-302-018-1169	752	DEMPSTER	ST	109	MOUNT PROSPECT	60056	RX	2017
08-14-302-018-1170	752	DEMPSTER	ST	110	MOUNT PROSPECT	60056	RX	2017
08-14-302-018-1176	754	DEMPSTER	ST	12	MOUNT PROSPECT	60056	RX	2017
08-14-302-018-1077	732	DEMPSTER	ST	201	MOUNT PROSPECT	60056	RX	2017
08-14-302-018-1078	732	DEMPSTER	ST	202	MOUNT PROSPECT	60056	RX	2017
08-14-302-018-1083	734	DEMPSTER	ST	103	MOUNT PROSPECT	60056	RX	2017
08-14-302-018-1049	726	DEMPSTER	ST	105	MOUNT PROSPECT	60056	RX	2017
08-14-302-018-1050	726	DEMPSTER	ST	106	MOUNT PROSPECT	60056	RX	2017
08-14-302-018-1051	726	DEMPSTER	ST	203	MOUNT PROSPECT	60056	RX	2017

08-14-302-018-1042	724	DEMPSTER	ST	202	MOUNT PROSPECT	60056	RX	2017
08-14-302-018-1185	756	DEMPSTER	ST	201	MOUNT PROSPECT	60056	RX	2017
08-14-302-018-1186	756	DEMPSTER	ST	202	MOUNT PROSPECT	60056	RX	2017
08-14-302-018-1191	758	DEMPSTER	ST	103	MOUNT PROSPECT	60056	RX	2017
08-14-302-018-1090	734	DEMPSTER	ST	206	MOUNT PROSPECT	60056	RX	2017
08-14-302-018-1158	750	DEMPSTER	ST	106	MOUNT PROSPECT	60056	RX	2017
08-14-302-018-1159	750	DEMPSTER	ST	203	MOUNT PROSPECT	60056	RX	2017
08-14-302-018-1055	728	DEMPSTER	ST	7	MOUNT PROSPECT	60056	RX	2017
08-14-302-018-1084	734	DEMPSTER	ST	104	MOUNT PROSPECT	60056	RX	2017
08-14-302-018-1085	734	DEMPSTER	ST	105	MOUNT PROSPECT	60056	RX	2017
08-14-302-018-1086	734	DEMPSTER	ST	106	MOUNT PROSPECT	60056	RX	2017
08-14-302-018-1087	734	DEMPSTER	ST	203	MOUNT PROSPECT	60056	RX	2017
08-14-302-018-1088	734	DEMPSTER	ST	204	MOUNT PROSPECT	60056	RX	2017
08-14-302-018-1089	734	DEMPSTER	ST	205	MOUNT PROSPECT	60056	RX	2017
08-14-302-018-1165	752	DEMPSTER	ST	9	MOUNT PROSPECT	60056	RX	2017
08-14-302-018-1175	754	DEMPSTER	ST	11	MOUNT PROSPECT	60056	RX	2017
08-14-302-018-1007	718	DEMPSTER	ST	3	MOUNT PROSPECT	60056	RX	2017
08-14-302-018-1156	750	DEMPSTER	ST	104	MOUNT PROSPECT	60056	RX	2017
08-14-302-018-1157	750	DEMPSTER	ST	105	MOUNT PROSPECT	60056	RX	2017
08-14-302-018-1091	736	DEMPSTER	ST	7	MOUNT PROSPECT	60056	RX	2017
08-14-302-018-1092	736	DEMPSTER	ST	8	MOUNT PROSPECT	60056	RX	2017
08-14-302-018-1196	758	DEMPSTER	ST	204	MOUNT PROSPECT	60056	RX	2017
08-14-302-018-1197	758	DEMPSTER	ST	205	MOUNT PROSPECT	60056	RX	2017
08-14-302-018-1123	742	DEMPSTER	ST	203	MOUNT PROSPECT	60056	RX	2017
08-14-302-018-1124	742	DEMPSTER	ST	204	MOUNT PROSPECT	60056	RX	2017
08-14-302-018-1113	740	DEMPSTER	ST	201	MOUNT PROSPECT	60056	RX	2017
08-14-302-018-1134	744	DEMPSTER	ST	110	MOUNT PROSPECT	60056	RX	2017
08-14-302-018-1135	744	DEMPSTER	ST	207	MOUNT PROSPECT	60056	RX	2017
08-14-302-018-1018	718	DEMPSTER	ST	206	MOUNT PROSPECT	60056	RX	2017
08-14-302-018-1109	740	DEMPSTER	ST	1	MOUNT PROSPECT	60056	RX	2017
08-14-302-018-1031	722	DEMPSTER	ST	11	MOUNT PROSPECT	60056	RX	2017
08-14-302-018-1205	760	DEMPSTER	ST	109	MOUNT PROSPECT	60056	RX	2017
08-14-302-018-1145	748	DEMPSTER	ST	1	MOUNT PROSPECT	60056	RX	2017
08-14-302-018-1147	748	DEMPSTER	ST	101	MOUNT PROSPECT	60056	RX	2017
08-14-302-018-1033	722	DEMPSTER	ST	111	MOUNT PROSPECT	60056	RX	2017
08-14-302-018-1137	744	DEMPSTER	ST	209	MOUNT PROSPECT	60056	RX	2017
08-14-302-018-1017	718	DEMPSTER	ST	205	MOUNT PROSPECT	60056	RX	2017
08-14-302-018-1056	728	DEMPSTER	ST	8	MOUNT PROSPECT	60056	RX	2017
08-14-302-018-1149	748	DEMPSTER	ST	201	MOUNT PROSPECT	60056	RX	2017
08-14-302-018-1139	746	DEMPSTER	ST	11	MOUNT PROSPECT	60056	RX	2017
08-14-302-018-1141	746	DEMPSTER	ST	111	MOUNT PROSPECT	60056	RX	2017
08-14-302-018-1142	746	DEMPSTER	ST	112	MOUNT PROSPECT	60056	RX	2017
08-14-302-018-1160	750	DEMPSTER	ST	204	MOUNT PROSPECT	60056	RX	2017
08-14-302-018-1140	746	DEMPSTER	ST	12	MOUNT PROSPECT	60056	RX	2017
08-14-302-018-1143	746	DEMPSTER	ST	211	MOUNT PROSPECT	60056	RX	2017
08-14-302-018-1144	746	DEMPSTER	ST	212	MOUNT PROSPECT	60056	RX	2017
08-14-302-018-1177	754	DEMPSTER	ST	111	MOUNT PROSPECT	60056	RX	2017
08-14-302-018-1048	726	DEMPSTER	ST	104	MOUNT PROSPECT	60056	RX	2017
08-14-302-018-0000	700	DEMPSTER	ST		MOUNT PROSPECT	60056	RX	2017
08-14-302-018-0000	702	DEMPSTER	ST		MOUNT PROSPECT	60056	RX	2017
08-14-302-018-0000	704	DEMPSTER	ST		MOUNT PROSPECT	60056	RX	2017
08-14-302-018-0000	706	DEMPSTER	ST		MOUNT PROSPECT	60056	RX	2017
08-14-302-018-0000	708	DEMPSTER	ST		MOUNT PROSPECT	60056	RX	2017
08-14-302-018-0000	710	DEMPSTER	ST		MOUNT PROSPECT	60056	RX	2017
08-14-302-018-0000	712	DEMPSTER	ST		MOUNT PROSPECT	60056	RX	2017
08-14-302-018-0000	714	DEMPSTER	ST		MOUNT PROSPECT	60056	RX	2017
08-14-302-018-1253	708	DEMPSTER	ST	G1	MOUNT PROSPECT	60056	RX	2017
08-14-302-018-1254	708	DEMPSTER	ST	G2	MOUNT PROSPECT	60056	RX	2017
08-14-302-018-1255	708	DEMPSTER	ST	F101	MOUNT PROSPECT	60056	RX	2017
08-14-302-018-1256	708	DEMPSTER	ST	G4	MOUNT PROSPECT	60056	RX	2017
08-14-302-018-1257	708	DEMPSTER	ST	F201	MOUNT PROSPECT	60056	RX	2017
08-14-302-018-1258	708	DEMPSTER	ST	F202	MOUNT PROSPECT	60056	RX	2017

08-14-302-018-1259	710	DEMPSTER	ST	FG3	MOUNT PROSPECT	60056	RX	2017
08-14-302-018-1260	710	DEMPSTER	ST	4	MOUNT PROSPECT	60056	RX	2017
08-14-302-018-1261	710	DEMPSTER	ST	5	MOUNT PROSPECT	60056	RX	2017
08-14-302-018-1262	710	DEMPSTER	ST	6	MOUNT PROSPECT	60056	RX	2017
08-14-302-018-1263	710	DEMPSTER	ST	103	MOUNT PROSPECT	60056	RX	2017
08-14-302-018-1264	710	DEMPSTER	ST	F104	MOUNT PROSPECT	60056	RX	2017
08-14-302-018-1265	710	DEMPSTER	ST	105	MOUNT PROSPECT	60056	RX	2017
08-14-302-018-1266	710	DEMPSTER	ST	106F	MOUNT PROSPECT	60056	RX	2017
08-14-302-018-1267	710	DEMPSTER	ST	F203	MOUNT PROSPECT	60056	RX	2017
08-14-302-018-1268	710	DEMPSTER	ST	204F	MOUNT PROSPECT	60056	RX	2017
08-14-302-018-1269	710	DEMPSTER	ST	F205	MOUNT PROSPECT	60056	RX	2017
08-14-302-018-1270	710	DEMPSTER	ST	F206	MOUNT PROSPECT	60056	RX	2017
08-14-302-018-1271	712	DEMPSTER	ST	7	MOUNT PROSPECT	60056	RX	2017
08-14-302-018-1272	712	DEMPSTER	ST	FG-8	MOUNT PROSPECT	60056	RX	2017
08-14-302-018-1273	712	DEMPSTER	ST	FG-9	MOUNT PROSPECT	60056	RX	2017
08-14-302-018-1274	712	DEMPSTER	ST	FG-10	MOUNT PROSPECT	60056	RX	2017
08-14-302-018-1275	712	DEMPSTER	ST	107F	MOUNT PROSPECT	60056	RX	2017
08-14-302-018-1276	712	DEMPSTER	ST	108	MOUNT PROSPECT	60056	RX	2017
08-14-302-018-1277	712	DEMPSTER	ST	109F	MOUNT PROSPECT	60056	RX	2017
08-14-302-018-1278	712	DEMPSTER	ST	F110	MOUNT PROSPECT	60056	RX	2017
08-14-302-018-1279	712	DEMPSTER	ST	207	MOUNT PROSPECT	60056	RX	2017
08-14-302-018-1280	712	DEMPSTER	ST	208	MOUNT PROSPECT	60056	RX	2017
08-14-302-018-1281	712	DEMPSTER	ST	F209	MOUNT PROSPECT	60056	RX	2017
08-14-302-018-1282	712	DEMPSTER	ST	F210	MOUNT PROSPECT	60056	RX	2017
08-14-302-018-1168	752	DEMPSTER	ST	108C	MOUNT PROSPECT	60056	RX	2017
08-14-302-018-1239	704	DEMPSTER	ST	E107	MOUNT PROSPECT	60056	RX	2017
08-14-302-018-1242	704	DEMPSTER	ST	110	MOUNT PROSPECT	60056	RX	2017
08-14-302-018-1245	704	DEMPSTER	ST	209	MOUNT PROSPECT	60056	RX	2017
08-14-302-018-1249	706	DEMPSTER	ST	E111	MOUNT PROSPECT	60056	RX	2017
08-14-302-018-1222	700	DEMPSTER	ST	202	MOUNT PROSPECT	60056	RX	2017
08-14-302-018-1224	702	DEMPSTER	ST	4	MOUNT PROSPECT	60056	RX	2017
08-14-302-018-1286	714	DEMPSTER	ST	F112	MOUNT PROSPECT	60056	RX	2017
08-14-302-018-1230	702	DEMPSTER	ST	106	MOUNT PROSPECT	60056	RX	2017
08-14-302-018-1241	704	DEMPSTER	ST	E109	MOUNT PROSPECT	60056	RX	2017
08-14-302-018-1251	706	DEMPSTER	ST	211	MOUNT PROSPECT	60056	RX	2017
08-14-302-018-1285	714	DEMPSTER	ST	F111	MOUNT PROSPECT	60056	RX	2017
08-14-302-018-1288	714	DEMPSTER	ST	F212	MOUNT PROSPECT	60056	RX	2017
08-14-302-018-1243	704	DEMPSTER	ST	E207	MOUNT PROSPECT	60056	RX	2017
08-14-302-018-1217	700	DEMPSTER	ST	EG1	MOUNT PROSPECT	60056	RX	2017
08-14-302-018-1221	700	DEMPSTER	ST	E201	MOUNT PROSPECT	60056	RX	2017
08-14-302-018-1220	700	DEMPSTER	ST	102	MOUNT PROSPECT	60056	RX	2017
08-14-302-018-1219	700	DEMPSTER	ST	101	MOUNT PROSPECT	60056	RX	2017
08-14-302-018-1218	700	DEMPSTER	ST	1	MOUNT PROSPECT	60056	RX	2017
08-14-302-018-1173	752	DEMPSTER	ST	209	MOUNT PROSPECT	60056	RX	2017
08-14-300-016-0000	1500	DEMPSTER	ST	312	MOUNT PROSPECT	60056	R4	1962
08-14-300-016-0000	1510	DEMPSTER	ST	101	MOUNT PROSPECT	60056	R4	1962
08-14-300-016-0000	1510	DEMPSTER	ST	102	MOUNT PROSPECT	60056	R4	1962
08-14-300-016-0000	1510	DEMPSTER	ST	103	MOUNT PROSPECT	60056	R4	1962
08-14-300-016-0000	1530	DEMPSTER	ST	108	MOUNT PROSPECT	60056	R4	1962
08-14-300-016-0000	1520	DEMPSTER	ST	305	MOUNT PROSPECT	60056	R4	1962
08-14-300-016-0000	1560	DEMPSTER	ST	109	MOUNT PROSPECT	60056	R4	1962
08-14-300-016-0000	1530	DEMPSTER	ST	206	MOUNT PROSPECT	60056	R4	1962
08-14-300-016-0000	1530	DEMPSTER	ST	202	MOUNT PROSPECT	60056	R4	1962
08-14-300-016-0000	1500	DEMPSTER	ST	205	MOUNT PROSPECT	60056	R4	1962
08-14-300-016-0000	1500	DEMPSTER	ST	206	MOUNT PROSPECT	60056	R4	1962
08-14-300-016-0000	1500	DEMPSTER	ST	207	MOUNT PROSPECT	60056	R4	1962
08-14-300-016-0000	1530	DEMPSTER	ST	308	MOUNT PROSPECT	60056	R4	1962
08-14-300-016-0000	1530	DEMPSTER	ST	309	MOUNT PROSPECT	60056	R4	1962
08-14-300-016-0000	1500	DEMPSTER	ST	204	MOUNT PROSPECT	60056	R4	1962
08-14-300-016-0000	1510	DEMPSTER	ST	202	MOUNT PROSPECT	60056	R4	1962
08-14-300-016-0000	1530	DEMPSTER	ST	203	MOUNT PROSPECT	60056	R4	1962
08-14-300-016-0000	1550	DEMPSTER	ST	211	MOUNT PROSPECT	60056	R4	1962

08-14-300-016-0000	1550	DEMPSTER	ST	212	MOUNT PROSPECT	60056	R4	1962
08-14-300-016-0000	1550	DEMPSTER	ST	301	MOUNT PROSPECT	60056	R4	1962
08-14-300-016-0000	1550	DEMPSTER	ST	302	MOUNT PROSPECT	60056	R4	1962
08-14-300-016-0000	1520	DEMPSTER	ST	308	MOUNT PROSPECT	60056	R4	1962
08-14-300-016-0000	1500	DEMPSTER	ST	112	MOUNT PROSPECT	60056	R4	1962
08-14-300-016-0000	1500	DEMPSTER	ST	201	MOUNT PROSPECT	60056	R4	1962
08-14-300-016-0000	1500	DEMPSTER	ST	202	MOUNT PROSPECT	60056	R4	1962
08-14-300-016-0000	1500	DEMPSTER	ST	203	MOUNT PROSPECT	60056	R4	1962
08-14-300-016-0000	1550	DEMPSTER	ST	305	MOUNT PROSPECT	60056	R4	1962
08-14-300-016-0000	1500	DEMPSTER	ST	111	MOUNT PROSPECT	60056	R4	1962
08-14-300-016-0000	1540	DEMPSTER	ST	106	MOUNT PROSPECT	60056	R4	1962
08-14-300-016-0000	1510	DEMPSTER	ST	208	MOUNT PROSPECT	60056	R4	1962
08-14-300-016-0000	1500	DEMPSTER	ST	210	MOUNT PROSPECT	60056	R4	1962
08-14-300-016-0000	1550	DEMPSTER	ST	207	MOUNT PROSPECT	60056	R4	1962
08-14-300-016-0000	1550	DEMPSTER	ST	309	MOUNT PROSPECT	60056	R4	1962
08-14-300-016-0000	1540	DEMPSTER	ST	311	MOUNT PROSPECT	60056	R4	1962
08-14-300-016-0000	1520	DEMPSTER	ST	203	MOUNT PROSPECT	60056	R4	1962
08-14-300-016-0000	1520	DEMPSTER	ST	204	MOUNT PROSPECT	60056	R4	1962
08-14-300-016-0000	1550	DEMPSTER	ST	210	MOUNT PROSPECT	60056	R4	1962
08-14-300-016-0000	1540	DEMPSTER	ST	206	MOUNT PROSPECT	60056	R4	1962
08-14-300-016-0000	1540	DEMPSTER	ST	207	MOUNT PROSPECT	60056	R4	1962
08-14-300-016-0000	1540	DEMPSTER	ST	208	MOUNT PROSPECT	60056	R4	1962
08-14-300-016-0000	1510	DEMPSTER	ST	312	MOUNT PROSPECT	60056	R4	1962
08-14-300-016-0000	1520	DEMPSTER	ST	101	MOUNT PROSPECT	60056	R4	1962
08-14-300-016-0000	1520	DEMPSTER	ST	102	MOUNT PROSPECT	60056	R4	1962
08-14-300-016-0000	1520	DEMPSTER	ST	103	MOUNT PROSPECT	60056	R4	1962
08-14-300-016-0000	1520	DEMPSTER	ST	104	MOUNT PROSPECT	60056	R4	1962
08-14-300-016-0000	1520	DEMPSTER	ST	105	MOUNT PROSPECT	60056	R4	1962
08-14-300-016-0000	1560	DEMPSTER	ST	205	MOUNT PROSPECT	60056	R4	1962
08-14-300-016-0000	1560	DEMPSTER	ST	206	MOUNT PROSPECT	60056	R4	1962
08-14-300-016-0000	1510	DEMPSTER	ST	107	MOUNT PROSPECT	60056	R4	1962
08-14-300-016-0000	1510	DEMPSTER	ST	112	MOUNT PROSPECT	60056	R4	1962
08-14-300-016-0000	1510	DEMPSTER	ST	201	MOUNT PROSPECT	60056	R4	1962
08-14-300-016-0000	1500	DEMPSTER	ST	105	MOUNT PROSPECT	60056	R4	1962
08-14-300-016-0000	1500	DEMPSTER	ST	106	MOUNT PROSPECT	60056	R4	1962
08-14-300-016-0000	1500	DEMPSTER	ST	107	MOUNT PROSPECT	60056	R4	1962
08-14-300-016-0000	1500	DEMPSTER	ST	308	MOUNT PROSPECT	60056	R4	1962
08-14-300-016-0000	1530	DEMPSTER	ST	107	MOUNT PROSPECT	60056	R4	1962
08-14-300-016-0000	1500	DEMPSTER	ST	108	MOUNT PROSPECT	60056	R4	1962
08-14-300-016-0000	1550	DEMPSTER	ST	106	MOUNT PROSPECT	60056	R4	1962
08-14-300-016-0000	1550	DEMPSTER	ST	107	MOUNT PROSPECT	60056	R4	1962
08-14-300-016-0000	1560	DEMPSTER	ST	202	MOUNT PROSPECT	60056	R4	1962
08-14-300-016-0000	1500	DEMPSTER	ST	109	MOUNT PROSPECT	60056	R4	1962
08-14-300-016-0000	1500	DEMPSTER	ST	110	MOUNT PROSPECT	60056	R4	1962
08-14-300-016-0000	1550	DEMPSTER	ST	105	MOUNT PROSPECT	60056	R4	1962
08-14-300-016-0000	1510	DEMPSTER	ST	308	MOUNT PROSPECT	60056	R4	1962
08-14-300-016-0000	1510	DEMPSTER	ST	205	MOUNT PROSPECT	60056	R4	1962
08-14-300-016-0000	1500	DEMPSTER	ST	101	MOUNT PROSPECT	60056	R4	1962
08-14-300-016-0000	1540	DEMPSTER	ST	105	MOUNT PROSPECT	60056	R4	1962
08-14-300-016-0000	1510	DEMPSTER	ST	211	MOUNT PROSPECT	60056	R4	1962
08-14-300-016-0000	1510	DEMPSTER	ST	212	MOUNT PROSPECT	60056	R4	1962
08-14-300-016-0000	1510	DEMPSTER	ST	203	MOUNT PROSPECT	60056	R4	1962
08-14-300-016-0000	1530	DEMPSTER	ST	306	MOUNT PROSPECT	60056	R4	1962
08-14-300-016-0000	1530	DEMPSTER	ST	307	MOUNT PROSPECT	60056	R4	1962
08-14-300-016-0000	1560	DEMPSTER	ST	203	MOUNT PROSPECT	60056	R4	1962
08-14-300-016-0000	1530	DEMPSTER	ST	208	MOUNT PROSPECT	60056	R4	1962
08-14-300-016-0000	1560	DEMPSTER	ST	107	MOUNT PROSPECT	60056	R4	1962
08-14-300-016-0000	1560	DEMPSTER	ST	108	MOUNT PROSPECT	60056	R4	1962
08-14-300-016-0000	1540	DEMPSTER	ST	203	MOUNT PROSPECT	60056	R4	1962
08-14-300-016-0000	1540	DEMPSTER	ST	204	MOUNT PROSPECT	60056	R4	1962
08-14-300-016-0000	1540	DEMPSTER	ST	308	MOUNT PROSPECT	60056	R4	1962
08-14-300-016-0000	1540	DEMPSTER	ST	309	MOUNT PROSPECT	60056	R4	1962

08-14-300-016-0000	1560	DEMPSTER	ST	204	MOUNT PROSPECT	60056	R4	1962
08-14-300-016-0000	1550	DEMPSTER	ST	205	MOUNT PROSPECT	60056	R4	1962
08-14-300-016-0000	1550	DEMPSTER	ST	206	MOUNT PROSPECT	60056	R4	1962
08-14-300-016-0000	1540	DEMPSTER	ST	205	MOUNT PROSPECT	60056	R4	1962
08-14-300-016-0000	1510	DEMPSTER	ST	304	MOUNT PROSPECT	60056	R4	1962
08-14-300-016-0000	1520	DEMPSTER	ST	109	MOUNT PROSPECT	60056	R4	1962
08-14-300-016-0000	1520	DEMPSTER	ST	110	MOUNT PROSPECT	60056	R4	1962
08-14-300-016-0000	1500	DEMPSTER	ST	303	MOUNT PROSPECT	60056	R4	1962
08-14-300-016-0000	1500	DEMPSTER	ST	304	MOUNT PROSPECT	60056	R4	1962
08-14-300-016-0000	1500	DEMPSTER	ST	305	MOUNT PROSPECT	60056	R4	1962
08-14-300-016-0000	1500	DEMPSTER	ST	306	MOUNT PROSPECT	60056	R4	1962
08-14-300-016-0000	1500	DEMPSTER	ST	307	MOUNT PROSPECT	60056	R4	1962
08-14-300-016-0000	1510	DEMPSTER	ST	307	MOUNT PROSPECT	60056	R4	1962
08-14-300-016-0000	1540	DEMPSTER	ST	310	MOUNT PROSPECT	60056	R4	1962
08-14-300-016-0000	1520	DEMPSTER	ST	301	MOUNT PROSPECT	60056	R4	1962
08-14-300-016-0000	1550	DEMPSTER	ST	303	MOUNT PROSPECT	60056	R4	1962
08-14-300-016-0000	1530	DEMPSTER	ST	302	MOUNT PROSPECT	60056	R4	1962
08-14-300-016-0000	1520	DEMPSTER	ST	307	MOUNT PROSPECT	60056	R4	1962
08-14-300-016-0000	1540	DEMPSTER	ST	304	MOUNT PROSPECT	60056	R4	1962
08-14-300-016-0000	1540	DEMPSTER	ST	305	MOUNT PROSPECT	60056	R4	1962
08-14-300-016-0000	1550	DEMPSTER	ST	108	MOUNT PROSPECT	60056	R4	1962
08-14-300-016-0000	1550	DEMPSTER	ST	109	MOUNT PROSPECT	60056	R4	1962
08-14-300-016-0000	1520	DEMPSTER	ST	304	MOUNT PROSPECT	60056	R4	1962
08-14-300-016-0000	1560	DEMPSTER	ST	104	MOUNT PROSPECT	60056	R4	1962
08-14-300-016-0000	1560	DEMPSTER	ST	105	MOUNT PROSPECT	60056	R4	1962
08-14-300-016-0000	1560	DEMPSTER	ST	111	MOUNT PROSPECT	60056	R4	1962
08-14-300-016-0000	1500	DEMPSTER	ST	102	MOUNT PROSPECT	60056	R4	1962
08-14-300-016-0000	1500	DEMPSTER	ST	103	MOUNT PROSPECT	60056	R4	1962
08-14-300-016-0000	1550	DEMPSTER	ST	104	MOUNT PROSPECT	60056	R4	1962
08-14-300-016-0000	1550	DEMPSTER	ST	201	MOUNT PROSPECT	60056	R4	1962
08-14-300-016-0000	1520	DEMPSTER	ST	208	MOUNT PROSPECT	60056	R4	1962
08-14-300-016-0000	1520	DEMPSTER	ST	209	MOUNT PROSPECT	60056	R4	1962
08-14-300-016-0000	1520	DEMPSTER	ST	210	MOUNT PROSPECT	60056	R4	1962
08-14-300-016-0000	1520	DEMPSTER	ST	111	MOUNT PROSPECT	60056	R4	1962
08-14-300-016-0000	1530	DEMPSTER	ST	103	MOUNT PROSPECT	60056	R4	1962
08-14-300-016-0000	1530	DEMPSTER	ST	104	MOUNT PROSPECT	60056	R4	1962
08-14-300-016-0000	1530	DEMPSTER	ST	105	MOUNT PROSPECT	60056	R4	1962
08-14-300-016-0000	1530	DEMPSTER	ST	106	MOUNT PROSPECT	60056	R4	1962
08-14-300-016-0000	1510	DEMPSTER	ST	301	MOUNT PROSPECT	60056	R4	1962
08-14-300-016-0000	1520	DEMPSTER	ST	306	MOUNT PROSPECT	60056	R4	1962
08-14-300-016-0000	1540	DEMPSTER	ST	306	MOUNT PROSPECT	60056	R4	1962
08-14-300-016-0000	1540	DEMPSTER	ST	307	MOUNT PROSPECT	60056	R4	1962
08-14-300-016-0000	1500	DEMPSTER	ST	302	MOUNT PROSPECT	60056	R4	1962
08-14-300-016-0000	1560	DEMPSTER	ST	110	MOUNT PROSPECT	60056	R4	1962
08-14-300-016-0000	1520	DEMPSTER	ST	302	MOUNT PROSPECT	60056	R4	1962
08-14-300-016-0000	1510	DEMPSTER	ST	310	MOUNT PROSPECT	60056	R4	1962
08-14-300-016-0000	1530	DEMPSTER	ST	209	MOUNT PROSPECT	60056	R4	1962
08-14-300-016-0000	1530	DEMPSTER	ST	210	MOUNT PROSPECT	60056	R4	1962
08-14-300-016-0000	1530	DEMPSTER	ST	102	MOUNT PROSPECT	60056	R4	1962
08-14-300-016-0000	1520	DEMPSTER	ST	207	MOUNT PROSPECT	60056	R4	1962
08-14-300-016-0000	1540	DEMPSTER	ST	210	MOUNT PROSPECT	60056	R4	1962
08-14-300-016-0000	1540	DEMPSTER	ST	211	MOUNT PROSPECT	60056	R4	1962
08-14-300-016-0000	1540	DEMPSTER	ST	212	MOUNT PROSPECT	60056	R4	1962
08-14-300-016-0000	1510	DEMPSTER	ST	209	MOUNT PROSPECT	60056	R4	1962
08-14-300-016-0000	1510	DEMPSTER	ST	210	MOUNT PROSPECT	60056	R4	1962
08-14-300-016-0000	1520	DEMPSTER	ST	201	MOUNT PROSPECT	60056	R4	1962
08-14-300-016-0000	1550	DEMPSTER	ST	304	MOUNT PROSPECT	60056	R4	1962
08-14-300-016-0000	1560	DEMPSTER	ST	102	MOUNT PROSPECT	60056	R4	1962
08-14-300-016-0000	1530	DEMPSTER	ST	303	MOUNT PROSPECT	60056	R4	1962
08-14-300-016-0000	1530	DEMPSTER	ST	304	MOUNT PROSPECT	60056	R4	1962
08-14-300-016-0000	1530	DEMPSTER	ST	305	MOUNT PROSPECT	60056	R4	1962
08-14-300-016-0000	1540	DEMPSTER	ST	209	MOUNT PROSPECT	60056	R4	1962

08-14-300-016-0000	1500	DEMPSTER	ST	309	MOUNT PROSPECT	60056	R4	1962
08-14-300-016-0000	1500	DEMPSTER	ST	310	MOUNT PROSPECT	60056	R4	1962
08-14-300-016-0000	1550	DEMPSTER	ST	110	MOUNT PROSPECT	60056	R4	1962
08-14-300-016-0000	1550	DEMPSTER	ST	111	MOUNT PROSPECT	60056	R4	1962
08-14-300-016-0000	1550	DEMPSTER	ST	112	MOUNT PROSPECT	60056	R4	1962
08-14-300-016-0000	1520	DEMPSTER	ST	309	MOUNT PROSPECT	60056	R4	1962
08-14-300-016-0000	1520	DEMPSTER	ST	310	MOUNT PROSPECT	60056	R4	1962
08-14-300-016-0000	1510	DEMPSTER	ST	206	MOUNT PROSPECT	60056	R4	1962
08-14-300-016-0000	1510	DEMPSTER	ST	207	MOUNT PROSPECT	60056	R4	1962
08-14-300-016-0000	1500	DEMPSTER	ST	104	MOUNT PROSPECT	60056	R4	1962
08-14-300-016-0000	1520	DEMPSTER	ST	112	MOUNT PROSPECT	60056	R4	1962
08-14-300-016-0000	1510	DEMPSTER	ST	109	MOUNT PROSPECT	60056	R4	1962
08-14-300-016-0000	1510	DEMPSTER	ST	110	MOUNT PROSPECT	60056	R4	1962
08-14-300-016-0000	1530	DEMPSTER	ST	109	MOUNT PROSPECT	60056	R4	1962
08-14-300-016-0000	1530	DEMPSTER	ST	110	MOUNT PROSPECT	60056	R4	1962
08-14-300-016-0000	1520	DEMPSTER	ST	106	MOUNT PROSPECT	60056	R4	1962
08-14-300-016-0000	1530	DEMPSTER	ST	212	MOUNT PROSPECT	60056	R4	1962
08-14-300-016-0000	1530	DEMPSTER	ST	301	MOUNT PROSPECT	60056	R4	1962
08-14-300-016-0000	1530	DEMPSTER	ST	211	MOUNT PROSPECT	60056	R4	1962
08-14-300-016-0000	1540	DEMPSTER	ST	312	MOUNT PROSPECT	60056	R4	1962
08-14-300-016-0000	1500	DEMPSTER	ST		MOUNT PROSPECT	60056	R4	1962
08-14-300-016-0000	1510	DEMPSTER	ST	311	MOUNT PROSPECT	60056	R4	1962
08-14-300-016-0000	1520	DEMPSTER	ST	311	MOUNT PROSPECT	60056	R4	1962
08-14-300-016-0000	1520	DEMPSTER	ST	312	MOUNT PROSPECT	60056	R4	1962
08-14-300-016-0000	1530	DEMPSTER	ST	101	MOUNT PROSPECT	60056	R4	1962
08-14-300-016-0000	1510	DEMPSTER	ST	111	MOUNT PROSPECT	60056	R4	1962
08-14-300-016-0000	1540	DEMPSTER	ST	108	MOUNT PROSPECT	60056	R4	1962
08-14-300-016-0000	1540	DEMPSTER	ST	109	MOUNT PROSPECT	60056	R4	1962
08-14-300-016-0000	1540	DEMPSTER	ST	301	MOUNT PROSPECT	60056	R4	1962
08-14-300-016-0000	1560	DEMPSTER	ST	103	MOUNT PROSPECT	60056	R4	1962
08-14-300-016-0000	1520	DEMPSTER	ST	206	MOUNT PROSPECT	60056	R4	1962
08-14-300-016-0000	1550	DEMPSTER	ST	306	MOUNT PROSPECT	60056	R4	1962
08-14-300-016-0000	1550	DEMPSTER	ST	307	MOUNT PROSPECT	60056	R4	1962
08-14-300-016-0000	1550	DEMPSTER	ST	308	MOUNT PROSPECT	60056	R4	1962
08-14-300-016-0000	1500	DEMPSTER	ST	301	MOUNT PROSPECT	60056	R4	1962
08-14-300-016-0000	1520	DEMPSTER	ST	303	MOUNT PROSPECT	60056	R4	1962
08-14-300-016-0000	1530	DEMPSTER	ST	111	MOUNT PROSPECT	60056	R4	1962
08-14-300-016-0000	1510	DEMPSTER	ST	305	MOUNT PROSPECT	60056	R4	1962
08-14-300-016-0000	1510	DEMPSTER	ST	306	MOUNT PROSPECT	60056	R4	1962
08-14-300-016-0000	1550	DEMPSTER	ST	311	MOUNT PROSPECT	60056	R4	1962
08-14-300-016-0000	1550	DEMPSTER	ST	312	MOUNT PROSPECT	60056	R4	1962
08-14-300-016-0000	1560	DEMPSTER	ST	101	MOUNT PROSPECT	60056	R4	1962
08-14-300-016-0000	1530	DEMPSTER	ST	112	MOUNT PROSPECT	60056	R4	1962
08-14-300-016-0000	1530	DEMPSTER	ST	201	MOUNT PROSPECT	60056	R4	1962
08-14-300-016-0000	1510	DEMPSTER	ST	204	MOUNT PROSPECT	60056	R4	1962
08-14-300-016-0000	1530	DEMPSTER	ST	204	MOUNT PROSPECT	60056	R4	1962
08-14-300-016-0000	1530	DEMPSTER	ST	205	MOUNT PROSPECT	60056	R4	1962
08-14-300-016-0000	1560	DEMPSTER	ST	106	MOUNT PROSPECT	60056	R4	1962
08-14-300-016-0000	1550	DEMPSTER	ST	202	MOUNT PROSPECT	60056	R4	1962
08-14-300-016-0000	1550	DEMPSTER	ST	203	MOUNT PROSPECT	60056	R4	1962
08-14-300-016-0000	1550	DEMPSTER	ST	204	MOUNT PROSPECT	60056	R4	1962
08-14-300-016-0000	1550	DEMPSTER	ST	310	MOUNT PROSPECT	60056	R4	1962
08-14-300-016-0000	1510	DEMPSTER	ST	302	MOUNT PROSPECT	60056	R4	1962
08-14-300-016-0000	1510	DEMPSTER	ST	303	MOUNT PROSPECT	60056	R4	1962
08-14-300-016-0000	1510	DEMPSTER	ST	108	MOUNT PROSPECT	60056	R4	1962
08-14-300-016-0000	1550	DEMPSTER	ST	208	MOUNT PROSPECT	60056	R4	1962
08-14-300-016-0000	1550	DEMPSTER	ST	209	MOUNT PROSPECT	60056	R4	1962
08-14-300-016-0000	1550	DEMPSTER	ST	101	MOUNT PROSPECT	60056	R4	1962
08-14-300-016-0000	1550	DEMPSTER	ST	102	MOUNT PROSPECT	60056	R4	1962
08-14-300-016-0000	1550	DEMPSTER	ST	103	MOUNT PROSPECT	60056	R4	1962
08-14-300-016-0000	1540	DEMPSTER	ST	107	MOUNT PROSPECT	60056	R4	1962
08-14-300-016-0000	1520	DEMPSTER	ST	108	MOUNT PROSPECT	60056	R4	1962

08-14-300-016-0000	1560	DEMPSTER	ST	210	MOUNT PROSPECT	60056	R4	1962
08-14-300-016-0000	1500	DEMPSTER	ST	208	MOUNT PROSPECT	60056	R4	1962
08-14-300-016-0000	1500	DEMPSTER	ST	209	MOUNT PROSPECT	60056	R4	1962
08-14-300-016-0000	1540	DEMPSTER	ST	103	MOUNT PROSPECT	60056	R4	1962
08-14-300-016-0000	1540	DEMPSTER	ST	104	MOUNT PROSPECT	60056	R4	1962
08-14-300-016-0000	1530	DEMPSTER	ST	312	MOUNT PROSPECT	60056	R4	1962
08-14-300-016-0000	1540	DEMPSTER	ST	101	MOUNT PROSPECT	60056	R4	1962
08-14-300-016-0000	1540	DEMPSTER	ST	102	MOUNT PROSPECT	60056	R4	1962
08-14-300-016-0000	1520	DEMPSTER	ST	107	MOUNT PROSPECT	60056	R4	1962
08-14-300-016-0000	1530	DEMPSTER	ST	310	MOUNT PROSPECT	60056	R4	1962
08-14-300-016-0000	1560	DEMPSTER	ST	207	MOUNT PROSPECT	60056	R4	1962
08-14-300-016-0000	1560	DEMPSTER	ST	208	MOUNT PROSPECT	60056	R4	1962
08-14-300-016-0000	1560	DEMPSTER	ST	209	MOUNT PROSPECT	60056	R4	1962
08-14-300-016-0000	1540	DEMPSTER	ST	302	MOUNT PROSPECT	60056	R4	1962
08-14-300-016-0000	1540	DEMPSTER	ST	303	MOUNT PROSPECT	60056	R4	1962
08-14-300-016-0000	1530	DEMPSTER	ST	311	MOUNT PROSPECT	60056	R4	1962
08-14-300-016-0000	1510	DEMPSTER	ST	104	MOUNT PROSPECT	60056	R4	1962
08-14-300-016-0000	1510	DEMPSTER	ST	105	MOUNT PROSPECT	60056	R4	1962
08-14-300-016-0000	1510	DEMPSTER	ST	106	MOUNT PROSPECT	60056	R4	1962
08-14-300-016-0000	1540	DEMPSTER	ST	112	MOUNT PROSPECT	60056	R4	1962
08-14-300-016-0000	1540	DEMPSTER	ST	201	MOUNT PROSPECT	60056	R4	1962
08-14-300-016-0000	1540	DEMPSTER	ST	202	MOUNT PROSPECT	60056	R4	1962
08-14-300-016-0000	1510	DEMPSTER	ST	309	MOUNT PROSPECT	60056	R4	1962
08-14-300-016-0000	1520	DEMPSTER	ST	205	MOUNT PROSPECT	60056	R4	1962
08-14-300-016-0000	1500	DEMPSTER	ST	211	MOUNT PROSPECT	60056	R4	1962
08-14-300-016-0000	1520	DEMPSTER	ST	212	MOUNT PROSPECT	60056	R4	1962
08-14-300-016-0000	1560	DEMPSTER	ST	112	MOUNT PROSPECT	60056	R4	1962
08-14-300-016-0000	1500	DEMPSTER	ST	212	MOUNT PROSPECT	60056	R4	1962
08-14-300-016-0000	1560	DEMPSTER	ST	201	MOUNT PROSPECT	60056	R4	1962
08-14-300-016-0000	1520	DEMPSTER	ST	202	MOUNT PROSPECT	60056	R4	1962
08-14-300-016-0000	1540	DEMPSTER	ST	110	MOUNT PROSPECT	60056	R4	1962
08-14-300-016-0000	1540	DEMPSTER	ST	111	MOUNT PROSPECT	60056	R4	1962
08-14-300-016-0000	1520	DEMPSTER	ST	211	MOUNT PROSPECT	60056	R4	1962
08-14-300-016-0000	1560	DEMPSTER	ST	211	MOUNT PROSPECT	60056	R4	1962
08-14-300-016-0000	1560	DEMPSTER	ST	212	MOUNT PROSPECT	60056	R4	1962
08-14-300-016-0000	1500	DEMPSTER	ST	311	MOUNT PROSPECT	60056	R4	1962
08-14-309-002-0000	1409	COTTONWOOD	LN	8D	MOUNT PROSPECT	60056	R4	1962
08-14-309-002-0000	1601	COTTONWOOD	LN	5A	MOUNT PROSPECT	60056	R4	1962
08-14-309-002-0000	1601	COTTONWOOD	LN	5B	MOUNT PROSPECT	60056	R4	1962
08-14-309-002-0000	1401	COTTONWOOD	LN	10K	MOUNT PROSPECT	60056	R4	1962
08-14-309-002-0000	1405	COTTONWOOD	LN	9D	MOUNT PROSPECT	60056	R4	1962
08-14-309-002-0000	1605	COTTONWOOD	LN	4E	MOUNT PROSPECT	60056	R4	1962
08-14-309-002-0000	1401	COTTONWOOD	LN	10G	MOUNT PROSPECT	60056	R4	1962
08-14-309-002-0000	1401	COTTONWOOD	LN	10H	MOUNT PROSPECT	60056	R4	1962
08-14-309-002-0000	1401	COTTONWOOD	LN	10J	MOUNT PROSPECT	60056	R4	1962
08-14-309-002-0000	1605	COTTONWOOD	LN	4B	MOUNT PROSPECT	60056	R4	1962
08-14-309-002-0000	1605	COTTONWOOD	LN	4C	MOUNT PROSPECT	60056	R4	1962
08-14-309-002-0000	1601	COTTONWOOD	LN	5C	MOUNT PROSPECT	60056	R4	1962
08-14-309-002-0000	1601	COTTONWOOD	LN	5D	MOUNT PROSPECT	60056	R4	1962
08-14-309-002-0000	1401	COTTONWOOD	LN	10B	MOUNT PROSPECT	60056	R4	1962
08-14-309-002-0000	1701	COTTONWOOD	LN	2F	MOUNT PROSPECT	60056	R4	1962
08-14-309-002-0000	1701	COTTONWOOD	LN	2G	MOUNT PROSPECT	60056	R4	1962
08-14-309-002-0000	1601	COTTONWOOD	LN	5E	MOUNT PROSPECT	60056	R4	1962
08-14-309-002-0000	1601	COTTONWOOD	LN	5F	MOUNT PROSPECT	60056	R4	1962
08-14-309-002-0000	1701	COTTONWOOD	LN	2D	MOUNT PROSPECT	60056	R4	1962
08-14-309-002-0000	1409	COTTONWOOD	LN	8F	MOUNT PROSPECT	60056	R4	1962
08-14-309-002-0000	1505	COTTONWOOD	LN	6L	MOUNT PROSPECT	60056	R4	1962
08-14-309-002-0000	1505	COTTONWOOD	LN	6M	MOUNT PROSPECT	60056	R4	1962
08-14-309-002-0000	1401	COTTONWOOD	LN	10C	MOUNT PROSPECT	60056	R4	1962
08-14-309-002-0000	1409	COTTONWOOD	LN	8A	MOUNT PROSPECT	60056	R4	1962
08-14-309-002-0000	1409	COTTONWOOD	LN	8B	MOUNT PROSPECT	60056	R4	1962
08-14-309-002-0000	1501	COTTONWOOD	LN	7B	MOUNT PROSPECT	60056	R4	1962

08-14-309-002-0000	1501	COTTONWOOD	LN	7C	MOUNT PROSPECT	60056	R4	1962
08-14-309-002-0000	1601	COTTONWOOD	LN	5K	MOUNT PROSPECT	60056	R4	1962
08-14-309-002-0000	1601	COTTONWOOD	LN	5L	MOUNT PROSPECT	60056	R4	1962
08-14-309-002-0000	1405	COTTONWOOD	LN	9B	MOUNT PROSPECT	60056	R4	1962
08-14-309-002-0000	1409	COTTONWOOD	LN	8C	MOUNT PROSPECT	60056	R4	1962
08-14-309-002-0000	1409	COTTONWOOD	LN	8H	MOUNT PROSPECT	60056	R4	1962
08-14-309-002-0000	1409	COTTONWOOD	LN	8J	MOUNT PROSPECT	60056	R4	1962
08-14-309-002-0000	1405	COTTONWOOD	LN	9F	MOUNT PROSPECT	60056	R4	1962
08-14-309-002-0000	1701	COTTONWOOD	LN	2E	MOUNT PROSPECT	60056	R4	1962
08-14-309-002-0000	1401	COTTONWOOD	LN	10F	MOUNT PROSPECT	60056	R4	1962
08-14-309-002-0000	1409	COTTONWOOD	LN	8G	MOUNT PROSPECT	60056	R4	1962
08-14-309-002-0000	1405	COTTONWOOD	LN	9C	MOUNT PROSPECT	60056	R4	1962
08-14-309-002-0000	1401	COTTONWOOD	LN	10A	MOUNT PROSPECT	60056	R4	1962
08-14-309-002-0000	1401	COTTONWOOD	LN	10D	MOUNT PROSPECT	60056	R4	1962
08-14-309-002-0000	1405	COTTONWOOD	LN	9E	MOUNT PROSPECT	60056	R4	1962
08-14-309-002-0000	1701	COTTONWOOD	LN	2H	MOUNT PROSPECT	60056	R4	1962
08-14-309-002-0000	1701	COTTONWOOD	LN	2M	MOUNT PROSPECT	60056	R4	1962
08-14-309-002-0000	1609	COTTONWOOD	LN	3J	MOUNT PROSPECT	60056	R4	1962
08-14-309-002-0000	1601	COTTONWOOD	LN	5G	MOUNT PROSPECT	60056	R4	1962
08-14-309-002-0000	1601	COTTONWOOD	LN	5H	MOUNT PROSPECT	60056	R4	1962
08-14-309-002-0000	1609	COTTONWOOD	LN	3H	MOUNT PROSPECT	60056	R4	1962
08-14-309-002-0000	1409	COTTONWOOD	LN	8K	MOUNT PROSPECT	60056	R4	1962
08-14-309-002-0000	1701	COTTONWOOD	LN	2B	MOUNT PROSPECT	60056	R4	1962
08-14-309-002-0000	1609	COTTONWOOD	LN	3A	MOUNT PROSPECT	60056	R4	1962
08-14-309-002-0000	1405	COTTONWOOD	LN	9M	MOUNT PROSPECT	60056	R4	1962
08-14-309-002-0000	1701	COTTONWOOD	LN	2J	MOUNT PROSPECT	60056	R4	1962
08-14-309-002-0000	1701	COTTONWOOD	LN	2K	MOUNT PROSPECT	60056	R4	1962
08-14-309-002-0000	1701	COTTONWOOD	LN	2L	MOUNT PROSPECT	60056	R4	1962
08-14-309-002-0000	1609	COTTONWOOD	LN	3B	MOUNT PROSPECT	60056	R4	1962
08-14-309-002-0000	1401	COTTONWOOD	LN	10L	MOUNT PROSPECT	60056	R4	1962
08-14-309-002-0000	1401	COTTONWOOD	LN	10M	MOUNT PROSPECT	60056	R4	1962
08-14-309-002-0000	1405	COTTONWOOD	LN	9A	MOUNT PROSPECT	60056	R4	1962
08-14-309-002-0000	1701	COTTONWOOD	LN	2C	MOUNT PROSPECT	60056	R4	1962
08-14-309-002-0000	1609	COTTONWOOD	LN	3K	MOUNT PROSPECT	60056	R4	1962
08-14-309-002-0000	1609	COTTONWOOD	LN	3L	MOUNT PROSPECT	60056	R4	1962
08-14-309-002-0000	1609	COTTONWOOD	LN	3M	MOUNT PROSPECT	60056	R4	1962
08-14-309-002-0000	1505	COTTONWOOD	LN	6K	MOUNT PROSPECT	60056	R4	1962
08-14-309-002-0000	1401	COTTONWOOD	LN	10E	MOUNT PROSPECT	60056	R4	1962
08-14-309-002-0000	1501	COTTONWOOD	LN	7D	MOUNT PROSPECT	60056	R4	1962
08-14-309-002-0000	1501	COTTONWOOD	LN	7E	MOUNT PROSPECT	60056	R4	1962
08-14-309-002-0000	1501	COTTONWOOD	LN	7F	MOUNT PROSPECT	60056	R4	1962
08-14-309-002-0000	1601	COTTONWOOD	LN	5M	MOUNT PROSPECT	60056	R4	1962
08-14-309-002-0000	1609	COTTONWOOD	LN	3G	MOUNT PROSPECT	60056	R4	1962
08-14-309-002-0000	1605	COTTONWOOD	LN	4F	MOUNT PROSPECT	60056	R4	1962
08-14-309-002-0000	1605	COTTONWOOD	LN	4G	MOUNT PROSPECT	60056	R4	1962
08-14-309-002-0000	1601	COTTONWOOD	LN	5J	MOUNT PROSPECT	60056	R4	1962
08-14-309-002-0000	1505	COTTONWOOD	LN	6C	MOUNT PROSPECT	60056	R4	1962
08-14-309-002-0000	1505	COTTONWOOD	LN	6D	MOUNT PROSPECT	60056	R4	1962
08-14-309-002-0000	1505	COTTONWOOD	LN	6E	MOUNT PROSPECT	60056	R4	1962
08-14-309-002-0000	1505	COTTONWOOD	LN	6F	MOUNT PROSPECT	60056	R4	1962
08-14-309-002-0000	1505	COTTONWOOD	LN	6G	MOUNT PROSPECT	60056	R4	1962
08-14-309-002-0000	1505	COTTONWOOD	LN	6H	MOUNT PROSPECT	60056	R4	1962
08-14-309-002-0000	1409	COTTONWOOD	LN	8L	MOUNT PROSPECT	60056	R4	1962
08-14-309-002-0000	1409	COTTONWOOD	LN	8M	MOUNT PROSPECT	60056	R4	1962
08-14-309-002-0000	1401	COTTONWOOD	LN		MOUNT PROSPECT	60056	R4	1962
08-14-309-002-0000	1501	COTTONWOOD	LN	7H	MOUNT PROSPECT	60056	R4	1962
08-14-309-002-0000	1501	COTTONWOOD	LN	7J	MOUNT PROSPECT	60056	R4	1962
08-14-309-002-0000	1405	COTTONWOOD	LN	9K	MOUNT PROSPECT	60056	R4	1962
08-14-309-002-0000	1405	COTTONWOOD	LN	9L	MOUNT PROSPECT	60056	R4	1962
08-14-309-002-0000	1409	COTTONWOOD	LN	8E	MOUNT PROSPECT	60056	R4	1962
08-14-309-002-0000	1405	COTTONWOOD	LN	9G	MOUNT PROSPECT	60056	R4	1962
08-14-309-002-0000	1405	COTTONWOOD	LN	9H	MOUNT PROSPECT	60056	R4	1962

08-14-309-002-0000	1405		COTTONWOOD	LN	9J	MOUNT PROSPECT	60056	R4	1962
08-14-309-002-0000	1505		COTTONWOOD	LN	6J	MOUNT PROSPECT	60056	R4	1962
08-14-309-002-0000	1605		COTTONWOOD	LN	4M	MOUNT PROSPECT	60056	R4	1962
08-14-309-002-0000	1609		COTTONWOOD	LN	3D	MOUNT PROSPECT	60056	R4	1962
08-14-309-002-0000	1605		COTTONWOOD	LN	4H	MOUNT PROSPECT	60056	R4	1962
08-14-309-002-0000	1605		COTTONWOOD	LN	4J	MOUNT PROSPECT	60056	R4	1962
08-14-309-002-0000	1605		COTTONWOOD	LN	4A	MOUNT PROSPECT	60056	R4	1962
08-14-309-002-0000	1501		COTTONWOOD	LN	7K	MOUNT PROSPECT	60056	R4	1962
08-14-309-002-0000	1605		COTTONWOOD	LN	4K	MOUNT PROSPECT	60056	R4	1962
08-14-309-002-0000	1605		COTTONWOOD	LN	4L	MOUNT PROSPECT	60056	R4	1962
08-14-309-002-0000	1609		COTTONWOOD	LN	3E	MOUNT PROSPECT	60056	R4	1962
08-14-309-002-0000	1609		COTTONWOOD	LN	3F	MOUNT PROSPECT	60056	R4	1962
08-14-309-002-0000	1501		COTTONWOOD	LN	7L	MOUNT PROSPECT	60056	R4	1962
08-14-309-002-0000	1501		COTTONWOOD	LN	7M	MOUNT PROSPECT	60056	R4	1962
08-14-309-002-0000	1505		COTTONWOOD	LN	6A	MOUNT PROSPECT	60056	R4	1962
08-14-309-002-0000	1505		COTTONWOOD	LN	6B	MOUNT PROSPECT	60056	R4	1962
08-14-309-002-0000	1501		COTTONWOOD	LN	7A	MOUNT PROSPECT	60056	R4	1962
08-14-309-002-0000	1501		COTTONWOOD	LN	7G	MOUNT PROSPECT	60056	R4	1962
08-14-309-002-0000	1701		COTTONWOOD	LN	2A	MOUNT PROSPECT	60056	R4	1962
08-14-309-002-0000	1601		COTTONWOOD	LN		MOUNT PROSPECT	60056	R4	1962
08-14-309-002-0000	1409		COTTONWOOD	LN		MOUNT PROSPECT	60056	R4	1962
08-14-309-002-0000	1405		COTTONWOOD	LN		MOUNT PROSPECT	60056	R4	1962
08-14-309-002-0000	1609		COTTONWOOD	LN		MOUNT PROSPECT	60056	R4	1962
08-14-309-002-0000	1605		COTTONWOOD	LN		MOUNT PROSPECT	60056	R4	1962
08-14-309-002-0000	1505		COTTONWOOD	LN		MOUNT PROSPECT	60056	R4	1962
08-14-309-002-0000	1501		COTTONWOOD	LN		MOUNT PROSPECT	60056	R4	1962
08-14-309-002-0000	1701		COTTONWOOD	LN		MOUNT PROSPECT	60056	R4	1962
08-14-309-002-0000	1605		COTTONWOOD	LN	4D	MOUNT PROSPECT	60056	R4	1962
08-15-400-049-0000	1410	S	BUSSE	RD	1J	MOUNT PROSPECT	60056	RX	1974
08-15-400-049-0000	1410	S	BUSSE	RD	1K	MOUNT PROSPECT	60056	RX	1974
08-15-400-049-0000	1410	S	BUSSE	RD	1L	MOUNT PROSPECT	60056	RX	1974
08-15-400-049-0000	1410	S	BUSSE	RD	1M	MOUNT PROSPECT	60056	RX	1974
08-15-400-049-0000	1404	S	BUSSE	RD	1H	MOUNT PROSPECT	60056	RX	1974
08-15-400-049-0000	1404	S	BUSSE	RD	2B	MOUNT PROSPECT	60056	RX	1974
08-15-400-049-0000	1404	S	BUSSE	RD	2C	MOUNT PROSPECT	60056	RX	1974
08-15-400-049-0000	1404	S	BUSSE	RD	2D	MOUNT PROSPECT	60056	RX	1974
08-15-400-049-0000	1404	S	BUSSE	RD	2E	MOUNT PROSPECT	60056	RX	1974
08-15-400-049-0000	1404	S	BUSSE	RD	2F	MOUNT PROSPECT	60056	RX	1974
08-15-400-049-0000	1404	S	BUSSE	RD	2G	MOUNT PROSPECT	60056	RX	1974
08-15-400-049-0000	1404	S	BUSSE	RD	2H	MOUNT PROSPECT	60056	RX	1974
08-15-400-049-0000	1404	S	BUSSE	RD	2J	MOUNT PROSPECT	60056	RX	1974
08-15-400-049-0000	1404	S	BUSSE	RD	2K	MOUNT PROSPECT	60056	RX	1974
08-15-400-049-0000	1404	S	BUSSE	RD	2L	MOUNT PROSPECT	60056	RX	1974
08-15-400-049-0000	1410	S	BUSSE	RD	1A	MOUNT PROSPECT	60056	RX	1974
08-15-400-049-0000	1410	S	BUSSE	RD	1B	MOUNT PROSPECT	60056	RX	1974
08-15-400-049-0000	1410	S	BUSSE	RD	1C	MOUNT PROSPECT	60056	RX	1974
08-15-400-049-0000	1410	S	BUSSE	RD	1D	MOUNT PROSPECT	60056	RX	1974
08-15-400-049-0000	1410	S	BUSSE	RD	1E	MOUNT PROSPECT	60056	RX	1974
08-15-400-049-0000	1410	S	BUSSE	RD	1F	MOUNT PROSPECT	60056	RX	1974
08-15-400-049-0000	1410	S	BUSSE	RD	1G	MOUNT PROSPECT	60056	RX	1974
08-15-400-049-0000	1410	S	BUSSE	RD	1H	MOUNT PROSPECT	60056	RX	1974
08-15-400-049-0000	1410	S	BUSSE	RD	1O	MOUNT PROSPECT	60056	RX	1974
08-15-400-049-0000	1410	S	BUSSE	RD	1P	MOUNT PROSPECT	60056	RX	1974
08-15-400-049-0000	1410	S	BUSSE	RD	2A	MOUNT PROSPECT	60056	RX	1974
08-15-400-049-0000	1410	S	BUSSE	RD	2B	MOUNT PROSPECT	60056	RX	1974
08-15-400-049-0000	1410	S	BUSSE	RD	2C	MOUNT PROSPECT	60056	RX	1974
08-15-400-049-0000	1410	S	BUSSE	RD	2D	MOUNT PROSPECT	60056	RX	1974
08-15-400-049-0000	1410	S	BUSSE	RD	2E	MOUNT PROSPECT	60056	RX	1974
08-15-400-049-0000	1410	S	BUSSE	RD	2F	MOUNT PROSPECT	60056	RX	1974
08-15-400-049-0000	1410	S	BUSSE	RD	2G	MOUNT PROSPECT	60056	RX	1974
08-15-400-049-0000	1410	S	BUSSE	RD	2H	MOUNT PROSPECT	60056	RX	1974
08-15-400-049-0000	1410	S	BUSSE	RD	2J	MOUNT PROSPECT	60056	RX	1974

08-15-400-049-0000	1410	S	BUSSE	RD	2K	MOUNT PROSPECT	60056	RX	1974
08-15-400-049-0000	1410	S	BUSSE	RD	2L	MOUNT PROSPECT	60056	RX	1974
08-15-400-049-0000	1410	S	BUSSE	RD	2M	MOUNT PROSPECT	60056	RX	1974
08-15-400-049-0000	1410	S	BUSSE	RD	2N	MOUNT PROSPECT	60056	RX	1974
08-15-400-049-0000	1410	S	BUSSE	RD	2O	MOUNT PROSPECT	60056	RX	1974
08-15-400-049-0000	1410	S	BUSSE	RD	2P	MOUNT PROSPECT	60056	RX	1974
08-15-400-049-0000	1420	S	BUSSE	RD	1A	MOUNT PROSPECT	60056	RX	1974
08-15-400-049-0000	1420	S	BUSSE	RD	1B	MOUNT PROSPECT	60056	RX	1974
08-15-400-049-0000	1420	S	BUSSE	RD	1C	MOUNT PROSPECT	60056	RX	1974
08-15-400-049-0000	1420	S	BUSSE	RD	1D	MOUNT PROSPECT	60056	RX	1974
08-15-400-049-0000	1420	S	BUSSE	RD	1E	MOUNT PROSPECT	60056	RX	1974
08-15-400-049-0000	1420	S	BUSSE	RD	1F	MOUNT PROSPECT	60056	RX	1974
08-15-400-049-0000	1420	S	BUSSE	RD	1G	MOUNT PROSPECT	60056	RX	1974
08-15-400-049-0000	1420	S	BUSSE	RD	1H	MOUNT PROSPECT	60056	RX	1974
08-15-400-049-0000	1420	S	BUSSE	RD	1J	MOUNT PROSPECT	60056	RX	1974
08-15-400-049-0000	1420	S	BUSSE	RD	1K	MOUNT PROSPECT	60056	RX	1974
08-15-400-049-0000	1420	S	BUSSE	RD	1L	MOUNT PROSPECT	60056	RX	1974
08-15-400-049-0000	1420	S	BUSSE	RD	1M	MOUNT PROSPECT	60056	RX	1974
08-15-400-049-0000	1420	S	BUSSE	RD	1N	MOUNT PROSPECT	60056	RX	1974
08-15-400-049-0000	1420	S	BUSSE	RD	2A	MOUNT PROSPECT	60056	RX	1974
08-15-400-049-0000	1420	S	BUSSE	RD	2B	MOUNT PROSPECT	60056	RX	1974
08-15-400-049-0000	1420	S	BUSSE	RD	2C	MOUNT PROSPECT	60056	RX	1974
08-15-400-049-0000	1420	S	BUSSE	RD	2D	MOUNT PROSPECT	60056	RX	1974
08-15-400-049-0000	1420	S	BUSSE	RD	2E	MOUNT PROSPECT	60056	RX	1974
08-15-400-049-0000	1420	S	BUSSE	RD	2F	MOUNT PROSPECT	60056	RX	1974
08-15-400-049-0000	1420	S	BUSSE	RD	2G	MOUNT PROSPECT	60056	RX	1974
08-15-400-049-0000	1420	S	BUSSE	RD	2H	MOUNT PROSPECT	60056	RX	1974
08-15-400-049-0000	1420	S	BUSSE	RD	2J	MOUNT PROSPECT	60056	RX	1974
08-15-400-049-0000	1420	S	BUSSE	RD	2K	MOUNT PROSPECT	60056	RX	1974
08-15-400-049-0000	1420	S	BUSSE	RD	2L	MOUNT PROSPECT	60056	RX	1974
08-15-400-049-0000	1420	S	BUSSE	RD	2M	MOUNT PROSPECT	60056	RX	1974
08-15-400-049-0000	1430	S	BUSSE	RD	1A	MOUNT PROSPECT	60056	RX	1974
08-15-400-049-0000	1430	S	BUSSE	RD	1B	MOUNT PROSPECT	60056	RX	1974
08-15-400-049-0000	1430	S	BUSSE	RD	1C	MOUNT PROSPECT	60056	RX	1974
08-15-400-049-0000	1430	S	BUSSE	RD	1D	MOUNT PROSPECT	60056	RX	1974
08-15-400-049-0000	1430	S	BUSSE	RD	1E	MOUNT PROSPECT	60056	RX	1974
08-15-400-049-0000	1430	S	BUSSE	RD	1F	MOUNT PROSPECT	60056	RX	1974
08-15-400-049-0000	1430	S	BUSSE	RD	1G	MOUNT PROSPECT	60056	RX	1974
08-15-400-049-0000	1430	S	BUSSE	RD	1H	MOUNT PROSPECT	60056	RX	1974
08-15-400-049-0000	1430	S	BUSSE	RD	1J	MOUNT PROSPECT	60056	RX	1974
08-15-400-049-0000	1430	S	BUSSE	RD	1K	MOUNT PROSPECT	60056	RX	1974
08-15-400-049-0000	1430	S	BUSSE	RD	1L	MOUNT PROSPECT	60056	RX	1974
08-15-400-049-0000	1430	S	BUSSE	RD	1M	MOUNT PROSPECT	60056	RX	1974
08-15-400-049-0000	1430	S	BUSSE	RD	1N	MOUNT PROSPECT	60056	RX	1974
08-15-400-049-0000	1430	S	BUSSE	RD	2A	MOUNT PROSPECT	60056	RX	1974
08-15-400-049-0000	1430	S	BUSSE	RD	2B	MOUNT PROSPECT	60056	RX	1974
08-15-400-049-0000	1430	S	BUSSE	RD	2C	MOUNT PROSPECT	60056	RX	1974
08-15-400-049-0000	1430	S	BUSSE	RD	2D	MOUNT PROSPECT	60056	RX	1974
08-15-400-049-0000	1430	S	BUSSE	RD	2E	MOUNT PROSPECT	60056	RX	1974
08-15-400-049-0000	1430	S	BUSSE	RD	2F	MOUNT PROSPECT	60056	RX	1974
08-15-400-049-0000	1430	S	BUSSE	RD	2G	MOUNT PROSPECT	60056	RX	1974
08-15-400-049-0000	1430	S	BUSSE	RD	2H	MOUNT PROSPECT	60056	RX	1974
08-15-400-049-0000	1430	S	BUSSE	RD	2J	MOUNT PROSPECT	60056	RX	1974
08-15-400-049-0000	1430	S	BUSSE	RD	2K	MOUNT PROSPECT	60056	RX	1974
08-15-400-049-0000	1430	S	BUSSE	RD	2L	MOUNT PROSPECT	60056	RX	1974
08-15-400-049-0000	1430	S	BUSSE	RD	2M	MOUNT PROSPECT	60056	RX	1974
08-15-400-049-0000	1430	S	BUSSE	RD	2N	MOUNT PROSPECT	60056	RX	1974
08-15-400-049-0000	1434	S	BUSSE	RD	1A	MOUNT PROSPECT	60056	RX	1974
08-15-400-049-0000	1434	S	BUSSE	RD	1B	MOUNT PROSPECT	60056	RX	1974
08-15-400-049-0000	1434	S	BUSSE	RD	1C	MOUNT PROSPECT	60056	RX	1974
08-15-400-049-0000	1434	S	BUSSE	RD	1D	MOUNT PROSPECT	60056	RX	1974
08-15-400-049-0000	1434	S	BUSSE	RD	1E	MOUNT PROSPECT	60056	RX	1974

08-15-400-049-0000	1434	S	BUSSE	RD	1F	MOUNT PROSPECT	60056	RX	1974
08-15-400-049-0000	1434	S	BUSSE	RD	1G	MOUNT PROSPECT	60056	RX	1974
08-15-400-049-0000	1434	S	BUSSE	RD	1H	MOUNT PROSPECT	60056	RX	1974
08-15-400-049-0000	1434	S	BUSSE	RD	1J	MOUNT PROSPECT	60056	RX	1974
08-15-400-049-0000	1434	S	BUSSE	RD	1K	MOUNT PROSPECT	60056	RX	1974
08-15-400-049-0000	1434	S	BUSSE	RD	1L	MOUNT PROSPECT	60056	RX	1974
08-15-400-049-0000	1434	S	BUSSE	RD	2A	MOUNT PROSPECT	60056	RX	1974
08-15-400-049-0000	1434	S	BUSSE	RD	2B	MOUNT PROSPECT	60056	RX	1974
08-15-400-049-0000	1434	S	BUSSE	RD	2C	MOUNT PROSPECT	60056	RX	1974
08-15-400-049-0000	1434	S	BUSSE	RD	2D	MOUNT PROSPECT	60056	RX	1974
08-15-400-049-0000	1434	S	BUSSE	RD	2E	MOUNT PROSPECT	60056	RX	1974
08-15-400-049-0000	1434	S	BUSSE	RD	2F	MOUNT PROSPECT	60056	RX	1974
08-15-400-049-0000	1434	S	BUSSE	RD	2G	MOUNT PROSPECT	60056	RX	1974
08-15-400-049-0000	1434	S	BUSSE	RD	2H	MOUNT PROSPECT	60056	RX	1974
08-15-400-049-0000	1434	S	BUSSE	RD	2J	MOUNT PROSPECT	60056	RX	1974
08-15-400-049-0000	1434	S	BUSSE	RD	2K	MOUNT PROSPECT	60056	RX	1974
08-15-400-049-0000	1434	S	BUSSE	RD	2L	MOUNT PROSPECT	60056	RX	1974
08-15-400-049-0000	1444	S	BUSSE	RD	1A	MOUNT PROSPECT	60056	RX	1974
08-15-400-049-0000	1444	S	BUSSE	RD	1B	MOUNT PROSPECT	60056	RX	1974
08-15-400-049-0000	1444	S	BUSSE	RD	1C	MOUNT PROSPECT	60056	RX	1974
08-15-400-049-0000	1444	S	BUSSE	RD	1D	MOUNT PROSPECT	60056	RX	1974
08-15-400-049-0000	1444	S	BUSSE	RD	1E	MOUNT PROSPECT	60056	RX	1974
08-15-400-049-0000	1400	S	BUSSE	RD	2G	MOUNT PROSPECT	60056	RX	1974
08-15-400-049-0000	1400	S	BUSSE	RD	2H	MOUNT PROSPECT	60056	RX	1974
08-15-400-049-0000	1400	S	BUSSE	RD	2J	MOUNT PROSPECT	60056	RX	1974
08-15-400-049-0000	1400	S	BUSSE	RD	2K	MOUNT PROSPECT	60056	RX	1974
08-15-400-049-0000	1400	S	BUSSE	RD	2L	MOUNT PROSPECT	60056	RX	1974
08-15-400-049-0000	1444	S	BUSSE	RD	1F	MOUNT PROSPECT	60056	RX	1974
08-15-400-049-0000	1444	S	BUSSE	RD	1G	MOUNT PROSPECT	60056	RX	1974
08-15-400-049-0000	1444	S	BUSSE	RD	1H	MOUNT PROSPECT	60056	RX	1974
08-15-400-049-0000	1444	S	BUSSE	RD	1J	MOUNT PROSPECT	60056	RX	1974
08-15-400-049-0000	1444	S	BUSSE	RD	1K	MOUNT PROSPECT	60056	RX	1974
08-15-400-049-0000	1444	S	BUSSE	RD	1L	MOUNT PROSPECT	60056	RX	1974
08-15-400-049-0000	1444	S	BUSSE	RD	1M	MOUNT PROSPECT	60056	RX	1974
08-15-400-049-0000	1444	S	BUSSE	RD	2A	MOUNT PROSPECT	60056	RX	1974
08-15-400-049-0000	1444	S	BUSSE	RD	2B	MOUNT PROSPECT	60056	RX	1974
08-15-400-049-0000	1444	S	BUSSE	RD	2C	MOUNT PROSPECT	60056	RX	1974
08-15-400-049-0000	1444	S	BUSSE	RD	2D	MOUNT PROSPECT	60056	RX	1974
08-15-400-049-0000	1444	S	BUSSE	RD	2E	MOUNT PROSPECT	60056	RX	1974
08-15-400-049-0000	1444	S	BUSSE	RD	2F	MOUNT PROSPECT	60056	RX	1974
08-15-400-049-0000	1444	S	BUSSE	RD	2G	MOUNT PROSPECT	60056	RX	1974
08-15-400-049-0000	1444	S	BUSSE	RD	2H	MOUNT PROSPECT	60056	RX	1974
08-15-400-049-0000	1444	S	BUSSE	RD	2J	MOUNT PROSPECT	60056	RX	1974
08-15-400-049-0000	1444	S	BUSSE	RD	2K	MOUNT PROSPECT	60056	RX	1974
08-15-400-049-0000	1444	S	BUSSE	RD	2L	MOUNT PROSPECT	60056	RX	1974
08-15-400-049-0000	1444	S	BUSSE	RD	2M	MOUNT PROSPECT	60056	RX	1974
08-15-400-049-0000	1446	S	BUSSE	RD	1A	MOUNT PROSPECT	60056	RX	1974
08-15-400-049-0000	1446	S	BUSSE	RD	1B	MOUNT PROSPECT	60056	RX	1974
08-15-400-049-0000	1446	S	BUSSE	RD	1C	MOUNT PROSPECT	60056	RX	1974
08-15-400-049-0000	1446	S	BUSSE	RD	1D	MOUNT PROSPECT	60056	RX	1974
08-15-400-049-0000	1446	S	BUSSE	RD	1E	MOUNT PROSPECT	60056	RX	1974
08-15-400-049-0000	1446	S	BUSSE	RD	1F	MOUNT PROSPECT	60056	RX	1974
08-15-400-049-0000	1446	S	BUSSE	RD	1G	MOUNT PROSPECT	60056	RX	1974
08-15-400-049-0000	1446	S	BUSSE	RD	1H	MOUNT PROSPECT	60056	RX	1974
08-15-400-049-0000	1446	S	BUSSE	RD	1J	MOUNT PROSPECT	60056	RX	1974
08-15-400-049-0000	1446	S	BUSSE	RD	1K	MOUNT PROSPECT	60056	RX	1974
08-15-400-049-0000	1446	S	BUSSE	RD	1L	MOUNT PROSPECT	60056	RX	1974
08-15-400-049-0000	1446	S	BUSSE	RD	1M	MOUNT PROSPECT	60056	RX	1974
08-15-400-049-0000	1446	S	BUSSE	RD	2A	MOUNT PROSPECT	60056	RX	1974
08-15-400-049-0000	1446	S	BUSSE	RD	2B	MOUNT PROSPECT	60056	RX	1974
08-15-400-049-0000	1446	S	BUSSE	RD	2C	MOUNT PROSPECT	60056	RX	1974
08-15-400-049-0000	1446	S	BUSSE	RD	2D	MOUNT PROSPECT	60056	RX	1974

08-15-400-049-0000	1446	S	BUSSE	RD	2F	MOUNT PROSPECT	60056	RX	1974
08-15-400-049-0000	1446	S	BUSSE	RD	2G	MOUNT PROSPECT	60056	RX	1974
08-15-400-049-0000	1446	S	BUSSE	RD	2H	MOUNT PROSPECT	60056	RX	1974
08-15-400-049-0000	1446	S	BUSSE	RD	2J	MOUNT PROSPECT	60056	RX	1974
08-15-400-049-0000	1446	S	BUSSE	RD	2K	MOUNT PROSPECT	60056	RX	1974
08-15-400-049-0000	1446	S	BUSSE	RD	2L	MOUNT PROSPECT	60056	RX	1974
08-15-400-049-0000	1446	S	BUSSE	RD	2M	MOUNT PROSPECT	60056	RX	1974
08-15-400-049-0000	1450	S	BUSSE	RD	1A	MOUNT PROSPECT	60056	RX	1974
08-15-400-049-0000	1450	S	BUSSE	RD	1B	MOUNT PROSPECT	60056	RX	1974
08-15-400-049-0000	1450	S	BUSSE	RD	1C	MOUNT PROSPECT	60056	RX	1974
08-15-400-049-0000	1450	S	BUSSE	RD	1D	MOUNT PROSPECT	60056	RX	1974
08-15-400-049-0000	1450	S	BUSSE	RD	1E	MOUNT PROSPECT	60056	RX	1974
08-15-400-049-0000	1450	S	BUSSE	RD	1F	MOUNT PROSPECT	60056	RX	1974
08-15-400-049-0000	1450	S	BUSSE	RD	1G	MOUNT PROSPECT	60056	RX	1974
08-15-400-049-0000	1450	S	BUSSE	RD	1H	MOUNT PROSPECT	60056	RX	1974
08-15-400-049-0000	1450	S	BUSSE	RD	1J	MOUNT PROSPECT	60056	RX	1974
08-15-400-049-0000	1450	S	BUSSE	RD	1K	MOUNT PROSPECT	60056	RX	1974
08-15-400-049-0000	1450	S	BUSSE	RD	2A	MOUNT PROSPECT	60056	RX	1974
08-15-400-049-0000	1450	S	BUSSE	RD	2B	MOUNT PROSPECT	60056	RX	1974
08-15-400-049-0000	1450	S	BUSSE	RD	2C	MOUNT PROSPECT	60056	RX	1974
08-15-400-049-0000	1450	S	BUSSE	RD	2D	MOUNT PROSPECT	60056	RX	1974
08-15-400-049-0000	1450	S	BUSSE	RD	2E	MOUNT PROSPECT	60056	RX	1974
08-15-400-049-0000	1450	S	BUSSE	RD	2F	MOUNT PROSPECT	60056	RX	1974
08-15-400-049-0000	1450	S	BUSSE	RD	2G	MOUNT PROSPECT	60056	RX	1974
08-15-400-049-0000	1450	S	BUSSE	RD	2H	MOUNT PROSPECT	60056	RX	1974
08-15-400-049-0000	1450	S	BUSSE	RD	2J	MOUNT PROSPECT	60056	RX	1974
08-15-400-049-0000	1450	S	BUSSE	RD	2K	MOUNT PROSPECT	60056	RX	1974
08-15-400-049-0000	1400	S	BUSSE	RD		MOUNT PROSPECT	60056	RX	1974
08-15-400-049-0000	1404	S	BUSSE	RD	1J	MOUNT PROSPECT	60056	RX	1974
08-15-400-049-0000	1404	S	BUSSE	RD	1K	MOUNT PROSPECT	60056	RX	1974
08-15-400-049-0000	1404	S	BUSSE	RD	1D	MOUNT PROSPECT	60056	RX	1974
08-15-400-049-0000	1404	S	BUSSE	RD	1L	MOUNT PROSPECT	60056	RX	1974
08-15-400-049-0000	1410	S	BUSSE	RD	1N	MOUNT PROSPECT	60056	RX	1974
08-15-400-049-0000	1420	S	BUSSE	RD	2N	MOUNT PROSPECT	60056	RX	1974
08-15-400-049-0000	1446	S	BUSSE	RD	2E	MOUNT PROSPECT	60056	RX	1974
08-15-400-049-0000	1404	S	BUSSE	RD	1F	MOUNT PROSPECT	60056	RX	1974
08-15-400-049-0000	1404	S	BUSSE	RD	1G	MOUNT PROSPECT	60056	RX	1974
08-15-400-049-0000	1400	S	BUSSE	RD	1B	MOUNT PROSPECT	60056	RX	1974
08-15-400-049-0000	1400	S	BUSSE	RD	1C	MOUNT PROSPECT	60056	RX	1974
08-15-400-049-0000	1400	S	BUSSE	RD	1D	MOUNT PROSPECT	60056	RX	1974
08-15-400-049-0000	1400	S	BUSSE	RD	1E	MOUNT PROSPECT	60056	RX	1974
08-15-400-049-0000	1400	S	BUSSE	RD	1F	MOUNT PROSPECT	60056	RX	1974
08-15-400-049-0000	1400	S	BUSSE	RD	1G	MOUNT PROSPECT	60056	RX	1974
08-15-400-049-0000	1400	S	BUSSE	RD	1H	MOUNT PROSPECT	60056	RX	1974
08-15-400-049-0000	1400	S	BUSSE	RD	1J	MOUNT PROSPECT	60056	RX	1974
08-15-400-049-0000	1400	S	BUSSE	RD	1K	MOUNT PROSPECT	60056	RX	1974
08-15-400-049-0000	1400	S	BUSSE	RD	1L	MOUNT PROSPECT	60056	RX	1974
08-15-400-049-0000	1400	S	BUSSE	RD	1M	MOUNT PROSPECT	60056	RX	1974
08-15-400-049-0000	1400	S	BUSSE	RD	1N	MOUNT PROSPECT	60056	RX	1974
08-15-400-049-0000	1400	S	BUSSE	RD	1A	MOUNT PROSPECT	60056	RX	1974
08-15-400-049-0000	1400	S	BUSSE	RD	2B	MOUNT PROSPECT	60056	RX	1974
08-15-400-049-0000	1400	S	BUSSE	RD	2C	MOUNT PROSPECT	60056	RX	1974
08-15-400-049-0000	1400	S	BUSSE	RD	2D	MOUNT PROSPECT	60056	RX	1974
08-15-400-049-0000	1400	S	BUSSE	RD	2E	MOUNT PROSPECT	60056	RX	1974
08-15-400-049-0000	1400	S	BUSSE	RD	2F	MOUNT PROSPECT	60056	RX	1974
08-15-400-049-0000	1400	S	BUSSE	RD	2M	MOUNT PROSPECT	60056	RX	1974
08-15-400-049-0000	1400	S	BUSSE	RD	2N	MOUNT PROSPECT	60056	RX	1974
08-15-400-049-0000	1404	S	BUSSE	RD	1A	MOUNT PROSPECT	60056	RX	1974
08-15-400-049-0000	1404	S	BUSSE	RD	1B	MOUNT PROSPECT	60056	RX	1974
08-15-400-049-0000	1404	S	BUSSE	RD	1C	MOUNT PROSPECT	60056	RX	1974
08-15-400-049-0000	1400	S	BUSSE	RD	2A	MOUNT PROSPECT	60056	RX	1974
08-15-400-049-0000	1404	S	BUSSE	RD	1E	MOUNT PROSPECT	60056	RX	1974

08-15-400-113-1012	1500	BUSSE	RD	2F	MOUNT PROSPECT	60056	R4*	1964
08-15-400-113-1013	1800	KNIGHTS BRIDGE	DR	1A	MOUNT PROSPECT	60056	R4*	1964
08-15-400-113-1014	1800	KNIGHTS BRIDGE	DR	1B	MOUNT PROSPECT	60056	R4*	1964
08-15-400-113-1015	1800	KNIGHTS BRIDGE	DR	1C	MOUNT PROSPECT	60056	R4*	1964
08-15-400-113-1016	1800	KNIGHTS BRIDGE	DR	1D	MOUNT PROSPECT	60056	R4*	1964
08-15-400-113-1017	1800	KNIGHTS BRIDGE	DR	1E	MOUNT PROSPECT	60056	R4*	1964
08-15-400-113-1018	1800	KNIGHTS BRIDGE	DR	2A	MOUNT PROSPECT	60056	R4*	1964
08-15-400-113-1019	1800	KNIGHTS BRIDGE	DR	2B	MOUNT PROSPECT	60056	R4*	1964
08-15-400-113-1139	1845	WHITECHAPEL	DR	2C	MOUNT PROSPECT	60056	R4*	1964
08-15-400-113-1140	1845	WHITECHAPEL	DR	2D	MOUNT PROSPECT	60056	R4*	1964
08-15-400-113-1141	1845	WHITECHAPEL	DR	2E	MOUNT PROSPECT	60056	R4*	1964
08-15-400-113-1142	1900	KNIGHTS BRIDGE	DR	1A	MOUNT PROSPECT	60056	R4*	1964
08-15-400-113-1143	1900	KNIGHTS BRIDGE	DR	1B	MOUNT PROSPECT	60056	R4*	1964
08-15-400-113-1144	1900	KNIGHTS BRIDGE	DR	1C	MOUNT PROSPECT	60056	R4*	1964
08-15-400-113-1145	1900	KNIGHTS BRIDGE	DR	1D	MOUNT PROSPECT	60056	R4*	1964
08-15-400-113-1146	1900	KNIGHTS BRIDGE	DR	1E	MOUNT PROSPECT	60056	R4*	1964
08-15-400-113-1147	1900	KNIGHTS BRIDGE	DR	2A	MOUNT PROSPECT	60056	R4*	1964
08-15-400-113-1148	1900	KNIGHTS BRIDGE	DR	2B	MOUNT PROSPECT	60056	R4*	1964
08-15-400-113-1149	1900	KNIGHTS BRIDGE	DR	2C	MOUNT PROSPECT	60056	R4*	1964
08-15-400-113-1150	1900	KNIGHTS BRIDGE	DR	2D	MOUNT PROSPECT	60056	R4*	1964
08-15-400-113-1151	1900	KNIGHTS BRIDGE	DR	2E	MOUNT PROSPECT	60056	R4*	1964
08-15-400-113-1152	1905	HATHERLEIGH	CT	1A	MOUNT PROSPECT	60056	R4*	1964
08-15-400-113-1153	1905	HATHERLEIGH	CT	1B	MOUNT PROSPECT	60056	R4*	1964
08-15-400-113-1154	1905	HATHERLEIGH	CT	1C	MOUNT PROSPECT	60056	R4*	1964
08-15-400-113-1155	1905	HATHERLEIGH	CT	1D	MOUNT PROSPECT	60056	R4*	1964
08-15-400-113-1156	1905	HATHERLEIGH	CT	1E	MOUNT PROSPECT	60056	R4*	1964
08-15-400-113-1157	1905	HATHERLEIGH	CT	2A	MOUNT PROSPECT	60056	R4*	1964
08-15-400-113-1158	1905	HATHERLEIGH	CT	2B	MOUNT PROSPECT	60056	R4*	1964
08-15-400-113-1159	1905	HATHERLEIGH	CT	2C	MOUNT PROSPECT	60056	R4*	1964
08-15-400-113-1160	1905	HATHERLEIGH	CT	2D	MOUNT PROSPECT	60056	R4*	1964
08-15-400-113-1021	1800	KNIGHTS BRIDGE	DR	2D	MOUNT PROSPECT	60056	R4*	1964
08-15-400-113-1022	1800	KNIGHTS BRIDGE	DR	2E	MOUNT PROSPECT	60056	R4*	1964
08-15-400-113-1023	1805	HATHERLEIGH	CT	1A	MOUNT PROSPECT	60056	R4*	1964
08-15-400-113-1024	1805	HATHERLEIGH	CT	1B	MOUNT PROSPECT	60056	R4*	1964
08-15-400-113-1025	1805	HATHERLEIGH	CT	1C	MOUNT PROSPECT	60056	R4*	1964
08-15-400-113-1026	1805	HATHERLEIGH	CT	1D	MOUNT PROSPECT	60056	R4*	1964
08-15-400-113-1027	1805	HATHERLEIGH	CT	1E	MOUNT PROSPECT	60056	R4*	1964
08-15-400-113-1028	1805	HATHERLEIGH	CT	2A	MOUNT PROSPECT	60056	R4*	1964
08-15-400-113-1029	1805	HATHERLEIGH	CT	2B	MOUNT PROSPECT	60056	R4*	1964
08-15-400-113-1030	1805	HATHERLEIGH	CT	2C	MOUNT PROSPECT	60056	R4*	1964
08-15-400-113-1031	1805	HATHERLEIGH	CT	2D	MOUNT PROSPECT	60056	R4*	1964
08-15-400-113-1032	1805	HATHERLEIGH	CT	2E	MOUNT PROSPECT	60056	R4*	1964
08-15-400-113-1169	1910	HATHERLEIGH	CT	2C	MOUNT PROSPECT	60056	R4*	1964
08-15-400-113-1170	1910	HATHERLEIGH	CT	2D	MOUNT PROSPECT	60056	R4*	1964
08-15-400-113-1171	1910	HATHERLEIGH	CT	2E	MOUNT PROSPECT	60056	R4*	1964
08-15-400-113-1172	1915	WHITECHAPEL	DR	1A	MOUNT PROSPECT	60056	R4*	1964
08-15-400-113-1173	1915	WHITECHAPEL	DR	1B	MOUNT PROSPECT	60056	R4*	1964
08-15-400-113-1174	1915	WHITECHAPEL	DR	1C	MOUNT PROSPECT	60056	R4*	1964
08-15-400-113-1175	1915	WHITECHAPEL	DR	1D	MOUNT PROSPECT	60056	R4*	1964
08-15-400-113-1176	1915	WHITECHAPEL	DR	1E	MOUNT PROSPECT	60056	R4*	1964
08-15-400-113-1177	1915	WHITECHAPEL	DR	2A	MOUNT PROSPECT	60056	R4*	1964
08-15-400-113-1178	1915	WHITECHAPEL	DR	2B	MOUNT PROSPECT	60056	R4*	1964
08-15-400-113-1179	1915	WHITECHAPEL	DR	2C	MOUNT PROSPECT	60056	R4*	1964
08-15-400-113-1180	1915	WHITECHAPEL	DR	2D	MOUNT PROSPECT	60056	R4*	1964
08-15-400-113-1181	1915	WHITECHAPEL	DR	2E	MOUNT PROSPECT	60056	R4*	1964
08-15-400-113-1046	1480	BUSSE	RD	1A	MOUNT PROSPECT	60056	R4*	1964
08-15-400-113-1047	1480	BUSSE	RD	1B	MOUNT PROSPECT	60056	R4*	1964
08-15-400-113-1048	1480	BUSSE	RD	1C	MOUNT PROSPECT	60056	R4*	1964
08-15-400-113-1049	1480	BUSSE	RD	1D	MOUNT PROSPECT	60056	R4*	1964
08-15-400-113-1050	1480	BUSSE	RD	1E	MOUNT PROSPECT	60056	R4*	1964
08-15-400-113-1051	1480	BUSSE	RD	1F	MOUNT PROSPECT	60056	R4*	1964
08-15-400-113-1052	1480	BUSSE	RD	2A	MOUNT PROSPECT	60056	R4*	1964

08-15-400-113-1053	1480	BUSSE	RD	2B	MOUNT PROSPECT	60056	R4*	1964
08-15-400-113-1054	1480	BUSSE	RD	2C	MOUNT PROSPECT	60056	R4*	1964
08-15-400-113-1055	1480	BUSSE	RD	2D	MOUNT PROSPECT	60056	R4*	1964
08-15-400-113-1056	1480	BUSSE	RD	2E	MOUNT PROSPECT	60056	R4*	1964
08-15-400-113-1057	1480	BUSSE	RD	2F	MOUNT PROSPECT	60056	R4*	1964
08-15-400-113-1058	1485	CANFORD CLIFFS	DR	1A	MOUNT PROSPECT	60056	R4*	1964
08-15-400-113-1059	1485	CANFORD CLIFFS	DR	1B	MOUNT PROSPECT	60056	R4*	1964
08-15-400-113-1060	1485	CANFORD CLIFFS	DR	1C	MOUNT PROSPECT	60056	R4*	1964
08-15-400-113-1061	1485	CANFORD CLIFFS	DR	1D	MOUNT PROSPECT	60056	R4*	1964
08-15-400-113-1062	1485	CANFORD CLIFFS	DR	1E	MOUNT PROSPECT	60056	R4*	1964
08-15-400-113-1063	1485	CANFORD CLIFFS	DR	1F	MOUNT PROSPECT	60056	R4*	1964
08-15-400-113-1064	1485	CANFORD CLIFFS	DR	2A	MOUNT PROSPECT	60056	R4*	1964
08-15-400-113-1065	1485	CANFORD CLIFFS	DR	2B	MOUNT PROSPECT	60056	R4*	1964
08-15-400-113-1066	1485	CANFORD CLIFFS	DR	2C	MOUNT PROSPECT	60056	R4*	1964
08-15-400-113-1067	1485	CANFORD CLIFFS	DR	2D	MOUNT PROSPECT	60056	R4*	1964
08-15-400-113-1068	1485	CANFORD CLIFFS	DR	2E	MOUNT PROSPECT	60056	R4*	1964
08-15-400-113-1069	1485	CANFORD CLIFFS	DR	2F	MOUNT PROSPECT	60056	R4*	1964
08-15-400-113-1070	1505	CANFORD CLIFFS	DR	1A	MOUNT PROSPECT	60056	R4*	1964
08-15-400-113-1071	1505	CANFORD CLIFFS	DR	1B	MOUNT PROSPECT	60056	R4*	1964
08-15-400-113-1072	1505	CANFORD CLIFFS	DR	1C	MOUNT PROSPECT	60056	R4*	1964
08-15-400-113-1073	1505	CANFORD CLIFFS	DR	1D	MOUNT PROSPECT	60056	R4*	1964
08-15-400-113-1074	1505	CANFORD CLIFFS	DR	1E	MOUNT PROSPECT	60056	R4*	1964
08-15-400-113-1075	1505	CANFORD CLIFFS	DR	1F	MOUNT PROSPECT	60056	R4*	1964
08-15-400-113-1076	1505	CANFORD CLIFFS	DR	2A	MOUNT PROSPECT	60056	R4*	1964
08-15-400-113-1077	1505	CANFORD CLIFFS	DR	2B	MOUNT PROSPECT	60056	R4*	1964
08-15-400-113-1078	1505	CANFORD CLIFFS	DR	2C	MOUNT PROSPECT	60056	R4*	1964
08-15-400-113-1079	1505	CANFORD CLIFFS	DR	2D	MOUNT PROSPECT	60056	R4*	1964
08-15-400-113-1080	1505	CANFORD CLIFFS	DR	2E	MOUNT PROSPECT	60056	R4*	1964
08-15-400-113-1081	1505	CANFORD CLIFFS	DR	2F	MOUNT PROSPECT	60056	R4*	1964
08-15-400-113-1082	1810	HATHERLEIGH	CT	1A	MOUNT PROSPECT	60056	R4*	1964
08-15-400-113-1083	1810	HATHERLEIGH	CT	1B	MOUNT PROSPECT	60056	R4*	1964
08-15-400-113-1084	1810	HATHERLEIGH	CT	1C	MOUNT PROSPECT	60056	R4*	1964
08-15-400-113-1085	1810	HATHERLEIGH	CT	1D	MOUNT PROSPECT	60056	R4*	1964
08-15-400-113-1086	1810	HATHERLEIGH	CT	1E	MOUNT PROSPECT	60056	R4*	1964
08-15-400-113-1087	1810	HATHERLEIGH	CT	2A	MOUNT PROSPECT	60056	R4*	1964
08-15-400-113-1088	1810	HATHERLEIGH	CT	2B	MOUNT PROSPECT	60056	R4*	1964
08-15-400-113-1089	1810	HATHERLEIGH	CT	2C	MOUNT PROSPECT	60056	R4*	1964
08-15-400-113-1090	1810	HATHERLEIGH	CT	2D	MOUNT PROSPECT	60056	R4*	1964
08-15-400-113-1091	1810	HATHERLEIGH	CT	2E	MOUNT PROSPECT	60056	R4*	1964
08-15-400-113-1092	1815	WHITECHAPEL	DR	1A	MOUNT PROSPECT	60056	R4*	1964
08-15-400-113-1093	1815	WHITECHAPEL	DR	1B	MOUNT PROSPECT	60056	R4*	1964
08-15-400-113-1094	1815	WHITECHAPEL	DR	1C	MOUNT PROSPECT	60056	R4*	1964
08-15-400-113-1095	1815	WHITECHAPEL	DR	1D	MOUNT PROSPECT	60056	R4*	1964
08-15-400-113-1096	1815	WHITECHAPEL	DR	1E	MOUNT PROSPECT	60056	R4*	1964
08-15-400-113-1097	1815	WHITECHAPEL	DR	2A	MOUNT PROSPECT	60056	R4*	1964
08-15-400-113-1098	1815	WHITECHAPEL	DR	2B	MOUNT PROSPECT	60056	R4*	1964
08-15-400-113-1099	1815	WHITECHAPEL	DR	2C	MOUNT PROSPECT	60056	R4*	1964
08-15-400-113-1100	1815	WHITECHAPEL	DR	2D	MOUNT PROSPECT	60056	R4*	1964
08-15-400-113-1101	1815	WHITECHAPEL	DR	2E	MOUNT PROSPECT	60056	R4*	1964
08-15-400-113-1102	1830	KNIGHTS BRIDGE	DR	1A	MOUNT PROSPECT	60056	R4*	1964
08-15-400-113-1103	1830	KNIGHTS BRIDGE	DR	1B	MOUNT PROSPECT	60056	R4*	1964
08-15-400-113-1104	1830	KNIGHTS BRIDGE	DR	1C	MOUNT PROSPECT	60056	R4*	1964
08-15-400-113-1105	1830	KNIGHTS BRIDGE	DR	1D	MOUNT PROSPECT	60056	R4*	1964
08-15-400-113-1106	1830	KNIGHTS BRIDGE	DR	1E	MOUNT PROSPECT	60056	R4*	1964
08-15-400-113-1107	1830	KNIGHTS BRIDGE	DR	2A	MOUNT PROSPECT	60056	R4*	1964
08-15-400-113-1108	1830	KNIGHTS BRIDGE	DR	2B	MOUNT PROSPECT	60056	R4*	1964
08-15-400-113-1109	1830	KNIGHTS BRIDGE	DR	2C	MOUNT PROSPECT	60056	R4*	1964
08-15-400-113-1110	1830	KNIGHTS BRIDGE	DR	2D	MOUNT PROSPECT	60056	R4*	1964
08-15-400-113-1111	1830	KNIGHTS BRIDGE	DR	2E	MOUNT PROSPECT	60056	R4*	1964
08-15-400-113-1112	1835	HATHERLEIGH	CT	1A	MOUNT PROSPECT	60056	R4*	1964
08-15-400-113-1113	1835	HATHERLEIGH	CT	1B	MOUNT PROSPECT	60056	R4*	1964
08-15-400-113-1114	1835	HATHERLEIGH	CT	1C	MOUNT PROSPECT	60056	R4*	1964

08-15-400-113-1115	1835		HATHERLEIGH	CT	1D	MOUNT PROSPECT	60056	R4*	1964
08-15-400-113-1116	1835		HATHERLEIGH	CT	1E	MOUNT PROSPECT	60056	R4*	1964
08-15-400-113-1117	1835		HATHERLEIGH	CT	2A	MOUNT PROSPECT	60056	R4*	1964
08-15-400-113-1118	1835		HATHERLEIGH	CT	2B	MOUNT PROSPECT	60056	R4*	1964
08-15-400-113-1119	1835		HATHERLEIGH	CT	2C	MOUNT PROSPECT	60056	R4*	1964
08-15-400-113-1120	1835		HATHERLEIGH	CT	2D	MOUNT PROSPECT	60056	R4*	1964
08-15-400-113-1121	1835		HATHERLEIGH	CT	2E	MOUNT PROSPECT	60056	R4*	1964
08-15-400-113-1122	1840		HATHERLEIGH	CT	1A	MOUNT PROSPECT	60056	R4*	1964
08-15-400-113-1123	1840		HATHERLEIGH	CT	1B	MOUNT PROSPECT	60056	R4*	1964
08-15-400-113-1124	1840		HATHERLEIGH	CT	1C	MOUNT PROSPECT	60056	R4*	1964
08-15-400-113-1125	1840		HATHERLEIGH	CT	1D	MOUNT PROSPECT	60056	R4*	1964
08-15-400-113-1126	1840		HATHERLEIGH	CT	1E	MOUNT PROSPECT	60056	R4*	1964
08-15-400-113-1127	1840		HATHERLEIGH	CT	2A	MOUNT PROSPECT	60056	R4*	1964
08-15-400-113-1128	1840		HATHERLEIGH	CT	2B	MOUNT PROSPECT	60056	R4*	1964
08-15-400-113-1129	1840		HATHERLEIGH	CT	2C	MOUNT PROSPECT	60056	R4*	1964
08-15-400-113-1130	1840		HATHERLEIGH	CT	2D	MOUNT PROSPECT	60056	R4*	1964
08-15-400-113-1131	1840		HATHERLEIGH	CT	2E	MOUNT PROSPECT	60056	R4*	1964
08-15-400-113-1132	1845		WHITECHAPEL	DR	1A	MOUNT PROSPECT	60056	R4*	1964
08-15-400-113-1133	1845		WHITECHAPEL	DR	1B	MOUNT PROSPECT	60056	R4*	1964
08-15-400-113-1134	1845		WHITECHAPEL	DR	1C	MOUNT PROSPECT	60056	R4*	1964
08-15-400-113-1135	1845		WHITECHAPEL	DR	1D	MOUNT PROSPECT	60056	R4*	1964
08-15-400-113-1136	1845		WHITECHAPEL	DR	1E	MOUNT PROSPECT	60056	R4*	1964
08-15-400-113-1137	1845		WHITECHAPEL	DR	2A	MOUNT PROSPECT	60056	R4*	1964
08-15-400-113-1138	1845		WHITECHAPEL	DR	2B	MOUNT PROSPECT	60056	R4*	1964
08-15-400-113-1001	1500		BUSSE	RD	1A	MOUNT PROSPECT	60056	R4*	1964
08-15-400-113-1002	1500		BUSSE	RD	1B	MOUNT PROSPECT	60056	R4*	1964
08-15-400-113-1003	1500		BUSSE	RD	1C	MOUNT PROSPECT	60056	R4*	1964
08-15-400-113-1004	1500		BUSSE	RD	1D	MOUNT PROSPECT	60056	R4*	1964
08-15-400-113-1005	1500		BUSSE	RD	1E	MOUNT PROSPECT	60056	R4*	1964
08-15-400-113-1006	1500		BUSSE	RD	1F	MOUNT PROSPECT	60056	R4*	1964
08-15-400-113-1007	1500		BUSSE	RD	2A	MOUNT PROSPECT	60056	R4*	1964
08-15-400-113-1008	1500		BUSSE	RD	2B	MOUNT PROSPECT	60056	R4*	1964
08-15-400-113-1009	1500		BUSSE	RD	2C	MOUNT PROSPECT	60056	R4*	1964
08-15-400-113-1010	1500		BUSSE	RD	2D	MOUNT PROSPECT	60056	R4*	1964
08-15-400-113-1011	1500		BUSSE	RD	2E	MOUNT PROSPECT	60056	R4*	1964
08-15-400-113-1161	1905		HATHERLEIGH	CT	2E	MOUNT PROSPECT	60056	R4*	1964
08-15-400-113-1162	1910		HATHERLEIGH	CT	1A	MOUNT PROSPECT	60056	R4*	1964
08-15-400-113-1163	1910		HATHERLEIGH	CT	1B	MOUNT PROSPECT	60056	R4*	1964
08-15-400-113-1164	1910		HATHERLEIGH	CT	1C	MOUNT PROSPECT	60056	R4*	1964
08-15-400-113-1165	1910		HATHERLEIGH	CT	1D	MOUNT PROSPECT	60056	R4*	1964
08-15-400-113-1166	1910		HATHERLEIGH	CT	1E	MOUNT PROSPECT	60056	R4*	1964
08-15-400-113-1167	1910		HATHERLEIGH	CT	2A	MOUNT PROSPECT	60056	R4*	1964
08-15-400-113-1168	1910		HATHERLEIGH	CT	2B	MOUNT PROSPECT	60056	R4*	1964
08-15-400-113-0000	1835		HATHERLEIGH	CT		MOUNT PROSPECT	60056	R4*	1964
08-15-400-069-1001	2000	W	ALGONQUIN	RD	1B	MOUNT PROSPECT	60056	R4*	1974
08-15-400-069-1001	2000	W	ALGONQUIN	RD	2A	MOUNT PROSPECT	60056	R4*	1974
08-15-400-069-1001	2000	W	ALGONQUIN	RD	2B	MOUNT PROSPECT	60056	R4*	1974
08-15-400-069-1001	2000	W	ALGONQUIN	RD	3A	MOUNT PROSPECT	60056	R4*	1974
08-15-400-069-1001	2000	W	ALGONQUIN	RD	3B	MOUNT PROSPECT	60056	R4*	1974
08-15-400-069-1001	2002	W	ALGONQUIN	RD	4A	MOUNT PROSPECT	60056	R4*	1974
08-15-400-069-1010	1986	W	ALGONQUIN	RD		MOUNT PROSPECT	60056	R4*	1974
08-15-400-069-1001	2002	W	ALGONQUIN	RD	5A	MOUNT PROSPECT	60056	R4*	1974
08-15-400-069-1001	2002	W	ALGONQUIN	RD	5B	MOUNT PROSPECT	60056	R4*	1974
08-15-400-069-1001	2004	W	ALGONQUIN	RD	6A	MOUNT PROSPECT	60056	R4*	1974
08-15-400-069-1001	2004	W	ALGONQUIN	RD	6B	MOUNT PROSPECT	60056	R4*	1974
08-15-400-069-1001	2004	W	ALGONQUIN	RD	7A	MOUNT PROSPECT	60056	R4*	1974
08-15-400-069-1001	2004	W	ALGONQUIN	RD	7B	MOUNT PROSPECT	60056	R4*	1974
08-15-400-069-1001	2004	W	ALGONQUIN	RD	8A	MOUNT PROSPECT	60056	R4*	1974
08-15-400-069-1001	2004	W	ALGONQUIN	RD	8B	MOUNT PROSPECT	60056	R4*	1974
08-15-400-069-1002	2006	W	ALGONQUIN	RD	5B	MOUNT PROSPECT	60056	R4*	1974
08-15-400-069-1002	2006	W	ALGONQUIN	RD	10B	MOUNT PROSPECT	60056	R4*	1974
08-15-400-069-1002	2006	W	ALGONQUIN	RD	10C	MOUNT PROSPECT	60056	R4*	1974

08-15-400-069-1002	2006	W	ALGONQUIN	RD	11A	MOUNT PROSPECT	60056	R4*	1974
08-15-400-069-1002	2006	W	ALGONQUIN	RD	11B	MOUNT PROSPECT	60056	R4*	1974
08-15-400-069-1002	2006	W	ALGONQUIN	RD	11C	MOUNT PROSPECT	60056	R4*	1974
08-15-400-069-1002	2006	W	ALGONQUIN	RD	12A	MOUNT PROSPECT	60056	R4*	1974
08-15-400-069-1002	2006	W	ALGONQUIN	RD	12B	MOUNT PROSPECT	60056	R4*	1974
08-15-400-069-1002	2006	W	ALGONQUIN	RD	12C	MOUNT PROSPECT	60056	R4*	1974
08-15-400-069-1002	2006	W	ALGONQUIN	RD	13A	MOUNT PROSPECT	60056	R4*	1974
08-15-400-069-1002	2006	W	ALGONQUIN	RD	13B	MOUNT PROSPECT	60056	R4*	1974
08-15-400-069-1002	2006	W	ALGONQUIN	RD	13C	MOUNT PROSPECT	60056	R4*	1974
08-15-400-069-1002	2006	W	ALGONQUIN	RD	14A	MOUNT PROSPECT	60056	R4*	1974
08-15-400-069-1002	2006	W	ALGONQUIN	RD	14B	MOUNT PROSPECT	60056	R4*	1974
08-15-400-069-1002	2006	W	ALGONQUIN	RD	14C	MOUNT PROSPECT	60056	R4*	1974
08-15-400-069-1002	2006	W	ALGONQUIN	RD	15A	MOUNT PROSPECT	60056	R4*	1974
08-15-400-069-1002	2006	W	ALGONQUIN	RD	15B	MOUNT PROSPECT	60056	R4*	1974
08-15-400-069-1002	2006	W	ALGONQUIN	RD	15C	MOUNT PROSPECT	60056	R4*	1974
08-15-400-069-1002	2006	W	ALGONQUIN	RD	1A	MOUNT PROSPECT	60056	R4*	1974
08-15-400-069-1002	2006	W	ALGONQUIN	RD	1B	MOUNT PROSPECT	60056	R4*	1974
08-15-400-069-1002	2006	W	ALGONQUIN	RD	1C	MOUNT PROSPECT	60056	R4*	1974
08-15-400-069-1002	2006	W	ALGONQUIN	RD	2A	MOUNT PROSPECT	60056	R4*	1974
08-15-400-069-1002	2006	W	ALGONQUIN	RD	2B	MOUNT PROSPECT	60056	R4*	1974
08-15-400-069-1002	2006	W	ALGONQUIN	RD	2C	MOUNT PROSPECT	60056	R4*	1974
08-15-400-069-1002	2006	W	ALGONQUIN	RD	3A	MOUNT PROSPECT	60056	R4*	1974
08-15-400-069-1002	2006	W	ALGONQUIN	RD	3B	MOUNT PROSPECT	60056	R4*	1974
08-15-400-069-1002	2006	W	ALGONQUIN	RD	3C	MOUNT PROSPECT	60056	R4*	1974
08-15-400-069-1002	2006	W	ALGONQUIN	RD	4A	MOUNT PROSPECT	60056	R4*	1974
08-15-400-069-1002	2006	W	ALGONQUIN	RD	4B	MOUNT PROSPECT	60056	R4*	1974
08-15-400-069-1002	2006	W	ALGONQUIN	RD	4C	MOUNT PROSPECT	60056	R4*	1974
08-15-400-069-1002	2006	W	ALGONQUIN	RD	5A	MOUNT PROSPECT	60056	R4*	1974
08-15-400-069-1009	1988	W	ALGONQUIN	RD		MOUNT PROSPECT	60056	R4*	1974
08-15-400-069-1002	2006	W	ALGONQUIN	RD	5C	MOUNT PROSPECT	60056	R4*	1974
08-15-400-069-1002	2006	W	ALGONQUIN	RD	6A	MOUNT PROSPECT	60056	R4*	1974
08-15-400-069-1002	2006	W	ALGONQUIN	RD	6B	MOUNT PROSPECT	60056	R4*	1974
08-15-400-069-1002	2006	W	ALGONQUIN	RD	7A	MOUNT PROSPECT	60056	R4*	1974
08-15-400-069-1002	2006	W	ALGONQUIN	RD	7B	MOUNT PROSPECT	60056	R4*	1974
08-15-400-069-1002	2006	W	ALGONQUIN	RD	7C	MOUNT PROSPECT	60056	R4*	1974
08-15-400-069-1002	2006	W	ALGONQUIN	RD	8A	MOUNT PROSPECT	60056	R4*	1974
08-15-400-069-1002	2006	W	ALGONQUIN	RD	8B	MOUNT PROSPECT	60056	R4*	1974
08-15-400-069-1002	2006	W	ALGONQUIN	RD	8C	MOUNT PROSPECT	60056	R4*	1974
08-15-400-069-1002	2006	W	ALGONQUIN	RD	9A	MOUNT PROSPECT	60056	R4*	1974
08-15-400-069-1002	2006	W	ALGONQUIN	RD	9B	MOUNT PROSPECT	60056	R4*	1974
08-15-400-069-1002	2006	W	ALGONQUIN	RD	9C	MOUNT PROSPECT	60056	R4*	1974
08-15-400-069-1003	2010	W	ALGONQUIN	RD	4B	MOUNT PROSPECT	60056	R4*	1974
08-15-400-069-1003	2008	W	ALGONQUIN	RD	1B	MOUNT PROSPECT	60056	R4*	1974
08-15-400-069-1003	2008	W	ALGONQUIN	RD	2A	MOUNT PROSPECT	60056	R4*	1974
08-15-400-069-1003	2008	W	ALGONQUIN	RD	2B	MOUNT PROSPECT	60056	R4*	1974
08-15-400-069-1003	2008	W	ALGONQUIN	RD	3A	MOUNT PROSPECT	60056	R4*	1974
08-15-400-069-1003	2008	W	ALGONQUIN	RD	3B	MOUNT PROSPECT	60056	R4*	1974
08-15-400-069-1003	2010	W	ALGONQUIN	RD	4A	MOUNT PROSPECT	60056	R4*	1974
08-15-400-069-1001	2000	W	ALGONQUIN	RD		MOUNT PROSPECT	60056	R4*	1974
08-15-400-069-1003	2010	W	ALGONQUIN	RD	5A	MOUNT PROSPECT	60056	R4*	1974
08-15-400-069-1003	2010	W	ALGONQUIN	RD	5B	MOUNT PROSPECT	60056	R4*	1974
08-15-400-069-1003	2012	W	ALGONQUIN	RD	6A	MOUNT PROSPECT	60056	R4*	1974
08-15-400-069-1003	2012	W	ALGONQUIN	RD	6B	MOUNT PROSPECT	60056	R4*	1974
08-15-400-069-1003	2012	W	ALGONQUIN	RD	7A	MOUNT PROSPECT	60056	R4*	1974
08-15-400-069-1003	2012	W	ALGONQUIN	RD	7B	MOUNT PROSPECT	60056	R4*	1974
08-15-400-069-1003	2014	W	ALGONQUIN	RD	10A	MOUNT PROSPECT	60056	R4*	1974
08-15-400-069-1003	2014	W	ALGONQUIN	RD	10B	MOUNT PROSPECT	60056	R4*	1974
08-15-400-069-1003	2014	W	ALGONQUIN	RD	8A	MOUNT PROSPECT	60056	R4*	1974
08-15-400-069-1003	2014	W	ALGONQUIN	RD	8B	MOUNT PROSPECT	60056	R4*	1974
08-15-400-069-1003	2014	W	ALGONQUIN	RD	9A	MOUNT PROSPECT	60056	R4*	1974
08-15-400-069-1003	2014	W	ALGONQUIN	RD	9B	MOUNT PROSPECT	60056	R4*	1974
08-15-400-069-1004	2022	W	ALGONQUIN	RD	3B	MOUNT PROSPECT	60056	R4*	1974

08-15-400-069-1004	2016	W	ALGONQUIN	RD	10B	MOUNT PROSPECT	60056	R4*	1974
08-15-400-069-1004	2016	W	ALGONQUIN	RD	8A	MOUNT PROSPECT	60056	R4*	1974
08-15-400-069-1004	2016	W	ALGONQUIN	RD	8B	MOUNT PROSPECT	60056	R4*	1974
08-15-400-069-1004	2016	W	ALGONQUIN	RD	9A	MOUNT PROSPECT	60056	R4*	1974
08-15-400-069-1004	2016	W	ALGONQUIN	RD	9B	MOUNT PROSPECT	60056	R4*	1974
08-15-400-069-1004	2018	W	ALGONQUIN	RD	6A	MOUNT PROSPECT	60056	R4*	1974
08-15-400-069-1004	2018	W	ALGONQUIN	RD	6B	MOUNT PROSPECT	60056	R4*	1974
08-15-400-069-1004	2018	W	ALGONQUIN	RD	7A	MOUNT PROSPECT	60056	R4*	1974
08-15-400-069-1004	2018	W	ALGONQUIN	RD	7B	MOUNT PROSPECT	60056	R4*	1974
08-15-400-069-1004	2020	W	ALGONQUIN	RD	4A	MOUNT PROSPECT	60056	R4*	1974
08-15-400-069-1004	2020	W	ALGONQUIN	RD	4B	MOUNT PROSPECT	60056	R4*	1974
08-15-400-069-1004	2020	W	ALGONQUIN	RD	5A	MOUNT PROSPECT	60056	R4*	1974
08-15-400-069-1004	2020	W	ALGONQUIN	RD	5B	MOUNT PROSPECT	60056	R4*	1974
08-15-400-069-1004	2022	W	ALGONQUIN	RD	1A	MOUNT PROSPECT	60056	R4*	1974
08-15-400-069-1004	2022	W	ALGONQUIN	RD	1B	MOUNT PROSPECT	60056	R4*	1974
08-15-400-069-1004	2022	W	ALGONQUIN	RD	2A	MOUNT PROSPECT	60056	R4*	1974
08-15-400-069-1004	2022	W	ALGONQUIN	RD	2B	MOUNT PROSPECT	60056	R4*	1974
08-15-400-069-1004	2022	W	ALGONQUIN	RD	3A	MOUNT PROSPECT	60056	R4*	1974
08-15-400-069-1005	2024	W	ALGONQUIN	RD		MOUNT PROSPECT	60056	R4*	1974
08-15-400-069-1005	2024	W	ALGONQUIN	RD	9C	MOUNT PROSPECT	60056	R4*	1974
08-15-400-069-1005	2024	W	ALGONQUIN	RD	10B	MOUNT PROSPECT	60056	R4*	1974
08-15-400-069-1005	2024	W	ALGONQUIN	RD	10C	MOUNT PROSPECT	60056	R4*	1974
08-15-400-069-1005	2024	W	ALGONQUIN	RD	11A	MOUNT PROSPECT	60056	R4*	1974
08-15-400-069-1005	2024	W	ALGONQUIN	RD	11B	MOUNT PROSPECT	60056	R4*	1974
08-15-400-069-1005	2024	W	ALGONQUIN	RD	11C	MOUNT PROSPECT	60056	R4*	1974
08-15-400-069-1005	2024	W	ALGONQUIN	RD	12A	MOUNT PROSPECT	60056	R4*	1974
08-15-400-069-1005	2024	W	ALGONQUIN	RD	12B	MOUNT PROSPECT	60056	R4*	1974
08-15-400-069-1005	2024	W	ALGONQUIN	RD	12C	MOUNT PROSPECT	60056	R4*	1974
08-15-400-069-1005	2024	W	ALGONQUIN	RD	13A	MOUNT PROSPECT	60056	R4*	1974
08-15-400-069-1005	2024	W	ALGONQUIN	RD	13B	MOUNT PROSPECT	60056	R4*	1974
08-15-400-069-1005	2024	W	ALGONQUIN	RD	13C	MOUNT PROSPECT	60056	R4*	1974
08-15-400-069-1005	2024	W	ALGONQUIN	RD	1A	MOUNT PROSPECT	60056	R4*	1974
08-15-400-069-1005	2024	W	ALGONQUIN	RD	1B	MOUNT PROSPECT	60056	R4*	1974
08-15-400-069-1005	2024	W	ALGONQUIN	RD	1C	MOUNT PROSPECT	60056	R4*	1974
08-15-400-069-1005	2024	W	ALGONQUIN	RD	2A	MOUNT PROSPECT	60056	R4*	1974
08-15-400-069-1005	2024	W	ALGONQUIN	RD	2B	MOUNT PROSPECT	60056	R4*	1974
08-15-400-069-1005	2024	W	ALGONQUIN	RD	2C	MOUNT PROSPECT	60056	R4*	1974
08-15-400-069-1005	2024	W	ALGONQUIN	RD	3A	MOUNT PROSPECT	60056	R4*	1974
08-15-400-069-1005	2024	W	ALGONQUIN	RD	3B	MOUNT PROSPECT	60056	R4*	1974
08-15-400-069-1005	2024	W	ALGONQUIN	RD	3C	MOUNT PROSPECT	60056	R4*	1974
08-15-400-069-1005	2024	W	ALGONQUIN	RD	4A	MOUNT PROSPECT	60056	R4*	1974
08-15-400-069-1005	2024	W	ALGONQUIN	RD	4B	MOUNT PROSPECT	60056	R4*	1974
08-15-400-069-1005	2024	W	ALGONQUIN	RD	4C	MOUNT PROSPECT	60056	R4*	1974
08-15-400-069-1005	2024	W	ALGONQUIN	RD	5A	MOUNT PROSPECT	60056	R4*	1974
08-15-400-069-1005	2024	W	ALGONQUIN	RD	5B	MOUNT PROSPECT	60056	R4*	1974
08-15-400-069-1005	2024	W	ALGONQUIN	RD	5C	MOUNT PROSPECT	60056	R4*	1974
08-15-400-069-1005	2024	W	ALGONQUIN	RD	6A	MOUNT PROSPECT	60056	R4*	1974
08-15-400-069-1005	2024	W	ALGONQUIN	RD	6B	MOUNT PROSPECT	60056	R4*	1974
08-15-400-069-1005	2024	W	ALGONQUIN	RD	6C	MOUNT PROSPECT	60056	R4*	1974
08-15-400-069-1005	2024	W	ALGONQUIN	RD	7A	MOUNT PROSPECT	60056	R4*	1974
08-15-400-069-1005	2024	W	ALGONQUIN	RD	7B	MOUNT PROSPECT	60056	R4*	1974
08-15-400-069-1005	2024	W	ALGONQUIN	RD	7C	MOUNT PROSPECT	60056	R4*	1974
08-15-400-069-1005	2024	W	ALGONQUIN	RD	8A	MOUNT PROSPECT	60056	R4*	1974
08-15-400-069-1005	2024	W	ALGONQUIN	RD	8B	MOUNT PROSPECT	60056	R4*	1974
08-15-400-069-1005	2024	W	ALGONQUIN	RD	8C	MOUNT PROSPECT	60056	R4*	1974
08-15-400-069-1005	2024	W	ALGONQUIN	RD	9A	MOUNT PROSPECT	60056	R4*	1974
08-15-400-069-1005	2024	W	ALGONQUIN	RD	9B	MOUNT PROSPECT	60056	R4*	1974
08-15-400-069-1006	2026	W	ALGONQUIN	RD		MOUNT PROSPECT	60056	R4*	1974
08-15-400-069-1006	2030	W	ALGONQUIN	RD	8B	MOUNT PROSPECT	60056	R4*	1974
08-15-400-069-1006	2026	W	ALGONQUIN	RD	1B	MOUNT PROSPECT	60056	R4*	1974
08-15-400-069-1006	2026	W	ALGONQUIN	RD	2A	MOUNT PROSPECT	60056	R4*	1974
08-15-400-069-1006	2026	W	ALGONQUIN	RD	2B	MOUNT PROSPECT	60056	R4*	1974

08-15-400-069-1006	2026	W	ALGONQUIN	RD	3A	MOUNT PROSPECT	60056	R4*	1974
08-15-400-069-1006	2026	W	ALGONQUIN	RD	3B	MOUNT PROSPECT	60056	R4*	1974
08-15-400-069-1006	2028	W	ALGONQUIN	RD	4A	MOUNT PROSPECT	60056	R4*	1974
08-15-400-069-1006	2028	W	ALGONQUIN	RD	4B	MOUNT PROSPECT	60056	R4*	1974
08-15-400-069-1006	2028	W	ALGONQUIN	RD	5A	MOUNT PROSPECT	60056	R4*	1974
08-15-400-069-1006	2028	W	ALGONQUIN	RD	5B	MOUNT PROSPECT	60056	R4*	1974
08-15-400-069-1006	2030	W	ALGONQUIN	RD	6A	MOUNT PROSPECT	60056	R4*	1974
08-15-400-069-1006	2030	W	ALGONQUIN	RD	6B	MOUNT PROSPECT	60056	R4*	1974
08-15-400-069-1006	2030	W	ALGONQUIN	RD	7A	MOUNT PROSPECT	60056	R4*	1974
08-15-400-069-1006	2030	W	ALGONQUIN	RD	7B	MOUNT PROSPECT	60056	R4*	1974
08-15-400-069-1006	2030	W	ALGONQUIN	RD	8A	MOUNT PROSPECT	60056	R4*	1974
08-15-400-069-1007	2032	W	ALGONQUIN	RD		MOUNT PROSPECT	60056	R4*	1974
08-15-400-069-1007	2036	W	ALGONQUIN	RD	8B	MOUNT PROSPECT	60056	R4*	1974
08-15-400-069-1007	2032	W	ALGONQUIN	RD	1B	MOUNT PROSPECT	60056	R4*	1974
08-15-400-069-1007	2032	W	ALGONQUIN	RD	2A	MOUNT PROSPECT	60056	R4*	1974
08-15-400-069-1007	2032	W	ALGONQUIN	RD	2B	MOUNT PROSPECT	60056	R4*	1974
08-15-400-069-1007	2032	W	ALGONQUIN	RD	3A	MOUNT PROSPECT	60056	R4*	1974
08-15-400-069-1007	2032	W	ALGONQUIN	RD	3B	MOUNT PROSPECT	60056	R4*	1974
08-15-400-069-1007	2034	W	ALGONQUIN	RD	4A	MOUNT PROSPECT	60056	R4*	1974
08-15-400-069-1007	2034	W	ALGONQUIN	RD	4B	MOUNT PROSPECT	60056	R4*	1974
08-15-400-069-1007	2034	W	ALGONQUIN	RD	5A	MOUNT PROSPECT	60056	R4*	1974
08-15-400-069-1007	2034	W	ALGONQUIN	RD	5B	MOUNT PROSPECT	60056	R4*	1974
08-15-400-069-1007	2036	W	ALGONQUIN	RD	6A	MOUNT PROSPECT	60056	R4*	1974
08-15-400-069-1007	2036	W	ALGONQUIN	RD	6B	MOUNT PROSPECT	60056	R4*	1974
08-15-400-069-1007	2036	W	ALGONQUIN	RD	7A	MOUNT PROSPECT	60056	R4*	1974
08-15-400-069-1007	2036	W	ALGONQUIN	RD	7B	MOUNT PROSPECT	60056	R4*	1974
08-15-400-069-1007	2036	W	ALGONQUIN	RD	8A	MOUNT PROSPECT	60056	R4*	1974
08-15-400-069-1001	1958	W	ALGONQUIN	RD		MOUNT PROSPECT	60056	R4*	1974
08-15-400-069-1008	1998	W	ALGONQUIN	RD	3A	MOUNT PROSPECT	60056	R4*	1974
08-15-400-069-1008	1994	W	ALGONQUIN	RD	6B	MOUNT PROSPECT	60056	R4*	1974
08-15-400-069-1008	1994	W	ALGONQUIN	RD	7A	MOUNT PROSPECT	60056	R4*	1974
08-15-400-069-1008	1994	W	ALGONQUIN	RD	7B	MOUNT PROSPECT	60056	R4*	1974
08-15-400-069-1008	1994	W	ALGONQUIN	RD	8A	MOUNT PROSPECT	60056	R4*	1974
08-15-400-069-1008	1994	W	ALGONQUIN	RD	8B	MOUNT PROSPECT	60056	R4*	1974
08-15-400-069-1008	1996	W	ALGONQUIN	RD	4A	MOUNT PROSPECT	60056	R4*	1974
08-15-400-069-1008	1996	W	ALGONQUIN	RD	4B	MOUNT PROSPECT	60056	R4*	1974
08-15-400-069-1008	1996	W	ALGONQUIN	RD	5A	MOUNT PROSPECT	60056	R4*	1974
08-15-400-069-1008	1996	W	ALGONQUIN	RD	5B	MOUNT PROSPECT	60056	R4*	1974
08-15-400-069-1008	1998	W	ALGONQUIN	RD	1A	MOUNT PROSPECT	60056	R4*	1974
08-15-400-069-1008	1998	W	ALGONQUIN	RD	1B	MOUNT PROSPECT	60056	R4*	1974
08-15-400-069-1008	1998	W	ALGONQUIN	RD	2B	MOUNT PROSPECT	60056	R4*	1974
08-15-400-069-1008	1994	W	ALGONQUIN	RD	6A	MOUNT PROSPECT	60056	R4*	1974
08-15-400-069-1008	1998	W	ALGONQUIN	RD	3B	MOUNT PROSPECT	60056	R4*	1974
08-15-400-069-1009	1990	W	ALGONQUIN	RD	5A	MOUNT PROSPECT	60056	R4*	1974
08-15-400-069-1009	1988	W	ALGONQUIN	RD	6B	MOUNT PROSPECT	60056	R4*	1974
08-15-400-069-1009	1988	W	ALGONQUIN	RD	7A	MOUNT PROSPECT	60056	R4*	1974
08-15-400-069-1009	1988	W	ALGONQUIN	RD	7B	MOUNT PROSPECT	60056	R4*	1974
08-15-400-069-1009	1988	W	ALGONQUIN	RD	8A	MOUNT PROSPECT	60056	R4*	1974
08-15-400-069-1009	1988	W	ALGONQUIN	RD	8B	MOUNT PROSPECT	60056	R4*	1974
08-15-400-069-1009	1990	W	ALGONQUIN	RD	4A	MOUNT PROSPECT	60056	R4*	1974
08-15-400-069-1009	1990	W	ALGONQUIN	RD	4B	MOUNT PROSPECT	60056	R4*	1974
08-15-400-069-1006	2026	W	ALGONQUIN	RD	1A	MOUNT PROSPECT	60056	R4*	1974
08-15-400-069-1009	1990	W	ALGONQUIN	RD	5B	MOUNT PROSPECT	60056	R4*	1974
08-15-400-069-1009	1992	W	ALGONQUIN	RD	1A	MOUNT PROSPECT	60056	R4*	1974
08-15-400-069-1009	1992	W	ALGONQUIN	RD	1B	MOUNT PROSPECT	60056	R4*	1974
08-15-400-069-1009	1992	W	ALGONQUIN	RD	2A	MOUNT PROSPECT	60056	R4*	1974
08-15-400-069-1009	1992	W	ALGONQUIN	RD	2B	MOUNT PROSPECT	60056	R4*	1974
08-15-400-069-1009	1992	W	ALGONQUIN	RD	3A	MOUNT PROSPECT	60056	R4*	1974
08-15-400-069-1009	1992	W	ALGONQUIN	RD	3B	MOUNT PROSPECT	60056	R4*	1974
08-15-400-069-1010	1986	W	ALGONQUIN	RD	9B	MOUNT PROSPECT	60056	R4*	1974
08-15-400-069-1010	1986	W	ALGONQUIN	RD	10B	MOUNT PROSPECT	60056	R4*	1974
08-15-400-069-1010	1986	W	ALGONQUIN	RD	10C	MOUNT PROSPECT	60056	R4*	1974

08-15-400-069-1010	1986	W	ALGONQUIN	RD	11A	MOUNT PROSPECT	60056	R4*	1974
08-15-400-069-1010	1986	W	ALGONQUIN	RD	11B	MOUNT PROSPECT	60056	R4*	1974
08-15-400-069-1010	1986	W	ALGONQUIN	RD	11C	MOUNT PROSPECT	60056	R4*	1974
08-15-400-069-1010	1986	W	ALGONQUIN	RD	12A	MOUNT PROSPECT	60056	R4*	1974
08-15-400-069-1010	1986	W	ALGONQUIN	RD	12B	MOUNT PROSPECT	60056	R4*	1974
08-15-400-069-1010	1986	W	ALGONQUIN	RD	12C	MOUNT PROSPECT	60056	R4*	1974
08-15-400-069-1014	1960	W	ALGONQUIN	RD	10A	MOUNT PROSPECT	60056	R4*	1974
08-15-400-069-1012	1970	W	ALGONQUIN	RD	10A	MOUNT PROSPECT	60056	R4*	1974
08-15-400-069-1005	2024	W	ALGONQUIN	RD	10A	MOUNT PROSPECT	60056	R4*	1974
08-15-400-069-1013	1968	W	ALGONQUIN	RD	10A	MOUNT PROSPECT	60056	R4*	1974
08-15-400-069-1001	2000	W	ALGONQUIN	RD	1A	MOUNT PROSPECT	60056	R4*	1974
08-15-400-069-1010	1986	W	ALGONQUIN	RD	10A	MOUNT PROSPECT	60056	R4*	1974
08-15-400-069-1003	2008	W	ALGONQUIN	RD	1A	MOUNT PROSPECT	60056	R4*	1974
08-15-400-069-1014	1966	W	ALGONQUIN	RD	3B	MOUNT PROSPECT	60056	R4*	1974
08-15-400-069-1014	1966	W	ALGONQUIN	RD	3A	MOUNT PROSPECT	60056	R4*	1974
08-15-400-069-1014	1966	W	ALGONQUIN	RD	2B	MOUNT PROSPECT	60056	R4*	1974
08-15-400-069-1014	1966	W	ALGONQUIN	RD	2A	MOUNT PROSPECT	60056	R4*	1974
08-15-400-069-1014	1966	W	ALGONQUIN	RD	1B	MOUNT PROSPECT	60056	R4*	1974
08-15-400-069-1014	1966	W	ALGONQUIN	RD	1A	MOUNT PROSPECT	60056	R4*	1974
08-15-400-069-1014	1964	W	ALGONQUIN	RD	5B	MOUNT PROSPECT	60056	R4*	1974
08-15-400-069-1010	1986	W	ALGONQUIN	RD	13A	MOUNT PROSPECT	60056	R4*	1974
08-15-400-069-1010	1986	W	ALGONQUIN	RD	13B	MOUNT PROSPECT	60056	R4*	1974
08-15-400-069-1010	1986	W	ALGONQUIN	RD	13C	MOUNT PROSPECT	60056	R4*	1974
08-15-400-069-1010	1986	W	ALGONQUIN	RD	1A	MOUNT PROSPECT	60056	R4*	1974
08-15-400-069-1010	1986	W	ALGONQUIN	RD	1B	MOUNT PROSPECT	60056	R4*	1974
08-15-400-069-1010	1986	W	ALGONQUIN	RD	1C	MOUNT PROSPECT	60056	R4*	1974
08-15-400-069-1010	1986	W	ALGONQUIN	RD	2A	MOUNT PROSPECT	60056	R4*	1974
08-15-400-069-1010	1986	W	ALGONQUIN	RD	2B	MOUNT PROSPECT	60056	R4*	1974
08-15-400-069-1010	1986	W	ALGONQUIN	RD	2C	MOUNT PROSPECT	60056	R4*	1974
08-15-400-069-1010	1986	W	ALGONQUIN	RD	3A	MOUNT PROSPECT	60056	R4*	1974
08-15-400-069-1010	1986	W	ALGONQUIN	RD	3B	MOUNT PROSPECT	60056	R4*	1974
08-15-400-069-1010	1986	W	ALGONQUIN	RD	3C	MOUNT PROSPECT	60056	R4*	1974
08-15-400-069-1010	1986	W	ALGONQUIN	RD	4A	MOUNT PROSPECT	60056	R4*	1974
08-15-400-069-1010	1986	W	ALGONQUIN	RD	4B	MOUNT PROSPECT	60056	R4*	1974
08-15-400-069-1010	1986	W	ALGONQUIN	RD	4C	MOUNT PROSPECT	60056	R4*	1974
08-15-400-069-1010	1986	W	ALGONQUIN	RD	5A	MOUNT PROSPECT	60056	R4*	1974
08-15-400-069-1010	1986	W	ALGONQUIN	RD	5B	MOUNT PROSPECT	60056	R4*	1974
08-15-400-069-1010	1986	W	ALGONQUIN	RD	5C	MOUNT PROSPECT	60056	R4*	1974
08-15-400-069-1010	1986	W	ALGONQUIN	RD	6A	MOUNT PROSPECT	60056	R4*	1974
08-15-400-069-1010	1986	W	ALGONQUIN	RD	6B	MOUNT PROSPECT	60056	R4*	1974
08-15-400-069-1010	1986	W	ALGONQUIN	RD	6C	MOUNT PROSPECT	60056	R4*	1974
08-15-400-069-1010	1986	W	ALGONQUIN	RD	7A	MOUNT PROSPECT	60056	R4*	1974
08-15-400-069-1010	1986	W	ALGONQUIN	RD	7B	MOUNT PROSPECT	60056	R4*	1974
08-15-400-069-1010	1986	W	ALGONQUIN	RD	7C	MOUNT PROSPECT	60056	R4*	1974
08-15-400-069-1010	1986	W	ALGONQUIN	RD	8A	MOUNT PROSPECT	60056	R4*	1974
08-15-400-069-1010	1986	W	ALGONQUIN	RD	8B	MOUNT PROSPECT	60056	R4*	1974
08-15-400-069-1010	1986	W	ALGONQUIN	RD	8C	MOUNT PROSPECT	60056	R4*	1974
08-15-400-069-1010	1986	W	ALGONQUIN	RD	9A	MOUNT PROSPECT	60056	R4*	1974
08-15-400-069-1007	2032	W	ALGONQUIN	RD	1A	MOUNT PROSPECT	60056	R4*	1974
08-15-400-069-1010	1986	W	ALGONQUIN	RD	9C	MOUNT PROSPECT	60056	R4*	1974
08-15-400-069-1009	1988	W	ALGONQUIN	RD	6A	MOUNT PROSPECT	60056	R4*	1974
08-15-400-069-1011	1978	W	ALGONQUIN	RD	10B	MOUNT PROSPECT	60056	R4*	1974
08-15-400-069-1011	1978	W	ALGONQUIN	RD	8A	MOUNT PROSPECT	60056	R4*	1974
08-15-400-069-1011	1978	W	ALGONQUIN	RD	8B	MOUNT PROSPECT	60056	R4*	1974
08-15-400-069-1011	1978	W	ALGONQUIN	RD	9A	MOUNT PROSPECT	60056	R4*	1974
08-15-400-069-1011	1978	W	ALGONQUIN	RD	9B	MOUNT PROSPECT	60056	R4*	1974
08-15-400-069-1011	1980	W	ALGONQUIN	RD	6A	MOUNT PROSPECT	60056	R4*	1974
08-15-400-069-1011	1980	W	ALGONQUIN	RD	6B	MOUNT PROSPECT	60056	R4*	1974
08-15-400-069-1011	1980	W	ALGONQUIN	RD	7A	MOUNT PROSPECT	60056	R4*	1974
08-15-400-069-1011	1980	W	ALGONQUIN	RD	7B	MOUNT PROSPECT	60056	R4*	1974
08-15-400-069-1011	1982	W	ALGONQUIN	RD	4A	MOUNT PROSPECT	60056	R4*	1974
08-15-400-069-1011	1982	W	ALGONQUIN	RD	4B	MOUNT PROSPECT	60056	R4*	1974

08-15-400-069-1011	1982	W	ALGONQUIN	RD	5A	MOUNT PROSPECT	60056	R4*	1974
08-15-400-069-1011	1982	W	ALGONQUIN	RD	5B	MOUNT PROSPECT	60056	R4*	1974
08-15-400-069-1011	1984	W	ALGONQUIN	RD	1A	MOUNT PROSPECT	60056	R4*	1974
08-15-400-069-1011	1984	W	ALGONQUIN	RD	1B	MOUNT PROSPECT	60056	R4*	1974
08-15-400-069-1011	1984	W	ALGONQUIN	RD	2B	MOUNT PROSPECT	60056	R4*	1974
08-15-400-069-1011	1984	W	ALGONQUIN	RD	3A	MOUNT PROSPECT	60056	R4*	1974
08-15-400-069-1011	1984	W	ALGONQUIN	RD	3B	MOUNT PROSPECT	60056	R4*	1974
08-15-400-069-1012	1976	W	ALGONQUIN	RD	3B	MOUNT PROSPECT	60056	R4*	1974
08-15-400-069-1012	1970	W	ALGONQUIN	RD	10B	MOUNT PROSPECT	60056	R4*	1974
08-15-400-069-1012	1970	W	ALGONQUIN	RD	8A	MOUNT PROSPECT	60056	R4*	1974
08-15-400-069-1012	1970	W	ALGONQUIN	RD	8B	MOUNT PROSPECT	60056	R4*	1974
08-15-400-069-1012	1970	W	ALGONQUIN	RD	9A	MOUNT PROSPECT	60056	R4*	1974
08-15-400-069-1012	1970	W	ALGONQUIN	RD	9B	MOUNT PROSPECT	60056	R4*	1974
08-15-400-069-1012	1972	W	ALGONQUIN	RD	6A	MOUNT PROSPECT	60056	R4*	1974
08-15-400-069-1012	1972	W	ALGONQUIN	RD	6B	MOUNT PROSPECT	60056	R4*	1974
08-15-400-069-1012	1972	W	ALGONQUIN	RD	7A	MOUNT PROSPECT	60056	R4*	1974
08-15-400-069-1012	1972	W	ALGONQUIN	RD	7B	MOUNT PROSPECT	60056	R4*	1974
08-15-400-069-1012	1974	W	ALGONQUIN	RD	4A	MOUNT PROSPECT	60056	R4*	1974
08-15-400-069-1012	1974	W	ALGONQUIN	RD	4B	MOUNT PROSPECT	60056	R4*	1974
08-15-400-069-1012	1974	W	ALGONQUIN	RD	5A	MOUNT PROSPECT	60056	R4*	1974
08-15-400-069-1012	1974	W	ALGONQUIN	RD	5B	MOUNT PROSPECT	60056	R4*	1974
08-15-400-069-1012	1976	W	ALGONQUIN	RD	1A	MOUNT PROSPECT	60056	R4*	1974
08-15-400-069-1012	1976	W	ALGONQUIN	RD	1B	MOUNT PROSPECT	60056	R4*	1974
08-15-400-069-1012	1976	W	ALGONQUIN	RD	2A	MOUNT PROSPECT	60056	R4*	1974
08-15-400-069-1012	1976	W	ALGONQUIN	RD	2B	MOUNT PROSPECT	60056	R4*	1974
08-15-400-069-1012	1976	W	ALGONQUIN	RD	3A	MOUNT PROSPECT	60056	R4*	1974
08-15-400-069-1002	2006	W	ALGONQUIN	RD	10A	MOUNT PROSPECT	60056	R4*	1974
08-15-400-069-1013	1968	W	ALGONQUIN	RD	9C	MOUNT PROSPECT	60056	R4*	1974
08-15-400-069-1013	1968	W	ALGONQUIN	RD	10B	MOUNT PROSPECT	60056	R4*	1974
08-15-400-069-1013	1968	W	ALGONQUIN	RD	10C	MOUNT PROSPECT	60056	R4*	1974
08-15-400-069-1013	1968	W	ALGONQUIN	RD	11A	MOUNT PROSPECT	60056	R4*	1974
08-15-400-069-1013	1968	W	ALGONQUIN	RD	11B	MOUNT PROSPECT	60056	R4*	1974
08-15-400-069-1013	1968	W	ALGONQUIN	RD	11C	MOUNT PROSPECT	60056	R4*	1974
08-15-400-069-1013	1968	W	ALGONQUIN	RD	12A	MOUNT PROSPECT	60056	R4*	1974
08-15-400-069-1013	1968	W	ALGONQUIN	RD	12B	MOUNT PROSPECT	60056	R4*	1974
08-15-400-069-1013	1968	W	ALGONQUIN	RD	12C	MOUNT PROSPECT	60056	R4*	1974
08-15-400-069-1013	1968	W	ALGONQUIN	RD	13A	MOUNT PROSPECT	60056	R4*	1974
08-15-400-069-1013	1968	W	ALGONQUIN	RD	13B	MOUNT PROSPECT	60056	R4*	1974
08-15-400-069-1013	1968	W	ALGONQUIN	RD	13C	MOUNT PROSPECT	60056	R4*	1974
08-15-400-069-1013	1968	W	ALGONQUIN	RD	14A	MOUNT PROSPECT	60056	R4*	1974
08-15-400-069-1013	1968	W	ALGONQUIN	RD	14B	MOUNT PROSPECT	60056	R4*	1974
08-15-400-069-1013	1968	W	ALGONQUIN	RD	14C	MOUNT PROSPECT	60056	R4*	1974
08-15-400-069-1013	1968	W	ALGONQUIN	RD	15A	MOUNT PROSPECT	60056	R4*	1974
08-15-400-069-1013	1968	W	ALGONQUIN	RD	15B	MOUNT PROSPECT	60056	R4*	1974
08-15-400-069-1013	1968	W	ALGONQUIN	RD	15C	MOUNT PROSPECT	60056	R4*	1974
08-15-400-069-1013	1968	W	ALGONQUIN	RD	1A	MOUNT PROSPECT	60056	R4*	1974
08-15-400-069-1013	1968	W	ALGONQUIN	RD	1B	MOUNT PROSPECT	60056	R4*	1974
08-15-400-069-1013	1968	W	ALGONQUIN	RD	1C	MOUNT PROSPECT	60056	R4*	1974
08-15-400-069-1013	1968	W	ALGONQUIN	RD	2A	MOUNT PROSPECT	60056	R4*	1974
08-15-400-069-1013	1968	W	ALGONQUIN	RD	2B	MOUNT PROSPECT	60056	R4*	1974
08-15-400-069-1013	1968	W	ALGONQUIN	RD	2C	MOUNT PROSPECT	60056	R4*	1974
08-15-400-069-1013	1968	W	ALGONQUIN	RD	3A	MOUNT PROSPECT	60056	R4*	1974
08-15-400-069-1013	1968	W	ALGONQUIN	RD	3B	MOUNT PROSPECT	60056	R4*	1974
08-15-400-069-1013	1968	W	ALGONQUIN	RD	3C	MOUNT PROSPECT	60056	R4*	1974
08-15-400-069-1013	1968	W	ALGONQUIN	RD	4A	MOUNT PROSPECT	60056	R4*	1974
08-15-400-069-1013	1968	W	ALGONQUIN	RD	4B	MOUNT PROSPECT	60056	R4*	1974
08-15-400-069-1013	1968	W	ALGONQUIN	RD	4C	MOUNT PROSPECT	60056	R4*	1974
08-15-400-069-1013	1968	W	ALGONQUIN	RD	5A	MOUNT PROSPECT	60056	R4*	1974
08-15-400-069-1013	1968	W	ALGONQUIN	RD	5B	MOUNT PROSPECT	60056	R4*	1974
08-15-400-069-1013	1968	W	ALGONQUIN	RD	5C	MOUNT PROSPECT	60056	R4*	1974
08-15-400-069-1013	1968	W	ALGONQUIN	RD	6A	MOUNT PROSPECT	60056	R4*	1974
08-15-400-069-1013	1968	W	ALGONQUIN	RD	6B	MOUNT PROSPECT	60056	R4*	1974

08-15-400-069-1013	1968	W	ALGONQUIN	RD	6C	MOUNT PROSPECT	60056	R4*	1974
08-15-400-069-1013	1968	W	ALGONQUIN	RD	7A	MOUNT PROSPECT	60056	R4*	1974
08-15-400-069-1013	1968	W	ALGONQUIN	RD	7B	MOUNT PROSPECT	60056	R4*	1974
08-15-400-069-1013	1968	W	ALGONQUIN	RD	7C	MOUNT PROSPECT	60056	R4*	1974
08-15-400-069-1013	1968	W	ALGONQUIN	RD	8A	MOUNT PROSPECT	60056	R4*	1974
08-15-400-069-1013	1968	W	ALGONQUIN	RD	8B	MOUNT PROSPECT	60056	R4*	1974
08-15-400-069-1013	1968	W	ALGONQUIN	RD	8C	MOUNT PROSPECT	60056	R4*	1974
08-15-400-069-1013	1968	W	ALGONQUIN	RD	9A	MOUNT PROSPECT	60056	R4*	1974
08-15-400-069-1013	1968	W	ALGONQUIN	RD	9B	MOUNT PROSPECT	60056	R4*	1974
08-15-400-069-1004	2016	W	ALGONQUIN	RD	10A	MOUNT PROSPECT	60056	R4*	1974
08-15-400-069-1014	1960	W	ALGONQUIN	RD	8B	MOUNT PROSPECT	60056	R4*	1974
08-15-400-069-1014	1960	W	ALGONQUIN	RD	10B	MOUNT PROSPECT	60056	R4*	1974
08-15-400-069-1014	1960	W	ALGONQUIN	RD	8A	MOUNT PROSPECT	60056	R4*	1974
08-15-400-069-1011	1978	W	ALGONQUIN	RD	10A	MOUNT PROSPECT	60056	R4*	1974
08-15-400-069-1014	1960	W	ALGONQUIN	RD	9B	MOUNT PROSPECT	60056	R4*	1974
08-15-400-069-1014	1962	W	ALGONQUIN	RD	6A	MOUNT PROSPECT	60056	R4*	1974
08-15-400-069-1014	1962	W	ALGONQUIN	RD	6B	MOUNT PROSPECT	60056	R4*	1974
08-15-400-069-1014	1962	W	ALGONQUIN	RD	7A	MOUNT PROSPECT	60056	R4*	1974
08-15-400-069-1014	1962	W	ALGONQUIN	RD	7B	MOUNT PROSPECT	60056	R4*	1974
08-15-400-069-1014	1964	W	ALGONQUIN	RD	4A	MOUNT PROSPECT	60056	R4*	1974
08-15-400-069-1014	1964	W	ALGONQUIN	RD	4B	MOUNT PROSPECT	60056	R4*	1974
08-15-400-069-1014	1964	W	ALGONQUIN	RD	5A	MOUNT PROSPECT	60056	R4*	1974
08-15-400-069-1002	2006	W	ALGONQUIN	RD	6C	MOUNT PROSPECT	60056	R4*	1974
08-15-400-087-0000	1497		DEARBORN	CT		MOUNT PROSPECT	60056	R2*	1974
08-15-400-096-0000	1483		DEARBORN	CT		MOUNT PROSPECT	60056	R2*	1974
08-15-400-107-0000	1496		DEARBORN	CT		MOUNT PROSPECT	60056	R2*	1974
08-15-400-088-0000	1499		DEARBORN	CT		MOUNT PROSPECT	60056	R2*	1974
08-15-400-099-0000	1480		DEARBORN	CT		MOUNT PROSPECT	60056	R2*	1974
08-15-400-105-0000	1492		DEARBORN	CT		MOUNT PROSPECT	60056	R2*	1974
08-15-400-092-0000	1491		DEARBORN	CT		MOUNT PROSPECT	60056	R2*	1974
08-15-400-101-0000	1484		DEARBORN	CT		MOUNT PROSPECT	60056	R2*	1974
08-15-400-091-0000	1489		DEARBORN	CT		MOUNT PROSPECT	60056	R2*	1974
08-15-400-094-0000	1487		DEARBORN	CT		MOUNT PROSPECT	60056	R2*	1974
08-15-400-095-0000	1481		DEARBORN	CT		MOUNT PROSPECT	60056	R2*	1974
08-15-400-100-0000	1482		DEARBORN	CT		MOUNT PROSPECT	60056	R2*	1974
08-15-400-108-0000	1498		DEARBORN	CT		MOUNT PROSPECT	60056	R2*	1974
08-15-400-090-0000	1495		DEARBORN	CT		MOUNT PROSPECT	60056	R2*	1974
08-15-400-109-0000	0		DEARBORN	CT		MOUNT PROSPECT	60056	R2*	1974
08-15-400-089-0000	1493		DEARBORN	CT		MOUNT PROSPECT	60056	R2*	1974
08-15-400-103-0000	1488		DEARBORN	CT		MOUNT PROSPECT	60056	R2*	1974
08-15-400-106-0000	1494		DEARBORN	CT		MOUNT PROSPECT	60056	R2*	1974
08-15-400-102-0000	1486		DEARBORN	CT		MOUNT PROSPECT	60056	R2*	1974
08-15-400-104-0000	1490		DEARBORN	CT		MOUNT PROSPECT	60056	R2*	1974
08-15-400-098-0000	1479		DEARBORN	CT		MOUNT PROSPECT	60056	R2*	1974
08-15-400-097-0000	1477		DEARBORN	CT		MOUNT PROSPECT	60056	R2*	1974
08-22-204-007-0000	1703		DENNIS	DR	302D	MOUNT PROSPECT	60056	R4	1972
08-22-204-007-0000	1703		DENNIS	DR	302B	MOUNT PROSPECT	60056	R4	1972
08-22-204-007-0000	1703		DENNIS	DR	202D	MOUNT PROSPECT	60056	R4	1972
08-22-204-007-0000	1703		DENNIS	DR	102D	MOUNT PROSPECT	60056	R4	1972
08-22-204-007-0000	1703		DENNIS	DR	202C	MOUNT PROSPECT	60056	R4	1972
08-22-204-007-0000	1703		DENNIS	DR		MOUNT PROSPECT	60056	R4	1972
08-22-204-007-0000	1703		DENNIS	DR	302A	MOUNT PROSPECT	60056	R4	1972
08-22-204-007-0000	1703		DENNIS	DR	202A	MOUNT PROSPECT	60056	R4	1972
08-22-204-007-0000	1703		DENNIS	DR	302C	MOUNT PROSPECT	60056	R4	1972
08-22-204-007-0000	1703		DENNIS	DR	202B	MOUNT PROSPECT	60056	R4	1972
08-22-204-007-0000	1703		DENNIS	DR	102B	MOUNT PROSPECT	60056	R4	1972
08-22-204-007-0000	1703		DENNIS	DR	102A	MOUNT PROSPECT	60056	R4	1972
08-22-204-006-0000	1851		MORRIS HILL	DR	2B	MOUNT PROSPECT	60056	R4	1972
08-22-204-006-0000	1851		MORRIS HILL	DR	3A	MOUNT PROSPECT	60056	R4	1972
08-22-204-006-0000	1851		MORRIS HILL	DR		MOUNT PROSPECT	60056	R4	1972
08-22-204-006-0000	1851		MORRIS HILL	DR	2A	MOUNT PROSPECT	60056	R4	1972
08-22-204-006-0000	1851		MORRIS HILL	DR	1B	MOUNT PROSPECT	60056	R4	1972

08-22-204-006-0000	1851		MORRIS HILL	DR	3B	MOUNT PROSPECT	60056	R4	1972
08-22-204-010-0000	1852		ANNA MARIE	DR	203	MOUNT PROSPECT	60056	R4	1972
08-22-204-010-0000	1852		ANNA MARIE	DR	101	MOUNT PROSPECT	60056	R4	1972
08-22-204-010-0000	1852		ANNA MARIE	DR		MOUNT PROSPECT	60056	R4	1972
08-22-204-010-0000	1852		ANNA MARIE	DR	202	MOUNT PROSPECT	60056	R4	1972
08-22-204-010-0000	1852		ANNA MARIE	DR	303	MOUNT PROSPECT	60056	R4	1972
08-22-204-010-0000	1852		ANNA MARIE	DR	302	MOUNT PROSPECT	60056	R4	1972
08-22-204-003-0000	1705		VICTORIA	DR	203	MOUNT PROSPECT	60056	R4	1972
08-22-204-003-0000	1705		VICTORIA	DR		MOUNT PROSPECT	60056	R4	1972
08-22-204-003-0000	1705		VICTORIA	DR	101	MOUNT PROSPECT	60056	R4	1972
08-22-204-003-0000	1705		VICTORIA	DR	302	MOUNT PROSPECT	60056	R4	1972
08-22-204-003-0000	1705		VICTORIA	DR	303	MOUNT PROSPECT	60056	R4	1972
08-22-204-003-0000	1705		VICTORIA	DR	103	MOUNT PROSPECT	60056	R4	1972
08-22-204-002-0000	1703		VICTORIA	DR	202	MOUNT PROSPECT	60056	R4	1972
08-22-204-002-0000	1703		VICTORIA	DR	303	MOUNT PROSPECT	60056	R4	1972
08-22-204-002-0000	1703		VICTORIA	DR	203	MOUNT PROSPECT	60056	R4	1972
08-22-204-002-0000	1703		VICTORIA	DR	103	MOUNT PROSPECT	60056	R4	1972
08-22-204-002-0000	1703		VICTORIA	DR	101	MOUNT PROSPECT	60056	R4	1972
08-22-204-002-0000	1703		VICTORIA	DR	302	MOUNT PROSPECT	60056	R4	1972
08-23-100-020-0000	1540	W	ALGONQUIN	RD		MOUNT PROSPECT	60056	I1	2012
08-23-300-057-0000	3209	S	BUSSE	RD		MOUNT PROSPECT	60056	I1	1979
03-35-200-056-0000	431		LAKEVIEW	CT	D	MOUNT PROSPECT	60056	I1	1984
03-35-200-056-0000	431		LAKEVIEW	CT		MOUNT PROSPECT	60056	I1	1984
03-35-200-056-0000	431		LAKEVIEW	CT	A	MOUNT PROSPECT	60056	I1	1984
03-35-200-056-0000	431		LAKEVIEW	CT	C	MOUNT PROSPECT	60056	I1	1984
03-35-200-034-0000	1601		FEEHANVILLE	DR	100	MOUNT PROSPECT	60056	I1	1984
03-35-200-034-0000	1601		FEEHANVILLE	DR	600	MOUNT PROSPECT	60056	I1	1984
03-35-200-034-0000	1601		FEEHANVILLE	DR	300	MOUNT PROSPECT	60056	I1	1984
03-35-200-034-0000	1601		FEEHANVILLE	DR	500	MOUNT PROSPECT	60056	I1	1984
03-35-200-034-0000	1601		FEEHANVILLE	DR		MOUNT PROSPECT	60056	I1	1984
03-35-200-034-0000	1601		FEEHANVILLE	DR	400	MOUNT PROSPECT	60056	I1	1984
03-27-404-041-1032	500		DOGWOOD	LN	402	MOUNT PROSPECT	60056	RX	1976
03-27-404-041-1032	500		DOGWOOD	LN	402	MOUNT PROSPECT	60056	RX	1976
03-27-404-041-1053	919		BOXWOOD	DR	203	MOUNT PROSPECT	60056	RX	1976
03-27-404-041-1088	1019		BOXWOOD	DR	108	MOUNT PROSPECT	60056	RX	1976
03-27-404-041-1089	1019		BOXWOOD	DR	109	MOUNT PROSPECT	60056	RX	1976
03-27-404-041-1028	500		DOGWOOD	LN	308	MOUNT PROSPECT	60056	RX	1976
03-27-404-041-1105	1019		BOXWOOD	DR	305	MOUNT PROSPECT	60056	RX	1976
03-27-404-041-1038	500		DOGWOOD	LN	408	MOUNT PROSPECT	60056	RX	1976
03-27-404-041-1092	1019		BOXWOOD	DR	202	MOUNT PROSPECT	60056	RX	1976
03-27-404-041-1112	1019		BOXWOOD	DR	402	MOUNT PROSPECT	60056	RX	1976
03-27-404-041-1046	919		BOXWOOD	DR	106	MOUNT PROSPECT	60056	RX	1976
03-27-404-041-1047	919		BOXWOOD	DR	107	MOUNT PROSPECT	60056	RX	1976
03-27-404-041-1049	919		BOXWOOD	DR	109	MOUNT PROSPECT	60056	RX	1976
03-27-404-041-1051	919		BOXWOOD	DR	201	MOUNT PROSPECT	60056	RX	1976
03-27-404-041-1027	500		DOGWOOD	LN	307	MOUNT PROSPECT	60056	RX	1976
03-27-404-041-1115	1019		BOXWOOD	DR	405	MOUNT PROSPECT	60056	RX	1976
03-27-404-041-1116	1019		BOXWOOD	DR	406	MOUNT PROSPECT	60056	RX	1976
03-27-404-041-1067	919		BOXWOOD	DR	307	MOUNT PROSPECT	60056	RX	1976
03-27-404-041-1090	1019		BOXWOOD	DR	110	MOUNT PROSPECT	60056	RX	1976
03-27-404-041-1091	1019		BOXWOOD	DR	201	MOUNT PROSPECT	60056	RX	1976
03-27-404-041-1113	1019		BOXWOOD	DR	403	MOUNT PROSPECT	60056	RX	1976
03-27-404-041-1114	1019		BOXWOOD	DR	404	MOUNT PROSPECT	60056	RX	1976
03-27-404-041-1031	500		DOGWOOD	LN	401	MOUNT PROSPECT	60056	RX	1976
03-27-404-041-1036	500		DOGWOOD	LN	406	MOUNT PROSPECT	60056	RX	1976
03-27-404-041-1037	500		DOGWOOD	LN	407	MOUNT PROSPECT	60056	RX	1976
03-27-404-041-1085	1019		BOXWOOD	DR	105	MOUNT PROSPECT	60056	RX	1976
03-27-404-041-1086	1019		BOXWOOD	DR	106	MOUNT PROSPECT	60056	RX	1976
03-27-404-041-1010	500		DOGWOOD	LN	110	MOUNT PROSPECT	60056	RX	1976
03-27-404-041-1034	500		DOGWOOD	LN	404	MOUNT PROSPECT	60056	RX	1976
03-27-404-041-1035	500		DOGWOOD	LN	405	MOUNT PROSPECT	60056	RX	1976
03-27-404-041-1065	919		BOXWOOD	DR	305	MOUNT PROSPECT	60056	RX	1976

03-27-404-041-1066	919	BOXWOOD	DR	306	MOUNT PROSPECT	60056	RX	1976
03-27-404-041-1068	919	BOXWOOD	DR	308	MOUNT PROSPECT	60056	RX	1976
03-27-404-041-1069	919	BOXWOOD	DR	309	MOUNT PROSPECT	60056	RX	1976
03-27-404-041-1104	1019	BOXWOOD	DR	304	MOUNT PROSPECT	60056	RX	1976
03-27-404-041-1011	500	DOGWOOD	LN	201	MOUNT PROSPECT	60056	RX	1976
03-27-404-041-1074	919	BOXWOOD	DR	404	MOUNT PROSPECT	60056	RX	1976
03-27-404-041-1002	500	DOGWOOD	LN	102	MOUNT PROSPECT	60056	RX	1976
03-27-404-041-1045	919	BOXWOOD	DR	105	MOUNT PROSPECT	60056	RX	1976
03-27-404-041-1054	919	BOXWOOD	DR	204	MOUNT PROSPECT	60056	RX	1976
03-27-404-041-1055	919	BOXWOOD	DR	205	MOUNT PROSPECT	60056	RX	1976
03-27-404-041-1040	500	DOGWOOD	LN	410	MOUNT PROSPECT	60056	RX	1976
03-27-404-041-1041	919	BOXWOOD	DR	101	MOUNT PROSPECT	60056	RX	1976
03-27-404-041-1042	919	BOXWOOD	DR	102	MOUNT PROSPECT	60056	RX	1976
03-27-404-041-1024	500	DOGWOOD	LN	304	MOUNT PROSPECT	60056	RX	1976
03-27-404-041-1096	1019	BOXWOOD	DR	206	MOUNT PROSPECT	60056	RX	1976
03-27-404-041-1119	1019	BOXWOOD	DR	409	MOUNT PROSPECT	60056	RX	1976
03-27-404-041-1120	1019	BOXWOOD	DR	410	MOUNT PROSPECT	60056	RX	1976
03-27-404-041-1001	500	DOGWOOD	LN	101	MOUNT PROSPECT	60056	RX	1976
03-27-404-041-1093	1019	BOXWOOD	DR	203	MOUNT PROSPECT	60056	RX	1976
03-27-404-041-1094	1019	BOXWOOD	DR	204	MOUNT PROSPECT	60056	RX	1976
03-27-404-041-1097	1019	BOXWOOD	DR	207	MOUNT PROSPECT	60056	RX	1976
03-27-404-041-1100	1019	BOXWOOD	DR	210	MOUNT PROSPECT	60056	RX	1976
03-27-404-041-1016	500	DOGWOOD	LN	206	MOUNT PROSPECT	60056	RX	1976
03-27-404-041-1018	500	DOGWOOD	LN	208	MOUNT PROSPECT	60056	RX	1976
03-27-404-041-1019	500	DOGWOOD	LN	209	MOUNT PROSPECT	60056	RX	1976
03-27-404-041-1021	500	DOGWOOD	LN	301	MOUNT PROSPECT	60056	RX	1976
03-27-404-041-1060	919	BOXWOOD	DR	210	MOUNT PROSPECT	60056	RX	1976
03-27-404-041-1061	919	BOXWOOD	DR	301	MOUNT PROSPECT	60056	RX	1976
03-27-404-041-1064	919	BOXWOOD	DR	304	MOUNT PROSPECT	60056	RX	1976
03-27-404-041-1043	919	BOXWOOD	DR	103	MOUNT PROSPECT	60056	RX	1976
03-27-404-041-1039	500	DOGWOOD	LN	409	MOUNT PROSPECT	60056	RX	1976
03-27-404-041-1101	1019	BOXWOOD	DR	301	MOUNT PROSPECT	60056	RX	1976
03-27-404-041-1022	500	DOGWOOD	LN	302	MOUNT PROSPECT	60056	RX	1976
03-27-404-041-1062	919	BOXWOOD	DR	302	MOUNT PROSPECT	60056	RX	1976
03-27-404-041-1025	500	DOGWOOD	LN	305	MOUNT PROSPECT	60056	RX	1976
03-27-404-041-1026	500	DOGWOOD	LN	306	MOUNT PROSPECT	60056	RX	1976
03-27-404-041-1044	919	BOXWOOD	DR	104	MOUNT PROSPECT	60056	RX	1976
03-27-404-041-1071	919	BOXWOOD	DR	401	MOUNT PROSPECT	60056	RX	1976
03-27-404-041-1111	1019	BOXWOOD	DR	401	MOUNT PROSPECT	60056	RX	1976
03-27-404-041-1056	919	BOXWOOD	DR	206	MOUNT PROSPECT	60056	RX	1976
03-27-404-041-1057	919	BOXWOOD	DR	207	MOUNT PROSPECT	60056	RX	1976
03-27-404-041-1075	919	BOXWOOD	DR	405	MOUNT PROSPECT	60056	RX	1976
03-27-404-041-1076	919	BOXWOOD	DR	406	MOUNT PROSPECT	60056	RX	1976
03-27-404-041-1078	919	BOXWOOD	DR	408	MOUNT PROSPECT	60056	RX	1976
03-27-404-041-1102	1019	BOXWOOD	DR	302	MOUNT PROSPECT	60056	RX	1976
03-27-404-041-1103	1019	BOXWOOD	DR	303	MOUNT PROSPECT	60056	RX	1976
03-27-404-041-1082	1019	BOXWOOD	DR	102	MOUNT PROSPECT	60056	RX	1976
03-27-404-041-1083	1019	BOXWOOD	DR	103	MOUNT PROSPECT	60056	RX	1976
03-27-404-041-1015	500	DOGWOOD	LN	205	MOUNT PROSPECT	60056	RX	1976
03-27-404-041-1059	919	BOXWOOD	DR	209	MOUNT PROSPECT	60056	RX	1976
03-27-404-041-1033	500	DOGWOOD	LN	403	MOUNT PROSPECT	60056	RX	1976
03-27-404-041-1084	1019	BOXWOOD	DR	104	MOUNT PROSPECT	60056	RX	1976
03-27-404-041-1014	500	DOGWOOD	LN	204	MOUNT PROSPECT	60056	RX	1976
03-27-404-041-1110	1019	BOXWOOD	DR	310	MOUNT PROSPECT	60056	RX	1976
03-27-404-041-1005	500	DOGWOOD	LN	105	MOUNT PROSPECT	60056	RX	1976
03-27-404-041-1006	500	DOGWOOD	LN	106	MOUNT PROSPECT	60056	RX	1976
03-27-404-041-1007	500	DOGWOOD	LN	107	MOUNT PROSPECT	60056	RX	1976
03-27-404-041-1009	500	DOGWOOD	LN	109	MOUNT PROSPECT	60056	RX	1976
03-27-404-041-1012	500	DOGWOOD	LN	202	MOUNT PROSPECT	60056	RX	1976
03-27-404-041-1013	500	DOGWOOD	LN	203	MOUNT PROSPECT	60056	RX	1976
03-27-404-041-1058	919	BOXWOOD	DR	208	MOUNT PROSPECT	60056	RX	1976
03-27-404-041-1099	1019	BOXWOOD	DR	209	MOUNT PROSPECT	60056	RX	1976

03-27-404-041-1108	1019		BOXWOOD	DR	308	MOUNT PROSPECT	60056	RX	1976
03-27-404-041-1109	1019		BOXWOOD	DR	309	MOUNT PROSPECT	60056	RX	1976
03-27-404-041-1106	1019		BOXWOOD	DR	306	MOUNT PROSPECT	60056	RX	1976
03-27-404-041-1107	1019		BOXWOOD	DR	307	MOUNT PROSPECT	60056	RX	1976
03-27-404-041-1095	1019		BOXWOOD	DR	205	MOUNT PROSPECT	60056	RX	1976
03-27-404-041-1098	1019		BOXWOOD	DR	208	MOUNT PROSPECT	60056	RX	1976
03-27-404-041-1063	919		BOXWOOD	DR	303	MOUNT PROSPECT	60056	RX	1976
03-27-404-041-1070	919		BOXWOOD	DR	310	MOUNT PROSPECT	60056	RX	1976
03-27-404-041-1072	919		BOXWOOD	DR	402	MOUNT PROSPECT	60056	RX	1976
03-27-404-041-1081	1019		BOXWOOD	DR	101	MOUNT PROSPECT	60056	RX	1976
03-27-404-041-1087	1019		BOXWOOD	DR	107	MOUNT PROSPECT	60056	RX	1976
03-27-404-041-1017	500		DOGWOOD	LN	207	MOUNT PROSPECT	60056	RX	1976
03-27-404-041-1118	1019		BOXWOOD	DR	408	MOUNT PROSPECT	60056	RX	1976
03-27-404-041-1117	1019		BOXWOOD	DR	407	MOUNT PROSPECT	60056	RX	1976
03-27-404-041-1080	919		BOXWOOD	DR	410	MOUNT PROSPECT	60056	RX	1976
03-27-404-041-1073	919		BOXWOOD	DR	403	MOUNT PROSPECT	60056	RX	1976
03-27-404-041-1077	919		BOXWOOD	DR	407	MOUNT PROSPECT	60056	RX	1976
03-27-404-041-1079	919		BOXWOOD	DR	409	MOUNT PROSPECT	60056	RX	1976
03-27-404-041-1052	919		BOXWOOD	DR	202	MOUNT PROSPECT	60056	RX	1976
03-27-404-041-1003	500		DOGWOOD	LN	103	MOUNT PROSPECT	60056	RX	1976
03-27-404-041-1008	500		DOGWOOD	LN	108	MOUNT PROSPECT	60056	RX	1976
03-27-404-041-1020	500		DOGWOOD	LN	210	MOUNT PROSPECT	60056	RX	1976
03-27-404-041-1029	500		DOGWOOD	LN	309	MOUNT PROSPECT	60056	RX	1976
03-27-404-041-1030	500		DOGWOOD	LN	310	MOUNT PROSPECT	60056	RX	1976
03-27-404-041-1048	919		BOXWOOD	DR	108	MOUNT PROSPECT	60056	RX	1976
03-27-404-041-1050	919		BOXWOOD	DR	110	MOUNT PROSPECT	60056	RX	1976
03-27-404-041-1004	500		DOGWOOD	LN	104	MOUNT PROSPECT	60056	RX	1976
03-27-404-041-1023	500		DOGWOOD	LN	303	MOUNT PROSPECT	60056	RX	1976
03-27-401-067-0000	427	E	EUCLID	AV		MOUNT PROSPECT	60056	B3	1976
03-27-401-067-0000	419	E	EUCLID	AV		MOUNT PROSPECT	60056	B3	1976
03-27-401-067-0000	409	E	EUCLID	AV	A	MOUNT PROSPECT	60056	B3	1976
03-27-401-067-0000	421	E	EUCLID	AV		MOUNT PROSPECT	60056	B3	1976
03-27-401-067-0000	425	E	EUCLID	AV		MOUNT PROSPECT	60056	B3	1976
03-27-401-067-0000	409	E	EUCLID	AV	B	MOUNT PROSPECT	60056	B3	1976
03-27-401-067-0000	423	E	EUCLID	AV		MOUNT PROSPECT	60056	B3	1976
03-27-401-067-0000	405	E	EUCLID	AV		MOUNT PROSPECT	60056	B3	1976
03-27-401-067-0000	411	E	EUCLID	AV		MOUNT PROSPECT	60056	B3	1976
03-27-401-067-0000	407	E	EUCLID	AV		MOUNT PROSPECT	60056	B3	1976
03-27-401-067-0000	419	E	EUCLID	AV	B	MOUNT PROSPECT	60056	B3	1976
03-27-401-067-0000	419	E	EUCLID	AV	A	MOUNT PROSPECT	60056	B3	1976
03-27-401-067-0000	409	E	EUCLID	AV		MOUNT PROSPECT	60056	B3	1976
03-26-311-043-0000	901		GREENWOOD	DR		MOUNT PROSPECT	60056	R1	1971
08-14-401-071-1088	1103		HUNT CLUB	DR	329	MOUNT PROSPECT	60056	R4*	1970
08-14-401-071-1010	1101		HUNT CLUB	DR	110	MOUNT PROSPECT	60056	R4*	1970
08-14-401-071-1011	1101		HUNT CLUB	DR	111	MOUNT PROSPECT	60056	R4*	1970
08-14-401-071-1099	1101		HUNT CLUB	DR	409	MOUNT PROSPECT	60056	R4*	1970
08-14-401-071-1100	1101		HUNT CLUB	DR	410	MOUNT PROSPECT	60056	R4*	1970
08-14-401-071-1101	1101		HUNT CLUB	DR	411	MOUNT PROSPECT	60056	R4*	1970
08-14-401-071-1070	1101		HUNT CLUB	DR	310	MOUNT PROSPECT	60056	R4*	1970
08-14-401-071-1085	1103		HUNT CLUB	DR	326	MOUNT PROSPECT	60056	R4*	1970
08-14-401-071-1006	1101		HUNT CLUB	DR	106	MOUNT PROSPECT	60056	R4*	1970
08-14-401-071-1076	1103		HUNT CLUB	DR	317	MOUNT PROSPECT	60056	R4*	1970
08-14-401-071-1005	1101		HUNT CLUB	DR	105	MOUNT PROSPECT	60056	R4*	1970
08-14-401-071-1091	1101		HUNT CLUB	DR	401	MOUNT PROSPECT	60056	R4*	1970
08-14-401-071-1092	1101		HUNT CLUB	DR	402	MOUNT PROSPECT	60056	R4*	1970
08-14-401-071-1019	1103		HUNT CLUB	DR	120	MOUNT PROSPECT	60056	R4*	1970
08-14-401-071-1087	1103		HUNT CLUB	DR	328	MOUNT PROSPECT	60056	R4*	1970
08-14-401-071-1063	1101		HUNT CLUB	DR	303	MOUNT PROSPECT	60056	R4*	1970
08-14-401-071-1103	1101		HUNT CLUB	DR	414	MOUNT PROSPECT	60056	R4*	1970
08-14-401-071-1001	1101		HUNT CLUB	DR	101	MOUNT PROSPECT	60056	R4*	1970
08-14-401-071-1002	1101		HUNT CLUB	DR	102	MOUNT PROSPECT	60056	R4*	1970
08-14-401-071-1007	1101		HUNT CLUB	DR	107	MOUNT PROSPECT	60056	R4*	1970

08-14-401-071-1008	1101	HUNT CLUB	DR	108	MOUNT PROSPECT	60056	R4*	1970
08-14-401-071-1003	1101	HUNT CLUB	DR	103	MOUNT PROSPECT	60056	R4*	1970
08-14-401-071-1004	1101	HUNT CLUB	DR	104	MOUNT PROSPECT	60056	R4*	1970
08-14-401-071-1038	1101	HUNT CLUB	DR	208	MOUNT PROSPECT	60056	R4*	1970
08-14-401-071-1086	1103	HUNT CLUB	DR	327	MOUNT PROSPECT	60056	R4*	1970
08-14-401-071-1036	1101	HUNT CLUB	DR	206	MOUNT PROSPECT	60056	R4*	1970
08-14-401-071-1102	1101	HUNT CLUB	DR	412	MOUNT PROSPECT	60056	R4*	1970
08-14-401-071-1065	1101	HUNT CLUB	DR	305	MOUNT PROSPECT	60056	R4*	1970
08-14-401-071-1066	1101	HUNT CLUB	DR	306	MOUNT PROSPECT	60056	R4*	1970
08-14-401-071-1064	1101	HUNT CLUB	DR	304	MOUNT PROSPECT	60056	R4*	1970
08-14-401-071-1035	1101	HUNT CLUB	DR	205	MOUNT PROSPECT	60056	R4*	1970
08-14-401-071-1043	1101	HUNT CLUB	DR	214	MOUNT PROSPECT	60056	R4*	1970
08-14-401-071-1044	1101	HUNT CLUB	DR	215	MOUNT PROSPECT	60056	R4*	1970
08-14-401-071-1071	1101	HUNT CLUB	DR	311	MOUNT PROSPECT	60056	R4*	1970
08-14-401-071-1077	1103	HUNT CLUB	DR	318	MOUNT PROSPECT	60056	R4*	1970
08-14-401-071-1078	1103	HUNT CLUB	DR	319	MOUNT PROSPECT	60056	R4*	1970
08-14-401-071-1039	1101	HUNT CLUB	DR	209	MOUNT PROSPECT	60056	R4*	1970
08-14-401-071-1040	1101	HUNT CLUB	DR	210	MOUNT PROSPECT	60056	R4*	1970
08-14-401-071-1046	1103	HUNT CLUB	DR	217	MOUNT PROSPECT	60056	R4*	1970
08-14-401-071-1062	1101	HUNT CLUB	DR	302	MOUNT PROSPECT	60056	R4*	1970
08-14-401-071-1072	1101	HUNT CLUB	DR	312	MOUNT PROSPECT	60056	R4*	1970
08-14-401-071-1026	1103	HUNT CLUB	DR	127	MOUNT PROSPECT	60056	R4*	1970
08-14-401-071-1032	1101	HUNT CLUB	DR	202	MOUNT PROSPECT	60056	R4*	1970
08-14-401-071-1033	1101	HUNT CLUB	DR	203	MOUNT PROSPECT	60056	R4*	1970
08-14-401-071-1034	1101	HUNT CLUB	DR	204	MOUNT PROSPECT	60056	R4*	1970
08-14-401-071-1073	1101	HUNT CLUB	DR	314	MOUNT PROSPECT	60056	R4*	1970
08-14-401-071-1075	1101	HUNT CLUB	DR	316	MOUNT PROSPECT	60056	R4*	1970
08-14-401-071-1027	1103	HUNT CLUB	DR	128	MOUNT PROSPECT	60056	R4*	1970
08-14-401-071-1028	1103	HUNT CLUB	DR	129	MOUNT PROSPECT	60056	R4*	1970
08-14-401-071-1029	1103	HUNT CLUB	DR	130	MOUNT PROSPECT	60056	R4*	1970
08-14-401-071-1107	1103	HUNT CLUB	DR	418	MOUNT PROSPECT	60056	R4*	1970
08-14-401-071-1108	1103	HUNT CLUB	DR	419	MOUNT PROSPECT	60056	R4*	1970
08-14-401-071-1109	1103	HUNT CLUB	DR	420	MOUNT PROSPECT	60056	R4*	1970
08-14-401-071-1110	1103	HUNT CLUB	DR	421	MOUNT PROSPECT	60056	R4*	1970
08-14-401-071-1111	1103	HUNT CLUB	DR	422	MOUNT PROSPECT	60056	R4*	1970
08-14-401-071-1090	1103	HUNT CLUB	DR	331	MOUNT PROSPECT	60056	R4*	1970
08-14-401-071-1119	1103	HUNT CLUB	DR	430	MOUNT PROSPECT	60056	R4*	1970
08-14-401-071-1120	1103	HUNT CLUB	DR	431	MOUNT PROSPECT	60056	R4*	1970
08-14-401-071-1081	1103	HUNT CLUB	DR	322	MOUNT PROSPECT	60056	R4*	1970
08-14-401-071-1045	1101	HUNT CLUB	DR	216	MOUNT PROSPECT	60056	R4*	1970
08-14-401-071-1061	1101	HUNT CLUB	DR	301	MOUNT PROSPECT	60056	R4*	1970
08-14-401-071-1041	1101	HUNT CLUB	DR	211	MOUNT PROSPECT	60056	R4*	1970
08-14-401-071-1030	1103	HUNT CLUB	DR	131	MOUNT PROSPECT	60056	R4*	1970
08-14-401-071-1016	1103	HUNT CLUB	DR	117	MOUNT PROSPECT	60056	R4*	1970
08-14-401-071-1017	1103	HUNT CLUB	DR	118	MOUNT PROSPECT	60056	R4*	1970
08-14-401-071-1018	1103	HUNT CLUB	DR	119	MOUNT PROSPECT	60056	R4*	1970
08-14-401-071-1106	1103	HUNT CLUB	DR	417	MOUNT PROSPECT	60056	R4*	1970
08-14-401-071-1112	1103	HUNT CLUB	DR	423	MOUNT PROSPECT	60056	R4*	1970
08-14-401-071-1113	1103	HUNT CLUB	DR	424	MOUNT PROSPECT	60056	R4*	1970
08-14-401-071-1114	1103	HUNT CLUB	DR	425	MOUNT PROSPECT	60056	R4*	1970
08-14-401-071-1115	1103	HUNT CLUB	DR	426	MOUNT PROSPECT	60056	R4*	1970
08-14-401-071-1079	1103	HUNT CLUB	DR	320	MOUNT PROSPECT	60056	R4*	1970
08-14-401-071-1025	1103	HUNT CLUB	DR	126	MOUNT PROSPECT	60056	R4*	1970
08-14-401-071-1093	1101	HUNT CLUB	DR	403	MOUNT PROSPECT	60056	R4*	1970
08-14-401-071-1094	1101	HUNT CLUB	DR	404	MOUNT PROSPECT	60056	R4*	1970
08-14-401-071-1095	1101	HUNT CLUB	DR	405	MOUNT PROSPECT	60056	R4*	1970
08-14-401-071-1096	1101	HUNT CLUB	DR	406	MOUNT PROSPECT	60056	R4*	1970
08-14-401-071-1082	1103	HUNT CLUB	DR	323	MOUNT PROSPECT	60056	R4*	1970
08-14-401-071-1083	1103	HUNT CLUB	DR	324	MOUNT PROSPECT	60056	R4*	1970
08-14-401-071-1084	1103	HUNT CLUB	DR	325	MOUNT PROSPECT	60056	R4*	1970
08-14-401-071-1097	1101	HUNT CLUB	DR	407	MOUNT PROSPECT	60056	R4*	1970
08-14-401-071-1098	1101	HUNT CLUB	DR	408	MOUNT PROSPECT	60056	R4*	1970

08-14-401-071-1104	1101		HUNT CLUB	DR	415	MOUNT PROSPECT	60056	R4*	1970
08-14-401-071-1105	1101		HUNT CLUB	DR	416	MOUNT PROSPECT	60056	R4*	1970
08-14-401-071-1012	1101		HUNT CLUB	DR	112	MOUNT PROSPECT	60056	R4*	1970
08-14-401-071-1013	1101		HUNT CLUB	DR	114	MOUNT PROSPECT	60056	R4*	1970
08-14-401-071-1014	1101		HUNT CLUB	DR	115	MOUNT PROSPECT	60056	R4*	1970
08-14-401-071-1015	1101		HUNT CLUB	DR	116	MOUNT PROSPECT	60056	R4*	1970
08-14-401-071-1031	1101		HUNT CLUB	DR	201	MOUNT PROSPECT	60056	R4*	1970
08-14-401-071-1047	1103		HUNT CLUB	DR	218	MOUNT PROSPECT	60056	R4*	1970
08-14-401-071-1048	1103		HUNT CLUB	DR	219	MOUNT PROSPECT	60056	R4*	1970
08-14-401-071-1049	1103		HUNT CLUB	DR	220	MOUNT PROSPECT	60056	R4*	1970
08-14-401-071-1060	1103		HUNT CLUB	DR	231	MOUNT PROSPECT	60056	R4*	1970
08-14-401-071-1080	1103		HUNT CLUB	DR	321	MOUNT PROSPECT	60056	R4*	1970
08-14-401-071-1067	1101		HUNT CLUB	DR	307	MOUNT PROSPECT	60056	R4*	1970
08-14-401-071-1068	1101		HUNT CLUB	DR	308	MOUNT PROSPECT	60056	R4*	1970
08-14-401-071-1069	1101		HUNT CLUB	DR	309	MOUNT PROSPECT	60056	R4*	1970
08-14-401-071-1116	1103		HUNT CLUB	DR	427	MOUNT PROSPECT	60056	R4*	1970
08-14-401-071-1117	1103		HUNT CLUB	DR	428	MOUNT PROSPECT	60056	R4*	1970
08-14-401-071-1118	1103		HUNT CLUB	DR	429	MOUNT PROSPECT	60056	R4*	1970
08-14-401-071-1052	1103		HUNT CLUB	DR	223	MOUNT PROSPECT	60056	R4*	1970
08-14-401-071-1051	1103		HUNT CLUB	DR	222	MOUNT PROSPECT	60056	R4*	1970
08-14-401-071-1021	1103		HUNT CLUB	DR	122	MOUNT PROSPECT	60056	R4*	1970
08-14-401-071-1056	1103		HUNT CLUB	DR	227	MOUNT PROSPECT	60056	R4*	1970
08-14-401-071-1053	1103		HUNT CLUB	DR	224	MOUNT PROSPECT	60056	R4*	1970
08-14-401-071-1054	1103		HUNT CLUB	DR	225	MOUNT PROSPECT	60056	R4*	1970
08-14-401-071-1022	1103		HUNT CLUB	DR	123	MOUNT PROSPECT	60056	R4*	1970
08-14-401-071-1020	1103		HUNT CLUB	DR	121	MOUNT PROSPECT	60056	R4*	1970
08-14-401-071-1055	1103		HUNT CLUB	DR	226	MOUNT PROSPECT	60056	R4*	1970
08-14-401-071-1023	1103		HUNT CLUB	DR	124	MOUNT PROSPECT	60056	R4*	1970
08-14-401-071-1050	1103		HUNT CLUB	DR	221	MOUNT PROSPECT	60056	R4*	1970
08-14-401-071-1057	1103		HUNT CLUB	DR	228	MOUNT PROSPECT	60056	R4*	1970
08-14-401-071-1058	1103		HUNT CLUB	DR	229	MOUNT PROSPECT	60056	R4*	1970
08-14-401-071-1059	1103		HUNT CLUB	DR	230	MOUNT PROSPECT	60056	R4*	1970
08-14-401-071-1024	1103		HUNT CLUB	DR	125	MOUNT PROSPECT	60056	R4*	1970
08-14-401-071-1089	1103		HUNT CLUB	DR	330	MOUNT PROSPECT	60056	R4*	1970
08-14-401-071-1042	1101		HUNT CLUB	DR	212	MOUNT PROSPECT	60056	R4*	1970
08-14-401-071-1074	1101		HUNT CLUB	DR	315	MOUNT PROSPECT	60056	R4*	1970
08-14-401-071-1009	1101		HUNT CLUB	DR	109	MOUNT PROSPECT	60056	R4*	1970
08-14-401-071-1037	1101		HUNT CLUB	DR	207	MOUNT PROSPECT	60056	R4*	1970
08-14-401-071-0000	1103		HUNT CLUB	DR		MOUNT PROSPECT	60056	R4*	1970
08-14-401-080-1115	500		HUNTINGTON COMMONS	RD	456	MOUNT PROSPECT	60056	R4*	1970
08-14-401-080-1066	502		HUNTINGTON COMMONS	RD	337	MOUNT PROSPECT	60056	R4*	1970
08-11-100-028-0000	103	S	BUSSE	RD		MOUNT PROSPECT	60056	R1	1958
03-35-301-026-0000		N	MT PROSPECT	RD				B3	
03-35-200-038-0000	1350		FEEHANVILLE	DR		MOUNT PROSPECT	60056	I1	1986
03-35-102-028-0000	1201		FEEHANVILLE	DR		MOUNT PROSPECT	60056	I1	1981
03-35-301-058-0000	1050		MT PROSPECT	PZ		MOUNT PROSPECT	60056	B3*	1958
03-35-301-058-0000	1103		MT PROSPECT	PZ		MOUNT PROSPECT	60056	B3*	1958
03-35-301-058-0000	1127		MT PROSPECT	PZ		MOUNT PROSPECT	60056	B3*	1958
03-35-301-058-0000	1216	E	CENTRAL	RD		MOUNT PROSPECT	60056	B3*	1958
03-35-301-058-0000	1064		MT PROSPECT	PZ		MOUNT PROSPECT	60056	B3*	1958
03-35-301-058-0000	1210	E	CENTRAL	RD		MOUNT PROSPECT	60056	B3*	1958
03-35-301-058-0000	990		MT PROSPECT	PZ		MOUNT PROSPECT	60056	B3*	1958
03-35-301-058-0000	1141		MT PROSPECT	PZ		MOUNT PROSPECT	60056	B3*	1958
03-35-301-058-0000	1018		MT PROSPECT	PZ		MOUNT PROSPECT	60056	B3*	1958
03-35-301-058-0000	1044		MT PROSPECT	PZ		MOUNT PROSPECT	60056	B3*	1958
03-35-301-058-0000	1010		MT PROSPECT	PZ		MOUNT PROSPECT	60056	B3*	1958
03-35-301-058-0000	1107		MT PROSPECT	PZ		MOUNT PROSPECT	60056	B3*	1958
03-35-301-058-0000	1070		MT PROSPECT	PZ		MOUNT PROSPECT	60056	B3*	1958
03-35-301-058-0000	1145		MT PROSPECT	PZ		MOUNT PROSPECT	60056	B3*	1958
03-35-301-058-0000	1028		MT PROSPECT	PZ		MOUNT PROSPECT	60056	B3*	1958
03-35-301-058-0000	1038		MT PROSPECT	PZ		MOUNT PROSPECT	60056	B3*	1958
03-35-301-058-0000	1105		MT PROSPECT	PZ		MOUNT PROSPECT	60056	B3*	1958

03-35-301-058-0000	1082		MT PROSPECT	PZ		MOUNT PROSPECT	60056	B3*	1958
03-35-301-058-0000	1200	E	CENTRAL	RD		MOUNT PROSPECT	60056	B3*	1958
03-35-301-058-0000	1220	E	CENTRAL	RD		MOUNT PROSPECT	60056	B3*	1958
03-35-301-058-0000	1044		MT PROSPECT	PZ	98	MOUNT PROSPECT	60056	B3*	1958
03-35-301-058-0000	1119		MT PROSPECT	PZ		MOUNT PROSPECT	60056	B3*	1958
03-35-301-058-0000	1214	E	CENTRAL	RD		MOUNT PROSPECT	60056	B3*	1958
03-35-301-058-0000	1212	E	CENTRAL	RD	A	MOUNT PROSPECT	60056	B3*	1958
03-35-301-058-0000	1101		MT PROSPECT	PZ		MOUNT PROSPECT	60056	B3*	1958
03-35-301-058-0000	1109		MT PROSPECT	PZ		MOUNT PROSPECT	60056	B3*	1958
03-35-301-058-0000	1062		MT PROSPECT	PZ		MOUNT PROSPECT	60056	B3*	1958
03-35-301-058-0000	1139		MT PROSPECT	PZ		MOUNT PROSPECT	60056	B3*	1958
03-35-301-058-0000	1111		MT PROSPECT	PZ		MOUNT PROSPECT	60056	B3*	1958
03-35-301-058-0000	1008		MT PROSPECT	PZ		MOUNT PROSPECT	60056	B3*	1958
03-35-301-058-0000	1072		MT PROSPECT	PZ		MOUNT PROSPECT	60056	B3*	1958
03-35-301-058-0000	1046		MT PROSPECT	PZ		MOUNT PROSPECT	60056	B3*	1958
03-35-301-058-0000	1000		MT PROSPECT	PZ		MOUNT PROSPECT	60056	B3*	1958
03-35-301-058-0000	1121		MT PROSPECT	PZ		MOUNT PROSPECT	60056	B3*	1958
03-35-301-058-0000	1113		MT PROSPECT	PZ		MOUNT PROSPECT	60056	B3*	1958
03-35-301-058-0000	1068		MT PROSPECT	PZ		MOUNT PROSPECT	60056	B3*	1958
03-35-301-058-0000	1032		MT PROSPECT	PZ		MOUNT PROSPECT	60056	B3*	1958
03-35-301-058-0000	1143		MT PROSPECT	PZ		MOUNT PROSPECT	60056	B3*	1958
03-35-301-058-0000	1042		MT PROSPECT	PZ		MOUNT PROSPECT	60056	B3*	1958
03-35-301-055-0000	940	E	RAND	RD		MOUNT PROSPECT	60056	B3*	1958
03-25-303-026-0000		E	EUCLID	AV				R1	
03-25-213-001-0000	2011		CHINKAPIN OAK	DR		MOUNT PROSPECT	60056	R1	1971
03-27-307-007-0000	200	W	RAND	RD		MOUNT PROSPECT	60056	B3	1965
								XX	
								XX	
								XX	
03-35-301-052-1095	290	125	WESTGATE	RD	400	MOUNT PROSPECT	60056	R4	1976
03-35-301-052-0000	280	126	WESTGATE	RD		MOUNT PROSPECT	60056	R4	1976
03-35-301-052-1120	280	127	WESTGATE	RD	427	MOUNT PROSPECT	60056	R4	1976
03-35-301-052-1044	290	1	WESTGATE	RD	214	MOUNT PROSPECT	60056	R4	1976
03-35-301-052-1028	280	2	WESTGATE	RD	131	MOUNT PROSPECT	60056	R4	1976
03-35-301-052-1117	280	3	WESTGATE	RD	423	MOUNT PROSPECT	60056	R4	1976
03-35-301-052-1118	280	4	WESTGATE	RD	424	MOUNT PROSPECT	60056	R4	1976
03-35-301-052-1055	280	5	WESTGATE	RD	226	MOUNT PROSPECT	60056	R4	1976
03-35-301-052-1056	280	6	WESTGATE	RD	227	MOUNT PROSPECT	60056	R4	1976
03-35-301-052-1042	290	7	WESTGATE	RD	212	MOUNT PROSPECT	60056	R4	1976
03-35-301-052-1043	290	8	WESTGATE	RD	213	MOUNT PROSPECT	60056	R4	1976
03-35-301-052-1029	280	9	WESTGATE	RD	132	MOUNT PROSPECT	60056	R4	1976
03-35-301-052-1021	280	10	WESTGATE	RD	122	MOUNT PROSPECT	60056	R4	1976
03-35-301-052-1022	280	11	WESTGATE	RD	123	MOUNT PROSPECT	60056	R4	1976
03-35-301-052-1018	280	12	WESTGATE	RD	119	MOUNT PROSPECT	60056	R4	1976
03-35-301-052-1017	280	13	WESTGATE	RD	118	MOUNT PROSPECT	60056	R4	1976
03-35-301-052-1023	280	14	WESTGATE	RD	124	MOUNT PROSPECT	60056	R4	1976
03-35-301-052-1020	280	15	WESTGATE	RD	121	MOUNT PROSPECT	60056	R4	1976
03-35-301-052-1037	290	16	WESTGATE	RD	207	MOUNT PROSPECT	60056	R4	1976
03-35-301-052-1079	280	17	WESTGATE	RD	317	MOUNT PROSPECT	60056	R4	1976
03-35-301-052-1080	280	18	WESTGATE	RD	318	MOUNT PROSPECT	60056	R4	1976
03-35-301-052-1102	290	19	WESTGATE	RD	408	MOUNT PROSPECT	60056	R4	1976
03-35-301-052-1082	280	20	WESTGATE	RD	320	MOUNT PROSPECT	60056	R4	1976
03-35-301-052-1083	280	21	WESTGATE	RD	321	MOUNT PROSPECT	60056	R4	1976
03-35-301-052-1084	280	22	WESTGATE	RD	322	MOUNT PROSPECT	60056	R4	1976
03-35-301-052-1039	290	23	WESTGATE	RD	209	MOUNT PROSPECT	60056	R4	1976
03-35-301-052-1045	290	24	WESTGATE	RD	215	MOUNT PROSPECT	60056	R4	1976
03-35-301-052-1046	290	25	WESTGATE	RD	216	MOUNT PROSPECT	60056	R4	1976
03-35-301-052-1047	290	26	WESTGATE	RD	217	MOUNT PROSPECT	60056	R4	1976
03-35-301-052-1119	280	27	WESTGATE	RD	426	MOUNT PROSPECT	60056	R4	1976
03-35-301-052-1060	280	28	WESTGATE	RD	231	MOUNT PROSPECT	60056	R4	1976
03-35-301-052-1002	290	29	WESTGATE	RD	101	MOUNT PROSPECT	60056	R4	1976
03-35-301-052-1019	280	30	WESTGATE	RD	120	MOUNT PROSPECT	60056	R4	1976

03-35-301-052-1003	290	31	WESTGATE	RD	102	MOUNT PROSPECT	60056	R4	1976
03-35-301-052-1126	280	32	WESTGATE	RD	434	MOUNT PROSPECT	60056	R4	1976
03-35-301-052-1061	280	33	WESTGATE	RD	232	MOUNT PROSPECT	60056	R4	1976
03-35-301-052-1004	290	34	WESTGATE	RD	103	MOUNT PROSPECT	60056	R4	1976
03-35-301-052-1109	290	35	WESTGATE	RD	415	MOUNT PROSPECT	60056	R4	1976
03-35-301-052-1110	290	36	WESTGATE	RD	416	MOUNT PROSPECT	60056	R4	1976
03-35-301-052-1001	290	37	WESTGATE	RD	100	MOUNT PROSPECT	60056	R4	1976
03-35-301-052-1098	290	38	WESTGATE	RD	403	MOUNT PROSPECT	60056	R4	1976
03-35-301-052-1099	290	39	WESTGATE	RD	404	MOUNT PROSPECT	60056	R4	1976
03-35-301-052-1100	290	40	WESTGATE	RD	406	MOUNT PROSPECT	60056	R4	1976
03-35-301-052-1064	290	41	WESTGATE	RD	301	MOUNT PROSPECT	60056	R4	1976
03-35-301-052-1065	290	42	WESTGATE	RD	302	MOUNT PROSPECT	60056	R4	1976
03-35-301-052-1103	290	43	WESTGATE	RD	409	MOUNT PROSPECT	60056	R4	1976
03-35-301-052-1104	290	44	WESTGATE	RD	410	MOUNT PROSPECT	60056	R4	1976
03-35-301-052-1105	290	45	WESTGATE	RD	411	MOUNT PROSPECT	60056	R4	1976
03-35-301-052-1106	290	46	WESTGATE	RD	412	MOUNT PROSPECT	60056	R4	1976
03-35-301-052-1024	280	47	WESTGATE	RD	127	MOUNT PROSPECT	60056	R4	1976
03-35-301-052-1012	290	48	WESTGATE	RD	113	MOUNT PROSPECT	60056	R4	1976
03-35-301-052-1014	290	49	WESTGATE	RD	115	MOUNT PROSPECT	60056	R4	1976
03-35-301-052-1031	290	50	WESTGATE	RD	200	MOUNT PROSPECT	60056	R4	1976
03-35-301-052-1030	280	51	WESTGATE	RD	134	MOUNT PROSPECT	60056	R4	1976
03-35-301-052-1048	280	52	WESTGATE	RD	218	MOUNT PROSPECT	60056	R4	1976
03-35-301-052-1070	290	53	WESTGATE	RD	308	MOUNT PROSPECT	60056	R4	1976
03-35-301-052-1007	290	54	WESTGATE	RD	108	MOUNT PROSPECT	60056	R4	1976
03-35-301-052-1008	290	55	WESTGATE	RD	109	MOUNT PROSPECT	60056	R4	1976
03-35-301-052-1010	290	56	WESTGATE	RD	111	MOUNT PROSPECT	60056	R4	1976
03-35-301-052-1005	290	57	WESTGATE	RD	106	MOUNT PROSPECT	60056	R4	1976
03-35-301-052-1006	290	58	WESTGATE	RD	107	MOUNT PROSPECT	60056	R4	1976
03-35-301-052-1081	280	59	WESTGATE	RD	319	MOUNT PROSPECT	60056	R4	1976
03-35-301-052-1052	280	60	WESTGATE	RD	222	MOUNT PROSPECT	60056	R4	1976
03-35-301-052-1053	280	61	WESTGATE	RD	223	MOUNT PROSPECT	60056	R4	1976
03-35-301-052-1032	290	62	WESTGATE	RD	201	MOUNT PROSPECT	60056	R4	1976
03-35-301-052-1121	280	63	WESTGATE	RD	428	MOUNT PROSPECT	60056	R4	1976
03-35-301-052-1122	280	64	WESTGATE	RD	429	MOUNT PROSPECT	60056	R4	1976
03-35-301-052-1124	280	65	WESTGATE	RD	431	MOUNT PROSPECT	60056	R4	1976
03-35-301-052-1125	280	66	WESTGATE	RD	432	MOUNT PROSPECT	60056	R4	1976
03-35-301-052-1025	280	67	WESTGATE	RD	128	MOUNT PROSPECT	60056	R4	1976
03-35-301-052-1026	280	68	WESTGATE	RD	129	MOUNT PROSPECT	60056	R4	1976
03-35-301-052-1027	280	69	WESTGATE	RD	130	MOUNT PROSPECT	60056	R4	1976
03-35-301-052-1107	290	70	WESTGATE	RD	413	MOUNT PROSPECT	60056	R4	1976
03-35-301-052-1108	290	71	WESTGATE	RD	414	MOUNT PROSPECT	60056	R4	1976
03-35-301-052-1066	290	72	WESTGATE	RD	303	MOUNT PROSPECT	60056	R4	1976
03-35-301-052-1067	290	73	WESTGATE	RD	304	MOUNT PROSPECT	60056	R4	1976
03-35-301-052-1049	280	74	WESTGATE	RD	219	MOUNT PROSPECT	60056	R4	1976
03-35-301-052-1050	280	75	WESTGATE	RD	220	MOUNT PROSPECT	60056	R4	1976
03-35-301-052-1051	280	76	WESTGATE	RD	221	MOUNT PROSPECT	60056	R4	1976
03-35-301-052-1116	280	77	WESTGATE	RD	422	MOUNT PROSPECT	60056	R4	1976
03-35-301-052-1062	280	78	WESTGATE	RD	234	MOUNT PROSPECT	60056	R4	1976
03-35-301-052-1011	290	79	WESTGATE	RD	112	MOUNT PROSPECT	60056	R4	1976
03-35-301-052-1085	280	80	WESTGATE	RD	323	MOUNT PROSPECT	60056	R4	1976
03-35-301-052-1086	280	81	WESTGATE	RD	324	MOUNT PROSPECT	60056	R4	1976
03-35-301-052-1089	280	82	WESTGATE	RD	328	MOUNT PROSPECT	60056	R4	1976
03-35-301-052-1090	280	83	WESTGATE	RD	329	MOUNT PROSPECT	60056	R4	1976
03-35-301-052-1054	280	84	WESTGATE	RD	224	MOUNT PROSPECT	60056	R4	1976
03-35-301-052-1092	280	85	WESTGATE	RD	331	MOUNT PROSPECT	60056	R4	1976
03-35-301-052-1093	280	86	WESTGATE	RD	332	MOUNT PROSPECT	60056	R4	1976
03-35-301-052-1094	280	87	WESTGATE	RD	334	MOUNT PROSPECT	60056	R4	1976
03-35-301-052-1111	280	88	WESTGATE	RD	417	MOUNT PROSPECT	60056	R4	1976
03-35-301-052-1057	280	89	WESTGATE	RD	228	MOUNT PROSPECT	60056	R4	1976
03-35-301-052-1058	280	90	WESTGATE	RD	229	MOUNT PROSPECT	60056	R4	1976
03-35-301-052-1059	280	91	WESTGATE	RD	230	MOUNT PROSPECT	60056	R4	1976
03-35-301-052-1040	290	92	WESTGATE	RD	210	MOUNT PROSPECT	60056	R4	1976

03-35-301-052-1041	290	93	WESTGATE	RD	211	MOUNT PROSPECT	60056	R4	1976
03-35-301-052-1101	290	94	WESTGATE	RD	407	MOUNT PROSPECT	60056	R4	1976
03-35-301-052-1112	280	95	WESTGATE	RD	418	MOUNT PROSPECT	60056	R4	1976
03-35-301-052-1113	280	96	WESTGATE	RD	419	MOUNT PROSPECT	60056	R4	1976
03-35-301-052-1114	280	97	WESTGATE	RD	420	MOUNT PROSPECT	60056	R4	1976
03-35-301-052-1034	290	98	WESTGATE	RD	203	MOUNT PROSPECT	60056	R4	1976
03-35-301-052-1035	290	99	WESTGATE	RD	204	MOUNT PROSPECT	60056	R4	1976
03-35-301-052-1036	290	100	WESTGATE	RD	206	MOUNT PROSPECT	60056	R4	1976
03-35-301-052-1033	290	101	WESTGATE	RD	202	MOUNT PROSPECT	60056	R4	1976
03-35-301-052-1078	290	102	WESTGATE	RD	316	MOUNT PROSPECT	60056	R4	1976
03-35-301-052-1096	290	103	WESTGATE	RD	401	MOUNT PROSPECT	60056	R4	1976
03-35-301-052-1097	290	104	WESTGATE	RD	402	MOUNT PROSPECT	60056	R4	1976
03-35-301-052-1071	290	105	WESTGATE	RD	309	MOUNT PROSPECT	60056	R4	1976
03-35-301-052-1072	290	106	WESTGATE	RD	310	MOUNT PROSPECT	60056	R4	1976
03-35-301-052-1073	290	107	WESTGATE	RD	311	MOUNT PROSPECT	60056	R4	1976
03-35-301-052-1074	290	108	WESTGATE	RD	312	MOUNT PROSPECT	60056	R4	1976
03-35-301-052-1075	290	109	WESTGATE	RD	313	MOUNT PROSPECT	60056	R4	1976
03-35-301-052-1076	290	110	WESTGATE	RD	314	MOUNT PROSPECT	60056	R4	1976
03-35-301-052-1077	290	111	WESTGATE	RD	315	MOUNT PROSPECT	60056	R4	1976
03-35-301-052-1087	280	112	WESTGATE	RD	326	MOUNT PROSPECT	60056	R4	1976
03-35-301-052-1088	280	113	WESTGATE	RD	327	MOUNT PROSPECT	60056	R4	1976
03-35-301-052-1091	280	114	WESTGATE	RD	330	MOUNT PROSPECT	60056	R4	1976
03-35-301-052-1038	290	115	WESTGATE	RD	208	MOUNT PROSPECT	60056	R4	1976
03-35-301-052-1015	290	116	WESTGATE	RD	116	MOUNT PROSPECT	60056	R4	1976
03-35-301-052-1068	290	117	WESTGATE	RD	306	MOUNT PROSPECT	60056	R4	1976
03-35-301-052-1016	280	118	WESTGATE	RD	117	MOUNT PROSPECT	60056	R4	1976
03-35-301-052-1063	290	119	WESTGATE	RD	300	MOUNT PROSPECT	60056	R4	1976
03-35-301-052-1069	290	120	WESTGATE	RD	307	MOUNT PROSPECT	60056	R4	1976
03-35-301-052-1013	290	121	WESTGATE	RD	114	MOUNT PROSPECT	60056	R4	1976
03-35-301-052-1115	280	122	WESTGATE	RD	421	MOUNT PROSPECT	60056	R4	1976
03-35-301-052-1123	280	123	WESTGATE	RD	430	MOUNT PROSPECT	60056	R4	1976
03-35-301-052-1009	290	124	WESTGATE	RD	110	MOUNT PROSPECT	60056	R4 XX	1976
03-35-302-016-0000	801	E	RAND	RD		MOUNT PROSPECT	60056	B3*	1917
08-22-401-019-0000	2240	S	BUSSE	RD	100	MOUNT PROSPECT	60056	I1	1986
08-23-101-055-0000	2101	S	BUSSE	RD		MOUNT PROSPECT	60056	I3	2012
08-23-101-055-0000	1701		KENNETH	DR		MOUNT PROSPECT	60056	I3	2012
08-23-101-055-0000	1700		KENNETH	DR		MOUNT PROSPECT	60056	I3	2012
03-34-417-003-0000	11	N	SCHOOL	ST		MOUNT PROSPECT	60056	R1	1917
08-12-227-019-1035	519	E	LINCOLN	ST		MOUNT PROSPECT	60056	I1 XX	1917
08-12-122-042-0000	235	E	PROSPECT	AV	Ste 100	MOUNT PROSPECT	60056	B5C*	1917
08-14-302-018-1228	702		DEMPSTER	ST	104	MOUNT PROSPECT	60056	RX	2017
08-13-200-031-0000	920	S	LOUIS	ST		MOUNT PROSPECT	60056	R1	
08-13-200-030-0000	918	S	LOUIS	ST		MOUNT PROSPECT	60056	R1	
08-13-200-029-0000	916	S	LOUIS	ST		MOUNT PROSPECT	60056	R1	
08-13-200-028-0000	914	S	LOUIS	ST		MOUNT PROSPECT	60056	R1	
08-12-114-003-0000	11	W	PROSPECT	AV		MOUNT PROSPECT	60056	B5*	1917
08-12-114-004-0000	11	W	PROSPECT	AV		MOUNT PROSPECT	60056	B5*	1917
08-12-114-005-0000	11	W	PROSPECT	AV		MOUNT PROSPECT	60056	B5*	1917
08-12-114-002-0000	11	W	PROSPECT	AV		MOUNT PROSPECT	60056	B5*	1917
03-34-320-061-0000	21	N	ELMHURST	AV		MOUNT PROSPECT	60056	B5*	1917
03-34-320-064-0000	27	N	ELMHURST	AV		MOUNT PROSPECT	60056	B5*	1917
03-34-320-062-0000	23	N	ELMHURST	AV		MOUNT PROSPECT	60056	B5*	1917
03-34-320-063-0000	25	N	ELMHURST	AV		MOUNT PROSPECT	60056	B5*	1917
03-34-320-060-0000	19	N	ELMHURST	AV		MOUNT PROSPECT	60056	B5*	1917
03-34-320-059-0000	17	N	ELMHURST	AV		MOUNT PROSPECT	60056	B5*	1917
03-34-320-070-0000	15	N	ELMHURST	AV		MOUNT PROSPECT	60056	B5*	1917
03-34-320-069-0000	11	N	ELMHURST	AV		MOUNT PROSPECT	60056	B5*	1917
03-34-320-068-0000	9	N	ELMHURST	AV		MOUNT PROSPECT	60056	B5*	1917
03-34-320-067-0000	7	N	ELMHURST	AV		MOUNT PROSPECT	60056	B5*	1917
03-34-320-066-0000	5	N	ELMHURST	AV		MOUNT PROSPECT	60056	B5*	1917

03-34-320-065-0000	3	N	ELMHURST	AV			MOUNT PROSPECT	60056	B5*	1917
03-35-415-010-0000	128		HORNER	LN			MOUNT PROSPECT	60056	R1	1968
08-12-114-005-0000	99	W	PROSPECT	AV			MOUNT PROSPECT	60056	B5*	1917
08-22-401-019-0000	2240	S	BUSSE	RD		200	MOUNT PROSPECT	60056	I1	1986
08-12-405-044-0000	1000	E	NORTHWEST	HW			MOUNT PROSPECT	60056	B5	1917
08-12-405-045-0000	1008	E	NORTHWEST	HW				60056	B5	1917
08-12-405-046-0000	1008	E	NORTHWEST	HW				60056	B5	1917
08-12-114-005-0000	33	W	PROSPECT	AV			MOUNT PROSPECT	60056	B5*	1917
08-12-114-005-0000	1	W	PROSPECT	AV			MOUNT PROSPECT	60056	B5*	1917
03-27-401-280-0000	1037	N	ELMHURST	RD			MOUNT PROSPECT	60056	B3*	1958
03-35-301-058-0000	1212	E	CENTRAL	RD		B	MOUNT PROSPECT	60056	B3*	1958
08-23-201-072-0000	325		HAWTHORNE	CR		1	MOUNT PROSPECT	60056	R4*	1969
08-23-201-073-0000	327		HAWTHORNE	CR		1	MOUNT PROSPECT	60056	R4*	1969
08-23-201-076-0000	333		HAWTHORNE	CR		1	MOUNT PROSPECT	60056	R4*	1969
08-23-201-074-0000	329		HAWTHORNE	CR		1	MOUNT PROSPECT	60056	R4*	1969
08-23-201-075-0000	331		HAWTHORNE	CR		1	MOUNT PROSPECT	60056	R4*	1969
03-25-402-042-0000	1226		RIVER	RD			MOUNT PROSPECT	60056	B3	1971
03-25-402-042-0000	1234		RIVER	RD			MOUNT PROSPECT	60056	B3	1971
08-12-109-029-0000	112	E	NORTHWEST	HW	T		MOUNT PROSPECT	60056	B5C*	1917
08-12-109-029-0000	114	E	NORTHWEST	HW	T		MOUNT PROSPECT	60056	B5C*	1917
08-12-109-029-0000	116	E	NORTHWEST	HW	T		MOUNT PROSPECT	60056	B5C*	1917
08-12-109-029-0000	118	E	NORTHWEST	HW	T		MOUNT PROSPECT	60056	B5C*	1917
08-12-109-029-0000	120	E	NORTHWEST	HW	T		MOUNT PROSPECT	60056	B5C*	1917
08-12-109-029-0000	122	E	NORTHWEST	HW	T		MOUNT PROSPECT	60056	B5C*	1917
08-12-109-029-0000	130	E	NORTHWEST	HW	T		MOUNT PROSPECT	60056	B5C*	1917
08-12-122-030-0000	324	S	SCHOOL	ST			MOUNT PROSPECT	60056	B5*	1917
08-12-122-030-0000	326	S	SCHOOL	ST			MOUNT PROSPECT	60056	B5*	1917
08-12-122-030-0000	328	S	SCHOOL	ST			MOUNT PROSPECT	60056	B5*	1917
08-12-122-030-0000	330	S	SCHOOL	ST			MOUNT PROSPECT	60056	B5*	1917
08-12-122-030-0000	332	S	SCHOOL	ST			MOUNT PROSPECT	60056	B5*	1917
08-12-122-030-0000	334	S	SCHOOL	ST			MOUNT PROSPECT	60056	B5*	1917
08-12-122-030-0000	336	S	SCHOOL	ST			MOUNT PROSPECT	60056	B5*	1917
08-12-122-030-0000	338	S	SCHOOL	ST			MOUNT PROSPECT	60056	B5*	1917
08-12-122-030-0000	340	S	SCHOOL	ST			MOUNT PROSPECT	60056	B5*	1917
08-12-122-030-0000	342	S	SCHOOL	ST			MOUNT PROSPECT	60056	B5*	1917
08-12-122-030-0000	344	S	SCHOOL	ST			MOUNT PROSPECT	60056	B5*	1917
08-12-122-030-0000	346	S	SCHOOL	ST			MOUNT PROSPECT	60056	B5*	1917
08-12-122-030-0000	348	S	SCHOOL	ST			MOUNT PROSPECT	60056	B5*	1917
08-12-122-030-0000	350	S	SCHOOL	ST			MOUNT PROSPECT	60056	B5*	1917
08-12-122-030-0000	352	S	SCHOOL	ST			MOUNT PROSPECT	60056	B5*	1917
08-12-122-030-0000	354	S	SCHOOL	ST			MOUNT PROSPECT	60056	B5*	1917
08-12-122-030-0000	356	S	SCHOOL	ST			MOUNT PROSPECT	60056	B5*	1917
08-12-122-030-0000	314	E	LINCOLN	ST			MOUNT PROSPECT	60056	B5*	1917
08-12-122-030-0000	312	E	LINCOLN	ST			MOUNT PROSPECT	60056	B5*	1917
08-12-122-030-0000	310	E	LINCOLN	ST			MOUNT PROSPECT	60056	B5*	1917
08-12-122-030-0000	308	E	LINCOLN	ST			MOUNT PROSPECT	60056	B5*	1917
08-12-122-030-0000	306	E	LINCOLN	ST			MOUNT PROSPECT	60056	B5*	1917
08-12-122-030-0000	304	E	LINCOLN	ST			MOUNT PROSPECT	60056	B5*	1917
08-12-122-030-0000	302	E	LINCOLN	ST			MOUNT PROSPECT	60056	B5*	1917
08-12-122-030-0000	300	E	LINCOLN	ST			MOUNT PROSPECT	60056	B5*	1917
08-12-122-030-0000	322	S	SCHOOL	ST			MOUNT PROSPECT	60056	B5*	1917
08-12-122-030-0000	316	E	LINCOLN	ST			MOUNT PROSPECT	60056	B5*	1917
08-12-122-030-0000	318	E	LINCOLN	ST			MOUNT PROSPECT	60056	B5*	1917
03-27-100-022-1010	1400		YARMOUTH	PL		110	MOUNT PROSPECT	60056	R1*	1964
03-27-100-022-1009	1400		YARMOUTH	PL		109	MOUNT PROSPECT	60056	R1*	1964
03-27-100-022-1012	1400		YARMOUTH	PL		112	MOUNT PROSPECT	60056	R1*	1964
03-27-409-013-0000	1067	N	ELMHURST	RD			MOUNT PROSPECT	60056	B3*	1958
03-27-409-012-0000	1023	N	ELMHURST	RD			MOUNT PROSPECT	60056	B3*	1958
03-27-401-290-0000	1		RANDHURST VILLAGE	DR			MOUNT PROSPECT	60056	B3*	1958
03-27-401-282-0000	1023		CENTER	DR			MOUNT PROSPECT	60056	B3*	1958
03-27-401-305-0000	4		RANDHURST VILLAGE	DR			MOUNT PROSPECT	60056	B3*	1958
03-27-401-305-0000	12		RANDHURST VILLAGE	DR			MOUNT PROSPECT	60056	B3*	1958

03-27-401-305-0000	211		RANDHURST VILLAGE	DR			MOUNT PROSPECT	60056	B3*	1958
03-27-401-305-0000	44		RANDHURST VILLAGE	DR			MOUNT PROSPECT	60056	B3*	1958
03-27-401-305-0000	98		RANDHURST VILLAGE	DR			MOUNT PROSPECT	60056	B3*	1958
03-27-401-305-0000	114		RANDHURST VILLAGE	DR			MOUNT PROSPECT	60056	B3*	1958
03-27-401-305-0000	132		RANDHURST VILLAGE	DR			MOUNT PROSPECT	60056	B3*	1958
03-27-401-305-0000	118		RANDHURST VILLAGE	DR			MOUNT PROSPECT	60056	B3*	1958
03-27-401-305-0000	164		RANDHURST VILLAGE	DR			MOUNT PROSPECT	60056	B3*	1958
03-27-401-305-0000	176		RANDHURST VILLAGE	DR			MOUNT PROSPECT	60056	B3*	1958
03-27-401-305-0000	182		RANDHURST VILLAGE	DR			MOUNT PROSPECT	60056	B3*	1958
03-27-401-305-0000	148		RANDHURST VILLAGE	DR			MOUNT PROSPECT	60056	B3*	1958
03-27-401-305-0000	216		RANDHURST VILLAGE	DR			MOUNT PROSPECT	60056	B3*	1958
03-27-401-305-0000	214		RANDHURST VILLAGE	DR			MOUNT PROSPECT	60056	B3*	1958
03-27-401-305-0000	220		RANDHURST VILLAGE	DR			MOUNT PROSPECT	60056	B3*	1958
03-27-401-305-0000	135		RANDHURST VILLAGE	DR			MOUNT PROSPECT	60056	B3*	1958
03-27-401-305-0000	125		RANDHURST VILLAGE	DR			MOUNT PROSPECT	60056	B3*	1958
03-27-401-305-0000	107		RANDHURST VILLAGE	DR			MOUNT PROSPECT	60056	B3*	1958
03-27-401-305-0000	109		RANDHURST VILLAGE	DR			MOUNT PROSPECT	60056	B3*	1958
03-27-401-305-0000	157		RANDHURST VILLAGE	DR			MOUNT PROSPECT	60056	B3*	1958
03-27-401-305-0000	1052		CENTER	DR			MOUNT PROSPECT	60056	B3*	1958
03-27-401-305-0000	141		RANDHURST VILLAGE	DR			MOUNT PROSPECT	60056	B3*	1958
03-27-401-305-0000	3		RANDHURST VILLAGE	DR			MOUNT PROSPECT	60056	B3*	1958
03-27-401-305-0000	63		RANDHURST VILLAGE	DR			MOUNT PROSPECT	60056	B3*	1958
03-27-401-305-0000	91		RANDHURST VILLAGE	DR			MOUNT PROSPECT	60056	B3*	1958
03-27-401-305-0000	26		RANDHURST VILLAGE	DR			MOUNT PROSPECT	60056	B3*	1958
03-27-401-305-0000	1032		CENTER	DR			MOUNT PROSPECT	60056	B3*	1958
03-27-401-305-0000	1035		CENTER	DR			MOUNT PROSPECT	60056	B3*	1958
03-27-401-305-0000	1054		CENTER	DR			MOUNT PROSPECT	60056	B3*	1958
03-27-401-305-0000	1056		CENTER	DR			MOUNT PROSPECT	60056	B3*	1958
03-27-401-305-0000	1058		CENTER	DR			MOUNT PROSPECT	60056	B3*	1958
08-23-401-030-0000	503	W	ALGONQUIN	RD			MOUNT PROSPECT	60056	I1*	1973
03-27-100-022-1014	1400		YARMOUTH	PL		114	MOUNT PROSPECT	60056	R1*	1964
08-15-400-047-0000	2040	W	ALGONQUIN	RD		103	MOUNT PROSPECT	60056	R4*	1974
08-15-400-047-0000	2040	W	ALGONQUIN	RD		105	MOUNT PROSPECT	60056	R4*	1974
08-15-400-047-0000	2040	W	ALGONQUIN	RD		107	MOUNT PROSPECT	60056	R4*	1974
08-15-400-047-0000	2040	W	ALGONQUIN	RD		108	MOUNT PROSPECT	60056	R4*	1974
08-15-400-047-0000	2040	W	ALGONQUIN	RD		109	MOUNT PROSPECT	60056	R4*	1974
08-15-400-047-0000	2040	W	ALGONQUIN	RD		110	MOUNT PROSPECT	60056	R4*	1974
08-15-400-047-0000	2040	W	ALGONQUIN	RD		111	MOUNT PROSPECT	60056	R4*	1974
08-15-400-047-0000	2040	W	ALGONQUIN	RD		112	MOUNT PROSPECT	60056	R4*	1974
08-15-400-047-0000	2040	W	ALGONQUIN	RD		114	MOUNT PROSPECT	60056	R4*	1974
08-15-400-047-0000	2040	W	ALGONQUIN	RD		115	MOUNT PROSPECT	60056	R4*	1974
08-15-400-047-0000	2040	W	ALGONQUIN	RD		117	MOUNT PROSPECT	60056	R4*	1974
08-15-400-047-0000	2040	W	ALGONQUIN	RD		201	MOUNT PROSPECT	60056	R4*	1974
08-15-400-047-0000	2040	W	ALGONQUIN	RD		202	MOUNT PROSPECT	60056	R4*	1974
08-15-400-047-0000	2040	W	ALGONQUIN	RD		203	MOUNT PROSPECT	60056	R4*	1974
08-15-400-047-0000	2040	W	ALGONQUIN	RD		205	MOUNT PROSPECT	60056	R4*	1974
08-15-400-047-0000	2040	W	ALGONQUIN	RD		206	MOUNT PROSPECT	60056	R4*	1974
08-15-400-047-0000	2040	W	ALGONQUIN	RD		207	MOUNT PROSPECT	60056	R4*	1974
08-15-400-047-0000	2040	W	ALGONQUIN	RD		208	MOUNT PROSPECT	60056	R4*	1974
08-15-400-047-0000	2040	W	ALGONQUIN	RD		209	MOUNT PROSPECT	60056	R4*	1974
08-15-400-047-0000	2040	W	ALGONQUIN	RD		210	MOUNT PROSPECT	60056	R4*	1974
08-15-400-047-0000	2040	W	ALGONQUIN	RD		211	MOUNT PROSPECT	60056	R4*	1974
08-15-400-047-0000	2040	W	ALGONQUIN	RD		212	MOUNT PROSPECT	60056	R4*	1974
08-15-400-047-0000	2040	W	ALGONQUIN	RD		214	MOUNT PROSPECT	60056	R4*	1974
08-15-400-047-0000	2040	W	ALGONQUIN	RD		215	MOUNT PROSPECT	60056	R4*	1974
08-15-400-047-0000	2040	W	ALGONQUIN	RD		217	MOUNT PROSPECT	60056	R4*	1974
08-15-400-047-0000	2040	W	ALGONQUIN	RD		301	MOUNT PROSPECT	60056	R4*	1974
08-15-400-047-0000	2040	W	ALGONQUIN	RD		302	MOUNT PROSPECT	60056	R4*	1974
08-15-400-047-0000	2040	W	ALGONQUIN	RD		303	MOUNT PROSPECT	60056	R4*	1974
08-15-400-047-0000	2040	W	ALGONQUIN	RD		305	MOUNT PROSPECT	60056	R4*	1974
08-15-400-047-0000	2040	W	ALGONQUIN	RD		306	MOUNT PROSPECT	60056	R4*	1974
08-15-400-047-0000	2040	W	ALGONQUIN	RD		308	MOUNT PROSPECT	60056	R4*	1974

08-15-400-047-0000	2040	W	ALGONQUIN	RD	307	MOUNT PROSPECT	60056	R4*	1974
08-15-400-047-0000	2040	W	ALGONQUIN	RD	309	MOUNT PROSPECT	60056	R4*	1974
08-15-400-047-0000	2040	W	ALGONQUIN	RD	310	MOUNT PROSPECT	60056	R4*	1974
08-15-400-047-0000	2040	W	ALGONQUIN	RD	311	MOUNT PROSPECT	60056	R4*	1974
08-15-400-047-0000	2040	W	ALGONQUIN	RD	312	MOUNT PROSPECT	60056	R4*	1974
08-15-400-047-0000	2040	W	ALGONQUIN	RD	314	MOUNT PROSPECT	60056	R4*	1974
08-15-400-047-0000	2040	W	ALGONQUIN	RD	315	MOUNT PROSPECT	60056	R4*	1974
08-15-400-047-0000	2040	W	ALGONQUIN	RD	317	MOUNT PROSPECT	60056	R4*	1974
08-15-400-047-0000	2040	W	ALGONQUIN	RD	401	MOUNT PROSPECT	60056	R4*	1974
08-15-400-047-0000	2040	W	ALGONQUIN	RD	402	MOUNT PROSPECT	60056	R4*	1974
08-15-400-047-0000	2040	W	ALGONQUIN	RD	403	MOUNT PROSPECT	60056	R4*	1974
08-15-400-047-0000	2040	W	ALGONQUIN	RD	405	MOUNT PROSPECT	60056	R4*	1974
08-15-400-047-0000	2040	W	ALGONQUIN	RD	406	MOUNT PROSPECT	60056	R4*	1974
08-15-400-047-0000	2040	W	ALGONQUIN	RD	407	MOUNT PROSPECT	60056	R4*	1974
08-15-400-047-0000	2040	W	ALGONQUIN	RD	408	MOUNT PROSPECT	60056	R4*	1974
08-15-400-047-0000	2040	W	ALGONQUIN	RD	409	MOUNT PROSPECT	60056	R4*	1974
08-15-400-047-0000	2040	W	ALGONQUIN	RD	410	MOUNT PROSPECT	60056	R4*	1974
08-15-400-047-0000	2040	W	ALGONQUIN	RD	411	MOUNT PROSPECT	60056	R4*	1974
08-15-400-047-0000	2040	W	ALGONQUIN	RD	412	MOUNT PROSPECT	60056	R4*	1974
08-15-400-047-0000	2040	W	ALGONQUIN	RD	414	MOUNT PROSPECT	60056	R4*	1974
08-15-400-047-0000	2040	W	ALGONQUIN	RD	415	MOUNT PROSPECT	60056	R4*	1974
08-15-400-047-0000	2040	W	ALGONQUIN	RD	417	MOUNT PROSPECT	60056	R4*	1974
03-35-200-039-0000	1450		FEEHANVILLE	DR	Suite B	MOUNT PROSPECT	60056	I1	1986
03-35-307-010-0000	905	E	RAND	RD	100	MOUNT PROSPECT	60056	B3	1917
08-12-122-042-0000	235	E	PROSPECT	AV	201	MOUNT PROSPECT	60056	B5C*	1917
08-12-122-042-0000	235	E	PROSPECT	AV	308	MOUNT PROSPECT	60056	B5C*	1917
08-12-122-042-0000	235	E	PROSPECT	AV	403	MOUNT PROSPECT	60056	B5C*	1917
08-12-122-042-0000	235	E	PROSPECT	AV	601	MOUNT PROSPECT	60056	B5C*	1917
08-12-122-042-0000	235	E	PROSPECT	AV	401	MOUNT PROSPECT	60056	B5C*	1917
08-12-122-042-0000	235	E	PROSPECT	AV	310	MOUNT PROSPECT	60056	B5C*	1917
08-12-122-042-0000	235	E	PROSPECT	AV	203	MOUNT PROSPECT	60056	B5C*	1917
08-12-122-042-0000	235	E	PROSPECT	AV	607	MOUNT PROSPECT	60056	B5C*	1917
08-12-122-042-0000	235	E	PROSPECT	AV	207	MOUNT PROSPECT	60056	B5C*	1917
08-12-122-042-0000	235	E	PROSPECT	AV	406	MOUNT PROSPECT	60056	B5C*	1917
08-12-122-042-0000	235	E	PROSPECT	AV	304	MOUNT PROSPECT	60056	B5C*	1917
08-12-122-042-0000	235	E	PROSPECT	AV	302	MOUNT PROSPECT	60056	B5C*	1917
08-12-122-042-0000	235	E	PROSPECT	AV	508	MOUNT PROSPECT	60056	B5C*	1917
08-12-122-042-0000	235	E	PROSPECT	AV	209	MOUNT PROSPECT	60056	B5C*	1917
08-12-122-042-0000	235	E	PROSPECT	AV	404	MOUNT PROSPECT	60056	B5C*	1917
08-12-122-042-0000	235	E	PROSPECT	AV	706	MOUNT PROSPECT	60056	B5C*	1917
08-12-122-042-0000	235	E	PROSPECT	AV	502	MOUNT PROSPECT	60056	B5C*	1917
08-12-122-042-0000	235	E	PROSPECT	AV	303	MOUNT PROSPECT	60056	B5C*	1917
08-12-122-042-0000	235	E	PROSPECT	AV	503	MOUNT PROSPECT	60056	B5C*	1917
08-12-122-042-0000	235	E	PROSPECT	AV	610	MOUNT PROSPECT	60056	B5C*	1917
08-12-122-042-0000	235	E	PROSPECT	AV	411	MOUNT PROSPECT	60056	B5C*	1917
08-12-122-042-0000	235	E	PROSPECT	AV	703	MOUNT PROSPECT	60056	B5C*	1917
08-12-122-042-0000	235	E	PROSPECT	AV	705	MOUNT PROSPECT	60056	B5C*	1917
08-12-122-042-0000	235	E	PROSPECT	AV	606	MOUNT PROSPECT	60056	B5C*	1917
08-12-122-042-0000	235	E	PROSPECT	AV	702	MOUNT PROSPECT	60056	B5C*	1917
08-12-122-042-0000	235	E	PROSPECT	AV	708	MOUNT PROSPECT	60056	B5C*	1917
08-12-122-042-0000	235	E	PROSPECT	AV	602	MOUNT PROSPECT	60056	B5C*	1917
08-12-122-042-0000	235	E	PROSPECT	AV	608	MOUNT PROSPECT	60056	B5C*	1917
08-12-122-042-0000	235	E	PROSPECT	AV	711	MOUNT PROSPECT	60056	B5C*	1917
08-12-122-042-0000	235	E	PROSPECT	AV	510	MOUNT PROSPECT	60056	B5C*	1917
08-12-122-042-0000	235	E	PROSPECT	AV	509	MOUNT PROSPECT	60056	B5C*	1917
08-12-122-042-0000	235	E	PROSPECT	AV	306	MOUNT PROSPECT	60056	B5C*	1917
08-12-122-042-0000	235	E	PROSPECT	AV		MOUNT PROSPECT	60056	B5C*	1917
08-12-122-042-0000	235	E	PROSPECT	AV	402	MOUNT PROSPECT	60056	B5C*	1917
08-12-122-042-0000	235	E	PROSPECT	AV	603	MOUNT PROSPECT	60056	B5C*	1917
08-12-122-042-0000	235	E	PROSPECT	AV	309	MOUNT PROSPECT	60056	B5C*	1917
08-12-122-042-0000	235	E	PROSPECT	AV	307	MOUNT PROSPECT	60056	B5C*	1917
08-12-122-042-0000	235	E	PROSPECT	AV	305	MOUNT PROSPECT	60056	B5C*	1917

08-12-122-042-0000	235	E	PROSPECT	AV	311	MOUNT PROSPECT	60056	B5C*	1917
08-12-122-042-0000	235	E	PROSPECT	AV	501	MOUNT PROSPECT	60056	B5C*	1917
08-12-122-042-0000	235	E	PROSPECT	AV	407	MOUNT PROSPECT	60056	B5C*	1917
08-12-122-042-0000	235	E	PROSPECT	AV	208	MOUNT PROSPECT	60056	B5C*	1917
08-12-122-042-0000	235	E	PROSPECT	AV	505	MOUNT PROSPECT	60056	B5C*	1917
08-12-122-042-0000	235	E	PROSPECT	AV	206	MOUNT PROSPECT	60056	B5C*	1917
08-12-122-042-0000	235	E	PROSPECT	AV	204	MOUNT PROSPECT	60056	B5C*	1917
08-12-122-042-0000	235	E	PROSPECT	AV	202	MOUNT PROSPECT	60056	B5C*	1917
08-12-122-042-0000	235	E	PROSPECT	AV	709	MOUNT PROSPECT	60056	B5C*	1917
08-12-122-042-0000	235	E	PROSPECT	AV	409	MOUNT PROSPECT	60056	B5C*	1917
08-12-122-042-0000	235	E	PROSPECT	AV	408	MOUNT PROSPECT	60056	B5C*	1917
08-12-122-042-0000	235	E	PROSPECT	AV	506	MOUNT PROSPECT	60056	B5C*	1917
08-12-122-042-0000	235	E	PROSPECT	AV	611	MOUNT PROSPECT	60056	B5C*	1917
08-12-122-042-0000	235	E	PROSPECT	AV	710	MOUNT PROSPECT	60056	B5C*	1917
08-12-122-042-0000	235	E	PROSPECT	AV	605	MOUNT PROSPECT	60056	B5C*	1917
08-12-122-042-0000	235	E	PROSPECT	AV	707	MOUNT PROSPECT	60056	B5C*	1917
08-12-122-042-0000	235	E	PROSPECT	AV	405	MOUNT PROSPECT	60056	B5C*	1917
08-12-122-042-0000	235	E	PROSPECT	AV	701	MOUNT PROSPECT	60056	B5C*	1917
08-12-122-042-0000	235	E	PROSPECT	AV	504	MOUNT PROSPECT	60056	B5C*	1917
08-12-122-042-0000	235	E	PROSPECT	AV	507	MOUNT PROSPECT	60056	B5C*	1917
08-12-122-042-0000	235	E	PROSPECT	AV	609	MOUNT PROSPECT	60056	B5C*	1917
08-12-122-042-0000	235	E	PROSPECT	AV	704	MOUNT PROSPECT	60056	B5C*	1917
08-12-122-042-0000	235	E	PROSPECT	AV	511	MOUNT PROSPECT	60056	B5C*	1917
08-12-122-042-0000	235	E	PROSPECT	AV	604	MOUNT PROSPECT	60056	B5C*	1917
08-12-122-042-0000	235	E	PROSPECT	AV	301	MOUNT PROSPECT	60056	B5C*	1917
08-12-122-042-0000	235	E	PROSPECT	AV	205	MOUNT PROSPECT	60056	B5C*	1917
08-12-122-042-0000	235	E	PROSPECT	AV	410	MOUNT PROSPECT	60056	B5C*	1917
03-27-100-022-1001	1400		YARMOUTH	PL	101	MOUNT PROSPECT	60056	R1*	1964
03-27-100-022-1006	1400		YARMOUTH	PL	106	MOUNT PROSPECT	60056	R1*	1964
03-27-100-022-1005	1400		YARMOUTH	PL	105	MOUNT PROSPECT	60056	R1*	1964
03-27-100-022-1003	1400		YARMOUTH	PL	103	MOUNT PROSPECT	60056	R1*	1964
03-27-100-022-1008	1400		YARMOUTH	PL	108	MOUNT PROSPECT	60056	R1*	1964
03-27-100-022-1051	1400		YARMOUTH	PL	313	MOUNT PROSPECT	60056	R1*	1964
03-27-100-022-1057	1400		YARMOUTH	PL	319	MOUNT PROSPECT	60056	R1*	1964
03-27-100-022-1018	1400		YARMOUTH	PL	118	MOUNT PROSPECT	60056	R1*	1964
03-27-100-022-1017	1400		YARMOUTH	PL	117	MOUNT PROSPECT	60056	R1*	1964
03-27-100-022-1023	1400		YARMOUTH	PL	204	MOUNT PROSPECT	60056	R1*	1964
03-27-100-022-1007	1400		YARMOUTH	PL	107	MOUNT PROSPECT	60056	R1*	1964
03-27-100-022-1004	1400		YARMOUTH	PL	104	MOUNT PROSPECT	60056	R1*	1964
03-27-100-022-0000	1400		YARMOUTH	PL	2	MOUNT PROSPECT	60056	R1*	1964
03-27-100-022-1016	1400		YARMOUTH	PL	116	MOUNT PROSPECT	60056	R1*	1964
03-27-100-022-1015	1400		YARMOUTH	PL	115	MOUNT PROSPECT	60056	R1*	1964
03-27-100-022-1019	1400		YARMOUTH	PL	119	MOUNT PROSPECT	60056	R1*	1964
03-27-100-022-1049	1400		YARMOUTH	PL	311	MOUNT PROSPECT	60056	R1*	1964
03-27-100-022-1053	1400		YARMOUTH	PL	315	MOUNT PROSPECT	60056	R1*	1964
03-27-100-022-1034	1400		YARMOUTH	PL	215	MOUNT PROSPECT	60056	R1*	1964
03-27-100-022-1056	1400		YARMOUTH	PL	318	MOUNT PROSPECT	60056	R1*	1964
03-27-100-022-1059	1400		YARMOUTH	PL	402	MOUNT PROSPECT	60056	R1*	1964
03-27-100-022-1050	1400		YARMOUTH	PL	312	MOUNT PROSPECT	60056	R1*	1964
03-27-100-022-1020	1400		YARMOUTH	PL	317	MOUNT PROSPECT	60056	R1*	1964
03-27-100-022-1031	1400		YARMOUTH	PL	212	MOUNT PROSPECT	60056	R1*	1964
03-27-100-022-1028	1400		YARMOUTH	PL	209	MOUNT PROSPECT	60056	R1*	1964
03-27-100-022-1035	1400		YARMOUTH	PL	216	MOUNT PROSPECT	60056	R1*	1964
03-27-100-022-1027	1400		YARMOUTH	PL	208	MOUNT PROSPECT	60056	R1*	1964
03-27-100-022-1032	1400		YARMOUTH	PL	213	MOUNT PROSPECT	60056	R1*	1964
03-27-100-022-1060	1400		YARMOUTH	PL	403	MOUNT PROSPECT	60056	R1*	1964
03-27-100-022-1029	1400		YARMOUTH	PL	210	MOUNT PROSPECT	60056	R1*	1964
03-27-100-022-1024	1400		YARMOUTH	PL	205	MOUNT PROSPECT	60056	R1*	1964
03-27-100-022-1033	1400		YARMOUTH	PL	214	MOUNT PROSPECT	60056	R1*	1964
03-27-100-022-1022	1400		YARMOUTH	PL	203	MOUNT PROSPECT	60056	R1*	1964
03-27-100-022-1021	1400		YARMOUTH	PL	202	MOUNT PROSPECT	60056	R1*	1964
03-27-100-022-1055	1400		YARMOUTH	PL	317	MOUNT PROSPECT	60056	R1*	1964

03-27-100-022-1030	1400		YARMOUTH	PL	211	MOUNT PROSPECT	60056	R1*	1964
03-27-100-022-1025	1400		YARMOUTH	PL	206	MOUNT PROSPECT	60056	R1*	1964
03-27-100-022-1038	1400		YARMOUTH	PL	219	MOUNT PROSPECT	60056	R1*	1964
03-27-100-022-1047	1400		YARMOUTH	PL	309	MOUNT PROSPECT	60056	R1*	1964
03-27-100-022-1046	1400		YARMOUTH	PL	308	MOUNT PROSPECT	60056	R1*	1964
03-27-100-022-1026	1400		YARMOUTH	PL	207	MOUNT PROSPECT	60056	R1*	1964
03-27-100-022-1048	1400		YARMOUTH	PL	310	MOUNT PROSPECT	60056	R1*	1964
03-27-100-022-1043	1400		YARMOUTH	PL	305	MOUNT PROSPECT	60056	R1*	1964
03-27-100-022-1054	1400		YARMOUTH	PL	316	MOUNT PROSPECT	60056	R1*	1964
03-27-100-022-1052	1400		YARMOUTH	PL	314	MOUNT PROSPECT	60056	R1*	1964
03-27-100-022-1068	1400		YARMOUTH	PL	411	MOUNT PROSPECT	60056	R1*	1964
03-27-100-022-1064	1400		YARMOUTH	PL	407	MOUNT PROSPECT	60056	R1*	1964
03-27-100-022-1065	1400		YARMOUTH	PL	408	MOUNT PROSPECT	60056	R1*	1964
03-27-100-022-1040	1400		YARMOUTH	PL	302	MOUNT PROSPECT	60056	R1*	1964
03-27-100-022-1066	1400		YARMOUTH	PL	409	MOUNT PROSPECT	60056	R1*	1964
03-27-100-022-1044	1400		YARMOUTH	PL	306	MOUNT PROSPECT	60056	R1*	1964
03-27-100-022-1067	1400		YARMOUTH	PL	410	MOUNT PROSPECT	60056	R1*	1964
03-27-100-022-1045	1400		YARMOUTH	PL	307	MOUNT PROSPECT	60056	R1*	1964
03-27-100-022-1042	1400		YARMOUTH	PL	304	MOUNT PROSPECT	60056	R1*	1964
03-27-100-022-1062	1400		YARMOUTH	PL	405	MOUNT PROSPECT	60056	R1*	1964
03-27-100-022-1061	1400		YARMOUTH	PL	404	MOUNT PROSPECT	60056	R1*	1964
03-27-100-022-1063	1400		YARMOUTH	PL	406	MOUNT PROSPECT	60056	R1*	1964
03-27-100-022-1058	1400		YARMOUTH	PL	401	MOUNT PROSPECT	60056	R1*	1964
03-27-100-022-1041	1400		YARMOUTH	PL	303	MOUNT PROSPECT	60056	R1*	1964
03-27-100-022-1039	1400		YARMOUTH	PL	301	MOUNT PROSPECT	60056	R1*	1964
03-27-100-022-1076	1400		YARMOUTH	PL	419	MOUNT PROSPECT	60056	R1*	1964
03-27-100-022-1075	1400		YARMOUTH	PL	418	MOUNT PROSPECT	60056	R1*	1964
03-27-100-022-1071	1400		YARMOUTH	PL	414	MOUNT PROSPECT	60056	R1*	1964
03-27-100-022-1070	1400		YARMOUTH	PL	413	MOUNT PROSPECT	60056	R1*	1964
03-27-100-022-1073	1400		YARMOUTH	PL	416	MOUNT PROSPECT	60056	R1*	1964
03-27-100-022-1074	1400		YARMOUTH	PL	417	MOUNT PROSPECT	60056	R1*	1964
03-27-100-022-1072	1400		YARMOUTH	PL	415	MOUNT PROSPECT	60056	R1*	1964
03-27-100-022-1069	1400		YARMOUTH	PL	412	MOUNT PROSPECT	60056	R1*	1964
03-27-100-022-1037	1400		YARMOUTH	PL	218	MOUNT PROSPECT	60056	R1*	1964
08-23-100-018-9999	1200	E	ALGONQUIN	RD		MOUNT PROSPECT	60056	I1*	2017
08-23-100-018-9997	1200	E	ALGONQUIN	RD		MOUNT PROSPECT	60056	I1*	2017
08-23-100-018-9996	1200	E	ALGONQUIN	RD		MOUNT PROSPECT	60056	I1*	2017
08-23-100-018-9995	1200	E	ALGONQUIN	RD		MOUNT PROSPECT	60056	I1*	2017
08-23-100-018-9998	1200	E	ALGONQUIN	RD		MOUNT PROSPECT	60056	I1*	2017
08-23-200-052-9998	1200		DEMPSTER	ST		ARLINGTON HEIGHTS	60005	I1*	2017
08-23-200-052-9999	1200		DEMPSTER	ST		ARLINGTON HEIGHTS	60005	I1*	2017
08-14-203-015-9994	1023		LINNEMAN	RD		MOUNT PROSPECT	60056	R1*	1959
08-14-203-015-9995	1015		LINNEMAN	RD		MOUNT PROSPECT	60056	R1*	1959
08-14-203-015-9996	1017		LINNEMAN	RD		MOUNT PROSPECT	60056	R1*	1959
08-14-203-015-9997	1019		LINNEMAN	RD		MOUNT PROSPECT	60056	R1*	1959
08-14-203-015-9998	1021		LINNEMAN	RD		MOUNT PROSPECT	60056	R1*	1959

Item Cover Page

Subject	**Motion to accept bid for the Community Development Block Grant (CDBG) Sidewalk Program for an amount not to exceed $195,000.**
Meeting	March 16, 2026 - REGULAR MEETING OF THE MOUNT PROSPECT VILLAGE BOARD
Fiscal Impact (Y/N)	Y
Dollar Amount	$195,000.00
Budget Source	Community Development Block Grant
Category	CONSENT AGENDA
Type	Action Item

Information

This year's Community Development Block Grant (CDBG) Sidewalk Program includes the replacement of existing sidewalks at eligible locations that do not comply with Americans with Disabilities Act (ADA) standards. This year's streets include Bonita Avenue, from Busse Road to Lincoln Street; Crestwood Lane, from Hatlen Avenue to Lincoln Street; Michael Street, from Hatlen Avenue to Verde Drive; Hatlen Avenue and Hatlen Court, from Central Road to Lincoln Street; and Grindel Drive, from Hatlen Avenue to the east end of the street.

The CDBG Sidewalk Program is a wholly federally funded urban neighborhood improvement program administered by the United States Department of Housing and Urban Development (HUD). It avails federal money for specific improvements in geographic areas that satisfy HUD community needs criteria.

A Notice to Bidders was posted on the Euna OpenBids (formerly Demandstar) website.

The bid opening for the 2026 CDBG Sidewalk Program was held on February 23, 2026, at 1:00 p.m. Eight contractors submitted bids for this project. The bids ranged from a low of $159,720 by Schroeder & Schroeder, Inc. to a high of $553,435 by Landmark Contractors. Below is a summary of the bids:

Bidders	Total Bid
Schroeder and Schroeder, Inc.	$159,720.00
Nardulli Construction Company, Inc.	$162,420.00
Globe Construction, Inc.	$168,140.00
Strada Construction Company	$204,875.00

A Lamp Concrete Contractors, Inc.	$214,270.00
Davis Concrete Construction Company	$236,700.00
Alliance Contractors, Inc.	$360,030.00
Landmark Contractors	$553,435.00
Engineer's Estimate	$191,200.00

Discussion

All bidders submitted a bid bond in the amount of 10% of the total bid as required in the bid proposal packet. All bids were checked for their accuracy and no errors were found. All bidders correctly signed their bids and bid bonds.

The low bidder, Schroeder & Schroeder, Inc. is qualified to complete the work involved with this project and meets the requirements of the contract documents. Schroeder & Schroeder, Inc. are pre-qualified by the Illinois Department of Transportation (IDOT) to perform concrete work on roadway projects.

In addition, Schroeder & Schroeder, Inc. has worked on previous sidewalk projects for the Village of Mount Prospect between the years 2015 and 2025, including the CDBG Sidewalk, New Sidewalk, and Shared Cost Sidewalk Programs. All previous work performed was completed successfully.

The Village has received a 2026 CDBG grant in the amount of $195,000 for this work. It is staff's recommendation that the proposed contract be awarded up to the full amount of the grant to allow for contingencies in the contract quantities and to replace additional ADA noncompliant sidewalk.

Alternatives

1. Accept lowest cost, responsive bid for construction of the 2026 CDBG Sidewalk Program.
2. Action at the discretion of Village Board.

Staff Recommendation

The Village budget for this project is $195,000. To take advantage of the favorable prices, Staff recommends the contract be awarded up to the available budget of $195,000 to allow for contingencies in the contract quantities and to replace additional ADA noncompliant sidewalks on the target streets or other eligible streets should funds be available.

Staff recommends that the Village Board accept the lowest cost, responsive bid for construction of the 2026 CDBG Sidewalk Program to Schroeder & Schroeder, Inc. for an amount not to exceed $195,000.

Attachments

1. bid tab
2. Schroeder & Schroeder Bid
3. 2026 CDBG Sidewalk Program Map

4. CDBG Eligible Areas Map

BID OPENING: February 23, 2026
VILLAGE OF MOUNT PROSPECT
2026 CDBG SIDEWALK PROGRAM
BID TABULATION

	Item Description	Unit	Quantity	**Engineer's Estimate** Unit Cost	**Engineer's Estimate** Total Cost	**Schroeder & Schroeder, Inc.** 7306 Central Park Skokie, IL 60076 Unit Cost	**Schroeder & Schroeder, Inc.** Total Cost	**Nardulli Construction Co., Inc.** 3735 N. Pontiac Ave. Chicago, IL 60634 Unit Cost	**Nardulli Construction Co., Inc.** Total Cost	**Globe Construction, Inc.** 1781 W. Armitage Ct. Addison, IL 60101 Unit Cost	**Globe Construction, Inc.** Total Cost	**Strada Construction Company** 1742 W. Armitage Ct. Addison, IL 60101 Unit Cost	**Strada Construction Company** Total Cost
1.	PCC SIDEWALK REMOVAL AND REPLACEMENT, 5"	SQFT	18,000	$ 10.00	$ 180,000.00	$ 8.15	$ 146,700.00	$ 8.50	$ 153,000.00	$ 8.68	$ 156,240.00	$ 10.75	$ 193,500.00
2.	HOT-MIX ASPHALT DRIVEWAY APRON REMOVAL AND REPLACEMENT	SQYD	50	$ 80.00	$ 4,000.00	$ 60.00	$ 3,000.00	$ 55.00	$ 2,750.00	$ 58.00	$ 2,900.00	$ 63.00	$ 3,150.00
3.	PCC DRIVEWAY APRON REMOVAL AND REPLACEMENT	SQYD	50	$ 100.00	$ 5,000.00	$ 100.00	$ 5,000.00	$ 83.00	$ 4,150.00	$ 88.00	$ 4,400.00	$ 94.50	$ 4,725.00
4.	CONCRETE CURE AND SEAL COMPOUND, SPECIAL	SQYD	2,000	$ 0.10	$ 200.00	$ 0.01	$ 20.00	$ 0.01	$ 20.00	$ 0.80	$ 1,600.00	$ 1.00	$ 2,000.00
5.	SEEDING, SPECIAL	SQYD	500	$ 4.00	$ 2,000.00	$ 10.00	$ 5,000.00	$ 5.00	$ 2,500.00	$ 6.00	$ 3,000.00	$ 3.00	$ 1,500.00
					$ 191,200.00		**$ 159,720.00**		**$ 162,420.00**		**$ 168,140.00**		**$ 204,875.00**

BID OPENING: February 23, 2026
VILLAGE OF MOUNT PROSPECT
2026 CDBG SIDEWALK PROGRAM
BID TABULATION

	Item Description	Unit	Quantity	**ALamp Concrete Contractors, Inc.** 1900 Wright Blvd. Schaumburg, IL 60193		**Davis Concrete Constr. Co.** 11244 W. Manhattan-Monee Rd. Monee, IL 60449		**Alliance Contractors, Inc.** 1166 Lake Ave. Woodstock, IL 60098		**Landmark Contractors** 1742 W. Armitage Ct. Addison, IL 60101	
				Unit Cost	Total Cost	Unit Cost	Total Cost	Unit Cost	Total Cost	Unit Cost	Total Cost
1.	PCC SIDEWALK REMOVAL AND REPLACEMENT, 5"	SQFT	15,000	$ 11.15	$ 200,700.00	$ 11.75	$ 211,500.00	$ 17.90	$ 322,200.00	$ 28.05	$ 504,900.00
2.	HOT-MIX ASPHALT DRIVEWAY APRON REMOVAL AND REPLACEMENT	SQYD	40	$ 41.00	$ 2,050.00	$ 150.00	$ 7,500.00	$ 248.40	$ 12,420.00	$ 353.35	$ 17,667.50
3.	PCC DRIVEWAY APRON REMOVAL AND REPLACEMENT	SQYD	40	$ 100.00	$ 5,000.00	$ 150.00	$ 7,500.00	$ 183.20	$ 9,160.00	$ 224.35	$ 11,217.50
4.	CONCRETE CURE AND SEAL COMPOUND, SPECIAL	SQYD	1,700	$ 0.01	$ 20.00	$ 0.10	$ 200.00	$ 2.25	$ 4,500.00	$ 2.35	$ 4,700.00
5.	SEEDING, SPECIAL	SQYD	170	$ 13.00	$ 6,500.00	$ 20.00	$ 10,000.00	$ 23.50	$ 11,750.00	$ 29.90	$ 14,950.00
					$ 214,270.00		**$ 236,700.00**		**$ 360,030.00**		**$ 553,435.00**

BID FORM
2026 CDBG Sidewalk Program
Village of Mount Prospect
Department of Public Works

FROM: Schroeder & Schroeder Inc.

7306 Central Park Ave., Skokie, IL 60076
(hereinafter called "Bidder")

TO: Office of the Village Manager, 3rd Floor
50 South Emerson Street
Mount Prospect, Illinois 60056
(hereinafter called "Village" or "Village of Mount Prospect")

Bid For: **"2026 CDBG Sidewalk Program"**

The bidders have familiarized themselves with the work and probable work conditions required under this Bid affecting the cost of the work and with the Bid Documents, which include:

Notice to Bidders
Table of Contents
Instructions for Bidders
General Conditions and Special Provisions
Specifications
Bid Form
Affidavit – Bid Certification Form
Bid Security
Bid Sheet
Other materials or standards provided or noted by the Village
Contract Document
Performance Bond Form
Labor and Materials Payment Bond Form

Therefore, the Bidder hereby proposes to furnish all supervision, technical personnel, labor, materials, tools appurtenances, equipment, and services (including all utility and transportation services) required to construct and complete the Work, all in accordance with the above listed documents.

Bidder agrees to perform all of the Work and provide the equipment and materials described in the Bid Documents, as follows:

Bidder has bid on all items and has provided a price for all items.

The Bidder acknowledges that it is responsible for verification of all pipe sizes and depths prior to the ordering of materials.

The Bidder will complete and provide all labor, equipment, materials and mobilization (if applicable) to perform the Work as incidental to the fixed item price for each item proposed.

In submitting this bid, the Bidder understands that the Village of Mount Prospect reserves the right to add to or subtract from the estimated quantities.

The Village of Mount Prospect intends to award one (1) contract (if at all) for the items bid. If written notice of award of this bid is mailed, emailed or otherwise delivered to the Bidder at any time before this bid is withdrawn, the Bidder agrees to execute and deliver the contract in the prescribed form and furnish payment and performance bonds, or letter of credit, and the insurance certificates required by the Bid Documents to the Village within ten (10) days after receipt.

The Bidder, and as successful bidder/Contractor upon award of the Contract understands and agrees to the following:

1) The Contractor agrees to provide all Work and items and material to the Village as noted in the Bid Documents and comply with the requirements of the Bid Documents.
2) The Contractor agrees to comply with all applicable state and federal laws, rules and regulations, and county and municipal ordinances, as described in the General Conditions.

All Addenda pertaining to this project shall be acknowledged by the Bidder in the spaces provided below:

Addendum No.	Addendum Date	Acknowledgement by Bidder or Authorized Representative	Date Acknowledged

Failure to acknowledge receipt, as provided above, may be considered sufficient grounds for disqualification of the bidder and rejection of his/her bid submittal. A record of all Addenda and copies of same will be available to all qualified bidders from the Village of Mount Prospect Public Works Department, 1700 West Central Road, Mount Prospect, Illinois two (2) days prior to the letting. It shall be the bidder's responsibility to become fully advised of all Addenda prior to submitting its bid.

Upon award the contract the Village will send Notice of Award to the successful bidder, The bidder must then execute the contract and provide the required bonds or letter of credit and certificate of insurance to the Village within ten (10) days. The Village will then issue a written Notice to Proceed, which starts the performance period and the contractor then has ten (10) days to commence work. The contractor shall reach **substantial completion within thirty (30) calendar days after the Notice to Proceed** and **final completion within fifteen (15) calendar days after substantial completion**. Failure to complete the work in the designated time frame may result in the Director of Public Works withholding compensation due the contractor for failure to complete the said work in the designated time frame, calling the bonds, or taking such other action as may be available.

Security in the sum of ten (10%) percent of the amount bid in form of (check one):
X Bid Bond ____Certified Check _____Bank Cashier's Check
is attached hereto in accordance with the "Instructions for Bidders".

This Bid Submittal contains the following:

1) Bid Form
2) Affidavit – Bid Certification Form
3) Bid Security
3) Bid Sheet (s)

Respectfully submitted:

Name of Firm/Bidder: Schroeder & Schroeder Inc.

By: _____
(Signature)

Name & Title: Joseph V. Vrabel, President

Date: 2/23/2026

Contact Information:

Official Address: Schroeder & Schroeder Inc.

7306 Central Park Ave.

Skokie, IL 60076

Telephone: 847-933-0526

Email: andrew@schroederconcrete.net

VILLAGE OF MOUNT PROSPECT
AFFIDAVIT – BID CERTIFICATION FORM

Bidder:

Company/Firm Name: Schroeder & Schroeder Inc.

Address: 7306 Central Park Ave., Skokie, IL 60076

As a condition of entering into a contract with the Village of Mount Prospect, and under oath and penalty of perjury and possible termination of contract rights and debarment, the undersigned, Joseph V. Vrabel, being first duly sworn on oath, deposes and states that he or she is President (sole owner, partner, joint ventured, President, Secretary, etc.) of Schroeder & Schroeder Inc. and has the authority to make all certifications required by this affidavit.
(Name of Company)

Section I **Non Collusion**

The undersigned certifies that this bid is genuine and not collusive or a sham, that said bidder has not colluded, conspired, connived or agreed, directly or indirectly, with any bidder or person, to put in a sham bid or to refrain from bidding, and has not in any manner, directly or indirectly, sought by agreement or collusion, or communication or conference with any person, to fix the bid price element of this bid, or of that of any other bidder, or to secure any advantage against any other bidder or any person interested in the proposed contract.

Section II **Bid Rigging and Rotating**

The undersigned further states that Schroeder & Schroeder Inc.
(Name of Company)
is not barred from bidding or contracting as a result of a conviction for violations of state laws prohibiting bid rigging or bid rotating or any similar offense of any state of the United States, as provided in Sections 33E-3 and 33E-4 of the Illinois Criminal Code, 720 ILCS 5/33E-3, 33E-4.

Section III **Drug Free Workplace**

The undersigned further states that Schroeder & Schroeder Inc.
(Name of Company)
provides a drug free workplace pursuant to the Drug Free Workplace Act, 30 ILCS 580/1, et seq., and has, to the extent not covered by a collective bargaining that deals with the subject of the Substance Abuse Prevention in Public Works Projects Act, 820 ILCS 265/1 et seq., a substance abuse prevention program that meets or exceeds these requirements of that Act.

Page 2 - AFFIDAVIT – BID CERTIFICATION FORM

Section IV **Tax Payment**

The undersigned further states that Schroeder & Schroeder Inc. is
(Name of Company)
not delinquent in payment of any taxes to the Illinois Department of Revenue, in accordance with Illinois Compiled Statues, 65 ILCS 5/11-42.1. The undersigned understands that making a false statement regarding delinquency in taxes is a Class A Misdemeanor and, in addition voids the contract and allows the municipality to recover all amounts paid to the individual or entity under the contract in civil action.

Section V **Sexual Harassment Policy**

Pursuant to Section 2-105(A) of the Illinois Human Rights Act, 775 ILCS 5/2-105 (A), every party to a public contract must:

"Have written sexual harassment policies that shall include, at a mini-mum, the following information: (I) the illegality of sexual harassment; (II) the definition of sexual harassment under State law; (III) a description of sexual harassment, utilizing examples; (IV) the vendor's internal complaint process including penalties; (V) the legal recourse, investigative and complaint process available through the Department (of Human Rights) and the Commission (Human Rights Commission); (VI) directions on how to contact the Department and Commission; and (VII) protection against retaliation as provided by Section 6-101 of the Act. (Illinois Human Rights Act)."

A "public contract" includes: ...every contract to which the State, any of its political subdivisions or any municipal corporation is a party." 775 ILCS 5/1-103 (M) (2002),

The undersigned further states that Schroeder & Schroeder Inc. has
(Name of Company)
a written sexual harassment policy in place in full compliance with 775 ILCS 5/2-105 (A) (4).

It is expressly understood the foregoing statements and representations and promises are made as a condition to the right of the bidder to receive payment under any award made under the terms and provisions of this bid.

The undersigned certifies that all information contained in this Affidavit is true and correct.

Signed by: _____ Title: President
Signature

Name Printed: Joseph V. Vrabel

Signed and sworn to before me this 23rd day of February ,20 26 .

My commission expires: _____
Notary Public

OFFICIAL SEAL
HANNAH M WILKES
Notary Public, State of Illinois
Commission No. 1002273
My Commission Expires January 08, 2029

BID SECURITY

Included with this bid is a bank cashier's check, certified check or bid bond in the amount of 10% BID BOND, being ten percent (10%) of the total amount bid by Schroeder & Schroeder Inc., the Bidder, in favor of the Village of Mount Prospect. It is hereby agreed that, should Bidder be awarded the Work contemplated under this bid and fail or refuse to execute a contract for said Work, or to provide the required payment and performance bonds, or letter of credit, and certificate of insurance, then this security, in the amount stipulated above, shall be forfeited and may be retained by the Village of Mount Prospect as liquidated damages and not as a penalty. All bids to remain firm for a period of ninety (90) days after bid opening date.

SUBMITTED THIS 23rd DAY OF February, 20 26.

SEAL (if corporation)

Bidder:

Schroeder & Schroeder Inc.

Joseph V. Vrabel, President

Bidder's Agent and Agent's Title:

Secretary

Title

Note: If bidder is a partnership, the bid must be signed by at least two of the partners.

Note: If bidder is a corporation, the bid must be signed by an authorized officer of the corporation, attested and sealed by the secretary or other authorized officer.

If a corporation, note here the state of incorporation:

Incorporated under the laws of the State of Illinois.

OHIO FARMERS INSURANCE COMPANY

Westfield Group®1 Park Circle, P O Box 5001, Westfield Center, Ohio 44251-5001

Conforms to Document A310™ - 2010

Bid Bond

CONTRACTOR:
(Name, legal status and address)
Schroeder & Schroeder, Inc.
7306 Central Park Ave.
Skokie, IL 60076

SURETY:
(Name, legal status and principal place of business)
OHIO FARMERS INSURANCE COMPANY
1 Park Circle, PO Box 5001
Westfield Center, OH 44251-5001

OWNER:
(Name, legal status and address)
Village of Mt. Prospect
50 S. Emerson St.
Mt. Prospect, IL 60056

BOND AMOUNT: Ten Percent of Attached Bid (10% of Bid)

PROJECT:
(Name, location or address, and Project number, if any)
2026 CDBG Sidewalk Program

The Contractor and Surety are bound to the Owner in the amount set forth above, for the payment of which the Contractor and Surety bind themselves, their heirs, executors, administrators, successors and assigns, jointly and severally, as provided herein. The conditions of this Bond are such that if the Owner accepts the bid of the Contractor within the time specified in the bid documents, or within such time period as may be agreed to by the Owner and Contractor, and the Contractor either (1) enters into a contract with the Owner in accordance with the terms of such bid, and gives such bond or bonds as may be specified in the bidding or Contract Documents, with a surety admitted in the jurisdiction of the Project and otherwise acceptable to the Owner, for the faithful performance of such Contract and for the prompt payment of labor and material furnished in the prosecution thereof; or (2) pays to the Owner the difference, not to exceed the amount of this Bond, between the amount specified in said bid and such larger amount for which the Owner may in good faith contract with another party to perform the work covered by said bid, then this obligation shall be null and void, otherwise to remain in full force and effect. The Surety hereby waives any notice of an agreement between the Owner and Contractor to extend the time in which the Owner may accept the bid. Waiver of notice by the Surety shall not apply to any extension exceeding sixty (60) days in the aggregate beyond the time for acceptance of bids specified in the bid documents, and the Owner and Contractor shall obtain the Surety's consent for an extension beyond sixty (60) days.

If this Bond is issued in connection with a subcontractor's bid to a Contractor, the term Contractor in this Bond shall be deemed to be Subcontractor and the term Owner shall be deemed to be Contractor.

When this Bond has been furnished to comply with a statutory or other legal requirement in the location of the Project, any provision in this Bond conflicting with said statutory or legal requirement shall be deemed deleted herefrom and provisions conforming to such statutory or other legal requirement shall be deemed incorporated herein. When so furnished, the intent is that this Bond shall be construed as a statutory bond and not as a common law bond.

Signed and sealed this 23rd day of February, 2026.

(Witness)

Kelsey Sabatino (Witness)

Schroeder & Schroeder, Inc.
(Principal) (Seal)
By: (Title)

OHIO FARMERS INSURANCE COMPANY
(Surety) (Seal)
By:
Brooke Mach, Attorney-in-Fact (Title)

Printed with permission from The American Institute of Architects (AIA) and the Surety & Fidelity Association of America (SFAA) by Westfield Group®. Westfield Group vouches that the language in the document conforms exactly to the language used in AIA Document A310™ 2010.

BD5084 OFWWN (10/2010)

DECEMBER 03 , 2025

WESTFIELD®

12−1444
BELMONT INS BROKERAGE INC
123 N WACKER DR STE 1160
CHICAGO, IL 60606−1841

ATTENTION: BROOKE MACH, CELIA SATTER

Re: Power of Attorney No. 1214442 12
Powers of Attorney for:
Westfield Insurance Company
Westfield National Insurance Company
Ohio Farmers Insurance Company
(hereinafter referred to as "Company," individually or collectively, as the context may require)

We are pleased to enclose your new Powers of Attorney; these Powers of Attorney are signed and sealed by facsimile signatures under, and by, the authority of a resolution adopted by the Board of Directors of the Company at a meeting held on the 8th day of February, 2000. By virtue of this resolution, all facsimile signatures appearing on the Power of Attorney are, in fact, as binding on the Company as if personally signed.

As an Attorney−in Fact, subject to your employment with the aforementioned agency, you are authorized to execute *approved* surety bonds and surety obligations on the Company's behalf.

A surety bond or obligation is *"approved"* if a proper employee of the Company's Surety Operations has given express permission; approval has been generated by the Company's automated bond issuance system; or the bond or obligation is issued under and in accordance with authority granted by the Underwriting Guide and Letter of Authority.

If any obligation is executed in violation of this letter, the Power of Attorney, or the Underwriting Guide and Letter of Authority, the Agency, anyone directing or exercising authority and the persons signing such unauthorized obligations will be held individually liable for any loss or injury to the Company resulting therefrom. Any Attorney−in−Fact's separation from the aforementioned agency, for any reason, will result in immediate revocation of said individual's Power of Attorney.

By virtue of you taking any action relative to surety bonds and obligations with the Company you acknowledge and agree to all terms and conditions to which you are bound, including but not limited to this letter, the Power or Attorney, the Underwriting Guide and Letter of Authority (if applicable to you) and your agency's Agency Agreement.

Thank you and we look forward to working with you.

Sincerely,

Gary W. Stumper
Vice President, Surety

GWS

Enclosures

One Park Circle | P.O. Box 5001 | Westfield Center, OH 44251−5001
www.westfieldinsurance.com | 330.887.0624 | bonds@westfieldgrp.com

General
Power
of Attorney

CERTIFIED COPY

POWER NO. **1214442 12**

Westfield Insurance Co.
Westfield National Insurance Co.
Ohio Farmers Insurance Co.
Westfield Center, Ohio

Know All Men by These Presents, That WESTFIELD INSURANCE COMPANY, WESTFIELD NATIONAL INSURANCE COMPANY and OHIO FARMERS INSURANCE COMPANY, corporations, hereinafter referred to individually as a "Company" and collectively as "Companies," duly organized and existing under the laws of the State of Ohio, and having its principal office in Westfield Center, Medina County, Ohio, do by these presents make, constitute and appoint
BROOKE MACH, CELIA SATTER, JOINTLY OR SEVERALLY

of **CHICAGO** and State of **IL** its true and lawful Attorney(s)-in-Fact with full power and authority hereby conferred in its name, place and stead, to execute, acknowledge and deliver **any and all bonds, recognizances, undertakings, consents of surety, or other instruments or contracts of suretyship in any penal limit,** and to bind any of the Companies thereby as fully and to the same extent as if such bonds were signed by the President, sealed with the corporate seal of the applicable Company and duly attested by its Secretary, hereby ratifying and confirming all that the said Attorney(s)-in-Fact may do in the premises. Said appointment is made under and by authority of the following resolution adopted by the Board of Directors of each of the WESTFIELD INSURANCE COMPANY, WESTFIELD NATIONAL INSURANCE COMPANY and OHIO FARMERS INSURANCE COMPANY:

"Be It Resolved, that the President, any Senior Executive, any Secretary or any Fidelity & Surety Operations Executive or other Executive shall be and is hereby vested with full power and authority to appoint any one or more suitable persons as Attorney(s)-in-Fact to represent and act for and on behalf of the Company subject to the following provisions:

The Attorney-in-Fact may be given full power and authority for and in the name of and on behalf of the Company, to execute, acknowledge and deliver, any and all bonds, recognizances, contracts, agreements of indemnity and other conditional or obligatory undertakings and any and all notices and documents canceling or terminating the Company's liability thereunder, and any such instruments so executed by any such Attorney-in-Fact shall be as binding upon the Company as if signed by the President and sealed and attested by the Corporate Secretary."

"Be it Further Resolved, that the signature of any such designated person and the seal of the Company heretofore or hereafter affixed to any power of attorney or any certificate relating thereto by facsimile, and any power of attorney or certificate bearing facsimile signatures or facsimile seal shall be valid and binding upon the Company with respect to any bond or undertaking to which it is attached." (Each adopted at a meeting held on February 8, 2000).

In Witness Whereof, WESTFIELD INSURANCE COMPANY, WESTFIELD NATIONAL INSURANCE COMPANY and OHIO FARMERS INSURANCE COMPANY have caused these presents to be signed by their **Vice President, Surety** and their corporate seals to be hereto affixed this **03rd** day of **DECEMBER** A.D., **2025** .

Corporate Seals Affixed

WESTFIELD INSURANCE COMPANY
WESTFIELD NATIONAL INSURANCE COMPANY
OHIO FARMERS INSURANCE COMPANY

By: **Gary W. Stumper,** *Vice President, Surety*

State of Ohio
County of Medina ss.:

On this **03rd** day of **DECEMBER** A.D., **2025** , before me personally came **Gary W. Stumper** to me known, who, being by me duly sworn, did depose and say, that he resides in **Medina, OH;** that he is **Vice President, Surety** of WESTFIELD INSURANCE COMPANY, WESTFIELD NATIONAL INSURANCE COMPANY and OHIO FARMERS INSURANCE COMPANY, the companies described in and which executed the above instrument; that he knows the seals of said Companies; that the seals affixed to said instrument are such corporate seals; that they were so affixed by order of the Boards of Directors of said Companies; and that he signed his name thereto by like order.

Notarial Seal Affixed

David A. Kotnik, Attorney at Law, *Notary Public*
My Commission Does Not Expire (Sec. 147.03 Ohio Revised Code)

State of Ohio
County of Medina ss.:

I, **Kathleen Golovan, Chief Administrative Officer & Corporate Secretary** of WESTFIELD INSURANCE COMPANY, WESTFIELD NATIONAL INSURANCE COMPANY and OHIO FARMERS INSURANCE COMPANY, do hereby certify that the above and foregoing is a true and correct copy of a Power of Attorney, executed by said Companies, which is still in full force and effect; and furthermore, the resolutions of the Boards of Directors, set out in the Power of Attorney are in full force and effect.

In Witness Whereof, I have hereunto set my hand and affixed the seals of said Companies at Westfield Center, Ohio, this day of A.D., .

Kathleen Golovan, *Chief Administrative Officer & Corporate Secretary*

BPOAC2 (combined) (07-25)

WESTFIELD®

Surety Underwriting Guide and Letter of Authority

The following person(s) are hereby granted authority to issue bonds on behalf of **Westfield Insurance Company, Westfield National Insurance Company and Ohio Farmers Insurance Company** (hereinafter referred to as "Company," individually or collectively, as the context may require) as expressly stated and subject to all conditions contained herein:

BROOKE MACH
CELIA SATTER

of BELMONT INS BROKERAGE INC
CHICAGO IL
Power Number 1214442 12

on DECEMBER 03 , 2025

GENERAL CONDITIONS

The authority herein granted is to be exercised, with respect to any particular bond, only if you are thoroughly satisfied, after a careful investigation of the facts and circumstances surrounding the case, that it is a proper risk for the Company to assume. **Your authority is strictly limited to classes and limits of bonds as expressly provided herein, subject to any exclusions.** Some bonds for which no authority is granted are listed for clarification or emphasis, and some bonds are not listed at all –in both cases, said bonds shall not be executed until specific authority has been secured from a proper employee of the Company's Surety Operations. If there is any doubt or uncertainty as to the acceptability of the risk or if bonds are in excess of the limits or classes herein shown, you must obtain advance approval from a proper employee of the Company's Surety Operations prior to the execution of the bond.

No authority embodied herein and no special authority given by the Company for the issuance of a specific bond covers the execution of any supplementary agreement, waiver, acceptance of or consent to changes in the bond or in the contract or other instrument connected with the bond.Submit these matters to a proper employee of the Company's Surety Operations.

Westfield Surety's automated bond issuance system should be utilized whenever possible and offers efficient issuance of thousands of bonds, including many that fall outside of your authority. This Underwriting Guide and Letter of Authority and your Power of Attorney provide the means for executing bonds manually, as needed, with the obligation they will be reported as soon as practicable but in no event later than that which is required by your Agency Agreement. **By virtue of you taking any action relative to surety bonds and obligations with the Company you acknowledge and agree to all terms and conditions to which you are bound under this Underwriting Guide and Letter of Authority, Power of Attorney and your agency's Agency Agreement.**

If any obligation is executed in **VIOLATION OF THE AUTHORITY LIMITS OR CONDITIONS** contained herein or to which you are otherwise bound, the Agency, anyone exercising authority and the persons signing such unauthorized obligations may be held responsible for any loss or injury to the Company and prosecuted to the fullest extent of the law.

Any authority granted herein or as an attorney-in-fact for the Company is subject to your employment with the aforementioned agency and is immediately and simultaneously revoked at the moment your employment with said agency is terminated for any reason.

Unless otherwise indicated, the Limit of Authority provided hereafter reflects the single and aggregate authority for a bond principal.

FIDUCIARY BONDS

Underwriting:

1. Subject to **EXCLUSIONS** below
2. Limits up to $50,000 can be written freely for principal's you can justly recommend
3. Limits greater than $50,000
   - Require supportive credit
   - Require completed and signed application with acceptable information and responses.
4. Limits greater than $100,000.
   - Require court documents in addition to the above

	Limit of Authority
Bonds in Estates of Deceased Persons including Administrator, Executors and Personal Representative	**$250,000**
Bonds in Estates of Minors Incompetents and Trust Estates including Guardians, Committees, Conservators, Custodians and Trustees under a Will or Deed.	**$100,000**
Masters, Referees, Trustees, Commissioners or Others for the sale of real estate or other property	**$100,000**
Receivers, Trustees and Assignees appointed by the court...	
to liquidate assets for the benefit of creditors	**$100,000**
to manage property or a business	**NO AUTHORITY**
Bond to Pay Decedent's Debts, Bond to Avoid Administration, Open Estate, Refunding Bonds, Life Tenants	**NO AUTHORITY**

JUDICIAL BONDS

PLAINTIFF'S BONDS:

Underwriting:

1. Subject to **EXCLUSIONS** below
2. Limits up to $50,000 can be written freely for principal's you can justly recommend
3. Limits greater than $50,000
   - Require supportive credit
   - Require completed and signed application with acceptable information and responses

	Limit of Authority
Bonds for Costs	**$25,000**
Attachment, Claim and Delivery, Garnishment, Removal of Cause, Replevin, Sequestration Indemnity to Sheriff (other than execution after judgment)	**$100,000**

DEFENDANT'S BONDS:

NO AUTHORITY

LICENSE & PERMIT and MISCELLANEOUS

Underwriting:

1. Subject to **EXCLUSIONS** below
2. Limits up to $50,000 can be written freely for principal's you can justly recommend
3. Limits greater than $50,000
    a. Require supportive credit
    b. Require completed and signed application with acceptable information and responses.

	Limit of Authority
Financial Guarantees including bonds guaranteeing the payment of taxes, fees, excise taxes and utilities	**NO AUTHORITY**
Other L & P bonds	**$100,000**
Lost instrument (excluding bearer bonds)	**$25,000**
Non–construction bid, performance & payment bonds including supply bonds	**NO AUTHORITY**

PUBLIC OFFICIAL BONDS

Underwriting:

1. Subject to **EXCLUSIONS** below
2. Limits up to $50,000 can be written freely for principal's you can justly recommend
3. Limits greater than $50,000
    a. Require supportive credit
    b. Require completed and signed application with acceptable information and responses.

	Limit of Authority
Notary Bonds	**$50,000**
Treasurers, Tax Collectors or Treasurer–Collectors including any official under whatever title, who is charged with the duties of Treasurer or Tax Collector	**NO AUTHORITY**
All other positions	**$100,000**

CONTRACT BONDS

Construction bid, performance & payment bonds	**NO AUTHORITY**
Subdivision, Completion or Real Estate Development bonds	**NO AUTHORITY**

EXCLUSIONS TO AUTHORITY

THE FOLLOWING CIRCUMSTANCES ARE EXCLUDED FROM YOUR AUTHORITY, AND MUST ALWAYS BE REFERRED TO A PROPER EMPLOYEE OF THE COMPANY'S SURETY OPERATIONS

BLANKET EXCLUSIONS

BOND TERMS/CONDITIONS:

(a) Bonds with cumulative liability language, open to successive recovery in excess of the bond penalty
(b) Bonds with forfeiture language, pay on demand language or any other language egregious to the Surety
(c) Bond is in lieu of proper insurance
(d) Bonds involving hazardous waste or pollution or bonds of an environmental nature
(e) Bonds guaranteeing to reclaim or restore land
(f) Bonds involving foreign obligee or principal
(g) Bonds for any principal that is or may be in claim with a prior Surety or caused a Surety a loss
(h) Open penalty bonds
(i) Adverse selection bonds
(j) Bonds including a maintenance provision
(k) Manuscript bond language

CLASSES

(a) Asbestos abatement bonds
(b) Completion bonds
(c) Customs bonds
(d) Immigrant bonds
(e) Lease bonds
(f) Oil & gas drilling bonds
(g) Qualifying bonds (insurance company)
(h) Subdivision, completion or real estate development bonds
(i) Income tax refund bonds
(j) Workers Compensation self-insured bonds

SPECIFIC OBLIGATIONS

(a) Bonds with Financial Guarantees that can be construed as credit enhancement obligations, guarantee of a debt instrument, note guarantees, mortgage guarantees, guarantees of installment paper or appear to be a violation of New York State Insurance Law
(b) Loan or Bank Letter of Credit Guarantees bonds
(c) Net Asset Value/Money Market Guarantees bonds
(d) Bank Depository or Excess FDIC bonds
(e) Bonds guaranteeing payment of settlements to third party administrators
(f) Bonds issued in connection with any securitization transaction
(g) Cash Flow or Premium Guarantee/Deductible/Retro bonds
(h) Excess SIPC bonds
(i) Golden Parachute Guarantee bonds
(j) Black Lung and United Mine Workers of America bonds

FIDUCIARY BOND EXCLUSIONS

(a) When the fiduciary does not intend to employ an attorney for the term of the bond
(b) When applicant is indebted to the estate
(c) When the estate of a decedent or an incompetent consists, wholly or in part, of a going business
(d) When applicant has previously furnished in the same estate a bond which is to be superseded by our bond
(e) When applicant is to succeed a prior fiduciary in the same estate
(f) When applicant is to be administrator or executor of the estate of a person who, after a long absence, is legally adjudged dead
(g) When applicant is one survivor of a partnership and is to administer the partnership property
(h) When applicant is survivor of a community husband or wife and is to administer community property
(i) When applicant is a Public Administrator handling various estates

LICENSE & PERMIT AND MISCELLANEOUS BOND EXCLUSIONS

(a) Bonds with no definite expiration or requiring more than 120 days notice to cancel EXCEPT Lost Instrument Bonds and L&P bonds where the bond release is anticipated within 12 months

PUBLIC OFFICIAL BOND EXCLUSIONS

(a) Mid-term successor public official
(b) Public Administrators and Public Guardians

BID SHEET

"2026 CDBG Sidewalk Program"

(TO BE FILLED OUT BY THE CONTRACTOR/BIDDER)

The Bidder will complete pricing for all items (# 1-5) to provide all labor, equipment, materials and mobilization (if applicable) to perform this work. The fixed item price given is to **be all inclusive**.

ITEM NO.	DESCRIPTION	UNIT	QUANTITY	UNIT PRICE	TOTAL
1.	PCC SIDEWALK REMOVAL AND REPLACEMENT, 5"	SQFT	18,000	$ 8.15	$ 146,700.00
2.	HOT-MIX ASPHALT DRIVEWAY APRON REMOVAL AND REPLACEMENT	SQYD	50	$ 60.00	$ 3,000.00
3.	PCC DRIVEWAY APRON REMOVAL AND REPLACEMENT	SQYD	50	$ 100.00	$ 5,000.00
4.	CONCRETE CURE AND SEAL COMPOUND, SPECIAL	SQYD	2,000	$ 0.01	$ 20.00
5.	SEEDING, SPECIAL	SQYD	500	$ 10.00	$ 5,000.00

Ray Wohlever
Surety Underwriter
100 Illinois St., Suite 242
St. Charles, IL 60174
630-207-9312
RaymondWohlever@westfieldgrp.com

February 4, 2026

Re: Schroeder & Schroeder, Inc.
Village of Mt. Prospect
Surety Prequalification Letter

To Whom It May Concern:

We are pleased to advise you that Ohio Farmers Insurance Company, a member of the Westfield Group, has acted as surety for Schroeder & Schroeder, Inc. since 2016. Our relationship and experience have been excellent.

This letter is to advise that Schroeder & Schroeder, inc. has been approved for single projects up to $7,000,000 with an aggregate program of $10,000,000. Please note, these amounts do not necessarily represent our maximum support. Naturally, the issuance of any bid or final bonds is subject to normal underwriting review, including acceptable contract terms and bond forms, confirmation of financing, and favorable review of underwriting information at the time of the bond request. This letter is not an assumption of liability, nor is it a performance bond. We have issued it only as a bonding reference requested by our client.

Ohio Farmers Insurance Company carries a Best Rating of A (Excellent) XV, and is also on the Federal Treasury List of approved surety companies.

We do not hesitate in our recommendation of Schroeder & Schroeder, Inc.'s abilities and professionalism.

Sincerely,

Ray Wohlever
Surety Underwriter
Attorney-in-Fact

Schroeder & Schroeder Inc.
CONCRETE CONTRACTORS
7306 CENTRAL PARK - SKOKIE, ILLINOIS 60076
PHONE 847-933-0526 · FAX 847-933-0528

REFERENCES (2026):

Lake County Division of Transportation
18 N. County St., 9th Floor
Waukegan, IL 60085-4350
Matt Mitchell
Mmitchell2@lakecountyil.gov
(847) 878-8162
2025 Concrete Patching Program
Contract Amount: $465,700.00

Village of Wilmette
1200 Wilmette Avenue
Wilmette, IL 60091
Oliva Skwerski
skwerskio@wilmette.com
(847) 853-7602
2025 Sidewalk & Curb Replacement
Contract Amount: $367,000.00

Village of Schaumburg
101 Schaumburg Court
Noah Kuchler
NKuchler@eeiweb.com
(630) 670-1019
2025 Annual Concrete Repair Program
Contract Amount: $1,447,700.00

Village of Mt. Prospect
1700 W. Central Road
Mt. Prospect, IL 60056
Scott Moe
SMOE@mountprospect.org
(847) 870-5640
2025 Concrete Flatwork
Contract Amount: $409,000.00

Village of Northbrook
655 Huehl Road
Northbrook, IL 60062
Jim Huff
James.huff@northbrook.il.us
(847) 272-4711
2025 Sidewalk Removal & Replacement Project
Contract Amount: $377,900.00

SCHR&SC-01 CSATTER

CERTIFICATE OF LIABILITY INSURANCE

DATE (MM/DD/YYYY): 11/21/2025

THIS CERTIFICATE IS ISSUED AS A MATTER OF INFORMATION ONLY AND CONFERS NO RIGHTS UPON THE CERTIFICATE HOLDER. THIS CERTIFICATE DOES NOT AFFIRMATIVELY OR NEGATIVELY AMEND, EXTEND OR ALTER THE COVERAGE AFFORDED BY THE POLICIES BELOW. THIS CERTIFICATE OF INSURANCE DOES NOT CONSTITUTE A CONTRACT BETWEEN THE ISSUING INSURER(S), AUTHORIZED REPRESENTATIVE OR PRODUCER, AND THE CERTIFICATE HOLDER.

IMPORTANT: If the certificate holder is an ADDITIONAL INSURED, the policy(ies) must have ADDITIONAL INSURED provisions or be endorsed. If SUBROGATION IS WAIVED, subject to the terms and conditions of the policy, certain policies may require an endorsement. A statement on this certificate does not confer rights to the certificate holder in lieu of such endorsement(s).

PRODUCER	CONTACT NAME: Brooke Mach
Belmont Insurance Brokerage, Inc. 123 N Wacker Dr Ste 1160 Chicago, IL 60606-1712	PHONE (A/C, No, Ext): (773) 560-4399 FAX (A/C, No): E-MAIL ADDRESS: coi@trustbelmont.com
	INSURER(S) AFFORDING COVERAGE — NAIC #
	INSURER A : Selective Insurance Company Of America — 12572
INSURED Schroeder & Schroeder, Inc. 7306 Central Park Ave Skokie, IL 60076-4003	INSURER B : Insurance Company Of The West — 27847
	INSURER C :
	INSURER D :
	INSURER E :
	INSURER F :

COVERAGES **CERTIFICATE NUMBER:** **REVISION NUMBER:**

THIS IS TO CERTIFY THAT THE POLICIES OF INSURANCE LISTED BELOW HAVE BEEN ISSUED TO THE INSURED NAMED ABOVE FOR THE POLICY PERIOD INDICATED. NOTWITHSTANDING ANY REQUIREMENT, TERM OR CONDITION OF ANY CONTRACT OR OTHER DOCUMENT WITH RESPECT TO WHICH THIS CERTIFICATE MAY BE ISSUED OR MAY PERTAIN, THE INSURANCE AFFORDED BY THE POLICIES DESCRIBED HEREIN IS SUBJECT TO ALL THE TERMS, EXCLUSIONS AND CONDITIONS OF SUCH POLICIES. LIMITS SHOWN MAY HAVE BEEN REDUCED BY PAID CLAIMS.

INSR LTR	TYPE OF INSURANCE	ADDL INSD	SUBR WVD	POLICY NUMBER	POLICY EFF (MM/DD/YYYY)	POLICY EXP (MM/DD/YYYY)	LIMITS	
A	X COMMERCIAL GENERAL LIABILITY CLAIMS-MADE X OCCUR GEN'L AGGREGATE LIMIT APPLIES PER: POLICY X PRO-JECT LOC OTHER:			S-2730960	12/1/2025	12/1/2026	EACH OCCURRENCE DAMAGE TO RENTED PREMISES (Ea occurrence) MED EXP (Any one person) PERSONAL & ADV INJURY GENERAL AGGREGATE PRODUCTS - COMP/OP AGG	$ 1,000,000 $ 500,000 $ 5,000 $ 1,000,000 $ 2,000,000 $ 2,000,000
A	AUTOMOBILE LIABILITY X ANY AUTO OWNED AUTOS ONLY SCHEDULED AUTOS HIRED AUTOS ONLY NON-OWNED AUTOS ONLY			S-2730960	12/1/2025	12/1/2026	COMBINED SINGLE LIMIT (Ea accident) BODILY INJURY (Per person) BODILY INJURY (Per accident) PROPERTY DAMAGE (Per accident)	$ 1,000,000
A	X UMBRELLA LIAB X OCCUR EXCESS LIAB CLAIMS-MADE DED X RETENTION $ 0			S-2730960	12/1/2025	12/1/2026	EACH OCCURRENCE AGGREGATE	$ 5,000,000 $ 5,000,000
B	WORKERS COMPENSATION AND EMPLOYERS' LIABILITY ANY PROPRIETOR/PARTNER/EXECUTIVE OFFICER/MEMBER EXCLUDED? (Mandatory in NH) Y / N If yes, describe under DESCRIPTION OF OPERATIONS below	N/A		WIL 5087216 00	12/1/2025	12/1/2026	X PER STATUTE OTH-ER E.L. EACH ACCIDENT E.L. DISEASE - EA EMPLOYEE E.L. DISEASE - POLICY LIMIT	$ 1,000,000 $ 1,000,000 $ 1,000,000

DESCRIPTION OF OPERATIONS / LOCATIONS / VEHICLES (ACORD 101, Additional Remarks Schedule, may be attached if more space is required)

CERTIFICATE HOLDER	CANCELLATION
Sample COI	SHOULD ANY OF THE ABOVE DESCRIBED POLICIES BE CANCELLED BEFORE THE EXPIRATION DATE THEREOF, NOTICE WILL BE DELIVERED IN ACCORDANCE WITH THE POLICY PROVISIONS. AUTHORIZED REPRESENTATIVE

ACORD 25 (2016/03)

© 1988-2015 ACORD CORPORATION. All rights reserved.
The ACORD name and logo are registered marks of ACORD

Illinois Department of Transportation

Bureau of Construction
2300 South Dirksen Parkway/Room 322
Springfield, Illinois 62764

Affidavit of Availability

For the Letting of 2/23/26
(Letting date)

Instructions: Complete this form by either typing or using black ink. "Authorization to Bid" will not be issued unless both sides of this form are completed in detail. Use additional forms as needed to list all work.

Part I. Work Under Contract

List below all work you have under contract as either a prime contractor or a subcontractor. It is required to include all pending low bids not yet awarded or rejected. In a joint venture, list only that portion of the work which is the responsibility of your company. The uncompleted dollar value is to be based upon the most recent engineer's or owners estimate, and must include work subcontracted to others. If no work is contracted, show **NONE.**

	1	2	3	4	5	
Contract Number		9678965	25-00148-00-RS	61L68	25-00000-02-GM	
Contract With	Schaumburg	Skokie	Highland Park - Peter Baker	IDOT - K-Five	Skokie	
Estimated Completion Date	4/30/2026	100 Calendar Days	10/17/2025	50 W.D.	30 W.D.	
Total Contract Price	$1,448,000.00	$ 2,788,000.00	$ 1,700,000.00	$ 217,500.00	$757,500.00	Accumulated Totals
Uncompleted Dollar Value if Firm is the Prime Contractor	$255,500.00	$ 456,000.00			$757,500.00	$ 1,469,000.00
Uncompleted Dollar Value if Firm is the Subcontractor			$ 126,500.00	$ 217,500.00		$ 344,000.00
			Total Value of All Work			$ 1,813,000.00

Part II. Awards Pending and Uncompleted Work to be done with your own forces.

List below the uncompleted dollar value of work for each contract and awards pending to be completed with your own forces. All work subcontracted to others will be listed on the reverse of this form. In a joint venture, list only that portion of the work to be done by your company. If no work is contracted, show NONE.

						Accumulated Totals
Earthwork				$ 4,500.00		4,500.00
Portland Cement Concrete Paving		$ 275,000.00		$ 27,500.00	$ 6,000.00	308,500.00
HMA Plant Mix						0.00
HMA Paving						0.00
Clean & Seal Cracks/Joints						0.00
Aggregate Bases & Surfaces				$ 2,000.00		2,000.00
Highway,R.R. and Waterway Structures						0.00
Drainage						0.00
Electrical						0.00
Cover and Seal Coats						0.00
Concrete Construction	$ 196,000.00	$ 150,000.00	$ 126,500.00	$ 183,500.00	$745,500.00	1,401,500.00
Landscaping	$ 17,000.00				$ 4,000.00	21,000.00
Fencing						0.00
Guardrail						0.00
Painting						0.00
Signing						0.00
Cold Milling, Planning & Rotomilling						0.00
Demolition						0.00
Pavement Markings (Paint)						0.00
Other Construction (List) BRICK WORK					$ 2,000.00	2,000.00
Totals	$ 213,000.00	$ 425,000.00	$ 126,500.00	$ 217,500.00	$ 757,500.00	$ 1,739,500.00

Disclosure of this information is **REQUIRED** to accomplish the statutory purpose as outlined in the "Illinois Procurement Code". Failure to comply will result in non-issuance of an "Authorization To Bid." This form has been approved by the State Forms Management Center.

Part III. Work Subcontracted to Others

For each contract described in Part I, list all the work you have subcontracted to others.

	1	2	3	4	5
Subcontractor	DeVinci Const.	DiVinici Const.	NONE	NONE	NONE
Type of Work	Sewer	Sewer			
Subcontract Price	40,000.00	119,000.00			
Amount Uncompleted	40,000.00	14,000.00			
Subcontractor	DeMarr	Oro Stone Landscaping			
Type of Work	Pvt. Mkgs.	Landscaping			
Subcontract Price	2,500.00	59,500.00			
Amount Uncompleted	2,500.00	7,000.00			
Subcontractor		NAFISCO			
Type of Work		Traffic Control			
Subcontract Price		40,000.00			
Amount Uncompleted		10,000.00			
Subcontractor					
Type of Work					
Subcontract Price					
Amount Uncompleted					
Subcontractor					
Type of Work					
Subcontract Price					
Amount Uncompleted					
Total Uncompleted	42,500.00	31,000.00	0.00	0.00	0.00

I, being duly sworn, do hereby declare this affidavit is a true and correct statement relating to ALL uncompleted contracts of the undersigned for Federal, State, County, City and private work, including ALL subcontract work, ALL pending low bids not yet awarded or rejected and ALL estimated completion dates

Subscribed and sworn to before me

this _____ day of _____, 20_____.

Type or Print Name MARY L. BROUNT (Officer or Director) SECRETARY (Title)

_____
Notary Public

Signed _____

My commission expires: _____

Company SCHROEDER AND SCHROEDER INC.

(Notary Seal)

Address 7306 CENTRAL PARK

SKOKIE, IL 60076

BC 57 (Rev. 08/17/10

Illinois Department of Transportation

Bureau of Construction
2300 South Dirksen Parkway/Room 322
Springfield, Illinois 62764

Affidavit of Availability

For the Letting of _____
(Letting date)

Instructions: Complete this form by either typing or using black ink. "Authorization to Bid" will not be issued unless both sides of this form are completed in detail. Use additional forms as needed to list all work.

Part I. Work Under Contract

List below all work you have under contract as either a prime contractor or a subcontractor. It is required to include all pending low bids not yet awarded or rejected. In a joint venture, list only that portion of the work which is the responsibility of your company. The uncompleted dollar value is to be based upon the most recent engineer's or owners estimate, and must include work subcontracted to others. If no work is contracted, show **NONE.**

	6	7	8	9	10	
Contract Number	24018	25-00101-00-RS	26-00000-01-GM	26-02	25-00100-00-RS	
Contract With	Wilmette	Wheeling - Builders	West Chicago - Schroeder Asphalt	Elmhurst - Builders	Wheeling - Builders	
Estimated Completion Date	10/30/2026	8/7/2026	8/28/2026	10/2/2026	70 W.D.	
Total Contract Price	$370,000.00	$ 104,000.00	$338,000.00	$1,391,000.00	$795,500.00	Accumulated Totals
Uncompleted Dollar Value if Firm is the Prime Contractor	$ 370,000.00					$ 1,839,000.00
Uncompleted Dollar Value if Firm is the Subcontractor		$104,000.00	$338,000.00	1,391,000.00	$795,500.00	$ 2,972,500.00
					Total Value of All Work	$ 4,811,500.00

Part II. Awards Pending and Uncompleted Work to be done with your own forces.

List below the uncompleted dollar value of work for each contract and awards pending to be completed with your own forces. All work Subcontracted to others will be listed on the reverse of this form. In a joint venture, list only that portion of the work to be done by your company. If no work is contracted, show NONE.

						Accumulated Totals
Earthwork					$ 7,000.00	11,500.00
Portland Cement Concrete Paving	$ 19,000.00			$ 41,500.00		369,000.00
HMA Plant Mix						0.00
HMA Paving						0.00
Clean & Seal Cracks/Joints						0.00
Aggregate Bases & Surfaces						2,000.00
Highway,R.R. and Waterway Structures						0.00
Drainage						0.00
Electrical						0.00
Cover and Seal Coats						0.00
Concrete Construction	$ 351,000.00	$ 104,000.00	$ 338,000.00	$1,349,500.00	$ 788,500.00	$ 4,332,500.00
Landscaping						21,000.00
Fencing						0.00
Guardrail						0.00
Painting						0.00
Signing						0.00
Cold Milling, Planning & Rotomilling						0.00
Demolition						0.00
Pavement Markings (Paint)						0.00
Other Construction (List) TAR SEAL						2,000.00
						0.00
						0.00
Totals	$ 370,000.00	$ 104,000.00	$ 338,000.00	$ 1,391,000.00	$ 795,500.00	$ 4,738,000.00

Disclosure of this information is **REQUIRED** to accomplish the statutory purpose as outlined in the "Illinois Procurement Code". Failure to comply will result in non-issuance of an "Authorization To Bid." This form has been approved by the State Forms Management Center.

BC 57 (Rev. 08/17/10

Part III. Work Subcontracted to Others

For each contract described in Part I, list all the work you have subcontracted to others.

	6	7	8	9	10
Subcontractor	NONE	NONE	NONE	NONE	NONE
Type of Work					
Subcontract Price					
Amount Uncompleted					
Subcontractor					
Type of Work					
Subcontract Price					
Amount Uncompleted					
Subcontractor					
Type of Work					
Subcontract Price					
Amount Uncompleted					
Total Uncompleted	0.00	0.00	0.00	0.00	0.00

I, being duly sworn, do hereby declare this affidavit is a true and correct statement relating to ALL uncompleted contracts of the undersigned for Federal, State, County, City and private work, including ALL subcontract work, ALL pending low bids not yet awarded or rejected and ALL estimated completion dates

Subscribed and sworn to before me

this _____ day of _____, 20____.

Type or Print Name MARY L. BROUNT — SECRETARY

Officer or Director — Title

_____

Notary Public

Signed _____

My commission expires: _____

Company SCHROEDER AND SCHROEDER INC.

(Notary Seal)

Address 7306 CENTRAL PARK

SKOKIE, IL 60076

BC 57 (Rev. 08/17/10

Illinois Department of Transportation
Bureau of Construction
2300 South Dirksen Parkway/Room 322
Springfield, Illinois 62764

Affidavit of Availability

For the Letting of _____
(Letting date)

Instructions: Complete this form by either typing or using black ink. "Authorization to Bid" will not be issued unless both sides of this form are completed in detail. Use additional forms as needed to list all work.

Part I. Work Under Contract

List below all work you have under contract as either a prime contractor or a subcontractor. It is required to include all pending low bids not yet awarded or rejected. In a joint venture, list only that portion of the work which is the responsibility of your company. The uncompleted dollar value is to be based upon the most recent engineer's or owners estimate, and must include work subcontracted to others. If no work is contracted, show **NONE.**

	11	12	13	14	15	
Contract Number	26-00119-00-RS					
Contract With	Hoffman Estates-Builders					
Estimated Completion Date	10/9/2026					
Total Contract Price	$ 2,473,000.00					Accumulated Totals
Uncompleted Dollar Value if Firm is the Prime Contractor						$ 1,839,000.00
Uncompleted Dollar Value if Firm is the Subcontractor	$2,473,000.00					$ 5,445,500.00
				Total Value of All Work		$ 7,284,500.00

Part II. Awards Pending and Uncompleted Work to be done with your own forces.

List below the uncompleted dollar value of work for each contract and awards pending to be completed with your own forces. All work Subcontracted to others will be listed on the reverse of this form. In a joint venture, list only that portion of the work to be done by your company. If no work is contracted, show NONE.

						Accumulated Totals
Earthwork						11,500.00
Portland Cement Concrete Paving						369,000.00
HMA Plant Mix						0.00
HMA Paving						0.00
Clean & Seal Cracks/Joints						0.00
Aggregate Bases & Surfaces						2,000.00
Highway,R.R. and Waterway Structures						0.00
Drainage						0.00
Electrical						0.00
Cover and Seal Coats						0.00
Concrete Construction	$ 2,473,000.00					$ 6,805,500.00
Landscaping						21,000.00
Fencing						0.00
Guardrail						0.00
Painting						0.00
Signing						0.00
Cold Milling, Planning & Rotomilling						0.00
Demolition						0.00
Pavement Markings (Paint)						0.00
Other Construction (List)						2,000.00
						0.00
						0.00
Totals	$ 2,473,000.00	$ -	$ -	$ -	$ -	$ 7,211,000.00

Disclosure of this information is **REQUIRED** to accomplish the statutory purpose as outlined in the "Illinois Procurement Code". Failure to comply will result in non-issuance of an "Authorization To Bid." This form has been approved by the State Forms Management Center.

BC 57 (Rev. 08/17/10

Part III. Work Subcontracted to Others

For each contract described in Part I, list all the work you have subcontracted to others.

	11	12	13	14	15
Subcontractor	NONE				
Type of Work					
Subcontract Price					
Amount Uncompleted					
Subcontractor					
Type of Work					
Subcontract Price					
Amount Uncompleted					
Subcontractor					
Type of Work					
Subcontract Price					
Amount Uncompleted					
Total Uncompleted	0.00	0.00	0.00	0.00	0.00

I, being duly sworn, do hereby declare this affidavit is a true and correct statement relating to ALL uncompleted contracts of the undersigned for Federal, State, County, City and private work, including ALL subcontract work, ALL pending low bids not yet awarded or rejected and ALL estimated completion dates

Subscribed and sworn to before me

this 23rd day of February, 2026.

Notary Public

My commission expires: 1/8/2029

(Notary Seal)

OFFICIAL SEAL
HANNAH M WILKES
Notary Public, State of Illinois
Commission No. 1002273
My Commission Expires January 08, 2029

Type or Print Name MARY L. BROUNT — Officer or Director — SECRETARY — Title

Signed Mary L. Brount

Company SCHROEDER AND SCHROEDER INC.

Address 7306 CENTRAL PARK

SKOKIE, IL 60076

Illinois Department of Transportation

Certificate of Eligibility

Contractor No 5376

Schroeder and Schroeder, Inc.
7306 Central Park Skokie, IL 60076

WHO HAS FILED WITH THE DEPARTMENT AN APPLICATION FOR PREQUALIFICATION STATEMENT OF EXPERIENCE, EQUIPMENT AND FINANCIAL CONDITION IS HEREBY QUALIFIED TO BID AT ANY OF DEPARTMENT OF TRANSPORTATION LETTINGS IN THE CLASSES OF WORK AND WITHIN THE AMOUNT AND OTHER LIMITATIONS OF EACH CLASSIFICATION, AS LISTED BELOW, FOR SUCH PERIOD AS THE UNCOMPLETED WORK FROM ALL SOURCES DOES NOT EXCEED $111,440,000.00


001	EARTHWORK	$350,000
017	CONCRETE CONSTRUCTION	$35,025,000

THIS CERTIFICATE OF ELIGIBILITY IS VALID FROM 6/5/2025 TO 4/30/2026 INCLUSIVE, AND SUPERSEDES ANY CERTIFICATE PREVIOUSLY ISSUED, BUT IS SUBJECT TO REVISION OR REVOCATION, IF AND WHEN CHANGES IN THE FINANCIAL CONDITION OF THE CONTRACTING FIRM OR OTHER FACTS JUSTIFY SUCH REVISIONS OR REVOCATION.
ISSUED AT SPRINGFIELD, ILLINOIS ON 6/5/2025.

Engineer of Construction

IL 494-0645

2026 CDBG Sidewalk Program

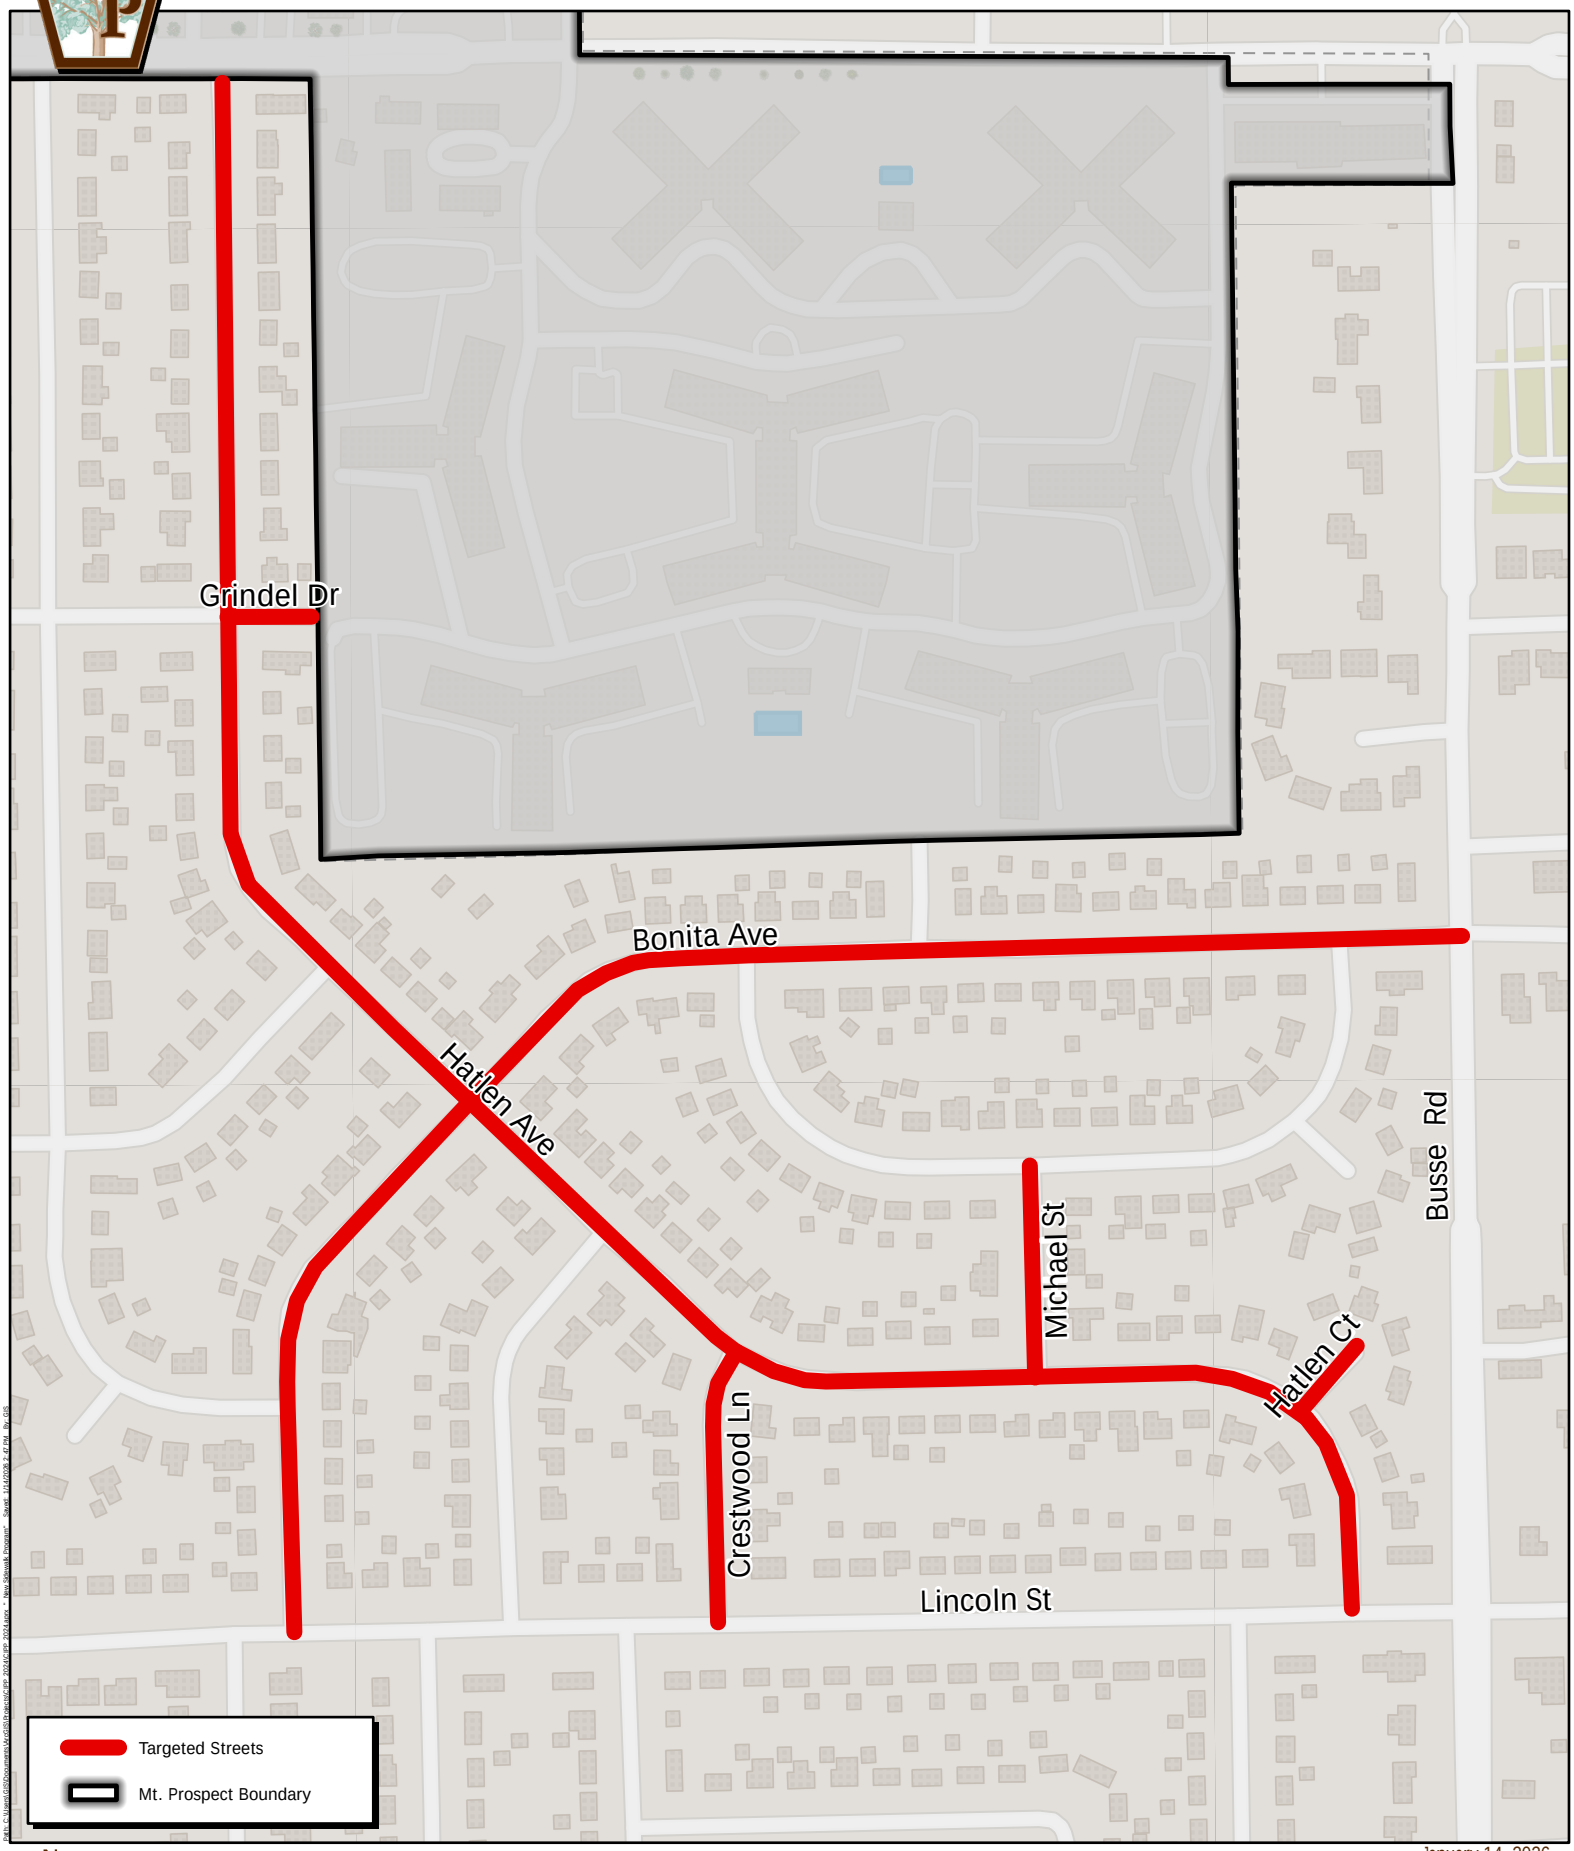


N

January 14, 2026

Village of Mount Prospect, IL

Village of Mount Prospect
PY25 CDBG Eligible Census Blocks

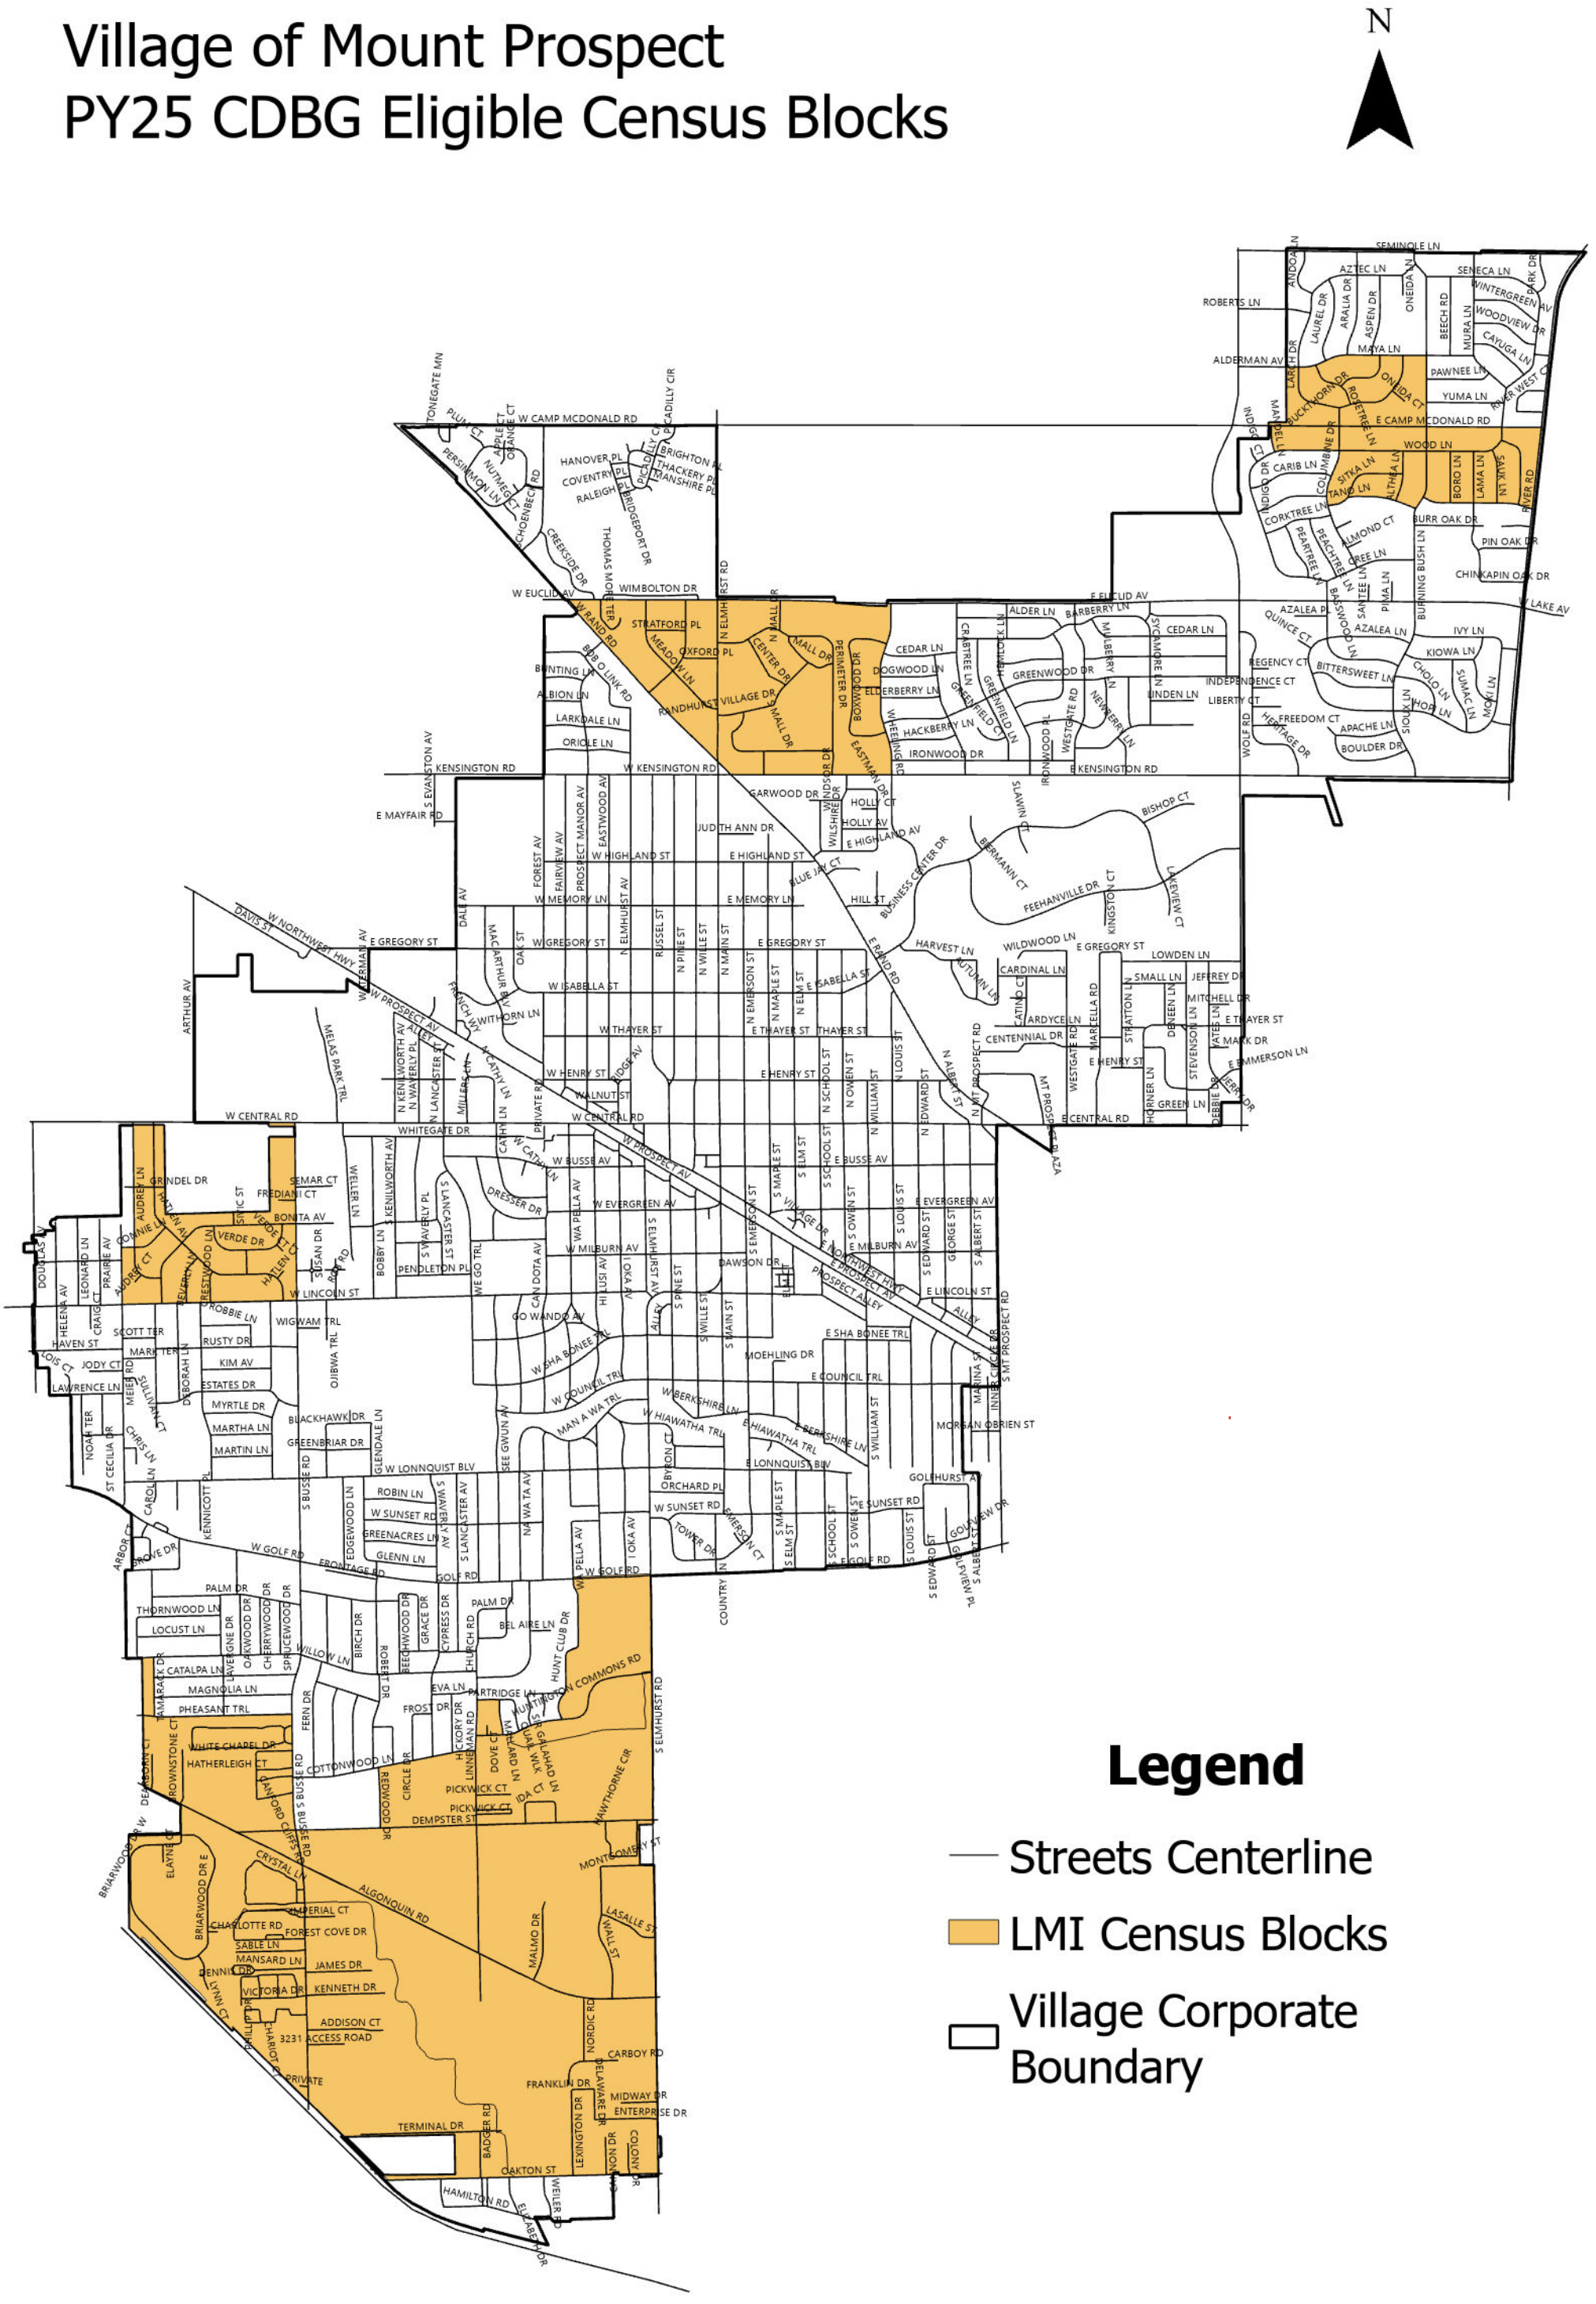

Item Cover Page

Subject	**Motion to accept the proposal from Bowman Consulting Group for design engineering and construction inspection services for the Crumley Detention Basin Improvements in an amount not to exceed $108,772.80.**
Meeting	March 16, 2026 - REGULAR MEETING OF THE MOUNT PROSPECT VILLAGE BOARD
Fiscal Impact (Y/N)	Y
Dollar Amount	$108,772.80
Budget Source	Flood Control Construction Fund
Category	CONSENT AGENDA
Type	Action Item

Information

Crumley Basin is a stormwater detention facility owned and operated by the Village of Mount Prospect, located approximately 700 feet north of Lincoln Street and ½ mile south of Central Road, between the Busse Road right-of-way and Weller Creek. The basin has a capacity of approximately 36 acre-feet and receives inflow from a 72-inch diameter reinforced concrete pipe (RCP) storm sewer draining much of the Hatlen Heights Subdivision. Key infrastructure includes a concrete inflow headwall with spillway, two high-level overflows, an underdrain system, and two low-flow outflows, with all drainage ultimately discharging by gravity to Weller Creek.

The basin was originally constructed to help control stormwater runoff and reduce localized flooding. Historically, Crumley Basin underwent stormwater rehabilitation efforts in 1982, 2001, 2023 and 2024.

1982 improvements included side slope stabilization, grading, headwall extension, underdrain construction, and overflow improvements to repair side slope damage, aid basin surface drainage, and add a low flow bypass pipe with a new outfall to the creek.

2001 improvements included sewer televising and cleaning, as well as the addition of erosion protection at the 72-inch outfall that replaced the old concrete pad with articulated block revetment.

2023 improvements include the replacement of all underdrain piping, excluding any underdrain structures. In addition, the high-level outflow was lined in 2023.

In 2024, the Village lined the low-level outflow pipe.

Recent inspections have revealed significant soil erosion near the inflow structure, particularly

at the basin floor adjacent to the spillway, and to a lesser extent near the outflow and underdrain structures. The primary project goals are to:

1. Correct deficiencies in the underdrain system, structures, headwall, and spillway.
2. Implement measures to eliminate erosion within the basin and improve stormwater flow from the inflow pipe through the basin to Weller Creek.

The project will require a permit from the Metropolitan Water Reclamation District of Greater Chicago (MWRD). All efforts will be made to complete the design and secure a permit from the MWRD this summer with construction expected to take place this fall. However, unanticipated delays during permit review could postpone construction until spring 2027. There will also be extensive coordination with Cook County's reconstruction project of Busse Road.

Request for Proposals

A Request for Technical and Cost Proposals for engineering consultant firms to provide design engineering and construction inspection services was posted on the Euna OpenBids bidding website. Five consulting engineering firms responded and submitted Technical and Cost Proposals. Firms were asked to submit, as part of their proposal, the following information:

1. Resumes of key personnel and related experience on similar type projects.
2. Summary of the firm's approach to the project.
3. Staff hours estimate and cost proposal for major phases of work.
4. Project schedule.

Design engineering tasks that are identified to be performed include:

- Televise the underdrain system
- Perform topographic survey
- Coordinate and attend meetings with Village Staff
- Coordinate with private utilities and other stakeholders
- Obtain necessary permits through coordination with public agencies
- Develop and prepare preliminary and final design plans and specifications
- Assist with the bidding process

Construction inspection engineering tasks that are identified to be performed include:

- Review of material submittals
- Provide horizontal and vertical construction layout of proposed improvements
- Provide construction supervision and inspection
- Prepare continual construction punch-list
- Prepare pay estimates for contractor work performed
- Coordinate final inspection and paperwork
- Prepare as-built drawings
- Respond to residents' questions and concerns during construction
- Attend and conduct construction status and coordination meetings between Village Staff and the Contractor

RFP Results

The consulting firms' Technical and Cost Proposals were reviewed based on their understanding goals and their methodology for the design process. They were rated (with a maximum score of 100 points) according to these specific categories: firm background, personnel background, project experience, proposal content, and value. The rankings are:

Technical Proposals

Category	Maximum Points	Bowman	Civiltech	Baxter & Woodman	Gewalt - Hamilton	GSG
Firm Background	20	20	19	18	17	15
Personnel Background	25	25	23	22	21	20
Project Experience	20	20	19	18	17	16
Proposal Content	15	14	13	12	13	12
Value	20	18	16	19	15	16
Total	100	97	90	89	83	79

Cost Proposals (Provided in order of technical ranking)

Firm	Hours	Cost / Hour	Labor Cost	Direct Cost	Total Cost
Engineer's Estimate	600	$160.00	$96,000.00	$10,000.00	$106,000.00
Bowman	623	$163.32	$101,747.80	$7,025.00	$108,772.80
Civiltech	907	$167.39	$120,824.80	$30,004.26	$150,829.06
Baxter & Woodman	826	$130.76	$106,604.00	$2,180.00	$108,784.00
Gewalt-Hamilton	438	$185.09	$85,570.00	$2,852.00	$88,422.00
GSG	1318	$141.93	$176,560.00	$10,500.00	$187,060.00

Discussion

Staff conducted interviews with the top-rated consultants and determined that Bowman Consulting Group is the preferred consultant for the project. They have put together a strong project team with experience in drainage and stormwater improvement work and provided a scientific approach to the design. They also have a thorough understanding of the project coordination, communication, and documentation needed to accomplish the project within the proposed schedule.

Bowman Consulting Group has worked with the Village on other projects, including providing

design engineering services for the Wolf Road Bike Path Project and construction engineering services for the Central Road Resurfacing Project from Rand Road to Wolf Road.

It is the staff's opinion that Bowman Consulting Group will provide the best product at an appropriate number of hours to accomplish design engineering and construction inspection services. In addition, it is the opinion of staff that Bowman Consulting Group has requested a reasonable, competitive fee for the requested services.

Staff supports the cost proposal submitted by Bowman Consulting Group in the amount of $108,772.80 to provide design and construction engineering services for the Crumley Detention Basin Improvements. It is staff's opinion that Bowman Consulting Group is best qualified to perform the requisite work, has allotted appropriate work effort, and requested a reasonable, competitive fee for the services requested.

Alternatives

1. Accept proposal for design engineering and construction inspection services for the Crumley Detention Basin Improvements.
2. Action at discretion of Village Board.

Staff Recommendation

Staff recommends that the Village Board accept the proposal from Bowman Consulting Group of Chicago, Illinois to provide design engineering and construction inspection services for the Crumley Detention Basin Improvements in the amount of $108,772.80.

Attachments

1. Bowman Proposal
2. Crumley Basin - Location Map

Bowman

Village of Mount Prospect

Crumley Detention Basin Improvements | Mount Prospect, IL



Technical and Cost Proposal for:

Crumley Detention Basin Improvements

Design Engineering and Construction Inspection Services

Submitted by:

Brian McPartlin, Principal
Bowman
10 South LaSalle Street, Suite 2110
Chicago, Illinois 60603

312.614.0360 | bmcpartlin@bowman.com

Submitted to:

Jason Leib, Deputy Director of Public Works
Village of Mount Prospect
1700 Central Road
Mount Prospect, Illinois 60056

November 26, 2025

bowman.com

Bowman

November 26, 2025

Jason Leib
Deputy Director of Public Works
Village of Mount Prospect
1700 W. Central Road
Mount Prospect, IL 60056

RE: Crumley Detention Basin Improvements - Design Engineering and Construction Inspection Services

Dear Mr. Leib:

The Village's investment in the Crumley Detention Basin Improvement project demonstrates good stewardship and will ensure the basin continues to perform as designed and expected. By keeping up with the required maintenance and looking for potential ways to improve its operation, the Village is protecting its residents and getting the most of its stormwater infrastructure.

Bowman is well positioned to deliver this vital project, as we have expertise in this area and can provide conscientious and responsible professional service. We have a long-standing relationship with the Village of Mount Prospect and are proud to have previously provided both design and construction engineering services that support your infrastructure goals. Currently, we are designing a flood control project for the Metropolitan Water Reclamation District of Greater Chicago (MWRD) that includes a 100 acre-ft detention basin, box culverts, sewers and drainage structures, which also demonstrates the depth of our experience.


Our approach to the Crumley Detention Basin Improvements will focus on:

- Performing a thorough field investigation, with qualified engineers, to identify the existing system deficiencies, look for root causes and consider if any additional testing or investigation is required to support the evaluation.
- Developing alternatives through evaluation of survey, plan review and sewer televising, and direct Village input on observed operations, to develop and recommend a sound affordable solution based on maximizing its durability, minimizing future maintenance and optimizing its performance.
- Delivering exceptional construction engineering services performed and led by experienced staff who have not only delivered similar projects but also understand the importance of coordinating the status of the work with the Village and its residents.

Our multidisciplinary team brings deep municipal expertise, in-house water resources specialists and a practical understanding of permitting and regulatory coordination. With a focus on constructability and lifecycle value, we'll guide the Village from initial design through final construction with responsiveness and transparency.

We welcome the opportunity to continue our partnership with Mount Prospect and deliver a resilient, well-functioning detention system. Should you wish to discuss our proposal further, please contact me at 630.869.6008 or bmcpartlin@bowman.com.

Sincerely,

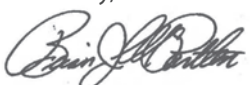

Brian McPartlin
Principal

10 South LaSalle Street, Suite 2110, Chicago, Illinois 60603
312.614.0360
bowman.com

Table of Contents

1 Firm Overview

2 Project Team

- Organization Chart
- Resumes of Key Personnel

3 Related Experience

4 Process to Complete the Project

- Understanding
- Objectives
- Approach
- Projected Number of Hours
- Schedule

5 Cost Proposal



This PDF file is interactive and contains links to and from certain sections for ease of navigation.

The table of contents above contains links to each section of this proposal, and the organizational chart presented later in this PDF contains links to the respective staff resume.



Firm Overview

Firm Overview

Since its formation in 1995, Bowman has been recognized as one of the fastest-growing consulting firms in its industry. Launched by a five-person team in Fairfax, Virginia, the firm has launched over 100 offices and accomplished a national, diversified project portfolio. From large infrastructure projects to local transportation projects, Bowman delivers outstanding project results and leverages its growth to serve the constantly changing needs of our clients.

In 2012, Bowman established its presence in the Chicago area. Bowman's Chicago office provides design engineering and its Lisle office provides construction engineering. Bowman has performed similar services for the Villages of Mount Prospect, Oak Brook, Northbrook and Steger; Cities of Crystal Lake and Chicago Heights; DuPage, Cook, Will and Kane Counties; IDOT and the Illinois Tollway. We pride ourselves in providing the same level of professionalism and quality for all projects regardless of size.

In choosing Bowman, the Village of Mount Prospect will work with an enthusiastic partner who takes great pride in serving its clients and is committed to promoting a professional and productive working relationship.

Our proven stakeholder team building capabilities allow us to represent our clients in all aspects of the construction process from pre-construction through final completion and identify and resolve issues to mitigate their impact. With an unparalleled commitment by executive staff to each client and project's success, Bowman provides open communication, fair interpretation of project issues, and transparency in our services, recommendations and actions.



WHY WE'RE DIFFERENT

Success doesn't just happen. It's the result of thoughtful planning and focused action. At Bowman, we work with intention to deliver on-demand technical expertise and industry leading talent that, when combined, produces innovative and solution-driven results. Our clients benefit from a balance of deep national resources often associated with large firms, and the flexibility and quick response associated with smaller boutique firms, to effectively navigate projects through intricate approval processes.

MARKETS

- Transportation
- Building Infrastructure
- Power & Utilities
- Renewable Energy
- Water Resources
- Mining & Exploration
- Ports & Harbors

SERVICES


- Transportation Engineering
- Construction Engineering
- Civil & Site Engineering
- Structural Engineering
- Survey/Geospatial
- Land Procurement/Right-of-Way
- Environmental Consulting
- Landscape Architecture
- Water/Wastewater
- MEP Engineering
- Energy Transition



02

Project Team

Organizational Chart

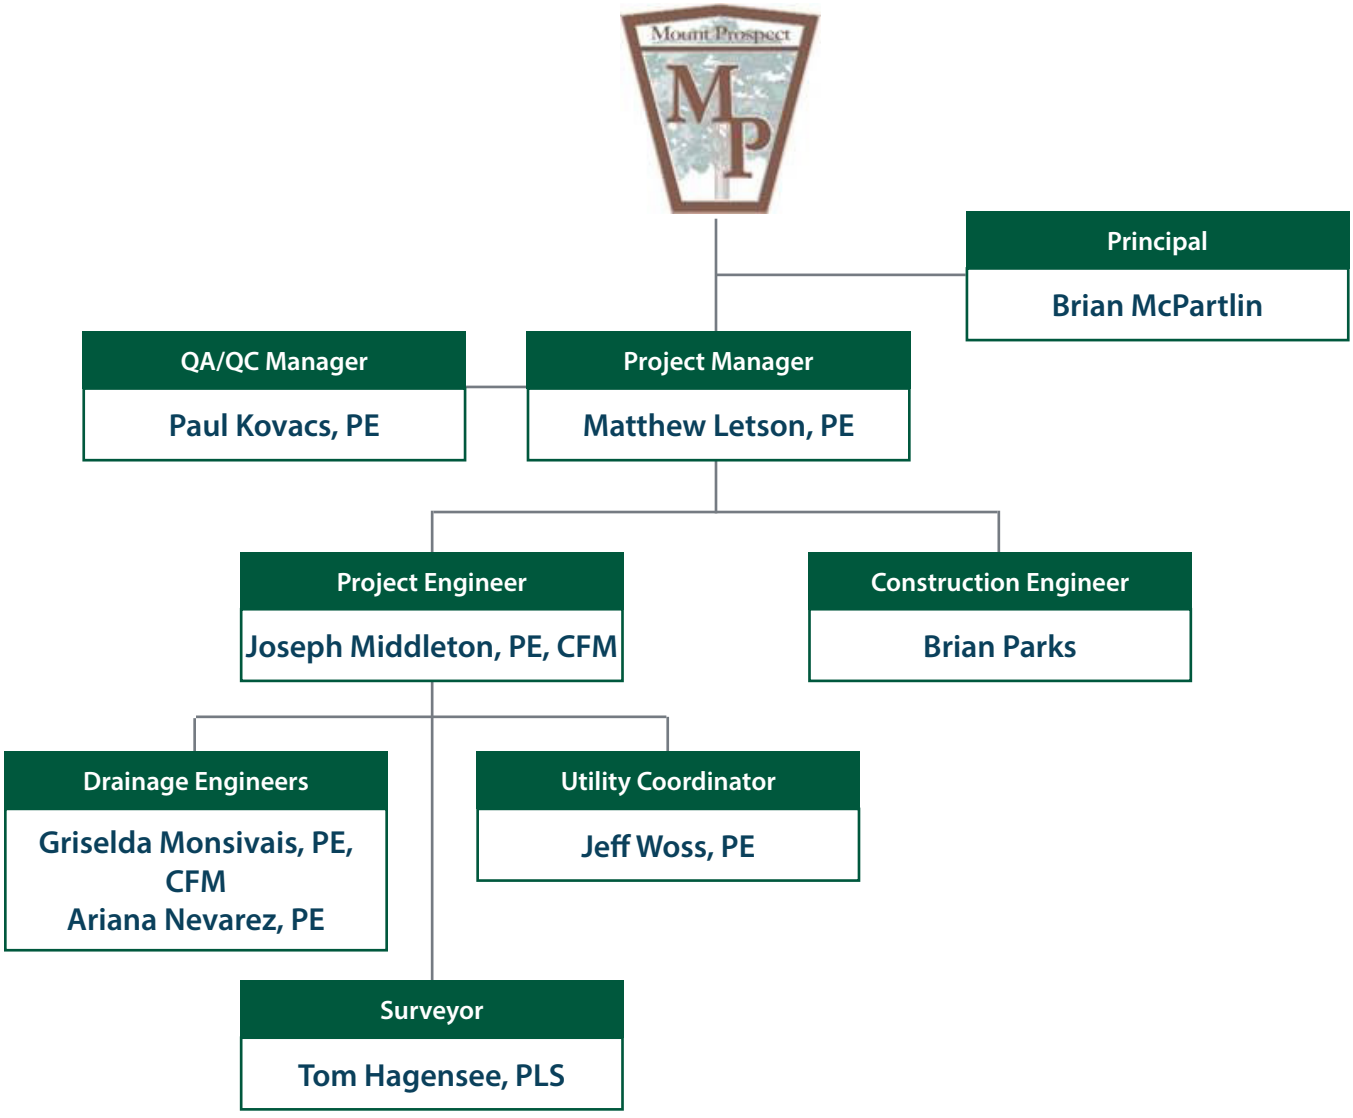

This organizational chart is interactive for ease of navigation.

Click on each team member's name to access their resume. Each resume has a gray button on the top right to take you back to the organizational chart.



Education

B.A. Political Science, DePaul University

Associations

City Club of Chicago – Member

Chicagoland Chamber of Commerce – Board Member/Past Committee Chair

Mount Prospect Chamber of Commerce – Past Director

Mount Prospect Finance Commission – Past Commissioner

Elk Grove Township – Past Committeeman

EZPASS Interagency Group – Past Member

Irish Fellowship Club of Chicago – Past Board of Directors

International Bridge Tollway Turnpike Association -Past Member

Illinois Board of Education School District 57 – Past Director

District 57 Education Foundation – Past Chairman

Illinois Spina Bifida Association – Past Director

Illinois Fatherhood Initiative – Past Director

Honors and Awards

Brother Walter Davenport Award for Community Service – 2015

Brian J. McPartlin

Principal in Charge

Brian McPartlin has spent over 25 years in federal, state and county government, and has an extensive history of developing critical relationships with government and corporate leaders, unions, and foreign officials. He is the former Executive Director of the Illinois State Toll Highway Authority, a 294-mile toll road system serving more than 1.6M motorists daily. As Executive Director, Brian managed and coordinated an agency with over 1700 employees and an annual budget with revenues of $636M. He helped draft and implement a 10-year, $6.3B congestion relief program to rebuild and restore 90% of the Tollway system, which added system-wide capacity and extended I-355 South by 12.5 miles, ahead of schedule and under budget.

Experience

Principal, Bowman, Lisle, IL, 2020 - Present.
Provides business development and outreach to clients for national professional services firm that provides transportation, civil, structural, mechanical, and electrical engineering; construction management; surveying; right-of-way; landscape architecture; environmental consulting; and commissioning services.

Vice President Globetrotters Engineering Corporation, Chicago, IL, 2012 - 2020.
Executive Vice President of a minority-owned full-service firm that specializes in architecture, engineering, information technology, program, construction and facilities management services for both public and private sector clients. Responsible for executive level management, marketing, and teaming activities, as well as client base business development and awareness.

Vice President, McDonough Associates, Inc., Chicago, IL, 2009 - 2012.
Vice President of an engineering/architectural consulting firm with a technical and support staff of 130 engaged in a wide range of professional activities including planning, design and construction engineering services.

President, Cooper Murphy, 2008 - 2012.
Full-service consulting firm that assists clients with strategic and political counsel.

- Responsible for developing and maintaining relationships between clients and their stakeholders.
- Provided insightful and strategic solutions to achieve business and policy goals.
- Assist in the development and dissemination of client message and mission.
- Developed short and long term goals that drive success for business operations.
- Raised client profiles among elected, community and business leaders in both the public and private sectors.

Illinois State Toll Highway Authority, Downers Grove, IL, 2003 - 2008.
Executive Director (2006 – 2008)
Chief of Administration (2003-2006)
Managed and coordinated all aspects of the Illinois Tollway, a national industry leader with 1756 employees, an annual budget of $636M and 1.4M daily customers.

Brian J. McPartlin

Principal in Charge

James Connolly Award – Irish American Labor Council - 2013

Midwest Construction Magazine Owner of the Year – 2008

Special Recognition – Illinois State Police District 15 - 2008

Man of the Year – Illinois Asphalt Pavement Association - 2008

Outstanding Leadership in the Public Sector – March of Dimes - 2008

Certificate of Achievement – Regional Institute for Community Policing - 2001

Outstanding Achievement - Mount Prospect School District 57 Board of Education - 2001

Award of Excellence – Illinois Chapter / National School Public Relations Association - 2001

Recognition for Superior Contributions to the United States Secret Service - 1996

United States Department of Defense World War II Commemoration Committee – 1995

- Oversaw Tollway's $6.3B capital program to restore, rebuild, widen and improve an aging infrastructure.
- Delivered the Veterans Memorial Tollway, 12.5 miles of new roadway, to customers ahead of schedule and under budget.
- Supervised the continued expansion of the electronic toll collection system, including the conversion of 20 mainline toll plazas from a barrier system to open road tolling, while increasing I-PASS usage to near 80% (highest in nation).
- Creative customer communications; expanding business services, bringing customer care centers into communities and delivering award-winning website.
- Successfully executed $1.7B in bond financing for Tollway capital program.
- Recruited an award-winning team responsible for transforming corporate culture and restoring public confidence.

Vice-President of Large Accounts & Government Relations, Riverdeep Interactive Learning, 2001 - 2002.

Created/ expanded large accounts division and built strategic national partnerships.

- Developed and implemented a large account process for urban school districts nationwide.
- Established inroads and coordinated corporate education initiatives with Members of Congress and regional marketing managers.
- Conceptualized new approaches allowing the Business Development team to capitalize on new corporate partners in the eLearning process.

Regional Representative, U.S. Department of Education, 2000 - 2001.

Spokesman and envoy for the U.S. Secretary of Education in the U.S. Department of Education's Region V, encompassing IL, IN, MI, MN, OH and WI.

- Senior official who oversaw 250 employees providing services ranging from promoting education initiatives, to student financial assistance, collecting defaulted loans, and monitoring grants.
- Established and maintained contact between Members of Congress, Executive Branch administrators, state, county, city and municipal officials and agencies.
- Facilitated and spoke to stakeholders addressing departmental initiatives and critical issues in American education.
- Edited quarterly newsletter distributed to 15,000+ key constituents.

Senior Advisor, U.S. General Services Administration, 1996 - 2000.

Responsible for overseeing agency policy, planning and programs for a multi-state region including Illinois, Indiana, Michigan, Minnesota, Ohio, and Wisconsin.

Associate Director of Presidential Advance, Executive Office of the President - The White House, 1993 - 1996.

White House representative responsible for logistical arrangements and briefings for domestic and international travel by the President, First Lady and Vice-President, including direct coordination with the United States Secret Service, White House Military Office, National Security Office and White House Communications Agency.



Education

B.S. Civil Engineering,
Ohio State University, 1988

Registrations

Professional Engineer:
Illinois (#062-050015) 1995
Minnesota (#59266)
Missouri (#2012000047)
Virginia (#402052144)
Texas (#101618)
Ohio (#78721)

Associations

Illinois Society of Professional Engineers

American Society of Civil Engineers

Illinois Association for Floodplain and Stormwater Management

Lambda Alpha International

Matthew Letson, PE

Project Manager

Matt Letson has over 30 years of experience in civil engineering that includes significant drainage and sewer design. As the Chicago office branch manager, he provides oversight for resource management, project schedules and budgets, as well as technical guidance to make sure that all the skills and expertise available to the project team are fully utilized to provide clients and their communities with innovative, efficient solutions that are easy to construct and maintain.

Experience

MWRDGC - Flood Control Project on Central Road | *Des Plaines and Glenview, IL*
Project Manager for design of $50M in flood mitigation improvements to Central Road from Des Plaines River to Glenwood Lane. Flood mitigation is to occur via new box culverts, sewers, and drainage structures in conjunction with a new 100 acre-ft (±) detention basin south of Central Road and east of Dee Road. Sewer improvements will also occur along Glenshire Road, Glendale Road and Glenwood Lane to alleviate local neighborhood flooding.

Chicago Dept. of Water Management (CDWM)- Sewer Improvements | *Chicago, IL*
Project Manager and Quality Control Lead for preparation of final contract plans, specifications and estimates for sewer improvements including lead service line replacement and water main relocations on a task-order basis under Sewer Design Term Contracts since 1992. Work includes data collection and initial assessments, coordination of survey and geotechnical and environmental engineering, utility coordination, sewer alignments and profiles, structural design, compliance with IEPA water sewer separation requirements, cross sections/typical sections, traffic control and detours, surface drainage design, permitting, constructability reviews, bid packaging for various funding sources and QA/QC. Assignments include:

TOR #24-05: South Shore Drive Sewer Improvement Project

- **PN 7607:** 5,843 ft of 36-in to 24-in diameter sewers. Complexities included wet sandy soils due to the proximity of Lake Michigan, multiple outlets with multiple profile summits and overflows, 22 stages of traffic control on high volume IDOT roadway, lead service line replacement and pavement reconstruction.

TOR #23-06: Ad Hoc Sewer Design Services

- **PN 7610:** Storage Improvement with 1,500-ft of 108-in, 48-in and 24-in diameter sewers. The 108-in storage segments are connected across perpendicular roadway crossings with 48-in pipes to minimize disturbances. Reinforced concrete bulkheads suitable for precast fabrications were designed at the ends of the storage segments with openings for various sewer sizes.
- **PN 7610A:** Storage Improvement – Project split from PN 7610 to allow for PGL to design/install permanent bridge supports where sewer will cross their 48-in diameter gas main and completes upstream end of Maypole Storage project by tying sewer segments from north, west and south into storage reservoir.
- **PN 7615:** Storage Improvement with 1,400-ft of 12-ft x12-ft and 12-ft x 6-ft

Matthew Letson, PE

Project Manager

box culvert sewers to provide relief to 375-acre area. The storage segments are connected across perpendicular roadway crossings with 48-in pipes. Reinforced concrete bulkheads were designed at the ends of the storage segments with openings for various sewer sizes.

CDWM - Calumet Area Sewer Contracts | *Chicago, IL*
Project Manager for project that included 6,800 ft of 96-in to 72-in diameter sewer mains installed in tunnel, and 3,600 ft of 66-in to 60-in diameter sewer mains installed in open cut. The outlet involved a new connection to the MWRDGC Calumet Deep Tunnel System drop shaft at South Torrence Avenue and the Grand Calumet River. The $23.4M project included 20 cast-in-place structures including an outfall structure, sluice gate, backflow gate, tide gate and a diversion chamber for connection to an MWRDGC interceptor sewer. The Hegewisch Pumping Station outfall, which previously discharged directly to a drainage ditch, was intercepted by the new sewer and structures were constructed to enable interception of flows upstream.

CDWM - Norwood Park Sewer Project No. 3 | *Chicago, IL*
Project Manager for $5.1M P project that included 5,100 ft of 72-in to 30-in sewer mains, diversion chambers and flumes to control sewage overflows during peak flow events, five cast-in-place structures, water main support structures, a jacked in place sewer crossing under UPRR tracks and IDOT permitting.

CDWM - Hermitage-Sunnyside-Paulina- Montrose | *Chicago, IL*
Project Manager for $6.9M project that included 3,900 ft of 78-in to 48-in sewer mains installed in tunnel and in open cut, cast-in-place drop structure connection to 16-ft diameter Lawrence Avenue interceptor, two additional cast-in-place structures, water and gas main support structures and traffic control plans.

Laser Center Facility | *Schaumburg, IL*
Project Manager for design and construction administration services for a new $5M facility and site. To meet MWRD storm water permitting requirements, a large on-site underground detention structure was incorporated under the one-acre parking lot.

DuPage County - Drainage Improvements | *DuPage County, IL*
Project Manager for drainage improvement projects to alleviate local nuisance and structural flooding problems. Included storm sewer extensions, inlet capacity improvements, ditch improvements, re-direction of downspouts, and site grading.

Cook County DOTH- Techny Road Improvements | *Cook County, IL*
Project Manager for design engineering for the $5.6M reconstruction of Techny Road, which included stormwater management and flood relief improvements.

Asphalt Operating Services of Chicago - Liquid Asphalt Terminal | *Chicago, IL*
Project Manager for planning, design, permitting, bidding and construction administration for a LEED-certified, 53-acre liquid asphalt terminal. Included a stormwater management system that achieved zero discharge to local sewer systems.



Education

B.S. Civil Engineering, University of Illinois at Urbana-Champaign, 1983

Registrations

Professional Engineer:
State of Illinois (#062-044891) 1989
State of Michigan (#6201041977) 1996

Certifications

State of Illinois First Responder Incident Management

30-Hour Occupational Health & Safety Administration

Illinois Tollway Seminars

Rutan Training

Leadership Training

Web Based Project Management Training

ISO 9001 Training

IDOT Seminars

Project Management

Construction Documentation

Specification Writing

Associations

American Society of Civil Engineers

American Council of Engineering Companies

Awards

Paul Kovacs, PE

QA/QC Manager

Paul Kovacs has over 40 years of experience providing leadership and engineering services for major infrastructure programs and projects. He served the last 13 years as Chief Engineering Officer for the Illinois Tollway where he managed all maintenance, design and construction operations on the agency's 294-mile system, serving over 1.6M customers daily. During his tenure at the Illinois Tollway, Paul led the delivery of the Congestion Relief Capital Program and Move Illinois Program, which implemented nearly $14B in capital improvements, on time and on budget.

Experience

Engineering Services | *City of Highland Park, IL*
Principal and primary contact for task order projects including:

- **Linden Avenue Water Main and Roadway Reconstruction - Elm Place to Maple Avenue:** Preliminary and final design engineering services to replace the existing 4 to 6-inch water main with a new 8-inch DIP water main for 2,300 ft.
- **Parking Lot Design - Three Locations**: Site assessment and detailed topographic survey; analysis of traffic flow, ADA accessibility and safety considerations; and preparation of contract plans to reconstruct three parking lots.
- **Fire Training Yard Facility Improvement:** Site assessment and detailed topographic survey, and contract plans for reconstruction.

Skyway Concession Company | Bridge Deck Repairs | *Cook County, IL*
Project Manager for the development of scope of work for 24 bridge decks along the Chicago Skyway. Work included bridge inspections and development of 30% plans, specifications and cost estimates for the $12M in bridge deck repairs.

Chief Engineering Officer, Illinois Tollway, Downers Grove, IL, 2007 - 2021.

- Completed successful delivery of $5.8B Congestion Relief Capital program.
- Procured engineering and construction services and delivered the first eight years of the Illinois Tollway's 15-year, $14B capital program, Move Illinois: The Illinois Tollway Driving the Future.
- Played a key role in achieving the Tollway's mission of providing a safe and efficient system of toll highways and delivering its capital improvements on time, on budget and in conformance with Tollway, state and federal regulations.
- Directed implementation of the following customer service, sustainability, safety and program delivery efficiency initiatives: maintenance of all existing travel lanes throughout rebuilding and widening efforts, incorporation of stainless steel rebar and high performance concrete in critical bridge decks, implementation of open road tolling and all electronic toll collection systems, I-90 Smart Road to provide real time travel advisories, 30-hour OSHA for Tollway engineering and key staff at consultants and contractors, Smart Work Zone implementation and expansion of CCTV camera coverage and enhancements to the Traffic Operations Center, and aggressive project schedules to optimize benefits and cost effectiveness in the delivery of large capital improvements.

Paul Kovacs, PE

QA/QC Manager

University of Illinois Grainger College of Civil & Environmental Engineering's CEEAA Distinguished Alumni, 2020

ASCE: Outstanding Projects and Leaders (OPAL) Award, 2019

March of Dimes Professional Honoree of the Year, 2014

Illinois Hispanic Chamber of Commerce: Advocate of the Year, 2008

ASCE: Government Civil Engineer of the Year, 2007

- Served as a representative of the Tollway and its Engineering department to all federal, state and local representatives; engineering and construction industries; regulatory agencies; and the public.
- Provided daily leadership and direction to Engineering and on-site consultant personnel, and consistently reinforced the Tollway's strong commitment to customer service, and efficient and effective delivery of capital improvements, while fostering regional, local, and industry partnerships and project teamwork.
- Major projects included:
  - **Jane Addams Memorial Tollway (I-90):** $2.5B widening and rebuilding of 62 miles of I-90. The 37-mile western portion of this improvement was opened to traffic in October 2014, and the 25-mile eastern portion was opened in December 2016. The improvements were delivered on an aggressive four-year construction schedule and incorporated Smart Road technology and numerous innovative design and construction techniques. The $95M Outstanding Civil Engineering Achievement (OCEA) Award 2018 Finalist, the Jane Addams Memorial Tollway (I-90) Fox River Bridge project, was part of this overall corridor improvement.
  - **Illinois Route 390:** a new toll road which opened in November 2017 and is part of the $3.4B **Elgin O'Hare Western Access (EOWA) corridor.**
  - **I-490:** a new toll road providing access to the west side of O'Hare International Airport with connections to Illinois Route 390, the Tri-State Tollway (I-294) in the south and I-90 in the north. This new interstate is also part of the $3.4B **Elgin O'Hare Western Access (EOWA) corridor**, which is in progress and scheduled for completion in 2026.
  - **Central Tri-State Tollway:** $4B widening and rebuilding of 22 miles of the heart of the Illinois Tollway system along I-294 from 95th Street to Balmoral Avenue near O'Hare Airport.
  - **I-294/I-57 interchange:** first phase of this $719M project.
  - Systemwide improvements including pavement and bridge rehabilitations, safety improvements and miscellaneous repairs throughout the Tollway's 294-mile system, along with the implementation of five new maintenance facilities of which three are complete and toll plaza improvements.

Design Consultant Project Manager, Project Engineer and Staff Engineer Experience

Drainage Study, Drainage Design, and Environmental Impact Statement Support for Illinois Route 53 Extension North | *Lake County, IL*
Village of Winnetka Floodplain Study | *Winnetka, IL*
Geometric Design, Drainage Study and Design, and Project Report for U.S. Route 14 | *Cook County, IL*
Illinois Route 21 Drainage Study | *Lake County, IL*
Sewer Design & Drainage Studies, IL Route 53 - Phase II (North of Higgins Rd) | *IL*



Education

B.S. Civil Engineering,
Michigan State University, 2000

Registrations

Professional Engineer:
Illinois (#062-060070) 2007
Idaho (#19670)
Iowa (#P25520)
Kansas (#PE28787)
Kentucky (#39618)
Michigan (#6201060358)
Nebraska (#E-19060)
South Dakota (#15609)
Texas (#127697)
Wisconsin (#100030-6)
Virginia (#402052141)

Certifications

Certified Floodplain Manager:
(#US-18-10161)

NHI-135095B Model Terrain Development with Various Data Sources (WCT), 02/2025

NHI-135095A SRH-2D Model Data Files, Diagnostics & Verifying 2D Model Results (WCT), 12/2024

NHI-135095 Two-Dimensional Hydraulic Modeling for Rivers at Highway Encroachments, 12/2021

IDOT Erosion and Sediment Control Workshop Modules I & II, 09/2020

NHI - Countermeasure Design for

Joseph Middleton, PE, CFM

Project Engineer

Joe Middleton has 25 years of experience providing hydraulic and hydrologic modeling, drainage design, OpenRoads corridor modeling and project management services for infrastructure projects involving street improvements, intersection and drainage design, roadway rehabilitation and site development. His duties include design studies and preparation of plans, specifications, cost estimates, permitting, stakeholder coordination and project reports.

Experience

MWRDGC - Flood Control Project on Central Road | *Des Plaines and Glenview, IL*
Drainage Engineer for design of $50M in flood mitigation improvements to Central Road from Des Plaines River to Glenwood Lane. Flood mitigation is to occur via new box culverts, sewers, and drainage structures in conjunction with a new 100 acre-ft (±) detention basin south of Central Road and east of Dee Road. Sewer improvements will also occur along Glenshire Road, Glendale Road and Glenwood Lane to alleviate local neighborhood flooding.

Laser Center Facility | *Schaumburg, IL*
Drainage Engineer for design and construction administration services for a new $5M facility and site. To meet MWRD storm water permitting requirements, a large on-site underground detention structure was incorporated under the one-acre parking lot.

Asphalt Operating Systems of Chicago - Site Redevelopment | *Chicago, IL*
Drainage Engineer for design services for site redevelopment for a 53-acre parcel in Calumet Industrial Corridor. Responsible for calculating existing and proposed hydrology, modeling existing and proposed site using TR-20, preparing permit documentation, and performing site grading and earthwork analysis.

Transit Service Center | *City of Janesville, WI*
Project Manager for design services for civil site development for $10M City of Janesville Transit Service Center. Work included design of various rain gardens; performing mass grading and parking lot geometrics; coordination with Wisconsin Department of Transportation; preparation of contract plans, special provisions, estimates; and design of detention ponds, storm sewers and utilities.

Chicago Department of Water Management - Sewer Improvements | *Chicago, IL*
Civil Engineer for design of sewer improvements. Services include scheduling, coordination of field surveys and geotechnical investigations, public agency and private utility coordination, permitting, ensuring adherence to quality assurance plan and quality control procedures, alignment studies, structural design and calculations, earth retention system analysis, traffic control plans, restoration plans, ADA compliance and adherence to IEPA water-sewer separation requirements. Projects:

TOR #18-13: Ad Hoc Sewer Design Services

- PN 7533 (130th Street): Term Agreement contract for Sluice Gate Structure at 48-in storm sewer outfall to Calumet River.

Joseph Middleton, PE, CFM

Project Engineer

Bridge Scour and Stream Instability

Bentley OpenRoads Designer - Accredited Road Modeler

Associations

American Society of Civil Engineers

ACEC-IL US Army Corps of Engineers, Chicago Committee

Michigan Stormwater-Floodplain Association (MSFA)

Chicago Dept. of Transportation - Burley Ave Improvements | *Chicago, IL*
Drainage Engineer for $35M new construction and reconstruction project. Work includes replacement of outdated or damaged City-owned drainage and utility structures, new storm sewers, drainage structures, outfalls, and outfall connections. Requires permits from USACE (Section 404), IDNR, MWRD, IEPA and City of Chicago.

IDOT - 55th Street Widen and Overlay | *Western Springs, Countryside & LaGrange, IL*
Drainage Engineer for design engineering services for 1.75 miles of roadway reconstruction. Responsible for design of open and closed drainage systems, detention analysis, QA/QC of drainage plans, and construction documents.

IDOT - IL 59 Reconstruction | *Naperville, IL*
Project Manager for widening and reconstruction of IL Route 59 between New York Street and north of I-88 for 17,800 ft. Design included inlet spacing, lateral sizing and location, driveway cross culvert sizing and location, ditch sizing and profile design, ditch velocity checks, and computation and confirmation of all main and in-line detention storage sizing. Prepared the drainage and utility plans and hydraulic design, and provided permitting support and agency coordination.

IDOT - LaGrange Road (US 45) Improvements | *Orland Park, IL*
Senior Drainage Engineer for design engineering services for reconstruction of six miles of LaGrange Road from 179th to 131st Streets with an additional lane added in each direction. Responsible for designing storm sewer system, culverts, storm water detention facilities, water quality best management practices, erosion and sediment control plans, and permitting documentation.

IDOT - Illiana Expressway | *IL*
Project Engineer for Illiana Corridor Study following the federal NEPA process tasked with detention and compensatory storage requirements and calculations for numerous alternate alignments. Responsible for GIS Modeling of detention and compensatory storage and cost estimating preferred alignment.

IDOT - I-57 and IL Route 50 Interchange (District 3) | *Ottawa, IL*
Drainage Engineer for preparation of erosion and sediment control plans ,site grading plans, storm sewer and cost estimates, and calculation of detention pond sizes.

Illinois Tollway - Tri-State Tollway, Mile Long Bridge | *Cook County, IL*
Drainage Engineer for team that determined a preferred replacement/rehabilitation alternative for the Mile Long Bridge. Responsible for Concept Drainage Report within the overall Master Plan and construction plans, which included storm sewer and culvert sizing, temporary drainage and detention pond design.

Illinois Tollway - I-88 East West Connector | *DuPage County, IL*
Project Engineer for design engineering services for roadway and bridge reconstruction. Responsible for designing open and closed drainage systems, preparing erosion and sediment control plans and documenting INVEST scoring.



Griselda Monsivais, PE, CFM

Drainage Engineer

Griselda Monsivais is a civil engineer with over 20 years of infrastructure planning and design experience and specialized transportation, water resources and hydraulics expertise. Her expertise in water resources and preliminary engineering and environmental studies extends to major infrastructure projects and regional stormwater planning improvements. Griselda is knowledgeable in state and local ordinance permitting criteria, including IDNR-OWR, MWRDGC, and Cook, DuPage, Kane, Will, McHenry and Lake Counties.

Education

B.S. Civil Engineering, Illinois Institute of Technology, 1999

Registrations

Professional Engineer:
Illinois (#062-064022), 2011
Wisconsin (#41776-6), 2011

Certifications

Certified Floodplain Manager (#IL-11-00576)

FHWA-NHI-135095B, Model Terrain Development with Various Data Sources, 02/2025

FHWA-NHI-135095A, SRH-2D Model Data Files, Diagnostics & Verifying 2D Model Results (Virtual), 12/2024

FHWA-NHI-135095, Two-Dimensional Hydraulic Modeling of Rivers, 03/2023

FHWA-NHI 16-032 NEPA and the Transportation Decision Making Process, 06/2018

Associations

Member, Illinois Association of State Floodplain Engineers (IAFSM)

IAFSM, Legislative Committee Member

ACEC-IL, D1 Committee Chair

HACIA-Professional Services Committee Member

Experience

Metropolitan Water Reclamation District of Greater Chicago (MWRDGC) - Flood Control Project on Willow Road at McDonald Creek Tributary A* | *Cook County, IL*
Provided Quality Assurance for development of a Feasibility Study to reduce flooding of a Cook County Highway Department road (Willow Road) and adjacent residential streets. Generated an existing conditions model using HEC-HMS, which evaluated conditions at McDonald Creek, including the outfall from Hillcrest Lake. This model was used to develop elevations to conduct alternatives to minimize/reduce flooding. Several alternatives were developed which required building a detailed watershed model using HEC-HMS for McDonald Creek, Tributary A. Stakeholder outreach included public meetings with Prospect Heights, and coordination meetings with IDOT and Cook County Dept. of Transportation & Highways.

Churchill Floodplain Analysis | *Glen Ellyn, IL*
Drainage Engineer for preparation of an independent hydrological and hydraulic analysis for the addition of a building, parking lot and playground, in the northeast quadrant of Bloomingdale Road and Geneva Road. Independent flows were developed using Bentley CivilStorm. Developed a site-specific hydrological evaluation and used the flows to establish water surface elevations using HEC-RAS. The floodplain boundary was delineated and the determined BFE's were used to develop compensatory storage requirements.

Schussler Park | *Village of Orland Park, IL*
Drainage Engineer for preparation of Watershed Study that included existing hydrology generated using TR-20 and Hydraulic Study using HEC-RAS. A drainage study was prepared as part of an independent analysis for Schussler Park pond. The park contained an area of unstudied Zone AE special flood hazard area. The purpose of the study was to establish the tributary areas to Schussler Park and to delineate the floodplain limits to determine alternatives for proposed improvements.

DuPage DOT - Cass Avenue Feasibility Study | *DuPage County, IL*
Developed a Feasibility Study that outlined existing limits of regulatory floodway and floodplain and how these would affect the proposed improvements to trail connections and roadway improvements to Cass Avenue. Conducted an environmental screening for the development of preliminary alternatives. The hydraulic screening consisted in documenting extensive areas of regulatory floodway

Griselda Monsivais, PE, CFM

Drainage Engineer

Member, WTS Greater Chicago Chapter

Member, Illinois Association of State Floodplain Managers

within the study area and identifying alternatives to minimize compensatory storage need. Existing hydrological and hydraulic models were reviewed and data from survey was calibrated to FEMA elevations to develop alternatives as part of the preparation of a feasibility study that included the environmental screening and hydraulic analysis of the alternatives.

Museum of Science and Industry - West Parking Lot Reconstruction and Drainage Feasibility Study | *Chicago, IL*
Drainage Engineer responsible for design and permit processing of calculations related to detention storage to be provided with permeable pavers and aggregate subbase storage.

IDOT - I-80 Median Crossover Mineral | *District 3, IL*
Civil Engineer who assisted the District in the development of MOT Plans that included designing a median crossover. As part of the drainage design tasks, used Civilstorm to model a new drainage connection into an existing roadway cross culvert, including median ditch and storm sewer connections.

IDOT - Program Management for Various Phase I Projects | *District 1, IL*
Project Management Consultant for preliminary engineering and planning services in the Bureau of Programming in District One. Projects included:

- **US 41 at Deerpath Road - PS #38, Lake Forest, IL:** Phase I study included roadway reconstruction, channelization and a complex flood control project to construct a new bypass storm sewer, replace and relocate an existing pump station and new stormwater detention basins at the Deerpath Golf Course. This project involved extensive local agency and stakeholder coordination, as well as Section 4(f) de Minimis process with the park district.
- **IL 43 at 63rd and 65th Streets, Cook County, IL:** CREATE Study led by IDOT to evaluate grade separating the BRC Railroad crossing at IL 43 at 63rd or 65th St. The proposed project included a combined sewer separation improvement and a dedicated drainage outfall consisting of a storm sewer traveling north along Harlem Avenue and then west along Archer Avenue, discharging into a pond prior to out letting into the Chicago Sanitary and Ship Canal.
- **IL 132 from Deep Lake Road to Munn Road, Lindenhurst, Lake County, IL:** Phase I study to widen two-mile section of IL 132. The storm sewers were analyzed using Geopak Drainage modeling software. Hasting Creek crossing was evaluated using WSP-2 to re-create a HEC-RAS Model.

Cook County DOTH - Will Cook Road Drainage Study | *Cook County, IL*
Drainage Engineer who prepared a drainage study to alleviate a flooding issue along the west side of Will Cook Road north of 159th Street. The study included surveying, existing drainage plan, proposed drainage plan with alternates and the completion of a Location Drainage Technical Memorandum.



Education

B.S. Civil and Environmental Engineering, University of Illinois at Urbana-Champaign, 2019

Registrations

Professional Engineer:
Illinois (#062-077290), 2025

Civil Engineer:
California (#94705)

Ariana Nevarez, PE

Drainage Engineer

Ariana Nevarez has six years of experience in civil engineering. She is proficient in AutoCAD Civil 3D, IMP Sizing Calculator, CivilStorm, MicroStation, HEC-RAS, HY-8, Hydraulic Toolbox, MATLAB, and Microsoft Office.

Experience

Lake County Dept. of Public Works - North Libertyville Estates Levee Drainage Improvements and investigation | *Libertyville, IL*
Drainage Design Engineer responsible for analyzing flood impacts and performance of flood protection structures and facilities. Developed correlative data illustrating stage and frequency event relationships for four stream gauges. Analyzed the levee level of protection for various frequency events, designed a solution to landside flooding of the levee and prepared a Technical Memorandum.

Woodfield Road Resurfacing | *Village of Schaumburg, IL*
Drainage Design Engineer responsible for modeling and analyzing the existing storm sewer system and a culvert crossing. Modeled the existing conditions in CivilStorm to perform a hydrologic and hydraulic analysis. Produced plan documents and exhibits to create a comprehensive Location Drainage Technical Memorandum.

IDOT - Various Phase I/II Engineering Projects | *Owen Township, IL*
Design Engineer for Phase I/II engineering services for various projects throughout District Two. Conducted hydraulic analysis and prepared hydraulic reports for various culverts along IL-2, including Hutchins Creek. Developed abbreviated hydraulic reports for multiple drainage structures to assess hydraulic performance. Created survey exhibits to support hydraulic evaluations and ensure accurate assessment of site conditions. Analyzed water flow, floodplain impacts and drainage patterns to support culvert design and drainage improvements. Ensured compliance with IDOT hydraulic design standards and regulatory requirements.

Cook DOTH - Preliminary Engineering Services | *Cook County, IL*
Drainage Design Engineer for the following Phase I projects:

- **Will Cook Road Drainage Study:** Prepared a drainage study to investigate the cause of flooding and provide recommendations to eliminate flooding along the west side of Will Cook Road north of 159th Street. Modeled the existing conditions and proposed conditions in CivilStorm to perform a hydrologic and hydraulic analysis and prepared a Location Drainage Technical Memorandum.
- **Butler Drive, Chicago, IL:** Responsible for modeling and analyzing the existing storm sewer system and pump station. Modeled existing conditions and proposed conditions in CivilStorm to perform a hydrologic and hydraulic analysis. Produced plan documents and exhibits to create a comprehensive pump station Hydraulic Report and a Location Drainage Technical Memorandum.
- **108th Avenue, 159th Street to 167th Street, Orland Park, IL:** Responsible for modeling and analyzing an existing storm sewer system and proposed

improvements. Modeled existing and proposed conditions in CivilStorm to perform a hydrologic and hydraulic analysis. Designed a drainage solution to flooding issues and prepared Location Drainage Technical Memorandum.

Illinois Tollway - Western Access Interchange | *DuPage and Cook Counties, IL*
Assisting in drafting drainage reports. Analyzed the existing conditions by computing Design Peak Flows, computed the Time of Concentration or travel time using Manning's Equation and utilized HY-8 to produce summaries of culvert flows, Total Rating Curve plots, Performance curves and Water Surface Profile Plots.

San Luis Obispo Probation Department Building | *City of San Luis Obispo, CA*
Drainage Engineer for land development design. Responsibilities included grading design, stormwater design, wet utility design and drafting improvement plan set.

Kensington Fire Protection District, Public Safety Building | *Kensington, CA*
Civil engineer for land development design services that included analyzing existing conditions and performing grading, utility and stormwater design. Drafted improvement plan set, met with architecture team to ensure coordination and addressed RFI's and submittals during construction and drafted revised plans.

Purissima Hills Water District, McCann Operations Center | *Los Altos Hills, CA*
Civil Engineer for land development design services. Analyzed existing conditions, performed grading and stormwater design and drafted improvement plan set.

San Jose Police Department, Academy & Regional Training Facility | *San Jose, CA*
Civil Engineer for land development design services. Analyzed existing conditions, performed grading and stormwater design and drafted improvement plan set.

Murrieta Public Safety District, Public Safety Training Facility | *Murrieta, CA*
Civil Engineer for land development design services. Analyzed existing conditions, performed grading and stormwater design and drafted improvement plan set.

City of Fresno Municipal Service Center | *City of Fresno, CA*
Civil Engineer for redesign of the existing parking lot by removing landscaping and trees and configured the new space striping to optimize the amount of parking stalls gained. Redesigned an entrance with new gates and layout to provide more lanes. Drafted improvement plans and coordinated meetings with the client.

Rosewood Commons Conference Center Parking Lot | *Pleasanton, CA*
Civil Engineer for land development design services for an existing parking lot. Analyzed existing conditions, performed grading and stormwater design, drafted improvement plan set and addressed RFI's and submittals during construction and drafted revised plans.



Education

B.S. Civil Engineering,
University of Illinois, 2009

Registrations

Professional Engineer:
Illinois (#062-066553) 2014

Jeffrey Woss, PE

Utility Coordinator

Jeff Woss is a project manager and civil engineer with experience in designing and developing plans, specifications and estimates for roadway and utility projects. He is responsible for conceptual planning and design of projects including: roadway geometrics, cross section development, earthwork quantity calculations, grading, and pavement marking. Jeff is proficient in MicroStation, Geopak, and Primavera P6.

Experience

Chicago Dept.. of Water Management - Sewer Improvements | *Chicago, IL*
Civil Team Leader responsible for design of dozens of sewer system and roadway and sidewalk ADA ramp improvements throughout Chicago on a task order basis. Services include scheduling, coordination of field surveys and geotechnical investigations, public agency and private utility coordination, permitting, ensuring adherence to quality assurance plan and quality control procedures, alignment studies, structural design and calculations, earth retention system analysis, traffic control plans, restoration plans, ADA compliance, and adherence to IEPA water-sewer separation requirements. Recent projects include:

TOR #25-05: Ad Hoc Sewer Design Services

- PN 7607 (South Shore Dr Sewer Improvement) – Private Contract with 5,843 ft of 36-in to 24-in diameter sewers. Project complexities included wet sandy soils due to the proximity of Lake Michigan, multiple outlets with multiple profile summits and overflows, 22 stages of traffic control on a high volume IDOT roadway, and 1,500 ft of work beyond the sewer improvements consisting of lead service line replacement and pavement reconstruction.

TOR #23-06: Ad Hoc Sewer Design Services

- **PN 7610:** Storage Improvement Project with 1,500 ft of 108-in, 48-in and 24-in diameter sewers. The 108-in storage segments are connected across perpendicular roadway crossings with 48-in pipes to minimize disturbances to existing utility crossings. Reinforced concrete bulkheads suitable for precast fabrications were designed at the ends of the storage segments with openings for various sewer sizes.
- **PN 7610A:** Storage Improvement Project split from PN 7610 to allow for PGL to design and install permanent bridge supports where the proposed sewer will cross their 48-in diameter gas main in Lavergne. This project completes the upstream end of the Maypole Storage project by tying sewer segments from the north, west and south into the storage reservoir.
- **PN 7615:** Storage Improvement Project with 1,400 ft of 12-ft x12-ft and 12-ft x6-ft box culvert sewers. The storage segments are connected across perpendicular roadway crossings with 48-in pipes to minimize disturbances to existing utility crossings. Reinforced concrete bulkheads suitable for precast fabrications were designed at the ends of the storage segments with openings for various sewer sizes. An area of approximately 375 acres will benefit from the proposed improvements by providing relief to the local sewer system.

Jeffrey Woss, PE

Utility Coordinator

Peoples Gas Light & Coke Gas Main Replacement Plans | *Chicago, IL*
Civil Team Leader responsible for contract plan production for gas main improvement and expansion projects. Services include scheduling, coordination of field surveys, public agency and private utility coordination, permitting, adherence to quality assurance and quality control procedures, line of lay studies, installation plans, retirement plans, roadway and sidewalk ADA ramp restoration plans, and traffic control plans. All plans adhere to requirements for permitting through the Office of Underground Coordination (OUC). Special attention is necessary to mitigate construction related traffic concerns along collector and arterial streets and work requires traffic control plans developed in accordance with CDOT and IDOT standards.

Chicago Dept. of Transportation - Burley Avenue Improvements | *Chicago, IL*
Civil Engineer for design engineering services for 13,500 ft of roadway reconstruction and new construction. The $35M project includes replacement of outdated or damaged City-owned drainage and utility structures, new storm sewers, drainage structures, outfalls, and outfall connections as well as utility coordination. Requires permits from USACE (Section 404), IDNR, MWRD, IEPA, and City of Chicago

Hays County DOT - Cotton Gin Road (County Road 129) | *Hayes, TX*
Civil Engineer for design services for project that included reconstructing the roadway and adding four-ft-wide paved shoulders on both directions. It also included reconstructing 110 driveways, Right of Way acquisition, utility coordination and relocation, analysis and reconstruction of 10 drainage crossings, and roadside ditches.

IDOT - 55th Street Widen and Overlay | *Western Springs, Countryside, and LaGrange, IL*
Civil Engineer for design engineering services for 1.75-mile roadway reconstruction. Responsible for roadway geometrics, including geometric design and cross sections. The $6.7M project included open and closed drainage systems.

2015 Street Reconstruction | *Village of Hinsdale, IL*
Project Engineer responsible for engineering design of ADA sidewalks and ramps as part of the 2015 Street Reconstruction Program of 5,600 ft of Village streets, separation of combined sewers and replacement of sanitary sewer. Localized drainage concerns were investigated and addressed in contract plans.

2950 Oakley | *Chicago IL*
Project Engineer responsible for plans to reconstruct a contaminated gravel parking area. An engineered barrier was provided in the form of an asphalt parking lot which included drainage improvements with a new discharge to the Chicago River in accordance with City of Chicago storm water regulations.

Laser Center | *Schaumburg IL*
Project Engineer responsible for site development plans for $5M facility. To meet MWRD storm water permitting requirements, a large on site underground detention structure was incorporated under the parking lot.



Education

B.S. Geology, Illinois State University, Normal, IL, 1973

Registrations

Professional Land Surveyor:
Illinois (#035-002419) 1977

Certifications

Union Pacific Rail Road Safety Certified, 2014

Walsh Construction Company Construction Site Safety Training, 2011

OSHA Confined Space Training, 2016

GIS Certification, College of DuPage, 2011

First Aid and CPR Training, 2011

National Safety Council Flagger Training, 2011

Associations

Illinois Professional Land Surveyors Association

Indiana Society of Professional Land Surveyors

Wisconsin Society of Land Surveyors

National Society of Professional Surveyors

Thomas Hagensee, PLS

Surveyor

Tom Hagensee has over 40 years of experience in surveying, which helps him to efficiently navigate the documentation and research process required for a large number of projects. He works on ALTA and topographic surveys, boundary surveys and construction layout.

Experience

Beck Park | *City of Evanston, IL*
Surveyor for a topographic survey of 650 LF of the east bank of the North Branch of the Chicago River along the west edge of Beck Park. Located the fence, groups of trees, utilities, storm outfalls and elevations on an approximate 20-ft grid.

Hanson Stadium | *Chicago, IL*
Surveyor for boundary survey of a 60-acre Chicago Public School site and a 15-acre topographic survey within the boundary. Included locating and analyzing the boundary monuments; locating utilities, rims and inverts, curbs, sidewalks, fences, and 50-ft grid of 15-acre site; and preparing base map for design and Plat of Survey.

IDOT Cold Storage Facility | *New Lenox, IL*
Surveyor for boundary and topographic survey of IDOT facility located at the southeast corner of Route 30 and I-80. Work included locating and analyzing the boundary monuments; locating utilities, rims and inverts, curbs, sidewalks, fences, and a 50-ft grid of the 8.3-acre site. Prepared base map for design and Plat of Survey.

Forest Preserve District of Cook County - Various Engineering Services for Districtwide Transportation Improvements | *Cook County, IL*
Surveyor who performed topographic surveys within Bemis Woods Forest Preserve.

Will County DOT - Francis Road (CH 64) and Marley Road Intersection Improvements | *New Lenox and Mokena, IL*
Surveyor who performed a topographic survey for 2000 LF of right of way, set control and stationing, located property lines of adjacent properties and obtained elevations at 50-ft stations, at high and low points from property line to property line and 25 ft inside the property at the driveways and middle of each lot. Located utilities, sidewalks, guard rails, signs, overhead wires, driveways and trees within the right of way 4-in and bigger. Prepared a topographic basemap for design and six Plats of Highway for right of way takings on adjacent properties.

Oak Street Improvements | *City of Crystal Lake, IL*
Surveyor who performed a topographic survey for 1800 LF of right of way, set control and stationing, located property lines of adjacent properties and obtained elevations at 50 -ft stations, at high and low points from property line to property line and 25 ft inside the property at the driveways and middle of each lot. Located utilities, sidewalks, guard rails, signs, overhead wires, driveways and trees within the right of way 4-in and bigger. Prepared a topographic basemap for design.



Education

B.S. Construction Science,
Kansas State University

Certifications

IDOT Documentation of Contract Quantities (#22-19529) Expires 2/21/26

Brian Parks

Construction Engineer

Brian Parks has 30 years of experience providing on-site construction inspection and documentation of construction projects, including recent assignments with Cook County and the Village of Northbrook. In addition to his experience with IDOT, Brian has 12 years of experience managing engineering projects for local municipalities.

Experience

Huntington Subdivision Improvements | *Village of Northbrook, IL*
Resident Engineer for construction engineering services for the replacement of 10,290 LF of 6 to 12-in cast iron water main with 8 to 12-in ductile iron or PVC water main using the open cut method. The $8.6M project also includes roadway reconstruction of 30,000 SY of deteriorated asphalt pavement.

South Lane Water Main Improvements | *Village of Northbrook, IL*
Resident Engineer for construction engineering services for the replacement of 1,000 ft of 4-in cast iron water main from Voltz Road to the dead end at 1810 South Lane as well as construction of 400 ft of new looping main to Driftwood Lane. Due to its residential location, work included significant coordination to minimize construction impacts to residents and ensure access to properties at all time.

FY 21/22 Water Main Improvements | *Village of Northbrook, IL*
Resident Engineer for $1.1M replacement of 4,850 ft of 6-in cast iron water main with 8-in ductile iron water main, new water service lines and fire hydrants, storm sewer replacement, sidewalk and driveway replacement, and parkway restoration on four residential streets in the Willow Creek Subdivision. Provided daily inspection to ensure compliance with plans and contract, and documentation; and reviewed material submittals, contractor progress schedule, and contractor pay requests. Was available and communicated with residents and agencies via phone, email, in person, and letter/notices for coordination of temporary water main shutdowns and water services, as well as traffic delays and detours.

Chicago Dept. of Water Management - Ancillary Sewer Construction Program | *Chicago, IL*
Construction Engineer for program which consisted of emergency repairs and point repairs to city's infrastructure. Projects consisted of construction of cast-in-place sewer connection structures, installation of precast tumbling basins, emergency repairs of collapsed sewer mains, water main replacement, installation of water main support structures, construction of both stick shafts and full earth retention systems, combined sewer replacement, repairs to both residential and commercial service connections, storm sewer improvements, pavement restoration, resurfacing, curb and gutter replacement, sidewalk replacement, ADA improvements, and site restoration.

Cook County DOTH - Pavement Preservation Projects | *Cook County, IL*
Construction Engineer for construction inspection for $17.3M in pavement resurfacing projects. Improvements consist of HMA roadway surface removal and

Brian Parks
Construction Engineer

replacement, diamond grinding, PCC and HMA pavement patching, corrugated median removal, PCC pavement, curb and gutter removal and replacement, HMA median surface removal and resurfacing, drainage and utility structure adjustment, pavement reflector removal and replacement pavement markers, pavement markings, storm sewer cleaning, detector loops, and traffic control protection restoration. Also provided constructability review for Task Order #3, which included three projects totaling $3.9M for four miles in length involving HMA milling, joint sealing, paving, patching, cleaning drainage structures and replacing flared concrete end sections, sodding and erosion control, and traffic control protection.

Kane County DOT - Longmeadow Parkway 5 Bridge Corridor | *Kane County, IL*
Construction Engineer for construction engineering services for Section C-2, west of Sandbloom Road at the bridge terminus to west of IL 25. The $28M project included two 11-ft lanes in each direction separated by a landscaped median, signalized intersection improvements at the Bolz Road Connector and IL Route 25, roadway and bridge construction, bicycle path, drainage, landscaping, storm sewer system installation, water main, live taps for water main valves, force main connection, sanitary sewer, utility relocations and hauling 400,000 cubic yards of earth.

IDOT - Willow Rd Reconstruction, IL 43 (Waukegan Road) to I-94 | *Cook County, IL*
Construction Engineer for construction engineering services for new sidewalks, drainage improvements, storm water detention, replacement of an existing bridge over the Middle Fork of the North Branch of the Chicago River. The $27M project included reconstruction of sidewalk and parapet of existing bridge over the Edens Expressway, signal modernization at seven intersections, roadway lighting, streetscape, and re-alignment and widening of 1,500 ft of auxiliary lane.

IDOT - US 52 (Contract 60V43) | *Joliet, IL*
Construction Engineer for construction engineering services for $390,000 project involving one mile of pavement resurfacing, pedestrian ramp upgrades at eight intersections, and pavement marking on US 52 from US 6 to Raynor Ave (US 52).

IDOT - IL 53, I-80 to Manhattan Road (Contract 62C44) | *Joliet and Elwood, IL*
Construction Engineer for construction engineering services for $2.6M milling, pavement patching, HMA paving and pavement marking of six miles of IL 53.

IDOT - US 6/IL 53 Resurfacing (Contract 62C41) | *Joliet, IL*
Construction Engineer for construction engineering services for $620,000 project involving pedestrian ramp upgrades at seven intersections, milling, pavement patching, hot-mix asphalt paving, and pavement marking from I-80 to Washington St.

Illinois Tollway - Tri-State Tollway (I-294), Balmoral Ave to Wolf Rd | *Cook County, IL*
Construction Engineer for construction engineering services for $160M reconstruction of I-294 between the O'Hare Oasis and I-190. Work included, new storm sewer work.




Related Experience

Flood Control Project on Central Road

Des Plaines and Glenview, IL



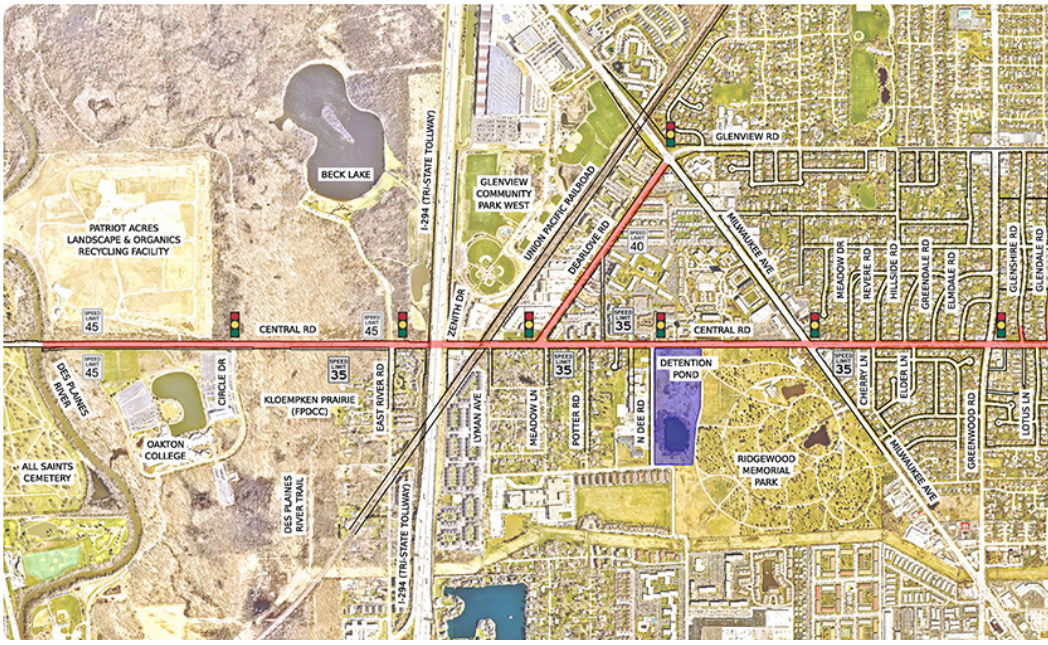

Client

Metropolitan Water Reclamation District of Greater Chicago

Cost

$50M

Schedule

03/2023 - Present

Services Provided

Civil Engineering

Structural Engineering

Description

Bowman is providing engineering services for flood mitigation on Central Road from the Des Plaines River to Glenwood Lane and along Dearlove Road from Central Road to Milwaukee Avenue. Flood mitigation is to occur via new box culverts, sewers and drainage structures in conjunction with a new 100 acre-ft (±) detention basin south of Central Road and east of Dee Road. Sewer improvements will also occur along Glenshire Road, Glendale Road and Glenwood Lane to alleviate local neighborhood flooding.

Bowman is providing stakeholder coordination, data collection, hydraulic modeling and preparation of construction plans, specifications and cost estimates for all ancillary and enabling elements to facilitate the flooding mitigation improvements, including roadway removal and reconstruction, maintenance of traffic, earthwork, erosion control measures, traffic control signals, and pavement marking and signing.

The project includes:

- 2,660 ft (x2) of 7-ft x 6-ft box culvert and 4,050 ft of 10-ft x 8-ft box culvert
- 1,950 ft of 84-in RCP; 3,235 ft of 72-in RCP; 2,700 ft of 60-in RCP and 5,350 ft of RCP ranging from 48-in to 15-in
- Roadway repair/restoration for Central Road (2.7 miles) and Dearlove Road (0.7 miles)
- Detention pond, a 12.4-acre site with 136,000 CY earthwork

Bowman

Sewer and Storage Improvements

Chicago, IL





Client

City of Chicago Department of Water Management

Size

200+ projects

Cost

$60M+

Schedule

2013 - Present

Services Provided

Civil Engineering

Structural Engineering

Description

Bowman has provided design engineering services for the City of Chicago for **more than 200 sewer improvements**. Sewer sizes vary from small diameter to 15-ft by 12-ft monolithic concrete sewers. Sewer construction has been open cut using trench shields or steel and wood sheeted earth retention systems or in tunnel by pipe jacking or other trenchless technology. Work includes data collection, utility coordination, sewer alignments and profiles, structural design, compliance with IEPA water sewer separation requirements, cross sections/typical sections, traffic control and detours, surface drainage design, ADA ramp design, pavement restoration, permitting, constructability reviews, IEPA bid packaging and QA/QC. Projects include:

- **Maypole, Cicero to Lavergne:** 1,500 ft of 108-in, 48-in and 24-in diameter sewers. A 136-acre area which includes 565 structures and a population of 3,330 will benefit from the improvements by providing relief to the local sewer system in addition to 1.7 acre-ft of stormwater storage.
- **Le Moyne, Luna to Lorel:** 1,400 ft of 12-ft x12-ft and 12-ft x 6-ft box culvert sewers. A 375-acre area will benefit from the improvements by providing relief to the local sewer system in addition to 3.3 acre-ft of stormwater storage.

For both projects, the storage segments are connected across perpendicular roadway crossings with 48-in pipes to minimize disturbances to existing utility crossings. Reinforced concrete bulkheads suitable for precast fabrications were designed at the ends of the storage segments with openings for various sewer sizes.

Central Road Resurfacing

Mount Prospect, IL



Client

Village of Mount Prospect

Size

0.5 miles

Cost

$1.1M

Schedule

2024

Services Provided

Construction Engineering

Description

Bowman provided Phase III construction engineering services for the STP-funded resurfacing of Central Road between Westgate and Wolf Roads. The project also included replacement of sidewalk ramps with ADA-compliant ramps. Although only 0.5 miles in length, this project impacted residents, businesses, and churches. In addition, residential streets on the south side of Central Road are in the City of Des Plaines.

Bowman's full time construction observation staff performed on-site inspection, reviewed construction layouts and contract design changes, reviewed material submittals, prepared records, maintained documentation, answered questions and resolved issues and concerns from impacted property owners, provided the Village Project Manager and staff with regular progress updates, reviewed contractor progress against the construction schedule, and reviewed and processed pay requests and change orders.



Process to Complete the Project

Process to Complete the Project

PROJECT UNDERSTANDING

The project is located along Busse Road between Central Road and Lincoln Street and is situated between the Busse Road right-of-way and Weller Creek. The basin's capacity is approximately 36 acre-feet. It accepts inflow waters from a 72-in diameter RCP storm sewer that drains most of the Hatlen Heights Subdivision and portions of eastern Arlington Heights. The facility has a concrete inflow headwall with spillway, two high-level overflows, an underdrain system and two low-flow outflows. The entire basin drains by gravity to Weller Creek. The basin is surrounded by residential subdivisions on three sides, and there is a gravel access path around the north, east and south edges. The gravel access path will be used for construction access from Busse Road, which is Cook County Department of Transportation and Highway (CCDOTH) jurisdiction. However, the improvements will be outside CCDOTH ROW and the access road is existing and therefore will not require a permit. Construction will need to abide by Village ordinances with respect to noise, debris, dust, etc.

PROJECT OBJECTIVES

Prepare design plans for Crumley Basin to:

- Address the significant soil erosion near the inflow structure and near the outflow and underdrain structures;
- Correct deficiencies to the pipe/underdrain system, structures, headwall and spillway;
- Eliminate erosion within the basin; and
- Improve the flow from the inflow pipe, through the basin, to Weller Creek.



PROJECT APPROACH

Bowman will attend a kick-off meeting with Village staff to obtain their direct input on the goals, objectives and timeline for this project. The Village's input on observed pond performance and deficiencies will be critical to completing the work expeditiously and avoiding unnecessary study and time. Bowman applies a similar approach to all its projects, large and small and offer our clients the same level of responsiveness and commitment.

Besides the issues identified in the RFP, which will be addressed as part of the design services, Bowman would expect challenges associated with construction activities near residential communities such as work hours, noise, dust, debris and equipment and material storage, access from Busse Road and potential landscaping improvements.

Since Bowman has in-house expertise in both design and construction engineering, we offer the benefit of applying this experience to both phases and can offer a continuous coordination of activities throughout the full process. We also recognize the importance of monthly meetings with Village staff to provide project updates and obtain direct input on our recommended solutions to address any project issues and challenges.

DESIGN SERVICES

Field Review and Investigation:

Bowman staff have extensive in-house drainage and stormwater management experience. The first step in the design process will be to perform field investigations to assess existing conditions, identify the extent of the deficiencies and look for root causes. Topographic survey, data collection and utility coordination will also be initiated. Bowman's subconsultant, CPMH Construction, who we have worked with on previous projects, will provide the specialty service of televising the underdrain system. Bowman is working with MWRD on a current contract and will initiate early coordination with them and other public agencies to brief them on the project and confirm permit requirements.

Development of Alternatives and Recommended Solutions:

Bowman will then assess and review data collected along with any available information provided by the Village or MWRD, including plans and any previously prepared hydrologic or hydraulic models, if available. Using past

Process to Complete the Project

experience and best management practices associated with similar current work, Bowman will develop alternatives to address the deficiencies of the pipe/underdrain system, structures headwall and spillway, along with the areas of soil erosion, including estimated costs. Bowman will coordinate these findings with the Village and then finalize the evaluation and recommended solutions in a technical memorandum.

Coordination, Design and Permitting:
Concurrent with the site assessment and development of alternatives, follow up coordination with potentially impacted utilities and permit agencies will occur to obtain acceptance of approach, expected analysis and documentation for any required relocations or permits, respectively.

Bowman will perform H&H modeling of the pond using CivilStorm. The required detention volume will be designed based on Bulletin 75 rainfall data. The analysis will determine the improvements including size of the pond, modifications to the inlet and outlet structures, installation of baffles on the inlet, addition of soil erosion control measures, replacement and/or realignment of the pipe underdrain system, as well as improvements to final landscaping.

Development of Plans, Specifications and Estimates:
Upon the Village's approval of the recommended solutions Bowman will prepare design plans, specifications and estimates for the proposed improvements to the detention pond.

Bowman will develop the design using the Village's established design details, standards and procedures to ensure that site construction within the Village is completed in a consistent and satisfactory manner.

A detailed construction cost estimate and construction schedule will be developed at each milestone submittal. Bowman utilizes a Unit Price database developed by FlexureFlow Technologies to compare similar pay items and quantity in the project's area.

Bowman will assist with the bidding process.

Bowman's construction staff will be involved during the preparation of contract plans to provide valuable constructability input on the project. Contractor access, material storage areas and staging, along with requirements of working within the ROW and adjacent to ComEd facilities and Weller Creek Floodplain will be addressed during design.

DESIGN TASKS:

1. Coordinate a project kick-off meeting and monthly meetings with Village staff.
2. Conduct data review and field investigation at the project location.
3. Perform a field survey of topography, utilities and right-of-way features along the route of the proposed improvement. Plans will also show Village boundaries.
4. Coordinate with public utility companies and agencies, including CCDOTH and MWRD.
5. Perform hydrologic and hydraulic (H&H) modeling using Bulletin 75 precipitation frequency.
6. Prepare preliminary and final construction plans, details, specifications and bid documents.
7. Prepare preliminary and final cost estimates.
8. Prepare MWRD permit, as required, and obtain approval of plans and specifications.
9. Assist with the bidding process.
10. Provide responses to Request for Information (RFO) from contractor.

> *"At Bowman, we treat our clients and their projects as our top priority. We understand that success is built on our ability to respond correctly and quickly to their needs."*

Process to Complete the Project

CONSTRUCTION ENGINEERING SERVICES

During construction, Bowman will meet with Village staff to understand their goals, objectives and expectations for the project during construction. We will also establish communication protocols between the Village, Bowman and the contractor. All messaging will be coordinated with the Village in advance.

Once under construction, Bowman will provide part time construction engineering staff focused on ensuring the contractor meets the requirements of working within the property and follows the necessary regulatory agency permit requirements.

***Budget Management*:**
Maintaining the construction budget is crucial for project success. To keep the project on schedule, we will continually measure and track quantities and prepare as-builts as work is completed.

***Project Controls and Documentation*:**
Accurate record-keeping is essential for project success and efficient close-out. Bowman places project controls at the heart of the decision-making process, not just as a record of past events. We provide complete and comprehensive documentation that meets federal, state and Village requirements. Our field staff are adept at preparing project records to the highest standards.

CONSTRUCTION ENGINEERING TASKS:

1. Coordinate a pre-construction meeting with Village staff and the contractor.
2. Provide horizontal and vertical construction layout of the proposed improvements as necessary.
3. Provide construction supervision and inspection.
4. Attend and conduct weekly construction coordination / status meetings.
5. Prepare continual construction punch-list.
6. Prepare bi-weekly pay estimates for contractor work performed.
7. Coordinate final inspection and paperwork.
8. Prepare as-built drawings.

***Permits/Noise, Erosion and Pollution Mitigation*:**
Bowman will implement and enforce the Storm Water Pollution Prevention Plan (SWPPP). We will work closely with the contractor to minimize noise, dust and construction debris, and maintain an organized work zone.



Design Engineering and Construction Inspection
Crumley Detention Basin Improvement
Village of Mount Prospect

| | | Year | 2026 | | |



Cost Proposal

Bowman's Fee Proposal

Village of Mount Prospect
Design & Construction Engineering Services for
Crumley Detention Basin Improvements

DESIGN: TASK AND HOURS

									TOTAL HRS	Principal	Senior Project Manager	Engineer III	Engineer II	Constr Eng. II	Survey Technician III	Survey Technician II	Project Surveyor	HRS	COST
										$ 78.75	$ 80.88	$ 57.78	$ 38.59	$ 53.66	$ 45.65	$ 41.40	$ 70.04		
1.0	**Meetings with Village Staff**								18										
A)	Kickoff Meeting	1	meeting x	2	hours x	2	pp =		4	2	2							4	$ 319.26
B)	Monthly Meetings	7	meeting x	1	hours x	2	pp =		14		7	7						14	$ 970.62
										$ 157.50	$ 727.92	$ 404.46	$ -	$ -	$ -	$ -	$ -	**18**	**$ 1,289.88**
2.0	**Data Review and Field Inspection**								18										
A)	Data Review	1	task x	2	hours =				2		1	1						2	$ 138.66
B)	Field Inspection	1	visit x	8	hours x	2	pp =		16		8	8						16	$ 1,109.28
	Televising Sewer Inspection		*see Direct Costs below*																
										$ -	$ 727.92	$ 520.02	$ -	$ -	$ -	$ -	$ -	**18**	**$ 1,247.94**
3.0	**Topographic Survey in State Plane Coordinates & Delivery to Village of AutoCAD & ArcGIS Files**								46										
A)	Topographic Survey (including above-ground features, drainage inverts, boundary survey)	2	days x	10	hours x	2	pp =		40						20	20		40	$ 1,741.00
																			$ -
																			$ -
B)	CAD (Desktop Analysis)	1	days x	4	hours x	1	pp =		4								4	4	$ 280.16
	Quality Verification of Field and Desktop Analysis								2								2	2	$ 140.08
										$ -	$ -	$ -	$ -	$ -	$ 913.00	$ 828.00	$ 420.24	**46**	**$ 2,161.24**
4.0	**Develop Alternatives and Recommendations**								64										
A)	Alternative Concept Design																		
i.	2x Concept Dwg	2	Alternatives x	24	hours =				48	1	7	24	16					48	$ 2,649.07
B)	Alternative Cost Estimates																		$ -
i.	2x Cost Est & Quantities	2	Cost Est. x	4	hours =				8	1	1	6						8	$ 506.31
C)	Technical Memorandum																		$ -
i.	Memo with Recommedation	1	Tech Memo x	8	hours =				8	1	1	6						8	$ 506.31
										$ 236.25	$ 727.92	$ 2,080.08	$ 617.44	$ -	$ -	$ -	$ -	**64**	**$ 3,661.69**
5.0	**Coordination, Design & Permitting**								94										
	Private Utilities																		
	Coordination	2	meetings x	1	hours x	2	pp =		4		4							4	$ 323.52
	Regulatory Agencies																		$ -
	MWRD Coordination	2	meeting x	1	hours x	1	pp =		2		2							2	$ 161.76
	CCDOTH Staff																		$ -
	Cook County Coordination	1	meeting x	1	hours x	2	pp =		2		2							2	$ 161.76
	H&H Modeling																		$ -
	Modeling (CivilStorm)	1	task x	60	hours	=			60	2	4	54						60	$ 3,601.14
	MWRD Determination Letter and Permit																		$ -
	Determination Letter	1	task x	2	hours	=			2		2							2	$ 161.76
	Permit	1	task x	24	hours	=			24		4		20					24	$ 1,095.32
										$ 157.50	$ 1,455.84	$ 3,120.12	$ 771.80	$ -	$ -	$ -	$ -	**94**	**$ 5,505.26**

Bowman's Fee Proposal

DESIGN: TASK AND HOURS							TOTAL HRS	Principal	Senior Project Manager	Engineer III	Engineer II	Constr Eng. II	Survey Technician III	Survey Technician II	Project Surveyor	HRS	COST
								$ 78.75	$ 80.88	$ 57.78	$ 38.59	$ 53.66	$ 45.65	$ 41.40	$ 70.04		
6.0	**Construction Plans, Details, Specifications and Bid Documents**						129										
A)	Title/Index/Std Sheet	1	dwg x	1	hours	=	1				1					1	$ 38.59
B)	General Notes/SOQ	1	dwg x	2	hours	=	2				2					2	$ 77.18
D)	Alignment, Benchmark & Ties	1	dwg x	2	hours	=	2		1		1					2	$ 119.47
G)	Ex. Conditions/Removal Plan (Scale 1:30)	1	dwg x	8	hours	=	8		1	1	6					8	$ 370.20
H)	Drainage Plan & Schedule (Scale 1:30)	1	dwg x	40	hours	=	40		8	24	8					40	$ 2,342.48
I)	Erosion & Sediment Contol Plan (Scale 1:30)	1	dwg x	8	hours	=	8			2	6					8	$ 347.10
	Grading Plan (Scale 1:30)	1	dwg x	32	hours	=	32		8	24						32	$ 2,033.76
J)	Construction Details (Mt. Prospect, IDOT)	4	details x	0.5	hours	=	2				2					2	$ 77.18
K)	Specifications	1	pkg x	24	hours	=	24		20	4						24	$ 1,848.72
	Quantity Calculations	10	quant x	1	hours	=	10	1	1	8						10	$ 621.87
								$ 78.75	$ 3,154.32	$ 3,640.14	$ 1,003.34	$ -	$ -	$ -	$ -	**129**	**$ 7,876.55**
7.0	**Cost Estimates**						6										
A)	Preliminary and Final	2	CE x	3	hours	=	6	1	1	4						6	$ 390.75
								$ 78.75	$ 80.88	$ 231.12	$ -	$ -	$ -	$ -	$ -	**6**	**$ 390.75**
8.0	**Assist with Bidding Process**						6										
A)	Prepare Bid Documents	1	task x	4	hours	=	4	1	1	2						4	$ 275.19
B)	Q/A from Contractor during bidding	4	Q/A x	0.5	hours	=	2		2							2	$ 161.76
								$ 78.75	$ 242.64	$ 115.56	$ -	$ -	$ -	$ -	$ -	**6**	**$ 436.95**
9.0	**Quality Assurance/Quality Control**						15									0	$ -
A)	Estimate of 4% of the subtotal hours	381	hours x	4%		=	15	8	7							15	$ 1,196.16
								$ 630.00	$ 566.16	$ -	$ -	$ -	$ -	$ -	$ -	**15**	**$ 1,196.16**
10.0	**Administration/Management**						15									0	$ -
A)	Estimate of 4% of the subtotal hours	381	hours x	4%		=	15	8	7							15	$ 1,196.16
								$ 630.00	$ 566.16	$ -	$ -	$ -	$ -	$ -	$ -	**15**	**$ 1,196.16**
						SubTotal Design Hrs:		26	102	175	62	0	20	20	6	**411**	
						SubTotal Labor $:		$ 2,047.50	$ 8,249.76	$ 10,111.50	$ 2,392.58	$ -	$ 913.00	$ 828.00	$ 420.24		**$ 24,962.58**

Bowman's Fee Proposal

CONSTRUCTION ENGINEERING: TASK AND HOURS									Principal	enior Project Manag	Engineer III	Engineer II	Constr Eng. II	Survey Technician III	Survey Technician II	Project Surveyor	HRS	COST
									$ 78.75	$ 80.88	$ 57.78	$ 38.59	$ 53.66	$ 45.65	$ 41.40	$ 70.04		
1.0	**Coordinate Preconstruction Meeting with Village and Contractor**							4										
A)	Coordination Meeting	1	meeting x	4	hours x	1	pp =	4					4				4	$ 214.64
									$ -	$ -	$ -	$ -	$ 214.64	$ -	$ -	$ -	**4**	**$ 214.64**
2.0	**Provide Horizontal and Vertical Construction Layout**							16										
A)	H & V Construction Layout	1	task x	16	hours		=	16					16				16	$ 858.56
									$ -	$ -	$ -	$ -	$ 858.56	$ -	$ -	$ -	**16**	**$ 858.56**
3.0	**Provide Construction Supervision and Inspection**							120										
A)	Construction Inspection and Supervision	1	task x	120	hours		=	120					120				120	$ 6,439.20
									$ -	$ -	$ -	$ -	$ 6,439.20	$ -	$ -	$ -	**120**	**$ 6,439.20**
4.0	**Conduct Weekly Construction Coordination Meetings**							12										
A)	Weekly Cooordination Meetings	12	weeks x	1	hours		=	12					12				12	$ 643.92
									$ -	$ -	$ -	$ -	$ 643.92	$ -	$ -	$ -	**12**	**$ 643.92**
5.0	**Prepare Continual Construction Punch-List**							8										
A)	Prepare Punch-List	1	task x	8	hours		=	8					8				8	$ 429.28
									$ -	$ -	$ -	$ -	$ 429.28	$ -	$ -	$ -	**8**	**$ 429.28**
6.0	**Prepare Bi-Weekly Pay Estimate**							12										
A)	Bi-weekly Pay Estimates	6	weeks x	2	hours		=	12					12				12	$ 643.92
									$ -	$ -	$ -	$ -	$ 643.92	$ -	$ -	$ -	**12**	**$ 643.92**
7.0	**Coordinate Final Inspection and Paperwork**							20										
A)	Final Inspection and Paperwork	1	task x	20	hours		=	20					20				20	$ 1,073.20
									$ -	$ -	$ -	$ -	$ 1,073.20	$ -	$ -	$ -	**20**	**$ 1,073.20**
8.0	**Prepare As-Built Drawings**							20										
A)	As-built Drawings	1	task x	20	hours		=	20					20				20	$ 1,073.20
									$ -	$ -	$ -	$ -	$ 1,073.20	$ -	$ -	$ -	**20**	**$ 1,073.20**
							SubTotal CE Hrs:		0	0	0	0	212	0	0	0	**212**	
							SubTotal Labor $:		$ -	$ -	$ -	$ -	$ 11,375.92	$ -	$ -	$ -		**$ 11,375.92**
								623									623	$ 36,338.50

$ 2,047.50	$ 8,249.76	$ 10,111.50	$ 2,392.58	$ 11,375.92	$ 913.00	$ 828.00	$ 420.24		
$ 5,733.00	$ 23,099.33	$ 28,312.20	$ 6,699.22	$ 31,852.58	$ 2,556.40	$ 2,318.40	$ 1,176.67		
$ 220.50	$ 226.46	$ 161.78	$ 108.05	$ 150.25	$ 127.82	$ 115.92	$ 196.11		

TOTAL Project LABOR $:	**$**	**36,338.50**
TOTAL Project LABOR $ x Mult (2.8):	**$**	**101,747.80**
Average Hourly Rate:	**$**	**163.32**
DIRECT COST:		
Materials Testing:	**$**	**5,000.00**
Vehicle Days (22.5 days at $90/day)	**$**	**2,025.00**
TOTAL FEE:	**$**	**108,772.80**

One Hundred Eight Thousand Seven Hundred Seventy Two Dollars and Eighty Cents.

Bowman

Stormwater Improvements

Crumley Basin



N

Item Cover Page

Subject	**Motion to accept joint purchasing bid results for the procurement of one new Morbark tow-behind wood chipper for an amount not to exceed $154,541.15.**
Meeting	March 16, 2026 - REGULAR MEETING OF THE MOUNT PROSPECT VILLAGE BOARD
Fiscal Impact (Y/N)	Y
Dollar Amount	$154,541.15
Budget Source	Vehicle Replacement Fund
Category	CONSENT AGENDA
Type	Action Item

Information

In the current budget there are funds available to replace a 2014 Morbark tow-behind wood chipper unit number 4521. The Forest Division uses this equipment for chipping brush, tree branches, and logs. The current chipper has met its expected life expectancy and is recommended to be replaced with a new, comparable, chipper purchased through a Sourcewell joint purchasing contract.

Replacement Policy

This piece of equipment has been evaluated utilizing a detailed comprehensive replacement policy. This policy uses point-based criteria that rate each piece of equipment on three major factors including age, repair & maintenance cost (R&M), condition, and consideration of hours used. A point total equaling or exceeding eleven out of sixteen indicates that the vehicle should be replaced.

The current piece of equipment (4521–2014 Morbark chipper) scored 12 points, indicating that it should be replaced. The equipment condition evaluation form and summary report for this piece of equipment are attached.

Discussion

Other Factors

If the service life is extended, this piece of equipment may require the expenditure of $11,900 for service and repairs. These costs are delineated on the attached vehicle evaluation form.

The current book value of this chipper is $20,000 - $26,000.

The existing chipper will be sold via internet auction through govdeals.com after receiving the replacement chipper. Delivery of the new chipper is expected within 8–10 weeks of the purchase order.

The chipper is available at a discounted price through a Sourcewell competitively bid joint purchasing contract. The Sourcewell contract satisfies the Village's purchasing policy public bidding requirements. The authorized dealer for the Sourcewell contract is Alexander Equipment Company of Lisle, Illinois.

Alternatives

1. Accept Sourcewell joint purchasing agreement bid results for the purchase of one new Morbark Eeger Beever tow-behind wood chipper for a price not to exceed $154,541.15.
2. Action at the discretion of the Village Board.

Staff Recommendation

Staff recommends that the Village Board accept the Sourcewell joint purchasing agreement bid result for the procurement of one new Morbark Eeeger Beever tow-behind wood chipper from Alexander Equipment Company of Lisle, Illinois for a price not to exceed $154,541.15.

Attachments

1. 4521 SIDE PIC
2. Morbark 2131 New Chipper Picture
3. Village of Mt Prospect IL (AlexEquip) 2131TA - 1-23-26


MORBARK
DEERE
W26
S21
Mount Prospect
PUBLIC WORKS


MORBARK
S13

Equipment Quote and Order

MORBARK
BOXER DENIS CIMAF RAYCO

Sold To: Village of Mount Prospect
50 S Emerson St
Mount Prospect IL 60056

Herein referred to as 'buyer'

Final Delivery: Village of Mount Prospect
Public Works Department
1700 W Central Rd
Mount Prospect IL 60056

Ship To: Alexander Equipment Co Inc
4728 Yender Ave
Lisle IL 60532

Quote #:		**Quote Date:** 2/23/2026	**Contact:** Andy Ramel	**Lead Time:**	Inquire at Time of Order
Terms:	Net 30	**Ph #:**	(847)875-0863	**Delivery Instructions:**	FOB - Destination
Preparer:	Janelle Joslin	**Email:**	aramel@mountprospect.org	**Customer PO#:**	

2026 Morbark Eeger Beever™ 2131-TA Brush Chipper

EQUIPMENT AND OPTIONS

STANDARD UNIT:

- Morbark orange urethane paint system
- Infeed with rigid tray and control handle to actuate feed wheels and dual safety pull cables
- Dual horizontal feed wheels with TorqMax™ top feed wheel compression system, hydraulic lift assist, Variable Force™ constant hydraulic down pressure system with additional manually applied hydraulic down pressure at the valve handle and direct drive
- Reversing automatic feed system
- 37-3/8" diameter x 23-3/4" wide, four (4) dual-edged knife staggered pocket drum with removable knife holders, dual sided chambered air impeller system and controllable air flow vents
- 60-gallon lockable fuel tank with drain plug, electronic fuel gauge and shut-off valve
- 41-gallon lockable hydraulic reservoir with sight gauge, drain plug, hydraulic oil cooler and clean-out cover
- Live hydraulic system including: ball valve, pump, motor, and valve bank with additional valve section for installation of winch package
- Hydraulic swivel discharge with 360° rotation, turnbuckle height adjustment, bottom clean-out door and adjustable flipper
- 6" x 2" tubular steel frame with cross bracing for additional structural rigidity
- 6" x 4" tubular steel telescoping drawbar with (2) 12" extensions, adjustable hitch plate with 2-1/2" pintle ring and 3/8" thick safety chains with clasp hooks
- 16,000# Torsion tandem axles, electric brakes, break-away actuator with 235/75R x 17.5", 16-ply radial tires and hexagon splash guard fenders
- Hydraulic front stabilizer
- Lockable steel combination tool and battery box compartment with 8D, 1400CCA battery
- Registration and operator guide holder
- Complete set of manuals including: Safety and Operator's, Parts Manual with electronic back-up, which also includes a Safety Video and OEM component manuals. Also included is an engine manual if applicable along with start-up paperwork

- Enclosed engine with gauge panel, radiator fines screen and slide rails for belt adjustment
- Trailer wiring package includes: 7-pin flat electrical connector, LED tail lamps, LED side marker lamps, tail lights, and license plate holder with light — MSRP $ 142,725.00 **X**

POWER OPTIONS:

- John Deere 6068HFC08, 250-HP, Tier 4F diesel engine with over center clutch and block heater in lieu of standard — MSRP $ 25,890.00 **X**

OPTIONS:

- Yellow Paint — MSRP $ 1,500.00 **X**
- Amber strobe light — MSRP $ 410.00 **X**
- Winch package: Heavy-duty, 5000# pull capacity with rope, 10' chafe guard and interlock device — MSRP $ 5,650.00 **X**

COMMENTS:

Sourcewell #010925, Member ID#50498

TOTAL CALCULATION

F.O.B. Shipping Point and customer is responsible for freight charges

Quantity Requested: 1

	Entries		Calculation
Configured Total		=	$ 174,645.00
Sourcewell Discount	13.0%	=	$ (22,703.85)
Tax Applied	0.0%	=	$ -
Freight In	$ 1,600.00	=	$ 1,600.00
PDI/Set-up	$ 1,000.00	=	$ 1,000.00
Extended Price		=	**$154,541.15**

QUOTE IS FOR EQUIPMENT NOT CURRENTLY IN PRODUCTION

Item Cover Page

Subject	**Approval of closed session minutes of February 17, 2026, March 3, 2026 and March 10, 2026.**
Meeting	March 16, 2026 - REGULAR MEETING OF THE MOUNT PROSPECT VILLAGE BOARD
Fiscal Impact (Y/N)	
Dollar Amount	
Budget Source	
Category	CONSENT AGENDA
Type	Action Item

Information

Discussion

Alternatives

Staff Recommendation

Attachments

None

Item Cover Page

Subject	**Motion to accept the proposal from Ciorba Group, Inc. for design engineering and construction inspection services for the Gregory Street Lighting Project in an amount not to exceed $87,771.65.**
Meeting	March 16, 2026 - REGULAR MEETING OF THE MOUNT PROSPECT VILLAGE BOARD
Fiscal Impact (Y/N)	Y
Dollar Amount	$87,771.65
Budget Source	Capital Improvements Fund
Category	CONSENT AGENDA
Type	Action Item

Information

A key component of the Mount Prospect Strategic Plan is to improve the Village's residential streetlight system. For 2026, street lighting improvements are targeted for Gregory Street between IL 83 (N. Main Street) and Waterman Avenue. This section of Gregory Street is currently the highest ranked project on the Village's Streetlight Priority Matrix (see attached).

Gregory Street is classified as a collector street, a neighborhood street that carries more traffic than other local streets. At the west end of the project is Meadows Park and at Fairview Avenue is Fairview Elementary School. The locations of the streetlights have not yet been determined.

Staff is pursuing a consulting engineering firm contract for design engineering and construction inspection services to facilitate construction of the street lighting improvement project. The 2026 Village Budget has allocated funds for design engineering, construction inspection, and construction services.

Request for Proposals

A Request for Technical and Cost Proposals for engineering consultant firms to provide design engineering and construction inspection services was posted on the EUNA OpenBids (formerly Demandstar) bidding website. Two consulting engineering firms responded and submitted Technical and Cost Proposals. Firms were asked to submit, as part of their proposal, the following information:

- Resumes of key personnel and related experience on similar type projects.
- Summary of the firm's approach to the project.
- Staff hours estimate and cost proposal for major phases of work.

- Project schedule.

Key tasks that are identified to be performed include:

- Perform a field survey.
- Prepare construction plans, specifications, and a construction cost estimate.
- Coordinate design with utility companies.
- Provide bidding assistance for a construction contract.
- Provide construction staking.
- Provide construction supervision and inspection.
- Coordinate final inspection and paperwork.
- Prepare pay estimates, punch-list, and as-built drawings.

RFP Results

The consulting firms' Technical and Cost Proposals were reviewed based on their understanding of our goals and their methodology of the design process. They were rated (with a maximum score of 100 points) according to these specific categories: firm background, personnel background, project experience, proposal content, and value. The rankings are:

Technical Proposals

Category	Maximum Points	Ciorba Group	AAA Engineering
Firm Background	20	20	20
Personnel Background	25	25	24
Project Experience	20	20	15
Proposal Content	15	15	11
Value	20	19	10
Total	**100**	**99**	**80**

Cost Proposals

Firm	Cost / Hour	Hours	Labor Cost	Direct Cost	Total Cost
Engineer's Estimate	$145.00	700	$101,500.00	$3,500.00	$105,000.00
Ciorba Group, Inc.	$145.07	580	$84,142.65	$3,629.00	$87,771.65

AAA Engineering, LTD	$143.37	775	$111,108.00	$0.00	$111,108.00

Discussion

Staff has identified Ciorba Group, Inc. (Ciorba) as the preferred consultant. Ciorba has a very strong project team with experience in design engineering and construction inspection for numerous residential lighting projects in the Village of Mount Prospect. Recent projects include Burning Bush Lane, Schoenbeck Road, Lonnquist Boulevard, and Seminole Lane. They have a very experienced professional engineering staff with a thorough understanding of the project coordination, communication, and documentation needed to successfully accomplish the project within the proposed schedule. It is Village staff's opinion that Ciorba will provide the best product at an appropriate number of hours dedicated to design engineering and construction inspection services.

In addition, it is the opinion of staff that Ciorba has requested a reasonable, competitive fee for the requested services.

Alternatives

1. Accept the Ciorba Group proposal for design engineering and construction inspection services for the Gregory Street Lighting Project.
2. Action at the discretion of the Village Board.

Staff Recommendation

Staff recommends that the Village Board accept the proposal from Ciorba Group, Inc. of Chicago, Illinois to provide design engineering and construction inspection services for the Gregory Street Lighting Project for an amount not to exceed $87,771.65.

Attachments

1. Residential Lighting Program Matrix
2. Gregory Lighting Location Map
3. Ciorba Technical Proposal
4. Ciorba Cost Proposal

Residential Street Lighting Program
Priority Matrix


1/12/2026

Street	From	To	Classification	ADT	Sidewalk	Schools	Length/ Intersection	Multi-Family Units	Parks	Churches	Other Ped Generators	Bike Route	**Score**	**Rank**
max points				25	20	15	10	10	5	5	5	5		
Gregory Street	Waterman Avenue	Elmhurst Road (IL 83)	Collector	9.10	2.00	7.50	7.57	0.00	5.00	0.00	0.00	5.00	36.17	**1**
Busse Avenue	Main Street (IL 83)	Owen Street	Collector	5.50	0.00	7.50	7.95	0.00	2.50	2.50	3.57	5.00	34.52	**2**
Meier Road	Lincoln Street	Golf Road	Collector	13.61	1.00	0.00	8.63	0.00	0.00	5.00	0.00	5.00	33.24	**3**
Burning Bush Lane	Seminole Lane	Camp McDonald Road	Collector	6.02	3.00	7.50	6.44	0.00	5.00	0.00	0.00	5.00	32.96	**4**
Prospect Avenue	Main Street (IL 83)	Mount Prospect Road	Collector	14.14	0.00	0.00	3.21	10.00	0.00	0.00	5.00	0.00	32.35	**5**
Westgate Road	Euclid Avenue	Kensington Road	Collector	4.32	20.00	0.00	7.55	0.00	0.00	0.00	0.00	0.00	31.87	**6**
William Street	Prospect Avenue	Golf Road	Collector	6.98	1.00	0.00	2.31	8.00	5.00	2.50	0.71	5.00	31.51	**7**
Gregory Street	Elmhurst Road (IL 83)	Owen Street	Collector	4.84	0.00	7.50	7.97	0.00	2.50	2.50	0.00	5.00	30.31	**8**
Lincoln Street	western Village limits	Busse Road	Collector	11.61	2.00	0.00	8.93	0.00	2.50	0.00	0.00	5.00	30.04	**9**
Emerson Street	Northwest Highway	Golf Road	Collector	10.16	0.00	0.00	5.78	0.00	2.50	2.50	2.14	5.00	28.08	**10**
Council Trail	Elmhurst Road (IL 83)	Marina Drive	Collector	7.68	0.00	7.50	7.67	0.00	0.00	0.00	0.00	5.00	27.85	**11**
Lonnquist Boulevard	Busse Road	Elmhurst Road (IL 83)	Collector	9.16	2.00	0.00	7.14	0.00	2.50	0.00	0.00	5.00	25.80	**12**
Briarwood Drive	entire subdivision		Local	3.98	19.00	0.00	0.00	0.00	0.00	0.00	1.43	0.00	24.41	**13**
Highland Street	Elmhurst Road (IL 83)	Rand Road	Collector	5.42	0.00	0.00	8.29	6.00	0.00	0.00	2.86	0.00	22.57	**14**
Council Trail	Seegwun Avenue	Elmhurst Road (IL 83)	Collector	6.46	0.00	0.00	7.28	0.00	2.50	0.00	0.00	5.00	21.24	**15**
Greenwood Drive	Wheeling Road	Wolf Road	Collector	2.71	8.00	0.00	4.91	0.00	0.00	0.00	0.00	5.00	20.62	**16**
Elmhurst Avenue	Prospect Avenue	Lincoln Street	Collector	4.97	0.00	7.50	5.53	0.00	0.00	2.50	0.00	0.00	20.51	**17**
Prospect Avenue	Central Road	Main Street (IL 83)	Collector	10.99	0.00	0.00	7.42	0.00	0.00	0.00	1.43	0.00	19.84	**18**
Isabella Street	Owen Street	Rand Road	Collector	9.95	0.00	0.00	9.48	0.00	0.00	0.00	0.00	0.00	19.43	**19**
Lonnquist Boulevard	Elmhurst Road (IL 83)	Emerson Street	Collector	7.33	0.00	0.00	6.54	0.00	0.00	0.00	0.00	5.00	18.87	**20**
Wego Trail	Central Road	Lincoln Street	Collector	4.19	0.00	0.00	6.41	0.00	2.50	0.00	0.00	5.00	18.10	**21**
Owen Street	Central Road	Northwest Highway	Collector	2.88	0.00	0.00	5.60	0.00	2.50	0.00	1.43	5.00	17.41	**22**
Lincoln Street	Main Street (IL 83)	Emerson Street	Collector	6.02	0.00	0.00	10.00	0.00	0.00	0.00	0.00	0.00	16.02	**23**
Owen Street	Gregory Street	Central Road	Collector	4.71	0.00	0.00	3.55	0.00	2.50	0.00	0.00	5.00	15.77	**24**
Fairview Avenue	Kensington Road	Northwest Highway	Collector	5.67	0.00	7.50	1.85	0.00	0.00	0.00	0.00	0.00	15.02	**25**
Highland Street	Forest Avenue	Elmhurst Road (IL 83)	Collector	6.02	0.00	0.00	8.34	0.00	0.00	0.00	0.00	0.00	14.36	**26**
Seegwun Avenue	Lincoln Street	Golf Road	Collector	4.45	0.00	0.00	1.63	0.00	2.50	0.00	0.71	5.00	14.30	**27**
Elmhurst Avenue	Kensington Road	Central Road	Collector	7.50	1.00	0.00	0.81	0.00	0.00	2.50	0.71	0.00	12.53	**28**
Lincoln Street	Busse Road	Elmhurst Road (IL 83)	Collector	15.10	5.00	15.00	6.60	0.00	0.00	2.50	0.71	5.00	49.91	**29**
Cottonwood Drive	Busse Road	Linneman Road	Collector	0.00	0.00	0.00	0.00	10.00	0.00	0.00	0.00	0.00	10.00	***
Burning Bush Lane	Camp McDonald Road	Euclid Avenue	Collector											**complete**
Burning Bush Lane	Euclid Avenue	Kensington Road	Collector											**complete**
Business Center Drive	Rand Road	Feehanville Drive	Collector											**complete**
Emerson Street	Central Road	Northwest Highway	Collector											**complete**
Feehanville Drive	Business Center Drive	Wolf Road	Collector											**complete**
Hunt Club Road	Golf Road	Huntington Commons Road	Collector											**complete**
Huntington Commons Road	Linneman Road	Elmhurst Road (IL 83)	Collector											**complete**
Linneman Road	Golf Road	Church Road	Collector											**complete**
Linneman Road	Willow Lane	Dempster Street	Collector											**complete**
Linneman Road	Dempster Street	Algonquin Road	Collector											**complete**
Lonnquist Boulevard	Meier Road	Busse Road	Collector											**complete**
Schoenbeck Road	Camp McDonald Road	Rand Road	Collector											**complete**
Seminole Lane	western Village limits	River Road	Collector											**complete**
Westgate Road	Wildwood Lane	Central Road	Collector											**complete**
Wheeling Road	Euclid Avenue	Kensington Road	Collector											**complete**
Wheeling Road	Kensington Road	Business Center Drive	Collector											**complete**
Willow Lane	western Village limits	Busse Road	Collector											**complete**
Willow Lane	Busse Road	Church Road	Collector											**complete**

*** street has complete ComEd lighting system; low priority

Gregory St Lighting Project

Capital Improvement Projects 2026

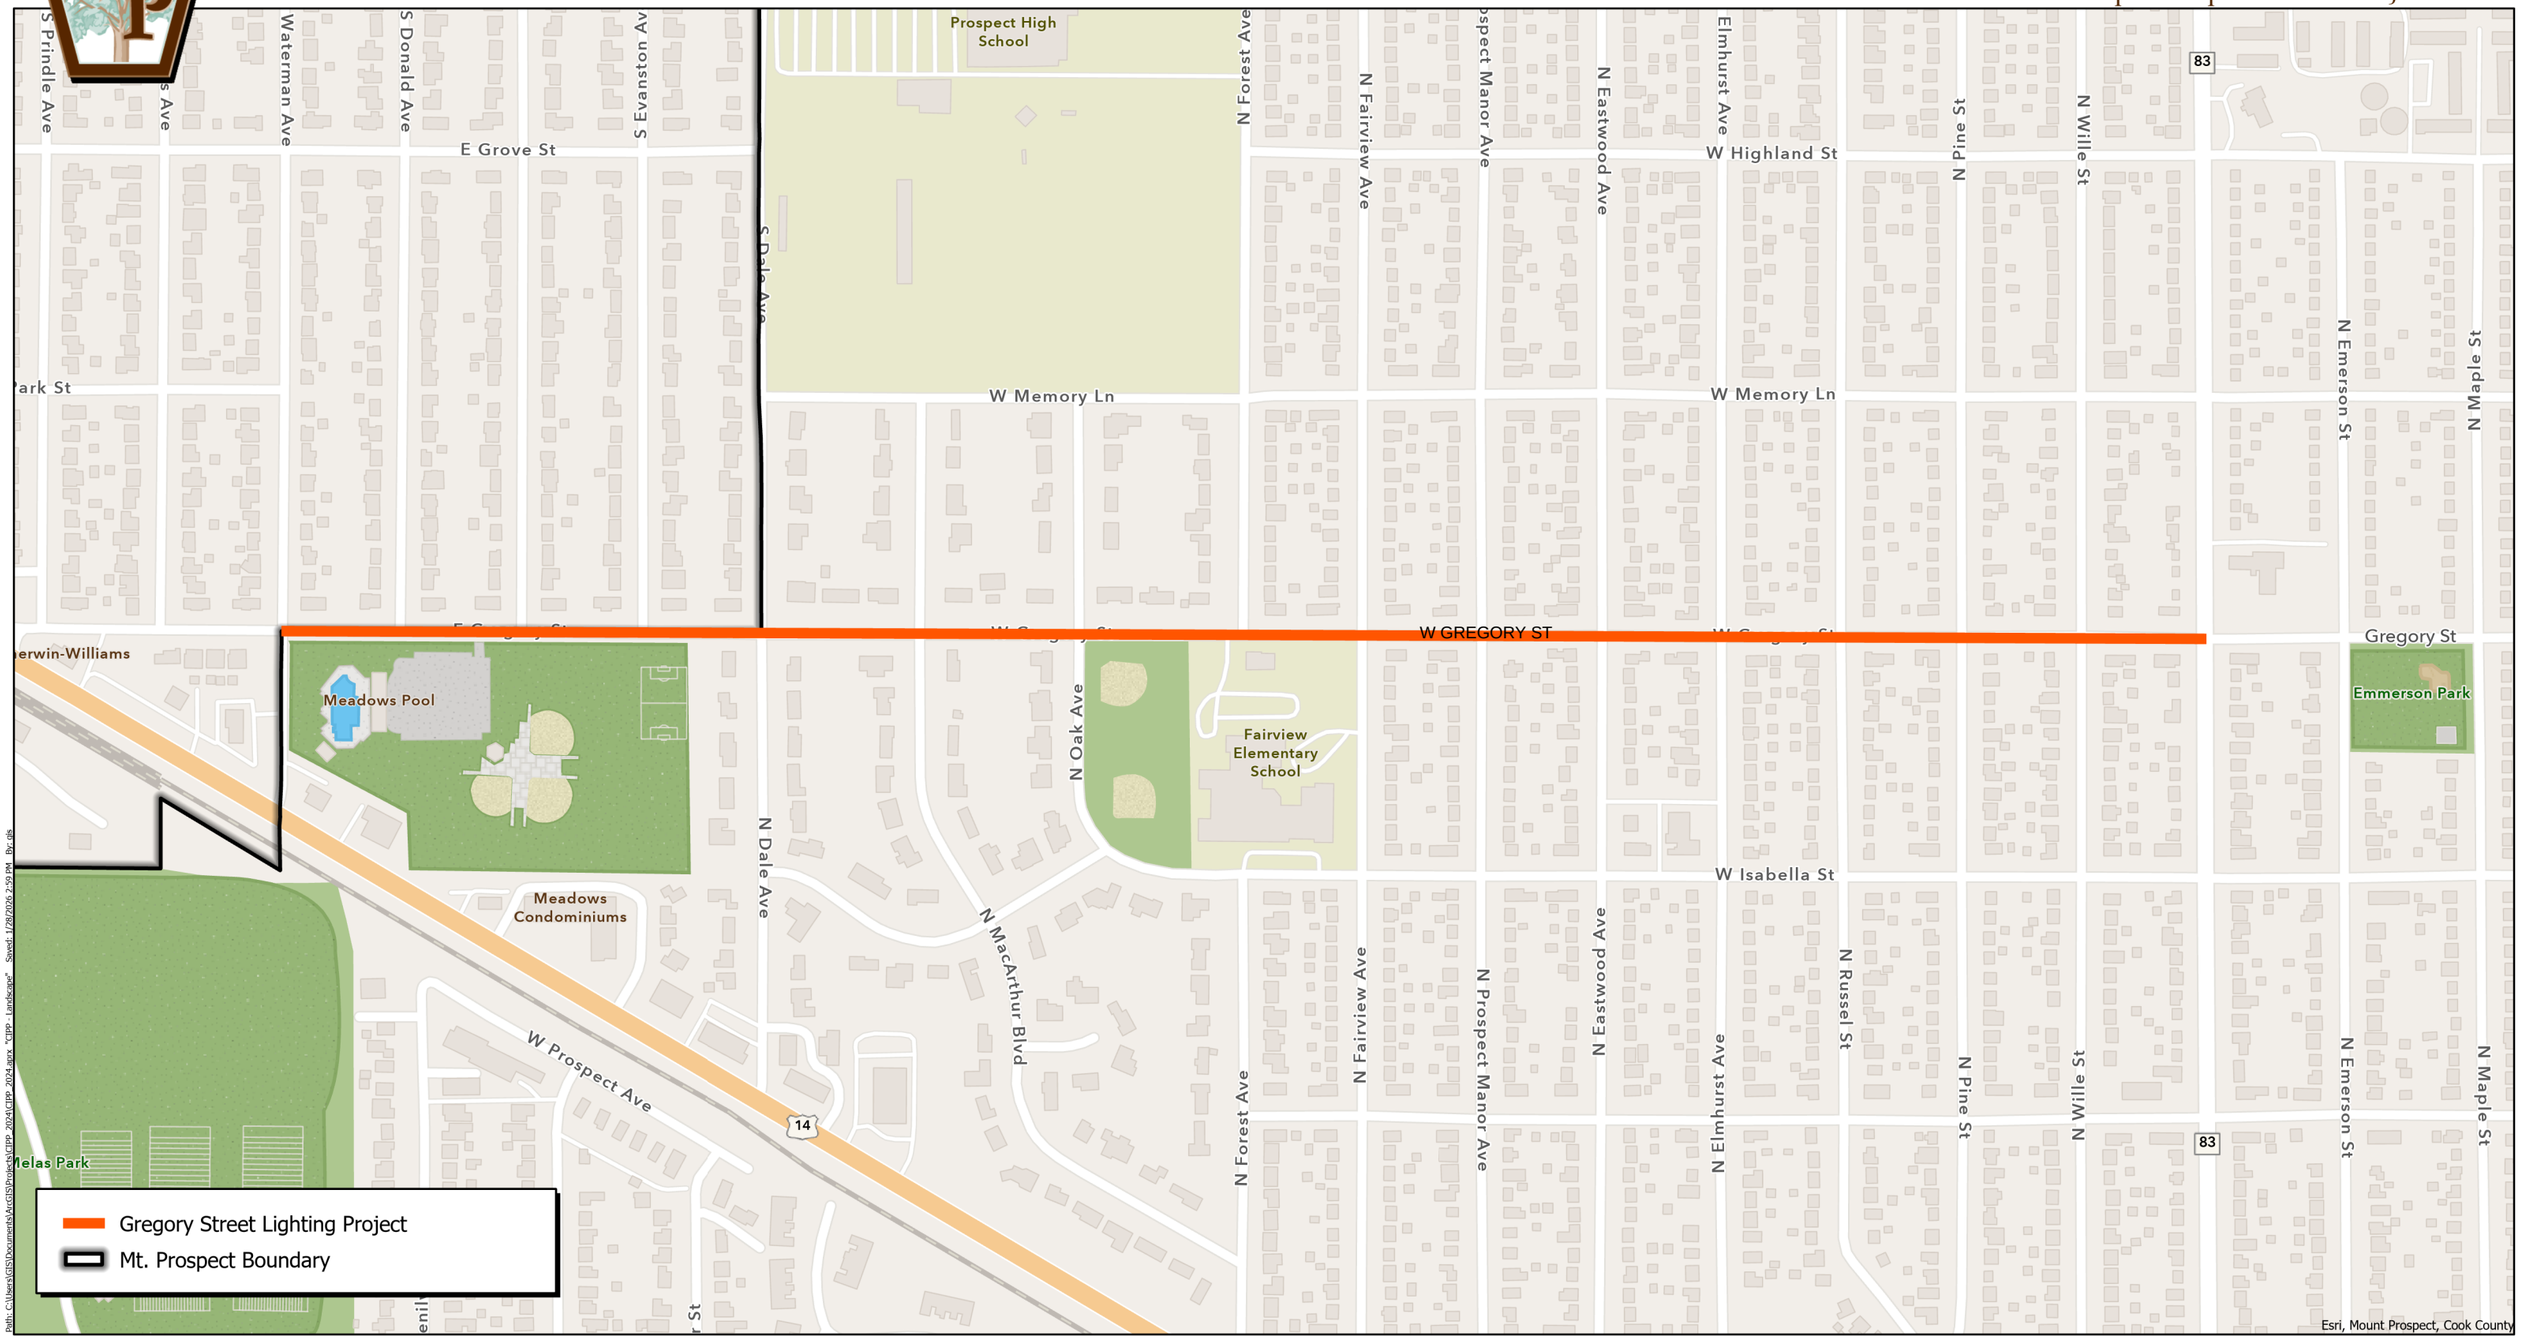

N

February 11, 2026

Village of Mount Prospect, IL
Capital Improvement Projects 2026

Mount Prospect

CiorbaGroup
CONSULTING ENGINEERS



Technical Proposal for

Gregory Street Lighting Project – Design Engineering and Construction Inspection Services

TABLE OF CONTENTS

Cover Letter

1. Firm Background

2. Key Personnel
Introduction to Key Personnel
Organizational Chart
Resumes

3. Similar Project Experience

4. Project Plan
Project Understanding & Objective
Project Approach
Scope of Services
Staff Hour Estimate
Project Schedule

CiorbaGroup
CONSULTING ENGINEERS

February 13, 2026

Mr. Matthew Lawrie, PE
Village Engineer
Village of Mount Prospect
1700 W. Central Road
Mount Prospect, IL 60056

Subject: **Request for Technical & Cost Proposals**
Gregory Street Lighting Project – Design Engineering and Construction Inspection Services

Dear Mr. Lawrie:

Ciorba Group is pleased to submit this proposal to provide professional design and construction engineering services for the Gregory Street Lighting Project, extending from Waterman Avenue to IL Route 83 (Main Street). We appreciate the opportunity to support the Village in enhancing public safety, visibility, and infrastructure reliability along this important Village-owned collector roadway.

Our project team has proven expertise and experience to deliver these benefits, including:

- Experience on similar projects for area municipalities, including design and construction services provided to the Village for Burning Bush Lane, Schoenbeck Road, Seminole Lane, Algonquin Road, Busse Road, Central Road, Dempster Street, Main Street, and the Melas-Meadows pedestrian bridge.
- Familiarity with the Village's preferences and requirements developed through our long working relationship with the Village and our work developing the Village's Lighting Program Guidelines.
- Proactive communication with the Village to maintain project schedule and ensure a successful project.

Enclosed please find our Technical and Cost Proposals for the Village of Mount Prospect's Gregory Street Lighting Project. We look forward to being selected and continuing our professional relationship with the Village. Should you have any questions or require additional information, please contact me at **773.355.2964** or **jvondra@ciorba.com**.

Sincerely,
Ciorba Group, Inc.

Joseph Vondra, PE
Vice-President – Electrical and Lighting

8725 W. Higgins Road, Suite 600
Chicago, IL 60631
P 773.775.4009
ciorba.com

ABOUT

Ciorba has been in business since 1927, starting on the North Shore of Chicago and providing municipal engineering services throughout the Chicagoland area. For nearly 100 years, municipal engineering has been at the core of our services, and we still maintain around 50% of our work with local agency clients. With our corporate office located near O'Hare, we are a short distance away from the SMC office, and have staff that has worked for the SMC. We deliver people-first engineering solutions that add value to communities, solve real-word problems and improve lives; meeting the needs of our clients and making their jobs easier. We do it all collaboratively and with respect for each other, those we work with, and the environment. At Ciorba, we've built our community to better serve yours.

IDOT PREQUALIFICATIONS

Structures
- Highway: Simple-Complex
- Major River Bridges
- Railroad
- Moveable

Location Design Studies
- Rehabilitation
- Reconstruction / Major Rehabilitation
- New Construction / Major Reconstruction
- Hydraulic Reports - Waterways: Two-Dimensional Hydraulics (2D)

Special Services
- Construction Inspection
- Electrical Engineering
- Mechanical Engineering
- Public Involvement
- Sanitary

Special Studies
- Feasibility
- Location Drainage
- Traffic Studies
- Safety

Hydraulic Reports
- Pump Stations
- Waterways: Typical
- Waterways: Complex
- Waterways:
- Two-Dimensional Hydraulics (2D)

Highways
- Roads and Streets
- Freeways

Special Plans
- Pump Stations
- Traffic Signals
- Lighting: Complex

CONTACT/LOCATION

Tony Wolff, PE, CFM
Principal – Water Resources
8725 W. Higgins Road, Suite 600
Chicago, IL 60631
P:773.355.2961
E: twolff@ciorba.com

STAFF/LICENSES

Specialty	No. of Employees	Licensed
Principals	3	3
Structural	14	9
Roadway	17	11
Water Resources	10	5
Construction	14	2
Lighting & Electrical	8	3
Survey	3	1
Administrative	7	0
TOTAL	**76**	**34**

AREAS OF EXPERTISE

Ciorba offers an array of engineering services, which include studies and reports, design plans and specifications, and construction engineering in the following areas.

Electrical & Lighting
- Traffic Signal Design
- ITS Design
- Lighting and Electrical Analysis and Design
- Program Management for Energy Efficiency Lighting

Construction
- Construction Observation
- Manage Bid Process
- Constructability Review
- Project Documentation
- Contractor Assistance

Water Resources
- Stormwater Management Studies and Design
- Floodplain Management
- Soil Erosion / Sediment Control Design and Inspection
- Streambank and Shoreline Restoration
- Water Distribution and Wastewater Collection Analysis and Design
- Lift/Pump Station and Water Storage Planning and Design

Structural
- Concept and Feasibility Studies
- Bridge Inspection and Condition Reports
- Bridge Load Rating
- Bridge Type Studies and Design
- Bridge Aesthetics
- Junction Chambers, Retaining Walls, and other ancillary structures

Roadway
- Expressway and Interchange Improvements
- Arterial, Collector and Local Street Improvements
- Shared Use Paths
- Geometric, Traffic, and Safety Studies
- Maintenance of Traffic Plans
- Streetscaping

Survey
- Topographic, Hydraulic, and Planimetric Surveys
- Corridor Right of Way Surveys and Layout
- Boundary Surveys
- Preparation of Plats for Right of Way Acquisition, Easements, and Land Division and Consolidation.
- ALTA / NSPS Title Surveys & Policy Review

Municipal Services
- Asset Management
- Capital Improvement Budgeting
- Grant Applications, Funding Assistance and Management
- Site Development Plan and Review
- Utility Coordination
- Updates to Municipal Standards and Maps

INTRODUCTION TO KEY PERSONNEL

Ciorba Group has assembled a Project Team with the experience and expertise to provide the comprehensive consulting services required by the Village of Mount Prospect for the Gregory Street Lighting Project. Our Project Team has completed the design of four recent Village roadway lighting projects. Our Team has also successfully designed roadway lighting improvements for several nearby municipalities, the City of Chicago, the Illinois Department of Transportation (IDOT) and the Illinois Tollway. We are prequalified by IDOT in Special Plans - Lighting Complex and Special Services – Construction Inspection.

Key personnel assigned to the project will include:

Joseph Vondra, PE, LC – Project Manager: Joe has over 29 years of experience designing lighting systems for residential, collector and arterial streets; interstate expressways; interchanges; streetscaping; tunnels; underpasses; and parking lots. These projects were designed for local municipalities, including the Village of Mount Prospect, using both local and federal funds, the City of Chicago, IDOT and the Illinois Tollway. He served as **Project Manager for the Village's recently completed Burning Bush Lane, Schoenbeck Road, and Seminole Lane Lighting Improvements projects.** Joe was the lead for the development of the Village's Residential Street Lighting Program Guidelines and Corridor Lighting Evaluation. His experience includes the preparation of photometric analysis for both HPS and LED lighting, pole layout, voltage drop calculations and controller design. Joe will supervise the lighting design and plan preparation. Based on examination, Joe is Lighting Certified (LC) by the National Council on Qualifications for the Lighting Professions and is a member of the Illuminating Engineering Society (IES).

Daniel Johnson, PE – Project Engineer: Dan has 22 years of experience designing lighting improvements for municipalities, IDOT, the Illinois Tollway and other state transportation agencies. He served as **Project Engineer for Mount Prospect's recently completed Burning Bush Lane, Schoenbeck Road, and Seminole Lane Lighting Improvements projects**. Dan also assisted in the development of the Village's Residential Street Lighting Program Guidelines and Corridor Lighting Evaluation. Dan has completed the design of several residential street lighting projects for the City of Chicago. This work included photometric analysis, pole layout and voltage drop calculations for new lighting systems. He will assist Joe in the development of plans, specifications, and estimates for this project.

Duane O'Laughlin, PE – Project Principal/Quality Manager: Duane is Ciorba's Chief Operating Officer. He has supervised engineering studies, design plan preparation, and construction engineering for improvements to local streets, county highways, arterial roadways, and expressways. Duane has over 40 years of experience in engineering for public infrastructure projects. His experience comes from 11 years in the US Army assigned to the Corps of Engineers and 28 years in the public sector both with a contractor and with consulting engineers. As Project Principal, he will be responsible for making sure that our team meets or exceeds the Village's expectations. Duane will also serve as the Quality Manager, verifying that QC/QA procedures are implemented throughout the development of the project for all deliverables.

Mike Kowalski, PE – Resident Engineer: 14 years of construction engineering experience includes roadway and bridge projects for various municipalities, counties, and the Illinois Tollway. His expertise includes the reconstruction and rehabilitation of bridges over live traffic, water, and rail as well as experience with reinforced concrete, soldier pile, sheet pile and MSE retaining walls. **Recent lighting projects include Burning Bush Lane for Mount Prospect, North Ave for the Village of Melrose Park, and 2024 Residential Lighting Improvements for the Village of Wheeling**. He has been the Resident Engineer or Assistant Resident Engineer on federal aid local agency construction projects. Mike is certified in IDOT's Documentation of Contract Quantities, Construction Materials Management System (CMMS), Erosion and Sediment Control, Fundamentals and Inspection Modules, and HMA Level I and II, and a PCC Level I Technician.


Ilyass Rashidi, EI – Construction Inspector: 4 years of construction experience on municipal projects that have included roadway lighting, water main, storm sewer, detention basins, and roadway reconstruction and rehabilitation. **Recent lighting projects include Burning Bush Lane for Mount Prospect, North Ave for the Village of Melrose Park, and 2024 Residential Lighting Improvements for the Village of Wheeling.**

An organizational chart and the resumes of the key Project Team members are included on the following pages.

KEY PERSONNEL

ORGANIZATIONAL CHART

- Resume Included

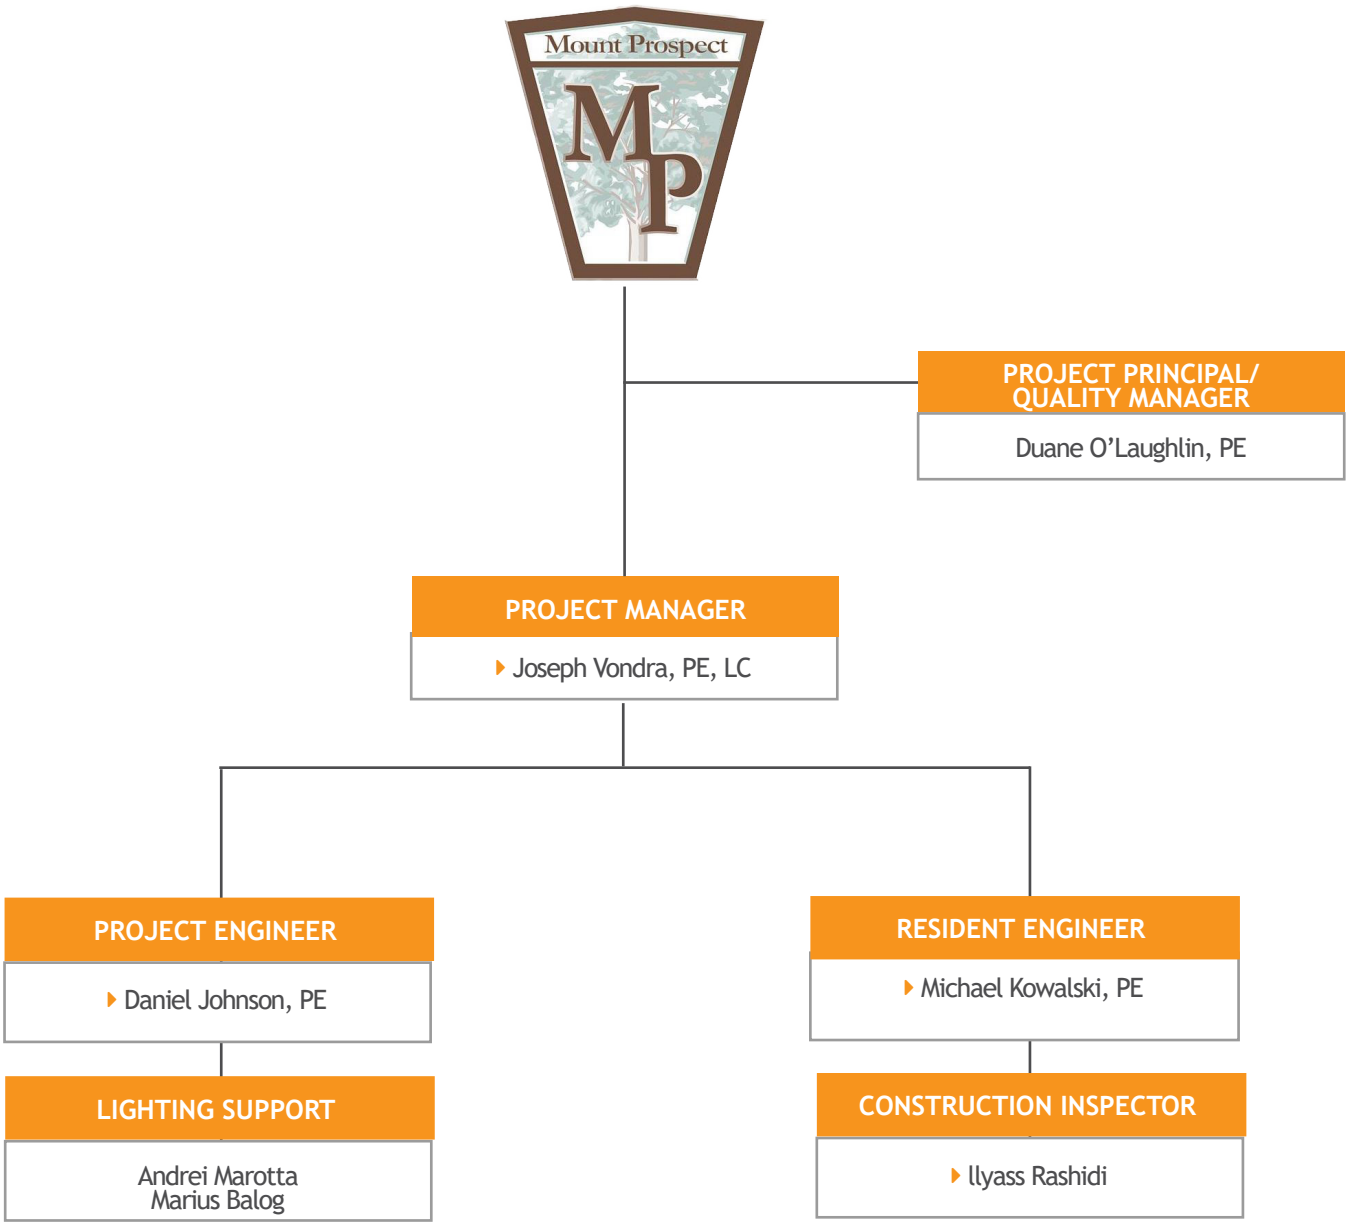



Joseph Vondra, PE, LC

Project Manager

ABOUT JOE

Joe has over 29 years of experience in designing lighting systems for residential, collector and arterial streets; interstate expressways; and parking lots. These projects were completed for municipalities, counties, IDOT, and the Illinois Tollway. Joe oversees the photometric analysis, equipment selection and layout, control cabinet design, voltage drop calculations, and preparation of specifications for new lighting systems. He has also worked with lighting manufacturers to troubleshoot problems in existing systems and coordinate owner requirements for new systems.

REPRESENTATIVE PROJECT EXPERIENCE

Burning Bush Lane, Village of Mount Prospect
Project Manager for the design and construction of 5,200' of new collector roadway lighting over two contracts within a primarily residential area. Design plans and special provisions were prepared for advertisement by the Village. Construction engineering services were provided for the installation of this lighting system.

Schoenbeck Road Lighting Project, Village of Mount Prospect.
Project Manager for the design of 2,000' of new collector roadway lighting. Design plans and special provisions were prepared for advertisement by the Village. Construction engineering services were provided for the installation of this lighting system.

Seminole Lane Lighting Improvements, Village of Mount Prospect
Project Manager for the design and construction of 4,400' of new collector roadway lighting along Seminole Lane. Design plans and special provisions were prepared for advertisement by the Village. Construction engineering services were provided for the installation of this lighting system.

2024 Residential Lighting Improvements, Village of Wheeling
Project Manager for the replacement of existing lighting along 9,700' of residential streets, including Honeysuckle Drive, Pear Tree Lane, Ridgefield Lane, Shady Tree Lane, Tanglewood Drive, Weeping Willow Drive, and Willowbrook Drive. Ciorba prepared design plans and special provisions for advertisement by the Village. The design incorporated the Village's existing excess luminaire into the design, reducing the project cost.

Residential Street Lighting Program Review, Village of Mount Prospect
Project Engineer for the analysis of the Village's existing residential street lighting system. This study also included the review and summary of potential residential lighting schemes ranging from the removal of existing lighting to illuminating all roadways to IES recommended levels. Pole spacing, equipment types and budgetary costs were provided. This report was prepared for use by the Village Board as they explore options to address the community's request for improved residential street lighting. It is anticipated that Ciorba will continue to assist the Village to develop a guide document for future residential lighting installations.

Street Lighting Program Management, Village of Mount Prospect
Project Engineer for the review of existing street lighting equipment database information and identified additional information to be collected. Developed inspection procedures to evaluate equipment and identify required maintenance or replacement. Developed a critical inventory list for frequently used maintenance items. Reviewed key corridors within the Village for deficient or out-of-date lighting. Prepare a recommendation for the potential installation of over 900 new poles and the retrofit of almost 1,100 luminaires with LED units along arterial routes within the Village.

Street Lighting Capitol Program Management, Village of Mount Prospect.
Project Engineer for the review of existing street lighting equipment database information and identified additional information to be collected. Developed inspection procedures to evaluate equipment and identify required maintenance or replacement. Developed a critical inventory list for frequently used maintenance items. Reviewed key corridors within the Village for deficient or out-of-date lighting. Prepare a recommendation for the potential installation of over 900 new poles and the retrofit of almost 1,100 luminaires with LED units along arterial routes within the Village.

YEARS EXPERIENCE

29 Total / 29 Ciorba

EDUCATION

Bachelor of Science Civil Engineering
University of Illinois

PROFESSIONAL REGISTRATION

Professional Engineer
Illinois #062-055846
Indiana #PE10708785
Michigan #6201313887
Wisconsin # 49218

CERTIFICATION

Lighting Certified
National Council on Qualifications for the Lighting Professions

EXPERTISE

Lighting
Traffic Signals
ITS
Pump Station Electrical

PROFESSIONAL AFFILIATIONS

Illuminating Engineering Society (IES)
ITS Midwest



Daniel T. Johnson, PE

Project Engineer

ABOUT DAN

Dan has 22 years of experience designing new lighting systems for residential, collector and arterial streets; interstate expressways; interchanges; parking lots; and multiuse paths. Dan has worked on projects for IDOT, the Illinois Tollway, the City of Chicago and other municipalities. He will assist in the equipment evaluation, performing photometric analysis, and the development of plans, specifications and estimates for this project.

REPRESENTATIVE PROJECT EXPERIENCE

Burning Bush Lane, Village of Mount Prospect
Project Engineer for the design and construction of 5,200' of new collector roadway lighting over two contracts within a primarily residential area. Design plans and special provisions were prepared for advertisement by the Village. Construction engineering services were provided for the installation of this lighting system.

Schoenbeck Road Lighting Project, Village of Mount Prospect.
Project Engineer for the design of 2,000' of new collector roadway lighting. Design plans and special provisions were prepared for advertisement by the Village. Construction engineering services were provided for the installation of this lighting system.

Seminole Lane Lighting Improvements, Village of Mount Prospect
Project Engineer for the design and construction of 4,400' of new collector roadway lighting along Seminole Lane. Design plans and special provisions were prepared for advertisement by the Village. Construction engineering services were provided for the installation of this lighting system.

2024 Residential Lighting Improvements, Village of Wheeling
Project Engineer for the replacement of existing lighting along 9,700' of residential streets, including Honeysuckle Drive, Pear Tree Lane, Ridgefield Lane, Shady Tree Lane, Tanglewood Drive, Weeping Willow Drive, and Willowbrook Drive. Ciorba prepared design plans and special provisions for advertisement by the Village. The design incorporated the Village's existing excess luminaire into the design, reducing the project cost.

Residential Street Lighting Program Review, Village of Mount Prospect
Lighting Engineer for the analysis of the Village's existing residential street lighting system. This study also included the review and summary of potential residential lighting schemes ranging from the removal of existing lighting to illuminating all roadways to IES recommended levels. Pole spacing, equipment types and budgetary costs were provided. This report was prepared for use by the Village Board as they explore options to address the community's request for improved residential street lighting. It is anticipated that Ciorba will continue to assist the Village to develop a guide document for future residential lighting installations.

Citywide Roadway Lighting and Traffic Signal Consulting Services, Chicago Department of Transportation.
Project Engineer performing the design of residential, arterial and viaduct lighting throughout the City. Dan is involved in all aspects of design including survey, drafting, plan preparation and cost estimating. Once a design has been prepared, Dan submits it for approval to the Chicago Office of Underground Coordination (OUC). Dan coordinates with OUC and its member utilities to obtain permit approval for construction. Dan also performs peer reviews of designs prepared by other Ciorba engineers.

Washington Street over West Branch of DuPage River, City of Naperville
Lighting/Traffic Signal Engineer for the final design of the traffic signal modernization at the intersection of Washington Street and Aurora Avenue as a result of the replacement of the Washington Street Bridge over the West Branch of the DuPage River in downtown Naperville. Mr. Johnson served as Lighting Engineer for decorative and arterial roadway installed along two blocks of Washington Street.

YEARS EXPERIENCE

22 Total / 9 Ciorba

EDUCATION

Master of Science in Civil Engineering
University of Illinois at Chicago

Bachelor of Science in Civil Engineering
Portland State University

PROFESSIONAL REGISTRATION

Professional Engineer
Illinois #062-062856
Indiana # PE12000388
Oregon #72738PE

EXPERTISE

Lighting
Traffic Signals
ITS
Studies and Reports

PROFESSIONAL AFFILIATIONS

American Society of Civil Engineers
Illuminating Engineering Society
Institute of Transportation Engineers



Michael Kowalski, PE

Resident Engineer

YEARS OF EXPERIENCE

14 Total / 8 Ciorba

EDUCATION

Bachelor of Science in Civil Engineering
Marquette University

PROFESSIONAL REGISTRATION

Professional Engineer IL #062068548
Professional Engineer IN #PE11700535

CERTIFICATIONS

Illinois Department of Transportation - **CMMS**
American Concrete Institute - **Concrete Field Testing Technician - Grade I**
Occupational Safety and Health Administration - **Construction Safety & Health**
Lake County Stormwater Management Commission - **Designated Erosion Control Inspector**
Illinois Department of Transportation - **Documentation of Contract Quantities**
Illinois Tollway - **E-Builder, FieldSys and IMIRS**
Illinois Department of Transportation - **Erosion and Sediment Control Workshop Inspection Module**
Illinois Department of Transportation - **Erosion and Sediment Control Workshop: Fundamental Module**
Illinois Department of Transportation - **HMA Level I and II**
Illinois Department of Transportation - **Mixture Aggregate Technician**
Illinois Department of Transportation - **Nuclear Density Tester**
IDOT - **PCC Level I**
American Segmental Bridge Institute - **Post Tension Grouting Certification**
Railroad Education - **Roadway Worker Protection**
Illinois Department of Transportation - **Soils Field Testing**

EXPERTISE

Bridge and Structures
Construction Observation
Highways

ABOUT MIKE

Mike 's construction engineering experience includes roadway and bridge projects for various municipalities, counties, and the Illinois Tollway. His expertise includes the reconstruction and rehabilitation of bridges over live traffic, water, and rail as well as experience with reinforced concrete, soldier pile, sheet pile and MSE retaining walls. He has been the Resident Engineer or Assistant Resident Engineer on federal aid local agency construction projects. Mike is certified in IDOT's Documentation of Contract Quantities, Construction Materials Management System (CMMS), Erosion and Sediment Control, Fundamentals and Inspection Modules, and HMA Level I and II, and a PCC Level I Technician.

REPRESENTATIVE PROJECT EXPERIENCE

Burning Bush Lane, Village of Mount Prospect
Resident Engineer for the design and construction of 5,200' of new collector roadway lighting over two contracts within a primarily residential area. Design plans and special provisions were prepared for advertisement by the Village. Construction engineering services were provided for the installation of this lighting system.

Schoenbeck Road Lighting Project, Village of Mount Prospect.
Resident Engineer for the construction of 2,000' of new collector roadway lighting. Design plans and special provisions were prepared for advertisement by the Village. Construction engineering services were provided for the installation of this lighting system.

Fairview Gravity Sewer and Lift Station Decommissioning, Village of Mount Prospect.
Resident Engineer for construction engineering services for construction of a 2,000-foot gravity sewer to an existing MWRD interceptor, which eliminated the need for a lift station. Project included deep sewer construction (up to 25 feet), connection to MWRD interceptor, and abandonment of existing lift station. Ciorba Group worked closely with the Village and MWRD throughout the process.

2024 Wheeling Lighting Improvement, Village of Wheeling.
Project Manager for the replacement of existing lighting along 9,700' of residential streets, including Honeysuckle Drive, Pear Tree Lane, Ridgefield Lane, Shady Tree Lane, Tanglewood Drive, Weeping Willow Drive, and Willowbrook Drive. Ciorba prepared design plans and special provisions for advertisement by the Village. The design incorporated the Village's existing excess luminaire into the design, reducing the project cost. Construction engineering services were provided for the installation of this lighting system.

North Avenue Lighting Improvements, Village of Melrose Park.
Project Manager for construction engineering for 10,000' of roadway and mixed use path lighting, along North Ave between Indiana Boundary Road and 1st Avenue. North Ave is a major east-west thoroughfare with three lanes in each direction with a curbed center median and turn lanes. The new lighting system replaces a median mounted system that frequently experiences knockdowns due to the proximity to traveled lanes. North Avenue is under the jurisdiction of IDOT, requiring IDOT District 1 review and approval. Construction of this project was partially funded with a DCEO grant.

Hunt Club Rd and Washington Street Phase III, Lake County Division of Transportation.
Project Manager/Resident Engineer for the widening and rehabilitation of the Hunt Club Road and Washington Street intersection. Construction includes HMA surface course, HMA binder course, leveling binder, HMA surface removal, class D patching, combination concrete curb and gutter, concrete median surface, sidewalk, storm sewer, earth excavation, non-special waste disposal, watermain, traffic signals, and other related items. Three separate water mains in conflict with the widening will be relocated for Gurnee, Lake County Public Works, and JAWA.

DuPage County 2024 Pavement Maintenance, DuPage County.
Resident Engineer for the 2024 Pavement Maintenance – North Region, which included approximately 8 total miles of pavement rehabilitation of four streets: St. Charles Road, Swift Road, Medinah Road and Villa Avenue. Each street required extensive curb and gutter replacement, ADA ramps, pavement patching and new pavement surface.



Ilyass Rashidi

Construction Inspector

YEARS OF EXPERIENCE

4 Total / 4 Ciorba

EDUCATION

Master of Science in Architecture & Civil Engineering

Toyohashi University of Technology, Japan

Bachelor of Science in Civil Engineering

Nangarhar University, Afghanistan

CERTIFICATIONS

Illinois Department of Transportation

Documentation of Contract Quantities

American Concrete Institute

ACI Concrete Field Testing

EXPERTISE

Construction Observation

ABOUT ILYASS

Ilyass has construction experience on municipal projects that have included lighting, water main, storm sewer, detention basins, and roadway reconstruction and rehabilitation.

REPRESENTATIVE PROJECT EXPERIENCE

Burning Bush Lane, Village of Mount Prospect

Construction Inspector for the design and construction of 2,600' of new collector roadway lighting within a primarily residential area. Design plans and special provisions were prepared for advertisement by the Village. Construction engineering services were provided for the installation of this lighting system.

2024 Residential Lighting Improvements, Village of Wheeling

Construction Inspector for the replacement of existing lighting along 9,700' of residential streets, including Honeysuckle Drive, Pear Tree Lane, Ridgefield Lane, Shady Tree Lane, Tanglewood Drive, Weeping Willow Drive, and Willowbrook Drive. Ciorba prepared design plans and special provisions for advertisement by the Village. The design incorporated the Village's existing excess luminaire into the design, reducing the project cost.

North Avenue Lighting Improvements, Village of Melrose Park.

Construction Inspector for construction engineering services for 10,000' of roadway and mixed use path lighting, along North Ave between Indiana Boundary Road and 1st Avenue. North Ave is a major east-west thoroughfare with three lanes in each direction with a curbed center median and turn lanes. The new lighting system replaces a median mounted system that frequently experiences knockdowns due to the proximity to traveled lanes. North Avenue is under the jurisdiction of IDOT, requiring IDOT District 1 review and approval. Construction of this project was partially funded with a DCEO grant.

Brookfield Avenue over Salt Creek, Village of Brookfield.

Construction Engineer for the replacement of a two-span Precast Prestressed Concrete deck beam structure that carries one lane in each direction and sidewalk. Construction included a single span PPC I-Beam bridge on tall abutments founded on driven piles and aesthetic features, reconstruction of 300 feet of approach roadway, lighting, and relocation of utilities including a water main and storm sewer, reconstruction of 300' of approach roadway, and lighting. The bridge is in an urban setting in downtown Brookfield and was constructed with full closure and detour. STP-BR funds were used for construction, so all work was completed in accordance with IDOT-BLR&S and FHWA requirements.

Clavey Road from US Route 41 to Green Bay Road, City of Highland Park.

Construction Engineer for the reconstruction of Clavey Road from US 41 to Green Bay Road. The pavement of this two lane urban collector street was reconstructed as well as the bridge over the Skokie River. The project was phased into two contracts. The roadway alignment was shifted to the north to construct a new multi-use path within the south side parkway. The new bridge replaced the separate roadway and pedestrian bridges. The improvement included water main, storm sewer, traffic signals, bridge lighting, and landscaping. All construction engineering services were completed in accordance with IDOT and FHWA requirements.

2021 Water Main Replacement Program, Village of Wheeling.

Construction Engineer for the 2021 Water Main Replacement Program which included street reconstruction and rehabilitation. The project included almost 6,000 of new 6", 8" and 10" diameter PVC water main, 40 valve and valve vaults, live pressure connections, water service replacements, and water main quality storm sewer replacements at watermain crossings. The affected streets were either reconstructed with full depth hot-mix asphalt or rehabilitated by patching and resurfacing the pavement. Other work included the reconstruction of over 14,000 sf of sidewalk and ADA ramps, pavement marking, and landscape restoration.

Brier-Maclean-Park Watermain, Village of Kenilworth.

Construction Engineer for the Brier Street, Maclean Avenue and Park Drive water main replacement. The project consisted of 2,100 feet of 8" directionally drilled water main, 685 feet of 8" open cut water main on Brier Street from Roger to Park, Maclean Avenue from Ridge to Brier, and Park Drive from Ridge to Sterling. The project also included fire hydrants, water services, patching, curb and gutter, ADA ramps, sidewalks, and landscape restoration.

Burning Bush Lane



LOCATION
Mount Prospect, IL

CLIENT
Village of Mount Prospect

CONTACT
Ms. Donna Brown
Project Engineer
847.870.5640

CONSTRUCTION COST
$230,000 (Segment 1)
$246,000 (Segment 2)

COMPLETION DATE
2025 (Segment 1)
2026 (Segment 2)

PROJECT TEAM
Project Manager
Joseph Vondra, PE, LC
Project Engineer
Daniel Johnson, PE
Resident Engineer
Michael Kowalski, PE
Construction Inspector
Ilyass Rashidi
Justin Japlon

SCOPE OF SERVICE
- Final Design
- Construction Observation

PROJECT DESCRIPTION

Ciorba Group prepared the design plans, specifications, and cost estimates for new street lighting along the east side of Burning Bush Lane, a collector roadway within a predominantly residential area. Pole locations were carefully selected to avoid existing utilities, driveways, and mature trees. A pole was placed at each intersection to provide illumination at these potential conflict points between vehicles and pedestrians. The proposed lighting system included a centralized controller with a remote photocell mounted on an adjacent light pole.

Ciorba performed construction observation services for this project. Ciorba led the preconstruction meeting, coordinated with the contractor prior to the start of construction, and reviewed material submittals. Once utilities were marked, a project walkthrough was performed to confirm the location and offsets for all poles. Ciorba performed construction observation for all underground activities such as installation of helix foundations, directional boring for unit duct, and excavation for the installation of handholes and controller foundation





2024 Wheeling Residential Lighting



LOCATION
Wheeling, IL

CLIENT
Village of Wheeling

CONTACT
Mr. Daniel Kaup
Director of Public Works
847.279.6901

CONSTRUCTION COST
$450,000

COMPLETION DATE
2024

PROJECT TEAM
Project Manager
Joseph Vondra, PE, LC
Project Engineer
Daniel Johnson, PE
Resident Engineer
Michael Kowalski, PE
Construction Inspector
Ilyass Rashidi

SCOPE OF SERVICE
- Final Design
- Construction Observation

PROJECT DESCRIPTION

Ciorba Group prepared the design plans, specifications, and cost estimates for replacement street lighting along Honeysuckle Drive, Pear Tree Lane, Ridgefield Lane, Shady Tree Lane, Tanglewood Drive, Weeping Willow Drive, and Willowbrook Drive. Existing concrete poles were removed due to their condition. An existing lighting controller was removed from an easement within residents' backyards and replaced with a new controller located within the public right-of-way, making controller access much more convenient for Village staff. Pole locations were carefully selected to avoid existing utilities, driveways, and mature trees. Poles were placed at each intersection, at bends in the roads, and at cul-de-sacs.

Ciorba performed construction observation services for this project. Ciorba led the preconstruction meeting, coordinated with the contractor prior to the start of construction, and reviewed material submittals. Once utilities were marked, a project walkthrough was performed to confirm the location and offsets for all poles. Ciorba performed construction observation for all underground activities such as installation of helix foundations, directional boring for unit duct, and excavation for the installation of handholes and controller foundation. Installations of poles and cables were also observed, recorded, and reported. Ciorba prepared contractor pay estimates, project closeout, and record drawings.



Schoenbeck Road Improvements



LOCATION
Mount Prospect, IL

CLIENT
Village of Mount Prospect

CONTACT
Mr. Matt Lawrie, PE
Village Engineer
847.870.5640

CONSTRUCTION COST
$143,000

COMPLETION DATE
2024

PROJECT TEAM
Project Manager
Joseph Vondra, PE, LC
Project Engineer
Daniel Johnson, PE

SCOPE OF SERVICE
- Final Design
- Construction Observation

PROJECT DESCRIPTION

Ciorba Group prepared the design plans, specifications, and cost estimates for new street lighting along Schoenbeck Road, a collector roadway. Poles were installed on the east side of Schoenbeck Road to avoid existing aerial utilities. The proposed pole spacing illuminated the road as well as a future pedestrian path to be installed along the west side of Schoenbeck Road. The proposed lighting system included a centralized controller with a remote photocell mounted on an adjacent light pole.

Ciorba performed construction observation services for this project. Ciorba led the preconstruction meeting, coordinated with the contractor prior to the start of construction, and reviewed material submittals. Once utilities were marked, a project walkthrough was performed to confirm the location and offsets for all poles. Ciorba performed full-time construction observation for all underground activities such as installation of helix foundations, directional boring for unit duct, and excavation for the installation of handholes and controller foundation. Part-time inspection was provided for the installation of poles, electric cable, poles, and luminaires.





Seminole Lane Lighting Improvements



LOCATION
Mount Prospect, IL

CLIENT
Village of Mount Prospect

CONTACT
Mr. Matt Lawrie, PE
Village Engineer
847.870.5640

CONSTRUCTION COST
$264,000

COMPLETION DATE
2023

PROJECT TEAM
Project Manager
Joseph Vondra, PE, LC
Project Engineer
Daniel Johnson, PE

SCOPE OF SERVICE
- Final Design
- Construction Observation

PROJECT DESCRIPTION

Ciorba Group prepared the design plans, specifications and cost estimates for new street lighting along Seminole Lane, a collector roadway. A one-sided layout was adopted to avoid conflicts with existing overhead ComEd distribution lines. Poles were installed on the north side of Seminole, resulting in some of the poles being installed within the Village of Prospect Heights. Poles were provided at each intersection and supplemented with additional poles to ensure gaps between poles did need exceed the Village's spacing policy. The proposed lighting system included a centralized controller with a remote photocell mounted on an adjacent light pole.

Ciorba performed construction observation services for this project. Ciorba led the preconstruction meeting and coordinated with contractor prior to the start of construction. Once utilities were marked, a project walkthrough was performed to confirm the location and offsets for all poles. Pole mast arm length was varied to maintain a consistent luminaire overhang over the edge of pavement. Ciorba performed full-time construction observation for all underground activities such as installation of helix foundations, directional boring for unit duct, and excavation for the installation of handholes and controller foundation. Part-time inspection was provided for the installation of poles, electric cable, poles, and luminaires.





Residential Street Lighting Review



LOCATION
Mount Prospect, IL

CLIENT
Village of Mount Prospect

CONTACT
Mr. Sean Dorsey, PE
Director of Public Works
847.870.5640

CONSTRUCTION COST
N/A

COMPLETION DATE
2017

PROJECT TEAM
Project Manager
Joseph Vondra, PE, LC
Senior Lighting Engineer
Daniel Johnson, PE

SCOPE OF SERVICE
- Technical Advisor

PROJECT DESCRIPTION

Ciorba completed a review of the Village of Mount Prospect's existing residential street lighting system and identified potential implementation strategies for use by the Village Board for planning purposes. As the Village develops their strategy, Ciorba will continue to assist in the development of a formal residential lighting program that encompasses all aspects of the lighting system including equipment, layout, funding and prioritization.

This review resulted in the preparation of a summary document to educate the Village Board about the Village's existing residential street lighting practices, the practices of neighboring communities, lighting equipment, and expected costs. A summary of Illuminating Engineering Society (IES) and International Dark-Sky Association recommendations were also provided.

Several surrounding communities were surveyed to determine the extent of lighting provided, purpose of lighting, the type of equipment used, energy charges, and installation procedures. Maintenance procedures were also evaluated. All information was summarized within the report.

Using the Village's GIS information, Ciorba identified residential areas along local and collector streets for the installation of new roadway lighting. Eight alternate residential lighting schemes ranging from fully meeting IES requirements to removal of the existing residential lighting were considered. For each alternate, standard and decorative equipment was evaluated. Cost estimates were prepared for each evaluation.

Recommended future action items were identified to help guide the discussion of the residential lighting program. These actions items give the Village an outline of the steps required to develop a timeline and comprehensive plan that can be used to implement a residential lighting program.

80th Avenue Widening & Reconstruction



LOCATION
Will County, IL

CLIENT
Will County Division of Transportation

CONTACT
Mr. Eric Wesel
Phase II Project Manager
815.774.6339

CONSTRUCTION COST
$49 Million

PROJECT TEAM
Project Manager
Duane O'Laughlin, PE
Project Engineer
Eric Spina, PE
Lead Structural Engineer
Brett Sauter, PE, SE
Lead Water Resources Engineer
Tony Wolff, PE, CFM
Lead Water Main Engineer
Luke Mattson, PE
Lead Roadway Engineer
Joseph Attanaseo, PE
Lead Traffic Signal/Lighting Engineer
Joseph Vondra, PE, LC

SCOPE OF SERVICE
- Final Design

PROJECT DESCRIPTION

Ciorba Group provided design engineering services for the widening and reconstruction of 80th Avenue from 191st Street to 183rd Street, within the Villages of Tinley Park and Mokena. The construction will be partially paid for using STP funds so the plans, specifications and cost estimates were reviewed and approved by IDOT BLR&S. The road will be widened from a two lane rural section to a four lane urban section with auxiliary turn lanes added at cross streets. Improvements will be made to the intersections with 183rd Street, 185th Street, 186th Street, 189th Street and 191st Street. The existing two lane bridge carrying 80th Avenue over I-80 will be replaced with a new four lane structure. Other new structures include a new 8'x 8' box culvert, extending an existing cross-road culvert and a timber pile supported embankment. A 400 foot. noise wall will be constructed along 183rd Street.

Other improvements included a shared use path along the east side of the roadway, a new enclosed drainage system, replacement of Tinley Park's 24" transmission water main, new roadway lighting, and traffic signals at 183rd, 185th, and 191st Streets.

Stormwater detention and compensatory storage was provided to meet the Will County stormwater ordinance and IDNR requirements.

Environmental concerns include minimizing impacts to wetlands along the roadway, and identifying and quantifying for removal areas of special waste materials. Extensive right of way and easement acquisition was required to construct the improvements.

Aesthetic treatments on the bridge over I-80 included form liner with colored concrete to resemble a limestone facade, decorative lighting, decorative railing, and the street name and Village of Tinley Park logo embossed in the concrete parapet. The 183rd and 185th Street intersection improvements included colored and stamped concrete and asphalt crosswalks and landscaping.

Construction began in the fall of 2022.





Winnetka Streetscape Improvements



LOCATION
Winnetka, IL

CLIENT
Village of Winnetka

CONTACT
Mr. James Bernahl, PE
Director of Engineering
847.716.3261

CONSTRUCTION COST
$8.1 Million

COMPLETION DATE
2019-2022

PROJECT TEAM
Project Manager
Duane O'Laughlin
Project Engineer:
Eric Spina, PE
Lighting Engineer:
Joseph Vondra, PE, LC

SCOPE OF SERVICE
- Final Design

PROJECT DESCRIPTION

Ciorba Group prepared the design plans, specifications and cost estimates for streetscape improvements in the Elm Street Business District. The project was separated into five construction packages. The purpose of the project was to replace the existing, outdated landscaping features in these downtown districts with a new streetscape based upon the Village's approved Streetscape Master Plan and Implementation Strategy.

New curb and gutter, sidewalk, planters, bump outs at crosswalks, and roadway, pedestrian and festoon lighting was constructed. The plans provided extensive maintenance of vehicular and pedestrian traffic details and notes to maintain access to stores and shops at all times. Notes were also added to limit the duration that on-street parking can be temporarily restricted due to construction operations.

A new decorative street lighting system was designed to maintain the downtown's quaint feeling. An extensive receptacle system was designed for festivals and holiday lighting installations. Ciorba worked closely with the Village to locate lighting controllers in discrete locations, out of sight of visitors.

Infrastructure for the installation of four charging stations within a public parking lot off of Lincoln Avenue was also provided including the electric service, control cabinet, handholes, and conduit necessary to support the charging station installations. The Village's Department of Water & Electric later installed the charging stations and electric cable. The improvement also included 205 feet of new 6" water service and 110 feet of new 10" water main requiring IEPA approval.


The design of this project was completed on an accelerated schedule to meet the Village's anticipated construction schedule.







Citywide Traffic Signal and Roadway Lighting Design

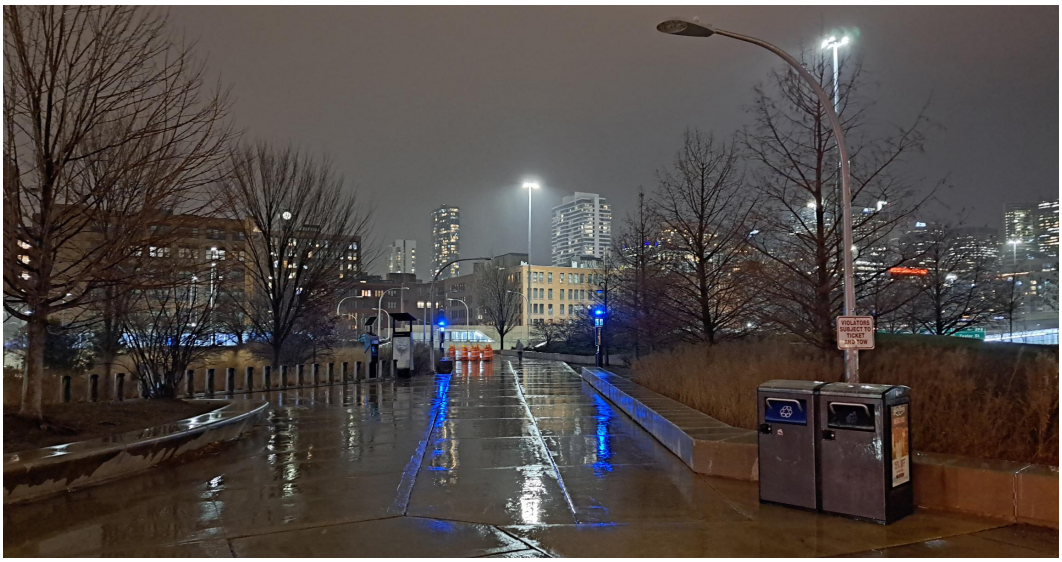

LOCATION
Chicago, IL

CLIENT
Chicago Department of Transportation

CONTACT
Mr. Daniel Burke, PE, SE
Deputy Commissioner
312.744.3520

CONSTRUCTION COST
Varies Annually

COMPLETION DATE
Ongoing

PROJECT TEAM
Project Manager
Joseph Vondra, PE, LC
Project Engineer
Otto Letamendi
Senior Electrical Engineer
Daniel Johnson, PE

SCOPE OF SERVICE
- Preliminary Engineering
- Final Design
- Technical Advisor

AWARDS
2014 Engineering Excellence Special Achievement Award from the American Council of Engineering Companies of Illinois.

PROJECT DESCRIPTION

Since 2001, Ciorba Group has served as the Chicago Department of Transportation's (CDOT) Technical Advisor for the maintenance of the City's traffic signal and lighting standards and specifications. During this time, we have also served as the consultant for the design of the City's ongoing annual local street lighting program. Ciorba has designed street and alley lighting, that was installed to improve nighttime visibility and safety. Ciorba also designs traffic signal improvments on an as-needed basis, reviews design prepared by other consultants and reviews electrical catalog cuts for all CDOT construction contracts.


Traffic signal design services provided to the City include the preparation of design plans for traffic signal improvements to address maintenance concerns, improve traffic flow and relocate equipment in conflict with public and private developments. Plan reviews are performed for projects designed by other consultants to ensure compliance with CDOT requirements. During construction, Ciorba reviews all catalog cuts for all CDOT projects.

Our scope of services includes the design of arterial and residential street, viaduct, and alley lighting throughout the City's 50 wards. Services include plan and specification preparation, performing surveys to identify trees and other structures that may block illumination, circuitry verification, photometric analysis, calculating voltage drop, utility coordination, permit attainment, and construction coordination. Ciorba reviews the design plans and specifications prepared by other CDOT consultants for various public street and viaduct lighting improvements and private developments for conformance with the City standards. Ciorba continually updates the City-wide lighting grid plan, adding all new lighting installations to the database.

Through our close ties with the Illuminating Engineering Society (IES) and the International Commission on Illumination (CIE), Ciorba provides CDOT with the latest lighting advancements and policies. We research new technologies and evaluate respective material tests, manage CDOT's pilot test studies and update the City's Lighting Standards and Technical Specifications. In 2007, Ciorba Group assisted CDOT in exploring the replacement of the City's existing high pressure sodium lighting with more energy efficient fixtures. After an extensive study based on CDOT and IESNA standards, ceramic metal halide fixtures were selected for use. In 2012, we researched the new advancements in LED light fixtures to determine their suitability for providing adequate illumination on residential and arterial streets. Ciorba Group oversaw the evaluation process for the LED lighting technology.

We assisted in the development of specifications for the replacement of the remaining 300,000 High Intensity Discharge luminaires in the City with LED light fixtures for the Chicago Infrastructure Trust.



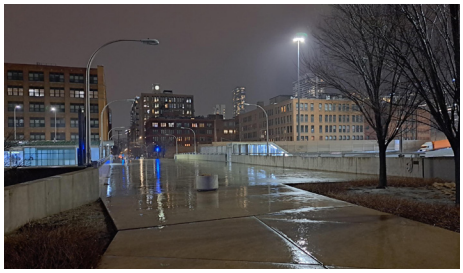

PROJECT UNDERSTANDING & OBJECTIVE

The Village of Mount Prospect is seeking a qualified engineering firm to prepare design plans and specifications for the installation of new street lighting along Gregory Street between Waterman Avenue and IL Route 83 (Main Street). Land use along Gregory Street is primarily single family residential but does include the Meadows Aquatic Center, Meadows Park, and Fairview Elementary School, all which generate vehicular and pedestrian traffic. Based on a preliminary review of the site, it appears that new poles may be installed on either side of the street. The final locations will be determined by proximity of existing utilities and trees. The new lighting will provide safer conditions for motorists and pedestrians. This design will be completed in accordance with the Village's Street Lighting Program Guidelines and current Village standards. Ciorba's Construction Engineering team will ensure the design is built per the plans and the contractor follows the requirements of the contract to deliver a successful project.

PROJECT APPROACH

Ciorba Group's (Ciorba) Project Team will build upon experience gained from the Village's recent Burning Bush Lane, Schoenbeck Road, and Seminole Lane projects. Experience gained from the many successful past lighting projects completed for the Village, state agencies and Chicago area communities will be applied to this project. In addition to the design of the street lighting installed along Central Road, Algonquin Road, Busse Road, Dempster Street, and Main Street within the Village of Mount Prospect, Ciorba has completed several lighting studies for the Village. Our experience also includes the design of street lighting projects for Hoffman Estates, Hanover Park, Streamwood, Tinley Park, Wheeling, Winnetka, Illinois Department of Transportation (IDOT) and the Illinois Tollway.

Ciorba will verify and implement the Village's desired not-to-exceed 300-foot pole spacing as allowed by site conditions such as the location of existing utilities and trees. Pole locations will be selected to highlight intersections with cross streets. Additional poles will be added to keep the spacing below 300'. Mid-block poles will be located near property lines whenever practical to avoid poles directly in front of residents' homes. Plans, specifications, and estimates will be prepared in accordance with Village, Illuminating Engineering Society (IES), and IDOT recommendations for approval by the Village. Proposed light poles will be located outside of Cook County and IDOT right-of-way to avoid the need for permits.

Experience. Our Project Team previously worked together on the Village's Burning Bush Lane, Schoenbeck Road and Seminole Lane lighting projects and are familiar with Village preferences and requirements. In addition, we will incorporate feedback from our construction team to improve the quality of the plans.

Teamwork. Ciorba's philosophy when working for a government agency is that we serve as an extension of that agency so we will safeguard the interests of the Village. Our Project Team will provide the services and dedication the Village would expect from their own staff to successfully complete the project.

Communication. Ciorba understands that effective communication yields successful projects. Ciorba's Project Manager will keep in close communication with the Village. Our Project Manager will be available to meet with the Village at any time.

Proactive Leadership. Ciorba's team provides proven proactive leadership and has the experience to anticipate issues, solve problems and recommend value engineering solutions.

Attention to Detail. An important aspect of any project is attention to detail. For this project, it will be especially true in the location of proposed light poles to avoid conflicts with existing trees and utilities located within the parkway.

SCOPE OF SERVICES

After Notice to Proceed is received, the Project Team will complete the following work tasks:

Kickoff Meeting and Coordination

Ciorba will attend an in-person kickoff meeting with Village staff to discuss the project requirements and objectives of the Village. Ciorba will identify information needed from the Village such utility atlases. The project schedule will be reviewed so that Village and Ciorba expectations remain on the same page.

Ciorba will remain in close contact with the Engineering staff to keep the Village up to date on the status of the project as well as to discuss any issues that may arise. Ciorba staff is always available to meet with the Village to discuss issues or review submittals and comments.

Field Review/Base Sheet Preparation

Ciorba will prepare CAD base files for this project using a combination of aerial photos, GIS information, and data collected during a walking survey in lieu of full topographic survey. Hardscape items such as pavement, curb lines, sidewalks and driveways will be identified from aerial photos. Trees, vegetation, utilities and other features will be located by means of a walking survey to mitigate potential conflicts with the proposed lighting system. Aerial photos will be obtained from the United States Geological Survey (USGS) website. Utility information will be obtained by contacting the Joint Utility Location Information for Excavators (JULIE). Village atlases will be obtained in GIS format and imported directly into CAD. Ciorba will draft all private utility information received.

Utility Coordination

Ciorba will coordinate with ComEd to confirm the preferred service location(s) for the new lighting system. Ciorba will meet in the field with ComEd as necessary to complete this coordination. Requirements for the removal of existing ComEd lights will be identified and noted in the Contract Documents.

Upon receipt of the initial round of comments from the Village on the preliminary plan submittal, updated plans will be submitted to all utilities located within the project limits for review and comment and to identify any potential conflicts.

Prepare Plans, Specifications, Cost Estimates, and Bid Documents

Poles and luminaires will be selected to match recent lighting installations completed by the Village. Voltage drop calculations will be performed to verify the proper sizing of cabling between the light poles.

A full set of plans suitable for bidding will be prepared, including Cover Sheet, General Notes & Summary of Quantities, Detail Sheets, Proposed Lighting Plans, and Single Line Diagram. Applicable IDOT highway standards will also be included in the bid documents. Upon completion of the preliminary design, a plan-in-hand field review will be performed with the Village to confirm the proposed equipment locations. This review will include checks for potential utility conflicts and interference with parkway trees. Village comments and field review notes will be incorporated into final plans.

Specifications will be tailored to the Village's requirements. Luminaire properties such as photometric distribution, color temperature and warranty requirements will be clearly defined to ensure the Village receives the product it desires.

Quantities and cost estimates will be prepared for each submittal, preliminary and final. General Conditions, Bid Advertisement, Instructions to Bidders, Price Schedule, Agreement, Bid Bond, and Contract Bond will also be a part of the final bid documents. These documents will be prepared in accordance with Village requirements.

Quality Control / Quality Assurance

Project review by the Quality Manager will be conducted in accordance with our QC/QA procedures.

Bidding Assistance

Ciorba will assist the Village during the bidding phase of this project. Ciorba will notify potential bidders, prepare addendums, answer bidder questions, evaluate references, and prepare a letter of recommendation to award the project to the lowest responsible bidder.

Construction Engineering

Preconstruction Conference - Typical topics that may be discussed at this meeting will include the progress schedule, the location of on-site equipment and material storage sites, utility stakeout, permits, and material inspection information. Catalog cuts and shop drawings may be distributed at the meeting by the contractor for review by Ciorba. A list of suppliers and subcontractors will be furnished by the contractor for approval. Mike Kowalski will serve as Resident Engineer for this project, applying the familiarity of this project gained during design and his experience from previous lighting and electrical projects designed and constructed for the Village. Mike will oversee preparation and distribution of meeting minutes for this, and all future meetings held during construction. In addition to the preconstruction conference, Mike will chair bi-weekly progress meetings with the contractor, subcontractors, and the Village to discuss past and future activities, issues, and coordination requirements. The Village and impacted utility companies, and the contractor will be invited to attend.

Catalog Cut Reviews - Ciorba's design staff will review the contractor supplied show drawings and catalog cuts for conformance to the contract documents. Upon completion of Ciorba's review, comments will be forwarded to the Village for concurrence. Lighting often involves long lead items for delivery such as the poles. Timely reviews and approval of submittals are essential so the contractor can order equipment and materials as soon as possible to avoid delays.

Construction Engineering and Documentation - Construction will be monitored for conformance with the contract documents and Village requirements. Construction layout of the proposed poles will be completed during a site walk with the Village, Ciorba, and the winning bidder. If there are any unforeseen conditions or issues that develop, Ciorba's design engineers will be available to provide options to the Village to mitigate costly delays. Ciorba will make recommendations to the Village concerning any potential plan revisions and document any changes accordingly.

Full-time construction engineering services will be provided for underground operations such as the installation of foundations and duct. Part time inspection will be provided for above ground work such as pole and cable installation. Ilyass Rashidi will serve as our Construction Inspector for this project and will be on-site each day to observe all construction activities including traffic control, foundation installation, directional boring, pole installation, site cleanup, and restoration. Joe will periodically visit the project site to monitor progress, address unforeseen issues and assist Ilyass as needed.

Measurements and calculations will be made daily and Inspector Daily Reports will be recorded on a regular basis. Monthly pay estimates will be submitted to the Village for review and approval before final processing. Ilyass will maintain a Daily Diary describing the work accomplished each day. Weekly progress and quantity reports will be prepared and provided to the Village and the contractor. All project documentation will follow IDOT and Village Standards.

Project Close-out - Ciorba will maintain a punch list of construction items that require correction before final acceptance of the project and provide it to the contractor. The site will be inspected for completion of punch list items and the contractor will be notified of any incomplete items. After the punch list is completed, a walk through will be conducted by Mike and Ilyass with the Village and the contractor. Any concerns identified at the walk through will be resolved prior to acceptance of the improvement. The closeout process continues with the preparation of final documentation papers for project acceptance by the Village. This includes all material certifications and testing results, final quantity measurements, balancing change orders and final pay estimates. Upon final acceptance of the project, the job box will be turned over to the Village.

Construction Record Drawings - Ciorba will update the project CAD files with any changes made to the location or routing of equipment during construction. These changes will be field measured and documented for inclusion in the final construction record drawings. The two sets of final construction record drawings of a size specified by the Village will be provided and one CD with all updated CAD files.

Ciorba Group strongly believes that the successful completion of our services for the Gregory Street Lighting project will be the result of a partnership with the Village in which we share the goal of meeting the scope, schedule, and budget of the project. Our Project Team has the skills, qualifications, and experience to provide the Village with efficient engineering services.

STAFF HOUR ESTIMATE

Activity	# of Sheets	Principal/ Quality Manager	Project Manager	Project Engineer	Resident Engineer	Engineer II	Total
Kickoff Meeting and Coordination		0	4	2	0	0	6
Kickoff Meeting			2	2			4
Coordination with Village			2				2
Survey/Field Review		0	0	0	0	55	55
Obtain Utility Data & Aerial Photos							
Obtain Utility Atlases						4	4
Obtain Aerials						1	1
Walking Survey						16	16
Process Survey Information							
Draft Existing Conditions from Aerials						8	8
Import Village provided GIS information						2	2
Add Utilities to Existing Conditions						16	16
Draft Walking Survey						8	8
Utility Coordination		0	0	3	0	4	7
Electric Service Coordination				3			3
Utility Submittals						4	4
Prepare Bid Documents		0	5	33	0	54	92
Analysis/Design							
Voltage Drop Calculations				1			1
Plans (2 submittals)							
Cover Sheet	1					2	2
General Notes, Index of Sheets, Legend, SOQ	1			1		4	5
Details	9			1		2	3
Lighting Plan	3		3	24		36	63
One Line Diagram	1			1		5	6
Specifications and Estimates							
Quantities/Estimate of Cost			1	2		5	8
Special Provisions			1	3			4
Quality Control / Quality Assurance		2	4	0	0	0	6
QC/QA Review		2	4				6
Bidding Assistance		0	2	0	0	0	2
Bidding Assistance							
Respond to Bid Questions			1				1
Review Bid Tabs/Letter of Recommendation			1				1

Activity	# of Sheets	Principal/ Quality Manager	Project Manager	Project Engineer	Resident Engineer	Engineer II	Total
Construction Engineering		**0**	**2**	**12**	**20**	**292**	**326**
Construction Startup							
Review Plans, Specifications & Contract Documents						4	4
Set Up Project Documentation						8	8
Pre-Construction Conference Preparation					2	2	4
Pre-Construction Conference Attendance			2		2	2	6
Pre-Construction Conference Meeting Minutes						2	2
Construction Observation / Documentation							
Resident Engineer (4 weeks x 1 days/week x 4 hrs/day)					16		16
Construction Engineer(s) Full Time Underground Work (3 weeks x 5 days/week x 8 hrs/day) Part Time Above Ground Work: (2 Weeks 5days/week x 4 hrs/day)						240	240
Construction Close-out							
Develop Punch List Items						4	4
Coordinate Punch List Completion						4	4
Inspect Punch List Items						8	8
Final Walk Through with Client						2	2
Pre-final and Final Pay Estimates						8	8
Plan Sheets - As Built						8	8
Construction Assistance							
RFIs				4			4
Submittal Reviews				8			8
Project Management & Administration		**0**	**6**	**0**	**0**	**0**	**6**
Project Management			6				6
	Totals:	2	23	50	20	405	500

PROJECT SCHEDULE

Task	Deadline
Kickoff Meeting	April 22, 2026
Complete Survey	May 6, 2026
Preliminary Submittal	June 3, 2026
Final Submittal	July 1, 2026
Bid Advertisement	July 13, 2026
Bid Opening	August 4, 2026
Begin Construction	September 8, 2026
Substantial Completion	November 2026
Final Construction	April 2027
Record Drawings	May 2027

EXHIBIT B - ENGINEERING FEE

Cost Estimate of Consultant Services (Direct Labor Multiple)

Firm	Ciorba Group, Inc.	Date	02/20/26
Route		Complexity Factor	
Section			
County			
Job No.			
PTB & Item			

DBE	ITEM	MANHOURS (A)	PAYROLL (B)	(3+R) TIMES PAYROLL (C)	DIRECT COSTS (D)	SERVICES BY OTHERS (E)	DBE TOTAL (C+D+E)	TOTAL (C+D+E)	% OF GRAND TOTAL
	Kickof Meeting and Coordination	6	$ 487.67	$ 1,463.00	$ -		$ -	$ 1,463.00	2%
	Survey/Field Review	55	$ 2,381.28	$ 7,143.84	$ 29.00		$ -	$ 7,172.84	8%
	Utility Coordination	7	$ 364.69	$ 1,094.06	$ -		$ -	$ 1,094.06	1%
	Prepare Bid Documents	92	$ 4,894.50	$ 14,683.50	$ -		$ -	$ 14,683.50	17%
	Quality Control/Quality Assurance	6	$ 540.00	$ 1,620.00	$ -		$ -	$ 1,620.00	2%
	Bidding Assistance	2	$ 180.00	$ 540.00	$ -		$ -	$ 540.00	1%
	Construction Engineering	406	$ 18,659.42	$ 55,978.25	$ 3,600.00		$ -	$ 59,578.25	68%
	Project Management & Administration	6	$ 540.00	$ 1,620.00	$ -		$ -	$ 1,620.00	2%
	TOTALS	580	$ 28,047.55	$ 84,142.65	$ 3,629.00			$ 87,771.65	100%

DBE 0.00%

EXHIBIT B - STAFF HOUR ESTIMATE

Activity	# of Sheets	Principal/ Quality Manager	Project Manager	Project Engineer	Resident Engineer	Engineer II	Total
Kickoff Meeting and Coordination		0	4	2	0	0	6
Kickoff Meeting			2	2			4
Coordination with Village			2				2
Survey/Field Review		0	0	0	0	55	55
Obtain Utility Data & Aerial Photos							
Obtain Utility Atlases						4	4
Obtain Aerials						1	1
Walking Survey						16	16
Process Survey Information							
Draft Existing Conditions from Aerials						8	8
Import Village provided GIS information						2	2
Add Utilities to Existing Conditions						16	16
Draft Walking Survey						8	8
Utility Coordination		0	0	3	0	4	7
Electric Service Coordination				3			3
Utility Submittals						4	4
Prepare Bid Documents		0	5	33	0	54	92
Analysis/Design							
Voltage Drop Calculations				1			1
Plans (2 submittals)							
Cover Sheet	1					2	2
General Notes, Index of Sheets, Legend, SOQ	1			1		4	5
Details	9			1		2	3
Lighting Plan	3		3	24		36	63
One Line Diagram	1			1		5	6
Specifications and Estimates							
Quantities/Estimate of Cost			1	2		5	8
Special Provisions			1	3			4
Quality Control / Quality Assurance		2	4	0	0	0	6
QC/QA Review		2	4				6
Bidding Assistance		0	2	0	0	0	2
Bidding Assistance							
Respond to Bid Questions			1				1
Review Bid Tabs/Letter of Recommendation			1				1

EXHIBIT B - STAFF HOUR ESTIMATE

Activity	# of Sheets	Principal/ Quality Manager	Project Manager	Project Engineer	Resident Engineer	Engineer II	Total
Construction Engineering		**0**	**2**	**12**	**20**	**372**	**406**
Construction Startup							
Review Plans, Specifications & Contract Documents						4	4
Set Up Project Documentation						8	8
Pre-Construction Conference Preparation					2	2	4
Pre-Construction Conference Attendance			2		2	2	6
Pre-Construction Conference Meeting Minutes						2	2
Construction Observation / Documentation							
Resident Engineer (4 weeks x 1 days/week x 4 hrs/day)					16		16
Construction Engineer(s) Full Time Underground Work (6 weeks x 5 days/week x 8 hrs/day) Full Time Above Ground Work: (2 Weeks x 5days/week x 8 hrs/day)						320	320
Construction Close-out							
Develop Punch List Items						4	4
Coordinate Punch List Completion						4	4
Inspect Punch List Items						8	8
Final Walk Through with Client						2	2
Pre-final and Final Pay Estimates						8	8
Plan Sheets - As Built						8	8
Construction Assistance							
RFIs				4			4
Submittal Reviews				8			8
Project Management & Administration		**0**	**6**	**0**	**0**	**0**	**6**
Project Management			6				6
	Totals:	2	23	50	20	485	580

EXHIBIT B - DIRECT COSTS

Task	Total Cost	Total Costs	Total Costs
Kickof Meeting and Coordination	$ -	$ -	$ -
Survey/Field Review	$ 29.00	$ -	$ 29.00
Utility Coordination	$ -	$ -	$ -
Prepare Bid Documents	$ -	$ -	$ -
Quality Control/Quality Assurance	$ -	$ -	$ -
Bidding Assistance	$ -	$ -	$ -
Construction Engineering	$ 3,600.00	$ -	$ 3,600.00
Project Management & Administration	$ -	$ -	$ -
QC / QA	$ -	$ -	$ -
Project Management & Administration	$ -	$ -	$ -
	$ 3,629.00	**$ -**	**$ 3,629.00**

Item Cover Page

Subject	**Motion to accept the lowest-cost, responsive bid for the St. Mark's Gym and Parsonage Demolition and Restoration Project in an amount not to exceed $162,195.**
Meeting	March 16, 2026 - REGULAR MEETING OF THE MOUNT PROSPECT VILLAGE BOARD
Fiscal Impact (Y/N)	Y
Dollar Amount	$162,195.00
Budget Source	Prospect and Main Tax Increment Financing District Fund
Category	CONSENT AGENDA
Type	Action Item

Information

This memorandum transmits the bid results for the St. Mark's Gym and Parsonage Demolition and Restoration Project. The St. Mark's Gym and Parsonage are buildings located at 205 and 209 South Wille Street, respectively.

The Village purchased these properties in January 2026 and took possession on February 11, 2026. The gym is a one-story masonry commercial building with a basement, and the parsonage is a two-story residential home with a basement and garage. All buildings are currently vacant and ready for demolition.

The restoration plan for the site requires that all excavations be filled with clean, naturally cohesive clay material to within 12 inches of the final surface grade. All clay material shall have an organic content of less than 2% and be free of debris, construction materials, frozen material, or rocks larger than 3 inches. The clay shall be placed and mechanically compacted in 12-inch lifts.

The top 12 inches of any excavation, including areas where pavements are removed, shall be filled with pulverized black topsoil. The topsoil shall be pulverized, free of all construction debris, leveled to one inch above existing grade, and compacted to 90% density to eliminate voids.

Staff prepared detailed bidding documents to solicit bids for demolition and initial site restoration work. The scope of the proposed work includes the complete removal of the existing buildings (gym, house, and garage), floor slabs, foundations, footings, pavements, associated materials, as well as the required fill and soil replacement.

The contractor will also be responsible for all asbestos abatement, including the removal, handling, transportation, and lawful disposal of asbestos-containing materials prior to the commencement of any building demolition activities.

Upon completion of the demolition, the contractor shall install 12 inches of clean black topsoil and rough-grade the site to match the existing (pre-demolition) site grading at both 205 South Wille Street and 209 South Wille Street.

Demolition and site restoration are expected to commence in April and be completed by June 2026.

Bids were advertised on February 20, 2026. Invitations to bid were distributed to 11 firms that have previously submitted bids for demolition projects. The bid notice was also posted on the Village website and the Euna OpenBids bid clearinghouse website.

A non-mandatory pre-bid meeting was held at the site on February 26, 2026. Bids were received at 1:00 p.m. on Monday, March 9, 2026, at Village Hall, 50 South Emerson Street, Mount Prospect, Illinois. Ten bids were received. The results are indicated in the table below.

Bidder	**Total Bid**
Albrecht Enterprises	$147,450
Maxx Contractors Corp	$157,500
K.L.F Enterprises	$161,500
Fowler Enterprises, LLC	$171,250
Dale, Inc.	$201,363
Alliance Demolition & Excavation	$233,300
ADM Demolition	$235,100
Omega III, LLC	$283,750
National Wrecking Company	$319,000
Alpine Demolition	$333,220

Discussion

The apparent lowest-cost bid was submitted by Albrecht Enterprises of Des Plaines, Illinois. Albrecht Enterprises properly submitted and signed all bid documents and provided the required bid security. Minor mathematical errors were identified in the firm’s bid submittal. However, the corrected results did not change the bid order.

Albrecht Enterprises has previously performed demolition and removal of Village-owned buildings, parking lots, and other structures in downtown Mount Prospect.

It is the opinion of staff that Albrecht Enterprises has the necessary experience, skill, and resources to successfully complete the proposed work at the bid prices submitted.

Staff also recommends including a 10% contingency in the contract award to facilitate payments for variations in quantities and unforeseen conditions. Including a 10% contingency would increase the contract award to $162,195.

Alternatives

1. Accept the lowest-cost, responsive bid submitted by Albrecht Enterprises of Des Plaines, Illinois for the St. Mark’s Gym and Parsonage Demolition and Restoration Project.
2. Action at the discretion of the Village Board.

Staff Recommendation

Staff recommends that the Village Board accept the lowest-cost, responsive bid for the demolition of the St. Mark's Gym and Parsonage buildings submitted by Albrecht Enterprises of Des Plaines, Illinois, for a cost not to exceed $162,195.

Attachments

1. Demo Bid 205 and 209 S Wille - ALBRECHT BID

DEMOLITION/REMOVAL BID SHEET

The undersigned contractor agrees to all terms and conditions of the specifications and general conditions and will furnish all insurance certificates, bonds and security deposits as stipulated in the attached pages.

Bids to be delivered to the Village Manager's office, 3rd floor, 50 S. Emerson Street. prior to 1:00 P.M. on March 9, 2026. Bids to be opened at that time. No faxed or e-mailed bids will be accepted.

Item I: Demolition Bid for 205 S. Wille Street & 209 S. Wille Street, Mount Prospect, IL.
For all buildings, pavements, foundations, fill, and specified soils, etc. on Village property at referenced addresses.

Bid amount: One Hundred Forty-Seven Thousand Four Hundred Fifty Dollars and 00/100 Cents.

Bidder Name: Albrecht Enterprises, Inc.

Address: 1684 E. Oakton Street, Des Plaines, IL 60018

Telephone: 847.827.2444

By: _____, President

Date: March 09, 2026

SPECIFICATIONS FOR THE

ST MARK'S GYM AND PARSONAGE

DEMOLITION CONTRACT

205 S. WILLE STREET

209 S. WILLE STREET

Village of Mount Prospect
50 South Emerson Street
Mount Prospect, Illinois 60056

BID OPENING: MARCH 9, 2026, AT 1:00 PM CDT

February 20, 2026

NOTICE TO BIDDERS

Sealed bids will be received by the Village of Mount Prospect, Illinois at the Village Manager' s office, 3rd floor, 50 S. Emerson Street, Mount Prospect, Illinois 60056, until 1:00 P.M., March 9, 2026, for demolition and removal of Village-owned buildings and pavements at 205 S. Wille Street and 209 S. Wille Street in Mount Prospect, Illinois. The bids will be publicly opened and read aloud at that time.

Specifications and details may be obtained from the Public Works Department Facility located at 1700 W. Central Road, Mount Prospect, Illinois or at www.mountprospect.org.

VILLAGE MANAGER

February 2026

BUILDING DEMOLITION/REMOVAL BID

Table of Contents

General Conditions	1-4
Observance of Laws, Ordinances, and Regulations	5-7
Insurance and Security Deposit	7-8
Forfeiture Clause	9
Specifications	9-12
Bid Sheet	13

Attachments

Location Map

Agreement Form

St. Mark Center Pre-Demolition Survey

St. Mark Center HazMat Survey

209 S. Wille Pre-Demolition Survey

209 S. Wille HazMat Survey

GENERAL CONDITIONS

Location of Village-owned buildings and pavements to be demolished and removed:

205 S. WILLE ST.
209 S. WILLE ST.

Each bidder shall submit the following data with their bid:

1) A statement that the bidder maintains a permanent place of business and an address, therefore.

2) At least four (4) references in the Northwest Suburban Cook County area who can attest to the contractor's ability to fulfill this contract in a competent and expeditious manner. Include name, address, phone number, and email address for each reference; also include nature and size of each contract.

Any bidder may be required by the Village to submit additional data to satisfy that the bidder is prepared to fulfill the contract, if it is awarded to them.

Other Conditions

The right is reserved to reject any or all bids, have predetermined qualifications, and/or to waive any informality in any bids and to accept any considered advantageous to the Village of Mount Prospect, Illinois.

No proposal may be withdrawn without the consent of the Village of Mount Prospect, Illinois, for a period of one hundred (100) days after the time for opening the bids has passed.

Any contractor whose bid is in serious contention for possible award must, upon request, furnish the Village with a financial statement, duly sworn to, on forms approved by the Village, listing assets and liabilities.

A cashier's check, certified check, bank draft, or bid bond in an amount not less than ten percent (10%) of the amount bid must accompany each proposal. Any deposit accompanying a proposal, except those of the two low bidders, will be returned promptly after the Village Board makes the award of the work.

The deposit of the successful bidder and that of the second lowest bidder will be returned upon the execution and delivery of a contract and performance bond. If all bids are rejected, all deposits will be returned promptly. If the successful bidder withdraws his proposal after the closing time for receipt of the proposal, or if the bidder fails or refuses to execute a

contract or to provide the required performance bond within fourteen (14) days from the date of receipt of written notice to do so, the deposit accompanying his proposal may be forfeited and retained by the Village of Mount Prospect as liquidated damages and not as a penalty.

Bidders are advised to visit the site of the proposed work and to inform and familiarize themselves as to the location, condition, topography, and any obstacles which may be encountered, or other relevant matter concerning the work to be performed. No extra compensation will be allowed for the successful contractor for failure to inform or familiarize themselves with the site prior to the bidding.

A non-mandatory pre-bid walk-through will be held at 10:00 AM CST at the site(s) on Thursday, February 26, 2026.

All bidders and/or their agents are invited to be present at the bid opening at 1:00 PM CDT on March 9, 2026.

Submission of Proposal

All bids must be delivered to the office of the Village Manager, 3rd floor, 50 South Emerson Street, on or before 1:00 PM CDT on March 9, 2026. Bids arriving after the specified time will not be accepted. Mailed bids that are delivered to the Village Manager's office after the specified time will not be accepted regardless of the postmarked time on the envelope.

All bids shall be submitted in sealed envelopes showing the following information: Bidder's name, address, subject matter of proposal, and designated date and time of bid opening. **Be sure to mark the outside of the sealed envelope, "St. Mark's Gym and Parsonage Demolition Bid."**

Faxed bids will not be accepted. E-mailed bids will not be accepted.

Performance Bond

The successful bidder shall furnish a performance bond in the full amount of the contract within fourteen (14) calendar days after notification of the contract award. Failure to furnish the required bond within the time specified may be cause for rejection of the bid, and any bid deposit may be retained by the Village as liquidated damages and not as a penalty.

Notice of Starting Work

The contractor shall notify the Village Public Works, Police, and Fire Departments thirty-six (36) hours before beginning any work on the contract.

Assignment

No part of the work herein specified shall be assigned without the consent of the owner.

Work Prosecution

The work undertaken in this contract shall be carried on regularly, without interruption, and with such force as to conform to the rate of progress given and to secure its completion in full on or before the dates hereinafter mentioned. The rate of progress and the time specified for completion of the work are essentials of the contract. All work is to be completed within 60 days of contract award and notice to proceed.

Suspension of Work

Should the contractor, with the approval of the Village, stop work, or should the weather conditions, in the opinion of the Village, be such that the work could not be performed properly and safely, the Village may suspend the work until such time as conditions shall permit proper completion. In case of stoppage of work, the contractor shall, at his own expense, store and be responsible for material, restore streets, protect the work, and be responsible for all accidents as if the work were in progress.

Work on Holidays

The work under these specifications shall not be performed at night, on Sundays, or on legal holidays without the approval of the Village. It is the intention of these specifications that all labor and operation of equipment connected with the work shall be performed during the hours between 7:00 A.M. and 7:00 P.M., Monday through Friday. However, work on Saturdays is permissible (between the hours of 7:00 AM and 7:00 PM) provided sufficient prior notification is given to the Village.

Payment

It is expressly understood that the Village reserves the right to direct that no payment be made to the contractor should the Village have reason to believe that said contractor has failed, for any reason, to make just payment to any workman or employee, or has failed to make payment for any materials used in the work, until the Village is satisfied that full and proper settlement has been made.

The contractor shall secure and file with the owner waivers of lien for all materials used, for disposal charges, and for labor employed on the work before final payments are disbursed.

Upon total completion, including restoration, the contractor shall, upon submittal of his invoice, be paid in full for that portion of the work.

Inspections

The contractor's work shall, always, be subject to inspection by the Director of Public Works or his authorized representative, but such inspection shall not relieve the contractor from any obligation to perform the work in accordance with these specifications or any modifications thereof, as herein provided.

Any work not done strictly in accordance with the specifications shall be corrected and made good by the contractor whenever ordered by the Village, without reference to any previous oversight or error in inspection and at no extra cost to the Village.

The contractor upon receipt of instructions from the Director of Public Works or his authorized representative to discontinue such practice shall immediately discontinue any practice, obviously hazardous.

The contractor shall abide by all EPA and OSHA safety standards and hazardous material regulations and shall obtain any permit and make the proper disposal of same as required by them.

Contractor's Representative

The contractor shall, at all times, have a competent foreman or superintendent on the job who shall have full authority to act for the contractor and to receive and execute orders from the Director of Public Works or his designated representative, and any instructions given to such superintendent or person executing work for the contractor shall be binding on the contractor as though given to him personally. The contractor's representative must be proficient in the use and interpretation of the English language.

The contractor shall always maintain good public relations.

Accident Prevention

The contractor shall always take every precaution for the protection of people and properties. The safety provisions of all applicable laws and ordinances shall be strictly observed, including those of the EPA, OSHA, IDOL, and the Village of Mount Prospect.

Contractor's Responsibility

Everything pertaining to this project shall be at the sole cost and risk of the contractor from the initial start until final acceptance by the Village. The contractor shall provide and maintain all necessary barricades and protective devices for the safety, convenience and protection of the public in the vicinity of the project.

The method of demolition or removal shall comply with all provisions of the ordinances, rules, and regulations of the Village.

To minimize the amount of dust during demolition, the contractor must wet down the masonry. Use of water from the fire hydrant is permissible, but the contractor must supply the hose. This water must be metered, and the Village, upon request, will furnish the hydrant meter and backflow prevention assembly. There will be no charge for use of water.

Repair of all damage done to sidewalks, curbs, streets, buffalo boxes, light standards, or other structures, including adjacent private property, during the operations of this contract shall be at the contractor's expense. Repairs or replacement shall be accomplished as soon as possible after the damage has occurred.

OBSERVANCE OF LAWS, ORDINANCES, AND REGULATIONS

The contractor shall observe all ordinances in relation to obstructing streets, driveways, or alleys, keeping open passageways and protecting same where exposed, and shall generally observe all laws and ordinances controlling or limiting those engaged in public work, which ordinances and laws are made a part of these specifications.

The contractor shall, always during the life of this contract, observe and abide by all federal, state, and local laws which, in any way, affect the conduct of the work and with all decrees and orders of courts of competent jurisdiction. The contractor must also secure all demolition and/or highway obstruction permits from municipal, county, state, and federal governments.

All bidders are expected to comply fully and completely with any and all applicable state and federal statutes, rules, and regulations as they relate to hiring, wages, and any other applicable condition of employment.

Equal Employment Opportunity

In the event of the contractor's non-compliance with the provisions of this Equal Employment Opportunity Clause, the Illinois Human Rights Act or the Rules and Regulations of the Illinois Department of Human Rights ("Department"), the contractor may be declared ineligible for future contracts or subcontracts with the State of Illinois or any of its political subdivisions or municipal corporations, and the contract may be cancelled or voided in whole or in part, and such other sanctions or penalties may be imposed or remedies invoked as provided by statute or regulation. During the performance of this contract, the contractor agrees as follows:

l) That it will not discriminate against any employee or applicant for employment because of race, color, religion, sex, sexual orientation, marital status, national origin or ancestry, citizenship status, age, physical or mental handicap unrelated to ability, military status, or an unfavorable discharge from military service; and further that it will examine all job classifications to determine if minority persons or women are underutilized and

will take appropriate affirmative action to rectify any such underutilization.

2) That, if it hires additional employees in order to perform this contract or any portion thereof, it will determine the availability (in accordance with the Department's Rules) of minorities and women in the areas from which it may reasonably recruit and it will hire for each job classification for which employees are hired in such a way that minorities and women are not underutilized.

3) That, in all solicitations or advertisements for employees placed by it or on its behalf, it will state that all applicants will be afforded equal opportunity without discrimination because of race, color, religion, sex, sexual orientation, marital status, national origin or ancestry, citizenship status, age, physical or mental handicap unrelated to ability, military status, or an unfavorable discharge from military service.

4) That it will send to each labor organization or representative of workers with which it has or is bound by a collective bargaining or other agreement or understanding, a notice advising such labor organization or representative of the contractor's obligations under the Illinois Human Rights Act and the Department's Rules. If any such labor organization or representative fails or refuses to cooperate with the contractor in its efforts to comply with such Act and Rules, the contractor will promptly notify the Department and the contracting agency and will recruit employees from other sources when necessary to fulfil their obligations thereunder.

5) That it will submit reports as required by the Department's Rules, furnish all relevant information as may from time to time be requested by the Department or the contracting agency, and in all respects comply with the Illinois Human Rights Act and the Department's Rules.

6) That it will permit access to all relevant books, records, accounts and work sites by personnel of the contracting agency and the Department for purposes of investigation to ascertain compliance with the Illinois Human Rights Act and the Department's Rules.

7) That it will include verbatim or by reference the provisions of this clause in every subcontract it awards under which any portion of the contract obligations are under- taken or assumed, so that such provisions will be binding upon such subcontractor. In the same manner as with other provisions of this contract, the contractor will be liable for compliance with the applicable provisions of this clause by such subcontractors; and further it will promptly notify the contracting agency and the Department in the event any subcontractor fails or refuses to comply therewith. In addition, the contractor will not utilize any subcontractor declared by the Illinois Human Rights Commission to be ineligible for contracts or subcontracts with the State of Illinois or any of its political subdivisions or municipal corporations.

Prevailing Wages

All wages paid by the Contractor and each subcontractor shall be in compliance with The Prevailing Wage Act (820 ILCS 130), as amended, except where a prevailing wage violates a federal law, order, or ruling, the rate conforming to the federal law, order, or ruling shall govern. The Contractor shall be responsible to notify each subcontractor of the wages set forth in this contract and any revisions thereto. If the Department of Labor revises the wage rates, the revised rate as provided by the public body shall apply to this contract and the Contractor will not be allowed additional compensation on account of said revisions.

The Contractor and each subcontractor shall make and keep, for a period of not less than 3 years, records of all laborers, mechanics, and other workers employed by them on the project; the records shall include each worker's name, address, telephone number when available, social security number, classification or classifications, the hourly wages paid in each period, the number of hours worked each day, and the starting and ending times of work each day.

The Contractor and each subcontractor shall submit monthly, in person, by mail, or electronically, a certified payroll to the public body in charge of the project. The certified payroll shall consist of a complete copy of the records. The certified payroll shall be accompanied by a statement signed by the contractor or subcontractor which avers that:

(i) such records are true and accurate.
(ii) the hourly rate paid to each worker is not less than the general prevailing rate of hourly wages required; and
(iii) the contractor or subcontractor is aware that filing a certified payroll that he or she knows to be false is a Class B misdemeanor.

Upon 2 business days' notice, the contractor and each subcontractor shall make available for inspection the records to the public body in charge of the project, its officers and agents, and to the Department of Labor and his deputies and agents at all reasonable hours at a location within this State. The Contractor and each subcontractor shall permit his/her employees to be interviewed on the job, during working hours, by compliance investigators of the Department of Labor.

Toxic Substances Disclosure

All bidders must comply with the requirements of the Toxic Substances Disclosure to Employees Act for any materials supplied and covered by said Act.

INSURANCE AND SECURITY DEPOSITS

Contractor's Insurance

The contractor shall not commence work under this contract until he has obtained all insurance required under this paragraph and such insurance has been approved by the Village attorney, nor

shall the contractor allow any subcontractor to commence work on this contract until all similar insurance required of the subcontractor has been so obtained and approved. (Date of coverage to be of such duration as to include date of removal.) The contractor shall provide a certificate of insurance or other suitable evidence that the following insurance coverage is provided on the work performed under the contract, and the Village of Mount Prospect shall be named as an additional insured on all insurance policies:

Comprehensive General Liability Insurance, including contractual liability insurance covering the indemnification clause described herein, Products (completed operations insurance) and Contractor's Protective Insurance. General Liability coverage shall be primary and non-contributory for the Village.

The minimum limits of liability must be $5,000,000 General Aggregate, per project, $5,000,000 Products/Completed Operations Aggregate, $5,000,000 Personal and Advertising Injury, and $5,000,000 each occurrence. Exclusions of property in contractor's care, custody, or control shall NOT be eliminated.

Worker's Compensation and Employer's Liability, as per statute, with Employer's Liability limit of $1,000,000.

Owner's, Contractor's and Protective Liability Insurance in the name of the Village of Mount Prospect, with limits of $1,000,000 each person, $1,000,000 each occurrence for bodily injury, and $1,000,000 each occurrence for property damage.

The contractor shall indemnify and save harmless the Village of Mount Prospect against any and all damages to property or injury to or death of any person or persons, including property and employees, agents or invitees of the Village of Mount Prospect, and shall defend, indemnify and safe harmless the Village of Mount Prospect from any and all claims, demands, suits, actions or proceedings of any kind or nature, including Worker's Compensation claims, or by anyone whosoever, in any way resulting from or arising out of the operations in connection herewith, including operations of subcontractors and actions or omissions of employees or agents of the contractor or his subcontractors. Insurance coverage specified herein and in the Special Conditions constitutes the minimum requirements, and said requirements shall in no way lessen or limit the liability of the contractor under the terms of this contract. The contractor shall procure and maintain, at his own cost and expense, any additional kinds and amounts of insurance which, in his own judgment, may be necessary for his proper protection in the prosecution of the work.

The contractor agrees that he will well and truly save and indemnify and keep harmless the Village of Mount Prospect against all liability, judgments, costs and expenses that may, in any way, result from carelessness or lack of the contractor or his agents, employees, or workers in any respect whatsoever.

FORFEITURE CLAUSE

If, in the judgment of the Director of Public Works, the rate at which the work is performed is not such as to insure its progress and completion in the time and manner herein specified, or if at any time the contractor refuses or neglects to prosecute the work with the force sufficient for its completion within the specified time, or if in any event the contractor fails to proceed with the work in accordance with the requirements and conditions of the specifications, the Village shall have full right and authority, after giving three (3) days written notice to the contractor of its intention to do so, to take the work out of the hands of the contractor and/or to relet the same to other contractors.

The cost of fully completing all the work and all expenses of every kind incurred by the Village in connection therewith shall be charged to the contractor and shall be deducted and paid by the Village out of such monies as may be due or may at any time thereafter become due to said contractor under this contract or any part thereof, so far as the same shall suffice therefor, and any deficiency shall be paid to the Village by the contractor forthwith, and the bondsmen will be held liable for any such deficiency.

Should it become necessary for the Village to declare the work forfeited, such forfeiture shall in no case relieve the contractor or his bondsmen of any of the conditions of the contract.

In case the contractor shall abandon or in any manner fail to complete the work, the Village shall have the full right and authority to pay to any laborer or laborers who may have been employed by the contractor upon the work out of any fund due or unpaid the contractor, at the time the Village shall declare said contractor in default, any and all sums of money which may be found to be due and owing to said contractor under this contract and upon giving five (5) days written notice by mail to said contractor of the intention to do so. And, in every such case, the Village shall have the full right and authority to ascertain the amount or amounts so due and owing to such laborer or laborers from the contractor and in such manner and upon such proof as it may deem sufficient, and the amount or amounts so found by it to be due and owing to such laborer or laborers shall be conclusive as against said contractor and may thereafter be paid over to the said laborer or laborers by said Village.

TECHNICAL SPECIFICATIONS

The intent of these specifications is to define the conditions and obligations under which the contractor will be working and ensure that the demolition and removal of the structures described above is done in a safe and workmanlike manner.

General Information

The Village of Mount Prospect owns the property included in this bid. 205 S. Wille is a one-story, masonry, commercial building with a basement and the parsonage at 209 S. Wille St. is a two-story, residential home with a basement and a garage. All buildings are vacant and ready for demolition.

This demolition contract includes the complete removal of the existing buildings (gym, house, and garage), including floors, foundations, and footings.

All asphalt in driveways or other paved areas is to be removed, as well as any stone or earth subgrade for a uniform depth of 12" across the entire site as measured from the original site surface elevation.

Upon completion of demolition all excavations are to be filled with clean, naturally cohesive, clay material to not more than 12" of the final surface grade. All clay material shall have organic content less than 2% and be free of debris, construction materials, frozen material, or rocks larger than 3". All clay shall be placed and mechanically compacted in 12" lifts.

The top 12" of any excavation, including areas where pavements are removed, shall be filled with placed, pulverized black topsoil. The topsoil shall be pulverized, free of all construction debris leveled to one (1) inch above existing grade, and 90% compacted to be free of all voids.

Special Conditions

205 S. Wille Street – the St. Mark Church gym building has been the subject of both a hazardous materials survey and a pre-demolition survey by a professional environmental consultant. All hazardous materials identified in the surveys have been removed from the site and lawfully disposed of except for asbestos. Asbestos was discovered in the flooring materials and in some pipe insulation. A copy of the consultant's reports can be found in the appendices.

209 S. Wille Street. – the St. Mark Church former parsonage building has been the subject of both a hazardous materials survey and a pre-demolition survey by a professional environmental consultant. All hazardous materials identified in the surveys have been removed from the site and lawfully disposed of except for interior lead paint on walls other building appurtenances. A copy of the consultant's reports can be found in the appendices.

Asbestos

The Contractor shall be solely responsible for all asbestos abatement, removal, handling, transportation, and lawful disposal of asbestos-containing materials prior to the commencement of any building demolition activities. Applicable testing reports and documentation will be provided to the awarded Contractor for reference; however, review of such information does not relieve the Contractor of responsibility for compliance. All work shall be performed in accordance with all applicable federal, state, and local laws, regulations, and safety requirements.

Lead

Pursuant to Illinois law, lead paint on residential structures undergoing complete demolition does not require disposal as a hazardous material. However, the Contractor shall be required to provide adequate personal protective equipment for all employees on the site and shall be required to provide ample water suppression to control the spread of dust from the site.

Scope of Work

1. The work performed under these specifications shall include the furnishing of all materials, labor, equipment, and tools to demolish and completely remove the building, floor slabs, foundations, footings, pavements, as well as requisite fill and soil.

2. The Village shall arrange for the disconnection of the gas, electric, communications, water and sewer utilities. Gas, electricity, and communications will be disconnected at the utility trunk line in the public right-of-way or easement. The water will be disconnected at the Village-owned water main. The sewer service will be abandoned by the village staff.

3. The Village shall provide the contractor with a hydrant meter and backflow assembly at no charge. The hydrant meter and backflow assembly must be returned to the Village in good condition upon completion of the work. The Village will permit the contractor to utilize specified Village-owned fire hydrants near the site for dust control. There will be no charge for the use of water.

4. The contractor shall provide temporary 6-foot chain link security fencing around the perimeters of sites as well as any necessary signage or barricades. If the sites are not properly secured, the Village of Mount Prospect may stop work.

5. All material and contents in the buildings at the start of demolition will become the property of the successful bidder and may be used as salvage. The contractor shall include in his bid the entire cost of removal and proper disposal and/or recycling of all demolition debris pursuant to the State of Illinois and Cook County requirements.

6. The contractor shall install twelve (12") of clean black topsoil and rough grade to the existing (pre-demolition) site grading at both the 205 S. Wille and 209 S. Wille sites.

7. The contractor shall make all necessary provisions to safeguard surrounding properties. Public sidewalks adjacent to the site can be closed to pedestrian traffic provided Village-approved barricade, signage, and pedestrian detour routes are utilized. The contractor's equipment must not interfere with vehicular traffic.

8. The contractor may utilize the existing parking lot pavement for storage and staging of equipment and materials. However, the contractor shall make every effort to protect asphalt surface of the parking lot from damage including scrapes, gouges, spilled materials, etc. The Village intends to continue utilizing the asphalt lot for public parking.

9. No explosives or burning are permitted.

10. The contractors shall take appropriate measures to keep dust down to a minimum in accordance with Village building codes.

11. The contractor shall completely remove all foundations, footings, floor slabs, concrete floors, basement walls, private walks, and/or miscellaneous concrete structures to the satisfaction of the Director of Public Works or his designated representative.

12. The contractor must secure necessary permits from the Village of Mount Prospect Building Division located on the second floor at 50 S. Emerson Street. The contractor shall abide by all rules and regulations governing that permit. Fees for the Village permits shall be waived. The contractor must have a Village of Mount Prospect business license for which the fee will not be waived. A State of Illinois permit may be required; if so, it is the contractor's responsibility to obtain same. Any permits which may be required by IEPA, USEPA, or Cook County will be the responsibility of the contractor. Any or all barricades for lane closures shall be the responsibility of the contractor.

13. It is the contractor's responsibility to not encroach upon adjoining private property and to seek cooperation from appropriate individuals if there is a need to temporarily relocate their automobiles during removal of the buildings.

14. The tentative timetable is to have all properties cleared and backfilled by June 1, 2026. The contractor will have a maximum of 60 days from the order to proceed to the tentative deadline.

15. Alterations or modifications of this work shall be made only by written agreement between the Village and the contractor before the alterations or modifications are started. No claim for extra work or materials will be allowed, unless it is covered by the agreement.

Item Cover Page

Subject	**Waive the rules requiring two readings of an ordinance and adopt AN ORDINANCE MAKING CERTAIN AMENDMENTS TO THE ANNUAL BUDGET ADOPTED FOR THE FISCAL YEAR COMMENCING JANUARY 1, 2025, AND ENDING DECEMBER 31, 2025.**
Meeting	March 16, 2026 - REGULAR MEETING OF THE MOUNT PROSPECT VILLAGE BOARD
Fiscal Impact (Y/N)	
Dollar Amount	
Budget Source	
Category	CONSENT AGENDA
Type	Ordinance

Information

The Village occasionally amends its annual budget as needed. Village staff are proposing amendments to the adopted annual budget for the fiscal year 2025.

Discussion

2025 Budget Amendment — Carryovers from 2025 to 2026
The Village proposes carrying forward $12,599,453 in various Capital Improvement budget items from 2025 to 2026. This amount represents the approved budget for various capital projects that started in FY 2025, are in progress, and should be concluded in 2026. The proposed budget amendment will reduce the FY 2025 budget by $12,599,453 and increase the FY 2026 budget by the same amount. This budget amendment is a housekeeping item, and staff recommends approval.

Fund Details	Current 2025 Budget	Carryover Amendments	Amended Budget
001 - General Fund	94,497,597	(3,015,218)	91,482,379
020 - Capital Improvement Fund	7,528,663	(2,496,246)	5,032,417
023 - Street Improvement Construc Fund	6,429,149	(1,733,225)	4,695,924
024 - Flood Control Construction Fund	2,117,061	(532,762)	1,584,299
049 - Prospect and Main TIF District	14,797,738	(979,799)	13,817,939
050 - Water and Sewer Fund	30,499,040	(1,214,908)	29,284,132
061 - Vehicle Replacement Fund	5,316,134	(2,627,295)	2,688,839
Amended Funds Total	**161,185,382**	**(12,599,453)**	**148,585,928**
Other Funds	35,396,245	-	35,396,245
Grand Total	**196,581,627**	**(12,599,453)**	**183,982,173**

A complete list of projects with a general ledger, fund information, and explanations is attached herewith. There will be one more amendment for the year 2025, recognizing outperforming revenues and a few other items will be presented in April 2025.

Alternatives

1. Waive the two rules requiring two readings of an ordinance and adopt the attached ordinance approving the proposed budget amendments for the fiscal year 2025, reducing the 2025 budget by $12,599,453.
2. Action at the discretion of the Village Board.

Staff Recommendation

Staff recommends waiving the two rules requiring two readings of an ordinance and adopting the attached ordinance approving the proposed budget amendments for the fiscal year 2025, reducing the 2025 budget by $12,599,453.

Attachments

1. 2025 Budget Amendment 5 - Final Version
2. Carryovers 2025 to 2026

ORDINANCE NO. _____

AN ORDINANCE MAKING CERTAIN AMENDMENTS TO THE ANNUAL BUDGET ADOPTED FOR THE FISCAL YEAR COMMENCING JANUARY 1, 2025 AND ENDING DECEMBER 31, 2025

PASSED AND APPROVED BY

THE PRESIDENT AND BOARD OF TRUSTEES

the ____ day of _____, 2026

Published in pamphlet form by
authority of the corporate authorities
of the Village of Mount Prospect, Illinois
the ___ day of _____, 2026.

ORDINANCE NO. _____

AN ORDINANCE MAKING CERTAIN AMENDMENTS TO THE ANNUAL BUDGET ADOPTED FOR THE FISCAL YEAR COMMENCING JANUARY 1, 2025 AND ENDING DECEMBER 31, 2025

WHEREAS, the President and Board of Trustees of the Village of Mount Prospect have passed and approved Ordinance No. 2342, which sets the finances of the Village under the "Budget Officer System"; and

WHEREAS, pursuant to the aforesaid Ordinance and the Statutes of the State of Illinois, an annual budget for the fiscal year commencing January 1, 2025, and ending December 31, 2025, was adopted through the passage of Ordinance No. 6762 approved by the Corporate Authorities of the Village of Mount Prospect on November 6, 2024; and

WHEREAS, the President and Board of Trustees of the Village of Mount Prospect have passed and approved Ordinance No. 6782 on March 18, 2025 amending the annual budget for the fiscal year commencing January 1, 2025 and ending December 31, 2025; and

WHEREAS, the President and Board of Trustees of the Village of Mount Prospect have passed and approved Ordinance No. 6789 on April 15, 2025 amending the annual budget for the fiscal year commencing January 1, 2025 and ending December 31, 2025; and

WHEREAS, the President and Board of Trustees of the Village of Mount Prospect have passed and approved Ordinance No. 6794 on July 8, 2025 amending the annual budget for the fiscal year commencing January 1, 2025 and ending December 31, 2025; and

WHEREAS, the President and Board of Trustees of the Village of Mount Prospect have passed and approved Ordinance No. 6810 on October 28, 2025 amending the annual budget for the fiscal year commencing January 1, 2025 and ending December 31, 2025; and

WHEREAS, the President and Board of Trustees of the Village of Mount Prospect have further reviewed certain additions and changes to the aforesaid budget for the fiscal year beginning January 1, 2025, and ending December 31, 2025, and

WHEREAS, the President and Board of Trustees of the Village of Mount Prospect believe the changes, as specified on the attached January 1, 2025, through December 31, 2025, Budget Amendment No. 5 to be in the best interest of the Village of Mount Prospect; and

WHEREAS, the Village has now revised the revenue projections or has reserves in each of the Funds in which the budget is being increased adequate in amount to cover the budget changes reflected in Budget Amendment Number Five, attached hereto.

NOW, THEREFORE BE IT ORDAINED BY THE PRESIDENT AND BOARD OF TRUSTEES OF THE VILLAGE OF MOUNT PROSPECT, COOK COUNTY, ILLINOIS:

SECTION ONE: That the fiscal year budget for January 1, 2025, through December 31, 2025, for the Village of Mount Prospect is hereby amended, as detailed on Budget Amendment No. 5 attached hereto.

SECTION TWO: That this ordinance shall be in full force and effect from and after its passage, approval and publication in pamphlet form as provided by law.

AYES:_____

NAYES: _____

ABSENT:_____

PASSED and APPROVED this _____ day of _____, 2026.

_____
Paul Wm. Hoefert
Mayor

ATTEST

_____
Karen Agoranos
Village Clerk

Village of Mount Prospect
Budget Amendment No. 5
Fiscal Year January 1, 2025 to December 31, 2025
Expenditures

Fund/Account Number	Current Budget	Increase / (Decrease)	Amended Budget
Amended Funds			
001 - General Fund			
Amended Accounts			
001.20.23.00.0.000.523.001 - Tuition Reimbursements	10,000	(4,750)	5,250
001.60.01.00.0.000.561.004 - Cloud-Based Service	306,339	(57,000)	249,339
001.60.01.00.0.000.621.003 - Training Supplies	12,730	(1,000)	11,730
001.60.01.00.0.252.665.049 - Visa Bar Unitrols	2,835	(2,800)	35
001.60.01.00.0.252.668.003 - Radio Equip -Police	4,950	(4,000)	950
001.60.61.65.0.000.603.001 - Clothing Supplies	32,135	(6,000)	26,135
001.60.61.65.0.000.621.001 - Protective Clothing	24,100	(10,000)	14,100
001.60.61.65.0.000.621.005 - Ammunition & Targets	56,633	(15,000)	41,633
001.60.61.66.0.000.530.006 - Other Prof. Serv.	12,980	(3,000)	9,980
001.80.90.00.0.704.674.001 - Intersection Studies	3,078,397	(2,074,320)	1,004,077
001.80.90.00.1.705.675.009 - Sidewalk Imp Program (CIP)	330,000	(288,098)	41,902
001.80.90.00.1.705.676.001 - Streetlight Improv	587,000	(549,250)	37,750
Amended Accounts Total	**4,458,099**	**(3,015,218)**	**1,442,881**
Other			
Other Budgeted Accounts for the Fund	90,039,498	-	90,039,498
Other Total	**90,039,498**	**-**	**90,039,498**
001 - General Fund Total	**94,497,597**	**(3,015,218)**	**91,482,379**
020 - Capital Improvement Fund			
Amended Accounts			
020.40.90.00.0.710.636.007 - Facade Program	865,000	(762,282)	102,718
020.80.90.00.0.706.645.020 - Facility Improvements	187,619	(100,000)	87,619
020.80.90.00.1.704.636.033 - Central Road Ped Crossing	323,697	(151,290)	172,407
020.80.90.00.1.705.676.007 - Corridor Streetlight Improvement	5,409	(4,652)	757
020.80.90.00.1.705.676.008 - Res Streetlight Improv	506,403	(214,064)	292,339
020.80.90.00.1.705.679.002 - Ped Bridge - Melas/Mead	620,445	(27,784)	592,661
020.80.90.00.1.705.679.027 - Bike Path Improvements	1,280,088	(928,539)	351,549
020.80.90.00.1.706.648.020 - Facility Improvements	155,075	(40,000)	115,075
020.80.90.00.1.706.649.020 - Facility Imp	138,700	(40,000)	98,700
020.80.90.00.1.706.651.001 - Other Public Buildings	240,000	(33,335)	206,665
020.80.90.00.1.706.651.010 - Repl HVAC-Pub Bldgs	138,600	(69,300)	69,300
020.80.90.00.1.707.651.006 - Connectivity	150,000	(125,000)	25,000
Amended Accounts Total	**4,611,036**	**(2,496,246)**	**2,114,790**
Other			
Other Budgeted Accounts for the Fund	2,917,628	-	2,917,628
Other Total	**2,917,628**	**-**	**2,917,628**
020 - Capital Improvement Fund Total	**7,528,663**	**(2,496,246)**	**5,032,417**

Village of Mount Prospect
Budget Amendment No. 5
Fiscal Year January 1, 2025 to December 31, 2025
Expenditures

Fund/Account Number	Current Budget	Increase / (Decrease)	Amended Budget
023 - Street Improvement Construc Fund			
Amended Accounts			
023.80.90.00.0.705.678.003 - Resurfacing-SC Fund	4,745,466	(300,977)	4,444,489
023.80.90.00.1.704.678.009 - Street Reconstruction	1,538,683	(1,432,248)	106,435
Amended Accounts Total	**6,284,149**	**(1,733,225)**	**4,550,924**
Other			
Other Budgeted Accounts for the Fund	145,000	-	145,000
Other Total	**145,000**	**-**	**145,000**
023 - Street Improvement Construc Fund Total	**6,429,149**	**(1,733,225)**	**4,695,924**
024 - Flood Control Construction Fund			
Amended Accounts			
024.80.01.00.1.702.530.006 - Other Prof. Serv.	203,661	(147,583)	56,078
024.80.90.00.0.702.672.009 - Detention Basin Repairs	300,000	(300,000)	-
024.80.90.00.0.702.677.007 - Weller Creek Imp	25,600	(21,789)	3,811
024.80.90.00.1.703.677.005 - Detention Pond Improv	325,000	(63,390)	261,610
Amended Accounts Total	**854,261**	**(532,762)**	**321,499**
Other			
Other Budgeted Accounts for the Fund	1,262,800	-	1,262,800
Other Total	**1,262,800**	**-**	**1,262,800**
024 - Flood Control Construction Fund Total	**2,117,061**	**(532,762)**	**1,584,299**
049 - Prospect and Main TIF District			
Amended Accounts			
049.40.45.00.0.000.636.019 - Developer Incentives	5,180,000	(780,000)	4,400,000
049.80.90.00.1.704.641.001 - Corridor Improv	1,425,000	(199,799)	1,225,201
Amended Accounts Total	**6,605,000**	**(979,799)**	**5,625,201**
Other			
Other Budgeted Accounts for the Fund	8,192,738	-	8,192,738
Other Total	**8,192,738**	**-**	**8,192,738**
049 - Prospect and Main TIF District Total	**14,797,738**	**(979,799)**	**13,817,939**
050 - Water and Sewer Fund			
Amended Accounts			
050.80.90.00.1.700.665.079 - SCADA Wireless Telemetry	50,000	(50,000)	-
050.80.90.00.1.700.671.001 - Tank Repair/Ren	662,933	(158,208)	504,724
050.80.90.00.1.700.671.003 - Water Main Repl	6,652,931	(183,700)	6,469,231
050.80.90.00.1.700.671.005 - Deep Well Rehab	535,000	(240,596)	294,405
050.80.90.00.1.701.672.001 - Basin 14 Foot Tile/OH Sewer Prog	952,704	(582,404)	370,300
Amended Accounts Total	**8,853,568**	**(1,214,908)**	**7,638,660**
Other			
Other Budgeted Accounts for the Fund	21,645,472	-	21,645,472
Other Total	**21,645,472**	**-**	**21,645,472**
050 - Water and Sewer Fund Total	**30,499,040**	**(1,214,908)**	**29,284,132**

Village of Mount Prospect
Budget Amendment No. 5
Fiscal Year January 1, 2025 to December 31, 2025
Expenditures

Fund/Account Number	Current Budget	Increase / (Decrease)	Amended Budget
061 - Vehicle Replacement Fund			
Amended Accounts			
061.70.90.00.1.708.660.005 - Fire Vehicles	2,100,000	(2,005,000)	95,000
061.80.90.00.1.708.660.006 - PW Vehicles	2,302,000	(622,295)	1,679,705
Amended Accounts Total	**4,402,000**	**(2,627,295)**	**1,774,705**
Other			
Other Budgeted Accounts for the Fund	914,134	-	914,134
Other Total	**914,134**	**-**	**914,134**
061 - Vehicle Replacement Fund Total	5,316,134	(2,627,295)	2,688,839
Amended Funds Total	**161,185,382**	**(12,599,453)**	**148,585,928**
Other Funds			
Other Funds			
Other			
Other Budgeted Accounts for the Fund	35,396,245	-	35,396,245
Other Total	**35,396,245**	**-**	**35,396,245**
Other Funds Total	35,396,245	-	35,396,245
Other Funds Total	**35,396,245**	**-**	**35,396,245**
Total All Funds	**196,581,627**	**(12,599,453)**	**183,982,173**

Village of Mount Prospect
Carryover Items from 2025 to 2026

Fund Info	Dept	Project/Item	G/L Account	Description	Trim	Amounts
001-General Fund	Police	Cloud-based Services	001.60.01.00.0.000.561.004 - Cloud-Based Service	Cloud-based Services	Flock Camera Carryover Amounts (Timing issues with the installations)	57,000
001-General Fund	Police	Training- training Services	001.60.01.00.0.000.621.003 - Training Supplies	Training- training Services	PTI Training Carryover Amounts	1,000
001-General Fund	Police	Visa- visa bar Services	001.60.01.00.0.252.665.049 - Visa Bar Unitrols	Visa- visa bar Services	Visa-bar Controllers Carryover Items from 2025 to 2026	2,800
001-General Fund	Police	Radio Equip -equip Services	001.60.01.00.0.252.668.003 - Radio Equip -Police	Radio Equip -equip Services	Traffic Unit Radios Carryover from 2025 to 2026	4,000
001-General Fund	Police	Clothing- clothing Services	001.60.61.65.0.000.603.001 - Clothing Supplies	Clothing- clothing Services	CSO Uniform and equipment carryover items	6,000
001-General Fund	Police	Protective- protective Services	001.60.61.65.0.000.621.001 - Protective Clothing	Protective- protective Services	Safety Vest Carryover Items from 2025 to 2026 (in arrears)	10,000
001-General Fund	Police	Ammunition- ammunition & Services	001.60.61.65.0.000.621.005 - Ammunition & Targets	Ammunition- ammunition & Services	Ammunition Carryover Items from 2025 to 2026 (Price increase coming up in 2026) and carryover will provide buffer against the same.	15,000
001-General Fund	Police	Other- other prof Services	001.60.61.66.0.000.530.006 - Other Prof. Serv.	Other- other prof Services	Misc. Other Professional Services and Subscriptions	3,000
001-General Fund	**Police Total**					**98,800**
001-General Fund	Public Works	18PW0004824 - Corridor Street Lighting 2024 Rand Road - Wedgewood Lane to Camp	001.80.90.00.1.705.676.001 - Streetlights & Traffic Signals Streetlight Improv	Rand Rd Lighting - Wedgewood to Camp McD Construction	Rand Rd Street Lighting between Wedgewood Ln and Camp McDonald Rd: Phase II design engineering has been completed. Village has submitted plans to IDOT for permit approval. IDOT has been reviewing plans for one year. Bid award and construction scheduled for 2026. Carry-over: $549,250.00 Phase III construction 001.80.90.00.1.705.676.001 $4,652.00 Phase II design engineering 020.80.90.00.1.705.676.007	549,250
001-General Fund	Public Works	21PW00039OB90 - New Sidewalk - Oakton Badger to I90	001.80.90.00.1.705.675.009 - Sidewalks Sidewalk Imp Program (CIP)	Oakton Street Sidewalk - Badger to I90 Construction	Oakton Street Sidewalk Construction - Badger Rd to I-90: Project was bid at end of 2025 with Village Board award in January 2026. Construction will commence Spring 2026. Carry-over: $124,527.77 Phase III construction 001.80.90.00.1.705.675.009	124,528
001-General Fund	Public Works	21PW00039OLB - New Sidewalk - Oakton Lexington to Badger	001.80.90.00.1.705.675.009 - Sidewalks Sidewalk Imp Program (CIP)	Oakton Street Sidewalk - Lexington to Badger Construction	Oakton Street Sidewalk Construction - Lexington Dr to Badger Rd: Project was bid and contract awarded in 2025. Construction will commence spring 2026. Carry-over: $163,570 Phase III construction 001.80.90.00.1.705.675.009	163,570

Village of Mount Prospect
Carryover Items from 2025 to 2026

Fund Info	Dept	Project/Item	G/L Account	Description	Trim	Amounts
001-General Fund	Public Works	24PW00104 - Central Road Railroad Crossing Study	001.80.90.00.0.704.674.001 - Needs Study Intersection Studies	Central Rd Railroad Crossing Improvements - Phase I Engineering	Central Rd Railroad Crossing Improvements - Phase I Engineering: Phase I engineering is a 18 month to 24 month process. Anticipate completing and receiving approval of Phase project development report in 2026. Carry-over: $152,737.98 001.80.90.00.0.704.674.001	152,738
001-General Fund	Public Works	PWEN007 - Rand-Elmhurst-Kensington Road Intersection Improvements	001.80.90.00.0.704.674.001 - Needs Study Intersection Studies	Rand-IL83-Kensington Intersection Improvements - Land Acquisitio	Rand-IL83-Kensington Intersection Improvements: Completing Phase II design engineering and land acquisition. Design and land acquisition will be completed in 2026. Project scheduled to be let 2nd half of 2026. Construction scheduled to start fall 2026 with a majority of construction to occur in 2027. Carry-over: $165,907.11 Phase II design engineering $1,755,675.00 Land acquisition 001.80.90.00.0.704.674.001	1,755,675
001-General Fund	Public Works	PWEN007 - Rand-Elmhurst-Kensington Road Intersection Improvements	001.80.90.00.0.704.674.001 - Needs Study Intersection Studies	Rand-IL83-Kensington Intersection Improvements - Phase II Engine	Rand-IL83-Kensington Intersection Improvements: Completing Phase II design engineering and land acquisition. Design and land acquisition will be completed in 2026. Project scheduled to be let 2nd half of 2026. Construction scheduled to start fall 2026 with a majority of construction to occur in 2027. Carry-over: $165,907.11 Phase II design engineering $1,755,675.00 Land acquisition 001.80.90.00.0.704.674.001	165,907
001-General Fund	**Public Works Total**					**2,911,668**
001-General Fund	Human Resources	Tuiton Reimbursement	001.20.23.00.0.000.523.001 - Tuirion Reimbursement	Tuiton Reimbursement	Committed Tuition Reimbursements	4,750
001-General Fund	**Human Resources Total**					**4,750**
001-General Fund Total						**3,015,218**

Village of Mount Prospect
Carryover Items from 2025 to 2026

Fund Info	Dept	Project/Item	G/L Account	Description	Trim	Amounts
020-Capital Improvement Fund	Public Works	18PW00044KEN - Phase II Bike Plan - Path Construction RR Tracks to Burning Bush	020.80.90.00.1.705.679.027 - Other Infrastructure Bike Path Improvements	Kensington Path - CN Tracks to Burning Bush	Kensington Road Multi-Use Path CN Railroad Tracks to Burning Bush Ln Construction: Village staff has completed design engineering in house. Waiting for IDOT permit approval. Project to be bid awarded and constructed in 2026. Carry-over: $440,500.00 Phase III construction 020.80.90.00.1.705.679.027	440,500
020-Capital Improvement Fund	Public Works	18PW00047BURN25 - Residential Streetlighting Burning Bush 2025	020.80.90.00.1.705.676.008 - Streetlights & Traffic Signals Res Streetlight Improv	Burning Bush Lighting Kensington to Euclid - Inspection	Burning Bush Street Lighting Kensington to Euclid - Construction: Project was bid and awarded in 2025. Construction started fall 2025. Completed installation of pole foundations, underground conduit and wiring. Waiting on delivery of streetlight poles. Installation of poles scheduled spring 2026. Carry-over: $26,325.54 Phase III construction engineering $187,738.45 Phase III construction 020.80.90.00.1.705.676.008	26,326
020-Capital Improvement Fund	Public Works	18PW00047BURN25 - Residential Streetlighting Burning Bush 2025	020.80.90.00.1.705.676.008 - Streetlights & Traffic Signals Res Streetlight Improv	Burning Bush Lighting Kensington to Euclid- Construction	Burning Bush Street Lighting Kensington to Euclid - Construction: Project was bid and awarded in 2025. Construction started fall 2025. Completed installation of pole foundations, underground conduit and wiring. Waiting on delivery of streetlight poles. Installation of poles scheduled spring 2026. Carry-over: $26,325.54 Phase III construction engineering $187,738.45 Phase III construction 020.80.90.00.1.705.676.008	187,738

Village of Mount Prospect
Carryover Items from 2025 to 2026

Fund Info	Dept	Project/Item	G/L Account	Description	Trim	Amounts
020-Capital Improvement Fund	Public Works	18PW0004824 - Corridor Street Lighting 2024 Rand Road - Wedgewood Lane to Camp	020.80.90.00.1.705.676.007 - Streetlights & Traffic Signals Corridor Streetlight Improvement	Rand Rd Lighting - Design Engineering	Rand Rd Street Lighting between Wedgewood Ln and Camp McDonald Rd: Phase II design engineering has been completed. Village has submitted plans to IDOT for permit approval. IDOT has been reviewing plans for one year. Bid award and construction scheduled for 2026. Carry-over: $549,250.00 Phase III construction 001.80.90.00.1.705.676.001 $4,652.00 Phase II design engineering 020.80.90.00.1.705.676.007	4,652
020-Capital Improvement Fund	Public Works	21PW00032CWRRFB - Central Weller RRFB	020.80.90.00.1.704.636.033 - Other Expenditures Central Road Ped Crossing	Central-Weller Crosswalk Improvements - Construction	Central-Weller Crosswalk - Installation of overhead RRFB. Phase III construction started in 2026, but was not completed. Installed foundations, underground conduit and wiring. Waiting on delivery of overhead RRFBs. Construction to be completed spring 2026. Carry-over: $10,812.30 Phase III construction engineering $140,477.46 Phase III construction 020.80.90.00.1.704.636.033	140,477
020-Capital Improvement Fund	Public Works	21PW00032CWRRFB - Central Weller RRFB	020.80.90.00.1.704.636.033 - Other Expenditures Central Road Ped Crossing	Central-Weller Crosswalk Improvements - Construction Engineering	Central-Weller Crosswalk - Installation of overhead RRFB. Phase III construction started in 2026, but was not completed. Installed foundations, underground conduit and wiring. Waiting on delivery of overhead RRFBs. Construction to be completed spring 2026. Carry-over: $10,812.30 Phase III construction engineering $140,477.46 Phase III construction 020.80.90.00.1.704.636.033	10,812
020-Capital Improvement Fund	Public Works	21PW0006624 - Fire Station 14 Boiler Replacement	020.80.90.00.1.706.651.010 - Other Public Facilities Repl HVAC-Pub Bldgs	Fire Station 14 Boiler Replacement	Fire Station 14 Boiler Replacement: Fire Station 14 constructed in 2010. Boiler has reached end of useful life. Created specifications in 2025 for replacement. Boiler to be purchased and installed 2nd quarter of 2026. Project has offsetting grant funding. Carry-over: 69,300.00 Boiler Replacement	69,300

Village of Mount Prospect
Carryover Items from 2025 to 2026

Fund Info	Dept	Project/Item	G/L Account	Description	Trim	Amounts
020-Capital Improvement Fund	Public Works	24IT001 - Public Works Door Access Replacement	020.80.90.00.0.706.645.020 - Village Hall Facility Improvements	VMO Conference Room - Construction	Village Manager's Conference Room Build Out: Convert existing file room in Village Manager's Office to conference room. Carry-over: $100,000.00 construction	100,000
020-Capital Improvement Fund	Public Works	24IT001 - Public Works Door Access Replacement	020.80.90.00.1.706.651.001 - Other Public Facilities Other Public Buildings	Village Hall Ejector Pump - Replacement	Village Hall Ejector Pump (2) Replacement: Ejector Pumps were ordered in 2025. Waiting on delivery of pumps. Will be installed in 2026. Carry-over: $33,335.00 Pump and installation	33,335
020-Capital Improvement Fund	Public Works	24IT001 - Public Works Door Access Replacement	020.80.90.00.1.707.651.006 - Other Public Facilities Connectivity	Public Works Door Access Replacement	Public Works Key Card System Replacement: Project was approved by Village Board in 2025. Installation will be completed 1st quarter 2026. Carry-over: $125,000.00 Keycard system installation	125,000
020-Capital Improvement Fund	Public Works	25PW00004 - Public Works RPZ Replacement	020.80.90.00.1.706.649.020 - Public Works Facility Facility Imp	Public Works Domestic Water RPZ Replacement	Fire Station 14 Apparatus Floor Sealing: Fire Station 14 was constructed in 2010. This is the first time the floor will be resealed. Developed specifications in 2025. Will award contract and complete work in 2026. Carry-over: $40,000.00 Floor Sealing 020.80.90.00.1.706.648.020	40,000
020-Capital Improvement Fund	Public Works	PWEN004 - Melas/Meadows Park Pedestrian Bridge	020.80.90.00.1.705.679.002 - Other Infrastructure Ped Bridge - Melas/Mead	Melas-Meadows Pedestrian Bridge - Phase II Engineering	Melas Meadows Bridge - Phase II Design Engineering: Completing Phase II design engineering spring 2026. Phase II design engineering includes Union Pacific design review. Project scheduled to be bid, awarded by IDOT and substantial completion of construction in 2026. Final completion anticipated for 2nd quarter 2027. Carry-over: $17,081.10 Phase II design engineering $10,702.95 Union Pacific design review	17,081

Village of Mount Prospect
Carryover Items from 2025 to 2026

Fund Info	Dept	Project/Item	G/L Account	Description	Trim	Amounts
020-Capital Improvement Fund	Public Works	PWEN004 - Melas/Meadows Park Pedestrian Bridge	020.80.90.00.1.705.679.002 - Other Infrastructure Ped Bridge - Melas/Mead	Melas-Meadows Pedestrian Bridge - UP Engineering Review	Melas Meadows Bridge - Phase II Design Engineering: Completing Phase II design engineering spring 2026. Phase II design engineering includes Union Pacific design review. Project scheduled to be bid, awarded by IDOT and substantial completion of construction in 2026. Final completion anticipated for 2nd quarter 2027. Carry-over: $17,081.10 Phase II design engineering $10,702.95 Union Pacific design review	10,703
020-Capital Improvement Fund	Public Works	PWST001 - Phase II Bike Plan Improvements - Algonquin Rd Path Construction	020.80.90.00.1.705.679.027 - Other Infrastructure Bike Path Improvements	Algonquin Path & Lighting - Land Acquisition	Algonquin Road Multi-Use Path Phase II design engineering and land acquisition. Currently completing Phase II design engineering and land acquisition. Design engineering and land acquisition to be completed in 2026. Project scheduled for bidding fall 2026 with construction to occur in 2027. Carry-over: $79,514.50 Phase II design engineering $8,524.64 Land acquisition	8,525
020-Capital Improvement Fund	Public Works	PWST001 - Phase II Bike Plan Improvements - Algonquin Rd Path Construction	020.80.90.00.1.705.679.027 - Other Infrastructure Bike Path Improvements	Algonquin Path & Lighting - Phase II Engineering	Algonquin Road Multi-Use Path Phase II design engineering and land acquisition. Currently completing Phase II design engineering and land acquisition. Design engineering and land acquisition to be completed in 2026. Project scheduled for bidding fall 2026 with construction to occur in 2027. Carry-over: $79,514.50 Phase II design engineering $8,524.64 Land acquisition	79,515

Village of Mount Prospect
Carryover Items from 2025 to 2026

Fund Info	Dept	Project/Item	G/L Account	Description	Trim	Amounts
020-Capital Improvement Fund	Public Works	Fire Station 14 Apparatus Floor Resurfacing	020.80.90.00.1.706.648.020 - Fire Station Facility Improvements	Fire Station 14 Apparatus Floor Resurfacing	Fire Station 14 Apparatus Floor Sealing: Fire Station 14 was constructed in 2010. This is the first time the floor will be resealed. Developed specifications in 2025. Will award contract and complete work in 2026. Carry-over: $40,000.00 Floor Sealing 020.80.90.00.1.706.648.020	40,000
020-Capital Improvement Fund	Public Works	Kensington Path Phase I Study	020.80.90.00.1.705.679.027 - Other Infrastructure Bike Path Improvements	Kensington Path Phase I Study	Kensington Road Path Phase 1 Engineering Study: Received proposals to for Phase I engineering study in 2025. Village Board award 1st quarter of 2026 with project commencing spring 2026. Phase I engineering is anticipated to take 18 to 24 months to complete. Carry-over: $400,000.00 Phase I engineering 020.80.90.00.1.705.679.027	400,000
020-Capital Improvement Fund	Public Works	Village Gateway Entrance Markers - Construction	020.40.90.00.0.710.636.007 - Other Expenditures Facade Program	Village Gateway Entrance Markers - Construction	Village Entrance Marker Busse Rd/I90 and Rand/Business Center- Construction: Completed entrance marker design and engineering in 2025. Project was let for bid January 2026. Contract for construction and Phase III design engineering will be awarded March 2026. Construction to be completed 2026. Carry-over: $762,282.03 Phase III construction and Phase III construction engineering 020.40.90.00.0.710.636.007	762,282
020-Capital Improvement Fund	**Public Works Total**					**2,496,246**
020-Capital Improvement Fund Total						**2,496,246**

Village of Mount Prospect
Carryover Items from 2025 to 2026

Fund Info	Dept	Project/Item	G/L Account	Description	Trim	Amounts
023-Street Construction Improvement Fund	Public Works	24PW00108 - Central Road Resurfacing	023.80.90.00.0.705.678.003 - Streets Resurfacing-SC Fund	Central Rd Resurfacing - Construction	Central Road Resurfacing Between Rand Rd and Wolf Rd: Project was completed in 2024. The project received grant funding via IDOT and was let by IDOT. IDOT paid contractor. Village is responsible for paying share to IDOT. Waiting for IDOT to invoice for Village portion of project. Carry-over: $300,977.00 Phase III construction 023.80.90.00.0.705.678.003	300,977
023-Street Construction Improvement Fund	Public Works	PWEN006 - Rand-Central-MP Road Intersection Improvements	023.80.90.00.1.704.678.009 - Streets Street Reconstruction	Rand-Central-Mount Prospect Improvements - Construction	Rand-Central-Mount Prospect Rd Intersection Improvements - Phase III Construction and Phase III Construction Engineering: Project was completed in 2024. Project was partially funded by IDOT via grants awarded to Village. IDOT let and awarded the project. IDOT pays the contractor. Village is responsible for paying IDOT Village portion of project. Village is waiting for IDOT to invoice for Village share of project. Phase III engineering costs associated with review and approval of IDOT invoice. Carry-over: $1,430,382.27 Phase III construction $1,865.91 Phase III construction engineering 023.80.90.00.1.704.678.009	1,430,382
023-Street Construction Improvement Fund	Public Works	PWEN006 - Rand-Central-MP Road Intersection Improvements	023.80.90.00.1.704.678.009 - Streets Street Reconstruction	Rand-Central-Mount Prospect Improvements - Engineering	Rand-Central-Mount Prospect Rd Intersection Improvements - Phase III Construction and Phase III Construction Engineering: Project was completed in 2024. Project was partially funded by IDOT via grants awarded to Village. IDOT let and awarded the project. IDOT pays the contractor. Village is responsible for paying IDOT Village portion of project. Village is waiting for IDOT to invoice for Village share of project. Phase III engineering costs associated with review and approval of IDOT invoice. Carry-over: $1,430,382.27 Phase III construction $1,865.91 Phase III construction engineering 023.80.90.00.1.704.678.009	1,866
023-Street Construction Improvement Fund	**Public Works Total**					**1,733,225**
023-Street Construction Improvement Fund Total						**1,733,225**

Village of Mount Prospect
Carryover Items from 2025 to 2026

Fund Info	Dept	Project/Item	G/L Account	Description	Trim	Amounts
024-Flood Control Construction Fund	Public Works	16PW0002506 - Detention Pond Improvements - Pond 6	024.80.90.00.1.703.677.005 - Flood Control Detention Pond Improv	KBC Pond 6 Dredging - Construction	Pond 6 Improvements -Dredging and Bank Restoration Pond 6 dredging and bank restoration was awarded in 2025. Worked started at the end of 2025. Final restoration will be completed spring 2026. Carry-over: $33,390.04 Phase III construction 024.80.90.00.1.703.677.005	33,390
024-Flood Control Construction Fund	Public Works	20PW00017 - Weller Creek Bank Stabilization	024.80.90.00.0.702.677.007 - Flood Control Weller Creek Imp	Weller Creek Bank Stabilization Study	Weller Creek Bank Stabilization Phase I Engineering: Scheduled to complete and deliver final report in 2026. Carry-over: $21,788.95 Phase I engineering 024.80.90.00.0.702.677.007	21,789
024-Flood Control Construction Fund	Public Works	25PW00008 - Crumley Detention Basin Repairs	024.80.90.00.0.702.672.009 - Sewer System Detention Basin Repairs	Crumley Basin Repairs	Crumley Basin Improvements - Phase II Design Engineering and Phase III Construction Crumley Basin, located adjacent to Busse Rd north of Lincoln St, requires improvements to the basing bottom do to scouring issues. Village issued an RFP for design engineering fall of 2025. Design engineering contract to be awarded spring 2026. Bid, award and construction to be completed 2026. Carry-over: $300,000.00 Phase II design engineering and Phase III construction 024.80.90.00.0.702.672.009	300,000
024-Flood Control Construction Fund	Public Works	KBC Pond 6a Dredging - Design	024.80.90.00.1.703.677.005 - Flood Control Detention Pond Improv	KBC Pond 6a Dredging - Design	Pond 6A Improvements - Phase II Design Engineering Complete Phase II design engineering in 2026. Dredging and bank restoration scheduled for 2027. Carry-over: $30,000.00 Phase II design engineering 024.80.90.00.1.703.677.005	30,000

Village of Mount Prospect
Carryover Items from 2025 to 2026

Fund Info	Dept	Project/Item	G/L Account	Description	Trim	Amounts
024-Flood Control Construction Fund	Public Works	Stormwater Management Master Plan	024.80.01.00.1.702.530.006 - Professional Services Other Prof. Serv.	Stormwater Management Master Plan	Stormwater Master Plan Development: Scheduled to complete and deliver final report in 2026. Carry-over $147,583.25 Plan development 024.80.01.00.1.702.530.006	147,583
024-Flood Control Construction Fund	**Public Works Total**					**532,762**
024-Flood Control Construction Fund Total						**532,762**

Village of Mount Prospect
Carryover Items from 2025 to 2026

Fund Info	Dept	Project/Item	G/L Account	Description	Trim	Amounts
049-Prospect & Main TIF Fund	Public Works	25PW00009 - Prospect Avenue Improvements	049.80.90.00.1.704.641.001 - Land Improvements Corridor Improv	Prospect Avenue Alternative Analysis Study	Prospect Avenue Alternative Analysis Study: Study was awarded and started in 2025. Final report to be completed spring 2026. Carry-over: $50,974.43 Alternatives study 049.80.90.00.1.704.641.001	50,974
049-Prospect & Main TIF Fund	Public Works	25PW00012 - Northwest Hwy & Central Road Gateway	049.80.90.00.1.704.641.001 - Land Improvements Corridor Improv	NW Hwy & Central Rd Gateway Clock Purchase Installation	Central Gateway - Phase III construction: Project was awarded in 2025. Final completion of Central Gateway scheduled for spring 2026. Includes installation of clock tower, final hardscape installation. Carry-over: $129,825.00 Clock Installation $13,000.00 Crane Rental for Clock Installation $6,000.00 Final Hardscape Installation 049.80.90.00.1.704.641.001	129,825
049-Prospect & Main TIF Fund	Public Works	25PW00012 - Northwest Hwy & Central Road Gateway	049.80.90.00.1.704.641.001 - Land Improvements Corridor Improv	NW Hwy & Central Rd Gateway Crane Rental Clock Install	Central Gateway - Phase III construction: Project was awarded in 2025. Final completion of Central Gateway scheduled for spring 2026. Includes installation of clock tower, final hardscape installation. Carry-over: $129,825.00 Clock Installation $13,000.00 Crane Rental for Clock Installation $6,000.00 Final Hardscape Installation 049.80.90.00.1.704.641.001	13,000

Village of Mount Prospect
Carryover Items from 2025 to 2026

Fund Info	Dept	Project/Item	G/L Account	Description	Trim	Amounts
049-Prospect & Main TIF Fund	Public Works	25PW00012 - Northwest Hwy & Central Road Gateway	049.80.90.00.1.704.641.001 - Land Improvements Corridor Improv	NW Hwy & Central Rd Gateway Landscape Installation	Central Gateway - Phase III construction: Project was awarded in 2025. Final completion of Central Gateway scheduled for spring 2026. Includes installation of clock tower, final hardscape installation. Carry-over: $129,825.00 Clock Installation $13,000.00 Crane Rental for Clock Installation $6,000.00 Final Hardscape Installation 049.80.90.00.1.704.641.001	6,000
049-Prospect & Main TIF Fund	**Public Works Total**					**199,799**
049-Prospect & Main TIF Fund	Community & Economic Development	Developer's Incentive	049.40.45.00.0.000.636.019 - Developer Incentives	Developer's Incentive	(blank)	780,000
049-Prospect & Main TIF Fund	**Community & Economic Development Total**					**780,000**
049-Prospect & Main TIF Fund Total						**979,799**

Village of Mount Prospect
Carryover Items from 2025 to 2026

Fund Info	Dept	Project/Item	G/L Account	Description	Trim	Amounts
050-Water and Sewer Fund	Public Works	16PW00002 - VFD Replacement	050.80.90.00.1.700.665.079 - Other Equipment SCADA Wireless Telemetry	Replacement of VFD at Well Houses	Variable Frequency Drive (VFD) Replacement: Scheduled replacement of three VFDs. VFDs scheduled for replacement include, Well 17 pump 3, well 11 pump 2 and well 5 pump 1. Waiting on delivery of VFDs. Installation will be completed in 2026. Carry-over: $50,000.00 equipment and installation 050.80.90.00.1.700.665.079	50,000
050-Water and Sewer Fund	Public Works	16PW00005 - Deep Well Rehabilitation - Well 16	050.80.90.00.1.700.671.005 - Water Distribution Deep Well Rehab	Deep Well 16 Rehabilitation - Construction	Deep Well 16 Rehabilitation - Phase III construction and Phase III construction engineering. Project was awarded in 2025 with a majority of work completed in 2025. Village was waiting on the fabrication of a new bowl assembly. Bowl assembly has been completed installation of assembly and final completion of project schedule spring 2026. Carry-over: $12,000.00 Phase III construction $228,595.50 Phase III construction engineering	228,596
050-Water and Sewer Fund	Public Works	16PW00005 - Deep Well Rehabilitation - Well 16	050.80.90.00.1.700.671.005 - Water Distribution Deep Well Rehab	Deep Well 16 Rehabilitation - Inspection Engineering	Deep Well 16 Rehabilitation - Phase III construction and Phase III construction engineering. Project was awarded in 2025 with a majority of work completed in 2025. Village was waiting on the fabrication of a new bowl assembly. Bowl assembly has been completed installation of assembly and final completion of project schedule spring 2026. Carry-over: $12,000.00 Phase III construction $228,595.50 Phase III construction engineering	12,000

Village of Mount Prospect
Carryover Items from 2025 to 2026

Fund Info	Dept	Project/Item	G/L Account	Description	Trim	Amounts
050-Water and Sewer Fund	Public Works	21PW0000826 - Water Main Replacement 2026	050.80.90.00.1.700.671.003 - Water Distribution Water Main Repl	Water Main Replacement 2026 - Design Engineering	Water Main Replacement - Phase II Design Engineering: Awarded a contract in 2025 for design of 2026 water main replacement project. Design to be completed in spring 2026. Project has been awarded with construction to begin spring 2026. Carry-over: $187,700.00 Phase II design engineering 050.80.90.00.1.700.671.003	183,700
050-Water and Sewer Fund	Public Works	21PW00011 - Fairview Gardens Footing Tile Disconnection	050.80.90.00.1.701.672.001 - Sewer System Basin 14 Foot Tile/OH Sewer Prog	Fairview Gardens Footing Tile Disconnection	Fairview Gardens Footing Tile Disconnection: To comply with MWRD permit requirements (gravity sewer and new connection to MWRD Central/Wolf) Village is required to ensure the removal of all private clear water infiltration (sump pump connections to sanitary sewer) in Fairview Gardens Subdivision. Ongoing project, 35 properties have been corrected. Anticipate additional 40 properties will need to be corrected. Carry-over $582,403.94 Private property disconnects 050.80.90.00.1.701.672.001	582,404
050-Water and Sewer Fund	Public Works	22PW00078 - Water Reservoir Number 4 Rehabilitation	050.80.90.00.1.700.671.001 - Water Distribution Tank Repair/Ren	Reservoir #4 Rehabilitation - Construction	Reservoir 4 Rehabilitation: Rehabilitation of water reservoir 4. Work was completed in 2025. Waiting on final invoice. Carry-over: 158,2028.22 Construction 050.80.90.00.1.700.671.001	158,208
050-Water and Sewer Fund	**Public Works Total**					**1,214,908**
050-Water and Sewer Fund Total						**1,214,908**

Village of Mount Prospect
Carryover Items from 2025 to 2026

Fund Info	Dept	Project/Item	G/L Account	Description	Trim	Amounts
061-Vehicle Replacement Fund	Fire Department	Fire Vehicle 530 Tower - Replacement & Upfitting	061.70.90.00.1.708.660.005 - Motor Equipment Fire Vehicles	Fire Vehicle 530 Tower - Replacement & Upfitting	Fire Vehicle Replacement 530 Tower: The replacement for 530 was ordered four years ago. Scheduled to be delivered spring of 2026. Carry-over: $1,920,000.00 Vehicle purchase and upfitting 061.70.90.00.1.708.660.005	1,920,000
061-Vehicle Replacement Fund	Fire Department	Fire Vehicle 546 Foam Truck- Upfitting	061.70.90.00.1.708.660.005 - Motor Equipment Fire Vehicles	Fire Vehicle 546 Foam Truck- Upfitting	Fire Vehicle Replacement 546 (Foam Truck): Repurposed replaced Public Works cab and chassis to replace 546. Public Works completed conversion of cab and chassis including paint. Vehicle is being upfitted with new utility body for fire fighting operations. Scheduled to be completed 2nd quarter 2026. Carry-over: $85,000.00 New utility body 061.70.90.00.1.708.660.005	85,000
061-Vehicle Replacement Fund	**Fire Department Total**					**2,005,000**
061-Vehicle Replacement Fund	Public Works	PWVE8002021 - Public Works Vehicle Replacement	061.80.90.00.1.708.660.006 - Motor Equipment PW Vehicles	PW Vehicle 4539 Ford Transit Utility - Replacement	Public Works Vehicle Replacement 4539 Ford Transit Utility: Vehicle was ordered in 2025. Waiting on delivery of vehicle. Anticipate delivery 2nd half of 2026. Carry-over: $80,000.00 Vehicle replacement and upfitting 061.80.90.00.1.708.660.006	80,000
061-Vehicle Replacement Fund	Public Works	PWVE8002021 - Public Works Vehicle Replacement	061.80.90.00.1.708.660.006 - Motor Equipment PW Vehicles	PW Vehicle 4558 Prentice Loader - Replacement	Public Works vehicle replacement 4558 Prentice Loader: Vehicle was ordered in 2025. Waiting on delivery of vehicle. Vehicle scheduled to be delivered spring 2026. Carry-over: $305,000.00 Vehicle Replacement and upfitting 061.80.90.00.1.708.660.006	305,000

Village of Mount Prospect
Carryover Items from 2025 to 2026

Fund Info	Dept	Project/Item	G/L Account	Description	Trim	Amounts
061-Vehicle Replacement Fund	Public Works	PWVE8002021 - Public Works Vehicle Replacement	061.80.90.00.1.708.660.006 - Motor Equipment PW Vehicles	PW Vehicle Upfitting	Public Works Vehicle Upfitting for Dump Trucks 4527, 4528, 2740: Village purchases cab and chassis. The remaining components of truck are installed by Public Works vehicle technicians i.e. dump body, hydraulic systems, plow frame, spreader, and etc. The cab and chassis were delivered in 2025. Technicians are purchasing parts to install. Carry-over: $180,000.00 Vehicle Upfitting 061.80.90.00.1.708.660.006	180,000
061-Vehicle Replacement Fund	Public Works	PWVE8002021 - Public Works Vehicle Replacement	061.80.90.00.1.708.660.006 - Motor Equipment PW Vehicles	Snow Plows for New Trucks	Public Works Snowplow Replacement for Vehicles 2753, 4537, 2740: Snowplows were purchased in 2025. The plows are for dump trucks 2753, 4537 and 2740, which are new trucks in the last two years. Minimum 18 month to manufacture. Anticipate delivery 2nd half of 2026. Carry-over: $57,295.00 Equipment (snowplows) 061.80.90.00.1.708.660.006	57,295
061-Vehicle Replacement Fund	**Public Works Total**					**622,295**
061-Vehicle Replacement Fund Total						**2,627,295**
Grand Total						**$ 12,599,453**

Item Cover Page

Subject	**Waive the rules requiring two readings of an ordinance and adopt AN ORDINANCE MAKING CERTAIN AMENDMENTS TO THE ANNUAL BUDGET ADOPTED FOR THE FISCAL YEAR COMMENCING JANUARY 1, 2026, AND ENDING DECEMBER 31, 2026.**
Meeting	March 16, 2026 - REGULAR MEETING OF THE MOUNT PROSPECT VILLAGE BOARD
Fiscal Impact (Y/N)	
Dollar Amount	
Budget Source	
Category	CONSENT AGENDA
Type	Ordinance

Information

The Village occasionally amends its annual budget as needed. Village staff are proposing amendments to the adopted annual budget for the fiscal year 2026 as discussed in the discussion section.

Discussion

2026 Budget Amendment

Fund Details	Current 2026 Budget	Carryover Amendments	New Budget Amendments	Amended Budget
001 - General Fund	86,371,950	3,015,218	1,450,000	90,837,168
020 - Capital Improvement Fund	15,278,462	2,496,246	-	17,774,708
023 - Street Improvement Construc Fund	19,284,829	1,733,225	-	21,018,054
024 - Flood Control Construction Fund	234,201	532,762	-	766,963
037 - SMP TIF Fund	870,000	-	2,100,000	2,970,000
049 - Prospect and Main TIF District	5,822,738	979,799	-	6,802,537
050 - Water and Sewer Fund	27,006,034	1,214,908	-	28,220,942
061 - Vehicle Replacement Fund	1,138,000	2,627,295	108,697	3,873,992
Amended Funds Total	**156,006,214**	**12,599,453**	**3,658,697**	**172,264,365**
Other Funds	36,573,920	-	-	36,573,920
Grand Total	**192,580,134**	**12,599,453**	**3,658,697**	**208,838,285**

Carryovers from 2025 to 2026
The Village proposes carrying forward $12,599,453 in various capital improvement budget items from 2025 to 2026. This amount represents the approved budget for various capital projects that started in FY 2025, are in progress, and should be concluded in 2026. The proposed budget amendment will reduce the FY 2025 budget by $12,599,453 and increase the FY 2026 budget by the same amount. This budget amendment is a housekeeping item, and staff recommends approval. A complete list of projects with general ledger, fund information, and explanations is attached herewith. There will be one more amendment for the year 2025, recognizing outperforming revenues and a few other items will be presented in April 2025.

2026 Property Acquisitions
Along with the carryover items, staff is proposing two amendments for the property acquisition, and other purposes as below:

General Fund: The Village recently acquired St. Mark's parking lot, gymnasium and parsonage in downtown Mount Prospect for $1,450,000. The transaction was authorized by the Village Board and the acquisition has been completed. This item was not originally budgeted for in 2026. Staff recommends an amendment to the budget, adding $1,450,000 to the 2026 budget for the General Fund.

South Mount Prospect TIF: The Village recently authorized a purchase and sale agreement of 1601 E Algonquin Road. This building is being acquired for the new Community Connection Center. The needs assessment completed by Human Services identified a need for a bigger space. This is one of the high priority items of the Village's strategic plan. The Village is proposing the acquisition of this property using the tax increment financing (TIF) funds from the South Mount Prospect TIF. The Village received $1.8 million in TIF increment for the year 2025, and with available fund balance, the South Mount Prospect TIF has enough funds and cash balance on hand to complete this acquisition. This item was not originally budgeted for in 2026. Staff is recommending an amendment to the budget, adding $2,100,000 to the 2026 budget for the South Mount Prospect TIF Fund.

Vehicle Replacement Fund: There are certain police vehicles purchased in 2024 and 2025, delivered in 2025. The Village had to replace two vehicles off schedule. One was purchased to replace a vehicle that was in an accident and declared totaled in 2025. The second vehicle was an addition to the fleet that was not originally budgeted for 2025. These purchases depleted the funds needed for upfitting of vehicles. The Village needs an additional $108,692 for the upfitting of P-11, P-40, S-31, I-23, P-20, P-18 and I-27.

With carryover items totaling $12,599,453, an additional property acquisition budget of $3,550,000, and a police vehicle unfitting budget of $106,697, the amended 2026 budget will stand at $208,838,285.

Alternatives

1. Waive the two rules requiring two readings of an ordinance and adopt the attached ordinance approving the proposed budget amendments for the fiscal year 2026, increasing the 2026 budget by $16,258,151.
2. Action at the discretion of the Village Board.

Staff Recommendation

Staff recommends waiving the two rules requiring two readings of an ordinance and adopting the attached ordinance approving the proposed budget amendments for the fiscal year 2026, increasing the 2026 budget by $16,258,151.

Attachments

1. Ordinance - 2026 Budget Amendment No.1
2. Carryovers 2025 to 2026

ORDINANCE NO. _____

AN ORDINANCE MAKING CERTAIN AMENDMENTS TO THE ANNUAL BUDGET ADOPTED FOR THE FISCAL YEAR COMMENCING JANUARY 1, 2026 AND ENDING DECEMBER 31, 2026

PASSED AND APPROVED BY

THE PRESIDENT AND BOARD OF TRUSTEES

the ____ day of _____, 2026

Published in pamphlet form by
authority of the corporate authorities
of the Village of Mount Prospect, Illinois
the ___ day of _____, 2026.

ORDINANCE NO. _____

AN ORDINANCE MAKING CERTAIN AMENDMENTS TO THE ANNUAL BUDGET ADOPTED FOR THE FISCAL YEAR COMMENCING JANUARY 1, 2026 AND ENDING DECEMBER 31, 2026

WHEREAS, the President and Board of Trustees of the Village of Mount Prospect have passed and approved Ordinance No. 2342, which sets the finances of the Village under the "Budget Officer System"; and

WHEREAS, pursuant to the aforesaid Ordinance and the Statutes of the State of Illinois, an annual budget for the fiscal year commencing January 1, 2026, and ending December 31, 2026, was adopted through the passage of Ordinance No. 6814 approved by the Corporate Authorities of the Village of Mount Prospect on November 19, 2025; and

WHEREAS, the President and Board of Trustees of the Village of Mount Prospect have further reviewed certain additions and changes to the aforesaid budget for the fiscal year beginning January 1, 2026, and ending December 31, 2026, and

WHEREAS, the President and Board of Trustees of the Village of Mount Prospect believe the changes, as specified on the attached January 1, 2026, through December 31, 2026, Budget Amendment No. 1 to be in the best interest of the Village of Mount Prospect; and

WHEREAS, the Village has now revised the revenue projections or has reserves in each of the Funds in which the budget is being increased adequate in amount to cover the budget changes reflected in Budget Amendment Number One, attached hereto.

NOW, THEREFORE BE IT ORDAINED BY THE PRESIDENT AND BOARD OF TRUSTEES OF THE VILLAGE OF MOUNT PROSPECT, COOK COUNTY, ILLINOIS:

SECTION ONE: That the fiscal year budget for January 1, 2026, through December 31, 2026, for the Village of Mount Prospect is hereby amended, as detailed on Budget Amendment No. 1 attached hereto.

SECTION TWO: That this ordinance shall be in full force and effect from and after its passage, approval and publication in pamphlet form as provided by law.

AYES:_____

NAYES: _____

ABSENT:_____

PASSED and APPROVED this _____ day of _____, 2026.

_____
Paul Wm. Hoefert
Mayor

ATTEST

_____
Karen Agoranos
Village Clerk

Village of Mount Prospect
Budget Amendment No. 1
Fiscal Year January 1, 2026 to December 31, 2026
Expenditures

Fund/Account Number	Current Budget	Increase / (Decrease)	Amended Budget
Amended Funds			
001 - General Fund			
Amended Accounts			
001.00.00.00.0.000.636.004 - Property Acquisition	-	1,450,000	1,450,000
001.20.23.00.0.000.523.001 - Tuition Reimbursements	6,000	4,750	10,750
001.60.01.00.0.000.561.004 - Cloud-Based Service	227,000	57,000	284,000
001.60.01.00.0.000.621.003 - Training Supplies	12,730	1,000	13,730
001.60.01.00.0.252.665.049 - Visa Bar Unitrols	2,835	2,800	5,635
001.60.01.00.0.252.668.003 - Radio Equip -Police	4,950	4,000	8,950
001.60.61.65.0.000.603.001 - Clothing Supplies	32,135	6,000	38,135
001.60.61.65.0.000.621.001 - Protective Clothing	40,880	10,000	50,880
001.60.61.65.0.000.621.005 - Ammunition & Targets	42,230	15,000	57,230
001.60.61.66.0.000.530.006 - Other Prof. Serv.	13,300	3,000	16,300
001.80.90.00.0.704.674.001 - Intersection Studies	-	2,074,320	2,074,320
001.80.90.00.1.705.675.009 - Sidewalk Imp Program (CIP)	350,000	288,098	638,098
001.80.90.00.1.705.676.001 - Streetlight Improv	-	549,250	549,250
Amended Accounts Total	**732,060**	**4,465,218**	**5,197,278**
Other			
Other Budgeted Accounts for the Fund	85,639,890	-	85,639,890
Other Total	**85,639,890**	**-**	**85,639,890**
001 - General Fund Total	**86,371,950**	**4,465,218**	**90,837,168**
020 - Capital Improvement Fund			
Amended Accounts			
020.40.90.00.0.710.636.007 - Facade Program	200,000	762,282	962,282
020.80.90.00.0.706.645.020 - Facility Improvements	80,850	100,000	180,850
020.80.90.00.1.704.636.033 - Central Road Ped Crossing	-	151,290	151,290
020.80.90.00.1.705.676.007 - Corridor Streetlight Improvement	780,000	4,652	784,652
020.80.90.00.1.705.676.008 - Res Streetlight Improv	350,000	214,064	564,064
020.80.90.00.1.705.679.002 - Ped Bridge - Melas/Mead	8,346,278	27,784	8,374,062
020.80.90.00.1.705.679.027 - Bike Path Improvements	3,304,500	928,539	4,233,039
020.80.90.00.1.706.648.020 - Facility Improvements	43,350	40,000	83,350
020.80.90.00.1.706.649.020 - Facility Imp	124,320	40,000	164,320
020.80.90.00.1.706.651.001 - Other Public Buildings	165,000	33,335	198,335
020.80.90.00.1.706.651.010 - Repl HVAC-Pub Bldgs	157,305	69,300	226,605
020.80.90.00.1.707.651.006 - Connectivity	-	125,000	125,000
Amended Accounts Total	**13,551,603**	**2,496,246**	**16,047,849**
Other			
Other Budgeted Accounts for the Fund	1,726,859	-	1,726,859
Other Total	**1,726,859**	**-**	**1,726,859**
020 - Capital Improvement Fund Total	**15,278,462**	**2,496,246**	**17,774,708**

Village of Mount Prospect
Budget Amendment No. 1
Fiscal Year January 1, 2026 to December 31, 2026
Expenditures

Fund/Account Number	Current Budget	Increase / (Decrease)	Amended Budget
023 - Street Improvement Construc Fund			
Amended Accounts			
023.80.90.00.0.705.678.003 - Resurfacing-SC Fund	5,605,579	300,977	5,906,556
023.80.90.00.1.704.678.009 - Street Reconstruction	13,229,250	1,432,248	14,661,498
Amended Accounts Total	**18,834,829**	**1,733,225**	**20,568,054**
Other			
Other Budgeted Accounts for the Fund	450,000	-	450,000
Other Total	**450,000**	**-**	**450,000**
023 - Street Improvement Construc Fund Total	**19,284,829**	**1,733,225**	**21,018,054**
024 - Flood Control Construction Fund			
Amended Accounts			
024.80.01.00.1.702.530.006 - Other Prof. Serv.	-	147,583	147,583
024.80.90.00.0.702.672.009 - Detention Basin Repairs	-	300,000	300,000
024.80.90.00.0.702.677.007 - Weller Creek Imp	-	21,789	21,789
024.80.90.00.1.703.677.005 - Detention Pond Improv	-	63,390	63,390
Amended Accounts Total	**-**	**532,762**	**532,762**
Other			
Other Budgeted Accounts for the Fund	234,201	-	234,201
Other Total	**234,201**	**-**	**234,201**
024 - Flood Control Construction Fund Total	**234,201**	**532,762**	**766,963**
037 - SMP TIF Fund			
Amended Accounts			
037.80.90.00.1.636.004 - Property Acquisition	-	2,100,000	2,100,000
Amended Accounts Total	**-**	**2,100,000**	**2,100,000**
Other			
Other Budgeted Accounts for the Fund	870,000	-	870,000
Other Total	**870,000**	**-**	**870,000**
037 - SMP TIF Fund Total	**870,000**	**2,100,000**	**2,970,000**
049 - Prospect and Main TIF District			
Amended Accounts			
049.40.45.00.0.000.636.019 - Developer Incentives	2,750,000	780,000	3,530,000
049.80.90.00.1.704.641.001 - Corridor Improv	-	199,799	199,799
Amended Accounts Total	**2,750,000**	**979,799**	**3,729,799**
Other			
Other Budgeted Accounts for the Fund	3,072,738	-	3,072,738
Other Total	**3,072,738**	**-**	**3,072,738**
049 - Prospect and Main TIF District Total	**5,822,738**	**979,799**	**6,802,537**

Village of Mount Prospect
Budget Amendment No. 1
Fiscal Year January 1, 2026 to December 31, 2026
Expenditures

Fund/Account Number	Current Budget	Increase / (Decrease)	Amended Budget
050 - Water and Sewer Fund			
Amended Accounts			
050.80.90.00.1.700.665.079 - SCADA Wireless Telemetry	-	50,000	50,000
050.80.90.00.1.700.671.001 - Tank Repair/Ren	-	158,208	158,208
050.80.90.00.1.700.671.003 - Water Main Repl	6,500,000	183,700	6,683,700
050.80.90.00.1.700.671.005 - Deep Well Rehab	-	240,596	240,596
050.80.90.00.1.701.672.001 - Basin 14 Foot Tile/OH Sewer Prog	470,000	582,404	1,052,404
Amended Accounts Total	**6,970,000**	**1,214,908**	**8,184,908**
Other			
Other Budgeted Accounts for the Fund	20,036,034	-	20,036,034
Other Total	**20,036,034**	**-**	**20,036,034**
050 - Water and Sewer Fund Total	**27,006,034**	**1,214,908**	**28,220,942**
061 - Vehicle Replacement Fund			
Amended Accounts			
061.60.90.00.1.708.660.003 - Police Vehicles	335,000	108,697	443,697
061.70.90.00.1.708.660.005 - Fire Vehicles	116,000	2,005,000	2,121,000
061.80.90.00.1.708.660.006 - PW Vehicles	582,000	622,295	1,204,295
Amended Accounts Total	**1,033,000**	**2,735,992**	**3,768,992**
Other			
Other Budgeted Accounts for the Fund	105,000	-	105,000
Other Total	**105,000**	**-**	**105,000**
061 - Vehicle Replacement Fund Total	**1,138,000**	**2,735,992**	**3,873,992**
Amended Funds Total	**156,006,214**	**16,258,151**	**172,264,365**
Other Funds			
Other Funds			
Other			
Other Budgeted Accounts for the Fund	36,573,920	-	36,573,920
Other Total	**36,573,920**	**-**	**36,573,920**
Other Funds Total	**36,573,920**	**-**	**36,573,920**
Other Funds Total	**36,573,920**	**-**	**36,573,920**
Total All Funds	**192,580,134**	**16,258,151**	**208,838,285**

Village of Mount Prospect
Carryover Items from 2025 to 2026

Fund Info	Dept	Project/Item	G/L Account	Description	Trim	Amounts
001-General Fund	Police	Cloud-based Services	001.60.01.00.0.000.561.004 - Cloud-Based Service	Cloud-based Services	Flock Camera Carryover Amounts (Timing issues with the installations)	57,000
001-General Fund	Police	Training- training Services	001.60.01.00.0.000.621.003 - Training Supplies	Training- training Services	PTI Training Carryover Amounts	1,000
001-General Fund	Police	Visa- visa bar Services	001.60.01.00.0.252.665.049 - Visa Bar Unitrols	Visa- visa bar Services	Visa-bar Controllers Carryover Items from 2025 to 2026	2,800
001-General Fund	Police	Radio Equip -equip Services	001.60.01.00.0.252.668.003 - Radio Equip -Police	Radio Equip -equip Services	Traffic Unit Radios Carryover from 2025 to 2026	4,000
001-General Fund	Police	Clothing- clothing Services	001.60.61.65.0.000.603.001 - Clothing Supplies	Clothing- clothing Services	CSO Uniform and equipment carryover items	6,000
001-General Fund	Police	Protective- protective Services	001.60.61.65.0.000.621.001 - Protective Clothing	Protective- protective Services	Safety Vest Carryover Items from 2025 to 2026 (in arrears)	10,000
001-General Fund	Police	Ammunition- ammunition & Services	001.60.61.65.0.000.621.005 - Ammunition & Targets	Ammunition- ammunition & Services	Ammunition Carryover Items from 2025 to 2026 (Price increase coming up in 2026) and carryover will provide buffer against the same.	15,000
001-General Fund	Police	Other- other prof Services	001.60.61.66.0.000.530.006 - Other Prof. Serv.	Other- other prof Services	Misc. Other Professional Services and Subscriptions	3,000
001-General Fund	**Police Total**					**98,800**
001-General Fund	Public Works	18PW0004824 - Corridor Street Lighting 2024 Rand Road - Wedgewood Lane to Camp	001.80.90.00.1.705.676.001 - Streetlights & Traffic Signals Streetlight Improv	Rand Rd Lighting - Wedgewood to Camp McD Construction	Rand Rd Street Lighting between Wedgewood Ln and Camp McDonald Rd: Phase II design engineering has been completed. Village has submitted plans to IDOT for permit approval. IDOT has been reviewing plans for one year. Bid award and construction scheduled for 2026. Carry-over: $549,250.00 Phase III construction 001.80.90.00.1.705.676.001 $4,652.00 Phase II design engineering 020.80.90.00.1.705.676.007	549,250
001-General Fund	Public Works	21PW00039OB90 - New Sidewalk - Oakton Badger to I90	001.80.90.00.1.705.675.009 - Sidewalks Sidewalk Imp Program (CIP)	Oakton Street Sidewalk - Badger to I90 Construction	Oakton Street Sidewalk Construction - Badger Rd to I-90: Project was bid at end of 2025 with Village Board award in January 2026. Construction will commence Spring 2026. Carry-over: $124,527.77 Phase III construction 001.80.90.00.1.705.675.009	124,528
001-General Fund	Public Works	21PW00039OLB - New Sidewalk - Oakton Lexington to Badger	001.80.90.00.1.705.675.009 - Sidewalks Sidewalk Imp Program (CIP)	Oakton Street Sidewalk - Lexington to Badger Construction	Oakton Street Sidewalk Construction - Lexington Dr to Badger Rd: Project was bid and contract awarded in 2025. Construction will commence spring 2026. Carry-over: $163,570 Phase III construction 001.80.90.00.1.705.675.009	163,570

Village of Mount Prospect
Carryover Items from 2025 to 2026

Fund Info	Dept	Project/Item	G/L Account	Description	Trim	Amounts
001-General Fund	Public Works	24PW00104 - Central Road Railroad Crossing Study	001.80.90.00.0.704.674.001 - Needs Study Intersection Studies	Central Rd Railroad Crossing Improvements - Phase I Engineering	Central Rd Railroad Crossing Improvements - Phase I Engineering: Phase I engineering is a 18 month to 24 month process. Anticipate completing and receiving approval of Phase project development report in 2026. Carry-over: $152,737.98 001.80.90.00.0.704.674.001	152,738
001-General Fund	Public Works	PWEN007 - Rand-Elmhurst-Kensington Road Intersection Improvements	001.80.90.00.0.704.674.001 - Needs Study Intersection Studies	Rand-IL83-Kensington Intersection Improvements - Land Acquisitio	Rand-IL83-Kensington Intersection Improvements: Completing Phase II design engineering and land acquisition. Design and land acquisition will be completed in 2026. Project scheduled to be let 2nd half of 2026. Construction scheduled to start fall 2026 with a majority of construction to occur in 2027. Carry-over: $165,907.11 Phase II design engineering $1,755,675.00 Land acquisition 001.80.90.00.0.704.674.001	1,755,675
001-General Fund	Public Works	PWEN007 - Rand-Elmhurst-Kensington Road Intersection Improvements	001.80.90.00.0.704.674.001 - Needs Study Intersection Studies	Rand-IL83-Kensington Intersection Improvements - Phase II Engine	Rand-IL83-Kensington Intersection Improvements: Completing Phase II design engineering and land acquisition. Design and land acquisition will be completed in 2026. Project scheduled to be let 2nd half of 2026. Construction scheduled to start fall 2026 with a majority of construction to occur in 2027. Carry-over: $165,907.11 Phase II design engineering $1,755,675.00 Land acquisition 001.80.90.00.0.704.674.001	165,907
001-General Fund	**Public Works Total**					**2,911,668**
001-General Fund	Human Resources	Tuiton Reimbursement	001.20.23.00.0.000.523.001 - Tuirion Reimbursement	Tuiton Reimbursement	Committed Tuition Reimbursements	4,750
001-General Fund	**Human Resources Total**					**4,750**
001-General Fund Total						**3,015,218**

Village of Mount Prospect
Carryover Items from 2025 to 2026

Fund Info	Dept	Project/Item	G/L Account	Description	Trim	Amounts
020-Capital Improvement Fund	Public Works	18PW00044KEN - Phase II Bike Plan - Path Construction RR Tracks to Burning Bush	020.80.90.00.1.705.679.027 - Other Infrastructure Bike Path Improvements	Kensington Path - CN Tracks to Burning Bush	Kensington Road Multi-Use Path CN Railroad Tracks to Burning Bush Ln Construction: Village staff has completed design engineering in house. Waiting for IDOT permit approval. Project to be bid awarded and constructed in 2026. Carry-over: $440,500.00 Phase III construction 020.80.90.00.1.705.679.027	440,500
020-Capital Improvement Fund	Public Works	18PW00047BURN25 - Residential Streetlighting Burning Bush 2025	020.80.90.00.1.705.676.008 - Streetlights & Traffic Signals Res Streetlight Improv	Burning Bush Lighting Kensington to Euclid - Inspection	Burning Bush Street Lighting Kensington to Euclid - Construction: Project was bid and awarded in 2025. Construction started fall 2025. Completed installation of pole foundations, underground conduit and wiring. Waiting on delivery of streetlight poles. Installation of poles scheduled spring 2026. Carry-over: $26,325.54 Phase III construction engineering $187,738.45 Phase III construction 020.80.90.00.1.705.676.008	26,326
020-Capital Improvement Fund	Public Works	18PW00047BURN25 - Residential Streetlighting Burning Bush 2025	020.80.90.00.1.705.676.008 - Streetlights & Traffic Signals Res Streetlight Improv	Burning Bush Lighting Kensington to Euclid- Construction	Burning Bush Street Lighting Kensington to Euclid - Construction: Project was bid and awarded in 2025. Construction started fall 2025. Completed installation of pole foundations, underground conduit and wiring. Waiting on delivery of streetlight poles. Installation of poles scheduled spring 2026. Carry-over: $26,325.54 Phase III construction engineering $187,738.45 Phase III construction 020.80.90.00.1.705.676.008	187,738

Village of Mount Prospect
Carryover Items from 2025 to 2026

Fund Info	Dept	Project/Item	G/L Account	Description	Trim	Amounts
020-Capital Improvement Fund	Public Works	18PW0004824 - Corridor Street Lighting 2024 Rand Road - Wedgewood Lane to Camp	020.80.90.00.1.705.676.007 - Streetlights & Traffic Signals Corridor Streetlight Improvement	Rand Rd Lighting - Design Engineering	Rand Rd Street Lighting between Wedgewood Ln and Camp McDonald Rd: Phase II design engineering has been completed. Village has submitted plans to IDOT for permit approval. IDOT has been reviewing plans for one year. Bid award and construction scheduled for 2026. Carry-over: $549,250.00 Phase III construction 001.80.90.00.1.705.676.001 $4,652.00 Phase II design engineering 020.80.90.00.1.705.676.007	4,652
020-Capital Improvement Fund	Public Works	21PW00032CWRRFB - Central Weller RRFB	020.80.90.00.1.704.636.033 - Other Expenditures Central Road Ped Crossing	Central-Weller Crosswalk Improvements - Construction	Central-Weller Crosswalk - Installation of overhead RRFB. Phase III construction started in 2026, but was not completed. Installed foundations, underground conduit and wiring. Waiting on delivery of overhead RRFBs. Construction to be completed spring 2026. Carry-over: $10,812.30 Phase III construction engineering $140,477.46 Phase III construction 020.80.90.00.1.704.636.033	140,477
020-Capital Improvement Fund	Public Works	21PW00032CWRRFB - Central Weller RRFB	020.80.90.00.1.704.636.033 - Other Expenditures Central Road Ped Crossing	Central-Weller Crosswalk Improvements - Construction Engineering	Central-Weller Crosswalk - Installation of overhead RRFB. Phase III construction started in 2026, but was not completed. Installed foundations, underground conduit and wiring. Waiting on delivery of overhead RRFBs. Construction to be completed spring 2026. Carry-over: $10,812.30 Phase III construction engineering $140,477.46 Phase III construction 020.80.90.00.1.704.636.033	10,812
020-Capital Improvement Fund	Public Works	21PW0006624 - Fire Station 14 Boiler Replacement	020.80.90.00.1.706.651.010 - Other Public Facilities Repl HVAC-Pub Bldgs	Fire Station 14 Boiler Replacement	Fire Station 14 Boiler Replacement: Fire Station 14 constructed in 2010. Boiler has reached end of useful life. Created specifications in 2025 for replacement. Boiler to be purchased and installed 2nd quarter of 2026. Project has offsetting grant funding. Carry-over: 69,300.00 Boiler Replacement	69,300

Village of Mount Prospect
Carryover Items from 2025 to 2026

Fund Info	Dept	Project/Item	G/L Account	Description	Trim	Amounts
020-Capital Improvement Fund	Public Works	24IT001 - Public Works Door Access Replacement	020.80.90.00.0.706.645.020 - Village Hall Facility Improvements	VMO Conference Room - Construction	Village Manager's Conference Room Build Out: Convert existing file room in Village Manager's Office to conference room. Carry-over: $100,000.00 construction	100,000
020-Capital Improvement Fund	Public Works	24IT001 - Public Works Door Access Replacement	020.80.90.00.1.706.651.001 - Other Public Facilities Other Public Buildings	Village Hall Ejector Pump - Replacement	Village Hall Ejector Pump (2) Replacement: Ejector Pumps were ordered in 2025. Waiting on delivery of pumps. Will be installed in 2026. Carry-over: $33,335.00 Pump and installation	33,335
020-Capital Improvement Fund	Public Works	24IT001 - Public Works Door Access Replacement	020.80.90.00.1.707.651.006 - Other Public Facilities Connectivity	Public Works Door Access Replacement	Public Works Key Card System Replacement: Project was approved by Village Board in 2025. Installation will be completed 1st quarter 2026. Carry-over: $125,000.00 Keycard system installation	125,000
020-Capital Improvement Fund	Public Works	25PW00004 - Public Works RPZ Replacement	020.80.90.00.1.706.649.020 - Public Works Facility Facility Imp	Public Works Domestic Water RPZ Replacement	Fire Station 14 Apparatus Floor Sealing: Fire Station 14 was constructed in 2010. This is the first time the floor will be resealed. Developed specifications in 2025. Will award contract and complete work in 2026. Carry-over: $40,000.00 Floor Sealing 020.80.90.00.1.706.648.020	40,000
020-Capital Improvement Fund	Public Works	PWEN004 - Melas/Meadows Park Pedestrian Bridge	020.80.90.00.1.705.679.002 - Other Infrastructure Ped Bridge - Melas/Mead	Melas-Meadows Pedestrian Bridge - Phase II Engineering	Melas Meadows Bridge - Phase II Design Engineering: Completing Phase II design engineering spring 2026. Phase II design engineering includes Union Pacific design review. Project scheduled to be bid, awarded by IDOT and substantial completion of construction in 2026. Final completion anticipated for 2nd quarter 2027. Carry-over: $17,081.10 Phase II design engineering $10,702.95 Union Pacific design review	17,081

Village of Mount Prospect
Carryover Items from 2025 to 2026

Fund Info	Dept	Project/Item	G/L Account	Description	Trim	Amounts
020-Capital Improvement Fund	Public Works	PWEN004 - Melas/Meadows Park Pedestrian Bridge	020.80.90.00.1.705.679.002 - Other Infrastructure Ped Bridge - Melas/Mead	Melas-Meadows Pedestrian Bridge - UP Engineering Review	Melas Meadows Bridge - Phase II Design Engineering: Completing Phase II design engineering spring 2026. Phase II design engineering includes Union Pacific design review. Project scheduled to be bid, awarded by IDOT and substantial completion of construction in 2026. Final completion anticipated for 2nd quarter 2027. Carry-over: $17,081.10 Phase II design engineering $10,702.95 Union Pacific design review	10,703
020-Capital Improvement Fund	Public Works	PWST001 - Phase II Bike Plan Improvements - Algonquin Rd Path Construction	020.80.90.00.1.705.679.027 - Other Infrastructure Bike Path Improvements	Algonquin Path & Lighting - Land Acquisition	Algonquin Road Multi-Use Path Phase II design engineering and land acquisition. Currently completing Phase II design engineering and land acquisition. Design engineering and land acquisition to be completed in 2026. Project scheduled for bidding fall 2026 with construction to occur in 2027. Carry-over: $79,514.50 Phase II design engineering $8,524.64 Land acquisition	8,525
020-Capital Improvement Fund	Public Works	PWST001 - Phase II Bike Plan Improvements - Algonquin Rd Path Construction	020.80.90.00.1.705.679.027 - Other Infrastructure Bike Path Improvements	Algonquin Path & Lighting - Phase II Engineering	Algonquin Road Multi-Use Path Phase II design engineering and land acquisition. Currently completing Phase II design engineering and land acquisition. Design engineering and land acquisition to be completed in 2026. Project scheduled for bidding fall 2026 with construction to occur in 2027. Carry-over: $79,514.50 Phase II design engineering $8,524.64 Land acquisition	79,515

Village of Mount Prospect
Carryover Items from 2025 to 2026

Fund Info	Dept	Project/Item	G/L Account	Description	Trim	Amounts
020-Capital Improvement Fund	Public Works	Fire Station 14 Apparatus Floor Resurfacing	020.80.90.00.1.706.648.020 - Fire Station Facility Improvements	Fire Station 14 Apparatus Floor Resurfacing	Fire Station 14 Apparatus Floor Sealing: Fire Station 14 was constructed in 2010. This is the first time the floor will be resealed. Developed specifications in 2025. Will award contract and complete work in 2026. Carry-over: $40,000.00 Floor Sealing 020.80.90.00.1.706.648.020	40,000
020-Capital Improvement Fund	Public Works	Kensington Path Phase I Study	020.80.90.00.1.705.679.027 - Other Infrastructure Bike Path Improvements	Kensington Path Phase I Study	Kensington Road Path Phase 1 Engineering Study: Received proposals to for Phase I engineering study in 2025. Village Board award 1st quarter of 2026 with project commencing spring 2026. Phase I engineering is anticipated to take 18 to 24 months to complete. Carry-over: $400,000.00 Phase I engineering 020.80.90.00.1.705.679.027	400,000
020-Capital Improvement Fund	Public Works	Village Gateway Entrance Markers - Construction	020.40.90.00.0.710.636.007 - Other Expenditures Facade Program	Village Gateway Entrance Markers - Construction	Village Entrance Marker Busse Rd/I90 and Rand/Business Center- Construction: Completed entrance marker design and engineering in 2025. Project was let for bid January 2026. Contract for construction and Phase III design engineering will be awarded March 2026. Construction to be completed 2026. Carry-over: $762,282.03 Phase III construction and Phase III construction engineering 020.40.90.00.0.710.636.007	762,282
020-Capital Improvement Fund	**Public Works Total**					**2,496,246**
020-Capital Improvement Fund Total						**2,496,246**

Village of Mount Prospect
Carryover Items from 2025 to 2026

Fund Info	Dept	Project/Item	G/L Account	Description	Trim	Amounts
023-Street Construction Improvement Fund	Public Works	24PW00108 - Central Road Resurfacing	023.80.90.00.0.705.678.003 - Streets Resurfacing-SC Fund	Central Rd Resurfacing - Construction	Central Road Resurfacing Between Rand Rd and Wolf Rd: Project was completed in 2024. The project received grant funding via IDOT and was let by IDOT. IDOT paid contractor. Village is responsible for paying share to IDOT. Waiting for IDOT to invoice for Village portion of project. Carry-over: $300,977.00 Phase III construction 023.80.90.00.0.705.678.003	300,977
023-Street Construction Improvement Fund	Public Works	PWEN006 - Rand-Central-MP Road Intersection Improvements	023.80.90.00.1.704.678.009 - Streets Street Reconstruction	Rand-Central-Mount Prospect Improvements - Construction	Rand-Central-Mount Prospect Rd Intersection Improvements - Phase III Construction and Phase III Construction Engineering: Project was completed in 2024. Project was partially funded by IDOT via grants awarded to Village. IDOT let and awarded the project. IDOT pays the contractor. Village is responsible for paying IDOT Village portion of project. Village is waiting for IDOT to invoice for Village share of project. Phase III engineering costs associated with review and approval of IDOT invoice. Carry-over: $1,430,382.27 Phase III construction $1,865.91 Phase III construction engineering 023.80.90.00.1.704.678.009	1,430,382
023-Street Construction Improvement Fund	Public Works	PWEN006 - Rand-Central-MP Road Intersection Improvements	023.80.90.00.1.704.678.009 - Streets Street Reconstruction	Rand-Central-Mount Prospect Improvements - Engineering	Rand-Central-Mount Prospect Rd Intersection Improvements - Phase III Construction and Phase III Construction Engineering: Project was completed in 2024. Project was partially funded by IDOT via grants awarded to Village. IDOT let and awarded the project. IDOT pays the contractor. Village is responsible for paying IDOT Village portion of project. Village is waiting for IDOT to invoice for Village share of project. Phase III engineering costs associated with review and approval of IDOT invoice. Carry-over: $1,430,382.27 Phase III construction $1,865.91 Phase III construction engineering 023.80.90.00.1.704.678.009	1,866
023-Street Construction Improvement Fund	**Public Works Total**					**1,733,225**
023-Street Construction Improvement Fund Total						**1,733,225**

Village of Mount Prospect
Carryover Items from 2025 to 2026

Fund Info	Dept	Project/Item	G/L Account	Description	Trim	Amounts
024-Flood Control Construction Fund	Public Works	16PW0002506 - Detention Pond Improvements - Pond 6	024.80.90.00.1.703.677.005 - Flood Control Detention Pond Improv	KBC Pond 6 Dredging - Construction	Pond 6 Improvements -Dredging and Bank Restoration Pond 6 dredging and bank restoration was awarded in 2025. Worked started at the end of 2025. Final restoration will be completed spring 2026. Carry-over: $33,390.04 Phase III construction 024.80.90.00.1.703.677.005	33,390
024-Flood Control Construction Fund	Public Works	20PW00017 - Weller Creek Bank Stabilization	024.80.90.00.0.702.677.007 - Flood Control Weller Creek Imp	Weller Creek Bank Stabilization Study	Weller Creek Bank Stabilization Phase I Engineering: Scheduled to complete and deliver final report in 2026. Carry-over: $21,788.95 Phase I engineering 024.80.90.00.0.702.677.007	21,789
024-Flood Control Construction Fund	Public Works	25PW00008 - Crumley Detention Basin Repairs	024.80.90.00.0.702.672.009 - Sewer System Detention Basin Repairs	Crumley Basin Repairs	Crumley Basin Improvements - Phase II Design Engineering and Phase III Construction Crumley Basin, located adjacent to Busse Rd north of Lincoln St, requires improvements to the basing bottom do to scouring issues. Village issued an RFP for design engineering fall of 2025. Design engineering contract to be awarded spring 2026. Bid, award and construction to be completed 2026. Carry-over: $300,000.00 Phase II design engineering and Phase III construction 024.80.90.00.0.702.672.009	300,000
024-Flood Control Construction Fund	Public Works	KBC Pond 6a Dredging - Design	024.80.90.00.1.703.677.005 - Flood Control Detention Pond Improv	KBC Pond 6a Dredging - Design	Pond 6A Improvements - Phase II Design Engineering Complete Phase II design engineering in 2026. Dredging and bank restoration scheduled for 2027. Carry-over: $30,000.00 Phase II design engineering 024.80.90.00.1.703.677.005	30,000

Village of Mount Prospect
Carryover Items from 2025 to 2026

Fund Info	Dept	Project/Item	G/L Account	Description	Trim	Amounts
024-Flood Control Construction Fund	Public Works	Stormwater Management Master Plan	024.80.01.00.1.702.530.006 - Professional Services Other Prof. Serv.	Stormwater Management Master Plan	Stormwater Master Plan Development: Scheduled to complete and deliver final report in 2026. Carry-over $147,583.25 Plan development 024.80.01.00.1.702.530.006	147,583
024-Flood Control Construction Fund	**Public Works Total**					**532,762**
024-Flood Control Construction Fund Total						**532,762**

Village of Mount Prospect
Carryover Items from 2025 to 2026

Fund Info	Dept	Project/Item	G/L Account	Description	Trim	Amounts
049-Prospect & Main TIF Fund	Public Works	25PW00009 - Prospect Avenue Improvements	049.80.90.00.1.704.641.001 - Land Improvements Corridor Improv	Prospect Avenue Alternative Analysis Study	Prospect Avenue Alternative Analysis Study: Study was awarded and started in 2025. Final report to be completed spring 2026. Carry-over: $50,974.43 Alternatives study 049.80.90.00.1.704.641.001	50,974
049-Prospect & Main TIF Fund	Public Works	25PW00012 - Northwest Hwy & Central Road Gateway	049.80.90.00.1.704.641.001 - Land Improvements Corridor Improv	NW Hwy & Central Rd Gateway Clock Purchase Installation	Central Gateway - Phase III construction: Project was awarded in 2025. Final completion of Central Gateway scheduled for spring 2026. Includes installation of clock tower, final hardscape installation. Carry-over: $129,825.00 Clock Installation $13,000.00 Crane Rental for Clock Installation $6,000.00 Final Hardscape Installation 049.80.90.00.1.704.641.001	129,825
049-Prospect & Main TIF Fund	Public Works	25PW00012 - Northwest Hwy & Central Road Gateway	049.80.90.00.1.704.641.001 - Land Improvements Corridor Improv	NW Hwy & Central Rd Gateway Crane Rental Clock Install	Central Gateway - Phase III construction: Project was awarded in 2025. Final completion of Central Gateway scheduled for spring 2026. Includes installation of clock tower, final hardscape installation. Carry-over: $129,825.00 Clock Installation $13,000.00 Crane Rental for Clock Installation $6,000.00 Final Hardscape Installation 049.80.90.00.1.704.641.001	13,000

Village of Mount Prospect
Carryover Items from 2025 to 2026

Fund Info	Dept	Project/Item	G/L Account	Description	Trim	Amounts
049-Prospect & Main TIF Fund	Public Works	25PW00012 - Northwest Hwy & Central Road Gateway	049.80.90.00.1.704.641.001 - Land Improvements Corridor Improv	NW Hwy & Central Rd Gateway Landscape Installation	Central Gateway - Phase III construction: Project was awarded in 2025. Final completion of Central Gateway scheduled for spring 2026. Includes installation of clock tower, final hardscape installation. Carry-over: $129,825.00 Clock Installation $13,000.00 Crane Rental for Clock Installation $6,000.00 Final Hardscape Installation 049.80.90.00.1.704.641.001	6,000
049-Prospect & Main TIF Fund	**Public Works Total**					**199,799**
049-Prospect & Main TIF Fund	Community & Economic Development	Developer's Incentive	049.40.45.00.0.000.636.019 - Developer Incentives	Developer's Incentive	(blank)	780,000
049-Prospect & Main TIF Fund	**Community & Economic Development Total**					**780,000**
049-Prospect & Main TIF Fund Total						**979,799**

Village of Mount Prospect
Carryover Items from 2025 to 2026

Fund Info	Dept	Project/Item	G/L Account	Description	Trim	Amounts
050-Water and Sewer Fund	Public Works	16PW00002 - VFD Replacement	050.80.90.00.1.700.665.079 - Other Equipment SCADA Wireless Telemetry	Replacement of VFD at Well Houses	Variable Frequency Drive (VFD) Replacement: Scheduled replacement of three VFDs. VFDs scheduled for replacement include, Well 17 pump 3, well 11 pump 2 and well 5 pump 1. Waiting on delivery of VFDs. Installation will be completed in 2026. Carry-over: $50,000.00 equipment and installation 050.80.90.00.1.700.665.079	50,000
050-Water and Sewer Fund	Public Works	16PW00005 - Deep Well Rehabilitation - Well 16	050.80.90.00.1.700.671.005 - Water Distribution Deep Well Rehab	Deep Well 16 Rehabilitation - Construction	Deep Well 16 Rehabilitation - Phase III construction and Phase III construction engineering. Project was awarded in 2025 with a majority of work completed in 2025. Village was waiting on the fabrication of a new bowl assembly. Bowl assembly has been completed installation of assembly and final completion of project schedule spring 2026. Carry-over: $12,000.00 Phase III construction $228,595.50 Phase III construction engineering	228,596
050-Water and Sewer Fund	Public Works	16PW00005 - Deep Well Rehabilitation - Well 16	050.80.90.00.1.700.671.005 - Water Distribution Deep Well Rehab	Deep Well 16 Rehabilitation - Inspection Engineering	Deep Well 16 Rehabilitation - Phase III construction and Phase III construction engineering. Project was awarded in 2025 with a majority of work completed in 2025. Village was waiting on the fabrication of a new bowl assembly. Bowl assembly has been completed installation of assembly and final completion of project schedule spring 2026. Carry-over: $12,000.00 Phase III construction $228,595.50 Phase III construction engineering	12,000

Village of Mount Prospect
Carryover Items from 2025 to 2026

Fund Info	Dept	Project/Item	G/L Account	Description	Trim	Amounts
050-Water and Sewer Fund	Public Works	21PW0000826 - Water Main Replacement 2026	050.80.90.00.1.700.671.003 - Water Distribution Water Main Repl	Water Main Replacement 2026 - Design Engineering	Water Main Replacement - Phase II Design Engineering: Awarded a contract in 2025 for design of 2026 water main replacement project. Design to be completed in spring 2026. Project has been awarded with construction to begin spring 2026. Carry-over: $187,700.00 Phase II design engineering 050.80.90.00.1.700.671.003	183,700
050-Water and Sewer Fund	Public Works	21PW00011 - Fairview Gardens Footing Tile Disconnection	050.80.90.00.1.701.672.001 - Sewer System Basin 14 Foot Tile/OH Sewer Prog	Fairview Gardens Footing Tile Disconnection	Fairview Gardens Footing Tile Disconnection: To comply with MWRD permit requirements (gravity sewer and new connection to MWRD Central/Wolf) Village is required to ensure the removal of all private clear water infiltration (sump pump connections to sanitary sewer) in Fairview Gardens Subdivision. Ongoing project, 35 properties have been corrected. Anticipate additional 40 properties will need to be corrected. Carry-over $582,403.94 Private property disconnects 050.80.90.00.1.701.672.001	582,404
050-Water and Sewer Fund	Public Works	22PW00078 - Water Reservoir Number 4 Rehabilitation	050.80.90.00.1.700.671.001 - Water Distribution Tank Repair/Ren	Reservoir #4 Rehabilitation - Construction	Reservoir 4 Rehabilitation: Rehabilitation of water reservoir 4. Work was completed in 2025. Waiting on final invoice. Carry-over: 158,2028.22 Construction 050.80.90.00.1.700.671.001	158,208
050-Water and Sewer Fund	**Public Works Total**					**1,214,908**
050-Water and Sewer Fund Total						**1,214,908**

Village of Mount Prospect
Carryover Items from 2025 to 2026

Fund Info	Dept	Project/Item	G/L Account	Description	Trim	Amounts
061-Vehicle Replacement Fund	Fire Department	Fire Vehicle 530 Tower - Replacement & Upfitting	061.70.90.00.1.708.660.005 - Motor Equipment Fire Vehicles	Fire Vehicle 530 Tower - Replacement & Upfitting	Fire Vehicle Replacement 530 Tower: The replacement for 530 was ordered four years ago. Scheduled to be delivered spring of 2026. Carry-over: $1,920,000.00 Vehicle purchase and upfitting 061.70.90.00.1.708.660.005	1,920,000
061-Vehicle Replacement Fund	Fire Department	Fire Vehicle 546 Foam Truck- Upfitting	061.70.90.00.1.708.660.005 - Motor Equipment Fire Vehicles	Fire Vehicle 546 Foam Truck- Upfitting	Fire Vehicle Replacement 546 (Foam Truck): Repurposed replaced Public Works cab and chassis to replace 546. Public Works completed conversion of cab and chassis including paint. Vehicle is being upfitted with new utility body for fire fighting operations. Scheduled to be completed 2nd quarter 2026. Carry-over: $85,000.00 New utility body 061.70.90.00.1.708.660.005	85,000
061-Vehicle Replacement Fund	**Fire Department Total**					**2,005,000**
061-Vehicle Replacement Fund	Public Works	PWVE8002021 - Public Works Vehicle Replacement	061.80.90.00.1.708.660.006 - Motor Equipment PW Vehicles	PW Vehicle 4539 Ford Transit Utility - Replacement	Public Works Vehicle Replacement 4539 Ford Transit Utility: Vehicle was ordered in 2025. Waiting on delivery of vehicle. Anticipate delivery 2nd half of 2026. Carry-over: $80,000.00 Vehicle replacement and upfitting 061.80.90.00.1.708.660.006	80,000
061-Vehicle Replacement Fund	Public Works	PWVE8002021 - Public Works Vehicle Replacement	061.80.90.00.1.708.660.006 - Motor Equipment PW Vehicles	PW Vehicle 4558 Prentice Loader - Replacement	Public Works vehicle replacement 4558 Prentice Loader: Vehicle was ordered in 2025. Waiting on delivery of vehicle. Vehicle scheduled to be delivered spring 2026. Carry-over: $305,000.00 Vehicle Replacement and upfitting 061.80.90.00.1.708.660.006	305,000

Village of Mount Prospect
Carryover Items from 2025 to 2026

Fund Info	Dept	Project/Item	G/L Account	Description	Trim	Amounts
061-Vehicle Replacement Fund	Public Works	PWVE8002021 - Public Works Vehicle Replacement	061.80.90.00.1.708.660.006 - Motor Equipment PW Vehicles	PW Vehicle Upfitting	Public Works Vehicle Upfitting for Dump Trucks 4527, 4528, 2740: Village purchases cab and chassis. The remaining components of truck are installed by Public Works vehicle technicians i.e. dump body, hydraulic systems, plow frame, spreader, and etc. The cab and chassis were delivered in 2025. Technicians are purchasing parts to install. Carry-over: $180,000.00 Vehicle Upfitting 061.80.90.00.1.708.660.006	180,000
061-Vehicle Replacement Fund	Public Works	PWVE8002021 - Public Works Vehicle Replacement	061.80.90.00.1.708.660.006 - Motor Equipment PW Vehicles	Snow Plows for New Trucks	Public Works Snowplow Replacement for Vehicles 2753, 4537, 2740: Snowplows were purchased in 2025. The plows are for dump trucks 2753, 4537 and 2740, which are new trucks in the last two years. Minimum 18 month to manufacture. Anticipate delivery 2nd half of 2026. Carry-over: $57,295.00 Equipment (snowplows) 061.80.90.00.1.708.660.006	57,295
061-Vehicle Replacement Fund	**Public Works Total**					**622,295**
061-Vehicle Replacement Fund Total						**2,627,295**
Grand Total						**$ 12,599,453**

Item Cover Page

Subject	**Motion to waive the Site Construction Fees for Westbrook School (D57) located at 103 S. Busse Road, Mount Prospect, Illinois for an amount not to exceed $63,000.**
Meeting	March 16, 2026 - REGULAR MEETING OF THE MOUNT PROSPECT VILLAGE BOARD
Fiscal Impact (Y/N)	Y
Dollar Amount	$63,000
Budget Source	
Category	CONSENT AGENDA
Type	Action Item

Information

School District 57 is building a two-story, 10,900 SF addition to the east side of the Westbrook School at 103 S Busse Road. The total construction cost is $12.8 million. The addition will provide a new learning resource center (library space), cafeteria, music room, art room, and classrooms. The addition also allows Westbrook School to accommodate full-day kindergarten, which must be provided by the 2027-2028 school year due to a state mandate.

The Village has offered relief from various permit fees for numerous non-profit and governmental agencies historically as an unwritten policy. Requests are submitted for consideration in written form to the Village. The justification for such relief has been that the projects are funded by agencies that are either community-based or supported by Village taxpayers. The typical requester is a non-profit (501 (3) (c)) organization, religious institution, or governmental agency (consisting of other taxing bodies).

Discussion

The only fees applicable to this project are related to Public Works Department inspections and reviews. There are no building permit fees since this is a school project and the building review and inspections are under the jurisdiction of the Illinois State Board of Education (ISBE) through the regional offices of education. There are also no fire inspection or review fees for the same reason as the ISBE will refer to the Office of the Illinois State Fire Marshall.

A typical development or site improvement project may require a public improvement guarantee, a maintenance guarantee, a construction nuisance abatement deposit (refundable), and development review fees, all of which are based on the cost of site construction.

The Site Construction Permit Fee is to mitigate staff time for reviews and inspections related to site work such as potable water, sanitary sewer, stormwater, pavement, and drainage. The Site Construction Fee is $63,000. In this instance, the only applicable inspections are for

stormwater and drainage.

The Construction Nuisance Abatement Deposit is an escrow established to pay for corrective work the project contractor fails to perform. It is 100% refundable if there is no work requiring the Village to hire a contractor to correct. The Construction Nuisance Abatement Deposit is $63,000 (refundable if not used).

There is a $3,440 water meter fee.

Attached is a letter from District 57 requesting a waiver of fees.

Alternatives

1. Approve authorization to waive the Site Construction Fees for an amount not to exceed $63,000.
2. At the discretion of the Village Board.

Staff Recommendation

Staff recommends keeping the Construction Nuisance Abatement Deposit (refundable) and water meter fee, and waiving the Site Construction Fees. It is staff's opinion that granting this request in this instance is in the best interests of the Village.

Attachments

1. 2025-11-06 Fee Waver Request

Office of Finance and Operations

701 W. Gregory St.
Mount Prospect, IL 60056
www.d57.org

Jason Kaiz, Assistant Superintendent
(847) 394-7300 ext. 1003
jkaiz@d57.org

November 5, 2025

As part of the planning and approval process, we understand that there are fees associated with the construction at Westbrook. On behalf of School District 57, we respectfully request that these fees be waived for the district's upcoming project.

We appreciate your continued partnership and support. Please don't hesitate to reach out if any additional information or clarification is needed.

Thank you for your assistance,



Jason Kaiz
Assistant Superintendent for Finance and Operations
Mount Prospect School District 57

Item Cover Page

Subject	**Motion to waive the rule requiring two readings of an ordinance and adopt AN ORDINANCE AUTHORIZING THE MAYOR TO EXECUTE AN AGREEMENT BETWEEN THE UNION PACIFIC RAILROAD COMPANY AND THE VILLAGE OF MOUNT PROSPECT FOR THE CONSTRUCTION AND MAINTENANCE OF AN OVERHEAD BRIDGE PEDESTRIAN CROSSING AND APPROVAL OF AN EASEMENT DEED.**
Meeting	March 16, 2026 - REGULAR MEETING OF THE MOUNT PROSPECT VILLAGE BOARD
Fiscal Impact (Y/N)	Y
Dollar Amount	$75,990 for easement and up to $95,000 for UPRR force account work.
Budget Source	General Fund
Category	NEW BUSINESS
Type	Action Item

Information

The Melas/Meadows pedestrian bridge is presently slated to be let for public bidding by the Illinois Department of Transportation on April 24, 2026. Construction would commence this summer and reach completion by the end of 2027.

The proposed pedestrian bridge will span Northwest Highway (US 14) and the adjacent Union Pacific Railroad tracks. The pedestrian bridge will be constructed at the northeast corner of Melas Park and connect to the southwest portion of Meadows Park.

Approximately 17,000 vehicles travel Northwest Highway and the Union Pacific Northwest Line experiences 70+ freight and commuter trains on a daily basis. The closest pedestrian crossing to the project location is approximately 2/3 of a mile away at Central Road. This limitation discourages residents from biking and walking in Mount Prospect and surrounding communities. The proposed pedestrian bridge will improve safety for those wanting to visit the parks as well as other local and regional destinations. It will also provide a key link to the existing bikeway system and expand opportunities for alternative modes of transportation in Mount Prospect.

The Village completed a Phase I Preliminary Engineering Study in August 2022. It was approved by IDOT and UP, identifying the pedestrian bridge as the best solution to address safety concerns and promote alternative modes of transportation.

The Village completed Phase II Design Engineering in November 2025. Construction plans and project specifications were approved by IDOT and UP. Notably, the bridge deck will be above

both IDOT's and UP's rights-of-way with the piers and ramps entirely outside both properties.

The prefabricated steel truss bridge is 15' wide on its outer dimension and 12' wide in its usable decking between protective railings on each side. The span is 206' long and will span the entire width of UP's property (tracks) and US 14 – Northwest Highway. There are 500' long ramps on either side of the bridge deck, transitioning to a path network in Melas Park and a sidewalk in Meadows Park. No portion of the piers or ramps will be on IDOT or UP property and access to UP property during construction will only be necessary when setting the bridge deck. The project will be fully ADA compliant and include lighting and landscaping, none of which will be on IDOT or UP property.

The UP Northwest Line currently has three tracks. Vertical clearance from a potential future fourth track will be 23' – 6" from the top of the rails. Vertical clearance from the existing three tracks will be higher. Horizontal clearance from the closest pier to the center of a potential future fourth track will be 28' – 6". Horizontal clearance from the closet pier to the center of the closest existing track will be 48' – 6". The vertical and horizontal clearances satisfy IDOT design standards, the Illinois Commerce Commission's minimum clearances (92 Ill. Adm. Code 1500.160 and 1500.170) as well as UP's internal standards.

Phase III Construction is estimated at a cost of $8,763,336.00. The project would be funded using federal, state and local funds. Phase III Construction Engineering is estimated at a cost of $856,458.00 and will also utilize federal, state and local funds. The table below depicts current anticipated costs and funding sources.

Phase	**Estimated Cost**	**GCPF**	**ITEP**	**STP**	**Mount Prospect**
Construction	$8,763,336.00	$2,764,422.00	$2,440,124.00	$2,033,824.00	$1,524,966.00
Construction Engineering	$856,458.00	$235,578.00	$496,704.00	$0.00	$124,176.00
TOTAL	$9,619,794.00	$3,000,000.00	$2,936,828.00	$2,033,824.00	$1,649,142.00

GCPF: Grade Crossing Protection Fund. State funding is sourced from motor fuel taxes and administered by the Illinois Commerce Commission.

ITEP: Illinois Transportation Enhancement Program. Federal and State funding administered by IDOT. Competitive grant. Federal funds are sourced from the Surface Transportation Block Grant and the Transportation Alternatives Set-Aside. State funds are sourced from the Illinois Road Fund.

STP: Surface Transportation Program. Federal funding sourced from the Highway Trust Fund and administered by IDOT.

Due to the use of federal and state funds, Illinois law (the Illinois Public Contract Fraud Act) requires the Village to acquire a permanent easement for the portion of the bridge that spans the UP right-of-way.

Please find an attached copy of the easement deed that grants the requisite permanent easement on the UP right-of-way to the Village. Attached is a plat of highway that depicts the easement area. The cost of this permanent easement is $75,990 payable by check upon execution of the deed.

A pedestrian bridge crossing agreement between UP and the Village that describes the terms, conditions, and procedures UP requires for the Village to access their right-of-way to construct the bridge is attached. Except for subject matter, these provisions are usual and customary for any work in the UP right-of-way. The Union Pacific Railroad has estimated the cost it might incur performing work to facilitate construction of the bridge in a document attached to the agreement entitled "Railroad's Material and Force Account Estimate." The UP estimates that force account work in the total amount of $95,000 could be incurred during the course of the project. All force account work will be billed as incurred. There is no lump sum payment.

To comply with an IDOT deadline of March 11, 2026, to certify that sufficient rights have been acquired in land necessary to construct and operate the bridge, Mayor Hoefert signed the pedestrian bridge agreement on March 9 and the easement deed on March 10 following informal polling of the Village Board.

Staff now seeks to retroactively and formally ratify the Village Board's informal direction to execute these documents. Attached is a local ordinance for this purpose.

Discussion

Not applicable.

Alternatives

1. Approve an ordinance authorizing the mayor to sign an easement deed and pedestrian bridge agreement with Union Pacific Railroad necessary for the construction of the Melas/Meadows pedestrian bridge.
2. Action at the discretion of the Village Board.

Staff Recommendation

Staff recommends that the Village Board pass an ordinance authorizing the mayor to sign a deed granting an easement to the Village from the Union Pacific Railroad Company and to sign a pedestrian bridge agreement between the Village and the Union Pacific Railroad, all for the purpose of facilitating construction, operation, and maintenance of the Melas/Meadows bridge.

Attachments

1. UP Executed Easement Deed
2. 0771584 Pedestrian Crossing - New Bridge Agreement DOT 975564C Mount Prospect IL - SIGNED BY VOMP
3. Ordinance UP VOMP agreement and easement deed

EASEMENT DEED

This EASEMENT DEED (the "Easement Deed") is made this 10th day of March, 2026, between **UNION PACIFIC RAILROAD COMPANY**, a Delaware corporation, ("Grantor"), and **VILLAGE OF MOUNT PROSPECT**, an Illinois municipal corporation ("Grantee"), whose address is 50 Emerson Street, Mount Prospect, Illinois 60056.

Grantor, for and in consideration of the sum of (Seventy Five Thousand Nine Hundred Ninety and 00/100 Dollars ($75,990.00) and other valuable consideration, to it paid by Grantee, the receipt of which is hereby confessed and acknowledged, grants to Grantee, its successors and assigns, a NON-EXCLUSIVE PERMANENT EASEMENT (the "Easement"), for the sole purpose of constructing, operating, and maintaining a non-vehicular public grade-separated pedestrian overpass ("Pedestrian Overpass"), including all other structures and appurtenances necessary or convenient to operating, constructing, maintaining, inspecting, repairing and/or replacing the pedestrian overpass, on, over and across the property at or near Grantor's Mile Post 20.80 (DOT No. 975564C) on Grantor's Harvard Subdivision in Mount Prospect, Cook County, Illinois, described in Exhibit A, attached and by reference made a part hereof ("Easement Area"), pursuant to the Illinois Highway Code as may be amended from time to time.

The Easement is granted for the purpose described above only. Without limitation of the foregoing, this grant does not include the right to install utilities of any nature, including, without limitation, fiber optic, cable television, electrical, gas or liquid distribution, or telephone lines.

Grantee's use of the Easement granted herein shall conform with Division 100 "General Requirements and Covenants" as set forth in IDOT's Standard Specifications for Road and Bridge Construction adopted January 1, 2022, as amended from time to time ("Sections"). If an amended version of any of the Sections are amended in a manner, which results in the requirements contained in any one or more Sections being limited or eliminated, then at a minimum, the Section, in its form as adopted on January 1, 2022, shall govern. Except as may be provided in the Illinois Highway Code, third-party use of this Easement by permit or otherwise shall be subject to the Grantor's approval, which will not be unreasonably withheld.

Grantor, its successors and assigns, reserve the right to construct at any and all times and to maintain railroad tracks and appurtenances, fiber optic or signal lines and facilities, pipe, telephone, and electric poles and wire lines, over, under and across the Easement Area, but in such a way as to not unreasonably interfere with Grantee's use of the Easement; it being understood that the rights so reserved by Grantor, its successors and assigns, are retained along with the general right of Grantor, its successors and assigns, to use of the Easement Area for any purpose not inconsistent with Grantee's use of the Easement, including, but not limited to any and all general railroad purposes.

The Easement is granted subject to all outstanding leases, licenses and other outstanding rights, including, without limitation, those for pipe, telephone, electric and fiber optic lines and the right of renewals and extensions of the same, and subject also to all conditions, limitations, restrictions, encumbrances, reservations or interests of any person that may affect the Easement Area, whether recorded or unrecorded.

The Easement is also limited to such rights as Grantor may have in the Easement Area and is granted without warranty, express or implied. No damages shall be recoverable from Grantor because of any dispossession of Grantee or because of failure of, or defect in, Grantor's title.

Grantee shall construct, maintain and repair the Pedestrian Overpass in good condition and repair so that no damage will result from its use to the adjacent land of Grantor or third party, its successors and assigns. Grantee shall also construct, maintain and repair the Pedestrian Overpass in such manner not to cause any interference with Grantor's tracks and appurtenances or rail operations, or the facilities or access rights of utility companies or other occupants of the Easement Area.

If Grantee, its successors or assigns, abandons the Easement Area or any portion of the Easement Area, for the purposes of the Easement, the Easement will cease and terminate with respect to the portion of the Easement Area so abandoned, and the title to the Easement Area will be freed from the burden of the Easement. Nonuse of the Easement Area or any portion thereof, for the purposes of the Easement for the period of one (1) year will be deemed an abandonment of the Easement Area or portion thereof not used.

Grantor, without limiting the interest above granted and conveyed, acknowledges that upon payment of the agreed consideration, all claims arising out of the above acquisition have been settled, including without limitation, any diminution in value to any remaining property of Grantor caused by opening, improving, and using the Easement for Pedestrian Overpass purposes. This acknowledgment does not waive any claims, including but not limited to trespass or negligence, against Grantee or Grantee's agents which may cause damage to Grantor's remaining property.

This grant shall constitute a covenant which runs with the land and shall be binding upon the legal representatives, successors or assigns of Grantor.

Grantor and Grantee have caused this Easement Deed to be executed as of the date first herein written.

Attest:

UNION PACIFIC RAILROAD COMPANY,
a Delaware Corporation

Matthew C. Kozisek

By: _____

Title: AVP - Real Estate

STATE OF NEBRASKA)
) ss.
COUNTY OF DOUGLAS)

On March 10, 2026, before me, David LaPlante, Notary Public in and for said County and State, personally appeared Michael Wohlwend and Matt Kozisek, who are the AVP Real Estate and Mgr Real Estate, respectively, of UNION PACIFIC RAILROAD COMPANY, a Delaware Corporation, and who are personally known to me (or proved to me on the basis of satisfactory evidence) to be the persons whose names are subscribed to in the within instrument, and acknowledged to me that they executed the same in their authorized capacities, and that by their signatures on the instrument the persons, or the entity upon behalf of which the persons acted, executed the instrument.

WITNESS my hand and official seal.

General Notary - State of Nebraska
DAVID LAPLANTE
My Comm. Exp. Sept. 18, 2029

Dave LaPlante

Notary Public

(Seal)

VILLAGE OF MOUNT PROSPECT

Attest:

_____ By: _____

Title: _____

STATE OF ILLINOIS)
) ss.
COUNTY OF COOK)

On _____, 2026, before me, _____, Notary Public in and for said County and State, personally appeared _____ and _____, who are the _____ and _____, respectively, of VILLAGE OF MOUNT PROSPECT, and who are personally known to me (or proved to me on the basis of satisfactory evidence) to be the persons whose names are subscribed to in the within instrument, and acknowledged to me that they executed the same in their authorized capacities, and that by their signatures on the instrument the persons, or the entity upon behalf of which the persons acted, executed the instrument.

WITNESS my hand and official seal.

_____
Notary Public

(Seal)

Exhibit A

ROUTE: US-14 (NORTHWEST HWY.)
(FAU 3512)
SECTION: 21-00174-00BR
COUNTY: COOK
CONTRACT NO.: 61M15
PARCEL NUMBER: 0001-PE
STA.: 7+27.19 LT. TO 8+42.91 LT.
PIN: 03-33-500-001

That part of the right of way of the former Chicago and Northwestern Railroad Company, running in a general Northwesterly / Southeasterly direction, across the Northwest Quarter of the Southeast Quarter of Section 33, Township 42 North, Range 11 East of the Third Principal Meridian, Cook County, Illinois, with bearings and distances based on the Illinois State Plane Coordinate System, East Zone, NAD83 (2011 Adjustment), with a combined factor of (to be added), described as follows:

Commencing at a 4-inch disk marked "SANITARYDISTOFCHICAGO" marking the intersection of the Northeast Corner of Lot "A" in Kirchoff's Subdivision recorded May 22, 1917 in Cook County as document No. 6117296, with the Southwesterly right of way line of the Union Pacific Railroad, formerly Chicago and Northwestern Railroad Company, thence South 59 degrees 19 minutes 16 seconds East, along said Southwesterly railroad right of way line, 123.71 feet to the Point of Beginning of the centerline of an easement being 7.6 feet in width on either side of said centerline and 15.2 feet' wide in total; thence North 31 degrees 0 minutes 39 seconds East, 116 feet to the Northeasterly right of way line of said Union Pacific Railroad and Point of Termination of said easement; situated in Cook County, Illinois.

Said permanent easement containing 0.040 acres or 1,759 square feet, more or less.

Receipt of Conveyance Documents and Disbursement Statement

Owner Union Pacific Railroad Company
which acquired title as the Chicago and North Western Railway Company
Parcel No. 0001PE

The Village of Mount Prospect, a municipal corporation, (Grantee), acknowledges receipt of the following signed conveyance documents:

(Check all that apply.)

- ☐ Warranty Deed
- ☒ Permanent Easement covering 0.040 acres
- ☐ Temporary Construction Easement

all located in Cook County, Illinois as right of way for FAU 3512 US-14 (Northwest Highway), Section 21-00174-00-BR, dated 3/10/26, executed by the undersigned Grantor.

Grantor and Grantee agree as follows:

1. The payment by Grantee of the sum of Seventy-Five Thousand Nine Hundred Ninety and 00/100's Dollars ($75,990.00) to Grantor as total consideration for the conveyance document(s) indicated above is subject to Grantee's approval of title and documentation.

2. All improvements located, wholly or partially, on the parcel(s) being conveyed shall become the property of Grantee, unless provided as follows:

3. Possession and transfer of title to Grantee occurs when the above stated consideration is delivered to Grantor, in person, by mail, to the Grantor, or by electronic fund transfer from the Title Insurance Company. Grantor shall have the sole responsibility and obligation to protect, preserve and maintain the parcel and improvements thereon until delivery of possession to Grantee.

4. Grantor directs Grantee to disburse the above stated consideration as follows:

Name*	TIN/FEIN/SSN	Address	Amount
Union Pacific Railroad Company		1400 Douglas Street Omaha, NE 68179	$75,990.00

* If multiple names on the same warrant, list first and circle the name of the person or entity whose TIN/FEIN/SSN is entered above. If lien holder is to be paid by warrant, use Grantor's TIN or SSN with their name listed first and lien holder second. The first payee must match the TIN used.

** Attach a current W-9 form for each TIN/FEIN/SSN.

5. **NON-FOREIGN CERTIFICATION – FIRPTA.** Section 1445 of the Internal Revenue Code provides that a transferee (buyer) of a U.S. real property interest must withhold tax if the transferor is a foreign person. For purposes of this paragraph, "Transferee" shall mean "Grantee" and "Transferor" shall mean "Grantor". To inform the Grantee that withholding of tax is not required upon the disposition of a U.S. real property interest by Grantor, the Grantor hereby certifies the following:

a. Transferor is the owner of the real property being conveyed;
b. Transferor is not a foreign person, entity, or disregarded entity (as such terms are defined in the Internal Revenue Code and Income Tax Regulations); and
c. Transferor's U.S. Taxpayer Identification Number and address set forth above are true and correct.

Transferor understands that this certification may be disclosed to the Internal Revenue Service by Transferee and that any false statement contained herein could be punished by fine, imprisonment or both.

MW
Initial

6. This Receipt of Conveyance Documents and Disbursement Statement is the entire and exclusive agreement between the parties and supersede any written or oral understanding, promise or agreement, directly or indirectly related to the conveyance of parcel and improvements. The parties agree that any changes to this Receipt may only be made in writing and signed by the parties.

Date: March 10, 2026

Grantor: Union Pacific Railroad Company
which acquired title as the Chicago and North Western Railway Company

By: _____
Signature

Michael Wohlwend AVP-Real Estate
Print Name (and Title, if applicable)

Date: _____, 2026

Grantee:

Village of Mount Prospect, a municipal corporation

_____
for Village of Mount Prospect

Illinois Department of Transportation

Operating Railroad Affidavit

Route	FAU 3512 US-14 (Northwest Highway)
Section	21-00174-00-BR
County	Cook
Parcel No.	0001PE
P.I.N.	03-33-500-001

State of Illinois)
) ss.
County of Cook)

I, Michael Wohlwend, being first duly sworn upon oath state as follows:

1. That I am the AVP Real Estate of Union Pacific Railroad Company which acquired title as the Chicago and North Western Railway Company and have personal knowledge of the fact averred herein.

2. There are no parties in possession of any portion of the following described premises other than the grantor and N/A.

SEE ATTACHED EXHIBIT "A"

3. This affidavit is made in part as a requirement of State law, and to provide factual representation as a basis for the Village of Mount Prospect to accept a permanent easement of that above described premises from the record owners thereof.

4. There are no encroachments, overlaps, or boundary line disputes involving the aforesaid premises to the knowledge of the undersigned.

5. The owners of more than 7.5% of the income and capital interests in the corporation are _____
(Insert Names or None)

_____
Signature

Michael Wohlwend AVP. Real Estate
Print Name and Title

State of Nebraska)
) ss.
County of Douglas)

This instrument was acknowledged before me on March 10, 2026 by Michael Wohlwend.

(SEAL)

David LaPlante
Notary Public

NOTE: THE FOREGOING AFFIDAVIT MAY BE EXECUTED AND ACKNOWLEDGED BY ANY ONE OF THE OFFICERS HAVING KNOWLEDGE OF THE FACTS ON BEHALF OF THE CORPORATION.

General Notary - State of Nebraska
DAVID LAPLANTE
My Comm. Exp. Sept. 18, 2029

EXHIBIT A

That part of the right of way of the former Chicago and Northwestern Railroad Company, of varying widths, running in a general Northwesterly / Southeasterly direction, across the Northwest Quarter of the Southeast Quarter of Section 33, Township 42 North, Range 11 East of the Third Principal Meridian, Cook County, Illinois, with bearings and distances based on the Illinois State Plane Coordinate System, East Zone, NAD83 (2011 Adjustment), with a combined factor of 0.99996606 , described as follows:

Commencing at a 4-inch disk marked "SANITARYDISTOFCHICAGO" marking the intersection of the Northeast Corner of Lot "A" in Kirchoff's Subdivision recorded May 22, 1917 in Cook County as document No. 6117296, with the Southwesterly right of way line of the Union Pacific Railroad, formerly Chicago and Northwestern Railroad Company, thence South 59 degrees 19 minutes 16 seconds East, along said Southwesterly railroad right of way line, 123.71 feet to the Point of Beginning of the centerline of an easement being 7.6 feet in width on either side of said centerline and 15.2 feet' wide in total; thence North 31 degrees 00 minutes 39 seconds East, 116 feet to the Northeasterly right of way line of said Union Pacific Railroad and Point of Termination of said easement; situated in Cook County, Illinois.

Said permanent easement containing 0.040 acres more or less.

PIN: 03-33-500-001

UPRR Project No.: 0771584

PEDESTRIAN BRIDGE CROSSING AGREEMENT

DOT No. 975564C
Railroad Mile Post 20.80 – Harvard Subdivision
Mount Prospect, Cook County, Illinois

THIS AGREEMENT ("Agreement") is made and entered into as of the ____ day of _____, 20____ ("Effective Date"), by and between **UNION PACIFIC RAILROAD COMPANY**, a Delaware corporation, to be addressed at Real Estate Department, 1400 Douglas Street, Mail Stop 1690, Omaha, Nebraska 68179-1690 (”Railroad") and **VILLAGE OF MOUNT PROSPECT**, a municipal corporation or political subdivision of the State of Illinois to be addressed at 50 Emerson Street, Mount Prospect, Illinois 60056 ("Licensee").

RECITALS:

The Licensee desires to undertake as its project (the “Project”) the construction of the new overhead bridge pedestrian crossing, (DOT No. 975564C), on, along, across and over Railroad’s property and trackage at Railroad’s Mile Post 20.80 on the Railroad’s Harvard Subdivision at or near Mount Prospect, Cook County, Illinois (the “Crossing Area”). The Crossing Area is shown on the Railroad’s Location Print marked **Exhibit A** and specified in the Licensee’s Type, Size and Location Prints of the structure marked **Exhibit A-1**, with each exhibit being attached hereto and hereby made a part hereof. The portion of the structure located within the Crossing Area is the "Bridge".

The Railroad and the Licensee are entering into this Agreement to cover the above.

AGREEMENT:

NOW, THEREFORE, it is mutually agreed by and between the parties hereto as follows:

ARTICLE 1. EXHIBIT B

The General Terms and Conditions marked **Exhibit B,** are attached hereto and hereby made a part hereof.

ARTICLE 2 - RAILROAD GRANTS RIGHT

Upon completion of the execution of this Agreement and Railroad’s receipt from Licensee of **Seventy Five Thousand Nine Hundred Ninety Dollars ($75,990.00),** the Railroad shall execute and deliver to the Licensee a limited non-exclusive aerial easement in the Easement Deed

marked **Exhibit F**, attached hereto and hereby made a part hereof, for the property described and shown on **Exhibits A** and **A-2**.

ARTICLE 3. PLANS

A. The Licensee, at its expense, shall prepare, or cause to be prepared by others, the detailed plans and specifications for the Project and submit such plans and specifications to the Railroad's Assistant Vice President Engineering-Design, or his authorized representative, for prior review and approval. The plans and specifications shall include all Bridge layout specifications, cross sections and elevations, associated drainage, and other appurtenances.

B. The final one hundred percent (100%) completed plans that are approved in writing by the Railroad's Assistant Vice President Engineering-Design, or his authorized representative, are hereinafter referred to as the "Plans". The Plans are hereby made a part of this Agreement by reference.

C. No changes in the Plans shall be made unless the Railroad has consented to such changes in writing.

D. The Railroad's review and approval of the Plans will in no way relieve the Licensee or the Contractor from their responsibilities, obligations and/or liabilities under this Agreement, and will be given with the understanding that the Railroad makes no representations or warranty as to the validity, accuracy, legal compliance or completeness of the Plans and that any reliance by the Licensee or Contractor on the Plans is at the risk of the Licensee and Contractor.

ARTICLE 4. NON-RAILROAD IMPROVEMENTS

A. Submittal of plans and specifications for protecting, encasing, reinforcing, relocation, replacing, removing and abandoning in place all non-railroad owned facilities (the "Non-Railroad Facilities") affected by the Project including, without limitation, utilities, fiber optics, pipelines, wirelines, communication lines and fences is required under Article 3. The Non-Railroad Facilities plans and specifications shall comply with Railroad's standard specifications and requirements, including, without limitation, American Railway Engineering and Maintenance-of-Way Association ("AREMA") standards and guidelines. Railroad has no obligation to supply additional land for any Non-Railroad Facilities and does not waive its right to assert preemption defenses, challenge the right-to-take, or pursue compensation in any condemnation action, regardless if the submitted Non-Railroad Facilities plans and specifications comply with Railroad's standard specifications and requirements. Railroad has no obligation to permit any Non-Railroad Facilities to be abandoned in place or relocated on Railroad's property.

B. Upon Railroad's approval of submitted Non-Railroad Facilities plans and specifications, Railroad will attempt to incorporate them into new agreements or supplements of existing agreements with Non-Railroad Facilities owners or operators. Railroad may use its standard terms and conditions, including, without limitation, its standard license fee and administrative charges when requiring supplements or new agreements for Non-Railroad Facilities. Non-

Railroad Facilities work shall not commence before a supplement or new agreement has been fully executed by Railroad and the Non-Railroad Facilities owner or operator, or before Railroad and Licensee mutually agree in writing to (i) deem the approved Non-Railroad Facilities plans and specifications to be Plans pursuant to Article 3B, (ii) deem the Non-Railroad Facilities part of the Bridge, and (iii) supplement this Agreement with terms and conditions covering the Non-Railroad Facilities.

ARTICLE 5. RAILROAD'S MINIMUM COORDINATION REQUIREMENTS

The Licensee, at its expense, shall ensure that the Contractor complies with all of the terms and conditions contained in the Railroad's Minimum Coordination Requirements that are described in **Exhibit D**, attached hereto and hereby made a part hereof, and other special guidelines and/or requirements that the Railroad may provide to the Licensee for this Project.

ARTICLE 6. DEFINITION OF CONTRACTOR

For purposes of this Agreement the term "Contractor" shall mean the contractor or contractors hired by the Licensee to perform any Project work on any portion of the Railroad's property and shall also include the Contractor's subcontractors and the Contractor's and subcontractor's respective employees, officers and agents, and others acting under its or their authority.

ARTICLE 7. CONTRACTOR'S RIGHT OF ENTRY AGREEMENT - INSURANCE

A. Prior to Contractor performing any work within the Crossing Area and any subsequent maintenance and repair work, the Licensee shall require the Contractor to:

- execute the Railroad's then current Contractor's Right of Entry Agreement;
- obtain the then current insurance required in the Contractor's Right of Entry Agreement; and
- provide such insurance policies, certificates, binders and/or endorsements to the Railroad.

B. The Railroad's current Contractor's Right of Entry Agreement is marked **Exhibit E**, attached hereto and hereby made a part hereof. The Licensee confirms that it will inform its Contractor that it is required to execute such form of agreement and obtain the required insurance before commencing any work on any Railroad property. Under no circumstances will the Contractor be allowed on the Railroad's property without first executing the Railroad's Contractor's Right of Entry Agreement and obtaining the insurance set forth therein and also providing to the Railroad the insurance policies, binders, certificates and/or endorsements described therein.

C. All insurance correspondence, binders, policies, certificates and/or endorsements shall be sent to:

Manager - Contracts
Union Pacific Railroad Company

Real Estate Department
1400 Douglas Street, Mail Stop 1690
Omaha, NE 68179-1690
UPRR Project No. 0771584

D. If the Licensee's own employees will be performing any of the Project work, the Licensee may self-insure all or a portion of the insurance coverage subject to the Railroad's prior review and approval.

ARTICLE 8. FEDERAL AID POLICY GUIDE

If the Licensee will be receiving any federal funding for the Project, the current rules, regulations and provisions of the Federal Aid Policy Guide as contained in 23 CFR 140, Subpart I and 23 CFR 646, Subparts A and B are incorporated into this Agreement by reference.

ARTICLE 9. NO PROJECT EXPENSES TO BE BORNE BY RAILROAD

The Licensee agrees that no Project costs and expenses are to be borne by the Railroad. In addition, the Railroad is not required to contribute any funding for the Project.

ARTICLE 10. WORK TO BE PERFORMED BY RAILROAD; BILLING SENT TO LICENSEE; LICENSEE'S PAYMENT OF BILLS

A. The work to be performed by the Railroad, at the Licensee's sole cost and expense, is described in the Railroad's Material and Force Account Estimate dated September 17, 2025, marked **Exhibit C**, attached hereto and hereby made a part hereof (the "Estimate"). As set forth in the Estimate, the Railroad's estimated cost for the Railroad's work associated with the Project is **Ninety Five Thousand Dollars $95,000.00**.

B. The Railroad, if it so elects, may recalculate and update the Estimate submitted to the Licensee in the event the Licensee does not commence construction on the portion of the Project located on the Railroad's property within six (6) months from the date of the Estimate.

C. The Licensee acknowledges that the Estimate may not include any estimate of flagging or other protective service costs that are to be paid by the Licensee or the Contractor in connection with flagging or other protective services provided by the Railroad in connection with the Project. All of such costs incurred by the Railroad are to be paid by the Licensee or the Contractor as determined by the Railroad and the Licensee. If it is determined that the Railroad will be billing the Contractor directly for such costs, the Licensee agrees that it will pay the Railroad for any flagging costs that have not been paid by any Contractor within thirty (30) days of the Contractor's receipt of billing.

D. The Licensee agrees to reimburse the Railroad within thirty (30) days of its receipt of billing from the Railroad for one hundred percent (100%) of all actual costs incurred by the Railroad in connection with the Project including, but not limited to, all actual costs of engineering review (including preliminary engineering review costs incurred by Railroad prior to the

Effective Date of this Agreement), construction, inspection, flagging (unless flagging costs are to be billed directly to the Contractor), procurement of materials, equipment rental, manpower and deliveries to the job site and all direct and indirect overhead labor/construction costs including Railroad's standard additive rates.

ARTICLE 11. SPECIAL PROVISIONS PERTAINING TO AMERICAN RECOVERY AND REINVESTMENT ACT OF 2009

If the Licensee will be receiving American Recovery and Reinvestment Act ("ARRA") funding for the Project, the Licensee agrees that it is responsible in performing and completing all ARRA reporting documents for the Project. The Licensee confirms and acknowledges that Section 1512 of the ARRA provisions applies only to a "recipient" receiving ARRA funding directing from the federal government and, therefore, (i) the ARRA reporting requirements are the responsibility of the Licensee and not of the Railroad, and (ii) the Licensee shall not delegate any ARRA reporting responsibilities to the Railroad. The Licensee also confirms and acknowledges that (i) the Railroad shall provide to the Licensee the Railroad's standard and customary billing for expenses incurred by the Railroad for the Project including the Railroad's standard and customary documentation to support such billing, and (ii) such standard and customary billing and documentation from the Railroad provides the information needed by the Licensee to perform and complete the ARRA reporting documents. The Railroad confirms that the Licensee and the Federal Highway Administration shall have the right to audit the Railroad's billing and documentation for the Project as provided in **Exhibit B** of this Agreement.

ARTICLE 12. LIABILITY.

To the extent permitted by Illinois law, Licensee shall save, protect, defend, indemnify and hold harmless Railroad, and its respective affiliates, and their respective officers, agents and employees, against and from any and all liability, loss, damages, claims, demands, costs and expenses, fines and penalties of whatsoever nature, including court costs and attorney's fees, arising from and growing out of any injury or death of persons whomsoever (including officers, agents and employees of Railroad or the Licensee and of any contractor as well as other persons) or loss of or damage to property whatsoever (including property of or in the custody of Railroad, the Licensee or any contractor as well as other property). Licensee's obligation to indemnify shall accrue when such injury, death, loss or damage occurs or arises from the presence or use of the Bridge, or a breach of this Agreement.

ARTICLE 13. EFFECTIVE DATE; TERM; TERMINATION IF PROJECT DOES NOT COMMENCE

A. This Agreement is effective as of the Effective Date first herein written and shall continue in full force and effect for as long as the Bridge remains on the Railroad’s property.

B. The Railroad, if it so elects, may terminate this Agreement effective upon delivery of written notice to the Licensee in the event the Licensee does not commence construction on the portion of the Project located on the Railroad’s property within twelve (12) months from the Effective Date.

C. If the Agreement is terminated as provided above, or for any other reason, the Licensee shall pay to the Railroad all actual costs incurred by the Railroad in connection with the Project up to the date of termination, including, without limitation, all actual costs incurred by the Railroad in connection with reviewing any preliminary or final Project Plans.

ARTICLE 14. ABANDONMENT.

If Licensee, its successors and assigns, shall abandon the Bridge, or any portion thereof, for the purpose set forth herein for a continuous period of twelve (12) months, then this Agreement and the rights granted herein shall cease automatically and terminate with respect to the portion of the Bridge so abandoned.

ARTICLE 15. TERMINATION; WAIVER OF BREACH; TERM.

A. Railroad may terminate this Agreement by giving Licensee notice of termination if Licensee defaults under any obligation of Licensee under this license and, if after written notice is given by Railroad to Licensee specifying the default, Licensee fails either to immediately begin to cure the default, or to complete the cure expeditiously but in any event within thirty (30) days after the default notice is given. A waiver by Railroad of a breach of Licensee of any covenant or condition of this Agreement shall not impair the right of Railroad to avail itself of any subsequent breach thereof. If the Licensee shall fail, refuse or neglect to perform and abide by the terms of this Agreement, the Railroad, in addition to any other rights and remedies, may perform any work which in the judgment of the Railroad is necessary to place the Bridge and appurtenances is such condition as will not menace, endanger or interfere with the Railroad's facilities or operations or jeopardize the Railroad employees; and the Licensee will reimburse the Railroad for the expenses thereof.

B. Railroad may also terminate this Agreement by giving written notice to Licensee if safety and operational needs of Railroad are materially affected or impaired by Licensee's use of the Bridge, and Railroad and Licensee cannot come to any mutual agreement or understanding as to how Licensee, at Licensee's sole cost and expense, will eliminate such material effect or impairment.

C. This Agreement and the license and permission herein granted shall be effective as of the date first herein written, and shall remain in full force and effect until terminated as herein provided, or until the Bridge is abandoned as set forth in Article 16 below.

D. The Licensee will surrender peaceable possession of the Crossing Area upon termination of this Agreement. Termination of this Agreement shall not affect any rights, obligations or liabilities of the parties, accrued or otherwise, which may have arisen prior to termination.

ARTICLE 16. REMOVAL OF BRIDGE UPON TERMINATION OR ABANDONMENT

Within ninety (90) days after termination of this Agreement or Licensee's abandonment of the Bridge, the Licensee, at its sole cost and expense, shall remove all of the Bridge and its

improvements from the Railroad's right-of-way and restore the Property and such right-of-way to its original condition, failing in which Railroad may perform such activities at the expense of Licensee.

ARTICLE 17. FUTURE PROJECTS

Future projects involving substantial maintenance, repair, reconstruction, renewal and/or demolition of the Bridge shall not commence until Railroad and Licensee agree on the plans for such future projects, cost allocations, right of entry terms and conditions and temporary construction rights, terms and conditions.

ARTICLE 18. ASSIGNMENT; SUCCESSORS AND ASSIGNS

A. Licensee shall not assign this Agreement without the prior written consent of Railroad.

B. Subject to the provisions of Paragraph A above, this Agreement shall inure to the benefit of and be binding upon the successors and assigns of Railroad and Licensee.

ARTICLE 19. CONDITIONS TO BE MET BEFORE LICENSEE CAN COMMENCE WORK

Neither the Licensee nor the Contractor may commence any work within the Crossing Area or on any other Railroad property until:

(i) The Railroad and the Licensee have executed this Agreement.
(ii) The Railroad has provided to the Licensee the Railroad's written approval of the Plans.
(iii) Each Contractor has executed Railroad's Contractor's Right of Entry Agreement and has obtained and/or provided to the Railroad the insurance policies, certificates, binders, and/or endorsements required under the Contractor's Right of Entry Agreement.
(iv) Each Contractor has given the advance notice(s) required under the Contractor's Right of Entry Agreement to the Railroad Representative named in the Contractor's Right of Entry Agreement.

IN WITNESS WHEREOF, the parties have caused this Agreement to be duly executed as of the Effective Date first herein written.

UNION PACIFIC RAILROAD COMPANY
(Federal Tax ID #94-6001323)

By: _____

Printed Name: _____

Title: _____

VILLAGE OF MOUNT PROSPECT

By Paul Wm. Hoefert


Printed Name: Paul Wm. Hoefert

Title: Mayor

EXHIBIT A

To Pedestrian Bridge Crossing Agreement

Cover Sheet for the
Railroad's Location Print

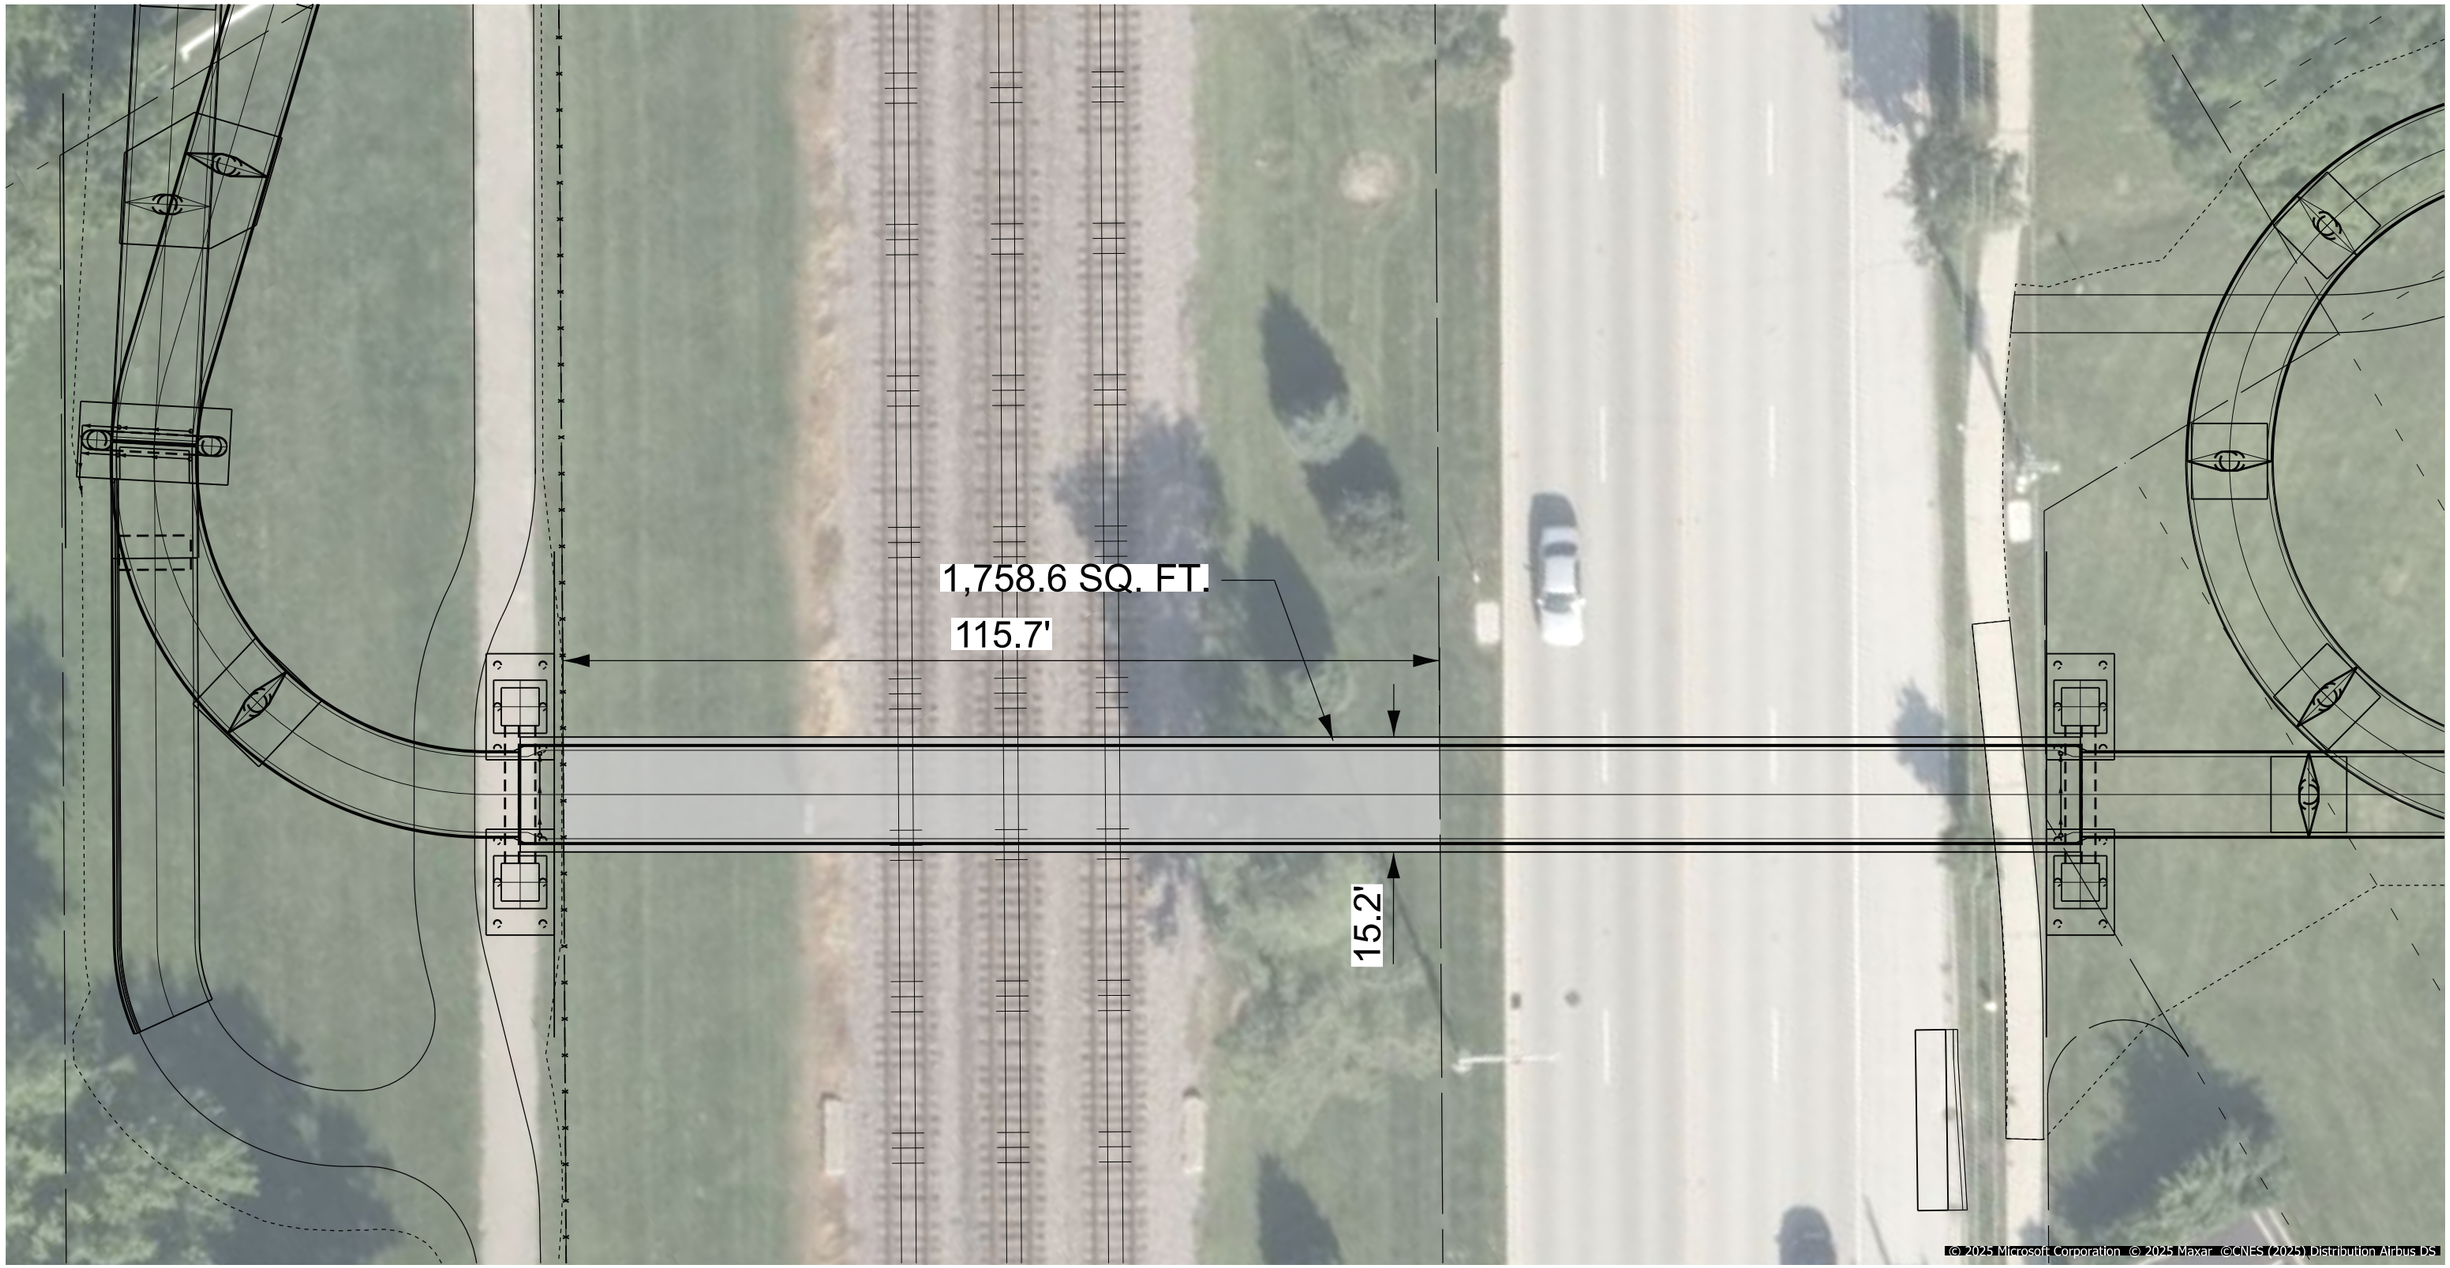

Melas-Meadows Pedestrian Bridge over
Union Pacific Railroad and Northwest Highway
(UPRR Property Impact = 1,758.6 SF)

EXHIBIT A-1

To Pedestrian Bridge Crossing Agreement

Cover Sheet for the
Licensee's Type, Size and Location Prints

EXHIBIT A-2

To Pedestrian Bridge Crossing Agreement

Cover Sheet for the
Easement Area

ROUTE: US-14 (NORTHWEST HWY.) (FAU 3512)
SECTION: 21-00174-00BR
COUNTY: COOK
CONTRACT NO.: 61M15
PARCEL NUMBER: 0001-PE
STA.: 7+27.19 LT. TO 8+42.91 LT.
PIN: 03-33-500-001

That part of the right of way of the former Chicago and Northwestern Railroad Company, running in a general Northwesterly / Southeasterly direction, across the Northwest Quarter of the Southeast Quarter of Section 33, Township 42 North, Range 11 East of the Third Principal Meridian, Cook County, Illinois, with bearings and distances based on the Illinois State Plane Coordinate System, East Zone, NAD83 (2011 Adjustment), with a combined factor of (to be added), described as follows:

Commencing at a 4-inch disk marked “SANITARYDISTOFCHICAGO” marking the intersection of the Northeast Corner of Lot “A” in Kirchoff’s Subdivision recorded May 22, 1917 in Cook County as document No. 6117296, with the Southwesterly right of way line of the Union Pacific Railroad, formerly Chicago and Northwestern Railroad Company, thence South 59 degrees 19 minutes 16 seconds East, along said Southwesterly railroad right of way line, 123.71 feet to the Point of Beginning of the centerline of an easement being 7.6 feet in width on either side of said centerline and 15.2 feet’ wide in total; thence North 31 degrees 0 minutes 39 seconds East, 116 feet to the Northeasterly right of way line of said Union Pacific Railroad and Point of Termination of said easement; situated in Cook County, Illinois.

Said permanent easement containing 0.040 acres or 1,759 square feet, more or less.

EXHIBIT B

To Pedestrian Bridge Crossing Agreement

Cover Sheet for the
General Terms and Conditions

EXHIBIT B

TO PEDESTRIAN BRIDGE CROSSING AGREEMENT

GENERAL TERMS AND CONDITIONS

SECTION 1 - CONDITIONS AND COVENANTS

A. The Railroad makes no covenant or warranty of title for quiet possession or against encumbrances. The Licensee shall not use or permit use of the Crossing Area for any purposes other than those described in this Agreement. Without limiting the foregoing, the Licensee shall not use or permit use of the Crossing Area for railroad purposes, or for gas, oil or gasoline pipe lines. Any lines constructed on the Railroad's property by or under authority of the Licensee for the purpose of conveying electric power or communications incidental to the Licensee's use of the property for highway purposes shall be constructed in accordance with specifications and requirements of the Railroad, and in such manner as not adversely to affect communication or signal lines of the Railroad or its licensees now or hereafter located upon said property. No nonparty shall be admitted by the Licensee to use or occupy any part of the Railroad's property without the Railroad's written consent. Nothing herein shall obligate the Railroad to give such consent.

B. The right hereby granted is subject to any existing encumbrances and rights (whether public or private), recorded or unrecorded, and also to any renewals thereof. The Licensee shall not damage, destroy or interfere with the property or rights of nonparties in, upon or relating to the Railroad's property, unless the Licensee at its own expense settles with and obtains releases from such nonparties.

C. The Railroad reserves the right to use and to grant to others the right to use the Crossing Area for any purpose not inconsistent with the right hereby granted, including, but not by way of limitation, the right to construct, reconstruct, maintain, operate, repair, alter, renew and replace tracks, facilities and appurtenances on the property and the right to cross the Crossing Area with all kinds of equipment. The Railroad further reserves the right to attach signal, communication or power lines to the Bridge, provided that such attachments shall comply with Licensee's specifications and will not interfere with the Licensee's use of the Crossing Area.

D. So far as it lawfully may do so, the Licensee will assume, bear and pay all taxes and assessments of whatsoever nature or kind (whether general, local or special) levied or assessed upon or against the Bridge.

E. If any property or rights other than the right hereby granted are necessary for the construction, maintenance and use of the Bridge and its appurtenances, or for the performance of any work in connection with the Project, the Licensee will acquire all such other property and rights at its own expense and without expense to the Railroad.

SECTION 2 - CONSTRUCTION OF BRIDGE

A. The Licensee, at its expense, will apply for and obtain all public authority required by law, ordinance, rule or regulation for the Project, and will furnish the Railroad upon request with satisfactory evidence that such authority has been obtained.

B. Except as may be otherwise specifically provided herein, the Licensee, at its expense, will furnish all necessary labor, material and equipment, and shall construct and complete the Bridge and all appurtenances thereof. The appurtenances shall include, without limitation, all necessary and proper drainage facilities, guard rails or barriers, and right of way fences as designated by the Railroad. Upon completion of the Project, the Licensee shall remove from the Railroad's property all temporary structures and false work, and will leave the Crossing Area in a condition satisfactory to the Railroad.

C. All construction work of the Licensee upon the Railroad's property (including, but not limited to, construction of the Bridge and all appurtenances and all related and incidental work) shall be performed and completed in a manner satisfactory to the Assistant Vice President Engineering-Design of the Railroad or his authorized representative and in compliance with the Plans, the Railroad's Minimum Coordination Requirements set forth in **Exhibit C** and other guidelines furnished by the Railroad.

D. All construction work of the Licensee shall be performed diligently and completed within a reasonable time. No part of the Project shall be suspended, discontinued or unduly delayed without the Railroad's written consent, and subject to such reasonable conditions as the Railroad may specify. It is understood that the Railroad's tracks at and in the vicinity of the work will be in constant or frequent use during progress of the work and that movement or stoppage of trains, engines or cars may cause delays in the work of the Licensee. The Licensee hereby assumes the risk of any such delays and agrees that no claims for damages on account of any delay shall be made against the Railroad by the Licensee and/or the Contractor.

SECTION 3 - INJURY AND DAMAGE TO PROPERTY

If the Licensee, in the performance of any work contemplated by this Agreement or by the failure to do or perform anything for which the Licensee is responsible under the provisions of this Agreement, shall injure, damage or destroy any property of the Railroad or of any other person lawfully occupying or using the property of the Railroad, such property shall be replaced or repaired by the Licensee at the Licensee's own expense, or by the Railroad at the expense of the Licensee, and to the satisfaction of the Railroad's Assistant Vice President Engineering-Design.

SECTION 4 - RAILROAD MAY USE CONTRACTORS TO PERFORM WORK

The Railroad may contract for the performance of any of its work by other than railroad forces. The Railroad shall notify the Licensee of the contract price within ninety (90) days after it is awarded. Unless the Railroad's work is to be performed on a fixed price basis, the Licensee shall reimburse the Railroad for the amount of the contract.

SECTION 5 - MAINTENANCE AND REPAIRS

A. The Licensee, at its expense, shall maintain, repair and renew, or cause to be maintained, repaired and renewed, the entire Bridge, including, but not limited to, the superstructure, substructure, piers, abutments, walls, approaches and all backfill, grading and drainage required by reason of the Bridge, as well as all graffiti removal or over-painting involving the Bridge.

B. The Railroad, at its expense, will maintain, repair and renew, or cause to be maintained, repaired and renewed, the rails, ties, ballast and communication and signal facilities owned by the Railroad beneath the Bridge.

SECTION 6 - SAFETY MEASURES; PROTECTION OF RAILROAD COMPANY OPERATIONS

It is understood and recognized that safety and continuity of the Railroad's operations and communications are of the utmost importance; and in order that the same may be adequately safeguarded, protected and assured, and in order that accidents may be prevented and avoided, it is agreed with respect to all of said work of the Licensee that the work will be performed in a safe manner and in conformity with the following standards:

A. **Definitions**. All references in this Agreement to the Licensee shall also include the Contractor and their respective officers, agents and employees, and others acting under its or their authority; and all references in this Agreement to work of the Licensee shall include work both within and outside of the Railroad's property.

B. **Entry on to Railroad's Property by Licensee**. If the Licensee's employees need to enter Railroad's property in order to perform an inspection of the Bridge, minor maintenance or other activities, the Licensee shall first provide at least ten (10) working days advance notice to the Railroad Representative. With respect to such entry on to Railroad's property, the Licensee, to the extent permitted by law, agrees to release, defend and indemnify the Railroad from and against any loss, damage, injury, liability, claim, cost or expense incurred by any person including, without limitation, the Licensee's employees, or damage to any property or equipment (collectively the "Loss") that arises from the presence or activities of Licensee's employees on Railroad's property, except to the extent that any Loss is caused by the sole direct negligence of Railroad.

C. **Flagging**.

(i) If the Licensee's employees need to enter Railroad's property as provided in Paragraph B above, the Licensee agrees to notify the Railroad Representative at least thirty (30) working days in advance of proposed performance of any work by Licensee in which any person or equipment will be within twenty-five (25) feet of any track, or will be

near enough to any track that any equipment extension (such as, but not limited to, a crane boom) will reach to within twenty-five (25) feet of any track. No work of any kind shall be performed, and no person, equipment, machinery, tool(s), material(s), vehicle(s), or thing(s) shall be located, operated, placed, or stored within twenty-five (25) feet of any of Railroad's track(s) at any time, for any reason, unless and until a Railroad flagman is provided to watch for trains. Upon receipt of such thirty (30) day notice, the Railroad Representative will determine and inform Licensee whether a flagman need be present and whether Licensee needs to implement any special protective or safety measures. If flagging or other special protective or safety measures are performed by Railroad, Railroad will bill Licensee for such expenses incurred by Railroad. If Railroad performs any flagging, or other special protective or safety measures are performed by Railroad, Licensee agrees that Licensee is not relieved of any of its responsibilities or liabilities set forth in this Agreement.

(ii) The rate of pay per hour for each flagman will be the prevailing hourly rate in effect for an eight-hour day for the class of flagmen used during regularly assigned hours and overtime in accordance with Labor Agreements and Schedules in effect at the time the work is performed. In addition to the cost of such labor, a composite charge for vacation, holiday, health and welfare, supplemental sickness, Railroad Retirement and unemployment compensation, supplemental pension, Employees Liability and Property Damage and Administration will be included, computed on actual payroll. The composite charge will be the prevailing composite charge in effect at the time the work is performed. One and one-half times the current hourly rate is paid for overtime, Saturdays and Sundays, and two and one-half times current hourly rate for holidays. Wage rates are subject to change, at any time, by law or by agreement between Railroad and its employees, and may be retroactive as a result of negotiations or a ruling of an authorized governmental agency. Additional charges on labor are also subject to change. If the wage rate or additional charges are changed, Licensee shall pay on the basis of the new rates and charges.

(iii) Reimbursement to Railroad will be required covering the full eight-hour day during which any flagman is furnished, unless the flagman can be assigned to other Railroad work during a portion of such day, in which event reimbursement will not be required for the portion of the day during which the flagman is engaged in other Railroad work. Reimbursement will also be required for any day not actually worked by the flagman following the flagman's assignment to work on the project for which Railroad is required to pay the flagman and which could not reasonably be avoided by Railroad by assignment of such flagman to other work, even though Licensee may not be working during such time. When it becomes necessary for Railroad to bulletin and assign an employee to a flagging position in compliance with union collective bargaining agreements, Licensee must provide Railroad a minimum of five (5) days notice prior to the cessation of the need for a flagman. If five (5) days notice of cessation is not given, Licensee will still be required to pay flagging charges for the five (5) day notice period required by union agreement to be given to the employee, even though flagging is not required for that period. An additional thirty (30) days notice must then be given to Railroad if flagging services are needed again after such five day cessation notice has been given to Railroad.

D. **Compliance With Laws**. The Licensee shall comply with all applicable federal, state and local laws, regulations and enactments affecting the work. The Licensee shall use only such methods as are consistent with safety, both as concerns the Licensee, the Licensee's agents and employees, the officers, agents, employees and property of the Railroad and the public in general. The Licensee (without limiting the generality of the foregoing) shall comply with all applicable state and federal occupational safety and health acts and regulations. All Federal Railroad Administration regulations shall be followed when work is performed on the Railroad's premises. If any failure by the Licensee to comply with any such laws, regulations, and enactments, shall result in any fine, penalty, cost or charge being assessed, imposed or charged against the Railroad, the Licensee shall reimburse and, to the extent it may lawfully do so, indemnify the Railroad for any such fine, penalty, cost, or charge, including without limitation attorney's fees, court costs and expenses. The Licensee further agrees in the event of any such action, upon notice thereof being provided by the Railroad, to defend such action free of cost, charge, or expense to the Railroad.

E. **No Interference or Delays**. The Licensee shall not do, suffer or permit anything which will or may obstruct, endanger, interfere with, hinder or delay maintenance or operation of the Railroad's tracks or facilities, or any communication or signal lines, installations or any appurtenances thereof, or the operations of others lawfully occupying or using the Railroad's property or facilities.

F. **Supervision**. The Licensee, at its own expense, shall adequately police and supervise all work to be performed by the Licensee, and shall not inflict injury to persons or damage to property for the safety of whom or of which the Railroad may be responsible, or to property of the Railroad. The responsibility of the Licensee for safe conduct and adequate policing and supervision of the Project shall not be lessened or otherwise affected by the Railroad's approval of plans

and specifications, or by the Railroad's collaboration in performance of any work, or by the presence at the work site of the Railroad's representatives, or by compliance by the Licensee with any requests or recommendations made by such representatives. If a representative of the Railroad is assigned to the Project, the Licensee will give due consideration to suggestions and recommendations made by such representative for the safety and protection of the Railroad's property and operations.

G. **Suspension of Work**. If at any time the Licensee's engineers or the Vice President-Engineering Services of the Railroad or their respective representatives shall be of the opinion that any work of the Licensee is being or is about to be done or prosecuted without due regard and precaution for safety and security, the Licensee shall immediately suspend the work until suitable, adequate and proper protective measures are adopted and provided.

H. **Removal of Debris**. The Licensee shall not cause, suffer or permit material or debris to be deposited or cast upon, or to slide or fall upon any property or facilities of the Railroad; and any such material and debris shall be promptly removed from the Railroad's property by the Licensee at the Licensee's own expense or by the Railroad at the expense of the Licensee. The Licensee shall not cause, suffer or permit any snow to be plowed or cast upon the Railroad's property during snow removal from the Crossing Area.

I. **Explosives**. The Licensee shall not discharge any explosives on or in the vicinity of the Railroad's property without the prior consent of the Railroad's Vice President-Engineering Services, which shall not be given if, in the sole discretion of the Railroad's Vice President-Engineering Services, such discharge would be dangerous or would interfere with the Railroad's property or facilities. For the purposes hereof, the "vicinity of the Railroad's property" shall be deemed to be any place on the Railroad's property or in such close proximity to the Railroad's property that the discharge of explosives could cause injury to the Railroad's employees or other persons, or cause damage to or interference with the facilities or operations on the Railroad's property. The Railroad reserves the right to impose such conditions, restrictions or limitations on the transportation, handling, storage, security and use of explosives as the Railroad, in the Railroad's sole discretion, may deem to be necessary, desirable or appropriate.

J. **Excavation**. The Licensee shall not excavate from existing slopes nor construct new slopes which are excessive and may create hazards of slides or falling rock, or impair or endanger the clearance between existing or new slopes and the tracks of the Railroad. The Licensee shall not do or cause to be done any work which will or may disturb the stability of any area or adversely affect the Railroad's tracks or facilities. The Licensee, at its own expense, shall install and maintain adequate shoring and cribbing for all excavation and/or trenching performed by the Licensee in connection with construction, maintenance or other work. The shoring and cribbing shall be constructed and maintained with materials and in a manner approved by the Railroad's Assistant Vice President Engineering-Design to withstand all stresses likely to be encountered, including any stresses resulting from vibrations caused by the Railroad's operations in the vicinity.

K. **Drainage**. The Licensee, at the Licensee's own expense, shall provide and maintain suitable facilities for draining the Bridge and its appurtenances, and shall not suffer or permit drainage water therefrom to flow or collect upon property of the Railroad. The Licensee, at the Licensee's own expense, shall provide adequate passageway for the waters of any streams, bodies of water and drainage facilities (either natural or artificial, and including water from the Railroad's culvert and drainage facilities), so that said waters may not, because of any facilities or work of the Licensee, be impeded, obstructed, diverted or caused to back up, overflow or damage the property of the Railroad or any part thereof, or property of others. The Licensee shall not obstruct or interfere with existing ditches or drainage facilities.

L. **Notice**. Before commencing any work, the Licensee shall provide the advance notice that is required under the Contractor's Right of Entry Agreement.

M. **Fiber Optic Cables**. Fiber optic cable systems may be buried on the Railroad's property. Protection of the fiber optic cable systems is of extreme importance since any break could disrupt service to users resulting in business interruption and loss of revenue and profits. Licensee shall visit up.com/CBUD to complete and submit the required form to determine if fiber optic cable is buried anywhere on the Railroad's premises to be used by the Licensee. If it is, Licensee will telephone the telecommunications company(ies) involved, arrange for a cable locator, and make arrangements for relocation or other protection of the fiber optic cable prior to beginning any work on the Railroad's premises.

SECTION 7 - INTERIM WARNING DEVICES

If at anytime it is determined by a competent authority, by the Licensee, or by agreement between the parties, that new or improved train activated warning devices should be installed at the Crossing Area, the Licensee shall install adequate temporary warning devices or signs and impose appropriate vehicular control measures to protect the motoring public until the construction or reconstruction of the Bridge has been completed.

SECTION 8 - OTHER RAILROADS

All protective and indemnifying provisions of this Agreement shall inure to the benefit of the Railroad and any other railroad company lawfully using the Railroad's property or facilities.

SECTION 9 - BOOKS AND RECORDS

The books, papers, records and accounts of Railroad, so far as they relate to the items of expense for the materials to be provided by Railroad under this Project, or are associated with the work to be performed by Railroad under this Project, shall be open to inspection and audit at Railroad's offices in Omaha, Nebraska, during normal business hours by the agents and authorized representatives of Licensee for a period of three (3) years following the date of Railroad's last billing sent to Licensee.

SECTION 10 -. MODIFICATION - ENTIRE AGREEMENT

No waiver, modification or amendment of this Agreement shall be of any force or effect unless made in writing, signed by the Licensee and the Railroad and specifying with particularity the nature and extent of such waiver, modification or amendment. Any waiver by the Railroad of any default by the Licensee shall not affect or impair any right arising from any subsequent default. This Agreement and Exhibits attached hereto and made a part hereof constitute the entire understanding between the Licensee and the Railroad and cancel and supersede any prior negotiations, understandings or agreements, whether written or oral, with respect to the work or any part thereof.

EXHIBIT C

To New Pedestrian Bridge Crossing Agreement

Cover Sheet for the
Railroad's Material & Force Account Estimate

EXHIBIT C

ESTIMATE OF FORCE ACCOUNT WORK
BY THE
UNION PACIFIC RAILROAD COMPANY

DESCRIPTION OF WORK: Engineering and other related services for work to be performed within railroad right of way. This includes railroad project and construction management during construction activities in railroad right of way. All necessary railroad services will be billed at actual cost.

DATE:
9/17/2025

LOCATION: Mount Prospect, IL **SUBDIVISION: Harvard** **STATE:**

DOT- 975564C **MP 39.40** **IL**

DESCRIPTION	LABOR	MATERIAL	UP %0	Agency % 100	TOTAL
ENGINEERING					
Project Management	$ 15,000	$ -	$ -	$ 15,000.00	**$ 15,000**
Crossing Material and Labor		$ -	$ -		
Construction Management	$ 75,000	$ -	$ -	$ 75,000.00	**$ 75,000**
Final Inspection	$ 5,000	$ -	$ -	$ 5,000.00	**$ 5,000**
	$ -	$ -	$ -	$ -	
TOTAL PROJECT:	**$ 95,000**	**$ -**	**$ -**	**$ 95,000.00**	**$95,000**

TOTAL ESTIMATED COST: **$95,000**

THE ABOVE FIGURES ARE ESTIMATES ONLY AND SUBJECT TO FLUCTUATION. IN THE EVENT OF AN INCREASE OR DECREASE IN THE COST OR QUANTITY OF MATERIAL OR LABOR REQUIRED, THE RAILROAD WILL BILL FOR ACTUAL COSTS AT THE CURRENT RATES EFFECTIVE THEREOF.

Flagging may be performed by a third-party contractor. Any flagging performed by a third-party contractor will be billed at said third-party contractor rate not included in the above estimate. Alternatively, the Agency may enter into a separate agreement with third-party contractor and will be responsible for all actual costs incurred.

EXHIBIT D

To New Pedestrian Bridge Crossing Agreement

Cover Sheet for the
Railroad's Coordination Requirements

EXHIBIT D

TO NEW PEDESTRIAN BRIDGE CROSSING AGREEMENT

RAILROAD COORDINATION REQUIREMENTS

1.01 DEFINITIONS

Agreement:	Agreement that has been signed, or will be signed, between Railroad and Agency covering the construction and maintenance of the Project.
Agency:	Village of Mount Prospect
AREMA:	American Railway Engineering and Maintenance-of-way Association
Contractor:	The contractor or contractors hired by the Agency to perform any project work on any portion of Railroad's property and shall also include the Contractor's subcontractors and the Contractor's and subcontractor's respective employees, officers and agents, and others acting under its or their authority.
MUTCD:	Manual on Uniform Traffic Control Devices
Project:	New Pedestrian Overpass
Railroad:	Union Pacific Railroad Company
Railroad Project Representative:	Railroad's Manager of Industry and Public Projects for this Project (see Section 1.03)
Railroad MTM Representative:	Railroad's Manager of Track Maintenance for this Project (see Section 1.03)
Requirements:	The Railroad Coordination Requirements set forth in this Exhibit.

1.02 DESCRIPTION

This Project includes construction work within Railroad's right-of-way. These Requirements describe coordination with the Railroad when work by the Contractor will be performed upon, over or under the Railroad right-of-way or may impact current or future Railroad operations. The Contractor will coordinate with the Railroad while performing the work outlined in this Agreement and shall afford the same cooperation with the Railroad as it does with the Agency. All submittals and work shall be completed in compliance with these Requirements, Railroad guidelines and requirements, AREMA recommendations and/or as directed by the Railroad Local Representative and/or the Railroad MTM Representative.

1.03 UPRR CONTACTS

The Railroad Project Representative for this project is:

John Plebanek
414-294-8685
jplebanek@benesch.com

For Railroad flagging services and track work, contact the following Railroad MTM Representative:

David Mueller
312-287-4178
dlmuelle@up.com

1.04 PLANS / SPECIFICATIONS

The plans and specifications for this Project, affecting the Railroad, are subject to the written approval by the Railroad. Changes in the plans made after the execution of the Agreement and/or the awarding of the Project to the Contractor are subject to the prior review and written approval of the Agency and the Railroad. No construction work shall commence until final stamped plans and/or changes to final stamped plans have been reviewed and approved by the Railroad in writing. The Railroad's review and approval of the Agency's and/or Contractor's plans in no way relieves the Agency and Contractor from their responsibilities, obligations and/or liabilities under this Agreement, Agency's agreement with the Contractor for the Project and/or in the separate Contractor's Right of Entry Agreement referenced in Section 1.08. Railroad's approval will be given with the understanding that the Railroad makes no representations or warranty as to the validity, accuracy, legal compliance or completeness of Agency's and/or Contractor's plans and that any reliance by the Agency or the Contractor with respect to such plans is at the risk of the Agency and the Contractor.

1.05 UTILITIES AND FIBER OPTICS

A. All installations shall be constructed in accordance with current AREMA recommendations and Railroad specifications and requirements. Railroad general guidelines and the required application forms for utility installations can be found on the Railroad website at http://www.uprr.com/reus/pipeline/install.shtml.

B. It shall be the responsibility of the Contractor, at its expense, to make arrangements directly with utility companies involving the protection, encasement, reinforcement, relocation, replacement, removing or abandonment in place of non-railroad facilities affected by the Project. Railroad has no obligation to supply additional Railroad property for non-railroad facilities affected by this Project, nor does the Railroad have any obligation to permit Non-Railroad facilities to be abandoned in place or relocated on Railroad's property. Any facility and/or utility that crosses Railroad right of way must be covered under an agreement with the Railroad including, without limitation, any relocations of an existing facility and/or utility.

C. Any longitudinal fiber optic lines on Railroad right of way shall be treated as Railroad facilities. Project design may need to be altered to accommodate such facilities.

D. Any fiber optic relocations or protections that are required due to this Project will be at the Agency's expense.

1.06 GENERAL

A. It is essential that the proposed construction shall be performed without interference to Railroad operations and in compliance with all applicable Railroad and Federal Railroad Administration rules and regulations. The Railroad shall be reimbursed by the Contractor or Agency for train delay costs and lost revenue claims due to any delays or interruption of train operations resulting from the Contractor's construction or other activities.

B. Track protection is required for all work equipment (including rubber tired equipment) operating within 25 feet from nearest rail. All work shall be designed and executed outside the temporary construction clearance envelope defined in Section 1.12.

C. The Contractor is also advised that new facilities within the Project may be scheduled to be built by the Railroad and that certain Contractor's activities cannot proceed until that work is complete. The Contractor shall be aware of the limits of responsibilities, allow sufficient time in the schedule for that work to be accomplished and shall coordinate its efforts with the Railroad.

1.07 RAILROAD OPERATIONS

A. The Contractor shall be advised that trains and/or equipment should be expected on any track, at any time, and in either direction. The Contractor shall communicate with the Railroad MTM Representative to improve the Contractor's understanding of Railroad traffic volume and operation at the Project site. The Contractor's bid shall be structured assuming intermittent track windows as defined in Section 1.07 C

B. All Railroad tracks within and adjacent to the Project site are to be assumed as active and rail traffic over these facilities shall be maintained throughout the Project. Activities may include both through moves and switching moves to local customers. Railroad traffic and operations can occur continuously throughout the day and night on these tracks and shall be maintained at all times as defined herein. The Contractor shall coordinate and schedule the work so that construction activities do not interfere with Railroad's operations.

C. Work windows for this Project shall be coordinated with the Agency or Contractor and the Railroad Project Representative and the Railroad MTM Representative. Types of work windows include Conditional Work Windows and Absolute Work Windows, as defined below:

1. Conditional Work Window: A period of time in which Railroad's operations have priority over construction activities. When construction activities may occur on and adjacent to the railroad tracks within 25 feet of the nearest track, a Railroad flag person will be required. At the direction of the flag person, upon approach of a train and when trains are present on the tracks, the tracks must be cleared (i.e., no construction equipment, materials or personnel within 25 feet from the nearest active track or as directed by the Railroad MTM Representative). Conditional Work Windows are available for the project subject to Railroad's local operating unit review and approval.

2. Absolute Work Window: A period of time in which construction activities are given priority over Railroad's operations. During this time the designated Railroad track(s) will be inactive for train movements and may be fouled by the Contractor. Before the end of an Absolute Work Window, all Railroad tracks and signals must be completely operational for normal train operations. Also, all Railroad, Public Utilities Commission and Federal Railroad Administration requirements, codes and regulations for operational tracks must be complied with. Should the operating tracks and/or signals be affected, the Railroad will perform inspections of the work prior to placing the affected track back into service. Railroad flag persons will be required for construction activities requiring an Absolute Work Window. **Absolute Work Windows will generally not be granted. Any request will require a detailed written explanation for Railroad review and approval.**

1.08 RIGHT OF ENTRY, ADVANCE NOTICE AND WORK STOPPAGES

A. Prior to beginning any work within the Railroad right-of-way, the Contractor shall enter into an agreement with the Railroad in the form of the Contractor's Right of Entry Agreement, attached as **Exhibit E**, or latest version thereof provided by the Railroad. There is a fee for processing of the agreement which shall be borne by the Contractor. The right of entry agreement shall specify working time frames, flagging, inspection and insurance requirements and any other items specified by the Railroad.

B. The Contractor shall give advance notice to the Railroad as required in the Contractor's Right of Entry Agreement before commencing work in connection with construction upon or over Railroad's right-of-way and shall observe the Railroad rules and regulations with respect thereto.

C. All work upon the Railroad right-of-way shall be done at such times and in such a manner as not to interfere with or endanger the operations of the Railroad. Whenever work may affect the operations or safety of trains, the method of doing such work shall first be submitted to the Railroad MTM Representative for approval, but such approval shall not relieve the Contractor from liability. Any work to be performed by the Contractor, which requires flagging service or inspection service, shall be deferred until the flagging protection required by the Railroad is available at the job site. See Section 1.21 for railroad flagging requirements.

D. The Contractor shall make requests in writing to both the Railroad Project Representative and the Railroad MTM Representative for both Absolute and Conditional Work Windows, at least two weeks in advance of any work. The written request must include:

1. Description of work to be done.
2. The days and hours that work will be performed.
3. The exact location of the work and proximity to the tracks.
4. The type of window and amount of time requested.
5. The designated contact person for the Contractor.

The Contractor shall provide a written confirmation notice to the Railroad MTM Representative at least fifteen (15) days prior to commencing work in connection with the approved work windows when work will be performed within **25 feet of any track center line.** All work shall be performed in accordance with previously approved work plans.

E. Should a condition arise from, or in connection with, the work which requires immediate and unusual actions to be made to protect operations and property of the Railroad, the Contractor shall undertake such actions. If, in the judgment of the Railroad MTM Representative, such actions are insufficient, the Railroad MTM Representative may require or provide such actions as deemed necessary. In any event, such actions shall be at the Contractor's expense and without cost to the Railroad. The Railroad or Agency have the right to order the Contractor to temporarily cease operations in the event of an emergency or if, in the opinion of the Railroad MTM Representative, the Contractor's operations may inhibit the Railroads operations. In the event such an order is given, the Contractor shall immediately notify the Agency of the order.

1.09 INSURANCE

The Contractor shall not begin work within the Railroad's right-of-way until the Railroad has been furnished the insurance policies, binders, certificates and endorsements required by the Contractor's Right-of-Entry Agreement, and the Railroad Project Representative has advised the Agency that such insurance is in accordance with such Agreement. The required

insurance shall be kept in full force and effect during the performance of work and thereafter until the Contractor removes all tools, equipment, and material from Railroad property and cleans the premises in a manner reasonably satisfactory to the Railroad.

1.10 RAILROAD SAFETY ORIENTATION

All personnel employed by the Agency, Contractor and all subcontractors must complete the Railroad's course "Orientation for Contractor's Safety" and be registered prior to working on Railroad property. This orientation is available at www.contractororientation.com. This course is required to be completed annually. The preceding training does not apply for longitudinal fiber optic installations.

1.11 COOPERATION

The Railroad shall cooperate with the Contractor in the scheduling of Project work with the understanding that Railroad's train operations at the job site shall have priority over the Contractor's activities.

1.12 CONSTRUCTION CLEARANCES

The Contractor shall abide by the twenty-one (21.6) foot temporary vertical construction clearance defined in section 4.4.1.1 and fifteen (15) foot temporary horizontal construction clearance defined in section 4.4.1.2 of BNSF and UPRR Guidelines for Railroad Grade Separation Projects. It shall be the Contractor's responsibility to obtain such guidelines from the Agency or Railroad.

Reduced temporary construction clearances, which are less than construction clearances defined above, will require special review and approval by the Railroad.

Any proposed variance on the specified minimum clearances due to the Contractor's operations shall be submitted to the Railroad Project Representative through the Agency at least thirty (30) days in advance of the work. No work shall be undertaken until the variance is approved in writing by the Railroad Project Representative.

1.13 SUBMITTALS

A. Construction submittals and Requests for Information (RFI) shall be submitted per Section 3 of BNSF and UPRR Guidelines for Railroad Grade Separation Projects.

B. The minimum review times, as indicated in tables 3-1 and 3-2 of Section 3.10 of the BNSF and UPRR Guidelines for Railroad Grade Separation Projects, should be anticipated for review of all submittals. Guidelines for Railroad Grade Separation Projects, should be anticipated for review of all submittals. The details of the construction affecting the Railroad tracks and property, not already included in the contract plans, shall be submitted by the Agency to the Railroad Project Representative for the Railroad's review and written approval before such construction is undertaken. The Railroad shall not be liable to Agency, Contractor, and or any other person or entity if the Railroad's review exceeds a four-week review time.

C. As Built Submittals shall be submitted per Section 3 of BNSF and UPRR Guidelines for Railroad Grade Separation Projects.

1.14 MAINTENANCE OF PROPER DRAINAGE AND DAMAGE TO RAILROAD FACILITIES

A. The Contractor, at its expense, shall be required to maintain all ditches and drainage structures free of silt or other obstructions which may result from the Contractor's operations and to repair and restore any Railroad property, tracks and facilities of Railroad and/or its tenants.

B. The Contractor must submit a proposed method of erosion control and have the method reviewed and approved by the Railroad prior to beginning any grading on the project site. Erosion control methods must comply with all applicable local, state and federal regulations.

1.15 SITE INSPECTIONS BY RAILROAD PROJECT REPRESENTATIVE, RAILROAD MTM REPRESENTATIVE OR RAILROAD'S CONTRACTOR

A. In addition to the office reviews of construction submittals, site observations will be performed by the Railroad Project Representative, Railroad MTM Representative or Railroad's Contractor at significant points during construction per Section 4.11 of BNSF and UPRR Guidelines for Railroad Grade Separation Projects.

B. Site inspections are not limited to the milestone events listed in the guidelines. Site visits to check the progress of work may be performed at any time throughout the construction process as deemed necessary by the Railroad.

C. A detailed construction schedule, including the proposed temporary horizontal and vertical clearances and construction sequence for all work to be performed, shall be provided by the Contractor to the Agency for submittal to the Railroad's Project Representative for review and approval prior to commencement of work. This schedule shall also include the anticipated dates on which the above listed events will occur. This schedule shall be updated for all critical listed events as necessary but at least monthly so that site visits may be scheduled.

1.16 RAILROAD REPRESENTATIVES

A. Railroad representatives, conductors, flag persons or watch persons will be provided by the Railroad at the expense of the Agency or Contractor (as stated elsewhere in these bid documents) to protect Railroad facilities, property and movements of its trains and engines. In general, the Railroad will furnish such personnel or other protective services as follows:

1. When any part of any equipment or object, such as erection or construction activities, is standing or being operated within 25 feet, measured horizontally from centerline, of any track on which trains may operate.

2. For any excavation below the elevation of track subgrade when, in the opinion of the Railroad MTM Representative, the track or other Railroad facilities may be subject to settlement or movement.

3. During any clearing, grubbing, excavation or grading in proximity to Railroad facilities which, in the opinion of the Railroad MTM Representative, may affect Railroad facilities or inhibit operations.

4. During any Contractor's operations when, in the opinion of the Railroad MTM Representative, the Railroad facilities, including, but not limited to, tracks, buildings, signals, wire lines or pipe lines, may be endangered.

B. The Contractor shall arrange with the Railroad Local Representative to provide the adequate number of flag persons to accomplish the work.

1.17 WALKWAYS REQUIRED

Parallel to the outer side of each exterior track of multiple operated track and on each side of single operated track, an unobstructed continuous space suitable for trainman's use in walking along trains, extending in width not less than twelve feet (12') perpendicular from centerline of track, shall be maintained. Any temporary impediments to walkways and track drainage encroachments or obstructions allowed during working hours must be covered, guarded and/or protected as soon as practical. Walkways with railings shall be constructed by the Contractor over open excavation areas when in close proximity of track, and railings shall not be closer than 9' perpendicular from the center line of tangent track or 9' – 6" horizontal from curved track.

1.18 COMMUNICATIONS AND SIGNAL LINES

If required, the Railroad, at Agency's expense, will rearrange its communications and signal lines, grade crossing warning devices, train signals, tracks and facilities that are in use and maintained by Railroad forces in connection with its operation. This work by the Railroad will be done by its own forces or by contractors under a continuing contract and may or may not be a part of the work under this contract.

1.19 TRAFFIC CONTROL

The Contractor's operations which control traffic across or around Railroad facilities shall be coordinated with and approved by the Railroad MTM Representative and shall be in compliance with the MUTCD.

1.20 CONSTRUCTION EXCAVATIONS;CALL BEFORE YOU DIG NUMBER

A. The Contractor shall be required to take special precautions and care in connection with excavating and shoring. Excavations for construction of footings, piers, columns, walls or other facilities that require shoring shall comply with requirements of OSHA, AREMA and Railroad "Guidelines for Temporary Shoring".

B. In addition to calling the "811" number and/or the local "one call center", the Contractor shall call the Railroad's "Call Before Your Dig" number at least 48 hours prior to commencing work at 1-800-336-9193 during normal business hours (6:30 a.m. to 8:00 p.m. Central Standard Time, Monday through Friday, except holidays - also a 24 hour, 7 day a week number for emergency calls) to determine location of fiber optics. If a telecommunications system is buried anywhere on or near Railroad property, the Contractor will co-ordinate with the Railroad and the Telecommunication Company(ies) to arrange for relocation or other protection of the system prior to beginning any work on or near Railroad property. The determination of whether fiber optics will be affected by the Project shall be made during the initial design phase of the Project.

C. The Railroad does not allow temporary at grade crossings unless absolutely necessary and there is no alternative route available to contractor to access the project site. Alternative plans should be considered to avoid crossing Railroad tracks at grade.

1.21 RAILROAD FLAGGING

Performance of any work by the Contractor in which person(s) or equipment will be within twenty-five (25) feet of any track, or that any object or equipment extension (such as, but not limited to, a crane boom) will reach within twenty-five (25) feet of any track, require railroad flagging services or other protective measures. The Contractor shall give an advance notice to the Railroad as required in the Contractor's Right of Entry Agreement before commencing any such work, allowing the Railroad to determine the need for flagging or other protective measures which ensure the safety of Railroad's operations, employees and equipment. Contractor shall comply with all other requirements regarding flagging services covered by the Contractor's Right of Entry Agreement. Any costs associated with failure to abide by these requirements will be borne by the Contractor.

The estimated pay rate for each flag person is $1,400 per day for an 8-hour work day with time and one-half for overtime, Saturdays, Sundays; double time and one-half for holidays. Flagging rates are set by the Railroad and are subject to change due to, but not limited to, travel time, setup plus, per diem and rest time (if work is required at night).

1.22 CLEANING OF RIGHT-OF-WAY

The Contractor shall, upon completion of the work to be performed within the right-of-way and/or properties of the Railroad and adjacent to its tracks, wire lines and other facilities, promptly remove from the Railroad right-of-way all Contractor's tools, implements and other materials whether brought upon the right-of-way by the Contractor or any subcontractors employee or agent of Contractor or of any subcontractor, and leave the right-of-way in a clean and presentable condition to the satisfaction of the Railroad.

1.23 CONTRACTOR'S RESPONSIBILITY OF SUPERVISION

The Contractor, at its expense, shall adequately supervise all work to be performed by the Contractor. Such responsibility shall not be lessened or otherwise affected by Railroad's approval of plans and specifications, or by the presence at the work site of the Railroad Project Representative, Railroad MTM Representative or any other Railroad representative or Railroad contractor providing inspection services, or by the compliance by the Contractor with any requests or recommendations made by such representatives. The Contractor will give due consideration to suggestions and recommendations made by such representatives for the safety and protection of the Railroad's property and operations.

1.24 USE OF EXPLOSIVES AT PROJECT SITE PROHIBITED

The Contractor's use of explosives at the Project site is expressly prohibited unless authorized in advance in writing by the Railroad Project Representative.

EXHIBIT E

To New Pedestrian Bridge Crossing Agreement

Cover Sheet for the
Railroad's Form of
Contractor's Right of Entry Agreement

CONTRACTOR'S
RIGHT OF ENTRY AGREEMENT

THIS AGREEMENT is made and entered into as of the _____ day of _____, 20_____, by and between **UNION PACIFIC RAILROAD COMPANY**, a Delaware corporation ("Railroad"); and _____, a _____ corporation ("Contractor").

RECITALS:

Contractor has been hired by _____ to perform work relating to _____ (the "Work") with all or a portion of such Work to be performed on property of Railroad in the vicinity of Railroad's Milepost _____ on Railroad's _____ [Subdivision or Branch] [at or near DOT No. _____ located at or near _____, in _____ County, State of _____, as such location is in the general location shown on the print marked **Exhibit A**, attached hereto and hereby made a part hereof, which Work is the subject of a contract dated _____ between Railroad and _____.

Railroad is willing to permit Contractor to perform the Work described above at the location described above subject to the terms and conditions contained in this agreement

AGREEMENT:

NOW, THEREFORE, it is mutually agreed by and between Railroad and Contractor, as follows:

ARTICLE 1 - DEFINITION OF CONTRACTOR.

For purposes of this agreement, all references in this agreement to Contractor shall include Contractor's contractors, subcontractors, officers, agents and employees, and others acting under its or their authority. For purposes of clarity, Contractor agrees that any CIC (defined below) hired by Contractor is a subcontractor of Contractor and therefore included in the defined term Contractor pursuant to the foregoing sentence.

ARTICLE 2 - RIGHT GRANTED: PURPOSE.

Railroad hereby grants to Contractor the right, during the term hereinafter stated and upon and subject to each and all of the terms, provisions and conditions herein contained, to enter upon and have ingress to and egress from the property described in the Recitals for the purpose of performing the Work described in the Recitals above. The right herein granted to Contractor is limited to those portions of Railroad's property specifically described herein, or as designated by the Railroad Representatives named in Article 4.

ARTICLE 3 - TERMS AND CONDITIONS CONTAINED IN EXHIBITS B AND C.

The terms and conditions contained in **Exhibit B** and **Exhibit C**, attached hereto, are hereby made a part of this agreement.

ARTICLE 4 - ALL EXPENSES TO BE BORNE BY CONTRACTOR; RAILROAD REPRESENTATIVES.

A. Contractor shall bear any and all costs and expenses associated with any Work performed by Contractor (including without limitation any CIC), or any costs or expenses incurred by Railroad relating to this agreement.

B. Contractor shall coordinate all of its Work with the following Railroad representatives or their duly authorized representative (the "Railroad Representatives"):

MTM: _____ PM: _____
_____ _____
_____ _____
_____ _____

C. Contractor, at its own expense, shall adequately police and supervise all Work to be performed by Contractor and shall ensure that such Work is performed in a safe manner as set forth in Section 7 of **Exhibit B.** The responsibility of Contractor for safe conduct and adequate policing and supervision of Contractor's Work shall not be lessened or otherwise affected by Railroad's approval of plans and specifications involving the Work, or by Railroad's collaboration in performance of any Work, or by the presence at the Work site of a Railroad Representative, or by compliance by Contractor with any requests or recommendations made by Railroad Representative.

ARTICLE 5 - SCHEDULE OF WORK ON A MONTHLY BASIS.

The Contractor, at its expense, shall provide on a monthly basis a detailed schedule of Work to the Railroad Representative named in Article 4B above. The reports shall start at the execution of this agreement and continue until this agreement is terminated as provided in this agreement or until the Contractor has completed all Work on Railroad's property.

ARTICLE 6 - TERM; TERMINATION.

A. The grant of right herein made to Contractor shall commence on the date of this agreement, and continue until_____, unless sooner terminated as herein provided, or at such time as Contractor has completed its Work on Railroad's property, whichever is earlier. Contractor agrees to notify the Railroad Representative in writing when it has completed its Work on Railroad's property.

B. This agreement may be terminated by either party on ten (10) days written notice to the other party.

ARTICLE 7 - CERTIFICATE OF INSURANCE.

A. Before commencing any Work and throughout the entire term of this Agreement, Contractor, at its expense, shall procure and maintain in full force and effect the types and minimum limits of insurance specified in **Exhibit C** of this agreement and require each of its subcontractors to include the insurance endorsements as required under Section 12 of **Exhibit B** of this agreement.

B. Not more frequently than once every two (2) years, Railroad may reasonably modify the required insurance coverage to reflect then-current risk management practices in the railroad industry and underwriting practices in the insurance industry.

C. Upon request of Railroad, Contractor shall provide to Railroad a certificate issued by its insurance carrier evidencing the insurance coverage required under **Exhibit B**.

D. Contractor understands and accepts that the terms of this Article are wholly separate from and independent of the terms of any indemnity provisions contained in this Agreement.

E. Upon request of Railroad, insurance correspondence, binders, policies, certificates and endorsements shall be sent to:

Union Pacific Railroad Company
_____
[Insert mailing address]
_____
_____
Attn:_____
Project No. 0771584

ARTICLE 8 - PRECONSTRUCTION MEETING.

If the Work to be performed by the Contractor will involve the Railroad providing any flagging protection (or if a CIC is approved to provide flagging protection pursuant to the terms set forth herein) and/or there is separate work to be performed by the Railroad, the Contractor confirms that no work shall commence until the Railroad and Contractor participate in a preconstruction meeting involving flagging procedures and coordination of work activities of the Contractor and the Railroad (and any CIC, as applicable.) Union Pacific's Third Party Flagging Policy at the link provided here: www.up.com/flagging

ARTICLE 9. DISMISSAL OF CONTRACTOR'S EMPLOYEE.

At the request of Railroad, Contractor shall remove from Railroad's property any employee of Contractor who fails to conform to the instructions of the Railroad Representative in connection with the Work on Railroad's property, and any right of Contractor shall be suspended until such removal has occurred. Contractor shall indemnify Railroad against any claims arising from the removal of any such employee from Railroad's property.

ARTICLE 10. ADMINISTRATIVE FEE.

Upon the execution and delivery of this agreement, Contractor shall pay to Railroad One Thousand Twenty Five Dollars ($1,025.00) as reimbursement for clerical, administrative and handling expenses in connection with the processing of this agreement.

ARTICLE 11. CROSSINGS: COMPLIANCE WITH MUTCD AND FRA GUIDELINES.

A. No additional vehicular crossings (including temporary haul roads) or pedestrian crossings over Railroad's trackage shall be installed or used by Contractor without the prior written permission of Railroad.

B. Any permanent or temporary changes, including temporary traffic control, to crossings must conform to the Manual of Uniform Traffic Control Devices (MUTCD) and any applicable Federal Railroad Administration rules, regulations and guidelines, and must be reviewed by the Railroad prior to any changes being implemented. In the event the Railroad is found to be out of compliance with federal safety regulations due to the Contractor's modifications, negligence, or any other reason arising from the Contractor's presence on the Railroad's property, the Contractor agrees to assume liability for any civil penalties imposed upon the Railroad for such noncompliance.

ARTICLE 12.- EXPLOSIVES.

Explosives or other highly flammable substances shall not be stored or used on Railroad's property without the prior written approval of Railroad.

IN WITNESS WHEREOF, the parties hereto have duly executed this agreement in duplicate as of the date first herein written.

UNION PACIFIC RAILROAD COMPANY

By: _____

Title: _____

_____
(Name of Contractor)

By: _____

Name: _____

Title: _____

Phone: _____

E-Mail: _____

EXHIBIT A
TO
CONTRACTOR'S RIGHT OF ENTRY AGREEMENT

Exhibit A will be a print showing the general location of the work site.

EXHIBIT B
TO
CONTRACTOR'S RIGHT OF ENTRY AGREEMENT

Section 1. NOTICE OF COMMENCEMENT OF WORK - RAILROAD FLAGGING - PRIVATE FLAGGING.

A. Contractor agrees to notify the Railroad Representative at least ten (10) working days in advance of Contractor commencing its Work and at least thirty (30) working days in advance of proposed performance of any Work by Contractor in which any person or equipment will be within twenty-five (25) feet of any track, or will be near enough to any track that any equipment extension (such as, but not limited to, a crane boom) will reach to within twenty-five (25) feet of any track.

B. No work of any kind shall be performed, and no person, equipment, machinery, tool(s), material(s), vehicle(s), or thing(s) shall be located, operated, placed, or stored within twenty-five (25) feet of any of Railroad's track(s) at any time, for any reason, unless and until a Railroad approved flagman is provided to watch for trains. Upon receipt of such thirty (30)-day notice, the Railroad Representative will determine and inform Contractor whether a flagman need be present and whether Contractor needs to implement any special protective or safety measures.

C. Contractor shall be permitted to hire a private contractor to perform flagging or other special protective or safety measures (such private contractor being commonly known in the railroad industry as a contractor-in-charge ("CIC")) in lieu of Railroad providing such services or in concert with Railroad providing such services, subject to prior written approval by Railroad, which approval shall be in Railroad's sole and absolute discretion. If Railroad agrees to permit Contractor to utilize a CIC pursuant to the preceding sentence, Contractor shall obtain Railroad's prior approval in writing for each of the following items, as determined in all respects in Railroad's sole and absolute discretion: (i) the identity of the third-party performing the role of CIC; (ii) the scope of the services to be performed for the project by the approved CIC; and (iii) any other terms and conditions governing such services to be provided by the CIC. If flagging or other special protective or safety measures are performed by an approved CIC, Contractor shall be solely responsible for (and shall timely pay such CIC for) its services. Railroad reserves the right to rescind any approval pursuant to this Section 1, Subsection C., in whole or in part, at any time, as determined in Railroad's sole and absolute discretion.

D. If any flagging or other special protective or safety measures are performed by employees of Railroad and/or any contractor of Railroad, Railroad will bill Contractor for such expenses incurred by Railroad, unless Railroad and a federal, state or local governmental entity have agreed that Railroad is to bill such expenses to the federal, state or local governmental entity. If Railroad will be sending the bills to Contractor, Contractor shall pay such bills within thirty (30) days of Contractor's receipt of billing.

E. If any flagging or other special protective or safety measures are performed by Railroad or a CIC, Contractor agrees that Contractor is not relieved of any of its responsibilities or liabilities set forth in this agreement.

F. The provisions set forth in this subsection are only applicable for Flagging Services performed by employees of Railroad: the rate of pay per hour for each flagman will be the prevailing hourly rate in effect for an eight-hour day for the class of flagmen used during regularly assigned hours and overtime in accordance with labor agreements and schedules in effect at the time the Work is performed. In addition to the cost of such labor, a composite charge for vacation, holiday, health and welfare, supplemental sickness, Railroad Retirement and unemployment compensation, supplemental pension, Employees Liability and Property Damage and Administration will be included, computed on actual payroll. The composite charge will be the prevailing composite charge in effect at the time the Work is performed. One and one-half times the current hourly rate is

paid for overtime, Saturdays and Sundays, and two and one-half times current hourly rate for holidays. Wage rates are subject to change, at any time, by law or by agreement between Railroad and its employees, and may be retroactive as a result of negotiations or a ruling of an authorized governmental agency. Additional charges on labor are also subject to change. If the wage rate or additional charges are changed, Contractor (or the governmental entity, as applicable) shall pay on the basis of the new rates and charges. If flagging is performed by Railroad, reimbursement to Railroad will be required covering the full eight-hour day during which any flagman is furnished, unless the flagman can be assigned to other Railroad work during a portion of such day, in which event reimbursement will not be required for the portion of the day during which the flagman is engaged in other Railroad work. Reimbursement will also be required for any day not actually worked by the flagman following the flagman's assignment to work on the project for which Railroad is required to pay the flagman and which could not reasonably be avoided by Railroad by assignment of such flagman to other work, even though Contractor may not be working during such time. When it becomes necessary for Railroad to bulletin and assign an employee to a flagging position in compliance with union collective bargaining agreements, Contractor must provide Railroad a minimum of five (5) days notice prior to the cessation of the need for a flagman. If five (5) days notice of cessation is not given, Contractor will still be required to pay flagging charges for the five (5) day notice period required by union agreement to be given to the employee, even though flagging is not required for that period. An additional thirty (30) days notice must then be given to Railroad if flagging services are needed again after such five-day cessation notice has been given to Railroad.

Section 2. LIMITATION AND SUBORDINATION OF RIGHTS GRANTED

A. The foregoing grant of right is subject and subordinate to the prior and continuing right and obligation of the Railroad to use and maintain its entire property including the right and power of Railroad to construct, maintain, repair, renew, use, operate, change, modify or relocate railroad tracks, roadways, signal, communication, fiber optics, or other wirelines, pipelines and other facilities upon, along or across any or all parts of its property, all or any of which may be freely done at any time or times by Railroad without liability to Contractor or to any other party for compensation or damages.

B. The foregoing grant is also subject to all outstanding superior rights (whether recorded or unrecorded and including those in favor of licensees and lessees of Railroad's property, and others) and the right of Railroad to renew and extend the same, and is made without covenant of title or for quiet enjoyment.

Section 3. NO INTERFERENCE WITH OPERATIONS OF RAILROAD AND ITS TENANTS.

A. Contractor shall conduct its operations so as not to interfere with the continuous and uninterrupted use and operation of the railroad tracks and property of Railroad, including without limitation, the operations of Railroad's lessees, licensees or others, unless specifically authorized in advance by the Railroad Representative. Nothing shall be done or permitted to be done by Contractor at any time that would in any manner impair the safety of such operations. When not in use, Contractor's machinery and materials shall be kept at least twenty-five (25) feet from the centerline of Railroad's nearest track, and there shall be no vehicular crossings of Railroads tracks except at existing open public crossings.

B. Operations of Railroad and work performed by Railroad personnel and delays in the Work to be performed by Contractor caused by such railroad operations and Work are expected by Contractor, and Contractor agrees that Railroad shall have no liability to Contractor, or any other person or entity for any such delays. The Contractor shall coordinate its activities with those of Railroad and third parties so as to avoid interference with railroad operations. The safe operation of Railroad train movements and other activities by Railroad takes precedence over any Work to be performed by Contractor.

Section 4. LIENS.

Contractor shall pay in full all persons who perform labor or provide materials for the Work to be performed by Contractor. Contractor shall not create, permit or suffer any mechanic's or materialmen's liens of any kind or nature to be created or enforced against any property of Railroad for any such Work performed. Contractor shall indemnify and hold harmless Railroad from and against any and all liens, claims, demands, costs or expenses of whatsoever nature in any way connected with or growing out of such Work done, labor performed, or materials furnished. If Contractor fails to promptly cause any lien to be released of record, Railroad may, at its election, discharge the lien or claim of lien at Contractor's expense.

Section 5. PROTECTION OF FIBER OPTIC CABLE SYSTEMS.

A. Fiber optic cable systems may be buried on Railroad's property. Protection of the fiber optic cable systems is of extreme importance since any break could disrupt service to users resulting in business interruption and loss of revenue and profits. Contractor shall visit www.up.com/CBUD to complete and submit the required form to determine if fiber optic cable is buried anywhere on Railroad's property to be used by Contractor. If it is, Contractor will telephone the telecommunications company(ies) involved, make arrangements for a cable locator and, if applicable, for relocation or other protection of the fiber optic cable. Contractor shall not commence any Work until all such protection or relocation (if applicable) has been accomplished.

B. IN ADDITION TO OTHER INDEMNITY PROVISIONS IN THIS AGREEMENT, CONTRACTOR SHALL INDEMNIFY, DEFEND AND HOLD RAILROAD HARMLESS FROM AND AGAINST ALL COSTS, LIABILITY AND EXPENSE WHATSOEVER (INCLUDING, WITHOUT LIMITATION, ATTORNEYS' FEES, COURT COSTS AND EXPENSES) ARISING OUT OF ANY ACT OR OMISSION OF CONTRACTOR, ITS AGENTS AND/OR EMPLOYEES, THAT CAUSES OR CONTRIBUTES TO (1) ANY DAMAGE TO OR DESTRUCTION OF ANY TELECOMMUNICATIONS SYSTEM ON RAILROAD'S PROPERTY, AND/OR (2) ANY INJURY TO OR DEATH OF ANY PERSON EMPLOYED BY OR ON BEHALF OF ANY TELECOMMUNICATIONS COMPANY, AND/OR ITS CONTRACTOR, AGENTS AND/OR EMPLOYEES, ON RAILROAD'S PROPERTY. CONTRACTOR SHALL NOT HAVE OR SEEK RECOURSE AGAINST RAILROAD FOR ANY CLAIM OR CAUSE OF ACTION FOR ALLEGED LOSS OF PROFITS OR REVENUE OR LOSS OF SERVICE OR OTHER CONSEQUENTIAL DAMAGE TO A TELECOMMUNICATION COMPANY USING RAILROAD'S PROPERTY OR A CUSTOMER OR USER OF SERVICES OF THE FIBER OPTIC CABLE ON RAILROAD'S PROPERTY.

Section 6. PERMITS - COMPLIANCE WITH LAWS.

In the prosecution of the Work covered by this agreement, Contractor shall secure any and all necessary permits and shall comply with all applicable federal, state and local laws, regulations and enactments affecting the Work including, without limitation, all applicable Federal Railroad Administration regulations.

Section 7. SAFETY.

A. Safety of personnel, property, rail operations and the public is of paramount importance in the prosecution of any Work on Railroad property performed by Contractor. Contractor shall be responsible for initiating, maintaining and supervising all safety, operations and programs in connection with the Work. Contractor shall, at a minimum, comply with Railroad's then current safety standards located at the below web address ("Railroad's Safety Standards") to ensure uniformity with the safety standards followed by Railroad's own forces. As a part of Contractor's safety responsibilities, Contractor shall notify Railroad if Contractor

determines that any of Railroad's Safety Standards are contrary to good safety practices. Contractor shall furnish copies of Railroad's Safety Standards to each of its employees before they enter Railroad property.

http://www.up.com/cs/groups/public/@uprr/@suppliers/documents/up_pdf_nativedocs/pdf_up_supplier_safety_req.pdf

B. All personnel employed by the Agency, Contractor and all subcontractors must complete the Railroad's course "Property Access Training" and be registered prior to working on Railroad property. This training is available at www.up.com/up-pat. This training is required to be completed annually.

C. Without limitation of the provisions of paragraph A above, Contractor shall keep the job site free from safety and health hazards and ensure that its employees are competent and adequately trained in all safety and health aspects of the job.

D. Contractor shall have proper first aid supplies available on the job site so that prompt first aid services may be provided to any person injured on the job site. Contractor shall promptly notify Railroad of any U.S. Occupational Safety and Health Administration reportable injuries. Contractor shall have a nondelegable duty to control its employees while they are on the job site or any other property of Railroad, and to be certain they do not use, be under the influence of, or have in their possession any alcoholic beverage, drug or other substance that may inhibit the safe performance of any Work.

E. If and when requested by Railroad, Contractor shall deliver to Railroad a copy of Contractor's safety plan for conducting the Work (the "Safety Plan"). Railroad shall have the right, but not the obligation, to require Contractor to correct any deficiencies in the Safety Plan. The terms of this agreement shall control if there are any inconsistencies between this agreement and the Safety Plan.

Section 8. INDEMNITY.

A. TO THE FULLEST EXTENT ALLOWED BY APPLICABLE LAW, CONTRACTOR SHALL INDEMNIFY, DEFEND AND HOLD HARMLESS RAILROAD, ITS AFFILIATES, AND ITS AND THEIR OFFICERS, AGENTS AND EMPLOYEES (INDIVIDUALLY AN "INDEMNIFIED PARTY" OR COLLECTIVELY "INDEMNIFIED PARTIES") FROM AND AGAINST ANY AND ALL LOSS, DAMAGE, INJURY, LIABILITY, CLAIM, DEMAND, COST OR EXPENSE (INCLUDING, WITHOUT LIMITATION, ATTORNEY'S, CONSULTANT'S AND EXPERT'S FEES, AND COURT COSTS), FINE OR PENALTY (COLLECTIVELY, "LOSS") INCURRED BY ANY PERSON (INCLUDING, WITHOUT LIMITATION, ANY INDEMNIFIED PARTY, CONTRACTOR, OR ANY EMPLOYEE OF CONTRACTOR OR OF ANY INDEMNIFIED PARTY) ARISING OUT OF OR IN ANY MANNER CONNECTED WITH (I) ANY WORK PERFORMED BY CONTRACTOR, OR (II) ANY ACT OR OMISSION OF CONTRACTOR, ITS OFFICERS, AGENTS OR EMPLOYEES, OR (III) ANY BREACH OF THIS AGREEMENT BY CONTRACTOR.

B. THE RIGHT TO INDEMNITY UNDER THIS SECTION 8 SHALL ACCRUE UPON OCCURRENCE OF THE EVENT GIVING RISE TO THE LOSS, AND SHALL APPLY REGARDLESS OF ANY NEGLIGENCE OR STRICT LIABILITY OF ANY INDEMNIFIED PARTY, EXCEPT WHERE THE LOSS IS CAUSED BY THE SOLE ACTIVE NEGLIGENCE OF AN INDEMNIFIED PARTY AS ESTABLISHED BY THE FINAL JUDGMENT OF A COURT OF COMPETENT JURISDICTION. THE SOLE ACTIVE NEGLIGENCE OF ANY INDEMNIFIED PARTY SHALL NOT BAR THE RECOVERY OF ANY OTHER INDEMNIFIED PARTY.

C. CONTRACTOR EXPRESSLY AND SPECIFICALLY ASSUMES POTENTIAL LIABILITY UNDER THIS SECTION 8 FOR CLAIMS OR ACTIONS BROUGHT BY CONTRACTOR'S OWN EMPLOYEES. CONTRACTOR WAIVES ANY IMMUNITY IT MAY HAVE UNDER WORKER'S COMPENSATION OR INDUSTRIAL INSURANCE ACTS TO INDEMNIFY THE INDEMNIFIED PARTIES UNDER THIS SECTION 8.

CONTRACTOR ACKNOWLEDGES THAT THIS WAIVER WAS MUTUALLY NEGOTIATED BY THE PARTIES HERETO.

D. NO COURT OR JURY FINDINGS IN ANY EMPLOYEE'S SUIT PURSUANT TO ANY WORKER'S COMPENSATION ACT OR THE FEDERAL EMPLOYERS' LIABILITY ACT AGAINST A PARTY TO THIS AGREEMENT MAY BE RELIED UPON OR USED BY CONTRACTOR IN ANY ATTEMPT TO ASSERT LIABILITY AGAINST ANY INDEMNIFIED PARTY.

E. THE PROVISIONS OF THIS SECTION 8 SHALL SURVIVE THE COMPLETION OF ANY WORK PERFORMED BY CONTRACTOR OR THE TERMINATION OR EXPIRATION OF THIS AGREEMENT. IN NO EVENT SHALL THIS SECTION 8 OR ANY OTHER PROVISION OF THIS AGREEMENT BE DEEMED TO LIMIT ANY LIABILITY CONTRACTOR MAY HAVE TO ANY INDEMNIFIED PARTY BY STATUTE OR UNDER COMMON LAW.

Section 9. RESTORATION OF PROPERTY.

In the event Railroad authorizes Contractor to take down any fence of Railroad or in any manner move or disturb any of the other property of Railroad in connection with the Work to be performed by Contractor, then in that event Contractor shall, as soon as possible and at Contractor's sole expense, restore such fence and other property to the same condition as the same were in before such fence was taken down or such other property was moved or disturbed. Contractor shall remove all of Contractor's tools, equipment, rubbish and other materials from Railroad's property promptly upon completion of the Work, restoring Railroad's property to the same state and condition as when Contractor entered thereon.

Section 10. WAIVER OF DEFAULT.

Waiver by Railroad of any breach or default of any condition, covenant or agreement herein contained to be kept, observed and performed by Contractor shall in no way impair the right of Railroad to avail itself of any remedy for any subsequent breach or default.

Section 11. MODIFICATION - ENTIRE AGREEMENT.

No modification of this agreement shall be effective unless made in writing and signed by Contractor and Railroad. This agreement and the exhibits attached hereto and made a part hereof constitute the entire understanding between Contractor and Railroad and cancel and supersede any prior negotiations, understandings or agreements, whether written or oral, with respect to the Work to be performed by Contractor.

Section 12. ASSIGNMENT - SUBCONTRACTING.

Contractor shall not assign or subcontract this agreement, or any interest therein, without the written consent of the Railroad. Contractor shall be responsible for the acts and omissions of all subcontractors. Before Contractor commences any Work, the Contractor shall, except to the extent prohibited by law; (1) require each of its subcontractors to include the Contractor as "Additional Insured" on the subcontractor's Commercial General Liability policy and Umbrella or Excess policies (if applicable) with respect to all liabilities arising out of the subcontractor's performance of Work on behalf of the Contractor by endorsing these policies with ISO Additional Insured Endorsements CG 20 10, and CG 20 37 (or substitute forms providing equivalent coverage; (2) require each of its subcontractors to endorse their Commercial General Liability Policy with "Contractual Liability Railroads" ISO Form CG 24 17 10 01 (or a substitute form providing equivalent coverage) for the job site; and (3) require each of its subcontractors to endorse their Business Automobile Policy with "Coverage For Certain Operations In Connection With Railroads" ISO Form CA 20 70 10 01 (or a substitute form providing equivalent coverage) for the job site.

EXHIBIT C
TO
CONTRACTOR'S
RIGHT OF ENTRY AGREEMENT

Union Pacific Railroad Company
Insurance Requirements For
Contractor's Right of Entry Agreement

During the entire term of this Agreement and course of the Project, and until all Project Work on Railroad's property has been completed and all equipment and materials have been removed from Railroad's property and Railroad's property has been clean and restored to Railroad's satisfaction, Contractor shall, at its sole cost and expense, procure and maintain the following insurance coverage:

A. **Commercial General Liability** insurance. Commercial general liability (CGL) with a limit of not less than $5,000,000 each occurrence and an aggregate limit of not less than $10,000,000. CGL insurance must be written on ISO occurrence form CG 00 01 12 04 (or a substitute form providing equivalent coverage).

The policy must also contain the following endorsement, which must be stated on the certificate of insurance:

- Contractual Liability Railroads ISO form CG 24 17 10 01 (or a substitute form providing equivalent coverage) showing "Union Pacific Railroad Company Property" as the Designated Job Site.
- Designated Construction Project(s) General Aggregate Limit ISO Form CG 25 03 03 97 (or a substitute form providing equivalent coverage) showing the project on the form schedule.

B. **Business Automobile Coverage** insurance. Business auto coverage written on ISO form CA 00 01 10 01 (or a substitute form providing equivalent liability coverage) with a combined single limit of not less $5,000,000 for each accident and coverage must include liability arising out of any auto (including owned, hired and non-owned autos).

The policy must contain the following endorsements, which must be stated on the certificate of insurance:

- Coverage For Certain Operations In Connection With Railroads ISO form CA 20 70 10 01 (or a substitute form providing equivalent coverage) showing "Union Pacific Property" as the Designated Job Site.
- Motor Carrier Act Endorsement - Hazardous materials clean up (MCS-90) if required by law.

C. **Workers' Compensation and Employers' Liability** insurance. Coverage must include but not be limited to:

- Contractor's statutory liability under the workers' compensation laws of the state where the Work is being performed.
- Employers' Liability (Part B) with limits of at least $500,000 each accident, $500,000 disease policy limit $500,000 each employee.

If Contractor is self-insured, evidence of state approval and excess workers compensation coverage must be provided. Coverage must include liability arising out of the U. S. Longshoremen's and Harbor Workers' Act, the Jones Act, and the Outer Continental Shelf Land Act, if applicable.

D. **Railroad Protective Liability** insurance. Contractor must maintain "Railroad Protective Liability" (RPL) insurance written on ISO occurrence form CG 00 35 12 04 (or a substitute form providing equivalent coverage) on behalf of Railroad as named insured, with a limit of not less than $2,000,000 per occurrence

and an aggregate of $6,000,000. The definition of "JOB LOCATION" and "WORK" on the declaration page of the policy shall refer to this agreement and shall describe all WORK or OPERATIONS performed under this agreement. Contractor shall provide this agreement to Contractor's insurance agent(s) and/or broker(s) and Contractor shall instruct such agent(s) and/or broker(s) to procure the insurance coverage required by this agreement. A BINDER STATING THE POLICY IS IN PLACE MUST BE SUBMITTED TO RAILROAD BEFORE THE WORK MAY COMMENCE AND UNTIL THE ORIGINAL POLICY IS FORWARDED TO UNION PACIFIC RAILROAD.

E. **Umbrella or Excess** insurance. If Contractor utilizes umbrella or excess policies, these policies must "follow form" and afford no less coverage than the primary policy.

F. **Pollution Liability** insurance**.** Pollution liability coverage must be included when the scope of the Work as defined in the agreement includes installation, temporary storage, or disposal of any "hazardous" material that is injurious in or upon land, the atmosphere, or any watercourses; or may cause bodily injury at any time.

If required, coverage may be provided in separate policy form or by endorsement to Contractors CGL or RPL. Any form coverage must be equivalent to that provided in ISO form CG 24 15 "Limited Pollution Liability Extension Endorsement" or CG 28 31 "Pollution Exclusion Amendment" with limits of at least $5,000,000 per occurrence and an aggregate limit of $10,000,000.

If the scope of Work as defined in this agreement includes the disposal of any hazardous or non-hazardous materials from the job site, Contractor must furnish to Railroad evidence of pollution legal liability insurance maintained by the disposal site operator for losses arising from the insured facility accepting the materials, with coverage in minimum amounts of $1,000,000 per loss, and an annual aggregate of $2,000,000.

Other Requirements

G. All policy(ies) required above (except business automobile, worker's compensation and employers liability) must include Railroad as "Additional Insured" using ISO Additional Insured Endorsements CG 20 10, and CG 20 37 (or substitute forms providing equivalent coverage). The coverage provided to Railroad as additional insured shall not be limited by Contractor's liability under the indemnity provisions of this agreement. BOTH CONTRACTOR AND RAILROAD EXPECT THAT UNION PACIFIC RAILROAD COMPANY WILL BE PROVIDED WITH THE BROADEST POSSIBLE COVERAGE AVAILABLE BY OPERATION OF LAW UNDER ISO ADDITIONAL INSURED FORMS CG 20 10 AND CG 20 37.

H. Punitive damages exclusion, if any, must be deleted (and the deletion indicated on the certificate of insurance), unless (a) insurance coverage may not lawfully be obtained for any punitive damages that may arise under this agreement, or (b) all punitive damages are prohibited by all states in which this agreement will be performed.

I. Contractor waives all rights of recovery, and its insurers also waive all rights of subrogation of damages against Railroad and its agents, officers, directors and employees for damages covered by the workers compensation and employers liability or commercial umbrella or excess liability obtained by Contractor required in this agreement where prohibited by law. This waiver must be stated on the certificate of insurance.

J. Prior to commencing the Work, Contractor shall furnish Railroad with a certificate(s) of insurance, executed by a duly authorized representative of each insurer, showing compliance with the insurance requirements in this agreement.

K. All insurance policies must be written by a reputable insurance company acceptable to Railroad or with a current Best's Insurance Guide Rating of A- and Class VII or better, and authorized to do business in the state where the Work is being performed.

L. The fact that insurance is obtained by Contractor or by Railroad on behalf of Contractor will not be deemed to release or diminish the liability of Contractor, including, without limitation, liability under the indemnity provisions of this agreement. Damages recoverable by Railroad from Contractor or any third party will not be limited by the amount of the required insurance coverage.

EXHIBIT F

To New Pedestrian Bridge Crossing Agreement

Cover Sheet for the
Easement Deed

EASEMENT DEED

This EASEMENT DEED (the "Easement Deed") is made this _____ day of _____, 2026, between **UNION PACIFIC RAILROAD COMPANY**, a _____ corporation, ("Grantor"), and **VILLAGE OF MOUNT PROSPECT**, an Illinois municipal corporation ("Grantee"), whose address is 50 Emerson Street, Mount Prospect, Illinois 60056.

Grantor, for and in consideration of the sum of (Seventy Five Thousand Nine Hundred Ninety and 00/100 Dollars ($75,990.00) and other valuable consideration, to it paid by Grantee, the receipt of which is hereby confessed and acknowledged, grants to Grantee, its successors and assigns, a NON-EXCLUSIVE PERMANENT EASEMENT (the "Easement"), for the sole purpose of constructing, operating, and maintaining a non-vehicular public grade-separated pedestrian overpass ("Pedestrian Overpass"), including all other structures and appurtenances necessary or convenient to operating, constructing, maintaining, inspecting, repairing and/or replacing the pedestrian overpass, on, over and across the property at or near Grantor's Mile Post 20.80 (DOT No. 975564C) on Grantor's Harvard Subdivision in Mount Prospect, Cook County, Illinois, described in Exhibit A, attached and by reference made a part hereof ("Easement Area"), pursuant to the Illinois Highway Code as may be amended from time to time.

The Easement is granted for the purpose described above only. Without limitation of the foregoing, this grant does not include the right to install utilities of any nature, including, without limitation, fiber optic, cable television, electrical, gas or liquid distribution, or telephone lines.

Grantee's use of the Easement granted herein shall conform with Division 100 "General Requirements and Covenants" as set forth in IDOT's Standard Specifications for Road and Bridge Construction adopted January 1, 2022, as amended from time to time ("Sections"). If an amended version of any of the Sections are amended in a manner, which results in the requirements contained in any one or more Sections being limited or eliminated, then at a minimum, the Section, in its form as adopted on January 1, 2022, shall govern. Except as may be provided in the Illinois Highway Code, third-party use of this Easement by permit or otherwise shall be subject to the Grantor's approval, which will not be unreasonably withheld.

Grantor, its successors and assigns, reserve the right to construct at any and all times and to maintain railroad tracks and appurtenances, fiber optic or signal lines and facilities, pipe, telephone, and electric poles and wire lines, over, under and across the Easement Area, but in such a way as to not unreasonably interfere with Grantee's use of the Easement; it being understood that the rights so reserved by Grantor, its successors and assigns, are retained along with the general right of Grantor, its successors and assigns, to use of the Easement Area for any purpose not inconsistent with Grantee's use of the Easement, including, but not limited to any and all general railroad purposes.

The Easement is granted subject to all outstanding leases, licenses and other outstanding rights, including, without limitation, those for pipe, telephone, electric and fiber optic lines and the right of renewals and extensions of the same, and subject also to all conditions, limitations, restrictions, encumbrances, reservations or interests of any person that may affect the Easement Area, whether recorded or unrecorded.

The Easement is also limited to such rights as Grantor may have in the Easement Area and is granted without warranty, express or implied. No damages shall be recoverable from Grantor because of any dispossession of Grantee or because of failure of, or defect in, Grantor's title.

Grantee shall construct, maintain and repair the Pedestrian Overpass in good condition and repair so that no damage will result from its use to the adjacent land of Grantor or third party, its successors and assigns. Grantee shall also construct, maintain and repair the Pedestrian Overpass in such manner not to cause any interference with Grantor's tracks and appurtenances or rail operations, or the facilities or access rights of utility companies or other occupants of the Easement Area.

If Grantee, its successors or assigns, abandons the Easement Area or any portion of the Easement Area, for the purposes of the Easement, the Easement will cease and terminate with respect to the portion of the Easement Area so abandoned, and the title to the Easement Area will be freed from the burden of the Easement. Nonuse of the Easement Area or any portion thereof, for the purposes of the Easement for the period of one (1) year will be deemed an abandonment of the Easement Area or portion thereof not used.

Grantor, without limiting the interest above granted and conveyed, acknowledges that upon payment of the agreed consideration, all claims arising out of the above acquisition have been settled, including without limitation, any diminution in value to any remaining property of Grantor caused by opening, improving, and using the Easement for Pedestrian Overpass purposes. This acknowledgment does not waive any claims, including but not limited to trespass or negligence, against Grantee or Grantee's agents which may cause damage to Grantor's remaining property.

This grant shall constitute a covenant which runs with the land and shall be binding upon the legal representatives, successors or assigns of Grantor.

Grantor and Grantee have caused this Easement Deed to be executed as of the date first herein written.

Attest:

UNION PACIFIC RAILROAD COMPANY,
a Delaware Corporation

_____

By: _____

Title: _____

STATE OF NEBRASKA)
) ss.
COUNTY OF DOUGLAS)

On _____, 2026, before me, _____, Notary Public in and for said County and State, personally appeared _____ and _____, who are the _____ and _____, respectively, of UNION PACIFIC RAILROAD COMPANY, a Delaware Corporation, and who are personally known to me (or proved to me on the basis of satisfactory evidence) to be the persons whose names are subscribed to in the within instrument, and acknowledged to me that they executed the same in their authorized capacities, and that by their signatures on the instrument the persons, or the entity upon behalf of which the persons acted, executed the instrument.

WITNESS my hand and official seal.

_____
Notary Public

(Seal)

VILLAGE OF MOUNT PROSPECT

Attest:

_____ By: _____

Title: _____

STATE OF ILLINOIS)
) ss.
COUNTY OF COOK)

On _____, 2026, before me, _____, Notary Public in and for said County and State, personally appeared _____ and _____, who are the _____ and _____, respectively, of VILLAGE OF MOUNT PROSPECT, and who are personally known to me (or proved to me on the basis of satisfactory evidence) to be the persons whose names are subscribed to in the within instrument, and acknowledged to me that they executed the same in their authorized capacities, and that by their signatures on the instrument the persons, or the entity upon behalf of which the persons acted, executed the instrument.

WITNESS my hand and official seal.

_____
Notary Public

(Seal)

Exhibit A

ROUTE: US-14 (NORTHWEST HWY.) (FAU 3512)
SECTION: 21-00174-00BR
COUNTY: COOK
CONTRACT NO.: 61M15
PARCEL NUMBER: 0001-PE
STA.: 7+27.19 LT. TO 8+42.91 LT.
PIN: 03-33-500-001

That part of the right of way of the former Chicago and Northwestern Railroad Company, running in a general Northwesterly / Southeasterly direction, across the Northwest Quarter of the Southeast Quarter of Section 33, Township 42 North, Range 11 East of the Third Principal Meridian, Cook County, Illinois, with bearings and distances based on the Illinois State Plane Coordinate System, East Zone, NAD83 (2011 Adjustment), with a combined factor of (to be added), described as follows:

Commencing at a 4-inch disk marked “SANITARYDISTOFCHICAGO” marking the intersection of the Northeast Corner of Lot “A” in Kirchoff’s Subdivision recorded May 22, 1917 in Cook County as document No. 6117296, with the Southwesterly right of way line of the Union Pacific Railroad, formerly Chicago and Northwestern Railroad Company, thence South 59 degrees 19 minutes 16 seconds East, along said Southwesterly railroad right of way line, 123.71 feet to the Point of Beginning of the centerline of an easement being 7.6 feet in width on either side of said centerline and 15.2 feet’ wide in total; thence North 31 degrees 0 minutes 39 seconds East, 116 feet to the Northeasterly right of way line of said Union Pacific Railroad and Point of Termination of said easement; situated in Cook County, Illinois.

Said permanent easement containing 0.040 acres or 1,759 square feet, more or less.

ORDINANCE NO.

AN ORDINANCE AUTHORIZING THE MAYOR TO EXECUTE AN AGREEMENT BETWEEN THE UNION PACIFIC RAILROAD COMPANY AND THE VILLAGE OF MOUNT PROSPECT FOR THE CONSTRUCTION AND MAINTENANCE OF AN OVERHEAD BRIDGE PEDESTRIAN CROSSING AND APPROVAL OF AN EASEMENT DEED

WHEREAS, the Village of Mount Prospect ("Village") is a home rule municipality pursuant to Section 6 of Article VII of the Constitution of the State of Illinois; and

WHEREAS, the Pedestrian Bridge Crossing Agreement ("Agreement") is by and between Union Pacific Railroad Company and the Village of Mount Prospect; and

WHEREAS, the Village of Mount Prospect desires to undertake as its project the construction of the new overhead bridge pedestrian crossing on, along, across and over Railroad's property; and

WHEREAS, the Union Pacific Railroad Company, for and in consideration of the sum of Seventy Five Thousand Nine Hundred Ninety Dollars ($75,990.00), to be paid by the Village of Mount Prospect, grants a non-exclusive permanent easement for the sole purpose of constructing, operating and maintaining a non-vehicular public grade-separated pedestrian overpass; and

WHEREAS, to keep the Project on a schedule that allows it to maintain the funding it has secured for the Project and to complete the Project in a timely manner, it was necessary that the Village Mayor execute both the "Agreement" and the Easement Deed with Union Pacific Railroad; and

WHEREAS, both the "Agreement "and the Easement Agreement with Union Pacific had to be executed in enough time so that the Illinois Department of Transportation (IDOT") could certify the Project by March 11, 2026, to allow the Village to participate in the April 2026 construction bidding process conducted by IDOT.

NOW, THEREFORE, BE IT ORDAINED BY THE PRESIDENT AND BOARD OF TRUSTEES OF THE VILLAGE OF MOUNT PROSPECT, COOK COUNTY, ILLINOIS, ACTING IN THE EXERCISE OF ITS HOME RULE POWER:

SECTION ONE: It is the desire of the Village to approve the "Agreement" and Easement Deed with the Union Pacific Railroad Company, attached as Exhibit A -F and made part hereof

SECTION TWO: Based upon the foregoing, the Village Mayor is hereby authorized and directed to execute the "Agreement" and Easement Deed and perform the Village's obligations thereunder.

SECTION THREE: This Ordinance shall be in full force and effect from and after its passage, approval and publication in pamphlet form as provided by law.

ADOPTED and APPROVED this 16th day of March, 2026 pursuant to a roll call vote as follows:

AYES:

NAYS:

ABSENT:

_____
Paul Wm. Hoefert, Village Mayor

ATTEST:

_____
Karen M. Agoranos, Village Clerk

Item Cover Page

Subject	**1st reading of AN ORDINANCE GRANTING A CONDITIONAL USE TO OPERATE A TOBACCO RETAIL ESTABLISHMENT AT THE PROPERTY 1522 NORTH ELMHURST ROAD MOUNT PROSPECT, ILLINOIS (PZ-12-25)**
Meeting	March 16, 2026 - REGULAR MEETING OF THE MOUNT PROSPECT VILLAGE BOARD
Fiscal Impact (Y/N)	N
Dollar Amount	
Budget Source	
Category	NEW BUSINESS
Type	Action Item

Information

The Petitioner (Rabia Maaz, Mazmus LLC) is seeking conditional use approval to operate an existing 900 square foot tobacco establishment (Smoke N Vape) at the subject property (1522 North Elmhurst Road). The tobacco shop has been closed since August 2024; therefore, the Petitioner must obtain conditional use approval to re-establish the use. The proposed business meets the standards for a conditional use and, therefore, staff is supportive of the request.

Discussion

BACKGROUND

The subject property is a single-story multi-tenant commercial building with a mixture of restaurant, retail, medical, and personal service establishments. The tenant space was formerly occupied by FMMF LLC dba Smoke N Vape Guys from 2021 to 2024. The business license under the former owners was revoked in August 2024 due to tobacco sales to minors. Prior to the tobacco shop, the space was occupied by Focus Bookstore & Herbs from 2016 to 2020.

PROPOSAL

The Petitioner, Rabia Maaz of Mazmus LLC, proposes to re-open the tobacco establishment at the subject property. The Petitioner stated in the application that the business will be a retail smoke and vape shop offering a wide range of smoking and vaping products and accessories. The proposed hours of operation are Monday through Sunday 10:00 AM to 9:00 PM, with two staff members trained in product knowledge, customer service, and compliance with age-restricted sales laws. The Petitioner notes that this is the company's first retail business, and the owner will oversee daily operations, inventory management, and compliance with all local and state regulations. The Petitioner intends to use the existing floor plan with no interior or exterior renovations requiring a building permit.

Parking: The uses in the shopping center require 64 parking stalls, and the parking lot is

striped with 64 parking stalls. The minimum parking requirement is met.

Tobacco Addendum: The Petitioner submitted a business license application and a tobacco establishment addendum according to the requirements of Village Code Chapter 11, Article 8 for Sale of Tobacco and Related Products.

PUBLIC COMMENT
Staff received one written comment in opposition to re-establishing the tobacco shop. The resident noted that the prior tobacco shop generated litter (boxes, disposable vapes) that ended up in the parking lot, right of way, and on nearby residential properties.

STANDARDS AND FINDINGS
Staff has reviewed the Petitioner's request for a conditional use to operate a tobacco establishment and finds that the standards have been met. The Petitioner wrote in their application that they are aware of the local, state, and federal requirements regarding tobacco sales and distribution. Staff is unaware of any connection between the Petitioner and the former owners whose business license was revoked. The Police Department confirmed that the Petitioner has met the standards to obtain a tobacco establishment business license.

PUBLIC HEARING
The Planning and Zoning Commission reviewed the request at the public hearing on February 26, 2026. The Commissioners discussed concerns about litter from the former business and staff noted that this is a property maintenance item that will be addressed with the new business and landlord. No members of the public appeared for the hearing. Following discussion, the Planning and Zoning Commission recommended approval of the conditional use request, subject to the conditions outlined in the staff report, by a vote of 5-0.

WAIVER OF 2ND READING
The Petitioner requests that the Village Board waive the second reading and take final action at the March 16, 2026, meeting.

Alternatives

1. Approval of the following motion: "A conditional use to operate a tobacco establishment at 1522 North Elmhurst Road, subject to the conditions listed in the attached ordinance."
2. Action at the discretion of the Village Board.

Staff Recommendation

Approval of the following motion: "A conditional use to operate a tobacco establishment at 1522 North Elmhurst Road, subject to the conditions listed in the attached ordinance."

Attachments

1. PZ-12-25 Administrative Content
2. PZ-12-25 Plans
3. PZ-12-25 Staff Report
4. PZ-12-25 Public Comment
5. PZ-12-25 (1522 N Elmhurst Rd) Minutes
6. PZ-12-25 Waive 2nd Reading Request
7. Ord. XXXX CU for Tobacco Establishment (1522 N Elmhurst Rd)



PERMIT PROJECT

FILE #: 25-001956
1522 N ELMHURST RD MOUNT PROSPECT IL 60056
THIS ADDRESS HAS AN OPEN FILE WITH AN EXPIRED PERMIT ON IT.,FEE OUTSTANDING ON PARCEL - CALL BUILDING TO SEE IF IT SHOULD HOLD UP THE TRANSFER,THERE IS AN ALERT ON THIS PROPERTY - PLEASE CONTACT THE BUILDING DEPT.
PZ-12-25 (1522 N ELMHURST RD) CU - TOBACCO

PERMIT #: PZZ25-000008

Permit Type
Zoning Request Application

Subtype
Zoning Request

Work Description:
PZ-12-25 (1522 N Elmhurst Rd) CU - Tobacco

Applicant
Mazmus LLC dba Smoke N Vape 2 - Rabia Maaz

Status
Under Review

Valuation
0.00

FEES & PAYMENTS

Plan Check Fees
250.00

Permit Fees
0.00

Total Amount
250.00

Amount Paid
250.00

Balance Due
0.00

☐ Non-Billable

PERMIT DATES

Application Date
04/23/2025

Approval Date

Issue Date:

Expiration Date:

Close Date

Last Inspection

NOTE

STOP! Have you had a Preliminary Meeting the the Planning Department? If Yes, continue, else, please call 847-818-5328 to schedule.

Summary of Proposal

We would like to open E-Cigarette and Tobacco shop/ Smoke Shop

CLICK HERE for Conditional Uses, Variations, Zoning Map and Text Amendments

Submission Requirements

Proof of Ownership

3_Deed (MP).pdf

Please upload the Property Owner's Signature by downloading this attachment HERE

1_Application_VILLAGE OF MOUNT PROSPECT.pdf

For Owner Affidavit CLICK HERE

Affidavit of Ownership (Notarized)

2_Affidavit of ownership .pdf

Paid Receipt of the most recent tax bill

4_Cook County Treasurer's Office - Chicago, Illinois.pdf

4_property tax bill.pdf

Responses to applicable standards

6_SmokeNvape2-Conditional-Use-Statement.pdf

Plans

7_plat of survey.pdf

8a_Site plan.pdf

8c_Floorplan.pdf

8g_sign.pdf

8i_Details of Units in the Building.pdf

8j_SmokeNVape 2 Business plan .pdf

Legal Description

09_Legal Description.docx

Document indicating intent to buy or lease

5_New smoke shop lease - Mt Prospect - Maaz - pdf (1).pdf

Legal Notice

Address Labels

Buffer Map

Other

_Smoke N Vape 2_Tobacco Addendum_12.15.25.pdf

ORDINANCE OR RESOLUTION

Ordinance or Resolution

Approval Ordinance or Resolution #

Approval Date

ZONING REQUEST(S) (Check all that apply)

- [x] Conditional Use

Number of Conditional Uses
1

For
Tobacco Establishment

Type of Conditional Use
Other properties less than 1 acre

- [ ] Variation(s)
- [ ] Zoning Map Amendment
- [ ] Zoning Text Amendment
- [ ] Other

I hereby affirm that all information provided herein and in all materials submitted in association with this application are true and accurate to the best of my knowledge.

Signature

signature.png

FEES

FEE	DESCRIPTION	TOTAL	
Conditional Use Less than 1 acre fee		250.00	
	Plan Check Fees	**250.00**	
	Permit Fees	**0.00**	

Total Fees	**250.00**	

PAYMENTS

DATE	RECEIVED FROM	AMOUNT	
12/17/2025	Mazmus LLC dba Smoke N Vape 2 - Rabia Maaz	250.00	
	Amount Paid	**250.00**	
	Balance Due	**0.00**	

Village of Mount Prospect
Community Development Department
50 S. Emerson Street
Mount Prospect, Illinois 60056
Phone: (847) 818-5328

Property Owner			
☐ Check if Same as Applicant			
Name:	Josephine Lampignano	Corporation:	
Address:	PO Box 204		
City, State, ZIP Code:	Addison, IL 60101		
Phone:	[redacted]	Email:	[redacted]

In consideration of the information contained in this petition as well as all supporting documentation, it is requested that approval be given to this request. The applicant is the owner or authorized representative of the owner of the property. The petitioner and the owner of the property grant employees of the Village of Mount Prospect and their agent's permission to enter on the property during reasonable hours for visual inspection of the subject property.

I hereby affirm that all information provided herein and in all materials submitted in association with this application are true and accurate to the best of my knowledge.

Applicant: _____ Date: 04/22/2025
(Signature)

Rabia Maaz
(Print or Type Name)

If applicant is not property owner:

I hereby designate the applicant to act as my agent for the purpose of seeking the zoning request(s) described in this application and the associated supporting material.

Property Owner: Josephine Lampignano Date: 04/22/2025
(Signature)

Josephine Lampignano
(Print or Type Name)

Affidavit of Ownership

COUNTY OF COOK)
)
STATE OF ILLINOIS)

I, JOSEPHINE LAMPIGNANO, under oath, state that I am
A.K.A GIUSEPPINA LAMPIGNANO (print name)

- ☐ the sole owner of the property
- ☑ an owner of the property
- ☐ an authorized officer for the owner of the property

commonly described as 1500-1522 - N. ELMHURST Rd. MT. PROSPECT IL. 60056
(property address and PIN) 03-27-100-008-0000

and that such property is owned by VINCENZO & JOSEPHINE LAMPIGNANO as of this date.
(print name)

Josephine Lampignano
Signature

Subscribed and sworn to before me this 7th day of April, 2025.

NAYELLI ALVAREZ
Official Seal
Notary Public - State of Illinois
My Commission Expires Mar 26, 2027

Notary Public

Mt. Prospect

1407235114D

Doc#: 1407235114 Fee: $42.00
RHSP Fee:$9.00 RPRF Fee: $1.00
Karen A.Yarbrough
Cook County Recorder of Deeds
Date: 03/13/2014 02:50 PM Pg: 1 of 3

TRUSTEE'S DEED

Reserved for Recorder's Office

This indenture made this 14TH day of FEB., 2014, between **CHICAGO TITLE LAND TRUST COMPANY**, a corporation of Illinois, AS SUCCESSOR TRUSTEE TO NORTH STAR TRUST COMPANY Under the provisions of a deed or deeds in trust, duly recorded and delivered to said company in pursuance of a trust agreement dated the 7TH day of JAN., 1994 and known as Trust Number 94-001, party of the first part, and

COLONY COURT SHOPPING CENTER, LLC

whose address is :

1751 WHSIPERING COURT
ADDISON, IL 60101

party of the second part.

VILLAGE OF MOUNT PROSPECT
REAL ESTATE TRANSFER TAX
FEB 12 2014
39703 $ 3300

WITNESSETH, That said party of the first part, in consideration of the sum of **TEN and no/100 DOLLARS ($10.00) AND OTHER GOOD AND VALUABLE** considerations in hand paid, does hereby **CONVEY AND QUITCLAIM** unto said party of the second part, the following described real estate, situated in COOK County, Illinois, to wit:

SEE ATTACHED EXHIBIT 'A' FOR LEGAL DESCRIPTION

PERMANENT TAX #03-27-100-008-0000

together with the tenements and appurtenances thereunto belonging.

TO HAVE AND TO HOLD the same unto said party of the second part, and to the proper use, benefit and behoof forever of said party of the second part.

This deed is executed pursuant to and in the exercise of the power and authority granted to and vested in said trustee by the terms of said deed or deeds in trust delivered to said trustee in pursuance of the trust agreement above mentioned. This deed is made subject to the lien of every trust deed or mortgage (if any there be) of record in said county given to secure the payment of money, and remaining unreleased at the date of the delivery hereof.

REAL ESTATE TRANSFER	02/27/2014
COOK	$550.00
ILLINOIS:	$1,100.00
TOTAL:	$1,650.00

03-27-100-008-0000 | 20140201601110 | P3S7VP

1st AMERICAN TITLE order # 2485237

S Y
P 3
S N
SC Y
INT

IN WITNESS WHEREOF, said party of the first part has caused its corporate seal to be hereto affixed, and has caused its name to be signed to these presents by its Assistant Vice President, the day and year first above written.

CHICAGO TITLE LAND TRUST COMPANY
as Trustee as Aforesaid

CHICAGO TITLE LAND TRUST COMPANY CORPORATE SEAL CHICAGO, ILLINOIS

By: _____
Assistant Vice President

State of Illinois
County of Cook **SS.**

I, the undersigned, a Notary Public in and for the County and State aforesaid, do hereby certify that the above named Assistant Vice President of **CHICAGO TITLE LAND TRUST COMPANY**, personally known to me to be the same person whose name is subscribed to the foregoing instrument as such Assistant Vice President appeared before me this day in person and acknowledged that he/she signed and delivered the said instrument as his/her own free and voluntary act and as the free and voluntary act of the Company; and the said Assistant Vice President then and there caused the corporate seal of said Company to be affixed to said instrument as his/her own free and voluntary act and as the free and voluntary act of the Company.

Given under my hand and Notarial Seal this 14TH day of FEB. , 2014

"OFFICIAL SEAL"
KAREN M. FINN
Notary Public, State of Illinois
My Commission Expires 05/02/16

_____
NOTARY PUBLIC

PROPERTY ADDRESS:
-1522 N. ELMHURST ROAD
MOUNT PROSPECT, IL 54121
60056

This instrument was prepared by:
CHICAGO TITLE LAND TRUST COMPANY
10 S. LASALLE ST SUITE 2750
CHICAGO, IL 60603

AFTER RECORDING, PLEASE MAIL TO:

NAME Randall S. Hall, Attorney

ADDRESS 1149 Westfield Course OR BOX NO. ____

CITY, STATE Geneva, Illinois 60134

SEND TAX BILLS TO: _____

Colony Court Shopping Center
~~Address~~ Josephine Lamagnano
P.O. Box 204
Addison, IL 60101

EXHIBIT 'A'

Legal Description

Lot 3 in Old Orchard Country Club Subdivision, being a subdivision of part of the Northwest Quarter of Section 27, and part of the East Half of the Northeast Quarter of Section 28, Township 42 North, Range 11, East of the Third Principal Meridian, in Cook County, Illinois.

Except that part described as follows: Beginning at the Northeast corner of said Lot 3; thence West along the North line of said Lot 3, a distance of 15 feet; thence Southeasterly to a point on the East line of said Lot 3 that is 15 feet South of the point of beginning; thence North along said East line 15 feet to the place of beginning, in Cook County, Illinois.

Note: For informational purposes only, the land is known as:

1522 North Elmhurst Road
Mount Prospect, IL 60056

Tax identification no.: 03-27-100-008-0000 Vol. 233

Your Property Tax Overview

TOTAL TAXING DISTRICT DEBT ATTRIBUTED TO YOUR PROPERTY

Total Taxing District Debt Attributed to Your Property:	**$158,597**
Property Value:	**$1,552,264**
Total Debt % Attributed to Your Property Value:	**10.2%**

To see the 20-Year History of Your Property Taxes, click here

Note: The above amounts are illustrations of how much government debt could be attributed to your property based on its 2024 value.

See Details Here

OVERVIEW - PAYMENTS

Property Index Number (PIN): **03-27-100-008-0000** BEGIN A NEW SEARCH



Incorrect Image? Click Here.

Scroll down for more information.

Property Location:
1522 N ELMHURST RD
MOUNT PROSPECT, IL 60056-0000

Volume: 233

Mailing Information:
COLONY COURT SHOPPING
P O BOX 204
ADDISON, IL 60101-0204

Update Your Information

Are Your Taxes Paid?

Tax Year 2023 (billed in 2024) Total Amount Billed: $109,291.73

1st INSTALLMENT - Tax Year 2023		2nd INSTALLMENT - Tax Year 2023	
Original Billed Amount:	$57,709.73	**Original Billed Amount:**	$51,582.00
Due Date:	03/01/2024	**Due Date:**	08/01/2024
Tax:	$0.00	**Tax:**	$0.00
Interest:	$0.00	**Interest:**	$0.00
Current Amount Due:	**$0.00**	**Current Amount Due:**	**$0.00**

PAID PAID

Total Amount Due: **$0.00**

Tax Year 2024 (billed in 2025) Total Amount Billed: $112,205.30

1st INSTALLMENT - Tax Year 2024	
Original Billed Amount:	$60,110.45
Due Date:	03/04/2025
Tax:	$0.00
Interest:	$0.00
Current Amount Due:	$0.00

PAID

2nd INSTALLMENT - Tax Year 2024	
Original Billed Amount:	$52,094.85
Due Date:	12/15/2025
Tax:	$0.00
Interest:	$0.00
Current Amount Due:	$0.00

PAID

Total Amount Due: $0.00

About payments: Payments are recorded the date they are received. They appear on the website about three business days later.

Download Your Tax Bill

Open a PDF of your tax bill that can be printed and used to pay in person or by mail.

Tax Year 2023 Second Installment **Due Thursday, August 1, 2024**

Tax Year 2024 Second Installment **Due Monday, December 15, 2025**

Stop receiving your tax bill by mail.

Sign up for eBilling to receive future tax bills via email.

Are There Any Overpayments on Your PIN?

Our records do not indicate a refund available on the PIN you have entered.

Have You Received Your Exemptions in These Tax Years?

	2024	2023	2022	2021
Homeowner Exemption:	NO	NO	NO	NO
Senior Citizen Exemption:	NO	NO	NO	NO
Senior Freeze Exemption:	NO	NO	NO	NO
Returning Veteran Exemption:	NO	NO	NO	NO
Disabled Person Exemption:	NO	NO	NO	NO
Disabled Veteran Exemption:	NO	NO	NO	NO

Apply for a missing exemption

20-Year Property Tax Bill History

TOTAL PAYMENT DUE

2024 First Installment Property Tax Bill

$ 60,110.45

By 03/04/25 (on time)

Property Index Number (PIN)	Volume	Code	Tax Year	(Payable In)	Township	Classification
03-27-100-008-0000	233	38063	2024	2025	WHEELING	5-31

PAY BEFORE 3-4-25 = MT. PROSPECT

IF PAYING LATE, PLEASE PAY	03/05/25 - 04/01/25 $60,561.28	OR	04/02/25 - 05/01/25 $61,012.11	OR	05/02/25 - 06/01/25 $61,462.94	LATE INTEREST IS .75% PER MONTH, BY STATE LAW

TAXING DISTRICT DEBT AND FINANCIAL DATA

our Taxing Districts	Money Owed by Your Taxing Districts	Pension and Healthcare Amounts Promised by Your Taxing Districts	Amount of Pension and Healthcare Shortage	% of Pension and Healthcare Costs Taxing Districts Can Pay
lorthwest Mosquito Abatement Wheeling	$455,316	$8,630,076	$461,013	94.66%
letro Water Reclamation Dist of Chicago	$3,126,243,000	$3,151,727,000	$1,449,923,000	54.00%
rospect Heights Park Dist	$6,775,103	$7,447,609	$845,284	88.65%
arper Coll Comm College 512 (Palatine)	$322,598,943	$32,974,963	$32,974,963	0.00%
ownship HS District 214 (Arlington Hts)	$90,904,159	$296,515,358	$1,194,163	99.60%
rospect Heights School District 23	$15,982,009	$24,443,960	$5,016,373	79.48%
illage of Mount Prospect	$171,861,845	$385,434,723	$140,636,940	63.51%
own of Wheeling	$32,449	$5,659,083	$232,813	95.89%
ook County Forest Preserve District	$214,441,242	$617,834,550	$382,643,760	38.07%
ounty of Cook	$8,262,580,154	$26,512,006,772	$14,493,276,944	45.33%
otal	$12,211,874,220	$31,042,674,094	$16,507,205,253	

PAY YOUR TAXES ONLINE

at cookcountytreasurer.com from your bank account or credit card

TAX CALCULATOR

2023 TOTAL TAX		109,291.73
2024 ESTIMATE	X	55%
2024 TOTAL TAX	=	60,110.45

The First Installment amount is 55% of last year's total taxes. All exemptions, such as homeowner and senior exemptions, will be reflected on your Second Installment tax bill.

IMPORTANT MESSAGES

I-INST. = 60,110.45 ck. 1648

PROPERTY LOCATION

1522 N ELMHURST RD
MOUNT PROSPECT IL 60056

MAILING ADDRESS

COLONY COURT SHOPPING
P O BOX 204
ADDISON IL 60101-0204

Mt. Prospect - = 60,110.45

CHASE

Deposit cash or checks
at most Chase ATMs.
An image of your check can
be printed on your receipt.

My Transaction Summary
****

Transaction #131
Payment-Cook County $60,110.45
[redacted]
.....

JPMorgan Chase Bank, N.A.
Army Trail and Bloomingdale, Branch 000
486
1-800-935-9935
Your satisfaction matters. Share your
feedback at: chase.com/sendusfeedback

Member FDIC, Equal Housing Lender
Please keep your receipt
02/27/2025 11:21

Business Date 02/27/2025
Session #50

Thank you - Veronica
Cashbox #04

SHOPPING CENTER LEASE

THIS LEASE is made and entered into on this 20th day of February 2025, by and between Josephine Lampignano as a member of Colony Court Shopping Center, LLC, hereinafter called "Landlord" and Rabia Maaz hereinafter called "Tenant".

In consideration of the mutual Covenants and Agreements herein stated to be kept and performed by Tenant, the Landlord hereby leases to Tenant and Tenant does hereby lease from Landlord the Premises herein described:

1. PREMISES
The premises leased hereunder consist of a store unit defined as a Unit located at 1522 N Elmhurst Rd, in the Shopping Center commonly known as Colony Court Shopping Center, in the City of Mount Prospect, County of Cook, State of Illinois. Said premises consist of approximately 900 square feet, 5.43% of total gross square feet of floor area in all buildings located in the Shopping Center.

2. TERM
The term of the Lease shall be for a period of 2 years with a 2% increase in rent on February 20, 2026 and each year thereafter during the term hereof; it shall commence on February 20, 2025, and it shall terminate on February 19, 2027, unless it is sooner terminated as provided hereinafter. **This lease is contingent upon Village of Mount Prospect approval.**

3. LEASE YEAR
Each period of twelve consecutive calendar months commencing on the fourth (20th) day of February and ending on the following 19th of February during the term shall be known as "Lease Year" for the purpose of Tenant's year end. If the rental shall commence to accrue or terminate under the terms hereof, on a date other than the Lease Year, then the first lease year or the last year, as the case may be, or both, shall be treated on a proportionate basis for the purpose of "calculating" Rent as hereinafter defined.

4. OPTION
Provided Tenant is not in default of the terms and provisions hereof, Tenant shall have the option to extend the term and provisions of this lease for an additional two (2) years. The conditions, covenants and provisions hereof shall remain in full force and effect; except that the initial rent due hereunder shall be $2,084.00 with a 2% yearly increase. The option may be exercised by Tenant giving written notice of its election to so exercise to the Landlord, by Registered or Certified Mail, at least one hundred twenty (120) days, but not sooner than one hundred eighty (180) days, prior to the end of the original lease term.

5. USE
Tenants shall use the Premises for selling all tobacco, cigars, CBD products, **and all related smoke shop products approved by the Village of Mount Prospect** and shall not use or permit the Premises to be used for any other purpose without the prior written consent of Landlord. Tenant shall at all times conduct their business in accordance with the highest standards of that type of

business and which will not injure or detract from the reputation of the Shopping Center or its other tenants. No auction, fire, bankruptcy, liquidation or similar sales shall be conducted in or from the Premises. Tenant shall not sell or serve or permit the sale or service of any alcoholic beverage on or from the Premises, nor occupy nor use the Premises (nor permit the use of occupancy of the Premises) for any purpose of or in any manner which: a) is unlawful or in violation of any applicable legal, governmental or quasi-governmental requirement, ordinance or rule (including the Board of Fire Underwriters); b) may be dangerous to person or property; c) may invalidate or increase the amount of premiums for any policy of insurance affecting the Shopping Center, (and if any additional amounts of insurance premiums are so incurred, Tenants shall pay such additional amounts to Landlord on demand); or d) may create a nuisance, disturb any other tenant of the Shopping Center or any occupant of neighboring property or injure the reputation of the Shopping Center. Tenant shall be the sole exclusive provider of services and of sales of the related products as aforementioned in the Shopping Center.

6. RENT

Tenant agrees to pay $2,003 to the Landlord as Rent, without notice or demand, the monthly sum as shown on the Rent Schedule attached on page 13. Said rental shall be paid to the Landlord without deduction or offset, in lawful money of the United States of America, at such place as Landlord may from time to time designation in writing. The first month rental shall be paid upon the signing of the lease. Any payments received after the 5th of each month shall have a late payment fee of 1.5% of the rent prorated per day. The parties understand and agree that the Rent due and payable hereunder is Gross Rent, inclusive of common area maintenance expenses, real estate taxes and landlord's insurance costs.

7. SECURITY DEPOSIT

Tenant will provide a security deposit in the amount of $1,850.00. Said sum shall be held by the Landlord as security of the faithful performance by Tenant of all terms, covenants, and conditions of this lease to be kept and performed by Tenant during the term hereof. If Tenant defaults with respect to any provisions of this Lease, including, but not limited to the provisions relating to the payment of rent, Landlord may (but shall not be required to) use, apply or retain all or any part of this security deposit for the payment of any rent or any other sum in default, or to compensate Landlord for any other loss or damage which Landlord may suffer by reason of Tenant's default. If any portion of said deposit is so used or applied, Tenant shall, within sixty (60) days after written demand therefore, deposit the sum required in order to restore the security deposit to its original amount. Landlord shall not be required to keep this security deposit separate from its general funds, and Tenant shall not be entitled to interest on such deposits.

If Tenant shall fully and faithfully perform every provision of this Lease to be performed by it, the security deposit or any balance thereof shall be returned to Tenant (or at Landlord's option, to the last assignee of Tenant's interest hereunder) within thirty (30) days following expiration of the Lease term. In the event of termination of Landlord's interest in this Lease, Landlord shall transfer said deposit to Landlord's successor in interest.

8. COMMON AREAS

The term "Common Area" refers to all areas within the boundaries of the Shopping Center which

are now hereafter made available for general use, convenience and benefit of Landlord, all Tenants and other persons entitled to occupy spaces in the Shopping Center, which areas shall include, but not be limited to, Parking Areas, Driveways, Open or Enclosed Malls, Sidewalks, Sidewalk Overhang, Shopping Center Roof, and Landscaped and Planted Areas. The use of Parking and other Public Areas shall be subjected to the following.

A) The right of the Landlord to substitute, from time to time, for any parking area, or part thereof, other parking space reasonably accessible to the Tenant and Tenant's employees, agents, customers, invitees;

B) The right of the Landlord to make such changes in the public area as will not substantially reduce the total public area but will, in the sole judgment of the Landlord, be for the best interests of the Tenant, including the right to relocate any public improvements thereof, so long as it does not impair Tenant's business operation;

C) The right to improve, remodel, make changes in buildings and other premises, including entrances loading docks and other portions of said Shopping Center, so as to keep the character of the Shopping Center up to standard.

For the good and welfare of all Tenants in said Shopping Center, their employees, agents, customers and invitees, Landlord expressly reserves the right to determine the manner in which said Parking Areas, and other areas common to all Tenants of the said Shopping Center, shall be maintained, and to promulgate reasonable rules and regulations relating to the use of all public areas. Any changes in the rules and regulations of Shopping Center shall not, however, unreasonably interfere with the Tenant's use or enjoyment of the Premises. Landlord shall be responsible for the snow removal on the sidewalk and entry door to the space.

9. ALTERATIONS AND ADDITIONS

Tenant shall not make nor allow to be made any alteration, additions or improvements to or of the Premises, or any part thereof, without the written consent of Landlord first had and obtained, and any alterations, additions or improvements to or of said premises, including, but not limited to, wall covering, paneling, and built-in cabinet work, but excepting movable furniture and trade fixtures, shall at once become a part of the realty and belong to the Landlord and shall be surrendered with the Premises. In the event Landlord consents to the making of any alterations, additions, or improvements to the Premises by Tenant, the same shall be made by Tenant at Tenant's sole cost and expense. Upon the expiration or sooner termination of the term hereof, Tenant shall, upon written demand by Landlord, given at least thirty (30) days prior to the end of the term, at Tenant's sole cost and expense, forthwith and with all due diligence, remove any alterations, additions, or improvements made by Tenant, designation by Landlord to be removed, and Tenant shall forthwith and with all due diligence, at its sole cost and expense, repair any damage to the premises caused by such removal. Landlord acknowledges that all current signage, alterations and condition of the premises are acceptable as of the date of this Lease.

10. REPAIRS

By entry hereunder, Tenant shall be deemed to have accepted the Premises as being in good, sanitary order, condition, and repair. Tenant shall, at Tenant's sole cost and expense, keep the Premises and every part thereof in good condition and repair, including, without limitation, the maintenance, replacement and repair of any storefront, front and rear doors, window casements, glazing, heating and air-conditioning systems, (Tenant shall obtain a service contract for repairs and maintenance of said system, said maintenance contract to conform to the requirements under the warranty, if any on said system), plumbing, and plumbing issues connected with the sewer or any backups, pipes, electrical wiring and conduits. Tenant shall, upon the expiration or sooner termination of this Lease, surrender the Premises to the Landlord in good condition, broom clean, ordinary wear and tear and damage from causes beyond the reasonable control of Tenant excepted. Any damage to adjacent premises caused by Tenant's use of the Premises shall be repaired at the sole cost and expense of Tenant.

11. LIENS

Tenant shall keep the Premises and property in which the premises are situated free from any liens arising out of any work performed, materials furnished or obligations incurred by Tenant. Landlord may require, at Landlord's sole option, that Tenant shall provide to Landlord, at Tenant's sole cost and expense, a lien and completion bond in an amount equal to one and one-half (1-1/2) times the estimate cost of any improvements, additions, or alterations in the Premises which the Tenant desires to make, to insure Landlord against any liability for mechanic's and materialmen's liens and to ensure completion of the work.

12. RULES

Tenant shall not erect, install, display, inscribe, paint or affix any sign, lettering or advertising medium to, upon or above the exterior of the leased Premises or the building in which the leased Premises are situated, nor to the interior glass surface of any entrance door or show window nor within any show or display window space, without, in each instance, the prior written approval of Landlord. Tenant shall not use any advertising medium that shall reasonably be deemed objectionable to Landlord or a nuisance to other Tenants, including, without limiting the generality of the foregoing: loud speakers, phonographs, and radio or television broadcasts, in a manner to be heard outside of the leased Premises in an unreasonably loud manner. Tenant shall not install any exterior lighting or plumbing fixtures, shades or awnings, or any exterior decorations, or painting, or build any fences; nor install any radio or television antenna, loud speaker's, sound amplifiers, or similar devices on the roof or exterior walls of the building unless with the advance written consent of Landlord.

Except as otherwise herein provided, Tenant shall have the right, at its sole cost and expense, to erect and maintain within the interior of the Premises all signs and advertising matter customary or appropriate in the conduct of Tenant's business; provided, however, that Tenant shall upon demand of the Landlord, immediately remove any sign, advertisement, decoration, lettering or notice which Tenant has placed or permitted to be placed in, upon or about the Premises and which Landlord reasonably deem objectionable or offensive, and if Tenant fails or refuses so to do, the

Landlord may enter upon the Premises and remove the same at Tenant's cost and expense. In this connection, Tenant acknowledges that the Premises are a part of an integrated Shopping Center, and agrees that control of all signs by the Landlord is essential to the maintenance of uniformity, property and the aesthetic values in or pertaining to the Shopping Center.

Tenant shall not use the sidewalks of the Shopping Center for business purposes except ingress and agrees, without the written consent of the Landlord, nor permit the use of any part of the leased Premises for sleeping apartment or lodgings. No auction, fire, bankruptcy or closing-out sales shall be conducted in the leased Premises without the advance written consent of the Landlord. Tenant will not use or permit the use of the premises in any such matter that will tend to create a nuisance or tend to unnecessarily disturb other Tenants or occupants of the Shopping Center. The restrictions set forth in this Paragraph shall extend to all Agents and Employees of Tenant.

13. INSURANCE

Tenant shall procure companies satisfactory to Landlord and maintain during the term of this Lease at its own cost and expense, a policy or policies of insurance in form satisfactory to Landlord insuring Landlord and Tenant as their interest may appear as hereinafter required.

A. Public Liability and Property Damage Insurance: From and after the commencement date of this lease and throughout the residue and term of this lease and any extensions thereof, the Tenant shall protect, indemnify and save harmless the Landlord from and against any and all liability to third parties incurred by any act or neglect of the Tenant, or any of its agents, servants, or employees in or about the leased Premises, and shall at all times at its own cost obtain and keep in force general liability insurance including public liability and property damage insurance insuring Tenant with Landlord as an additional party insured, in amount not less than $1,000,000.00 in case of damage or injury to one person, nor less than $2,000,000.00 in case of damage or injury to more than one person in any one accident. The property damage insurance coverage required hereunder shall not be less than $50,000.00 in case of damage to property arising out of any one accident.

B. Fire & Extended Coverage: The fire and extended coverage insurance required on Tenant's chattels and leasehold improvements hereunder shall not be less than full insurable value.

C. Rental Insurance: Included in Gross Rent. Landlord shall procure and maintain rental insurance insuring the rental payments in the event of fire or other casualty to the leased Premises, rendering said leased Premises untenable in accordance with this Lease. Said insurance shall insure the payment of the rental terms herein for a minimum of six (6) months. Landlord shall pay the premiums, therefore, which insurance may be included in Landlord's Policy of extended coverage.

D. Plate Glass Insurance: Tenant shall procure and maintain insurance against breakage of glass in exterior and interior windows and doors in or upon the leased Premises. In the event of any damages to the aforementioned Premises covered by insurance, the Tenant shall within sixty (60) days of notice thereof, file proof of loss with the insurance carrier and proceed with the collection of the claim under said policies of insurance without delay. The Tenant shall further proceed as promptly as possible with the repairing or remodeling of the damages to the Premises. In the event

the Tenant shall fail to proceed in prosecution of this insurance claim after notice of damage, or fails to make the repairs as aforesaid, then the Landlord may, at its option, proceed with or undertake the collection of the insurance claim and also with the work of repair of remodeling of said damaged Premises. In the event the insurance fund is insufficient to cover the cost of repairs, the excess costs shall be borne by the Tenant.

14. SUBROGATION

Tenant hereby releases, Landlord, Landlord's Beneficiaries, the Agent and their officers, directors, employees, and agents, from liability or responsibility for any loss or damage to property covered by valid and collectible fire insurance with standard extended coverage endorsement, and shall extend to liability and responsibility for anyone claiming, through or under the parties by way of subrogation or otherwise. All of Tenant's insurance policies covering the Premises or their contents shall include a clause or endorsement to the effect that any release shall not adversely affect or impair such policy or prejudice the right of the party to recover thereunder, as long as the same shall be obtainable, and any extra cost therefore shall be borne by Tenant.

15. RULES AND REGULATIONS

Such reasonable rules and regulations as may hereafter be adopted by Landlord for the safety, care and cleanliness of the Premises and the preservation of good order thereon, are hereby expressly made part hereof, and Tenant agrees to obey all such rules and regulations. The violation of any such rules and regulations by Tenant shall be deemed a default under this Lease by Tenant, affording Landlord all those remedies set out in Section 12 hereof. Landlord shall not be responsible to Tenant for the non-performance by any other tenant or occupant of the Building of any of said rules and regulations. At the time of the signing of this Lease the Landlord has yet to establish a formal list of rules and regulations for the building; however, the Landlord establishes the following rules at this time:

(a) No Tenant or agent or employee of the Tenant shall be allowed on the roof of the Premises without the express consent of the Landlord or the Landlord's managing agent. Consent for the access required for Tenant's maintenance of the roof-top HVAC equipment is hereby expressly granted.

(b) The Landlord shall not permit the Tenant or any of the Tenant's employees or agents to park vehicles of any kind or nature overnight in the parking lot without the permission of the Landlord.

16. HOLD HARMLESS

Tenant agrees to indemnify and save Landlord harmless against and from any and all claims, damages, costs and expenses, including reasonable attorney's fees, arising from the conduct or management of the business conducted by Tenant in the leased Premises, or from any breach or default on the part of Tenant in the performance of any covenant or agreement on the part of Tenant to be performed pursuant to the terms of this Lease, or from any act or negligence of Tenant, its agents, contractors, servants, employees, subleases, concessionaires or licensees in or about the leased Premises. In case any action or proceeding be brought against Landlord by reason of any

such claim, Tenant, upon notice from Landlord, covenants to defend such action or proceeding by counsel reasonably satisfactory to Landlord.

Neither the Landlord nor the Landlord's agents, servants, employees, officers or directors, shall be liable, and to the extent allowed by law the Tenant waives and releases all claims for damage to persons or property sustained by the Tenant, or by Tenant's employees, agents, servants, invitees and customers or by any other occupant of the building in which leased Premises are located, resulting directly or indirectly from any act or neglect of any other tenant or occupant of said building. This article shall apply especially, but not exclusively, to damage caused by refrigerators, air-conditioning apparatus, water, snow, frost, steam, excessive heat or cold, sewage, gas, odors, or noise or the bursting or leaking of pipes or plumbing fixtures, and shall apply equally whether any such damage results from the act or neglect of other tenants, occupants, or servants in the building, or of any other person. If any such damage results from any act or neglect of Tenant, Landlord may, at the Landlord's option, repair such damage, whether caused to the building or to tenants thereof, and Tenant shall thereupon pay to Landlord the total cost of such repairs and damages, both to the building and to tenant thereof. All personal property belonging to Tenant, or any other person that is in the leased Premises, or any other part of said building, shall be there at the risk of the Tenant, or such other person only, and neither the Landlord nor its agents or employees shall be liable for any damage thereto or the theft or misappropriation thereof.

Any and all property which may be removed from the Premises by Landlord pursuant to the authority of this Lease or of Law, to which Tenant is or may be entitled, may be handled or removed by Landlord at the risk, cost and expense of Tenant, and Landlord shall in no event be responsible as warehouseman, bailee or otherwise for any property left in the Premises or the building by Tenant, or the building by Tenant, or for the value, preservation or safekeeping thereof. Tenant shall pay to the Landlord, upon demand, for all reasonable expenses incurred in any such removal of Tenant's property.

17. ASSIGNMENT OR SUBLETTING

Tenant agrees not to sell, assign, mortgage, pledge, or in any manner transfer this lease or any Estate or interest thereunder and not to sublet the leased Premises or any part or parts thereof and not permit any licensee or concessionaire therein without the previous written consent of Landlord in each instance. Consent by Landlord to one assignment of this Lease or to one subletting of the Leased Premises shall not be a waiver of Landlord's rights under this Article as to any subsequent assignment or subletting. Landlord's rights to assign this Lease are and shall remain unqualified.

In addition, Landlord shall not allow or permit any transfer of this Lease or any interest under it or any lien upon Tenant's interest by operation of Law without first obtaining written consent from Landlord, and any transfer, lien, assignment or subletting not so consented to by Landlord at Landlord's option shall be invalid and of no force or effect whatsoever.

Any such subletting, even with approval of the Landlord, shall not relieve Tenant from liability for payment of the rental herein provided, or from the obligation to keep and be bound by the terms, conditions and covenants of this Lease. The acceptance of rent from any other person shall not be deemed to have waived any of the provisions of this Article or to be consent to the subletting

of the leased Premises absent written consent thereto. This Paragraph shall be binding upon the Executors, Administrators and personal representatives of Tenant. Any and all of the Landlord's expenses, including reasonable legal fees, relating to such subletting or an assignment shall be at the Tenant's expense.

18. RIGHT TO ENTER

Landlord reserves the right to enter upon the leased Premises at reasonable hours to inspect the same, or to make repairs, additions or alterations to the leased Premises or other property, or to exhibit the Premises to prospective tenants, purchasers, or others, or to enter at any time in the event of an emergency and to display during the last one hundred twenty (120) days of the term, without hindrance or molestation of Tenant, "For Rent" or similar signs on windows or doors in the leased Premises.

19. HOLDING OVER

If Tenant remains in possession of the Premises or any part thereof after expiration of the term hereof without the express written consent of Landlord, such occupancy shall be a tenancy from month to month at a rental in the amount of two (2) times the last monthly Minimum Rent, plus all other terms hereof applicable to a month to month tenancy.

20. UTILITIES

Tenant shall pay for all water, gas, heat, electric power, sewer charges, telephone service and all other services and utilities supplied to the Premises, together with any taxes thereon. If any such services are not separately metered to Tenant, Tenant shall pay a reasonable proportion to be determined by the Landlord of all charges jointly metered with other premises.

21. UNTENANTABILITY

In the event the leased Premises shall be destroyed, or so damaged by fire, explosion, windstorm or other casualty as to be untenantable, Landlord may restore the leased Premises within a reasonable time after the casualty insurance claim has been paid, or in the alternative, terminate this Lease as of the date of the destruction or damage, in either case by giving Tenant notice within sixty days (60) after the date of the destruction or damage. The Rent shall abate on a per diem thirty-day month basis during the period of restoration. In the event the leased Premises shall be damaged as aforesaid but are not thereby rendered untenantable, Landlord shall restore the leased Premises with reasonable dispatch, and while such damage is being repaired, Tenant shall be entitled to any equitable abatement or the Minimum Rent as determined by Landlord. Landlord shall not be liable or responsible for any delay in rebuilding or repairing due to labor controversies, riots, acts of God, national emergency, acts of a public enemy, governmental laws or regulations, inability to procure materials or labor, or both, or the delay in payment by the insurer, or any other cause beyond its control.

22. EMINENT DOMAIN

If twenty-five (25%) percent or more of the Premises shall be taken or appropriated by any public or quasi-public authority under the power of eminent domain, either party hereto shall have the right, at its option, within sixty (60) days after said taking to terminate this Lease upon thirty (30)

days written notice. If less than 25% of the Premises are taken (and neither party elects to terminate as herein provided), The Rent thereafter to be paid shall be equitably reduced. If any part of the Shopping Center other than the Premises may be taken or appropriated, Landlord shall within sixty (60) days of said taking have the right at its option to terminate this Lease upon written notice to Tenant. In the event of any taking or appropriation what-so-ever, Landlord shall be entitled to any and all awards and or settlements which may be given and Tenant shall have no claim against Landlord for the value of any unexpired term of this Lease.

23. TENANT'S DEFAULT

The occurrence of any one or more of the following events shall constitute a default and breach of this Leased by Tenant: abandonment of the Premises by Tenant; the failure by Tenant to make any payment of rent or any other payment required to be made by Tenant hereunder, as and when due, where such failure shall continue for a period of five (5) days after written notice thereof by Landlord to Tenant; the failure by Tenant to observe or perform any covenants or provisions of this Lease to be observed or performed by Tenant, where such failure shall continue for a period of ten (10) days after written notice thereof by Landlord to Tenant; the making by Tenant of any general assignment or general arrangement for the benefit of creditors; the operation or supervision of the business conducted in the leased Premises by a creditor's committee or by anyone other than the Tenant; the taking of any action for the voluntary dissolution of Tenant; or the filing by or against Tenant of a petition to have Tenant adjudged bankrupt, or a petition of reorganization or arrangement under any law relating to bankruptcy (unless, in the case of petition filed against Tenant, the same is dismissed within sixty (60) days); or the appointment of a trustee or a receiver to take possession of all or substantially all of Tenant's assets located at the Premises or of Tenant's interest in this Lease, where possession is not restored to Tenant within thirty (30) days, or the attachment, execution or other judicial seizure of all or substantially all of Tenant's assets located at the Premises or of Tenant's interest in this Lease, where such seizure is not discharged in thirty (30) days.

24. REMEDIES IN DEFAULT

In the event of any such default or breach by Tenant, Landlord may at any time thereafter, exercise any or all following remedies, after notice or demand and without limiting Landlord in the exercise of a right or remedy which Landlord may have by reason of such default or breach:

(A) Terminate, Tenant's right to possession of the Premises, in which case this Lease shall terminate and Tenant shall immediately surrender possession of the Premises to the Landlord . In such event, Landlord shall be entitled to recover from Tenant all damages incurred by Landlord by reason of Tenant's default including, but not limited to, the cost of recovering possession of the Premises; expenses of re-letting, including necessary renovation and alteration of the Premises; reasonable attorney's fees;

(B) Maintain Tenant's right to possession, in which case this Lease shall continue in effect whether or not Tenant shall have abandoned the Premises. In such event, Landlord shall be entitled to enforce all of Landlord's rights and remedies under this Lease, including the right to receive the rent and any other charges and adjustments as may become due hereunder;

(C) Upon the termination by reason of the foregoing, Landlord may re-enter the leased premises with process of law, using such force as may be necessary, and remove all persons and chattels therefrom, and Landlord shall not be liable for damages or otherwise by reason of re-entry or termination of the term of this Lease. Not-withstanding such termination, the liability of Tenant for the Rent provided for here-in-above shall not be extinguished for the balance of the term remaining after said termination, and Landlord shall be entitled to recover immediately as liquidated damages an amount equal to the Rent for the said balance of the term less any rental receive from the Premises for the said balance of the term. Landlord shall use commercially reasonable best efforts, re-let the leased Premises or any part thereof for account of Tenant for such rent. The term of said re-letting shall be at the Landlord's sole discretion;

In the event of any breach by Tenant of any of the provisions of this Lease, Landlord may immediately or any time thereafter, with notice to Tenant, cure such breach for the account and at the expense of Tenant. If Landlord at any time, by reason of such breach, is compelled to pay, or elects to pay, any sum of money or do any act which will require the payment of any sum of money, or incurs any expense, including reasonable attorney's fees, in instituting or prosecuting any action or proceedings to enforce Landlord's rights hereunder, the sum or sums so paid by Landlord, with interest thereon at the rate of one and one-half (1-1/2%) percent per month from the date of payment thereof, until paid in full, shall be deemed to be additional rent hereunder and shall be due from Tenant to Landlord on the first day of the month following the payment of such respective sums or expenses. The Tenant covenants and agrees that no waiver of any breach of the same or any other covenant.

All rights and remedies of Landlord herein enumerated shall be cumulative and none shall exclude any other right of remedy allowed by Law, and said rights and remedies may be exercised and enforced concurrently and whenever and as often as occasion therefore arises. No receipt of money by Landlord from Tenant after the commencement of any suit, or after final judgment for possession of the Premises shall reinstate, continue or extend the term of this Lease or affect any such notice, demand or suit unless acknowledged by Landlord in writing.

25. CORPORATE AUTHORITY

If Tenant is a corporation, each individual executing this Lease on behalf of said corporation represents and warrants that he (she) is duly authorized to execute and deliver this Lease on behalf of said corporation, in accordance with a duly adopted resolution of the board of directors of said corporation, a copy of which is attached hereto, in accordance with the by-laws of said corporation, and that this Lease is binding upon said corporation in accordance with its terms.

26. CHANGES AND ADDITIONS

Landlord reserves the right to make such changes and additions in and to the Shopping Center as from time to time constituted, as in Landlord's absolute discretion are desirable, provided, however, that no such changes or additions shall reduce the ratio of total square feet of parking area to the total square feet of rentable floor space in all buildings located in the Shopping Center. Such ratio shall be established on the basis of the Zoning and Building Codes of the Municipality having jurisdiction of the Shopping Center, however, Landlord shall not impair the access or

visibility of the premises so as to prevent Tenant from conducting its business.

27. SUCCESSORS AND ASSIGNS

The Landlord and the Tenant covenant and agrees between the Parties hereto that all covenants, conditions, and agreements and undertakings in this Lease shall extend to and be binding on the respective successors and assigns of the respective Parties hereto in the same manner as if they were in every case named and expressed.

It is expressly understood and agreed by and between the Parties hereto that this Lease and any Riders attached hereto forming a part thereof, set forth all the promises, agreements, conditions and understanding between the Landlord and the Tenant relative to the leased Premises, and that there are no other promises, agreements, conditions or understandings, either oral or written, between them other than are herein set forth. It is understood and agreed that no subsequent alteration, amendments, change or addition to this Lease shall be binding upon the Landlord or the Tenant unless reduced to writing and signed by them, and by direct reference therein made a part hereof.

28. SIGNS

No Tenant shall install any exterior sign without the express written consent of the Landlord. The Landlord may establish at his own discretion a general motif for the entire Property including all exterior signage. Also signage shall comply with local ordinances and regulations, and the cost of obtaining approval from any and all local and/or governmental authorities shall be the expenses of the Tenant. The cost of said sign and installation associated with said sign shall be at the sole expense of the Tenant. It is specifically understood that the sign post and attached fixture and lighting is the sole and exclusive property of the Landlord.

29. SALE OF PREMISES BY LANDLORD

In the event of any sale of the premises by Landlord, Landlord shall be and is hereby entirely freed and relieved of all liability under and all of its covenants and obligations contained in or derived from this lease arising out of any act, occurrence, or omission occurring after the consummation of such sale; and the Purchaser, at such sale or any subsequent sale of the Premises, shall be deemed, without any further agreement between the parties of their successors in interest or between the parties and any such Purchaser, to have assumed and agreed to carry out any and all of the covenants and obligations of the Landlord under this Lease.

30. BROKERS

Tenant warrants that it has not had dealings with a real estate broker or agent in connection with the negotiation of this Lease. Tenant furthermore warrants that it, (does not know) of other real estate brokers or agents who are entitled to a commission in connection with this Lease.

31. PARTIAL INVALIDITY

Any provision of this Lease which shall prove to be invalid, void, or illegal shall in no way affect, impair or invalidate any other provision hereof and such other provision shall remain in full force and effect.

32. GOVERNING LAW

The Laws of the State of Illinois shall govern validity, performance and enforcement of this Lease. The heading of the several articles contained herein are for convenience only and do not define, limit, or construe the contents of such articles.

33. NOTICES

All notices under this Lease shall be deemed to have been properly served if delivered in writing personally or by registered or certified mail, return receipt requested, to the Landlord at:

Josephine Lampignano
P.O. Box 204
Addison, Illinois 60101
[redacted]

or such other place or places as it may designate in writing from time to time, or to the Tenant at:

Rabia Maaz
1180 Heather Lane
Glen Ellyn, IL 60137
[redacted]

by registered or certified mail, return receipt requested, at the above address, or such other place as it may designate in writing from time to time. Date of service of the notice by mail shall be three days after the date on which such notice is mailed.

IN WITNESS WHEREOF, Landlord and Tenant have hereunto executed this Lease and affixed their respective Seals as of the day and year first above written.

LANDLORD:		TENANT:	
Josephine Lampignano		Rabia Maaz	
_____	_____	_____	_____
Owner	Date	Tenant	Date

Personal Guaranty

The undersigned hereby agrees to personally guarantee each and every provision of this lease and all performance and obligations thereunder.

_____ _____
Rabia Maaz Date

RENT SCHEDULE

Lease Year	No. Months	Minimum Monthly Rent
02/20/2025 to 02/19/2026	12	$2,003.00
02/20/2026 to 02/19/2027	12	$2,043.00

TWO YEAR OPTION

Lease Year	No. Months	Minimum Monthly Rent
02/20/2027 to 02/19/2028	12	$2,084.00
02/20/2028 to 02/19/2029	12	$2,126.00

_____Initials

SmokeNvape2
mazmuzllc
1522 N Elmhurst Rd
Mount Prospect, IL

Date: Dec/03/2025

Village of Mount Prospect
Planning & Zoning Division

Subject: Conditional Use Standards – Response Statement
Business: SmokeNvape2 (mazmuzllc)
Address: 1522 N Elmhurst Rd, Mount Prospect, IL

To the Planning & Zoning Commission:

Please find below our responses to the Conditional Use Standards for approval of a smoke and vape retail shop at the above-listed location.

1. Public Health, Safety, Morals, Comfort, and General Welfare
SmokeNvape2 will operate in strict compliance with all local, state, and federal regulations, including ID verification and age-restricted sales. The store will enforce a zero■tolerance policy for underage access and will maintain a clean, professional, and well■monitored environment. No onsite product consumption will be permitted. As a low■impact retail business, the operation will not create noise, odors, or hazards. Therefore, the use will not be detrimental to public health, safety, morals, comfort, or general welfare.

2. Impact on Surrounding Properties and Property Values
The proposed use is compatible with nearby commercial activities and will not interfere with the enjoyment or permitted use of surrounding properties. SmokeNvape2 will maintain a neat storefront and signage fully compliant with Village standards. As a specialty retail business drawing responsible adult customers, the use will not diminish property values and will contribute to maintaining an active, occupied commercial corridor.

3. Orderly Development of Surrounding Properties
The smoke and vape shop will not impede the development or improvement of surrounding properties. It aligns with the district's commercial character and supports economic growth by utilizing an existing retail space. The business does not require modifications that would limit future development in the area.

4. Adequate Utilities, Access, Drainage, and Facilities
All required utilities, including electric service, water, sewer, and storm drainage, are already available and sufficient for the proposed use. No additional public utilities or infrastructure improvements are necessary to support SmokeNvape2's operation.

5. Ingress, Egress, and Traffic Management
The site provides safe, established ingress and egress with adequate parking. The anticipated customer traffic for SmokeNvape2 is moderate and consistent with typical retail patterns. The business will not cause congestion or negatively impact public streets, and all vehicle circulation will remain safe and efficient.

6. Consistency with the Comprehensive Plan
The proposed use is consistent with the Village's Comprehensive Plan by supporting commercial

vitality, occupying an existing retail space, and contributing to the area's economic stability. The business will bring additional tax revenue and promote active use of commercial property within the district.

7. Conformance with Zoning District Regulations
SmokeNvape2 will comply fully with all applicable zoning district regulations, including signage, operational standards, licensing, and product display requirements. Any recommendations or conditions set forth by the Planning & Zoning Commission will be adhered to. In all other respects, the use conforms to zoning requirements.

Thank you for your consideration. We look forward to working closely with the Village throughout this process.

Sincerely,
SmokeNvape2 – mazmuzllc
1522 N Elmhurst Rd
Mount Prospect, IL
[redacted]

1500 to 1522 -
N. ELM HURST Rd
MT. PROSPECT.
INDEX # 03-27-100-008-0000

42 North Harlem Avenue
Chicago, Illinois 60631-4101

ARCHITECTURAL - INDUSTRIAL - LOTS - FARMS - SUBDIVISIONS - MORTGAGE - CONDOMINIUMS

(312) 775-0531
Fax: (312) 775-7517

Jens K. Doe

SURVEY SERVICE, INC.

Registered Land Surveyors


ORDER NO.
74105

PLAT OF SURVEY

of


LOT 3 IN OLD ORCHARD COUNTRY CLUB SUBDIVISION, BEING A SUBDIVISION OF PART OF THE NORTHWEST 1/4 OF SECTION 27, AND PART OF THE EAST 1/2 OF THE NORTHEAST 1/4 OF SECTION 28, TOWNSHIP 42 NORTH, RANGE 11 EAST OF THE THIRD PRINCIPAL MERIDIAN, IN COOK COUNTY, ILLINOIS.

AREA IN SURVEY SHOWN HEREON
60,885 SQ. FT.

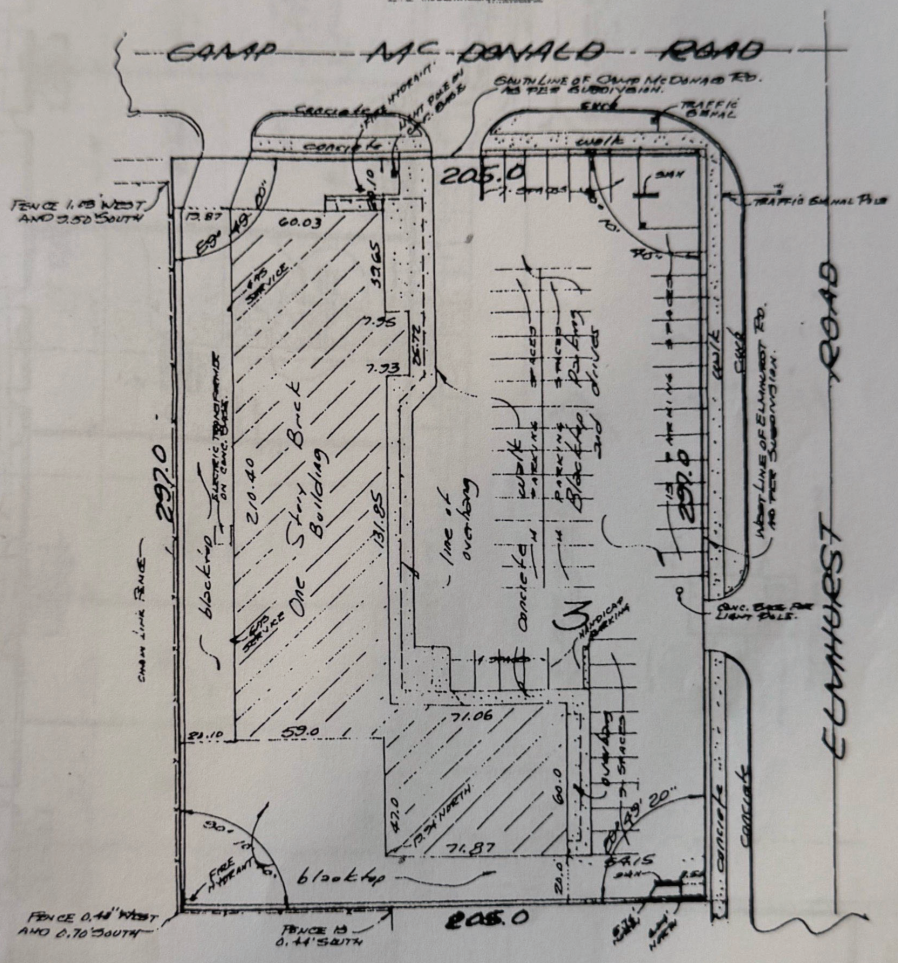


STATE OF ILLINOIS)
COUNTY OF COOK)

WE, JENS K. DOE SURVEY SERVICE INC. DO HEREBY CERTIFY TO: GUARANTY NATIONAL TITLE COMPANY, FIRST NATIONAL BANK OF MORTON GROVE AND ARTHUR N. LIES THAT THIS PLAT AND SURVEY ON WHICH IT [illegible] IN ACCORDANCE WITH "MINIMUM STANDARD DETAIL REQUIREMENTS FOR ALTA/ACSM LAND

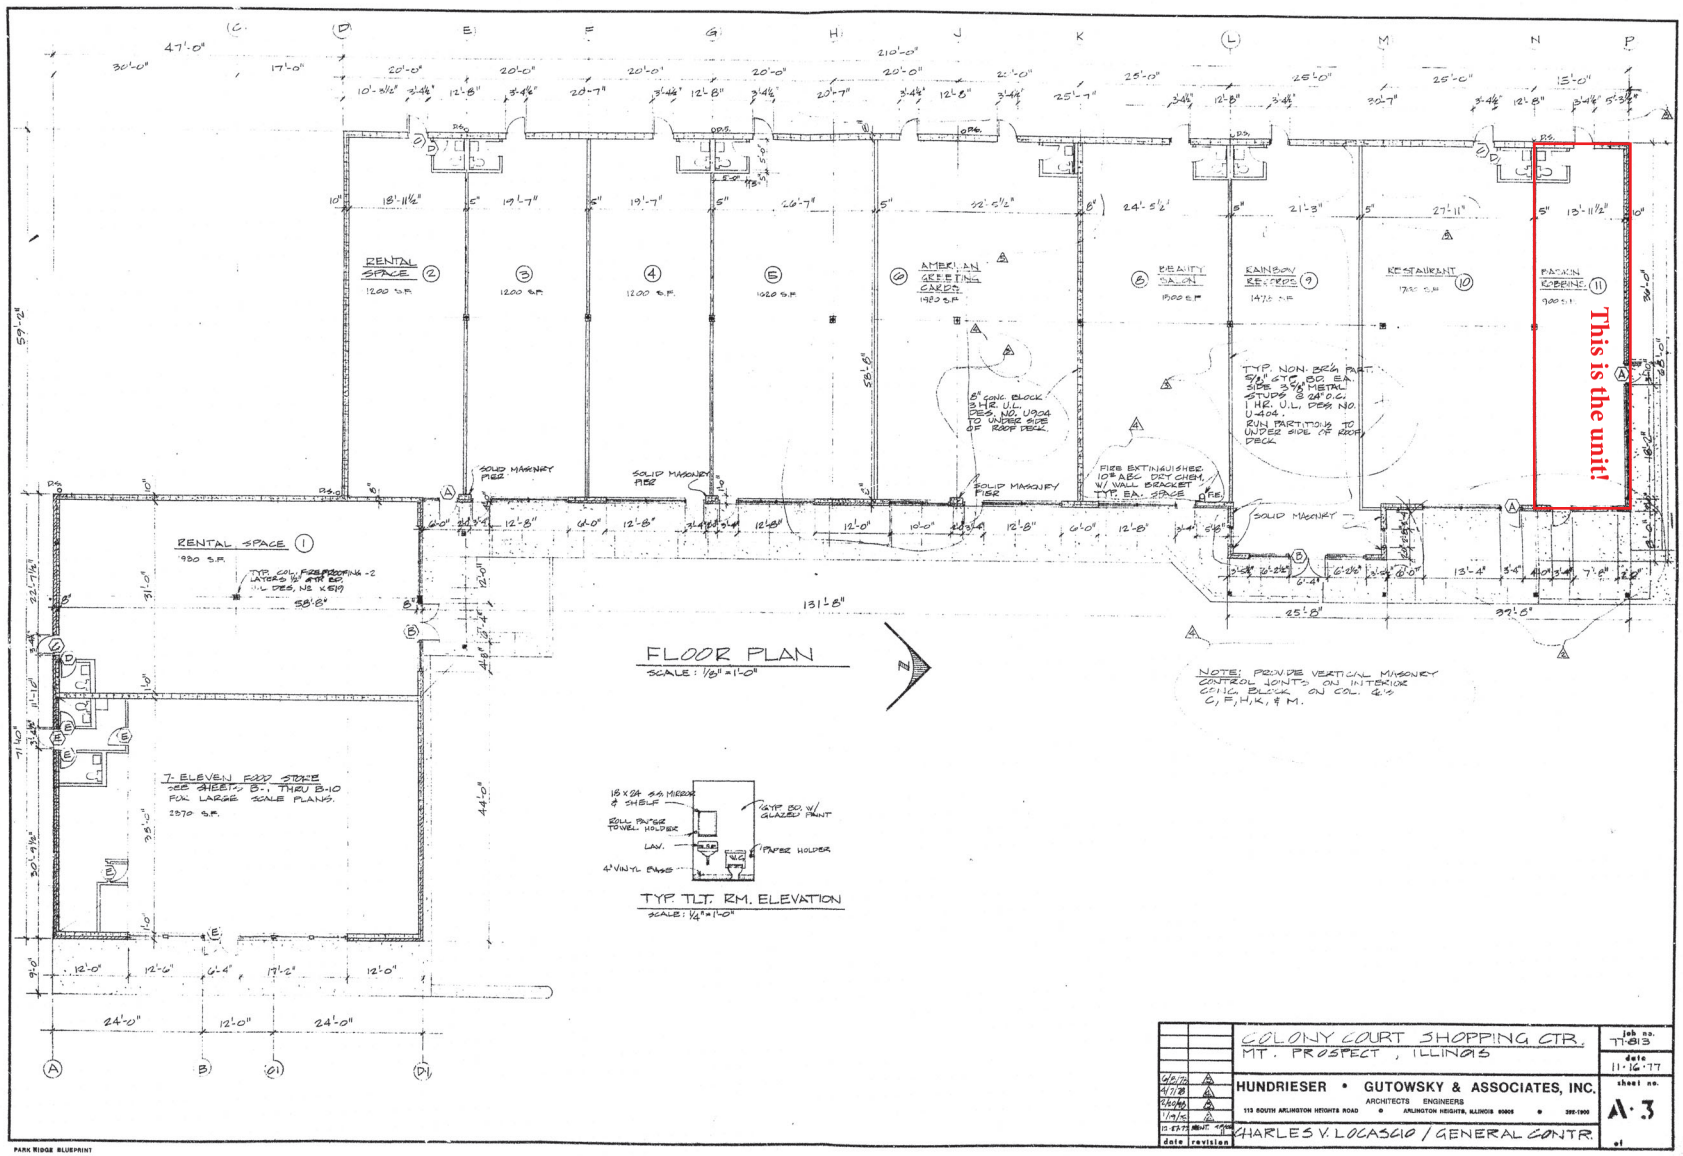
RENTAL SPACE (1)
950 S.F.
RENTAL SPACE (2)
1200 S.F.
(3) 1200 S.F.
(4) 1200 S.F.
(5) 1020 S.F.
AMERICAN GREETING CARDS 1923 S.F.
(8) BEAUTY SALON 1900 S.F.
RAINBOW RECORDS (9) 1470 S.F.
RESTAURANT (10) 1750 S.F.
BASKIN ROBBINS (11) 900 S.F.
J. ELEVEN FOOT STORE
SEE SHEETS B-1 THRU B-10 FOR LARGE SCALE PLANS.
2570 S.F.
This is the unit!
FLOOR PLAN
SCALE: 1/8" = 1'-0"
TYP. TLT. RM. ELEVATION
SCALE: 1/4" = 1'-0"
NOTE: PROVIDE VERTICAL MASONRY CONTROL JOINTS ON INTERIOR CONC. BLOCK ON COL. G-5 C, F, H, K, & M.
COLONY COURT SHOPPING CTR.
MT. PROSPECT, ILLINOIS
HUNDRIESER • GUTOWSKY & ASSOCIATES, INC.
ARCHITECTS ENGINEERS
113 SOUTH ARLINGTON HEIGHTS ROAD • ARLINGTON HEIGHTS, ILLINOIS 60005 • 392-1900
CHARLES V. LOCASCIO / GENERAL CONTR.
job no. 77-813
date 11-16-77
sheet no. A-3
of
date revision
PARK RIDGE BLUEPRINT

A-5507 Colony Court Shopping Center 1500 N. Elmhurst Rd

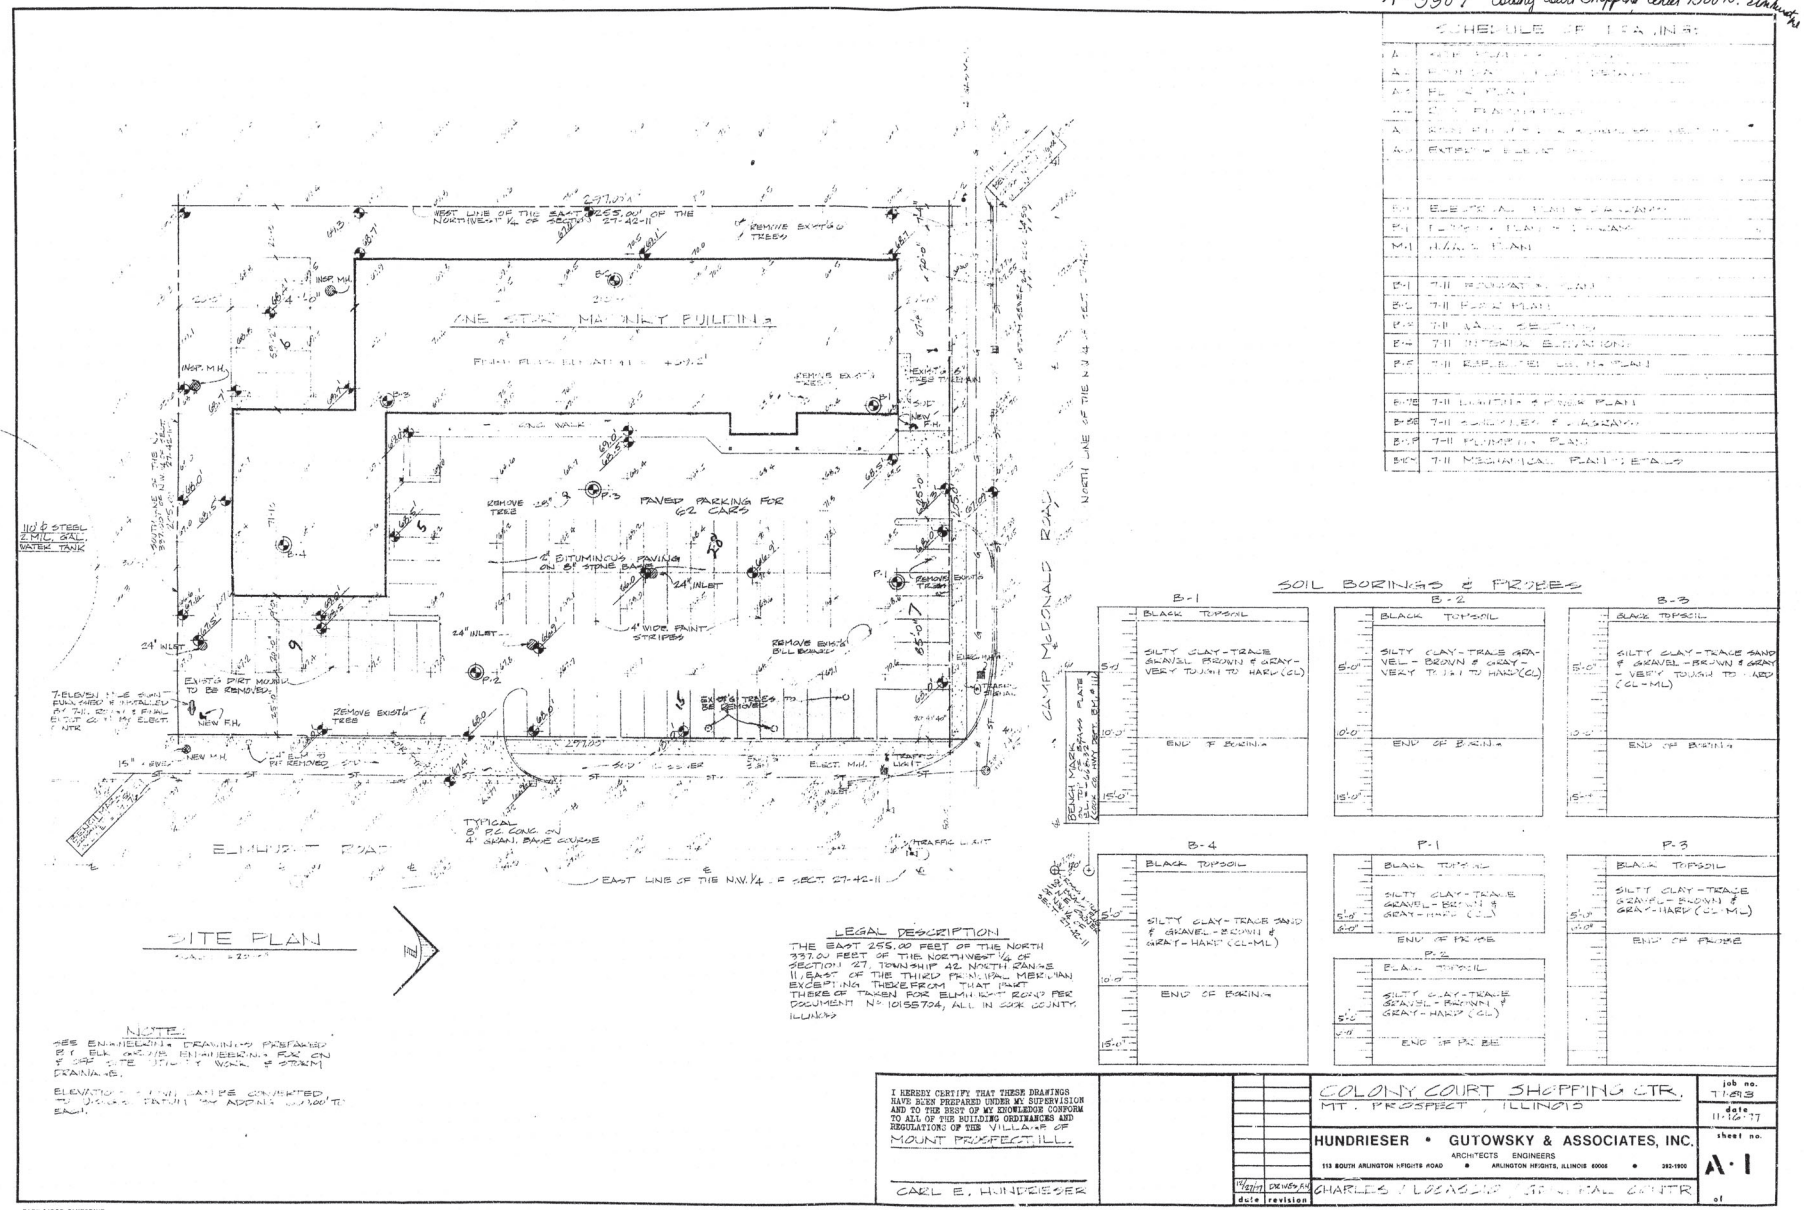

LEGAL DESCRIPTION


THE EAST 255.00 FEET OF THE NORTH 337.00 FEET OF THE NORTHWEST ¼ OF SECTION 27, TOWNSHIP 42 NORTH, RANGE 11, EAST OF THE THIRD PRINCIPAL MERIDIAN EXCEPTING THEREFROM THAT PART THEREOF TAKEN FOR ELMHURST ROAD PER DOCUMENT No. 16158704, ALL IN COOK COUNTY, ILLINOIS.

I HEREBY CERTIFY THAT THESE DRAWINGS HAVE BEEN PREPARED UNDER MY SUPERVISION AND TO THE BEST OF MY KNOWLEDGE CONFORM TO ALL OF THE BUILDING ORDINANCES AND REGULATIONS OF THE VILLAGE OF MOUNT PROSPECT, ILL.

CARL E. HUNDRIESER

	COLONY COURT SHOPPING CTR. MT. PROSPECT, ILLINOIS	job no. 71-693
	HUNDRIESER • GUTOWSKY & ASSOCIATES, INC. ARCHITECTS ENGINEERS 113 SOUTH ARLINGTON HEIGHTS ROAD • ARLINGTON HEIGHTS, ILLINOIS 60005 • 392-1900	date 11-16-71
12/16/71 date	DRAWN BY CHARLES J. LOZINSKI JR. revision	sheet no. A-1 of

PARK RIDGE BLUEPRINT

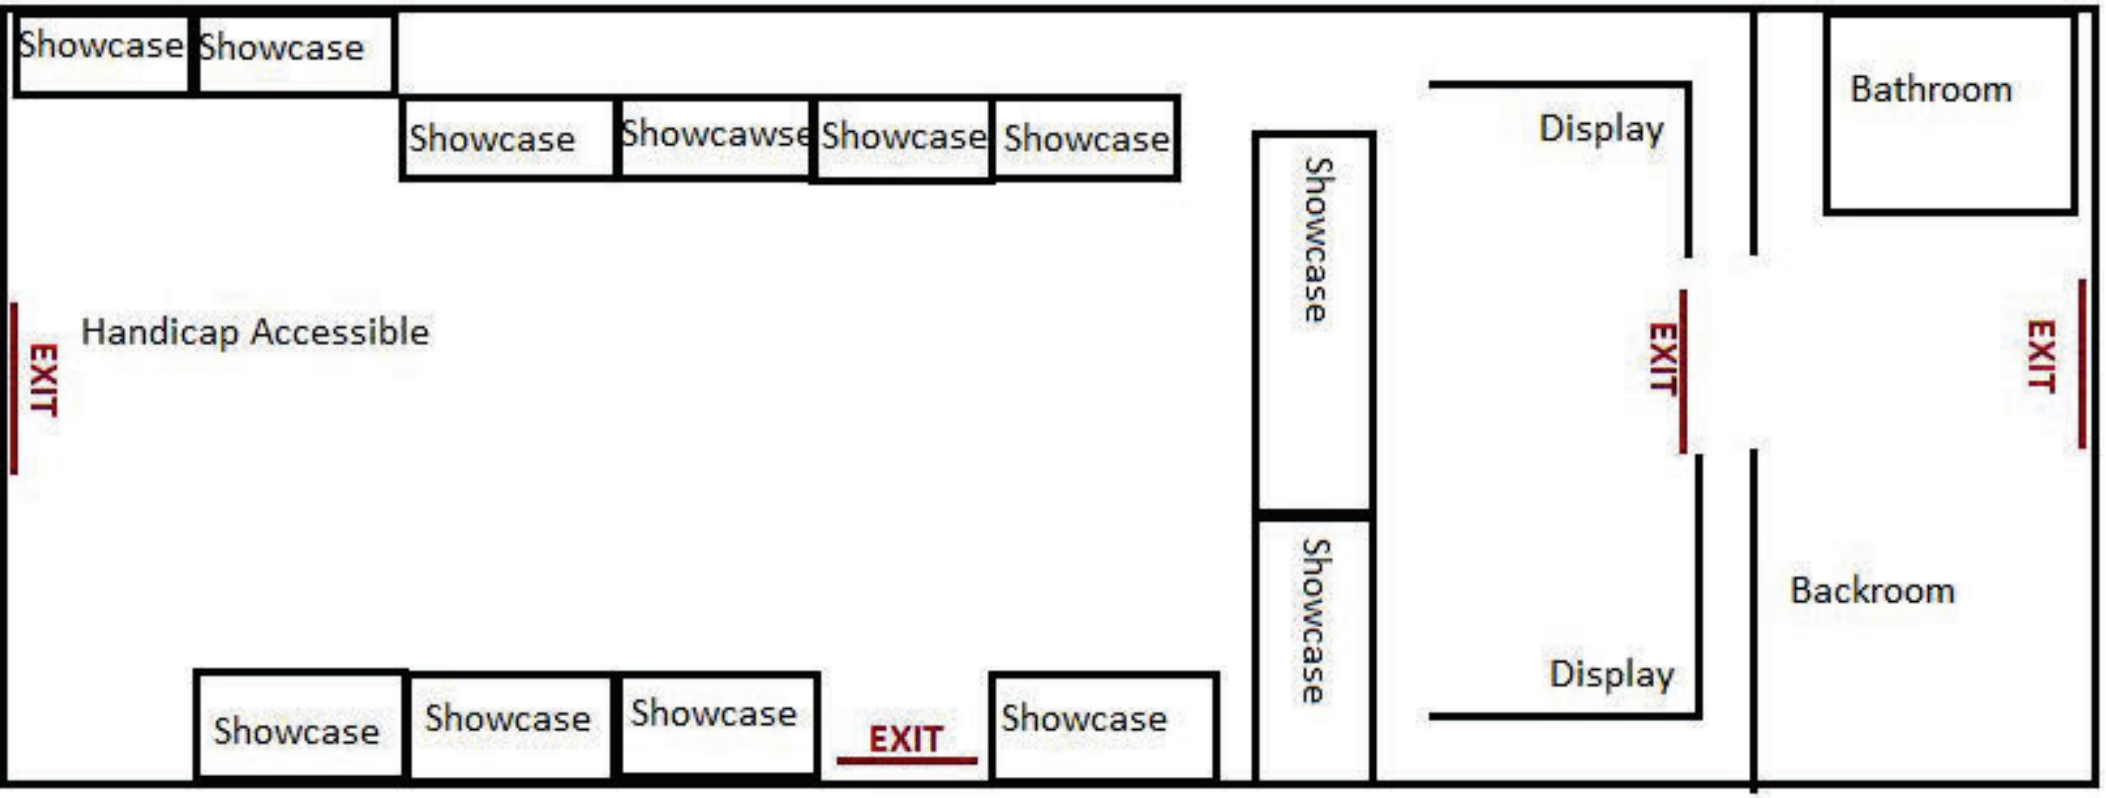
Showcase
Showcase
Showcase
Showcawse
Showcase
Showcase
Showcase
Showcase
Showcase
Showcase
Showcase
Showcase
EXIT
Handicap Accessible
EXIT
EXIT
Display
Display
Bathroom
Backroom
EXIT


SMOKE N VAPE
1522

1500 - 1522 - N. ELHURST RD.
MT. PROSPECT
COLONY COURT SHOPPING CENTER LLC
OWNER - VINCENZO & JOSEPHINE LAMPIGNANO -

1500	PANTRY	sq.ft. 2,400
1502 ✓	FIT - STUDIO	✓ 1,920
1504	PIZZA	✓ 1,020
1506	HAIR SALOON	✓ 1,020
1508	PAINT STORE	✓ 3,000
512 - 1516	DENTIST	✓ 1,800
1518	VACANT	✓ 1,500
1520	RESTAURANT	✓ 1,500
1522	VAPOR CIGARETTE	✓ 900
		TOTAL sq.ft. ~~16,560~~ 16,560

Josephine Lampignano

Business Plan: SmokeNVape 2
Business Name: SmokeNVape 2
Business Entity: Mazmus LLC
Owner: Rabia Maaz
[redacted]
Address: 1522 N elmhurst rd,Mount-prospect Il

1. Executive Summary

Mazmus LLC plans to open SmokeNVape 2, a retail smoke and vape shop offering a wide range of smoking
and vaping products and accessories. This will be our first retail venture under Mazmus LLC. The store will serve adult customers seeking high-quality vaping devices, e-liquids, glasswar,
tobacco, and related
products in a professional and welcoming environment.

2. Business Description

SmokeNVape 2 will specialize in the sale of:

- Vape devices and accessories
- Pod systems
- E-juices and e-liquids
- Glass pipes and smoking accessories
- Tobacco and rolling products
- Grinders
- Hookahs and flavored shisha
- "Good Stuff" bags and pipe tobacco

The goal is to provide customers with quality products, competitive pricing, and excellent service in a clean and safe retail environment.

3. Location & Hours of Operation
Proposed Hours:
• Monday-Sunday: 10:00 AM - 9:00 PM
Store Type: Retail storefront with visible street access and walk-in customers.
4. Staffing Plan
The store will employ two (2) staff members, either full-time or part-time, depending on business needs and employee availability. All employees will be trained on product knowledge, customer service, and compliance with age-restricted sales laws.

5. Ownership & Experience
This will be the company's first retail business.
The owner will oversee daily operations, inventory management, and compliance with all local and state regulations.

6. Compliance & Licensing
SmokeNVape 2 will comply with all state and local laws related to tobacco and vapor product sales, including age verification procedures, product labeling, and licensing requirements.

Revenue Sources:
Retail sales of tobacco, vape products, and accessories.
8. Goals

- Successfully launch SmokeNVape 2 within the next [insert timeline].
- Build a loyal customer base through quality service and product selection.
- Achieve profitability within the first year of operation.

Prepared by:
Mazmus LLC
[redacted]
Date: 11-05-2025

VILLAGE OF MOUNT PROSPECT 50 S. Emerson Street, Mount Prospect, IL 60056

STAFF REPORT FROM THE DEPARTMENT OF Community Development

Jason C Shallcross, AICP, CEcD
Director of Community Development

Antonia Lalagos
Development Planner

DATE: February 19, 2026

CASE NUMBER
PZ-12-25

APPLICANT/PROPERTY OWNER
Mazmus LLC /
Colony Court Shopping Center LLC

PUBLIC HEARING DATE
February 26, 2026

PROPERTY ADDRESS/LOCATION
1522 N Elmhurst Rd


BRIEF SUMMARY OF REQUEST

The Petitioner (Rabia Maaz, Mazmus LLC) is seeking conditional use approval to operate an existing 900 square foot tobacco establishment (Smoke N Vape) at the subject property (1522 North Elmhurst Road). The tobacco shop has been closed since August 2024, therefore, the Petitioner must obtain conditional use approval to re-establish the use. The proposed business meets the standards for a conditional use and therefore Staff is supportive of the request.

2024 Aerial Image



2025 Village of Mount Prospect Zoning Map

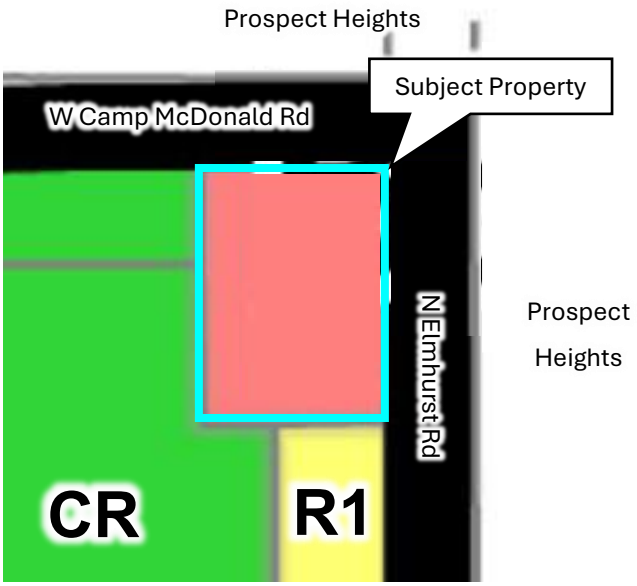

EXISTING ZONING	EXISTING LAND USE/ SITE IMPROVEMENTS	SURROUNDING ZONING & LAND USE	SIZE OF PROPERTY
B-3 Community Shopping	Multi-tenant commercial	North: B1 Retail Business (Prospect Heights) East: B1 Retail Business (Prospect Heights) South: R-1* Single Family Residential PUD West: C-R Conservation Recreation	900 SF (Tenant)

STAFF RECOMMENDATION APPROVE (APPROVE WITH CONDITIONS) DENY

DISCUSSION OF PROPOSAL

BACKGROUND / PROPERTY HISTORY

The subject property is a single-story multi-tenant commercial building with a mixture of restaurant, retail, medical, and personal service establishments. The tenant space was formerly occupied by FMMF LLC dba Smoke N Vape Guys from 2021 to 2024. The business license under the former owners was revoked in August 2024 due to tobacco sales to minors. Prior to the tobacco shop, the space was occupied by Focus Bookstore & Herbs from 2016 to 2020.

PROPOSAL

The Petitioner, Rabia Maaz of Mazmus LLC, proposes to re-open the tobacco establishment at the subject property. The Petitioner stated in the application that the business will be a retail smoke and vape shop offering a wide range of smoking and vaping products and accessories, including vape devices and accessories, pod systems, e-juices and e-liquids, glass pipes and accessories, tobacco and rolling products, grinders, hookahs and flavored shishas, and "Good Stuff" brand pipe tobacco. The proposed hours of operation are Monday through Sunday 10:00 AM to 9:00 PM, with two staff members trained in product knowledge, customer service, and compliance with age-restricted sales laws. The Petitioner notes this is the company's first retail business, and the owner will oversee daily operations, inventory management, and compliance with all local and state regulations. The Petitioner intends to use the existing floor plan with no interior or exterior renovations requiring a building permit.

Parking: The Village code requires parking based on land use. The subject property is a shopping center under 30,000 square feet, which requires 4 spaces per 1,000 square feet of gross floor area. Heffy's Hotdogs (a restaurant) is calculated separately. Lou Malnati's is take-out only, therefore it qualifies under the shopping center parking calculation. The parking lot is striped with 64 parking stalls, including 3 accessible parking stalls. The minimum parking requirement for the existing and proposed uses are met.

Use	Parking Minimum	Variables	Spaces Required
Freestanding stores and shopping centers (up to 30,000 square feet)	4 spaces per 1,000 square feet of gross floor area. (Restaurants as tenants require separate parking calculations.)	13,560 SF	55
Restaurant without a bar	12 spaces per 1,000 square feet of floor area (excluding areas for storage, corridors, and bathrooms)	750 SF	9
		Total Required:	64 (3 accessible)
		Total Provided:	64 (3 accessible)

Tobacco Addendum: The Petitioner submitted a business license application and a tobacco establishment addendum according to the requirements of Village Code Chapter 11, Article 8 for Sale of Tobacco and Related Products.

PUBLIC COMMENT

Staff received one written comment in opposition to re-establishing the tobacco shop. The resident noted that the prior tobacco shop generated litter (boxes, disposable vapes) that ended up in the parking lot, right of way, and on nearby residential properties.

STANDARDS AND FINDINGS

The Planning and Zoning Commission shall review the standards and findings of fact outlined in

Exhibit A and 1) accept them without changes, 2) accept them with changes, or 3) reject the findings. The Planning and Zoning Commission shall use the findings of fact to guide their recommendation to the Village Board.

STAFF RECOMMENDATION


Staff finds that the proposed conditional use meets the applicable standards contained in the Mount Prospect Zoning Ordinance. Staff requests that the Planning and Zoning Commission make a motion to adopt Staff's findings as the findings of the Planning and Zoning Commission and recommend **approval** of the following motion:

"Motion to approve:

1. "A conditional use to operate a tobacco establishment at 1522 North Elmhurst Road, subject to the following conditions:
    a. Consumption of tobacco products on site is prohibited;
    b. The business shall hold a valid Mount Prospect business license;
    c. No lighting shall be used to illuminate window areas or the perimeter;
    d. Exterior lighting shall be limited to standard building-mounted fixtures required for safety and shall not include decorative or promotional lighting (e.g. neon, colored LED strips);
    e. No temporary or A-frame signs shall be displayed outside the premises;
    f. No window signage shall be permitted, including promotional materials, product advertisements, or decals, except for a small sign on the front door displaying only the business name, hours of operation, and required legal postings (e.g. "Must be 21+");
    g. The sale of branded or novelty items (e.g. cartoon-themed items, smoking accessories marketed toward youth) is prohibited;
    h. Compliance with all applicable development, fire, building, and other Village codes and regulations;
    i. Compliance with all applicable local, state, and federal laws regarding the sale and distribution of tobacco and related products;
    j. A new conditional use approval shall be required for:
        i. A change of ownership involving 50% or more of the officers or partners;
        ii. A change in legal entity; or
        iii. A change in location; and
    k. This conditional use may be revoked by the Village if substantiated complaints are received regarding non-compliance with these conditions or violations of law."

The Village Board's decision is final for this case.

ATTACHMENTS:

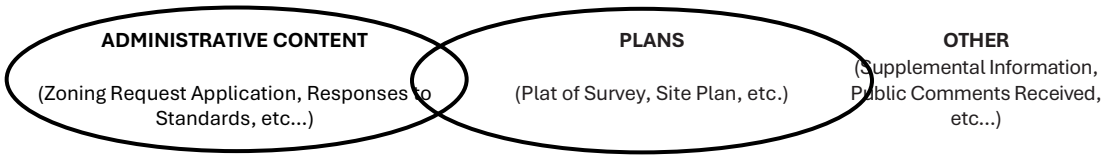

I concur:

Jason C Shallcross, AICP, CEcD
Director of Community Development

Exhibit A
Standards and Findings of Fact

CONDITIONAL USE STANDARDS
Section 14.203.F.8 of the Village of Mount Prospect Zoning Ordinance provides that a Conditional Use shall conform to the following requirements:

1. That the establishment, maintenance, or operation of the conditional use will not be detrimental to, or endanger the public health, safety, morals, comfort, or general welfare;
2. That the conditional use will not be injurious to the uses and enjoyment of other property in the immediate vicinity for the purposes already permitted, nor substantially diminish and impair property values within the neighborhood in which it is to be located;
3. That the establishment of the conditional use will not impede the normal and orderly development and improvement of the surrounding property for uses permitted in the district;
4. That adequate public utilities, access roads, drainage and/or necessary facilities have been or will be provided;
5. That adequate measures have been or will be taken to provide ingress and egress so designed as to minimize traffic congestion in the public streets;
6. That the proposed conditional use is not contrary to the objectives of the current comprehensive plan for the village; and
7. That the conditional use shall, in all other respects, conform to the applicable regulations of the district in which it is located, except as such regulations may, in each instance, be modified pursuant to the recommendations of the planning and zoning commission.

Petitioner's Findings: The Petitioner states that the business will strictly comply with all local, state, and federal laws, and they will enforce a zero-tolerance policy for underage access. The Petitioner asserts that they will maintain a neat storefront and signage fully compliant with Village standards, and will contribute to an active, occupied commercial corridor. The Petitioner argues that the business aligns with the district's commercial character and will not impede development or improvement of surrounding properties. The Petitioner notes that all required utilities, including electric service, water, sewer, and storm drainage, are already available and sufficient for the proposed use. The Petitioner anticipates customer traffic that is moderate and consistent with typical retail patterns. Per the application, the proposed use is consistent with the Comprehensive Plan by supporting commercial vitality, occupying existing retail space, and contributing to the area's economic stability. The Petitioner concludes that they will comply fully with all applicable zoning district regulations, including signage, operational standards, licensing, and product display requirements.

Staff's Findings: Staff has reviewed the Petitioner's request for a conditional use to operate a tobacco establishment and finds that the standards have been met. Staff did not find evidence that the business would endanger public health, safety, morals, comfort, or general welfare. The Police Department confirmed that the Petitioner has met the standards to obtain a tobacco establishment business license. The Petitioner wrote in their application that they are aware of the local, state, and federal requirements regarding tobacco sales and distribution. Staff is unaware of any connection between the Petitioner and the former owners whose business license was revoked. No physical changes are proposed for the interior or exterior that would impede improvement of the surrounding properties, impact public utilities or drainage, or cause traffic congestion in the public streets. The subject property is designated "Neighborhood Center" in the future land use plan and the proposed retail use is compatible with the mix of small-scale commercial uses already established in this area.

From: Katie King
To: Lalagos, Antonia
Subject: Opposed to tobacco establishment at 1522 N Elmhurst Rd
Date: Tuesday, January 20, 2026 1:52:42 PM

Hello,

I'm writing to formally oppose allowing a tobacco establishment to operate at 1522 N Elmhurst Rd. I reside on Camp Mcdonald Rd, and anecdotally I have noticed a vast improvement in the cleanliness quality of the parking lot and road since the prior smokeshop closed. Previously, we would notice quite a lot of rubbish from boxes and disposable vapes littering the road, which would then collect in our yard and gutters. It appears that the type of clientele that frequented the previous business led to more garbage in the streets, and I have been happier having clean roads and a clean yard in the months since that business closed. I would not like to return to the prior state by allowing another tobacco establishment to open.

Thank you,
Katie King

MINUTES OF THE REGULAR MEETING OF THE PLANNING & ZONING COMMISSION

CASE NO. PZ-12-25	Hearing Date: February 26, 2026 Continued from January 22, 2026
PROPERTY ADDRESS:	1522 North Elmhurst Road
PETITIONER:	Mazmus LLC - Rabia Maaz 1139 N Harvard Cir South Elgin IL 60177
PUBLICATION DATE:	January 7, 2026
REQUEST:	Conditional use approval to operate a tobacco establishment at 1703 West Algonquin Road, and other relief from the Village of Mount Prospect Village Code as may be required for this project.
MEMBERS PRESENT:	Joseph Donnelly Walter Szymczak William Beattie Fay Costa Richard Rogers
MEMBERS ABSENT:	Donald Olsen Ewa Weir Michael Fricano
STAFF MEMBERS PRESENT:	Jason Shallcross – Director of Community & Economic Development Antonia Lalagos – Development Planner
INTERESTED PARTIES:	None

Chairman Donnelly called the meeting to order at 7:02 PM. Commissioner Beattie made a motion seconded by Commissioner Szymczak to approve the minutes from the Planning and Zoning Commission meeting on January 8, 2026. The minutes were approved 4-0, with one Commissioner abstaining.

Chairman Donnelly introduced case number PZ-12-25, 1522 North Elmhurst Road, a request for a conditional use to operate a tobacco retail establishment at the subject property. The Village Board's decision is final for this case.

Ms. Lalagos introduced the subject property: a single-story multi-tenant commercial building with a mixture of restaurant, retail, medical, and personal service establishments. She stated that the tenant space was formerly occupied by FMMF LLC dba Smoke N Vape Guys from 2021 to 2024. Ms. Lalagos shared that the business license under the former owners was revoked in August 2024 due

to tobacco sales to minors. She noted that prior to the tobacco shop, the space was occupied by Focus Bookstore & Herbs from 2016 to 2020.

Ms. Lalagos reported that the petitioner, Rabia Maaz of Mazmus LLC, proposes to re-open the tobacco establishment at the subject property. The Petitioner stated in the application that the business will be a retail smoke and vape shop offering a wide range of smoking and vaping products and accessories. The proposed hours of operation are Monday through Sunday 10:00 AM to 9:00 PM, with two staff members trained in product knowledge, customer service, and compliance with age-restricted sales laws. The Petitioner notes this is the company's first retail business, and the owner will oversee daily operations, inventory management, and compliance with all local and state regulations. The Petitioner intends to use the existing floor plan with no interior or exterior renovations requiring a building permit.

Ms. Lalagos stated that the subject property is a shopping center under 30,000 square feet, which requires 4 spaces per 1,000 square feet of gross floor area. She explained that the parking lot is striped with 64 parking stalls, including 3 accessible parking stalls, and that the minimum parking requirements for the existing and proposed uses are met.

Ms. Lalagos concluded that staff finds that the proposed conditional use meets the applicable standards contained in the Mount Prospect Zoning Ordinance. She requested that the Planning and Zoning Commission make a motion to adopt staff's findings as the findings of the Planning and Zoning Commission and recommend **approval** of the following motion:

1. "A conditional use to operate a tobacco establishment at 1522 North Elmhurst Road, subject to the following conditions:
    a. Consumption of tobacco products on site is prohibited;
    b. The business shall hold a valid Mount Prospect business license;
    c. No lighting shall be used to illuminate window areas or the perimeter;
    d. Exterior lighting shall be limited to standard building-mounted fixtures required for safety and shall not include decorative or promotional lighting (e.g. neon, colored LED strips);
    e. No temporary or A-frame signs shall be displayed outside the premises;
    f. No window signage shall be permitted, including promotional materials, product advertisements, or decals, except for a small sign on the front door displaying only the business name, hours of operation, and required legal postings (e.g. "Must be 21+");
    g. The sale of branded or novelty items (e.g. cartoon-themed items, smoking accessories marketed toward youth) is prohibited;
    h. Compliance with all applicable development, fire, building, and other Village codes and regulations;
    i. Compliance with all applicable local, state, and federal laws regarding the sale and distribution of tobacco and related products;
    j. A new conditional use approval shall be required for:
        i. A change of ownership involving 50% or more of the officers or partners;
        ii. A change in legal entity; or
        iii. A change in location; and
    k. This conditional use may be revoked by the Village if substantiated complaints are received regarding non-compliance with these conditions or violations of law."

The Village Board's decision is final for this case.

Chairman Donnelly swore in the petitioner, Rabia Maaz of Mazmus LLC, 1522 North Elmhurst Road, Mount Prospect.

Ms. Maaz explained that she is a realtor and this will be her first retail business.

Commissioner Beattie asked if she had any experience running a store.

Ms. Maaz stated that smoke shops are a family business and her husband already owns a couple of shops, which is why she is interested in the business.

Commissioner Beattie noted the public comment regarding the previous tobacco shop generating litter.

Ms. Maaz said she will keep an eye on the property maintenance.

Commissioner Costa asked staff if there could be a condition about requiring a garbage can or that the conditional use can be revoked if there is excessive litter.

Mr. Shallcross noted that commercial strip centers are required to have dumpsters. He suggested that this is a logistical item that could be worked out with the petitioner and landlord outside of the zoning process. Mr. Shallcross pointed out that the new user may not have the same issues as the previous user. He stated that the Commission could add a condition if they feel strongly about it. Mr. Shallcross added that property maintenance issues are typically addressed through the adjudication process. He noted that if multiple tenants are having the same issues, he would expect the property owner to address it rather than the individual tenant.

Hearing no further comments or questions, Chairman Donnelly closed the hearing and asked for a motion to approve the conditions as noted in the staff report. Commissioner Beattie made a motion seconded by Commissioner Szymczak.

UPON ROLL CALL AYES: Szymczak, Beattie, Rogers, Costa, Donnelly
NAYS: None

The Planning and Zoning Commission gave a positive recommendation (5-0) to the Village Board for the March 17, 2026 meeting.

After hearing three more items of new business, Chairman Donnelly asked if there were any citizens to be heard.

Hearing no further discussion, Chairman Donnelly made a motion seconded by Commissioner Beattie and the meeting was adjourned at 8:43 PM.

Antonia Lalagos

Antonia Lalagos, Development Planner

dotloop signature verification: dtlp.us/At67-MpXS-TFKx

March 11, 2026

Jason C Shallcross, AICP, CEcD
Director of Community Development
Village of Mount Prospect
50 S. Emerson Street
Mount Prospect, IL 60056
Via email: [redacted]

Dear Mr. Shallcross,

The Planning & Zoning Commission recommended approval of our tobacco retail shop by a 5-0 vote. Our request is scheduled to go before Village Board for the ordinance's first reading March 16, 2026.

We are requesting that the Village Board waive the second reading, tentatively scheduled for April 7, 2026 and take final action at the March 16 meeting because we would like to open the shop as soon as possible.

I appreciate your assistance in facilitating this request. Should you have any questions, feel free to contact me at [redacted]

Sincerely,

Rabia Maaz
dotloop verified
03/11/26 9:33 AM CDT
IL1N-YO99-MVRX-D895

Rabia Maaz, Mazmus LLC
1522 N Elmhurst Rd, Mount Prospect

ORDINANCE NO. _____
AN ORDINANCE GRANTING A CONDITIONAL USE TO OPERATE A TOBACCO RETAIL ESTABLISHMENT AT THE PROPERTY 1522 NORTH ELMHURST ROAD MOUNT PROSPECT, ILLINOIS

WHEREAS, Mazmus LLC ("Petitioner"), is seeking a conditional use to operate a tobacco retail establishment for property located at 1522 North Elmhurst Road and legally described as:

See attached EXHIBIT A

PIN: 03-27-100-008-0000; and

WHEREAS, the "Petitioner" seeks a Conditional Use to allow a tobacco retail establishment; and

WHEREAS, a Public Hearing was held on the request for a Conditional Use being the subject of PZ-12-25 before the Planning and Zoning Commission of the Village of Mount Prospect on the 26th day of February 2026 pursuant to proper legal notice having been published in the Daily Herald Newspaper on the 7th day of January 2026; and

WHEREAS, the Mayor and Board of Trustees of the Village of Mount Prospect have given consideration to the request herein and have determined that the request meets the standards of the Village and that the granting of the Conditional Use to allow a tobacco retail establishment would be in the best interest of the Village.

NOW, THEREFORE, BE IT ORDAINED BY THE MAYOR AND BOARD OF TRUSTEES OF THE VILLAGE OF MOUNT PROSPECT, COOK COUNTY, ILLINOIS ACTING IN THE EXERCISE OF THEIR HOME RULE POWERS:

SECTION ONE: That the recitals set forth hereinabove are incorporated herein as findings of fact by the Mayor and Board of Trustees of the Village of Mount Prospect.

SECTION TWO: The Mayor and Board of Trustees of the Village of Mount Prospect do hereby grant a Conditional Use to operate a tobacco retail establishment for property located at 1522 North Elmhurst Rd, Mount Prospect subject to the following conditions:

1. Consumption of tobacco products on site is prohibited;
2. The business shall hold a valid Mount Prospect business license;
3. No lighting shall be used to illuminate window areas or the perimeter;

DRAFT

4. Exterior lighting shall be limited to standard building-mounted fixtures required for safety and shall not include decorative or promotional lighting (e.g. neon, colored LED strips);
5. No temporary or A-frame signs shall be displayed outside the premises;
6. No window signage shall be permitted, including promotional materials, product advertisements, or decals, except for a small sign on the front door displaying only the business name, hours of operation, and required legal postings (e.g. "Must be 21+");
7. The sale of branded or novelty items (e.g. cartoon-themed items, smoking accessories marketed toward youth) is prohibited;
8. Compliance with all applicable development, fire, building, and other Village codes and regulations;
9. Compliance with all applicable local, state, and federal laws regarding the sale and distribution of tobacco and related products;
10. A new conditional use approval shall be required for:
    a. A change of ownership involving 50% or more of the officers or partners;
    b. A change in legal entity; or
    c. A change in location; and
11. This conditional use may be revoked by the Village if substantiated complaints are received regarding non-compliance with these conditions or violations of law."

SECTION THREE: This Ordinance shall be in full force and effect from and after its passage, approval and publication in pamphlet form in the manner provided by law.

AYES:

NAYS:

ABSENT:

PASSED and APPROVED this 16 day of March, 2026

_____
Paul Wm. Hoefert, Mayor

ATTEST:

_____
Karen M. Agoranos, Village Clerk
Village Clerk

DRAFT

EXHIBIT A

Lot 3 in Old Orchard Country Club Subdivision, being a subdivision of part of the Northwest Quarter of Section 27, and part of the East Half of the Northeast Quarter of Section 28, Township 42 North, Range 11, East of the Third Principal Meridian, in Cook County, Illinois.

Except that part described as follows: Beginning at the Northeast corner of said Lot 3; thence West along the North line of said Lot 3, a distance of 15 feet; thence Southeasterly to a point on the East line of said Lot 3 that is 15 feet South of the point of beginning; thence North along said East line 15 feet to the place of beginning, in Cook County, Illinois.

Note: For informational purposes only, the land is known as:

1522 North Elmhurst Road
Mount Prospect, IL 60056

Tax Identification No.: 03-27-100-008-0000

DRAFT

Item Cover Page

Subject	**1st reading of AN ORDINANCE GRANTING A CONDITIONAL USE FOR A PRELIMINARY AND FINAL PLANNED UNIT DEVELOPMENT FOR PROPERTY LOCATED AT 200 EAST RAND ROAD, MOUNT PROSPECT, ILLINOIS (PZ-22-25)**
Meeting	March 16, 2026 - REGULAR MEETING OF THE MOUNT PROSPECT VILLAGE BOARD
Fiscal Impact (Y/N)	N
Dollar Amount	
Budget Source	
Category	NEW BUSINESS
Type	Action Item

Information

The Petitioner (REIT 200 LLC) is requesting a final Planned Unit Development (PUD) at 200 East Rand Road (the subject property). The Petitioner proposes to re-establish the hotel, restaurant, and banquet hall uses at the subject property. The building has been vacant since the Holiday Inn hotel and Bar Louie restaurant closed in 2020. The proposal meets the requirements and standards of the Village Code, and Village Staff ("Staff") is supportive of the requests.

Discussion

BACKGROUND

The subject property was annexed to the Village in 1961 and in 1966 was developed as a Holiday Inn hotel with a pool, restaurant, and banquet hall/meeting spaces. The hotel complex operated continuously from its construction in 1966 until its closure in late 2020, with major interior remodels in 1977, 1998, and 2009. The property has been vacant since the Holiday Inn's closure and has experienced significant vandalism and deterioration.

PROPOSAL

The Petitioner, REIT 200 LLC, is proposing to re-establish the hotel, restaurant, and banquet facility again under the Holiday Inn brand. The Petitioner proposes to keep the existing floor plans and square footage for the previous uses, and provide a "full cosmetic refresh" of the interior and exterior of the building.

The Village Board passed Resolution No. 27-25 on September 16th, 2025, which approved the subject property to be designated under the Class 7b Classification by the Cook County Assessor, with the condition that the Petitioner secure approval of an ordinance granting a conditional use to operate a hotel on the property within six months.

Site Plan: The subject property consists of two parcels totaling 2.93 acres, with existing

access points on Kensington Road and Rand Road. As a condition of approval, Staff will require the Petitioner to apply for an administrative plat of consolidation to combine the two parcels. The Petitioners are proposing to restripe the parking lot to increase the onsite parking from 137 to 140 stalls and pave a gravel area along the west property line where it is too narrow for plantings to grow. The existing parking lot and building setbacks are nonconforming under current zoning standards and would require relief if constructed today (see Table 1). Approval of the Planned Unit Development (PUD) would authorize the continuation of these existing conditions.

Table 1: B-3 Zone Minimum Setbacks

Required Yard	Minimum Setback B-3	Subject Property
Interior (east)	10’	4.58’
Interior (west)	10’	6.80’
Front (Kensington)	30’	136.68’
Rear (Rand)	20’	82.83’
Parking Lot	10.0’	0’

Uses: The three-story primary structure is approximately 80,000 square-feet in size, containing 139 guestrooms, a 5,326 square-foot restaurant, and a 3,376 square-foot banquet / meeting space. As of this writing, a restaurant tenant has not been identified by the Petitioners.

Elevations: The existing building materials will remain, including stone veneer, painted concrete masonry units (CMUs), and Exterior Insulation and Finishing Systems (EIFS). The Petitioner proposes to refresh the exterior with new paint, replace damaged stonework, and replace damaged doors and windows.

Parking: The Petitioner proposes to restripe the existing 137-stall parking lot to 140 parking stalls on site, to provide a 24-hour complimentary shuttle service between the hotel and airport, and the Petitioner has executed cross-use parking agreements with the neighboring properties at 201 East Kensington Road (1st Family Dental) and 303 East Kensington Road (Red Barn Restaurant). Per the Zoning Code off-street parking requirements, these adjacent properties have a surplus of 42 parking stalls (see Table 2) that the Petitioner has secured the use of to address the property’s shortage of code-required parking stalls. The Petitioner has also agreed to landbank the open space at the north end of the subject property, which could be converted into 10 to 25 additional parking stalls if area parking demand exceeds supply (see Exhibit A, "Landbank Parking and Monitoring Requirements").

The Petitioner engaged Kimley-Horn to conduct a parking study to estimate peak parking demand for the subject property using two methods of analysis. Table 2 compares the parking demand methods and the projected deficit or surplus at the subject property with on-site, off-site, and land banked parking.

Table 2: Holiday Inn – Estimated Parking Deficiency / Surplus (Updated 2/23/26)

Method	Minimum Stalls Required	Onsite Parking Only (140 stalls)	Onsite (140) + Cross Use (42)	Onsite (140) + Cross Use (42) + Land Bank (25)
Village Zoning Code	267	-127	-85	-60

Parking Study: ULI*	103	+37	+79	+104
Parking Study: ITE**	151	-11	+31	+56

* Urban Land Institute Shared Parking Manual, 6th Edition
**Institute of Transportation Engineers Parking Generation Manual, 6th Edition

As a condition of approval, staff is requiring the Petitioner to conduct monthly parking utilization counts according to the schedule in Exhibit A, "Landbank Parking and Monitoring Requirements." If parking utilization at the subject property exceeds 85% of available spaces or if the Village documents negative impacts to adjacent properties or public rights of way, the Village may require installation of the deferred parking spaces in the land-banked area.

Landscaping: The existing landscaping is nonconforming due to lack of landscape beds on the perimeter of the property and at the foundation of the building at the time of construction. The Petitioner is proposing new trees, shrubs, and various groundcover to fill the existing parking lot islands.

Lighting: The Petitioner did not propose changes to the exterior lighting. A fully compliant photometric plan will be required as part of building permit submittal.

Signage: The Petitioner intends to replace the five existing signs on the property: two freestanding signs and three wall signs. The freestanding sign at the Kensington Road entrance will be relocated further south once the north property line is adjusted to accommodate the right of way expansion.

PUBLIC COMMENT
As of this writing, staff has not received public comment on the proposal.

STANDARDS AND FINDINGS
Staff notes that the revitalization of the subject property has been listed in the Village Strategic Plan as a “Management in Progress” item since it was abandoned in 2021. The proposal would support public safety by repairing a vacant structure that has numerous maintenance and safety issues and would promote general welfare by filling a key vacancy along a major commercial corridor. Based on the information submitted, the surrounding uses, and the proposed development’s compliance with the Village’s zoning ordinance and long-range planning documents, staff recommends approval of the conditional use request.

PUBLIC HEARING
The Planning and Zoning Commission reviewed the request at the February 26, 2026 Public Hearing. The Commissioners discussed the parking analysis, maintaining stormwater requirements should the land banked area be paved, and fire protection of the building. No members of the public appeared for the hearing. Following discussion, the Planning and Zoning Commission recommended approval of the conditional use request, subject to the conditions outlined in the staff report, by a vote of 5-0.

Following the public hearing, Staff added two conditions of approval to the final ordinance.

The first condition, titled “Landbank Parking and Monitoring Requirements,” requires the Petitioner to make good-faith efforts to maintain the shared parking agreements for as long as reasonably practicable. The condition also clarifies that termination of any shared parking agreement will not relieve the Petitioner of its obligation to comply with the approved

landbank parking and monitoring requirements.

The second condition requires the Petitioner to dedicate, at no cost to the Village or the Illinois Department of Transportation (IDOT), any right-of-way and any temporary or permanent easements determined necessary for the design, construction, or future implementation of intersection improvements at Rand Road, Kensington Road, and Elmhurst Road (Illinois Route 83). The Petitioner has already executed and returned the necessary dedication documents to facilitate this process. However, the condition is included to ensure that any additional right-of-way or easement needs identified by IDOT prior to the dedication being recorded and the commencement of the project can be accommodated if required.

WAIVER OF 2ND READING
The Petitioner requests that the Village Board waive the second reading and take final action at the March 16, 2026, meeting.

Alternatives

1. Approval of the following motion: "A conditional use for a final Planned Unit Development (PUD) consisting of a 2.93-acre property with a hotel, restaurant, and banquet facility, subject to the conditions listed in the attached ordinance."
2. Action at the discretion of the Village Board.

Staff Recommendation

Approval of the following motion: "A conditional use for a final Planned Unit Development (PUD) consisting of a 2.93-acre property with a hotel, restaurant, and banquet facility, subject to the conditions listed in the attached ordinance."

Attachments

1. PZ-22-25 Administrative Content
2. PZ-22-25 Plans
3. PZ-22-25 Parking Study and Parking Agreements_03.16.26
4. PZ-22-25 Staff Report
5. PZ-22-25 (200 E Rand Rd) Minutes
6. PZ-22-25 Exhibit A Landbank Parking and Monitoring Requirements
7. Ord. XXXX CU for Final PUD (200 E Rand Rd)
8. PZ-22-25 Waiver Request

Village of Mount Prospect
Community Development Department
50 S. Emerson Street
Mount Prospect, Illinois 60056
Phone: (847) 818-5328

Zoning Request Application

Official Use Only (To be completed by Village Staff)

Case Number: P&Z -_____-_____ Date of Submission: _____ Hearing Date:_____

Project Name/Address: _____

I. Subject Property

Address(es): 200 E Rand Road Mt Prospect IL 60056

Zoning District (s): B-3 Property Area (Sq.Ft. and/or Acreage): 2.93 AC

Parcel Index Number(s) (PIN(s): 03-34-200-061-0000, 03-34-200-062-0000

II. Zoning Request(s) (Check all that apply)

- [x] Conditional Use: For Hotel & Restaurant
- [ ] Variation(s): To _____
- [ ] Zoning Map Amendment: Rezone From _____ To _____
- [ ] Zoning Text Amendment: Section(s) _____
- [x] Other: PUD- Hotel & Restaurant

III. Summary of Proposal (use separate sheet if necessary)

See Attached

IV. Applicant (all correspondence will be sent to the applicant)

Name: Chris Patel Corporation: REIT 200 LLC

Address: 550 E Devon Ave. Suite 110

City, State, ZIP Code: Itasca IL 60143

[redacted]

Interest in Property: Owner
(e.g. owner, buyer, developer, lessee, architect, etc…)

V. Property Owner	
■ Check if Same as Applicant	
Name:	Corporation:
Address:	
City, State, ZIP Code:	
Phone:	Email:

In consideration of the information contained in this petition as well as all supporting documentation, it is requested that approval be given to this request. The applicant is the owner or authorized representative of the owner of the property. The petitioner and the owner of the property grant employees of the Village of Mount Prospect and their agent's permission to enter on the property during reasonable hours for visual inspection of the subject property.

I hereby affirm that all information provided herein and in all materials submitted in association with this application are true and accurate to the best of my knowledge.

Applicant: _____ Date: 12/10/25
(Signature)

Chris Patel
(Print or Type Name)

If applicant is not property owner:

I hereby designate the applicant to act as my agent for the purpose of seeking the zoning request(s) described in this application and the associated supporting material.

Property Owner: _____ Date: _____
(Signature)

_____
(Print or Type Name)

The reestablishment of the Holiday Inn Hotel and restaurant. The proposed redevelopment involves no changes to the building footprint, no expansions of intensity, and no deviations from any bulk, height, setback, or lot coverage regulations. The renovation is purely cosmetic refresh and there will be no changes made to the structure or overall layout of the building. The existing three-story structure complies with the maximum height limit of three stories or thirty-five feet, meets all required setbacks, and maintains appropriate parking, circulation, and landscaping areas. Its renovation with a $9,000,000+ interior overhaul and the reintroduction of hotel, restaurant, meeting space, and supporting amenities represents exactly the type of strategic reinvestment envisioned for this corridor. The project will reactivate a dormant site, strengthen surrounding retail and restaurant uses, improve corridor aesthetics, and generate employment, sales tax, and lodging revenue.

AFFIDAVIT OF OWNERSHIP

COUNTY OF Cook)
) SS

STATE OF ILLINOIS)

I, Induben Patel, under oath, state that I am
(Print Name)

☐ the sole owner of the property

☒ an owner of the property

☐ an authorized officer for the owner of the property

commonly described as 200 E Rand Road
Mt Prospect, IL 60056

and that such property is owned by REIT 200 LLC as of this date.

I. R. Patel
(Signature)

SUBSCRIBED AND SWORN TO BEFORE ME THIS
11th DAY OF Feb, 2024

Desiree Rose Cirelli
(Notary Public)

DESIREE ROSE CIRELLI
OFFICIAL SEAL
Notary Public - State Of Illinois
Commission No. 993097
My Commission Expires July 02, 2028

THIS INSTRUMENT WAS DRAFTED BY:

SRG Law Firm PLLC
641 Lexington Avenue, 14th Floor
New York, New York 10022
ATTN: Steven R. Goldberg, Esq.

AFTER RECORDING RETURN TO:

Parikh Law Group, LLC
150 S. Wacker Dr., Ste. 2400
Chicago, IL 60606
ATTN: Ronak Desai, Esq.

2533211064

Doc# 2533211064 Fee $88.00
ILRHSP FEE:$18.00 RPRF FEE:$1.00
Monica Gordon
Cook County Clerk's Office
Date: 11/28/2025 11:53 AM
PAGE: 1 of 6

SPECIAL WARRANTY DEED

THIS SPECIAL WARRANTY DEED, made as of the 14th day of November, 2025 by HDDA – Mount Prospect, LLC, an Illinois limited liability company, having an address of c/o HDDA, LLC, One Ravinia Drive, Suite 900, Atlanta, GA 30346, Attn: Taylor Wolters (the "**Grantor**"), to and in favor of REIT 200, LLC, an Illinois limited liability company, having an address c/o Nexgen Hotels, 550 E Devon Ave Suite 110, Itasca, IL 60143, Attention: Chris Patel (the "**Grantee**")

WITNESSETH, that the Grantor, for and in consideration of the sum of Ten and No/100 Dollars ($10.00) and other good and valuable consideration in hand paid by the Grantee, the receipt whereof is hereby acknowledged, and pursuant to the power and authority vested in Grantor, by these presents does GRANT, BARGAIN, SELL AND CONVEY unto the Grantee and to its successors and assigns, FOREVER, all the following described real estate, situated in the City of Mount Prospect, County of Cook, State of Illinois known and described in as follows:

See **EXHIBIT A** attached hereto and made a part hereof.

Together with all and singular the buildings and improvements erected on the land and all the estate, right, title, interest, property, claim and demand whatsoever of Grantor of, in, and to all ways, streets, alleys, driveways, passages, waters, water courses, rights, liberties, privileges, hereditaments and appurtenances thereunto belonging, or in anywise appertaining, and the reversion and reversions, remainder and remainders, rents, issues and profits thereof, and all the estate, right, title, interest, claim or demand whatsoever, of the Grantor, either in law or equity, of, in and to the above described premises, with the hereditaments and appurtenances: TO HAVE AND TO HOLD the said premises as above described, with the appurtenances, unto the Grantee, its successors and assigns forever.

REAL ESTATE TRANSFER TAX 26-Nov-2025

COUNTY:	2,000.00
ILLINOIS:	4,000.00
TOTAL:	6,000.00

03-34-200-061-0000 | 20251001614708 | 1-296-557-424

And the Grantor, for itself, and its successors, does covenant, promise and agree, to and with the Grantee, its successors and assigns, that it has not done or suffered to be done, anything whereby the said premises hereby granted are, or may be, in any manner encumbered or charged, except as herein recited; and that it WILL WARRANT AND DEFEND the said premises against all persons lawfully claiming, or to claim the same, by, through or under Grantor, subject to the matters set forth on **EXHIBIT B** attached hereto and made a part hereof.

[Signature(s) and Notarial Jurat(s) on following page(s)]

IN WITNESS WHEREOF, Grantor has executed this Deed as of the day and year first above written.

GRANTOR:

HDDA – MOUNT PROSPECT, LLC, an Illinois limited liability company

By: _____
Name: Michael Lipson
Title: Authorized Signatory

STATE OF Georgia)
) ss
COUNTY OF Fulton)

I, the undersigned, a Notary Public, in and for the County and State aforesaid, DO HEREBY CERTIFY, that Michael Lipson, personally known to me to be the Authorized Signatory of HDDA – MOUNT PROSPECT, LLC, an Illinois limited liability company, and personally known to me to be the same person whose name is subscribed to the foregoing instrument, appeared before me this day in person and acknowledged that in such capacity, he signed and delivered the said instrument pursuant to authority duly given, as his free and voluntary act, and as the free and voluntary act and deed of said company, for the uses and purposes therein set forth.

My commission expires: 08/21/2028

_____

Notary Public, State of Georgia
Rhonda Loerzel
Fulton County
Expires 08/21/2028

Address for Real Estate Tax Notices:

REIT 200, LLC
c/o Nexgen Hotels
550 E Devon Ave Suite 110
Itasca, IL 60143
Attention: Chris Patel

EXHIBIT A

REAL PROPERTY IN THE CITY OF MOUNT PROSPECT, COUNTY OF COOK, STATE OF ILLINOIS, DESCRIBED AS FOLLOWS:

PARCEL 1:

THE WEST 210 FEET OF THE EAST 490 FEET OF THE NORTH 300 FEET OF THE NORTHWEST 1/4 OF THE NORTHEAST 1/4 OF SECTION 34, TOWNSHIP 42 NORTH, RANGE 11 EAST OF THE THIRD PRINCIPAL MERIDIAN, IN COOK COUNTY, ILLINOIS.

PARCEL 2:

THAT PART LYING NORTH OF RAND ROAD OF THE WEST 210 FEET OF THE EAST 490 FEET OF THE NORTHWEST 1/4 OF THE NORTHEAST 1/4 OF SECTION 34, TOWNSHIP 42 NORTH, RANGE 11 EAST OF THE THIRD PRINCIPAL MERIDIAN, (EXCEPT THE NORTH 300 FEET), IN COOK COUNTY, ILLINOIS.

Permanent Index Number: 03-34-200-061-0000 / 03-34-200-062-0000

Commonly known as: 200 East Rand Road, Mount Prospect, Illinois 60056

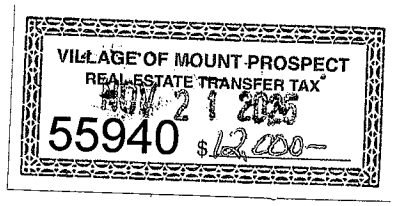


EXHIBIT B

Permitted Exceptions

1. Any encroachment, encumbrance, violation, variation, or adverse circumstance affecting the title that would be disclosed by an accurate and complete land survey of the land.

2. Easements, or claims of easements, not shown by the public records.

3. Taxes or special assessments which are not shown as existing liens by the public records.

4. Grant dated November 1,1937 and recorded September 10, 1941 in Document Number 12753770 of easement in favor of the County of Cook for constructing and laying tile and Storm Water and other drains on a part of the land and other property, together with the privilege of entering said land for the purpose of repairing said tile or drains.

5. Continuing sewage disposal facilities adequate for gulf oil corporation's needs and an easement for gulf oil corporation's construction, installation, maintenance, repair and use of a connecting underground sewer line from the land to the sanitary sewer line now installed, or to be installed by Jemo Industries, Inc., on its adjacent land, as contained in trustee's deed recorded October 26, 1966 in Document Number 19978694, the East-West course of said easement being of 6 foot width and the Northwest course a minimum 4 feet 9 inches in width, following a center line as follows:

   Commencing at the intersection of the East line of the Northwest 1/4 of the Northeast 1/4 of Section 34, Township 42 North, Range 11 East of the Third Principal Meridian with the North line of the Northeast 1/4 of said section; thence North 89°52'15" West along said North section line a distance of 340 feet to a point; thence South and parallel with said East section line a distance of 121 feet to the point of beginning; thence South 89° 52'15" East and parallel with said North section line a distance of 57 feet and 7.5 inches to the end of said 6 foot wide easement area and the beginning point of the center line of said 4 foot 9 inch wide easement area, thence south and parallel with said East section line a distance of 80 feet more or less to the Sanitary Sewer line now installed, or to be installed by Jemo Industries, Inc.

6. Easements as reserved and created by instrument dated July 21, 1967 and recorded October 10, 1967 in Document Number 20286209, made by Jemo Industries, a corporation of Illinois, to MT. Prospect Motor Hotels, Inc., a corporation of Illinois, and Farmer Cooper's, Inc., a Delaware corporation, for Sanitary Sewer across and under the East 10 feet and over 6 feet and 4.9 inches, as shown on plat attached to said instrument.

7. Easement for sewage disposal facilities, as contained in the trust deed recorded in Document Number 19922009, from American National Bank and Trust Company, as trustee, in favor of Gulf Oil Corporation over a portion of the land to the Sanitary Sewer line now installed, or to be installed by Jemo Industries, Inc., as set forth therein.

8. Grant dated February 18, 1946 and recorded February 21,1946 in Document Number 13725237 by William H. Pohlman and Carolyn (or Carolina) Pohlman, his wife, to Public

Service Company of Northern Illinois, a corporation of Illinois, affecting the land and other property for the right to lay, maintain and operate an 18 inch gas main and necessary appurtenances in, upon, under and above the Northeast side of the public highway known as Rand Road, which extends along the Southwest side of the land other property.

9. Easement giving the right to lay gas mains along the Northeast side of the public highway known as Rand Road, as contained in grant by William Pohlman and others, dated February 18, 1946 and recorded February 21, 1946 in Document Number 13725237, to Public Service Company of Northern Illinois.

10. Easement and associated rights granted to Comcast of Illinois XI, LLC. by MP real estate investments, LLC in an instrument dated October 28, 2010 and recorded February 08, 2011 in Document Number 1103910112.

11. Resolution No. 26-25, a resolution designating an area as blighted and in need of renewal, recorded October 3, 2025 as Document No. 2527608010.

Cook County Property Tax Portal

Home | About Us | Forms & Tax Bill Requests | News & Events | Other Programs | Contact Us | FAQs

Billed Amounts & Tax History | Pay Online | Property Description | Tax Exemptions | Refund Search | Documents Deeds & Liens | Tax Appeals Dates & Deadlines | Tax Rates

Property Characteristics for PIN:

Search Again | Tax Calculator | More Property Characteristic Information

03-34-200-061-0000





PROPERTY ADDRESS

200 E RAND RD
MOUNT PROSPECT
60056
Township: WHEELING

MAILING ADDRESS

HDDA MT PROSPECT LLC
350 PARK AVE FL 16
NEW YORK, NY 10022

Update Name or Mailing Address

PROPERTY CHARACTERISTICS

CURRENT INFORMATION

Assessed Value:
(2023 Assessor Certified)

Assessment Information:	20,475
Estimated Property Value:	$204,750

Assessed Value History

Lot Size (SqFt):	13,650
Building (SqFt):	
Property Class:	1-00

Property Class Description

Tax Rate :	9.855

Tax Rate History

Tax Code :	38098

Taxing Districts' Financial Statements
Tax Rate Information

TAX BILLED AMOUNTS & TAX HISTORY

2024: $3,347.49* Paid in Full
2023: $6,086.35 Paid in Full
2022: $5,839.04 Payment History
2021: $6,730.22 Payment History
2020: $6,510.14 Payment History
2019: $5,857.66 Payment History
*=(1st Install Only)
More Tax Bill Information

EXEMPTIONS

2024: Not Available
2023: 0 Exemptions Received
2022: 0 Exemptions Received
2021: 0 Exemptions Received
2020: 0 Exemptions Received
2019: 0 Exemptions Received

More Exemption Information

APPEALS

2024: Not Available
2023: Not Available
2022: Not Available
2021: Not Available
2020: Appeal Information
2019: Appeal Information

More Appeal Information

OVERVIEW - PAYMENTS

Property Index Number (PIN): 03-34-200-061-0000

BEGIN A NEW SEARCH

Scroll down for more information.



Incorrect Image? Click Here.

Property Location:
200 E RAND RD
MOUNT PROSPECT, IL 60056-2158

Volume: 235

Mailing Information:
HDDA MT PROSPECT LLC
350 PARK AVE FL 16
NEW YORK, NY 10022-6106

Update Your Information

Are Your Taxes Paid?

Tax Year 2023 (billed in 2024) Total Amount Billed: $6,086.35

1st INSTALLMENT - Tax Year 2023	
Original Billed Amount:	$3,211.47
Due Date:	03/01/2024
Tax:	$0.00
Interest:	$0.00
Current Amount Due:	$0.00

PAID

2nd INSTALLMENT - Tax Year 2023	
Original Billed Amount:	$2,874.88
Due Date:	08/01/2024
Tax:	$0.00
Interest:	$0.00
Current Amount Due:	$0.00

PAID

Total Amount Due: $0.00

Expand Payment Details

Tax Year 2024 (billed in 2025) Total Amount Billed: $3,347.49

1st INSTALLMENT - Tax Year 2024	
Original Billed Amount:	$3,347.49
Due Date:	03/04/2025
Tax:	$0.00
Interest:	$0.00
Current Amount Due:	$0.00

PAID

Total Amount Due: $0.00

Expand Payment Details

About payments: Payments are recorded the date they are received. They appear on the website about three business days later.

Download Your Tax Bill

Open a PDF of your tax bill that can be printed and used to pay in person or by mail.

Tax Year 2023 Second Installment **Due Thursday, August 1, 2024**

Tax Year 2024 First Installment **Due Tuesday, March 4, 2025**

Stop receiving your tax bill by mail.

Sign up for eBilling to receive future tax bills via email.

Property Characteristics for PIN:

03-34-200-062-0000

Search Again | Tax Calculator | More Property Characteristic Information



See comparable properties and other information on COOKVIEWER

PROPERTY ADDRESS

200 E RAND RD
MOUNT PROSPECT
60056
Township: WHEELING

MAILING ADDRESS

HDDA MT PROSPECT LLC
350 PARK AVE FL16
NEW YORK, NY 10022

Update Name or Mailing Address

PROPERTY CHARACTERISTICS

CURRENT INFORMATION

Assessed Value:
(2023 Assessor Certified)

Assessment Information:	2,094,357
Estimated Property Value:	$8,377,428

Assessed Value History

Lot Size (SqFt):	114,681
Building (SqFt):	
Property Class:	5-29

Property Class Description

Tax Rate :	9.855

Tax Rate History

Tax Code :	38098

Taxing Districts' Financial Statements
Tax Rate Information

TAX BILLED AMOUNTS & TAX HISTORY

2024:	$342,408.03*	Paid in Full
2023:	$622,560.06	Paid in Full
2022:	$597,263.07	Payment History
2021:	$451,969.77	Payment History
2020:	$437,189.45	Payment History
2019:	$524,662.16	Payment History

*=(1st Install Only)

More Tax Bill Information

EXEMPTIONS

2024:	Not Available
2023:	0 Exemptions Received
2022:	0 Exemptions Received
2021:	0 Exemptions Received
2020:	0 Exemptions Received
2019:	0 Exemptions Received

More Exemption Information

APPEALS

2024:	Not Available
2023:	Not Available
2022:	Not Available
2021:	Not Available
2020:	Appeal Information
2019:	Appeal Information

More Appeal Information

OVERVIEW - PAYMENTS

Property Index Number (PIN): 03-34-200-062-0000

BEGIN A NEW SEARCH

Scroll down for more information.



Incorrect Image? Click Here.

Property Location:
200 E RAND RD
MOUNT PROSPECT, IL 60056-2158

Volume: 235

Mailing Information:
HDDA MT PROSPECT LLC
350 PARK AVE FL16
NEW YORK, NY 10022-6106

Update Your Information

Are Your Taxes Paid?

Tax Year 2023 (billed in 2024) Total Amount Billed: $622,560.06

1st INSTALLMENT - Tax Year 2023	
Original Billed Amount:	$328,494.69
Due Date:	03/01/2024
Tax:	$0.00
Interest:	$0.00
Current Amount Due:	**$0.00**

PAID

2nd INSTALLMENT - Tax Year 2023	
Original Billed Amount:	$294,065.37
Due Date:	08/01/2024
Tax:	$0.00
Interest:	$0.00
Current Amount Due:	**$0.00**

PAID

Total Amount Due: $0.00

Expand Payment Details

Tax Year 2024 (billed in 2025) Total Amount Billed: $342,408.03

1st INSTALLMENT - Tax Year 2024	
Original Billed Amount:	$342,408.03
Due Date:	03/04/2025
Tax:	$0.00
Interest:	$0.00
Current Amount Due:	**$0.00**

PAID

Total Amount Due: $0.00

Expand Payment Details

About payments: Payments are recorded the date they are received. They appear on the website about three business days later.

Download Your Tax Bill

Open a PDF of your tax bill that can be printed and used to pay in person or by mail.

Tax Year 2023 Second Installment **Due Thursday, August 1, 2024**

Tax Year 2024 First Installment **Due Tuesday, March 4, 2025**

The tax bill for this property has been registered to be sent via electronic communications.

Sign In

Condition Use Standards

200 E. Rand Road, Mount Prospect, Illinois

PINs: 03-34-200-061/-062

1. **That the establishment, maintenance, or operation of the conditional use will not be detrimental to, or endanger the public health, safety, morals, comfort, or general welfare;**

   ANSWER:

   The Subject Property is currently located in the B-3 Zoning District, which requires a condition use for Hotel uses.

   The B-3 community shopping district is designed to provide for the needs of a much larger consumer population than is served by the B-2 district, and provide a wider range of uses for daily and occasional shopping. This district is located along major arterial roadways. The proposed Hotel is an ideal use which by its very nature works synergistically along major roadways and allows for temporary housing of large populations of potential consumers in the area.

   The reestablishment and operation of the Holiday Inn at 200 E. Rand Road will not be detrimental to or endanger the public health, safety, morals, comfort, or general welfare. The proposed use represents the continuation of a long-standing hotel use that has previously operated successfully and compatibly at this location for many years under the same zoning classification.

   The property is fully developed and designed to accommodate a hotel, with existing infrastructure, including parking, lighting, fire suppression, and access - originally built to meet Village and life-safety codes. The new ownership intends to fully renovate and modernize the facility, bringing it into compliance with all current building, accessibility, and safety standards.

   As a professionally managed hotel operating under the Holiday Inn brand, the use will provide a safe, well-maintained lodging option that supports both local businesses and tourism without introducing any adverse environmental, traffic, or noise impacts. The renovation will improve the overall appearance and functionality of the site, enhancing rather than diminishing public welfare in the area.

2. **That the conditional use will not be injurious to the uses and enjoyment of other property in the immediate vicinity for the purposes already permitted, nor**

substantially diminish and impair property values within the neighborhood in which it is to be located;

ANSWER:

The proposed re-establishment of the Holiday Inn will not be injurious to the use or enjoyment of nearby properties, nor will it diminish or impair property values within the neighborhood. The property has long functioned as a hotel under prior approval, and its continued use as lodging is consistent with the established commercial character of the Rand Road corridor and surrounding B-3-zoned parcels.

The renovation will modernize an existing, vacant structure—improving aesthetics, safety, and economic vitality. All operations will occur within the existing building footprint, with no new adverse impacts related to noise, lighting, or traffic. By returning a vacant site to productive use, the project will enhance the appearance and stability of the area, supporting and complementing neighboring retail, restaurant, and service uses. In fact, the current vacancy of a major (and highly visible) site like this generally leads to a reduction in property values within the neighborhood – by renovating & reoccupying the site, it should reinvigorate the area and ultimately lead to *increased* property tax values.

3. **That the establishment of the conditional use will not impede the normal and orderly development and improvement of the surrounding property for uses permitted in the district;**

ANSWER:

The re-establishment of the Holiday Inn at 200 E. Rand Road will not impede the normal and orderly development of surrounding properties for uses permitted within the B-3 District. The site is located along Rand Road, one of Mount Prospect's primary commercial corridors, and is surrounded almost entirely by compatible retail, restaurant, office, and service uses including Sunrise Plaza, multiple freestanding restaurants and shops, and the larger Randhurst Village commercial center to the South. These existing and permitted uses define the area as a stable, high-intensity commercial corridor appropriate for a hotel use.

The Subject Property is already fully developed with an existing hotel structure, parking areas, and utilities designed for lodging use. The proposed renovation should not require new access points or infrastructure and will maintain compliance with all applicable bulk and setback standards. Rather than inhibiting development, the project will enhance the surrounding area by reinvesting in a long-

vacant site, improving its appearance, lighting, landscaping, and building condition, all of which will strengthen corridor aesthetics and market confidence.

Reactivating this property as a professionally managed Holiday Inn will encourage continued commercial investment along Rand Road and complement nearby businesses by providing lodging options for travelers and visitors who patronize local restaurants, retailers, and service establishments. The project will therefore promote, rather than hinder, the orderly development of the B-3 district and align with the Village's long-term economic and redevelopment goals for this corridor.

4. **That adequate public utilities, access roads, drainage and/or necessary facilities have been or will be provided;**

   ANSWER:

   The Subject Property at 200 E. Rand Road is fully developed and already served by necessary public utilities and infrastructure, including water, sanitary sewer, stormwater drainage, electrical, and telecommunications services. These systems were designed and constructed to support a full-service hotel use and remain in place. Any components requiring modernization will be upgraded as part of the planned renovation to ensure compliance with current Village engineering, fire, and building code standards.

   The site benefits from direct access to Rand Road, a major arterial roadway that provides safe and efficient ingress and egress for both guests and service vehicles. The existing drive aisles, internal circulation, and parking configuration were previously approved by the Village and remain appropriate for hotel operations. On-site drainage and stormwater facilities are established and functioning, and any minor improvements will be coordinated with the Village's Engineering Department during permitting.

   In summary, all necessary public facilities are in place or will be maintained and upgraded as needed through the redevelopment process, ensuring the property continues to operate safely, efficiently, and in full compliance with Village infrastructure requirements.

5. **That adequate measures have been or will be taken to provide ingress and egress so designed as to minimize traffic congestion in the public streets;**

   ANSWER:

The existing site at 200 E. Rand Road is already configured with established access points that were previously approved and constructed to serve hotel traffic. The property benefits from direct access to Rand Road, a major regional arterial designed to accommodate higher traffic volumes associated with commercial and hospitality uses. The site's primary ingress and egress drives are properly spaced and aligned to maintain safe distances and efficient vehicle circulation.

Internal traffic flow, including guest drop-off, parking circulation, and service deliveries, is fully contained within the property. The hotel's traffic patterns are distributed throughout the day and evening rather than concentrated during peak commuter hours, resulting in minimal impact on public street congestion.

If any minor adjustments are required during site plan review, they will be coordinated with the Village's Engineering and Public Works Departments to ensure compliance with all access management and traffic safety standards. Overall, the reactivation of the former Holiday Inn will maintain safe, efficient ingress and egress while improving the functionality and appearance of a key property along the Rand Road corridor.

6. **That the proposed conditional use is not contrary to the objectives of the current Comprehensive Plan for the Village; and**

ANSWER:

The proposed re-establishment of the Holiday Inn at 200 E. Rand Road is fully consistent with the objectives of the Village of Mount Prospect's Comprehensive Plan. The Plan identifies the Rand Road corridor as a key commercial area intended for sustained economic activity, reinvestment, and high-quality redevelopment that strengthens the Village's commercial tax base and enhances corridor aesthetics.

Reactivating a long-vacant hotel directly supports those objectives by reinvesting in existing infrastructure, attracting visitors, and promoting complementary activity for nearby restaurants, retailers, and service businesses. The renovation of the former Holiday Inn will improve the visual character of the corridor through updated architecture, landscaping, and site maintenance, aligning with the Plan's goals for corridor beautification and commercial vitality.

Furthermore, the Comprehensive Plan encourages the reuse and modernization of underutilized commercial sites rather than new greenfield development. This project exemplifies that principle by revitalizing an existing structure within an established commercial area, efficiently using existing utilities and transportation infrastructure. The proposed conditional use therefore directly advances, rather

than contradicts, the Village's long-term land use and economic development objectives.

7. **That the conditional use shall, in all other respects, conform to the applicable regulations of the district in which it is located, except as such regulations may, in each instance, be modified pursuant to the recommendations of the Planning & Zoning Commission.**

ANSWER:

The proposed re-establishment of the Holiday Inn at 200 E. Rand Road will fully conform to all applicable regulations of the B-3 Community Shopping District and all other relevant provisions of the Village Code. The property is already developed in accordance with prior Village approvals and meets required bulk, height, and setback standards, as well as all applicable parking, landscaping, and lighting regulations.

No variances or modifications are anticipated as part of this request, as the project involves the renovation and reuse of an existing, previously approved hotel structure. Should any minor technical adjustments be identified during plan review, the applicant will coordinate with Village staff to ensure full compliance with current codes and any recommendations of the Planning & Zoning Commission. The proposed conditional use therefore meets the intent and spirit of the B-3 zoning district and will continue to operate in harmony with surrounding commercial uses along the Rand Road corridor.

THE LAW OFFICES OF
LISTON & TSANTILIS
A PROFESSIONAL CORPORATION

200 S. WACKER, SUITE 820 CHICAGO, ILLINOIS 60606
BRIAN P. LISTON (312) 580-1594 PETER TSANTILIS (312) 604-3808 FACSIMILE (312) 580-1592

January 29, 2026

PUD STANDARDS:

A – General Standards:

1. Compliance with the regulations of the underlying zoning district (B-3 Community Shopping District)

The Subject Property is located within the B-3 Community Shopping District, which is intended to serve a broad consumer population and is strategically located along major arterial roadways such as Rand Road. A hotel is a permitted conditional use within the B-3 District and is expressly compatible with the district's purpose, which emphasizes high-intensity commercial activity, regional access, and service-oriented businesses

The proposed redevelopment involves no changes to the building footprint, no expansions of intensity, and no deviations from any bulk, height, setback, or lot coverage regulations. The existing three-story structure complies with the maximum height limit of three stories or thirty-five feet, meets all required setbacks, and maintains appropriate parking, circulation, and landscaping areas.

Because this project represents the renovation and reoccupation of a long-standing hotel use, the proposed PUD complies fully with all applicable provisions of the B-3 zoning district. No modifications, variances, or exceptions are requested or required

2. Consistency with the Comprehensive Plan

The reestablishment of the Holiday Inn directly advances multiple objectives of the Village's Comprehensive Plan, including:

- **Guiding Principle 1: Livable Built Environment**, which promotes the revitalization and adaptive reuse of aging commercial properties.
- **Policy 1.2: Encourage adaptive reuse and reinvestment** in underutilized structures rather than greenfield development.
- **Policy 1.6: Support reinvestment in major commercial corridors**, including Rand Road, to improve economic vitality and corridor aesthetics.
- **Economic Development Goals**, emphasizing increased tax base, employment, and commercial synergy.

The Subject Property is a highly visible, fully developed commercial site that has been 100% vacant for several years.

Its renovation with a $9,000,000+ interior overhaul and the reintroduction of hotel, restaurant, meeting space, and supporting amenities represents exactly the type of strategic reinvestment envisioned for this corridor. The project will reactivate a dormant site, strengthen surrounding retail and restaurant uses, improve corridor aesthetics, and generate employment, sales tax, and lodging revenue.

Accordingly, the proposed PUD is firmly aligned with both the land use and economic development goals of the Comprehensive Plan.

3. Advancement of the public interest and the purposes of the zoning ordinance

The proposed PUD promotes public interest by:

- Reoccupying a long-vacant commercial building and preventing further deterioration.
- Introducing significant private investment into the Village through the $9M+ renovation
- Improving site safety, lighting, accessibility, and building functionality.
- Restoring full hotel operations, including dining and meeting facilities, which generate sales tax, employment, and complementary spending within the Village.
- Providing high-quality lodging that supports both local businesses and regional visitors.
- Enhancing corridor appearance through modernization of the building interior, upgraded guest areas, and renewed operational management under a recognized national brand.

These benefits directly support the purposes of the B-3 District and the zoning ordinance as a whole, including economic development, public welfare, safe site design, and long-term commercial stability.

4. Street design and traffic considerations

The project maintains the existing, previously approved access configuration along Rand Road. The hotel's ingress and egress points are well-spaced, designed for safe maneuvering, and have functioned effectively for decades. Internal circulation for guest drop-off, parking, and service vehicles is fully contained within the site.

Traffic generated by hotel uses is naturally distributed across the day and does not concentrate during peak commuting periods. No operational changes are proposed that would create congestion or impair roadway safety. The project likewise places no excessive burden on public parks, schools, or Village services.

The PUD will therefore maintain safe, efficient transportation conditions and complies with the intent of §14.504(A) regarding traffic and public facilities.

B - Standards For Planned Unit Developments With Use Exceptions

No use exceptions are requested. A hotel is expressly allowed as a conditional use in the B-3 District and the proposal is simply the reestablishment of this long-standing use. The PUD does not introduce any secondary uses exceeding allowable thresholds, and no portion of the proposed redevelopment involves an unpermitted use.

Therefore, this section is satisfied by default.

C – Standards for Planned Unit Developments With Other Exceptions


No zoning exceptions of any kind are requested under this PUD.

- All bulk regulations are met.
- All setback requirements are met.
- Height is compliant.
- Lot coverage does not exceed the 75% maximum
- No parking or landscape relief is requested.
- No modifications to subdivision or design standards are necessary.
- No additional screening or transitional yards are required, as the property does not abut single-family residential uses.

Because the project introduces no new encroachments, no intensification of the building footprint, and no reduction in required standards, the PUD satisfies §14.504(C) in its entirety without exception.

Furthermore, the renovation improves, rather than diminishes the impact of the structure on adjoining properties and enhances privacy, aesthetics, and corridor character.

VICINITY MAP

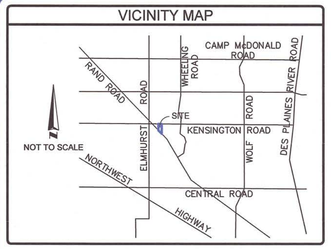

BUILDING HEIGHT

BUILDING: 31.4' ABOVE GRADE

BUILDING AREA

BUILDING: 33,325 SQ.FT. AT GRADE

LAND AREA

PARCEL 1 (NET):	56,070 SQ. F.T.	1.29 AC.
PARCEL 2:	71,651 SQ. F.T.	1.64 AC.
TOTAL AREA:	127,721 SQ. FT.	2.93 AC.

PARKING

REGULAR:	132
HANDICAP:	5
TOTAL PARKING:	137

BASIS OF BEARING

STATE PLANE COORDINATE SYSTEM ILLINOIS EAST ZONE
N. LINE OF RAND ROAD: N45°39'17"W

FLOOD INFORMATION

BY GRAPHIC PLOTTING ONLY, THIS PROPERTY LIES WITHIN ZONE "X-UNSHADED" AS SHOWN ON THE FLOOD INSURANCE RATE MAP, COMMUNITY PANEL MAP NO. 17031-C-0208-J, WHICH BEARS AN EFFECTIVE DATE OF 8/19/2008 AND IS NOT IN A SPECIAL FLOOD HAZARD AREA. NO FIELD SURVEYING WAS PERFORMED TO DETERMINE THIS ZONE.

ZONE "X-UNSHADED" DENOTES AREAS OUTSIDE THE 0.2% ANNUAL CHANCE FLOOD PLAIN.

LEGEND

- (R) RECORD
- (M) MEASURED
- SIGN
- BOLLARD / POLE / POST
- TRANSFORMER
- LIGHT POLE
- UTILITY POLE
- UTILITY POLE, ANCHOR
- TELEPHONE PEDSTAL
- GAS VALVE
- GAS METER
- FIRE HYDRANT / FDC
- VALVE VAULT
- VALVE BOX
- MANHOLE
- TELEPHONE MANHOLE
- CATCH BASIN
- HAND RAIL
- FENCE, WOOD
- FENCE, ALUMINUM
- FENCE, WROUGHT-IRON
- OVERHEAD WIRE(S)
- EASEMENT LINE
- SETBACK LINE
- ZONING SETBACK LINE
- PROPERTY LINE

SIGNIFICANT OBSERVATIONS

- (A) – CONCRETE WALK LIES UP TO 0.08' EAST OF THE WEST PROPERTY LINE
- (B) – UTILITY BRACES AND OVERHEAD WIRES LIE FROM 3.06' SOUTH TO 4.19' SOUTH OF THE NORTH PROPERTY LINE.
- (C) – CONCRETE WALK LIES FROM 0.46' EAST TO 0.53' EAST OF THE EAST PROPERTY LINE.
- (D) – FENCE LIES FROM 0.14' EAST TO 0.17' EAST OF THE EAST PROPERTY LINE.
- (E) – FENCE LIES UP TO 0.45' EAST OF THE EAST PROPERTY LINE
- (F) – CONCRETE WALK LIES UP TO 0.10' EAST OF THE EAST PROPERTY LINE

ZONING INFORMATION

ITEM	REQUIRED	CONTACT:
ZONING DESIGNATION		
MINIMUM LOT AREA (SQ. FT.)		
MINIMUM LOT WIDTH		REPORT DATE:
MAX FLOOR AREA RATIO		REVISION DATE:
MAX LOT COVERAGE		PROJECT#:
MAX BUILDING HEIGHT		PARKING REQUIREMENTS:
MINIMUM SETBACKS		
FRONT		
SIDE		
REAR		

NOTE: ZONING WAS NOT PROVIDED AT THIS TIME

SURVEYOR'S NOTES

1. ALL STATEMENTS WITHIN THE CERTIFICATION, AND OTHER REFERENCES LOCATED ELSEWHERE HEREON, RELATED TO UTILITIES, IMPROVEMENTS, STRUCTURES, BUILDINGS, PARKING, PARTY WALLS, EASEMENTS, SERVITUDES, FOUNDATIONS AND POSSIBLE ENCROACHMENTS ARE BASED SOLELY ON ABOVE GROUND, VISIBLE EVIDENCE, UNLESS ANOTHER SOURCE OF INFORMATION IS SPECIFICALLY REFERENCED HEREON.
2. SUBJECT PROPERTY HAS DIRECT ACCESS TO E. RAND ROAD AND KENSINGTON ROAD, BOTH PUBLIC ROADS.
3. THE DIMENSIONS AND AREA OF THE BUILDING SHOWN ARE BASED ON THE BUILDING'S EXTERIOR FOOTPRINT AT GROUND LEVEL.
4. THE POINT OF HEIGHT MEASUREMENT IS IDENTIFIED ON THE SURVEY AND WAS TAKEN FROM THE NEAREST ADJACENT GRADE AT SAID POINT. THIS POINT REPRESENTS THE HEIGHT OF THE STRUCTURE AS OBSERVED FROM GROUND LEVEL.
5. NO UNDERGROUND UTILITIES HAVE BEEN LOCATED AND/OR SHOWN ON THIS SURVEY. ONLY VISIBLE AND APPARENT ABOVE GROUND UTILITY APPURTENANCES ARE SHOWN.
6. THERE IS NO OBSERVABLE EVIDENCE OF EARTH MOVING WORK, OR BUILDING CONSTRUCTION ON THE SURVEYED PROPERTY.
7. THERE ARE NO OBSERVABLE EVIDENCE OF ANY CHANGES IN STREET RIGHT-OF-WAYS OR RECENT STREET OR SIDEWALK CONSTRUCTION OR REPAIR.
8. THERE IS NO OBSERVABLE EVIDENCE OF CEMETERIES OR BURIAL GROUNDS ON THE SURVEYED PROPERTY.
9. THE SURVEYED PROPERTY AS MEASURED FORMS A MATHEMATICALLY-CLOSED PERIMETER WITHOUT ANY GAPS, GORES, HIATUS OR OVERLAPS AND IS CONTIGUOUS TO THE ADJACENT PARCELS AND/OR ROWS.
10. THE DISTANCE TO THE NEAREST INTERSECTING STREET AND AS DESIGNATED ON SURVEY MAP FOR CLARITY, IS ±462' WEST FROM THE NORTHWEST CORNER OF PARCEL 1 TO THE INTERSECTION OF RAND ROAD AND KENSINGTON ROAD.
11. NO VISIBLE EVIDENCE OF SUBSTANTIAL AREAS OF REFUSE WERE OBSERVED AT THE TIME THE FIELDWORK WAS PERFORMED.
12. THIS SURVEY DOES NOT PROVIDE A DETERMINATION OR OPINION CONCERNING THE LOCATION OR EXISTENCE OF WETLANDS, FAULT LINES, TOXIC OR HAZARDOUS WASTE AREAS, SUBSIDENCE, SUBSURFACE, AND ENVIRONMENTAL CONDITIONS, OR GEOLOGICAL ISSUES. NO STATEMENT IS MADE CONCERNING THE SUITABILITY OF THE SUBJECT TRACT FOR ANY INTENDED USE, PURPOSE, OR DEVELOPMENT.
13. ALL RECIPROCAL EASEMENT AGREEMENTS ("REAS") THAT HAVE BEEN REPORTED BY THE TITLE REPORT PROVIDED HAVE BEEN DENOTED ON THE SURVEY AND ARE SHOWN HEREON. THE LIMITS OF ANY OFFSITE APPURTENANT EASEMENTS THAT HAVE BEEN REPORTED BY THE TITLE REPORT PROVIDED HAVE BEEN DENOTED ON THE SURVEY AND ARE GRAPHICALLY DEPICTED HEREON.

TITLE DESCRIPTION

PARCEL 1:
THE WEST 210 FEET OF THE EAST 490 FEET OF THE NORTH 300 FEET OF THE NORTHWEST 1/4 OF THE NORTHEAST 1/4 OF SECTION 34, TOWNSHIP 42 NORTH, RANGE 11 EAST OF THE THIRD PRINCIPAL MERIDIAN, IN COOK COUNTY, ILLINOIS.

PARCEL 2:
THAT PART LYING NORTH OF RAND ROAD OF THE WEST 210 FEET OF THE EAST 490 FEET OF THE NORTHWEST 1/4 OF THE NORTHEAST 1/4 OF SECTION 34, TOWNSHIP 42 NORTH, RANGE 11 EAST OF THE THIRD PRINCIPAL MERIDIAN, (EXCEPT THE NORTH 300 FEET), IN COOK COUNTY, ILLINOIS.

THE PROPERTY SURVEYED AND SHOWN HEREON IS THE SAME LAND AS DESCRIBED IN TITLE COMMITMENT NO. 22000030362, DATED JANUARY 21, 2022, PREPARED BY STEWART TITLE GUARANTY COMPANY.

TITLE COMMITMENT INFORMATION

The Title Description and Schedule 'B' items are the same as shown on the title commitment provided by Stewart Title Insurance Company, Commitment No. 22000030362 with a commitment date of January 21, 2022.

UTILITY NOTE

THE SURVEY SHOWS THE LOCATION OF UTILITIES EXISTING ON OR SERVING THE SURVEYED PROPERTY AS DETERMINED BY OBSERVED EVIDENCE COLLECTED PURSUANT TO ALTA SECTION 5 E IV.

NOTES CORRESPONDING TO SCHEDULE "B" PART II ITEMS

ITEMS NOT LISTED BELOW ARE NOT MATTERS OF SURVEY.

(4) GRANT DATED NOVEMBER 1,1937 AND RECORDED SEPTEMBER 10, 1941 AS DOCUMENT NUMBER 12753770 OF EASEMENT IN FAVOR OF THE COUNTY OF COOK FOR CONSTRUCTING AND LAYING TILE AND STORM WATER AND OTHER DRAINS ON A PART OF THE LAND AND OTHER PROPERTY, TOGETHER WITH THE PRIVILEGE OF ENTERING SAID LAND FOR THE PURPOSE OF REPAIRING SAID TILE OR DRAINS.
EASEMENT PER DOCUMENT 12753770 FOR THE PURPOSES OF CONSTRUCTING AND LAYING TILE AND STORM WATER DEFINED TO BE 14 FT. SOUTH OF THE NORTH BOUNDARY LINE WHICH IS ALSO KNOWN AS THE NORTH LINE OF WEST HALF OF THE NORTHEAST QUARTER OF SECTION 34-42-11 IS SHOWN HEREON.

(5) CONTINUING SEWAGE DISPOSAL FACILITIES ADEQUATE FOR GULF OIL CORPORATION'S NEEDS AND AN EASEMENT FOR GULF OIL CORPORATION'S CONSTRUCTION, INSTALLATION, MAINTENANCE, REPAIR AND USE OF A CONNECTING UNDERGROUND SEWER LINE FROM THE LAND TO THE SANITARY SEWER LINE NOW INSTALLED, OR TO BE INSTALLED BY JEMO INDUSTRIES, INC., ON ITS ADJACENT LAND, AS CONTAINED IN TRUSTEE'S DEED RECORDED OCTOBER 26, 1966 AS DOCUMENT NUMBER 19978694, THE EAST-WEST COURSE OF SAID EASEMENT BEING OF 6 FOOT WIDTH AND THE NORTHWEST COURSE A MINIMUM 4 FEET 9 INCHES IN WIDTH, FOLLOWING A CENTER LINE AS FOLLOWS:

COMMENCING AT THE INTERSECTION OF THE EAST LINE OF THE NORTHWEST 1/4 OF THE NORTHEAST 1/4 OF SECTION 34, TOWNSHIP 42 NORTH, RANGE 11 EAST OF THE THIRD PRINCIPAL MERIDIAN WITH THE NORTH LINE OF THE NORTHEAST 1/4 OF SAID SECTION; THENCE NORTH 89°52'15" WEST ALONG SAID NORTH SECTION LINE A DISTANCE OF 340 FEET TO A POINT; THENCE SOUTH AND PARALLEL WITH SAID EAST SECTION LINE A DISTANCE OF 121 FEET TO THE POINT OF BEGINNING; THENCE SOUTH 89° 52'15" EAST AND PARALLEL WITH SAID NORTH SECTION LINE A DISTANCE OF 57 FEET AND 7.5 INCHES TO THE END OF SAID 6 FOOT WIDE EASEMENT AREA AND THE BEGINNING POINT OF THE CENTER LINE OF SAID 4 FOOT 9 INCH WIDE EASEMENT AREA, THENCE SOUTH AND PARALLEL WITH SAID EAST SECTION LINE A DISTANCE OF 80 FEET MORE OR LESS TO THE SANITARY SEWER LINE NOW INSTALLED, OR TO BE INSTALLED BY JEMO INDUSTRIES, INC.
EASEMENT PER DOC. 19978694 IS PLOTTED HEREON.

(6) EASEMENTS AS RESERVED AND CREATED BY INSTRUMENT DATED JULY 21, 1967 AND RECORDED OCTOBER 10, 1967 AS DOCUMENT NUMBER 20286209, MADE BY JEMO INDUSTRIES, A CORPORATION OF ILLINOIS, TO MT. PROSPECT MOTOR HOTELS, INC., A CORPORATION OF ILLINOIS, AND FARMER COOPERS, INC., A DELAWARE CORPORATION, FOR SANITARY SEWER ACROSS AND UNDER THE EAST 10 FEET AND OVER 6 FEET AND 4.9 INCHES, AS SHOWN ON PLAT ATTACHED TO SAID INSTRUMENT.
EASEMENTS PER DOC. 20286209 ARE PLOTTED HEREON. PER EXHIBIT D OF DOC. 20286209, SECTION 5 GRANTS EXCLUSIVE AND PERMANENT USE OF 20 PARKING SPACES, LOCATION IS SHOWN ON THE PLAT. PARKING SPACES DEPICTED ON EXHIBIT D DOES NOT MATCH WITH FIELD CONDITIONS.

(7) EASEMENT FOR SEWAGE DISPOSAL FACILITIES, AS CONTAINED IN THE TRUST DEED RECORDED AS DOCUMENT NUMBER 19922009, FROM AMERICAN NATIONAL BANK AND TRUST COMPANY, AS TRUSTEE, IN FAVOR OF GULF OIL CORPORATION OVER A PORTION OF THE LAND TO THE SANITARY SEWER LINE NOW INSTALLED, OR TO BE INSTALLED BY JEMO INDUSTRIES, INC., AS SET FORTH THEREIN.
EASEMENT PER DOC. 19922009 IS PLOTTED HEREON.

(8) GRANT DATED FEBRUARY 18, 1946 AND RECORDED FEBRUARY 21,1946 AS DOCUMENT NUMBER 13725237 BY WILLIAM H. POHLMAN AND CAROLYN (OR CAROLINA) POHLMAN, HIS WIFE, TO PUBLIC SERVICE COMPANY OF NORTHERN ILLINOIS, A CORPORATION OF ILLINOIS, AFFECTING THE LAND AND OTHER PROPERTY FOR THE RIGHT TO LAY, MAINTAIN AND OPERATE AN 18 INCH GAS MAIN AND NECESSARY APPURTENANCES IN, UPON, UNDER AND ABOVE THE NORTHEAST SIDE OF THE PUBLIC HIGHWAY KNOWN AS RAND ROAD, WHICH EXTENDS ALONG THE SOUTHWEST SIDE OF THE LAND OTHER PROPERTY.
DOCUMENT 13726237 IS GENERAL IN NATURE AND IS NOT PLOTTABLE.

(9) EASEMENT GIVING THE RIGHT TO LAY GAS MAINS ALONG THE NORTHEAST SIDE OF THE PUBLIC HIGHWAY KNOWN AS RAND ROAD, AS CONTAINED IN GRANT BY WILLIAM POHLMAN AND OTHERS, DATED FEBRUARY 18, 1946 AND RECORDED FEBRUARY 21, 1946 AS DOCUMENT NUMBER 13725237, TO PUBLIC SERVICE COMPANY OF NORTHERN ILLINOIS.
DOCUMENT 13726237 IS GENERAL IN NATURE AND IS NOT PLOTTABLE.

(10) EASEMENT AND ASSOCIATED RIGHTS GRANTED TO COMCAST OF ILLINOIS XI, LLC. BY MP REAL ESTATE INVESTMENTS, LLC IN AN INSTRUMENT DATED OCTOBER 28, 2010 AND RECORDED FEBRUARY 08, 2011 AS DOCUMENT NUMBER 1103910112.
EASEMENT PER DOC. 1103910112 IS UNDEFINED AND IS NOT PLOTTABLE.

(14) RIGHTS OF THE PUBLIC, THE MUNICIPALITY AND THE STATE OF ILLINOIS IN AND TO THAT PART OF THE LAND TAKEN OR USED FOR KENSINGTON ROAD.
THAT PART OF THE LAND TAKEN OR USED FOR KENSINGTON ROAD IS SHOWN HEREON.

SURVEYOR'S CERTIFICATE

TO:
REIT 200 LLC, AN ILLINOIS LIMITED LIABILITY COMPANY
KENSINGTON VANGUARD NATIONAL LAND SERVICES, LLC
STERLING BANK
AND
STEWART TITLE INSURANCE COMPANY;


THIS IS TO CERTIFY THAT THIS MAP OR PLAT AND THE SURVEY ON WHICH IT IS BASED WERE MADE IN ACCORDANCE WITH THE 2021 MINIMUM STANDARD DETAIL REQUIREMENTS FOR ALTA/NSPS LAND TITLE SURVEYS, JOINTLY ESTABLISHED AND ADOPTED BY ALTA AND NSPS, AND INCLUDES ITEMS 1, 2, 3, 4, 6(A), 6(B), 7(A), 7(B)(1), 7(C), 8, 9, 13, 14, 16, 17, 18 (GRAPHICALLY DEPICTED ONLY), AND 19 OF TABLE A THEREOF.

THE FIELDWORK WAS COMPLETED ON 10/30/2025

DATE OF PLAT OR MAP: 11/04/2025

KEVIN C. LEWIS
ILLINOIS PROFESSIONAL LAND SURVEYOR #3681
LICENSE EXPIRES: NOVEMBER 30, 2026

KEVIN C. LEWIS 3681 PROFESSIONAL LAND SURVEYOR STATE OF ILLINOIS WHEELING, ILLINOIS

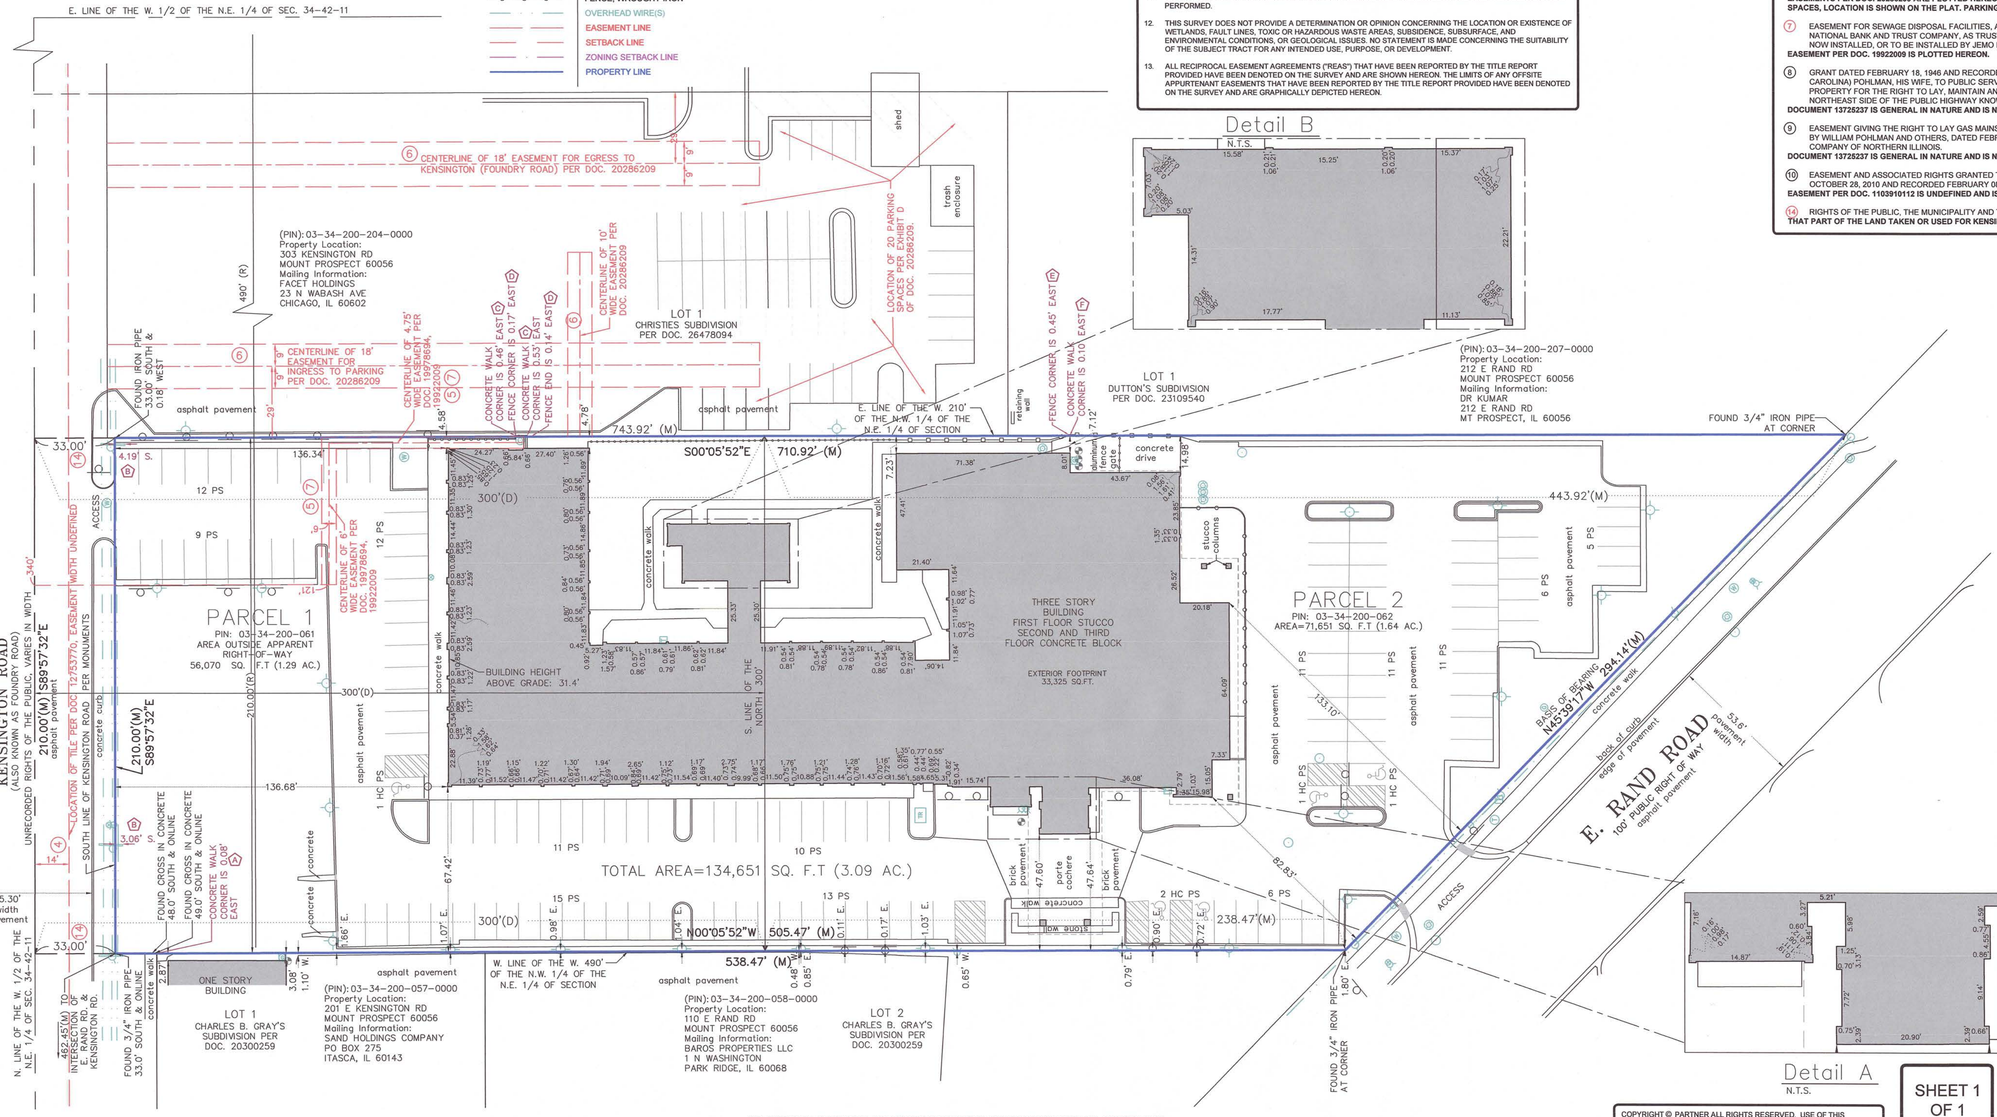

THIS SURVEY WAS COORDINATED, NOT PERFORMED, BY PARTNER. SURVEY OBTAINED FROM AND CERTIFIED TO BY A PROFESSIONAL SURVEYOR LICENSED TO PRACTICE IN THE SAME STATE THE SUBJECT PROPERTY IS LOCATED

COPYRIGHT © PARTNER ALL RIGHTS RESERVED. USE OF THIS FORMAT IS STRICTLY PROHIBITED WITHOUT PRIOR WRITTEN CONSENT.

2021 ALTA/NSPS LAND TITLE SURVEY

HOTEL UPDATE

200 E. RAND ROAD
MOUNT PROSPECT, IL 60056
Cook County

PARTNER PROJECT NUMBER: 25-562149.1

COORDINATED BY

PARTNER
CORPORATE OFFICE
2154 Torrance Boulevard
Torrance, CA 90501
Phone: 888-213-7479
ALTA@partneresi.com
www.partneresi.com


DATE	REVISIONS	DRAWN BY: C.W.	DRAWING SCALE: 1" = 30'
		CHECKED BY: J.H.	PROJECT #: 22505
		FILENAME: 22505701.DWG	

SURVEYED BY

IGCONSULTING, INC.
CONSULTING CIVIL ENGINEERS & LAND SURVEYORS
300 MARQUARDT DRIVE, WHEELING, ILLINOIS 60090
PH. (847) 215-1133
FAX (847) 215-1177
1129 MAIN STREET, UNION GROVE, WISCONSIN 53182
PH. (262) 878-6200
E-MAIL: ig@igconsulting.net
FIRM NO. 184-001330

SHEET 1 OF 1

VICINITY MAP

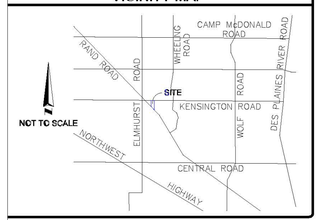

BUILDING HEIGHT

BUILDING:	31.4' ABOVE GRADE

BUILDING AREA

BUILDING:	33,325 SQ.FT. AT GRADE

LAND AREA

PARCEL 1 (NET):	56,070 SQ. F.T.	1.29 AC.
PARCEL 2:	71,651 SQ. F.T.	1.64 AC.
TOTAL AREA:	127,721 SQ. FT.	2.93 AC.

PARKING

REGULAR:	132
HANDICAP:	5
TOTAL PARKING:	137

BASIS OF BEARING

STATE PLANE COORDINATE SYSTEM ILLINOIS EAST ZONE
N. LINE OF RAND ROAD: N45°38'17"W

FLOOD INFORMATION

BY GRAPHIC PLOTTING ONLY, THIS PROPERTY LIES WITHIN ZONE "X-UNSHADED" AS SHOWN ON THE FLOOD INSURANCE RATE MAP, COMMUNITY PANEL MAP NO. 17031-C-0036-J, WHICH BEARS AN EFFECTIVE DATE OF 8/19/2008 AND IS NOT IN A SPECIAL FLOOD HAZARD AREA. NO FIELD SURVEYING WAS PERFORMED TO DETERMINE THIS ZONE.

ZONE "X-UNSHADED" DENOTES AREAS OUTSIDE THE 0.2% ANNUAL CHANCE FLOOD PLAIN.

ZONING INFORMATION

ITEM	REQUIRED
ZONING DESIGNATION	
MINIMUM LOT AREA (SQ. FT.)	
MINIMUM LOT WIDTH	
MAX FLOOR AREA RATIO	
MAX LOT COVERAGE	
MAX BUILDING HEIGHT	
MINIMUM SETBACKS	
FRONT	
SIDE	
REAR	
NOTE: ZONING WAS NOT PROVIDED AT THIS TIME	

CONTACT:

REPORT DATE:
REVISION DATE:
PROJECT#:

PARKING REQUIREMENTS:

SURVEYOR'S NOTES

1. ALL STATEMENTS WITHIN THE CERTIFICATION, AND OTHER REFERENCES LOCATED ELSEWHERE HEREON, RELATED TO UTILITIES, IMPROVEMENTS, STRUCTURES, BUILDINGS, PARKING, PARTY WALLS, EASEMENTS, SERVITUDES, FOUNDATIONS AND POSSIBLE ENCROACHMENTS ARE BASED SOLELY ON ABOVE GROUND, VISIBLE EVIDENCE, UNLESS ANOTHER SOURCE OF INFORMATION IS SPECIFICALLY REFERENCED HEREON.
2. SUBJECT PROPERTY HAS DIRECT ACCESS TO E. RAND ROAD AND KENSINGTON ROAD, BOTH PUBLIC ROADS.
3. THE DIMENSIONS AND AREA OF THE BUILDING SHOWN ARE BASED ON THE BUILDING'S EXTERIOR FOOTPRINT AT GROUND LEVEL.
4. THE POINT OF HEIGHT MEASUREMENT IS IDENTIFIED ON THE SURVEY AND WAS TAKEN FROM THE NEAREST ADJACENT GRADE AT SAID POINT. THIS POINT REPRESENTS THE HEIGHT OF THE STRUCTURE AS OBSERVED FROM GROUND LEVEL.
5. NO UNDERGROUND UTILITIES HAVE BEEN LOCATED AND/OR SHOWN ON THIS SURVEY. ONLY VISIBLE AND APPARENT ABOVE GROUND UTILITY APPURTENANCES ARE SHOWN.
6. THERE IS NO OBSERVABLE EVIDENCE OF EARTH MOVING WORK, OR BUILDING CONSTRUCTION ON THE SURVEYED PROPERTY.
7. THERE ARE NO OBSERVABLE EVIDENCE OF ANY CHANGES IN STREET RIGHT-OF-WAYS OR RECENT STREET OR SIDEWALK CONSTRUCTION OR REPAIR.
8. THERE IS NO OBSERVABLE EVIDENCE OF CEMETERIES OR BURIAL GROUNDS ON THE SURVEYED PROPERTY.
9. THE SURVEYED PROPERTY AS MEASURED FORMS A MATHEMATICALLY-CLOSED PERIMETER WITHOUT ANY GAPS, GORES, HIATUS OR OVERLAPS AND IS CONTIGUOUS TO THE ADJACENT PARCELS AND/OR ROWS.
10. THE DISTANCE TO THE NEAREST INTERSECTING STREET AND AS DESIGNATED ON SURVEY MAP FOR CLARITY, IS 1462 WEST FROM THE NORTHWEST CORNER OF PARCEL 1 TO THE INTERSECTION OF RAND ROAD AND KENSINGTON ROAD.
11. NO VISIBLE EVIDENCE OF SUBSTANTIAL AREAS OF REFUSE WERE OBSERVED AT THE TIME THE FIELDWORK WAS PERFORMED.
12. THIS SURVEY DOES NOT PROVIDE A DETERMINATION OR OPINION CONCERNING THE LOCATION OR EXISTENCE OF WETLANDS, FAULT LINES, TOXIC OR HAZARDOUS WASTE AREAS, SUBSIDENCE, SUBSURFACE, AND ENVIRONMENTAL CONDITIONS, OR GEOLOGICAL ISSUES. NO STATEMENT IS MADE CONCERNING THE SUITABILITY OF THE SUBJECT TRACT FOR ANY INTENDED USE, PURPOSE, OR DEVELOPMENT.
13. ALL RECIPROCAL EASEMENT AGREEMENTS ("REAS") THAT HAVE BEEN REPORTED BY THE TITLE REPORT PROVIDED HAVE BEEN DENOTED ON THE SURVEY AND ARE SHOWN HEREON. THE LIMITS OF ANY OFFSITE APPURTENANT EASEMENTS THAT HAVE BEEN REPORTED BY THE TITLE REPORT PROVIDED HAVE BEEN DENOTED ON THE SURVEY AND ARE GRAPHICALLY DEPICTED HEREON.

TITLE DESCRIPTION

PARCEL 1:
THE WEST 210 FEET OF THE EAST 490 FEET OF THE NORTH 300 FEET OF THE NORTHWEST 1/4 OF THE NORTHEAST 1/4 OF SECTION 34, TOWNSHIP 42 NORTH, RANGE 11 EAST OF THE THIRD PRINCIPAL MERIDIAN, IN COOK COUNTY, ILLINOIS.

PARCEL 2:
THAT PART LYING NORTH OF RAND ROAD OF THE WEST 210 FEET OF THE EAST 490 FEET OF THE NORTHWEST 1/4 OF THE NORTHEAST 1/4 OF SECTION 34, TOWNSHIP 42 NORTH, RANGE 11 EAST OF THE THIRD PRINCIPAL MERIDIAN, (EXCEPT THE NORTH 300 FEET), IN COOK COUNTY, ILLINOIS.

THE PROPERTY SURVEYED AND SHOWN HEREON IS THE SAME LAND AS DESCRIBED IN TITLE COMMITMENT NO. 22000030362, DATED JANUARY 21, 2022, PREPARED BY STEWART TITLE GUARANTY COMPANY.

TITLE COMMITMENT INFORMATION

The Title Description and Schedule 'B' items are the same as shown on the title commitment provided by Stewart Title Insurance Company, Commitment No. 22000030362 with a commitment date of January 21, 2022.

UTILITY NOTE

THE SURVEY SHOWS THE LOCATION OF UTILITIES EXISTING ON OR SERVING THE SURVEYED PROPERTY AS DETERMINED BY OBSERVED EVIDENCE COLLECTED PURSUANT TO ALTA SECTION 5 E IV.

NOTES CORRESPONDING TO SCHEDULE "B" PART II ITEMS

ITEMS NOT LISTED BELOW ARE NOT MATTERS OF SURVEY.

(4) GRANT DATED NOVEMBER 1,1937 AND RECORDED SEPTEMBER 10, 1941 AS DOCUMENT NUMBER 12753770 OF EASEMENT IN FAVOR OF THE COUNTY OF COOK FOR CONSTRUCTING AND LAYING TILE AND STORM WATER AND OTHER DRAINS ON A PART OF THE LAND AND OTHER PROPERTY, TOGETHER WITH THE PRIVILEGE OF ENTERING SAID LAND FOR THE PURPOSE OF REPAIRING SAID TILE OR DRAINS.
EASEMENT PER DOCUMENT 12753770 FOR THE PURPOSES OF CONSTRUCTING AND LAYING TILE AND STORM WATER DEFINED TO BE 14 FT. SOUTH OF THE NORTH BOUNDARY LINE WHICH IS ALSO KNOWN AS THE NORTH LINE OF WEST HALF OF THE NORTHEAST QUARTER OF SECTION 34-42-11 IS SHOWN HEREON.

(5) CONTINUING SEWAGE DISPOSAL FACILITIES ADEQUATE FOR GULF OIL CORPORATION'S NEEDS AND AN EASEMENT FOR GULF OIL CORPORATION'S CONSTRUCTION, INSTALLATION, MAINTENANCE, REPAIR AND USE OF A CONNECTING UNDERGROUND SEWER LINE FROM THE LAND TO THE SANITARY SEWER LINE NOW INSTALLED, OR TO BE INSTALLED BY JEMO INDUSTRIES, INC., ON ITS ADJACENT LAND, AS CONTAINED IN TRUSTEE'S DEED RECORDED OCTOBER 28, 1966 AS DOCUMENT NUMBER 19975994, THE EAST-WEST COURSE OF SAID EASEMENT BEING OF 8 FOOT WIDTH AND THE NORTHWEST COURSE A MINIMUM 4 FEET 9 INCHES IN WIDTH, FOLLOWING A CENTER LINE AS FOLLOWS:

COMMENCING AT THE INTERSECTION OF THE EAST LINE OF THE NORTHWEST 1/4 OF THE NORTHEAST 1/4 OF SECTION 34, TOWNSHIP 42 NORTH, RANGE 11 EAST OF THE THIRD PRINCIPAL MERIDIAN WITH THE NORTH LINE OF THE NORTHEAST 1/4 OF SAID SECTION; THENCE NORTH 89°52'15" WEST ALONG SAID NORTH SECTION LINE A DISTANCE OF 340 FEET TO A POINT; THENCE SOUTH AND PARALLEL WITH SAID EAST SECTION LINE A DISTANCE OF 121 FEET TO THE POINT OF BEGINNING; THENCE SOUTH 89° 52'15" EAST AND PARALLEL WITH SAID NORTH SECTION LINE A DISTANCE OF 57 FEET AND 7.5 INCHES TO THE END OF SAID 8 FOOT WIDE EASEMENT AREA AND THE BEGINNING POINT OF THE CENTER LINE OF SAID 4 FOOT 9 INCH WIDE EASEMENT AREA, THENCE SOUTH AND PARALLEL WITH SAID EAST SECTION LINE A DISTANCE OF 90 FEET MORE OR LESS TO THE SANITARY SEWER LINE NOW INSTALLED, OR TO BE INSTALLED BY JEMO INDUSTRIES, INC.
EASEMENT PER DOC. 19979864 IS PLOTTED HEREON.

(6) EASEMENTS AS RESERVED AND CREATED BY INSTRUMENT DATED JULY 21, 1967 AND RECORDED OCTOBER 10, 1967 AS DOCUMENT NUMBER 20286209, MADE BY JEMO INDUSTRIES, A CORPORATION OF ILLINOIS, TO MT. PROSPECT MOTOR HOTELS, INC., A CORPORATION OF ILLINOIS, AND FARMER COOPERS, INC., A DELAWARE CORPORATION, FOR SANITARY SEWER ACROSS AND UNDER THE EAST 10 FEET AND OVER 8 FEET AND 4.9 INCHES, AS SHOWN ON PLAT ATTACHED TO SAID INSTRUMENT.
EASEMENTS PER DOC. 25259226 ARE PLOTTED HEREON. PER EXHIBIT B OF DOC. 25259226, SECTION 5 GRANTS EXCLUSIVE AND PERMANENT USE OF 20 PARKING SPACES, LOCATION IS SHOWN ON THE PLAT. PARKING SPACES DEPICTED ON EXHIBIT B DOES NOT MATCH WITH FIELD CONDITIONS.

(7) EASEMENT FOR SEWAGE DISPOSAL FACILITIES, AS CONTAINED IN THE TRUST DEED RECORDED AS DOCUMENT NUMBER 19922009, FROM AMERICAN NATIONAL BANK AND TRUST COMPANY, AS TRUSTEE, IN FAVOR OF GULF OIL CORPORATION OVER A PORTION OF THE LAND TO THE SANITARY SEWER LINE NOW INSTALLED, OR TO BE INSTALLED BY JEMO INDUSTRIES, INC., AS SET FORTH THEREIN.
EASEMENT PER DOC. 19922009 IS PLOTTED HEREON.

(8) GRANT DATED FEBRUARY 18, 1945 AND RECORDED FEBRUARY 21,1945 AS DOCUMENT NUMBER 13726237 BY WILLIAM H. POHLMAN AND CAROLYN (OR CAROLINA) POHLMAN, HIS WIFE, TO PUBLIC SERVICE COMPANY OF NORTHERN ILLINOIS, A CORPORATION OF ILLINOIS, AFFECTING THE LAND AND OTHER PROPERTY FOR THE RIGHT TO LAY, MAINTAIN AND OPERATE AN 18 INCH GAS MAIN AND NECESSARY APPURTENANCES IN, UPON, UNDER AND ABOVE THE NORTHEAST SIDE OF THE PUBLIC HIGHWAY KNOWN AS RAND ROAD, WHICH EXTENDS ALONG THE SOUTHWEST SIDE OF THE LAND OTHER PROPERTY.
DOCUMENT 13726237 IS GENERAL IN NATURE AND IS NOT PLOTTABLE.

(9) EASEMENT GIVING THE RIGHT TO LAY GAS MAINS ALONG THE NORTHEAST SIDE OF THE PUBLIC HIGHWAY KNOWN AS RAND ROAD, AS CONTAINED IN GRANT BY WILLIAM POHLMAN AND OTHERS, DATED FEBRUARY 18, 1945 AND RECORDED FEBRUARY 21, 1945 AS DOCUMENT NUMBER 13726237, TO PUBLIC SERVICE COMPANY OF NORTHERN ILLINOIS.
DOCUMENT 13726237 IS GENERAL IN NATURE AND IS NOT PLOTTABLE.

(10) EASEMENT AND ASSOCIATED RIGHTS GRANTED TO COMCAST OF ILLINOIS XI, LLC. BY MP REAL ESTATE INVESTMENTS, LLC IN AN INSTRUMENT DATED OCTOBER 28, 2010 AND RECORDED FEBRUARY 08, 2011 AS DOCUMENT NUMBER 1103910112.
EASEMENT PER DOC. 1103910112 IS UNDEFINED AND IS NOT PLOTTABLE.

(14) RIGHTS OF THE PUBLIC, THE MUNICIPALITY AND THE STATE OF ILLINOIS IN AND TO THAT PART OF THE LAND TAKEN OR USED FOR KENSINGTON ROAD.
THAT PART OF THE LAND TAKEN OR USED FOR KENSINGTON ROAD IS SHOWN HEREON.


SIGNIFICANT OBSERVATIONS

- (A) – CONCRETE WALK LIES UP TO 0.08' EAST OF THE WEST PROPERTY LINE
- (B) – UTILITY BRACES AND OVERHEAD WIRES LIE FROM 3.08' SOUTH TO 4.19' SOUTH OF THE NORTH PROPERTY LINE.
- (C) – CONCRETE WALK LIES FROM 0.46' EAST TO 0.53' EAST OF THE EAST PROPERTY LINE.
- (D) – FENCE LIES FROM 0.14' EAST TO 0.17' EAST OF THE EAST PROPERTY LINE.
- (E) – FENCE LIES UP TO 0.45' EAST OF THE EAST PROPERTY LINE
- (F) – CONCRETE WALK LIES UP TO 0.10' EAST OF THE EAST PROPERTY LINE

LEGEND

(R)	RECORD
(M)	MEASURED
	SIGN
	BOLLARD / POLE / POST
TR	TRANSFORMER
	LIGHT POLE
	UTILITY POLE
	UTILITY POLE, ANCHOR
	TELEPHONE PEDSTAL
	GAS VALVE
	GAS METER
	FIRE HYDRANT / FDC
	VALVE VAULT
	VALVE BOX
	MANHOLE
	TELEPHONE MANHOLE
	CATCH BASIN
	HAND RAIL
	FENCE, WOOD
	FENCE, ALUMINUM
	FENCE, WROUGHT-IRON
	OVERHEAD WIRE(S)
	EASEMENT LINE
	SETBACK LINE
	ZONING SETBACK LINE
	PROPERTY LINE

1" = 30'
GRAPHIC SCALE
0' 15' 30' 60'

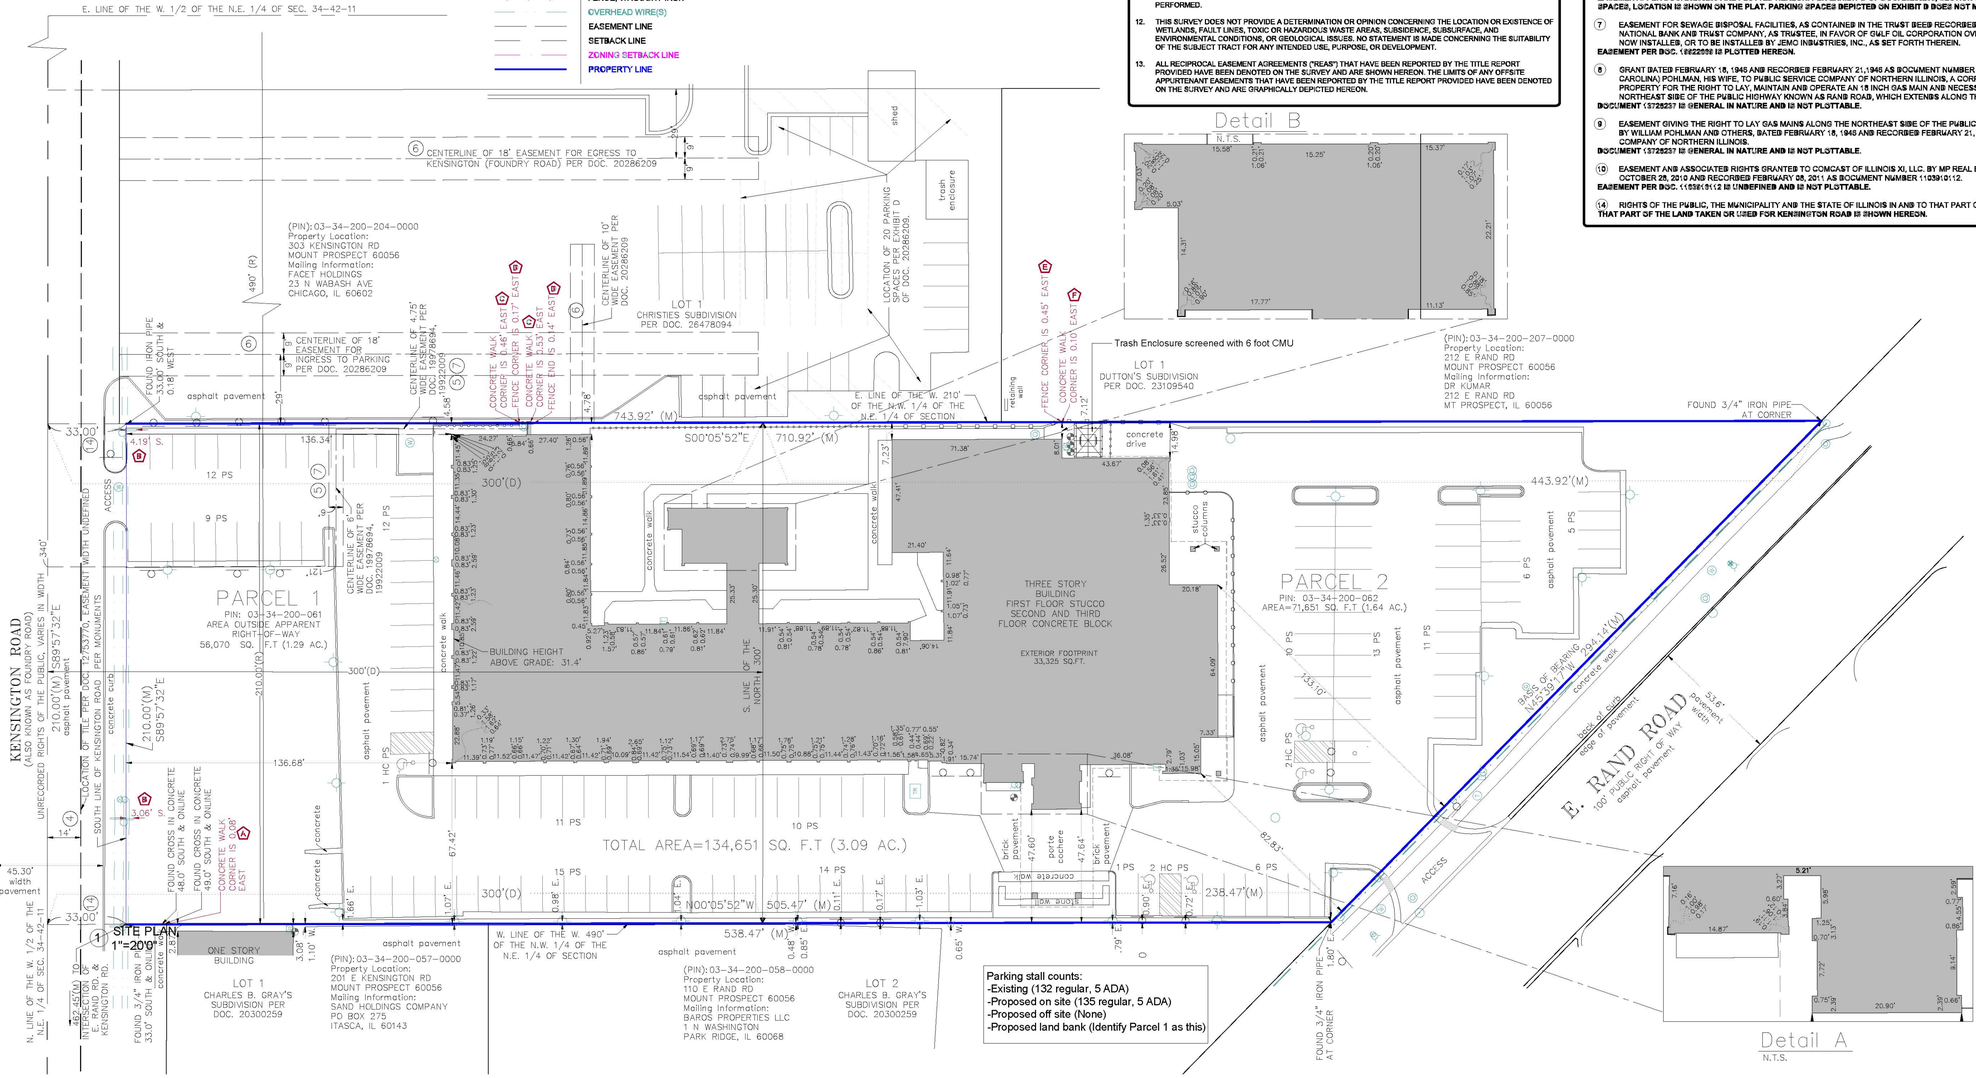

THIS SURVEY WAS COORDINATED, NOT PERFORMED, BY PARTNER. SURVEY OBTAINED FROM AND CERTIFIED TO BY A PROFESSIONAL SURVEYOR LICENSED TO PRACTICE IN THE SAME STATE THE SUBJECT PROPERTY IS LOCATED

ORIGINATION — DESIGN — Architecture.Engineering
3225 Shallowford Rd., Suite 920
MARIETTA, GA 30062
O: 678.404.8456
M: 404.542.0838
WWW.ORIGINATIONDESIGN.COM

200 E.RAND ROAD MOUNT PROSPECT, IL 60056

SITE PLAN

No.	Description	Date

PRELIMINARY SET

Project Number	202522
Date	12/11/2025
Drawn By	Y.S.
Checked By	J.G.

SP1.0

Scale 1"=30'

6/16/2025 7:05:14 AM



1 3D - View

200 E Rand Rd, Mt Prospect, IL 60056, USA

3D - View


Project number	Project Number
Date	Issue Date
Drawn by	Author
Checked by	Checker

A113

Scale




West *ELEVATION*

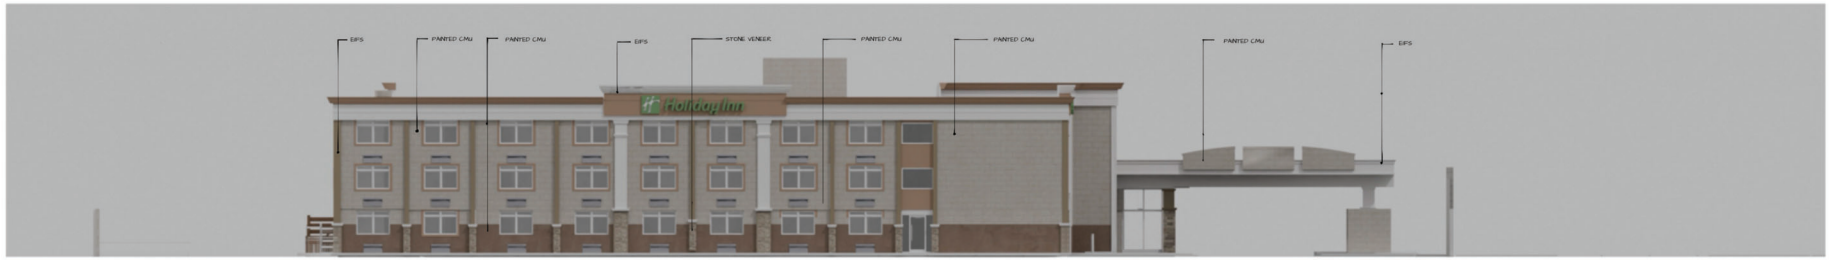

NORTH ELEVATION



East *ELEVATION*

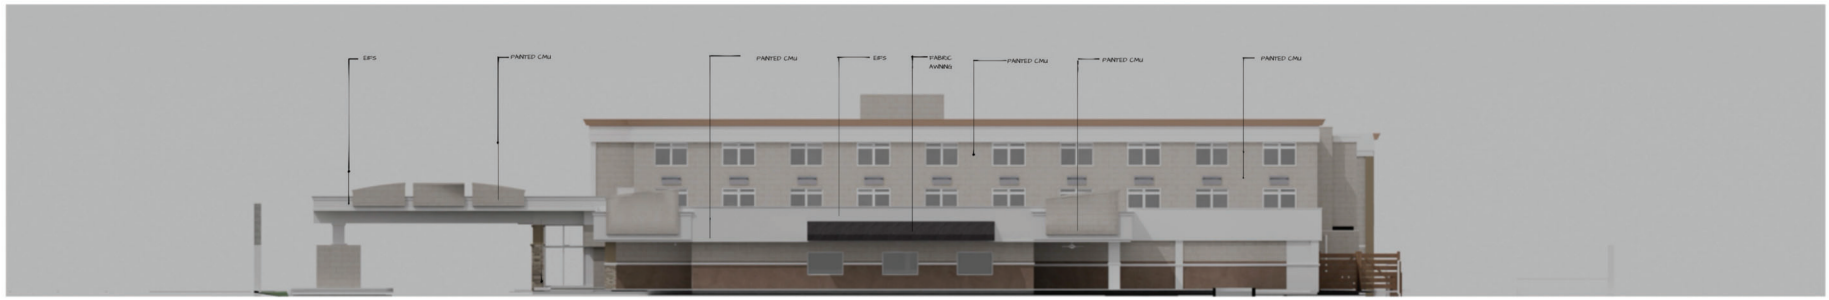

SOUTH ELEVATION

Proposed floor plans, with narrative explaining changes that will be made

We plan to do a full cosmetic refresh of the interior of the hotel. There will be no structural changes to the property. Also there will be no change to the plumbing and electrical. We will change outlets to newer outlets so that there is a fresh look. We will change all the plumbing fixtures in all the bathrooms to give it a fresh look. We plan to change any damaged doors and windows as needed. We will be refinishing the rooms with a combination of LVT flooring and carpeting. The walls and ceilings will be repainted and we will also be adding some wallpaper as an accent piece in each room. All rooms will get all new furniture, tvs, ptac units, mattresses, ect.

The bathrooms will have new tiles on the floors. The walls will receive new wallpaper. The vanity will be replaced with a new FFE base. The fixtures will be replaced. The lights will be replaced with new lighting fixtures. 50% of the rooms will be converted from tubs to shower pans. All bathrooms will receive a new tub surround and shower fixtures.

All the hallway corridors will get new wallpaper and decorative lighting sconces. Also all the carpeting will be replaced. New tile will be installed at the elevator landing for each floor. The tile in the elevator will also be replaced. All the ceiling tiles will be replaced throughout the corridors. The stairwells will be freshly painted.

Employee break room will be tiled and freshly painted with new furniture.

The fitness center will receive new rubber flooring, new mirrors, new wallpaper, and new equipment.

The swimming pool and hot tub will be resurfaced and painted. The tiles will be replaced as needed. All equipment will be tested and fixed as needed by a third party pool company such as Barrington Pools.

The banquet room will receive new carpeting and new decorative lighting sconces. Rest will remain as is.


All public restrooms will receive new vanities, new wallpaper, and new tiles. Rest will remain as is.

All offices will be receiving new carpeting and will then be painted along with new furniture.

The restaurant will stay as is. All the tile will be cleaned and re-grouted. All new tables and chairs will be installed along with new artwork. New wall scones will be installed. Kitchen equipment will be tested and anything nonfunctioning or missing will be replaced. This will be done with a third party commercial kitchen company called Trimark.

Exterior we will upgrade the landscaping. Replaced and damaged stonework. Repaint the entire building. Install new building signage. Replace the parking lot and restripe.

See attached room layouts and finishes.

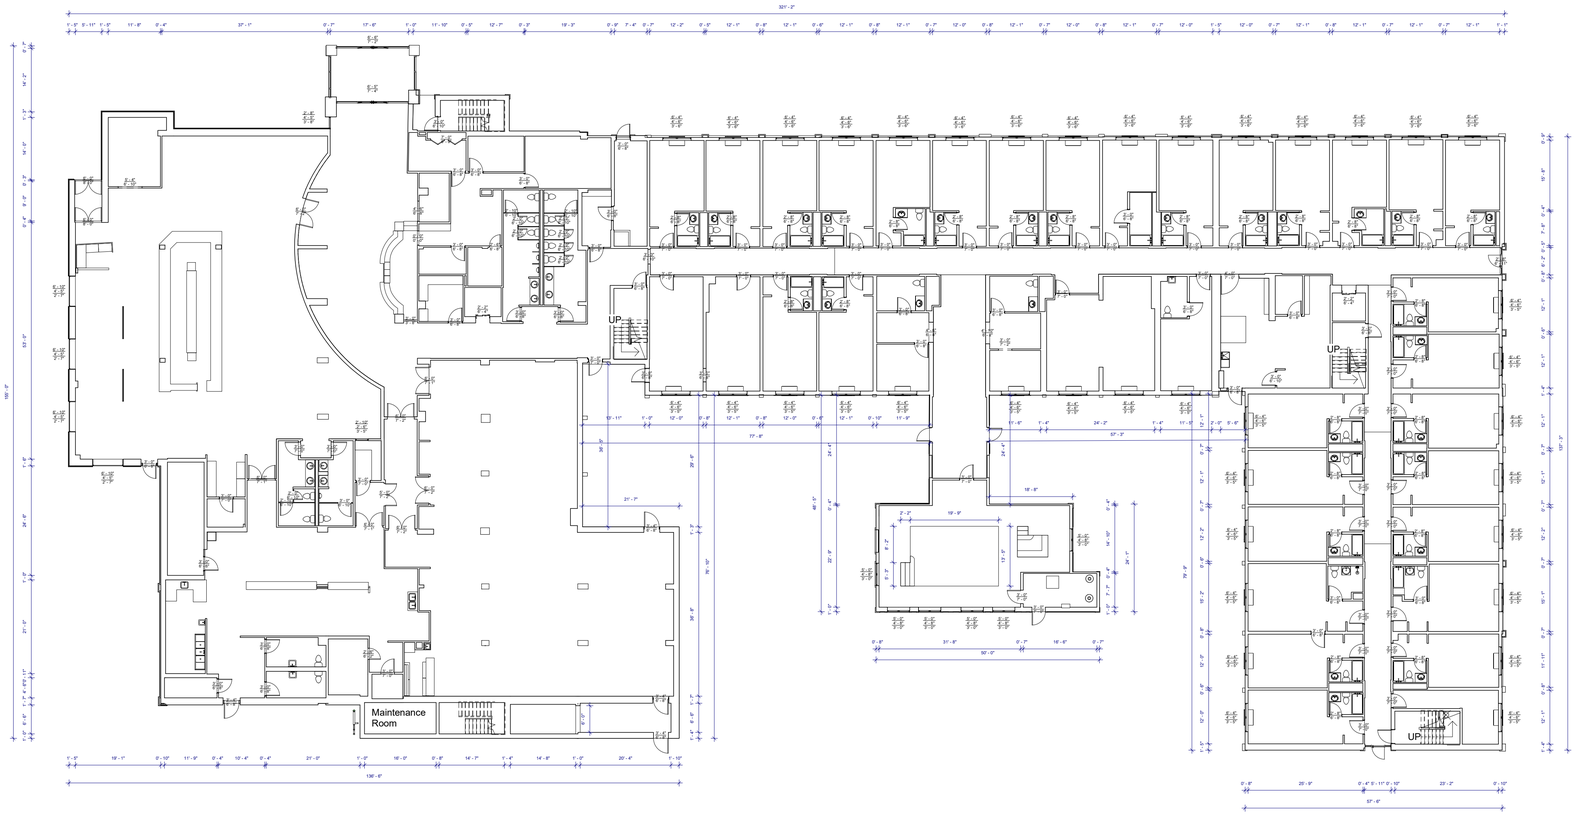

1 Level 1
1/16" = 1'-0"


200 E Rand Rd, Mt Prospect, IL 60056, USA

Floor Plan Level - 01

Project number	Project Number
Date	Issue Date
Drawn by	Author
Checked by	Checker

A101

Scale 1/16" = 1'-0"

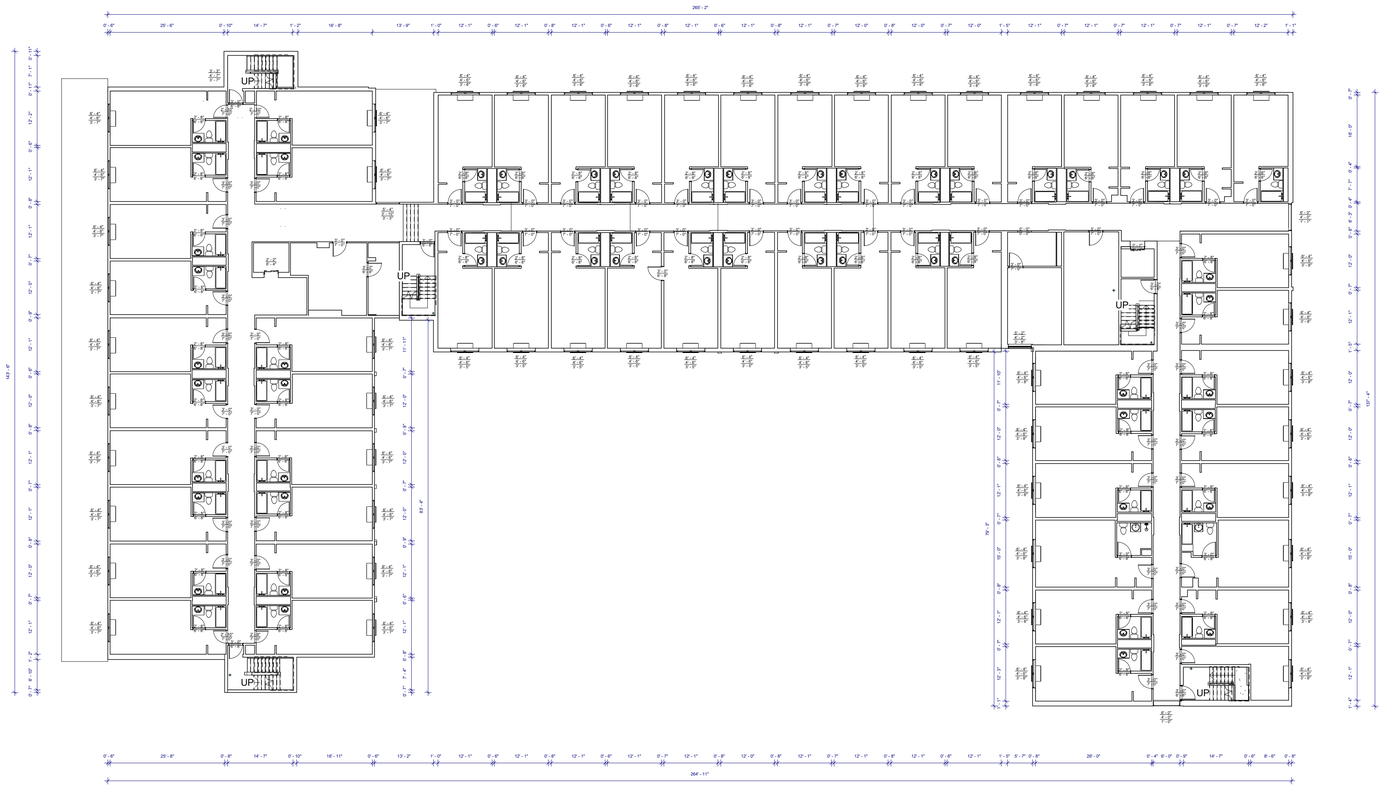

1 Level 2
1/16" = 1'-0"


200 E Rand Rd, Mt Prospect, IL 60056, USA

Floor Plan Level - 02

Project number	Project Number
Date	Issue Date
Drawn by	Author
Checked by	Checker

A102

Scale	1/16" = 1'-0"

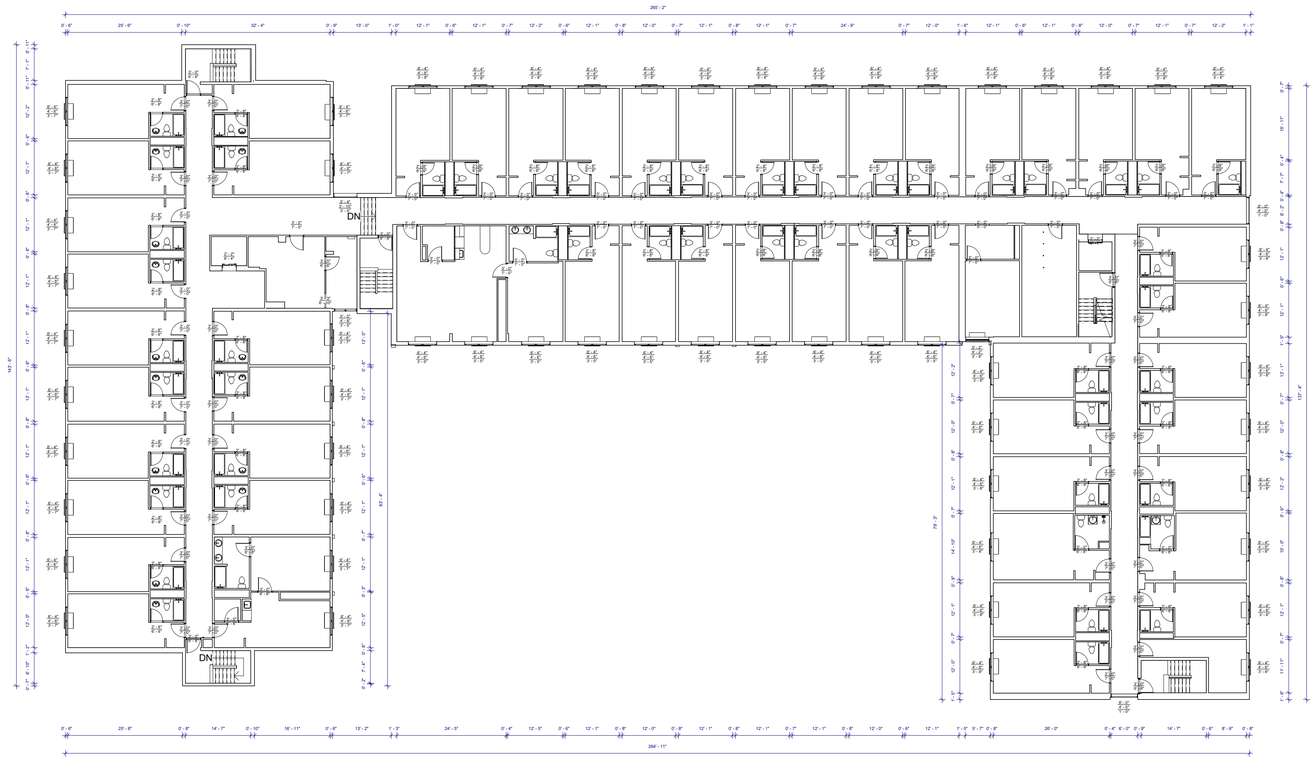

1 Level 3
1/16" = 1'-0"


200 E Rand Rd, Mt Prospect, IL 60056, USA

Floor Plan Level - 03

Project number	Project Number
Date	Issue Date
Drawn by	Author
Checked by	Checker

A103

Scale	1/16" = 1'-0"

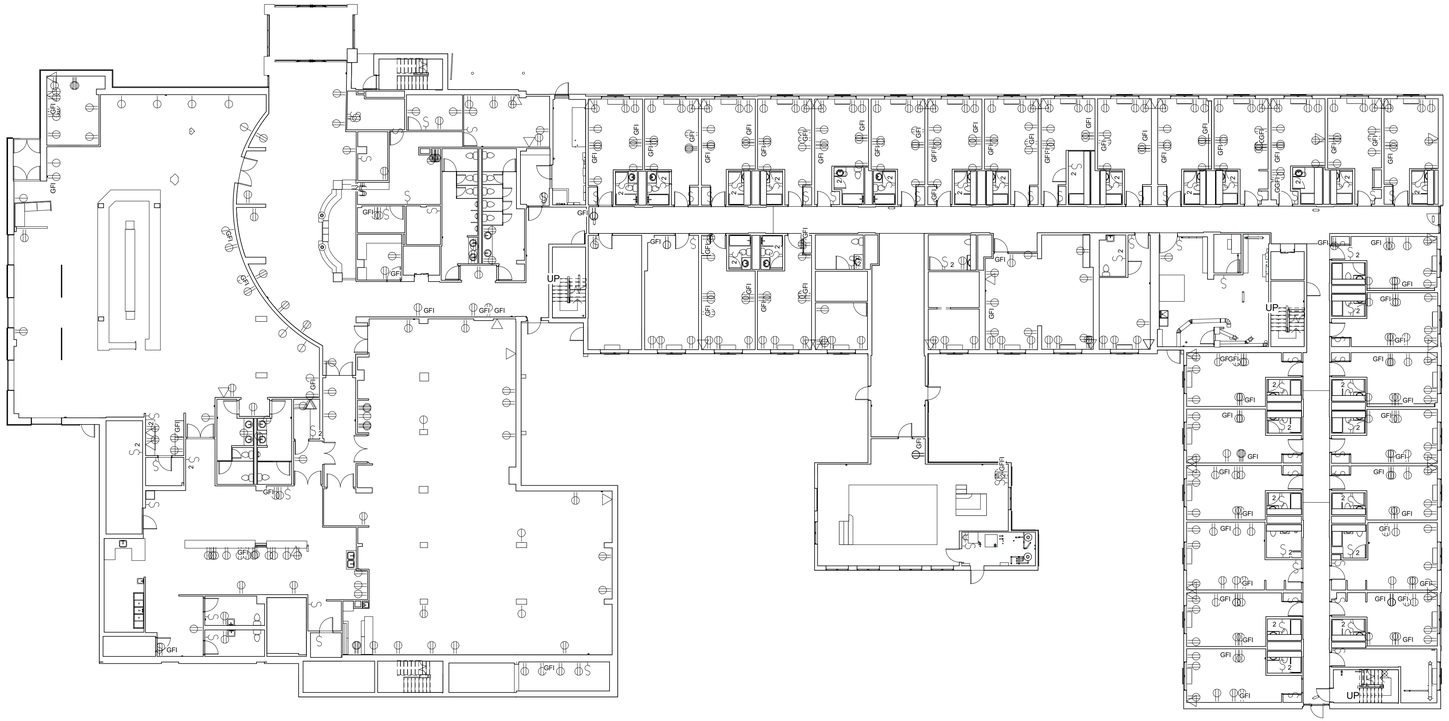

1 Electric Power Plan Level - 01
1/16" = 1'-0"

LEGEND

Outlet	
Switch	S, S2
Data Outlet	
Electric Panel	


200 E Rand Rd, Mt Prospect, IL 60056, USA

Electric Power Plan Level - 01

Project number	Project Number
Date	Issue Date
Drawn by	Author
Checked by	Checker

A107

Scale 1/16" = 1'-0"

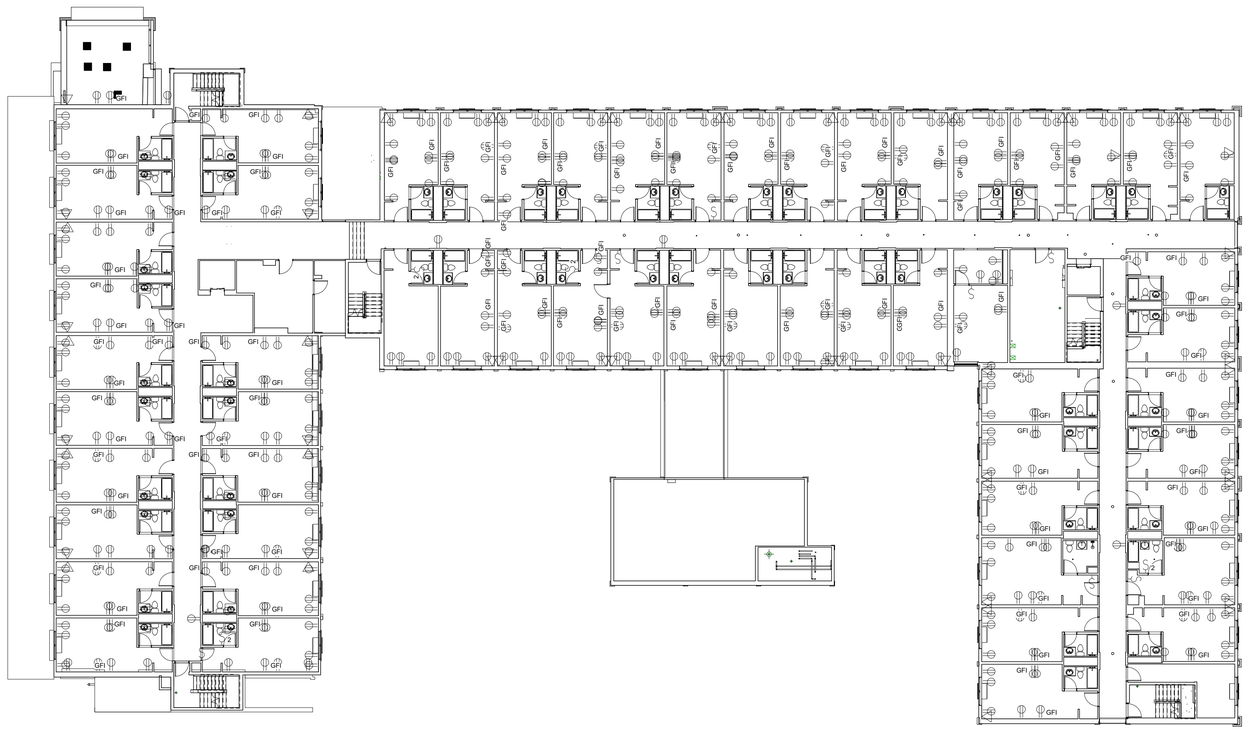

1 Electric Power Plan Level - 02
1/16" = 1'-0"

LEGEND

Outlet	
Switch	
Data Outlet	
Electric Panel	


200 E Rand Rd, Mt Prospect, IL 60056, USA

Electric Power Plan Level - 02

Project number	Project Number
Date	Issue Date
Drawn by	Author
Checked by	Checker

A108

Scale 1/16" = 1'-0"

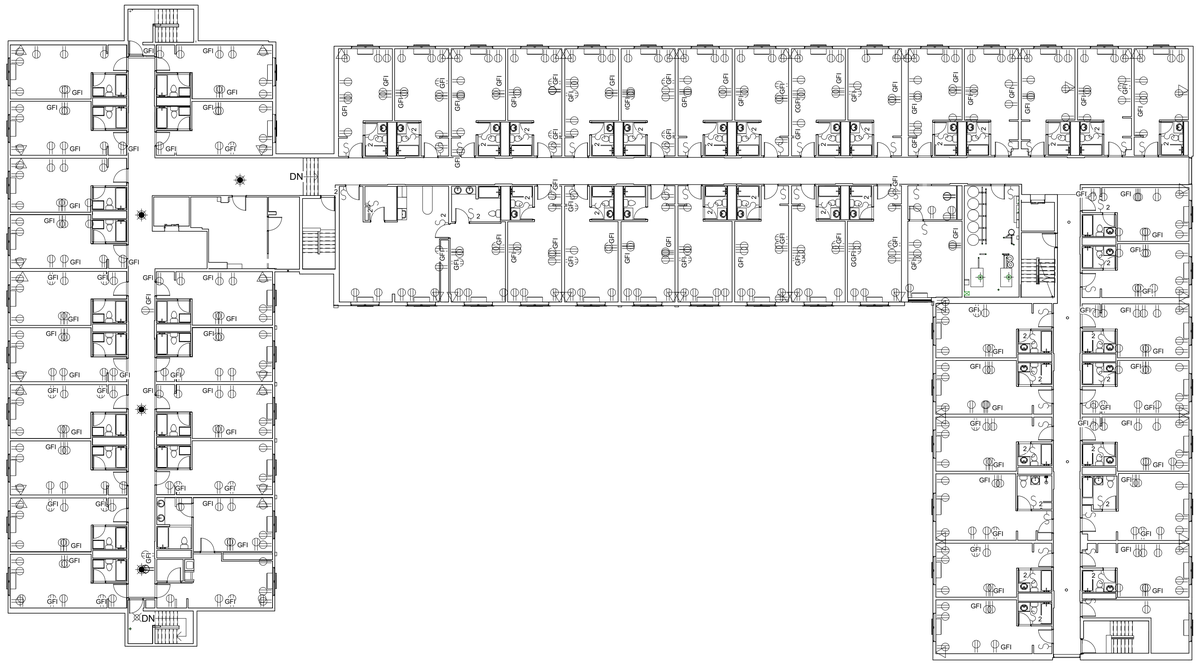

1 Electric Power Plan Level - 03
1/16" = 1'-0"

LEGEND

Outlet	
Switch	
Data Outlet	
Electric Panel	


200 E Rand Rd, Mt Prospect, IL 60056, USA

Electric Power Plan Level - 03

Project number	Project Number
Date	Issue Date
Drawn by	Author
Checked by	Checker

A109

Scale 1/16" = 1'-0"

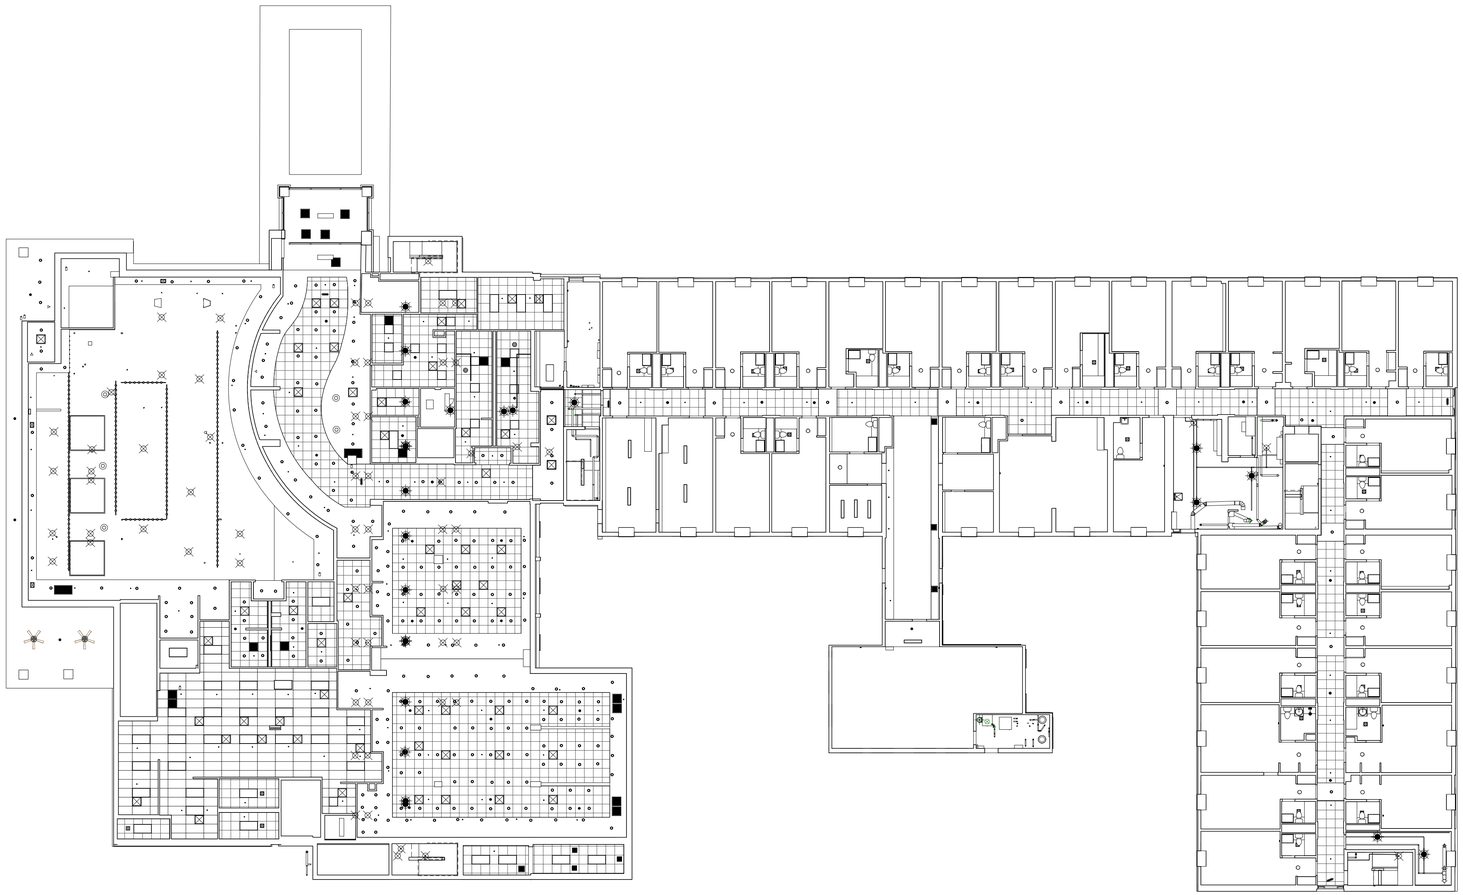

1 Level 1
1/16" = 1'-0"

LEGEND

Ceiling Light (Linear)	
Ceiling Light (Round)	
Grill	
Smoke Detector	
Ceiling Diffuser	
Sprinkler	


200 E Rand Rd, Mt Prospect, IL 60056, USA

Reflected Ceiling Plan Level - 01

Project number	Project Number
Date	Issue Date
Drawn by	Author
Checked by	Checker

A104

Scale 1/16" = 1'-0"

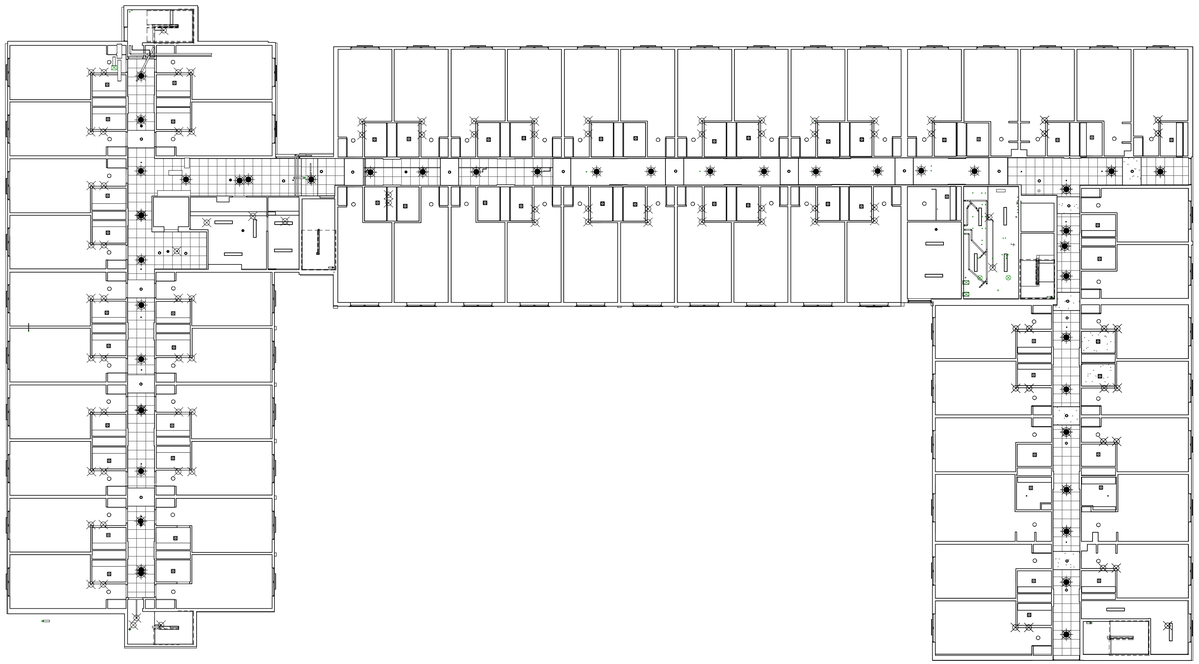

1 Level 2
1/16" = 1'-0"

LEGEND

Ceiling Light (Linear)	
Ceiling Light (Round)	
Grill	
Smoke Detector	
Ceiling Diffuser	
Sprinkler	


200 E Rand Rd, Mt Prospect, IL 60056, USA

Reflected Ceiling Plan Level - 02

Project number	Project Number
Date	Issue Date
Drawn by	Author
Checked by	Checker

A105

Scale	1/16" = 1'-0"

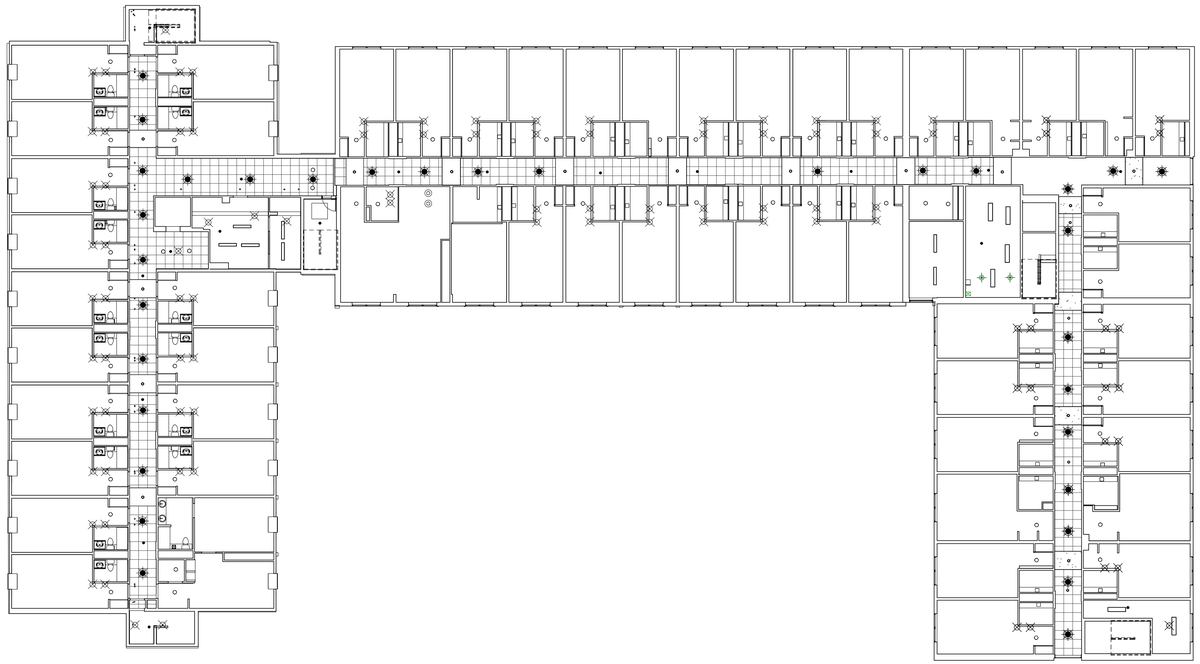

1 Level 3
1/16" = 1'-0"

LEGEND

Ceiling Light (Linear)	
Ceiling Light (Round)	
Grill	
Smoke Detector	
Ceiling Diffuser	
Sprinkler	

200 E Rand Rd, Mt Prospect, IL 60056, USA

Reflected Ceiling Plan Level - 03

Project number	Project Number
Date	Issue Date
Drawn by	Author
Checked by	Checker

A106

Scale	1/16" = 1'-0"

n. Exhibit with breakdown of floor areas and staffing (complete the chart below)

Use	Variable
Hotel, extended stay hotel, and motel	
# of guestrooms	139
# of employees on peak shift	16
Restaurant with a bar	
Total dining area SF (including bar area)	3,768 sqft
Bar footprint SF	385 sqft
Kitchen SF (excluding storage)	1,558 sqft
# of total seating	74
# of bar stools	28
Banquet / Meeting space	
Banquet area	3,376 sqft
Total capacity	100
# of employees on peak shift	4


1558 ft²
KITCHEN
BANQUET
3376 ft²
BAR/DINING
3768 ft²



FF&E ID DRAWINGS
DATE: 11.14.25

DRAWN BY: EHD

Holiday Inn


PROPERTY:
HOLIDAY INN - 200 E RAND RD
MOUNT PROSPECT, IL

DATE: 11.14.25


REV DATE:

SHEET NO.


ID00

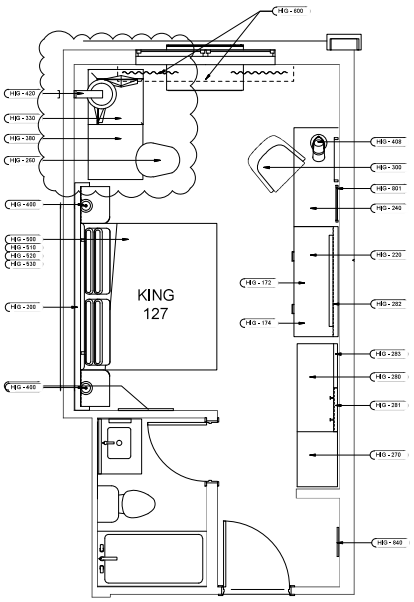

1 King FF&E Plan
Scale: 3/8"=1'-0"

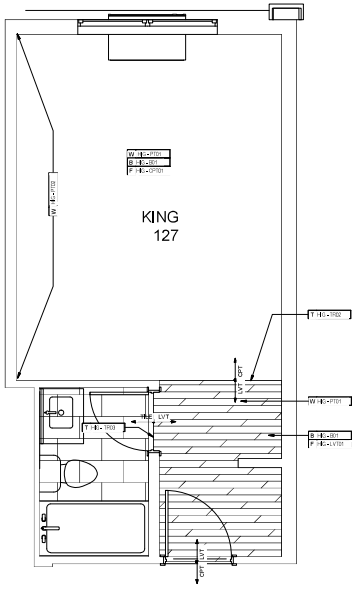

2 King Finish Plan
Scale: 3/8"=1'-0"

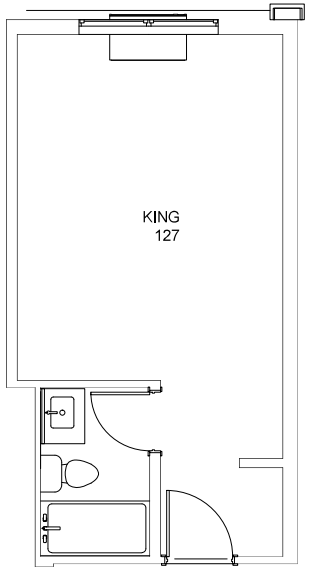

3 King Decorative Lighting
Scale: 3/8"=1'-0"

DRAWN BY: EHD

Holiday Inn


PROPERTY:
HOLIDAY INN - 200 E RAND RD
MOUNT PROSPECT, IL

DATE: 11.14.25

REV DATE:


SHEET NO.

ID200

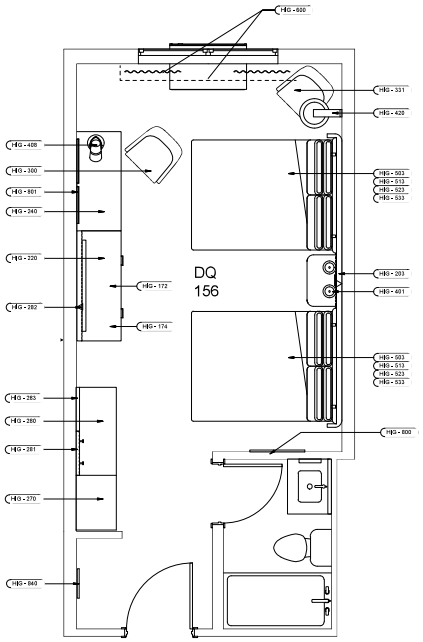


1 DQ FF&E Plan

Scale: 3/8"=1'-0"

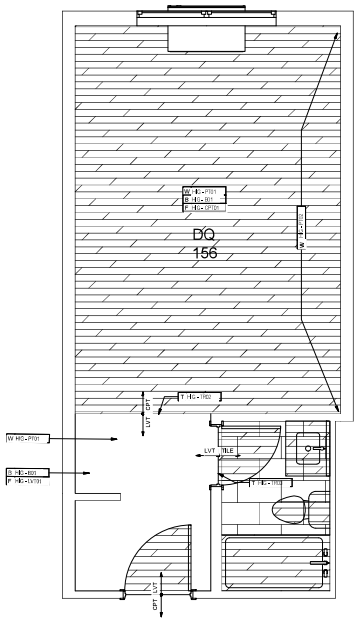

2 DQ Finish Plan

Scale: 3/8"=1'-0"

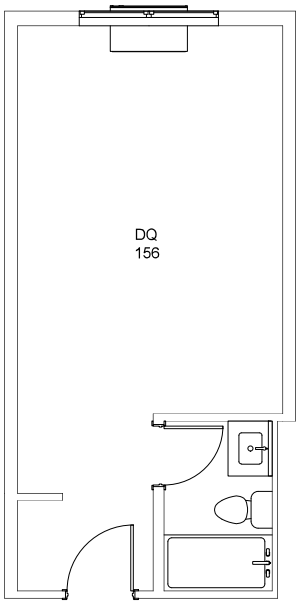

3 DQ Decorative Lighting

Scale: 3/8"=1'-0"

DRAWN BY: EHD

Holiday Inn


PROPERTY:
HOLIDAY INN - 200 E RAND RD
MOUNT PROSPECT, IL

DATE: 11.14.25


REV DATE:

SHEET NO.


ID201

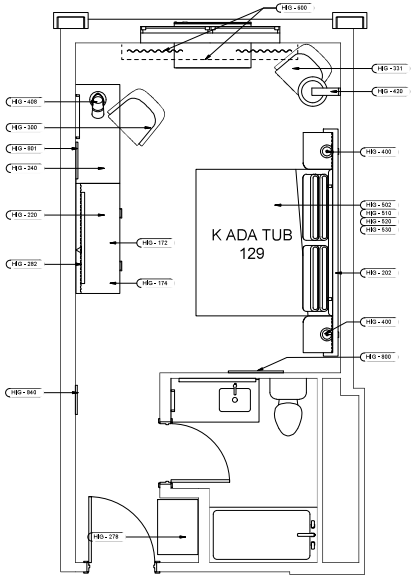

1 King ADA FF&E Plan
Scale: 3/8"=1'-0"

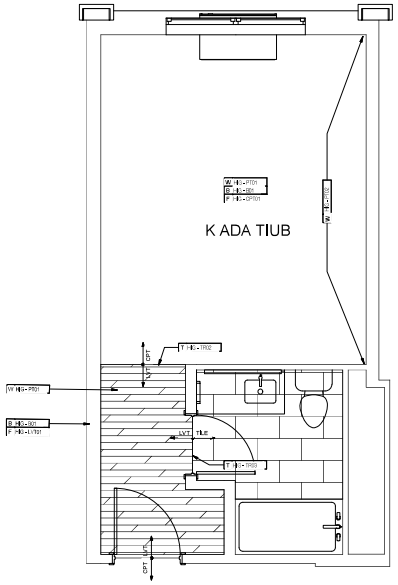

2 King ADA Finish Plan
Scale: 3/8"=1'-0"

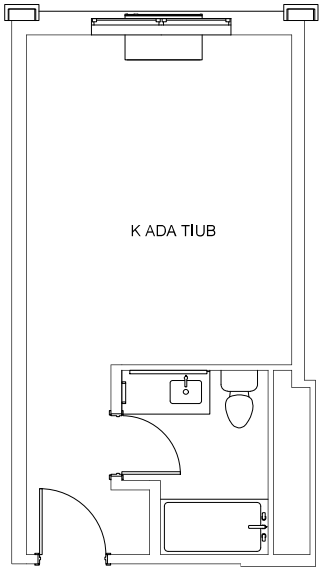

3 King ADA Decorative Lighting
Scale: 3/8"=1'-0"

DRAWN BY: EHD

Holiday Inn


PROPERTY:
HOLIDAY INN - 200 E RAND RD
MOUNT PROSPECT, IL

DATE: 11.14.25

REV DATE:


SHEET NO.

ID202

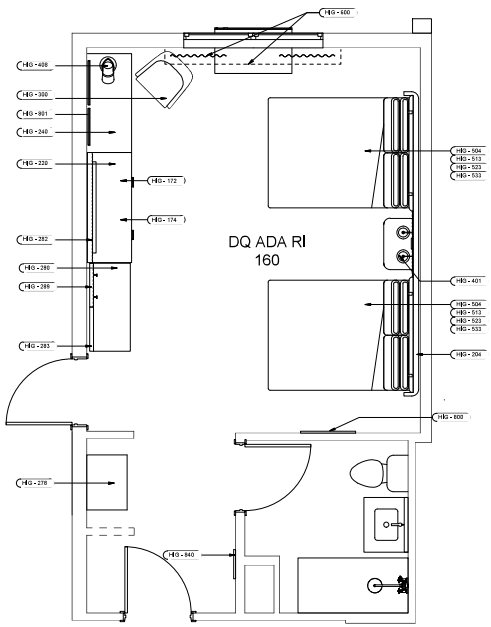


1 DQ ADA FF&E Plan

Scale: 3/8"=1'-0"

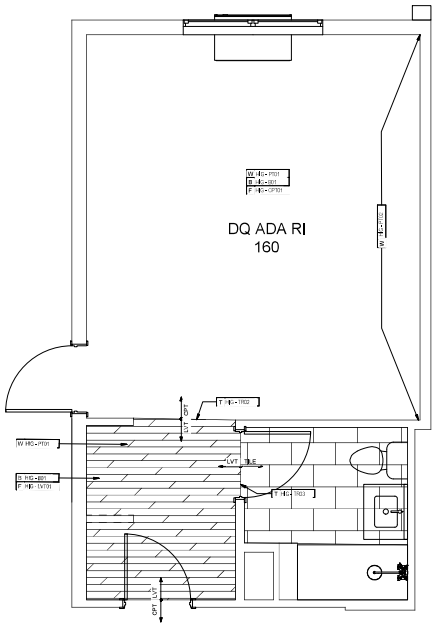

2 DQ ADA Finish Plan

Scale: 3/8"=1'-0"

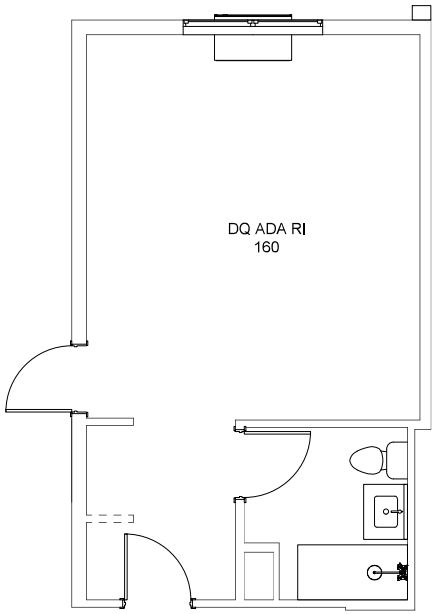

3 DQ ADA Decorative Lighting

Scale: 3/8"=1'-0"

EHD

DRAWN BY: EHD

Holiday Inn


PROPERTY:
HOLIDAY INN - 200 E RAND RD
MOUNT PROSPECT, IL

DATE: 11.14.25

REV DATE:


SHEET NO.

ID203

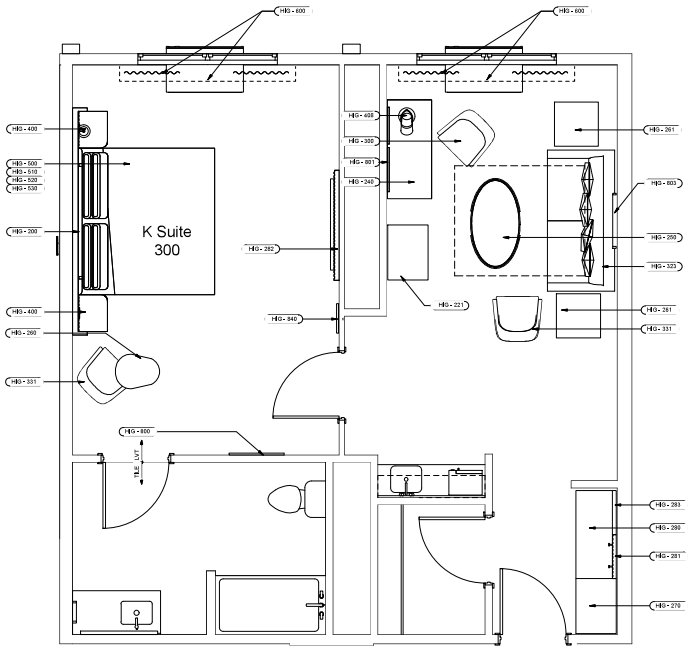

1 King Suite FF&E Plan

Scale: 3/8"=1'-0"

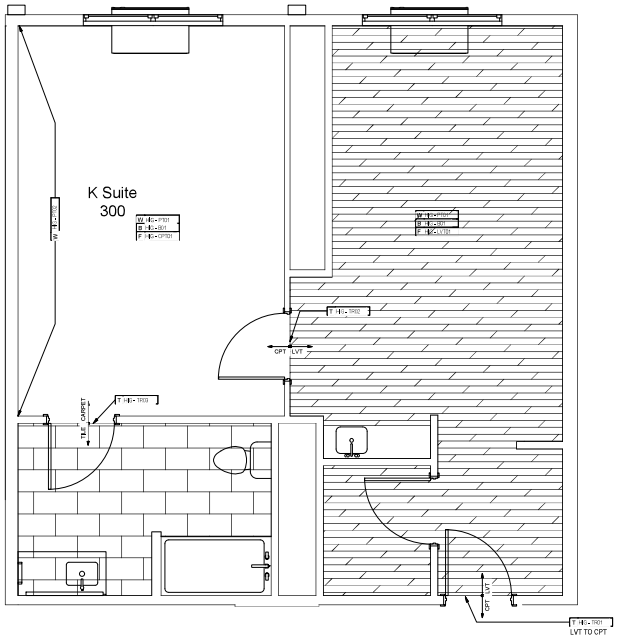

2 King Suite Finish Plan

Scale: 3/8"=1'-0"

DRAWN BY: EHD

Holiday Inn


PROPERTY:
HOLIDAY INN - 200 E RAND RD
MOUNT PROSPECT, IL

DATE: 11.14.25

REV DATE:


SHEET NO.

ID204

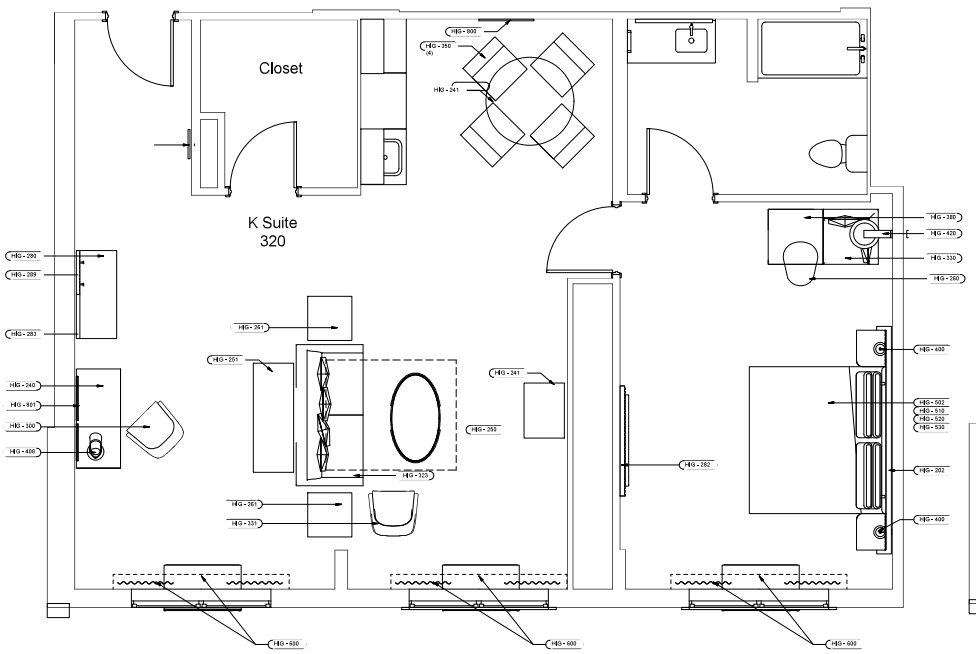

1 King 1 Bed Room Suite FF&E Plan

Scale: 3/8"=1'-0"

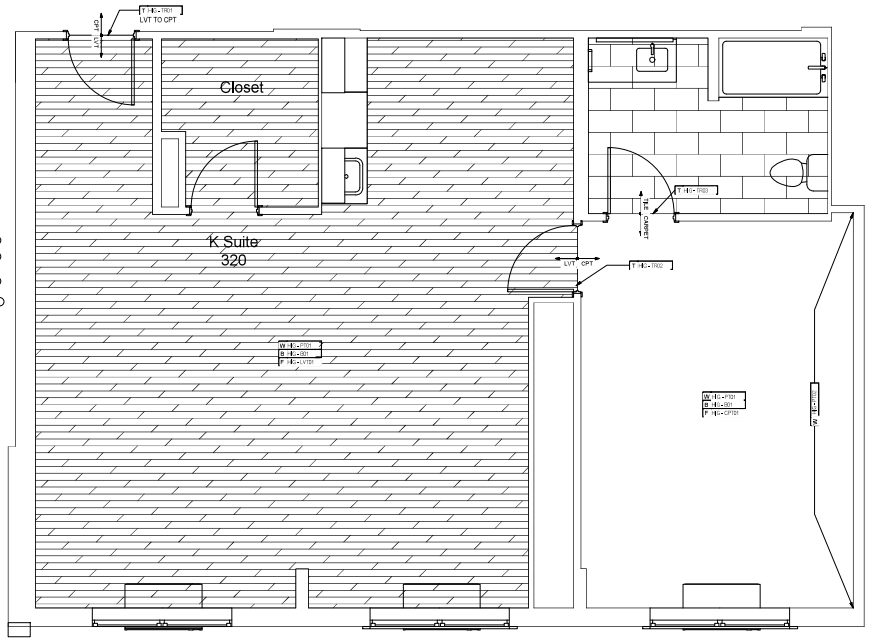

2 King 1 Bed Room Finish Plan

Scale: 3/8"=1'-0"

EHD

DRAWN BY: EHD

Holiday Inn


PROPERTY:
HOLIDAY INN - 200 E RAND RD
MOUNT PROSPECT, IL

DATE: 11.14.25

REV DATE:

SHEET NO.

ID205

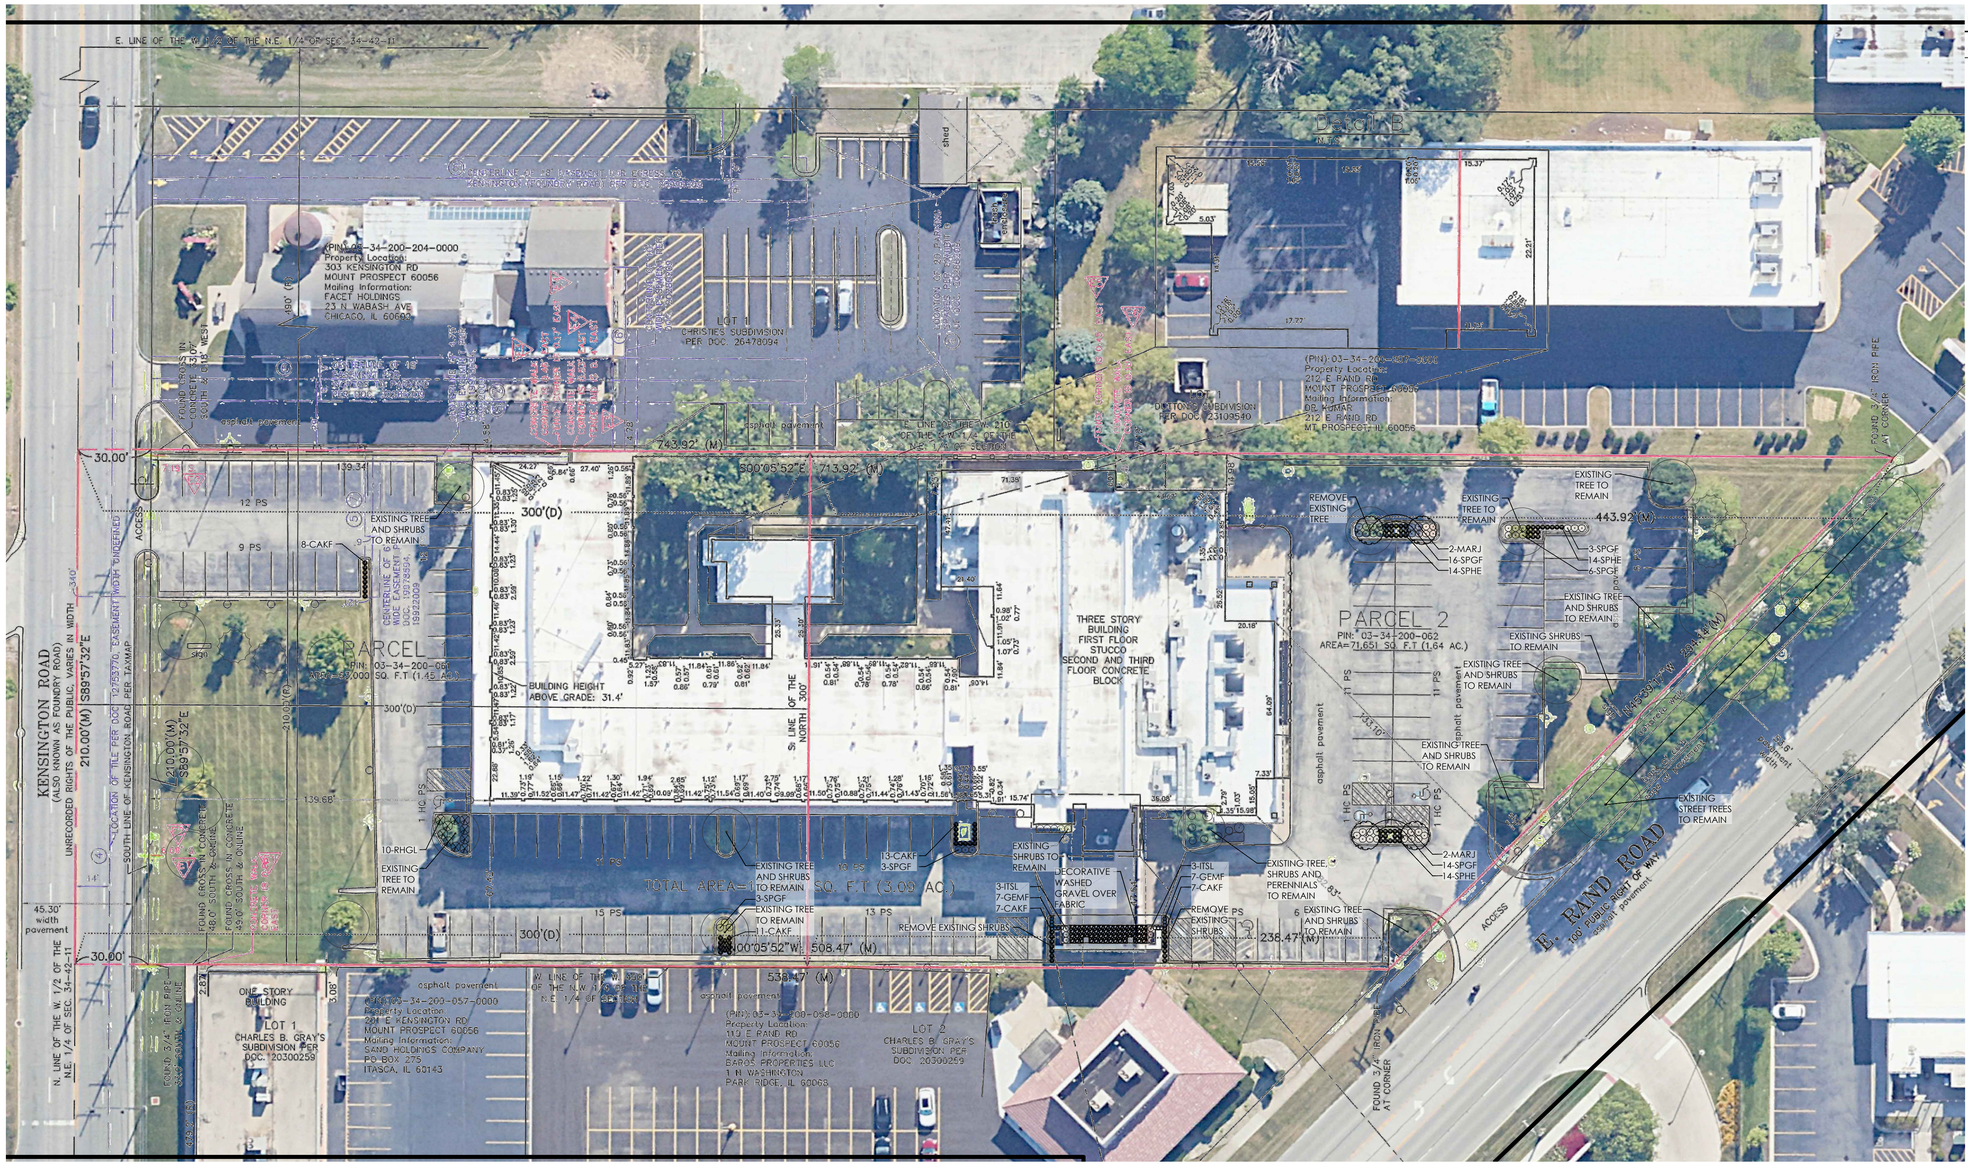

A PLANTING PLAN


SCALE: 1" = 30'-0"

PLANT LEGEND

QTY	KEY	BOTANICAL NAME / COMMON NAME	SIZE
		Ornamental Trees	
4	MARJ	Malus 'Jewelcole' Red Jewel Crabapple	2.5" cal
		Deciduous Shrubs	
6	ITSL	Itea virginica 'SMNIVDFC Scentlandia Sweetspire	#3/18"
10	RHGL	Rhus aromatica 'Gro-Low' Grow-Low Sumac	#5/24"
53	SPGF	Spiraea X bumalda 'Goldflame' Goldflame Spirea	#5/24"
		Groundcover & Ornamental Grasses	
38	CAKF	Calamagrostis x acutiflora 'Karl Foerster' Karl Foerster Feather Reed Grass	#1
14	GEMF	Geranium sanguineum 'Max Frei' Max Frei Bloody Cranesbill	#1
42	SPHE	Sporobolus heterolepsis Prairie Dropseed	#1


NOTES

1. Contractor is responsible for verification of underground utility lines and is responsible for any damage occurring as a product of his work.
2. Contractor shall maintain clear and open access to the vehicular and pedestrian entrances to and from the property during all periods of work.
3. Contractor is responsible for verification of all existing conditions in the field prior to bidding and construction and shall notify the Landscape Architect and/or Owner of any variances.
4. Contractor is responsible for acquisition of and payment for all permits, fees and inspections necessary for the proper execution of this work and for compliance with all codes applicable to this work.
5. Contractor shall protect the property and is directly responsible for all damages caused by his work and for daily removal of all trash and debris from his work area to the satisfaction of the Landscape Architect and/or the Owner.
6. Material quantities are shown only for the convenience of the Contractor. The Contractor is responsible for verification of all materials and supplies in sufficient quantity to complete the job per plan.
7. All work shall conform to American Nursery & Landscape Association current edition of the American Standard for Nursery Stock, State of Illinois Horticultural Standards and local municipal requirements.
8. All plant material installation shall be as detailed on these Drawings.
9. All pruning work shall be performed only with hand pruners.
10. All deciduous plant material shall be thin pruned to remove ¼ interior branches, dead branches and broken branches. Pruning shall compliment the plants natural form. Absolutely no tip pruning is allowed, except for hedges as noted on the Drawing. Any plant that is tip pruned is subject to rejection by the Landscape Architect and/or Owner.
11. Evergreen trees and shrubs shall be pruned of dead and broken branches and as directed by the Landscape Architect and/or Owner.
12. The Landscape Architect and/or Owner reserves the right to inspect trees and shrubs either at the place of growth or at the site prior to planting for compliance with requirements of variety, size and quality.
13. Planting beds shall be prepared with a 2" depth of mushroom compost and a 1" depth of calcined clay tilled to an overall depth of 6"-9".
14. Prior to mulching, all individual trees, shrub beds and groundcover areas shall be treated with a pre-emergent herbicide, such as Snap-Shot®. All areas shall be free from weeds prior to herbicide application.
15. All shrub beds and individual proposed trees shall be mulched to a depth of 3" with finely shredded hardwood mulch.
16. All perennial and groundcover planting beds shall be mulched to a depth of 2" with leaf compost. Mushroom compost may be substituted if leaf compost is unavailable.
17. Water trees, shrubs and groundcover beds within the first 12 hours of initial planting. Continue watering weekly or as needed until the end of the maintenance period.

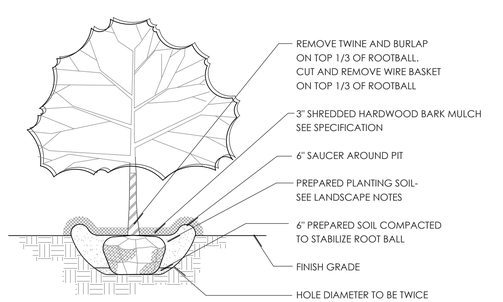


B SHADE TREE PLANTING DETAIL

N.T.S.

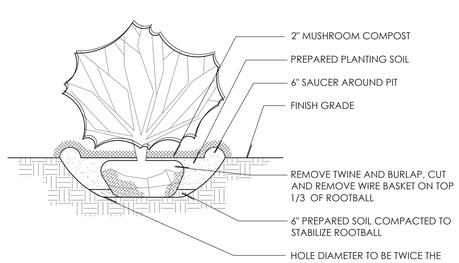


C SHRUB PLANTING DETAIL

N.T.S.

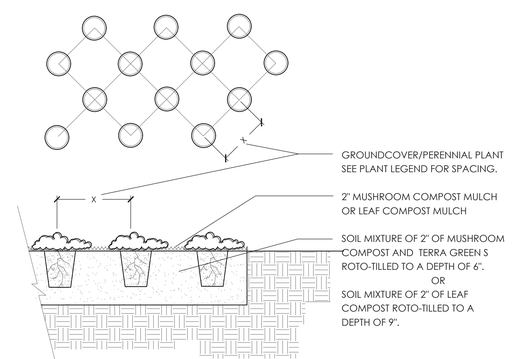

D PERENNIAL PLANTING DETAIL

N.T.S.

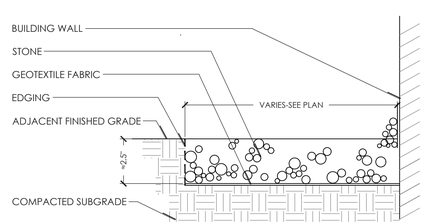

E STONE TOP-DRESSING SECTION

N.T.S.

JOB NO.: 2509

DATE: 11.10.25

REVISIONS:

DRAWN BY: KL

HOLIDAY INN
200 EAST RAND ROAD
Mt. Prospect, Illinois 60056

NexGen Hotels
500 E. Devon Ave., Suite 110
Itasca, Illinois 60143

© 2025 The Lannert Group, Inc.

Lannert Group
Landscape Architecture ▪ Planning ▪ Community Consulting
215 Fulton Street
Geneva, Illinois 60134
(630) 208-8088
Fax (630) 208-8050
http://www.lannert.com
llg@lannert.com

LANDSCAPE PLAN

NORTH


SCALE 1"=30'

SHEET NUMBER 1 OF 1


DRAWING NAME: H:\Project Files\Active Jobs\2025 Jobs\2509 200 E Rand-Nexgen\Drawing Data\A-Exhibits\2509_2025-10-27_dd.dwg DATE PRINTED: Nov 10, 2025 - 2:34pm

Sign plan with narrative explaining reuse of existing signs and relocation of any signs

All signs will be replaced with new signage. No signs will be relocated except for the signage #5 (see below). This will be adjusted due to the lot lines that will change as a small piece of this land is being sold to the City of Mt Prospect for their expansion of the sidewalk project.

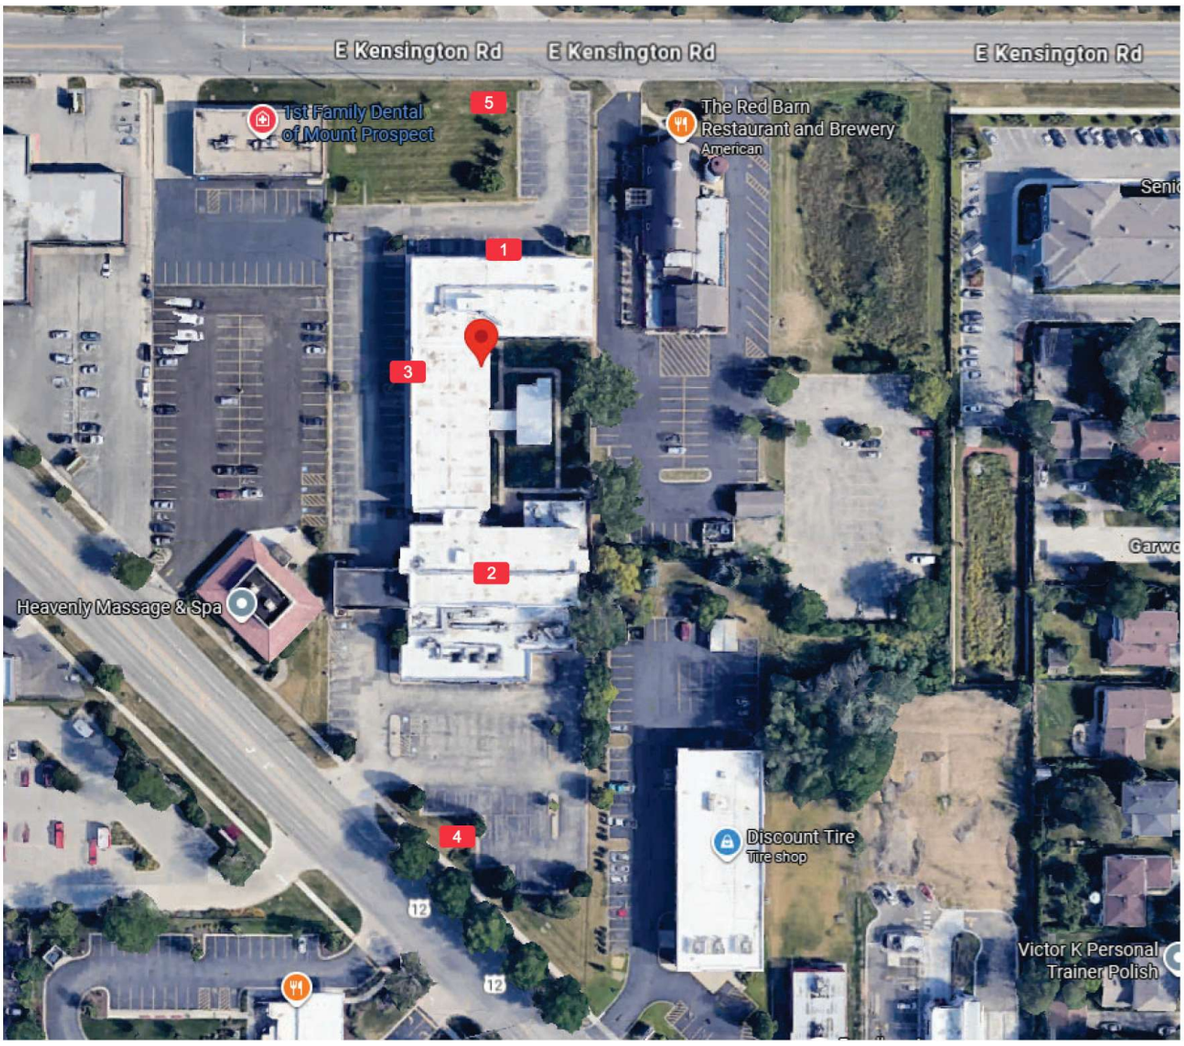

SITE PLAN

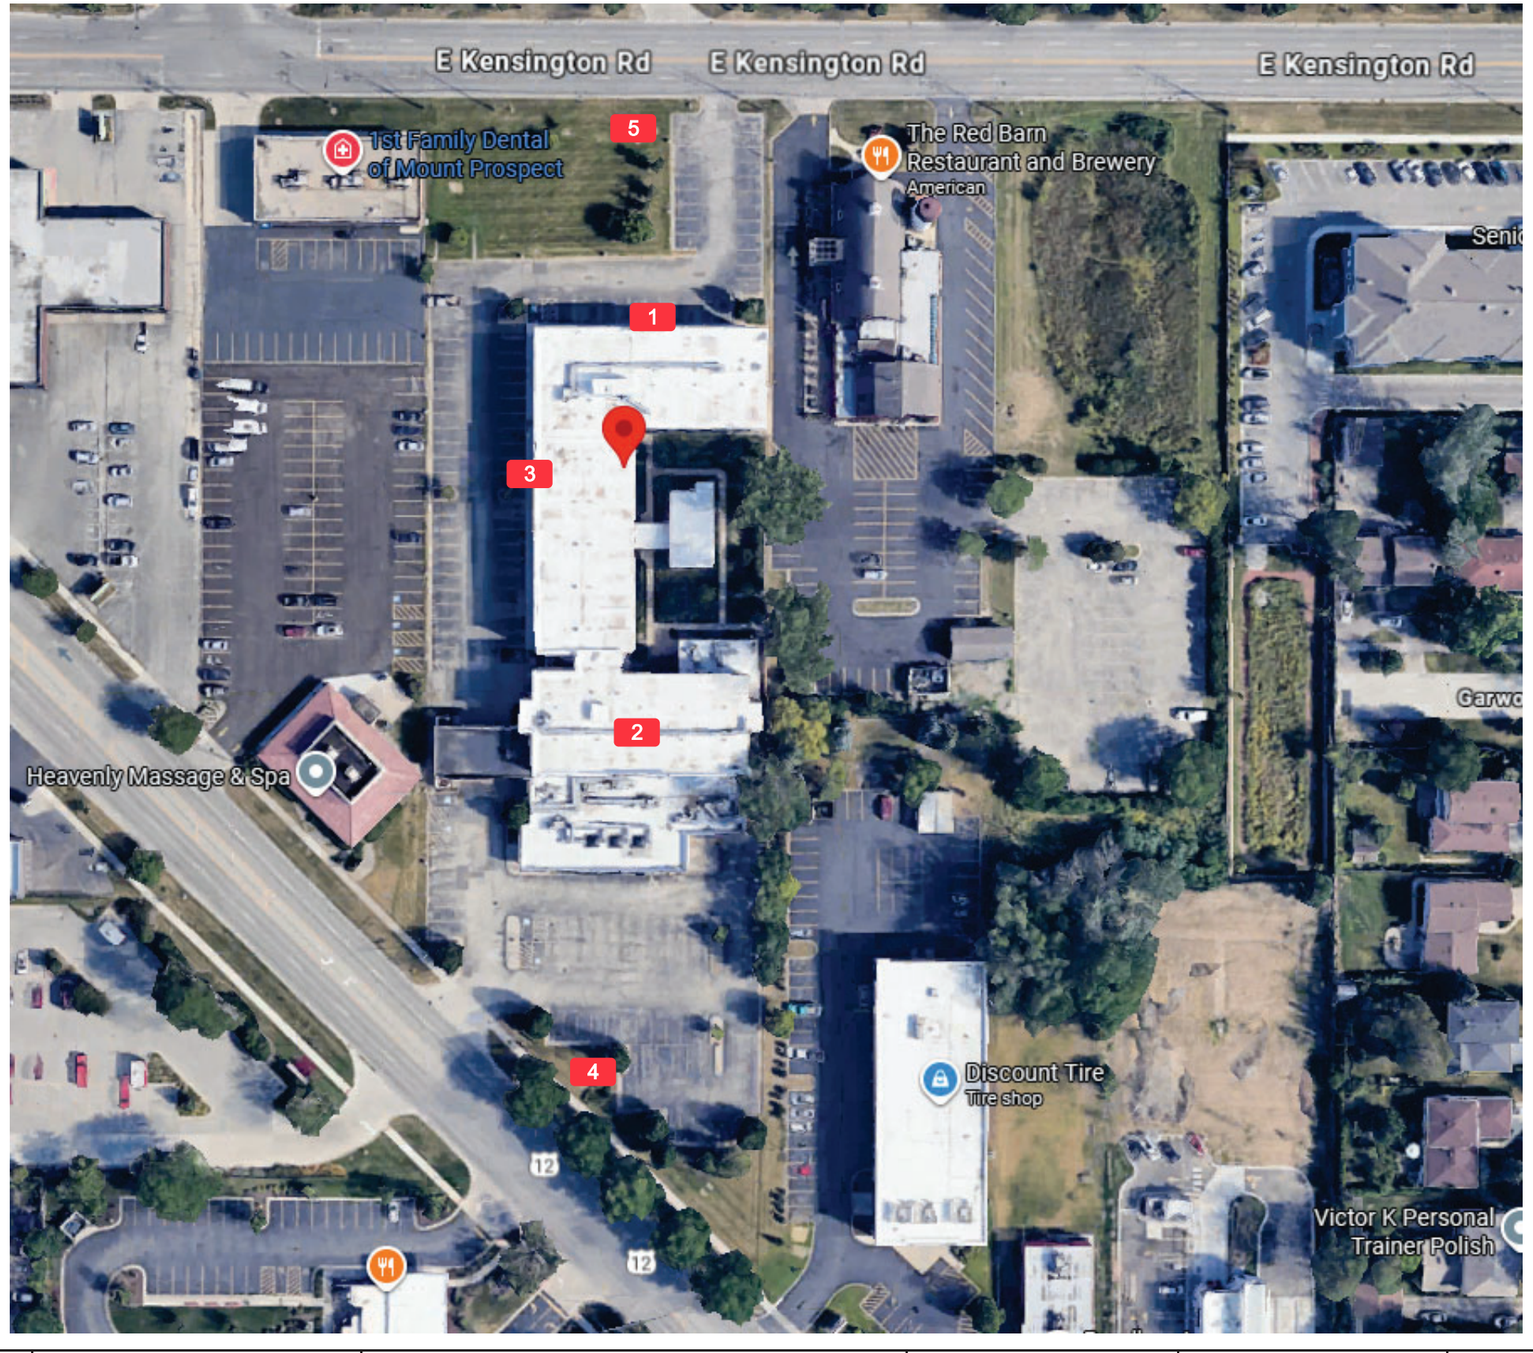

NORTH
(nts)

1 061-25-HI-18CL-L-W
42.74 SF

2 061-25-HI-18CL-L-W
42.74 SF

3 061-25-HI-18CL-L-W
42.74 SF

4 061-25-HI-M-21-8

5 061-25-HI-D-5

CUMMINGS

THIS DESIGN REMAINS OUR EXCLUSIVE PROPERTY AND CANNOT BE DUPLICATED WITHOUT WRITTEN CONSENT

THIS IS AN ORIGINAL UNPUBLISHED DRAWING CREATED FOR YOUR PERSONAL USE IN CONNECTION WITH A PROJECT PLANNED FOR YOU BY CUMMINGS. IT IS NOT TO BE SHOWN OUTSIDE YOUR ORGANIZATION NOR USED, REPRODUCED, COPIED OR EXHIBITED IN ANY FASHION UNLESS AUTHORIZED IN WRITING BY AN OFFICER OF CUMMINGS.

CUSTOMER APPROVAL:

DATE:

	DATE	BY		DATE	BY
Rev. #1			Rev. #4		
Rev. #2			Rev. #5		
Rev. #3			Rev. #6		

**200 E Rand Rd,
Mt Prospect, IL 60056**


DRAWING NO:
1782372120.00

ARTIST: AAAJ DATE: 10-17-25


SHEET: 1 OF 5

SCALE: 1/16" = 1'-0"

ELEVATIONS

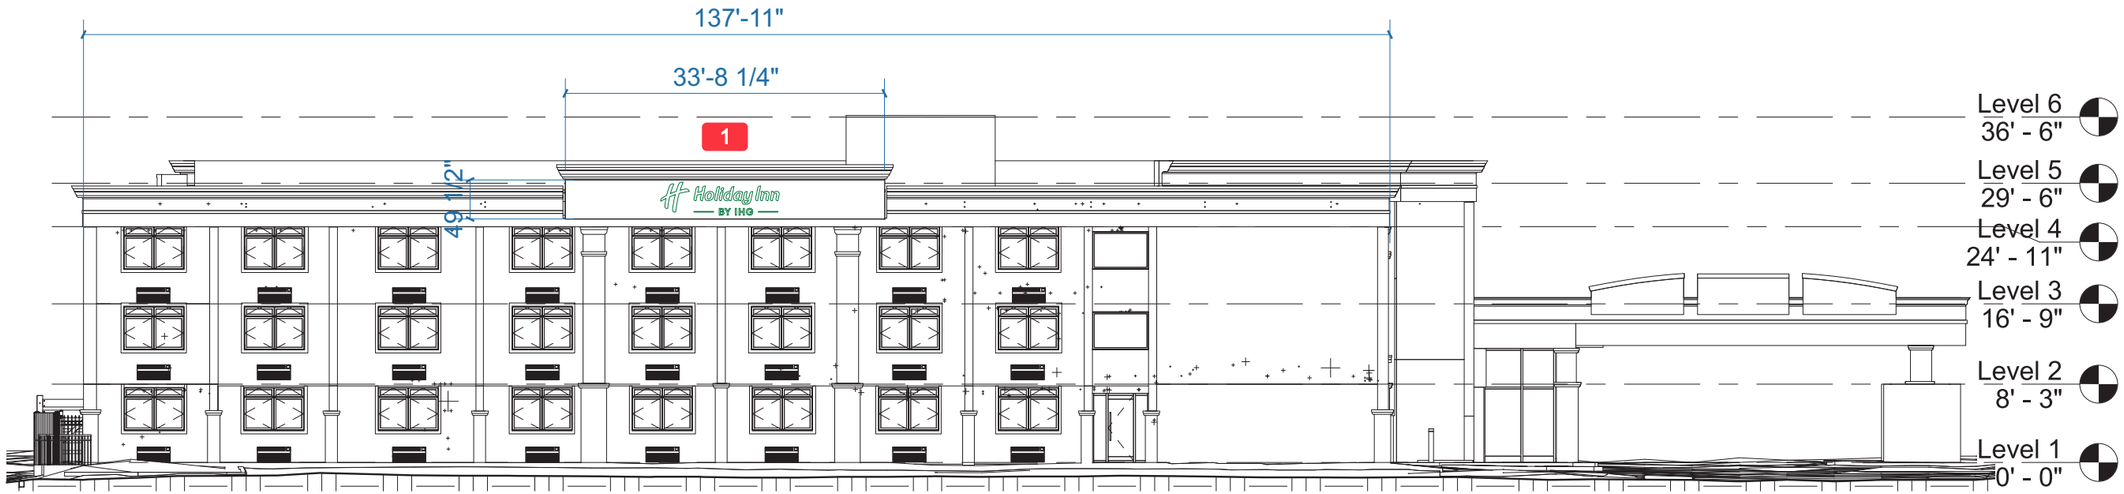

1 East
1/16" = 1'-0"

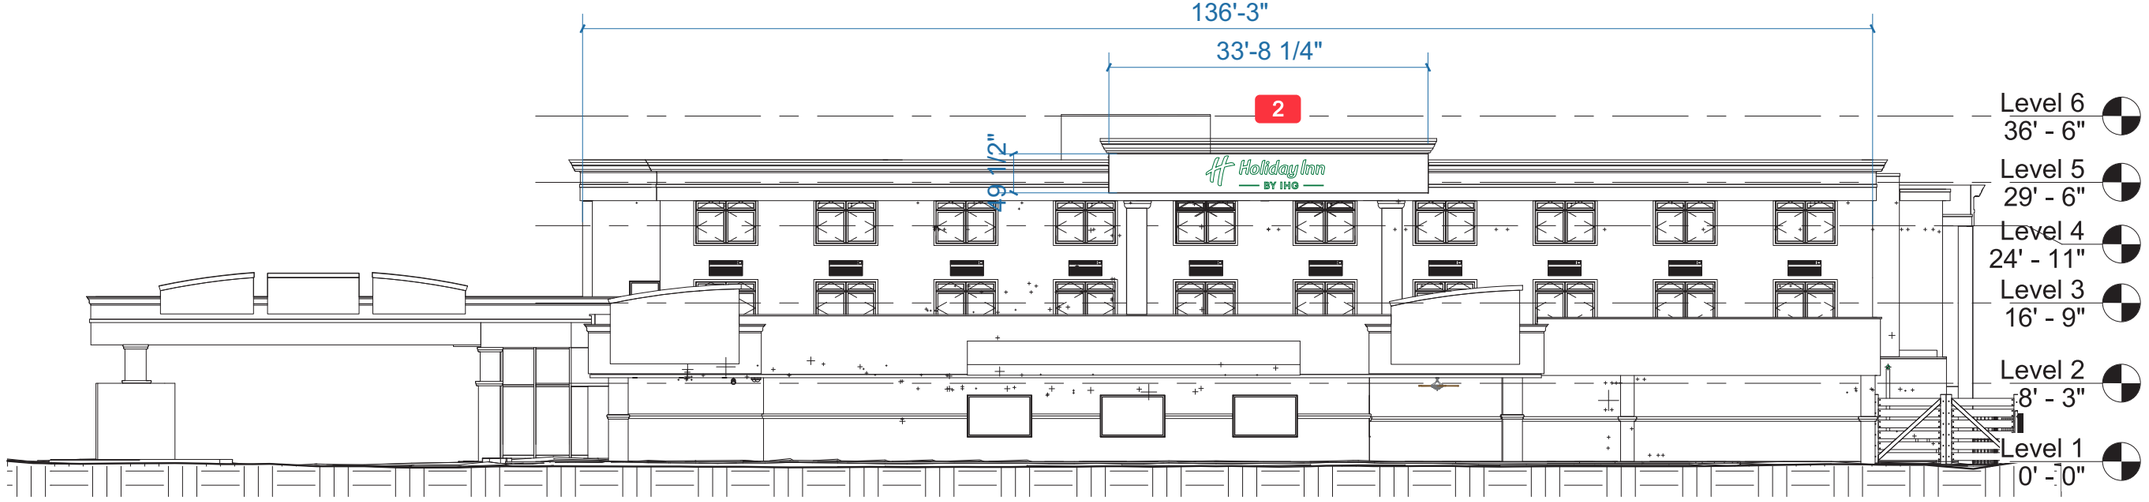

2 West
1/16" = 1'-0"

CUMMINGS

THIS DESIGN REMAINS OUR EXCLUSIVE PROPERTY AND CANNOT BE DUPLICATED WITHOUT WRITTEN CONSENT

THIS IS AN ORIGINAL UNPUBLISHED DRAWING CREATED FOR YOUR PERSONAL USE IN CONNECTION WITH A PROJECT PLANNED FOR YOU BY CUMMINGS. IT IS NOT TO BE SHOWN OUTSIDE YOUR ORGANIZATION NOR USED, REPRODUCED, COPIED OR EXHIBITED IN ANY FASHION UNLESS AUTHORIZED IN WRITING BY AN OFFICER OF CUMMINGS.

CUSTOMER APPROVAL: _____

DATE: _____

	DATE	BY
Rev. #1		
Rev. #2		
Rev. #3		
Rev. #4		
Rev. #5		
Rev. #6		

200 E Rand Rd,
Mt Prospect, IL 60056


DRAWING NO: 1782372120.00

ARTIST: AAAJ DATE: 10-17-25


SHEET: 2 OF 5

SCALE: 1/16" = 1'-0"


ELEVATIONS

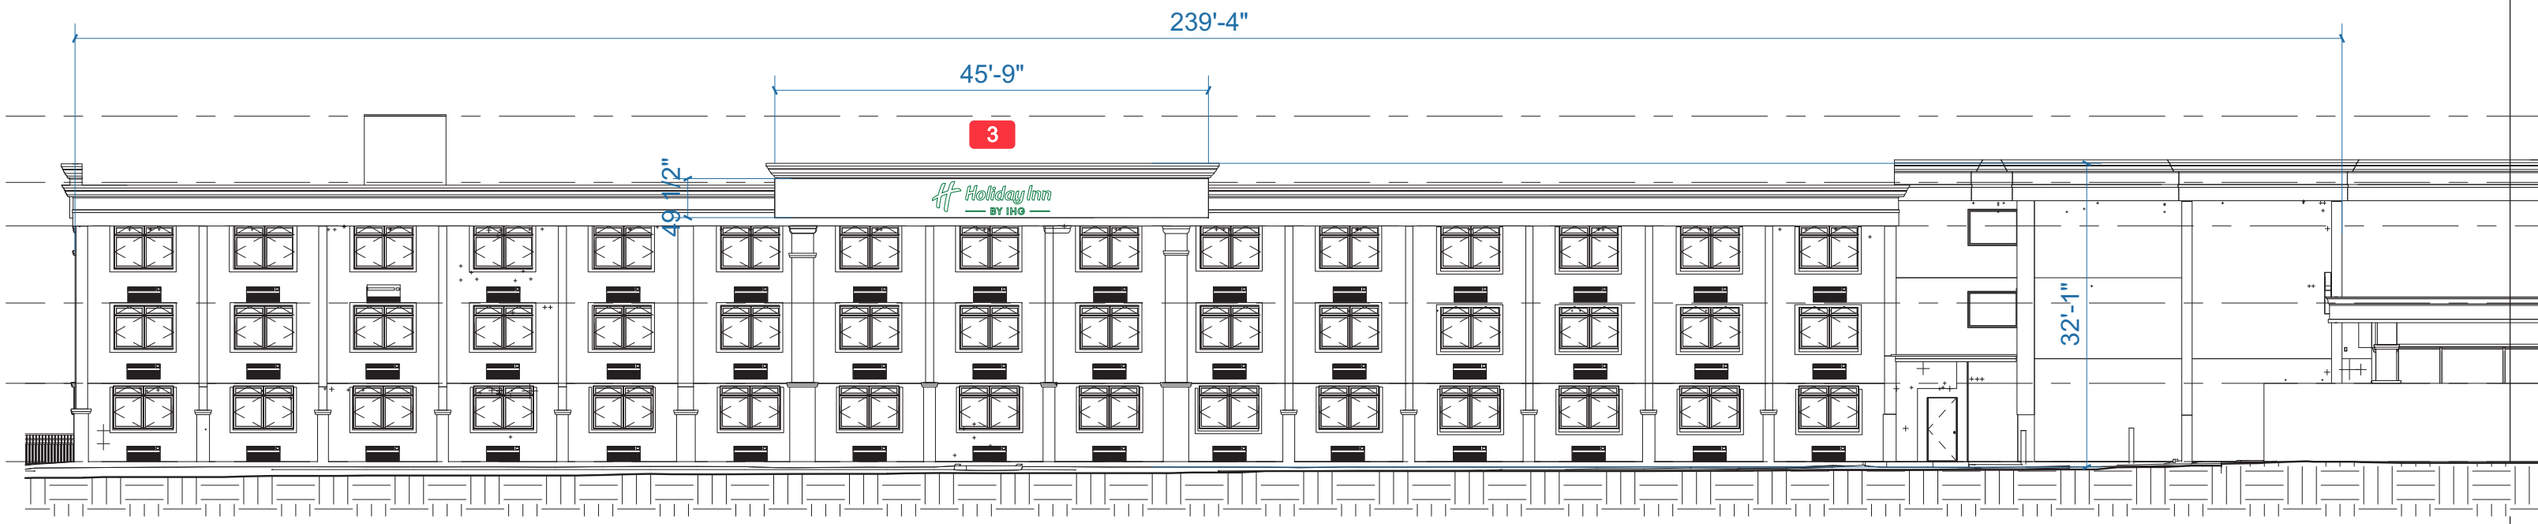

1 North
1/16" = 1'-0"

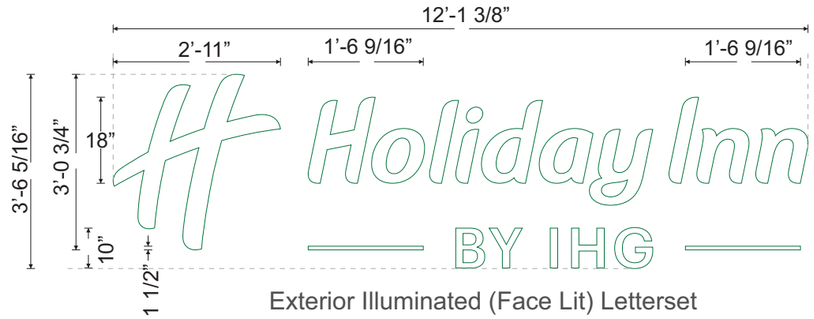

Exterior Illuminated (Face Lit) Letterset

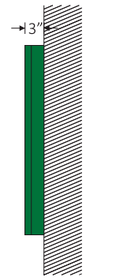

Remote Channel
Letter Profile

1 061-25-HI-18CL-L-W
42.74 SF

2 061-25-HI-18CL-L-W
42.74 SF

3 061-25-HI-18CL-L-W
42.74 SF

CUMMINGS

THIS DESIGN REMAINS OUR EXCLUSIVE PROPERTY AND CANNOT BE DUPLICATED WITHOUT WRITTEN CONSENT

THIS IS AN ORIGINAL UNPUBLISHED DRAWING CREATED FOR YOUR PERSONAL USE IN CONNECTION WITH A PROJECT PLANNED FOR YOU BY CUMMINGS. IT IS NOT TO BE SHOWN OUTSIDE YOUR ORGANIZATION NOR USED, REPRODUCED, COPIED OR EXHIBITED IN ANY FASHION UNLESS AUTHORIZED IN WRITING BY AN OFFICER OF CUMMINGS.

CUSTOMER APPROVAL: _____

DATE: _____

	DATE	BY		DATE	BY
Rev. #1			Rev. #4		
Rev. #2			Rev. #5		
Rev. #3			Rev. #6		

**200 E Rand Rd,
Mt Prospect, IL 60056**

DRAWING NO: 1782372120.00

ARTIST: AAAJ DATE: 10-17-25

SHEET: 3 OF 5

CUT SHEET - SF WALL SIGN




EXISTING


it has already been removed
reuse existing footer TBD at survey




PROPOSED

4 061-25-HI-M-21-8

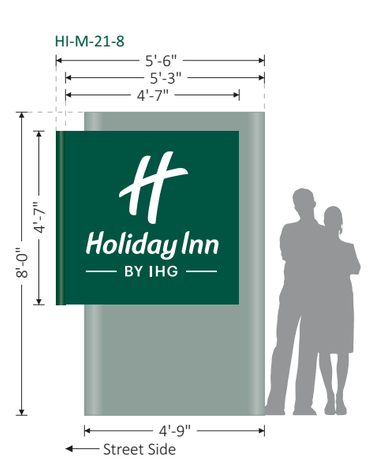

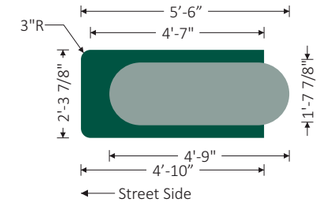

Top View

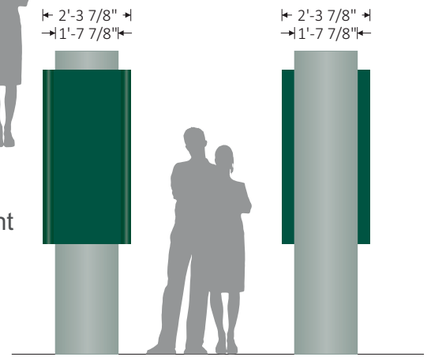

Illuminated (Face Lit/Push Thru) Monument



Nighttime Illumination

CUMMINGS
THIS DESIGN REMAINS OUR EXCLUSIVE PROPERTY AND CANNOT BE DUPLICATED WITHOUT WRITTEN CONSENT

THIS IS AN ORIGINAL UNPUBLISHED DRAWING CREATED FOR YOUR PERSONAL USE IN CONNECTION WITH A PROJECT PLANNED FOR YOU BY CUMMINGS. IT IS NOT TO BE SHOWN OUTSIDE YOUR ORGANIZATION NOR USED, REPRODUCED, COPIED OR EXHIBITED IN ANY FASHION UNLESS AUTHORIZED IN WRITING BY AN OFFICER OF CUMMINGS.

CUSTOMER APPROVAL: _____

DATE: _____


	DATE	BY
Rev. #1		
Rev. #2		
Rev. #3		
Rev. #4		
Rev. #5		
Rev. #6		

200 E Rand Rd,
Mt Prospect, IL 60056


DRAWING NO: 1782372120.00

ARTIST: AAAJ DATE: 10-17-25

SHEET: 4 OF 5

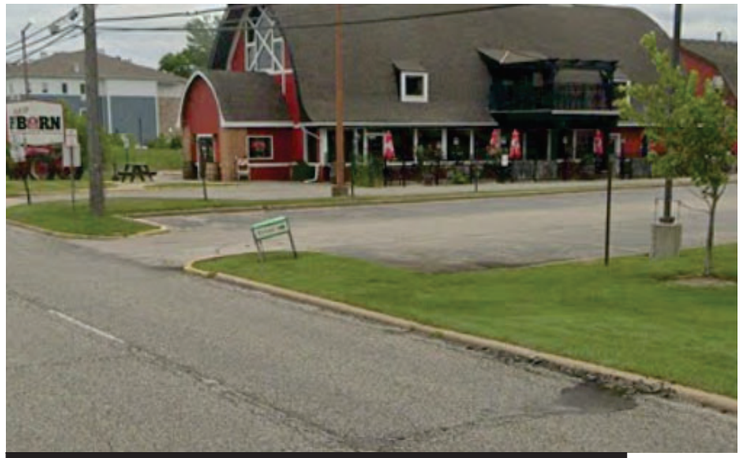


EXISTING

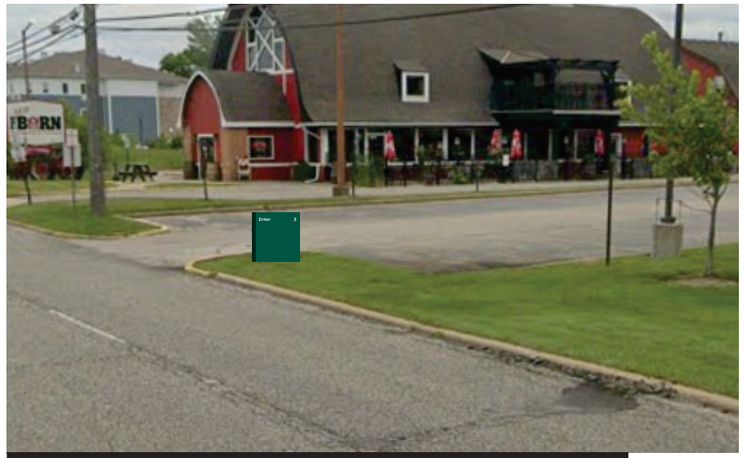

PROPOSED

new sign & footer

5 061-25-HI-D-5
HI-D-5

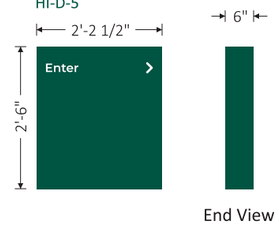

End View

Illuminated (Face Lit/Push Thru) Directional

CUMMINGS
THIS DESIGN REMAINS OUR EXCLUSIVE PROPERTY AND CANNOT BE DUPLICATED WITHOUT WRITTEN CONSENT

THIS IS AN ORIGINAL UNPUBLISHED DRAWING CREATED FOR YOUR PERSONAL USE IN CONNECTION WITH A PROJECT PLANNED FOR YOU BY CUMMINGS. IT IS NOT TO BE SHOWN OUTSIDE YOUR ORGANIZATION NOR USED, REPRODUCED, COPIED OR EXHIBITED IN ANY FASHION UNLESS AUTHORIZED IN WRITING BY AN OFFICER OF CUMMINGS.

CUSTOMER APPROVAL: _____

DATE: _____

	DATE	BY
Rev. #1		
Rev. #2		
Rev. #3		
Rev. #4		
Rev. #5		
Rev. #6		

200 E Rand Rd,
Mt Prospect, IL 60056

DRAWING NO: 1782372120.00

ARTIST: AAAJ DATE: 10-17-25

SHEET: 5 OF 5

Kimley»Horn

MEMORANDUM

To: Chris Patel – Principal, NextGen Hotels

From: Justin Opitz, AICP – Kimley-Horn

Date: February 23, 2026

RE: Parking Study – Holiday Inn Mt. Prospect
200 E Rand Road
Mt. Prospect, Illinois

Introduction

On behalf of NextGen Hotels, Kimley-Horn has prepared a parking study for the proposed 139-room Holiday Inn redevelopment located at 200 E Rand Road in Mt. Prospect, Illinois. This memorandum outlines the parking spot counts conducted on January 22nd and January 24th at nearby similar hotels, and reviews future parking demand for the proposed Holiday Inn relative to existing parking demand and supply.


Site Conditions (Existing and Proposed)

The approximately 79,828 square-foot (SF) building is currently vacant but was previously occupied by a Holiday Inn hotel. The three-story building currently provides 137 on-site parking spaces, including 5 ADA accessible spaces. The proposed hotel would increase the parking supply by three spaces, bringing the total up to 140 parking spaces. Two full access driveways are provided, one each along Kensington Road and Rand Road. No change is planned to the existing site access; however, the building interior and façade are being renovated. The Holiday Inn hotel will provide a shuttle service to O'Hare airport and also includes an approximately 5,326 SF sports bar restaurant. The green space at the north end of the property along Kensington Road is planned to be land banked for future parking, if needed. The site location map is provided on **Exhibit 1**, while the existing off-street parking is outlined in **Exhibit 2**, and a conceptual site plan is included as an **Attachment**.

Parking Study

A parking study was conducted to analyze the utilization of three nearby existing comparable hotels. The purpose of this study is to determine the parking demand rates for the existing hotels and utilize this rate to project parking demand for the proposed Holiday Inn. The nearby hotels surveyed are listed below:


- Courtyard by Marriott Chicago Arlington Heights/South
  100 Algonquin Rd, Arlington Heights, IL 60005
- DoubleTree by Hilton Hotel Chicago Arlington Heights
  75 Algonquin Rd, Arlington Heights, IL 60005
- Sheraton Suites Chicago Elk Grove
  121 NW Point Blvd, Elk Grove Village, IL 60007

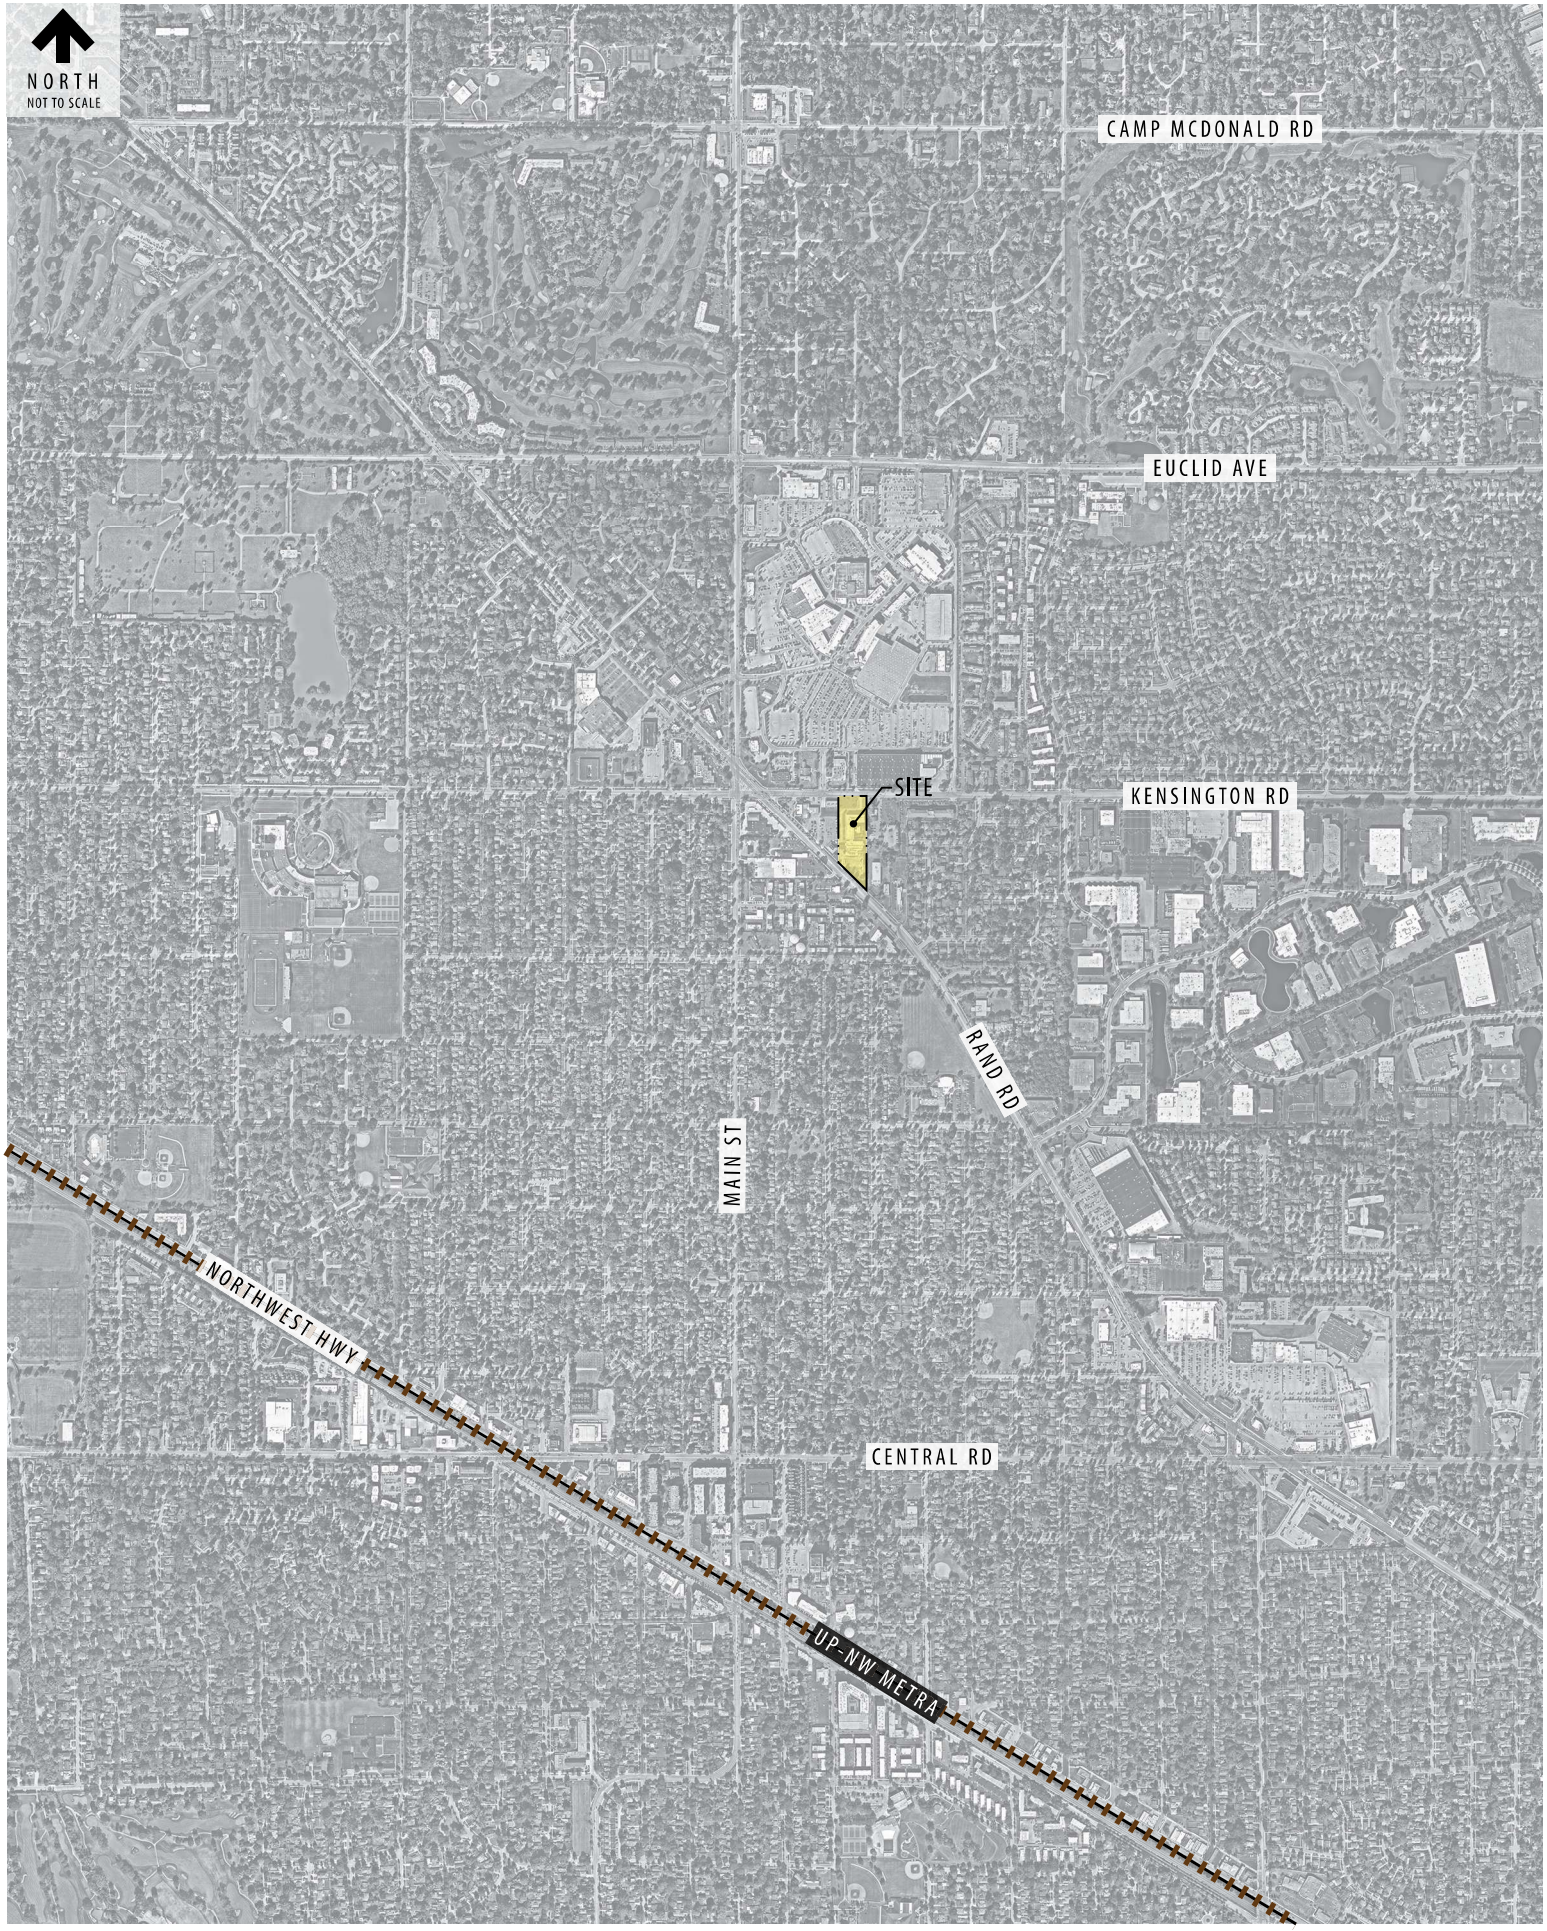

Kimley»Horn

EXHIBIT 1

SITE LOCATION MAP

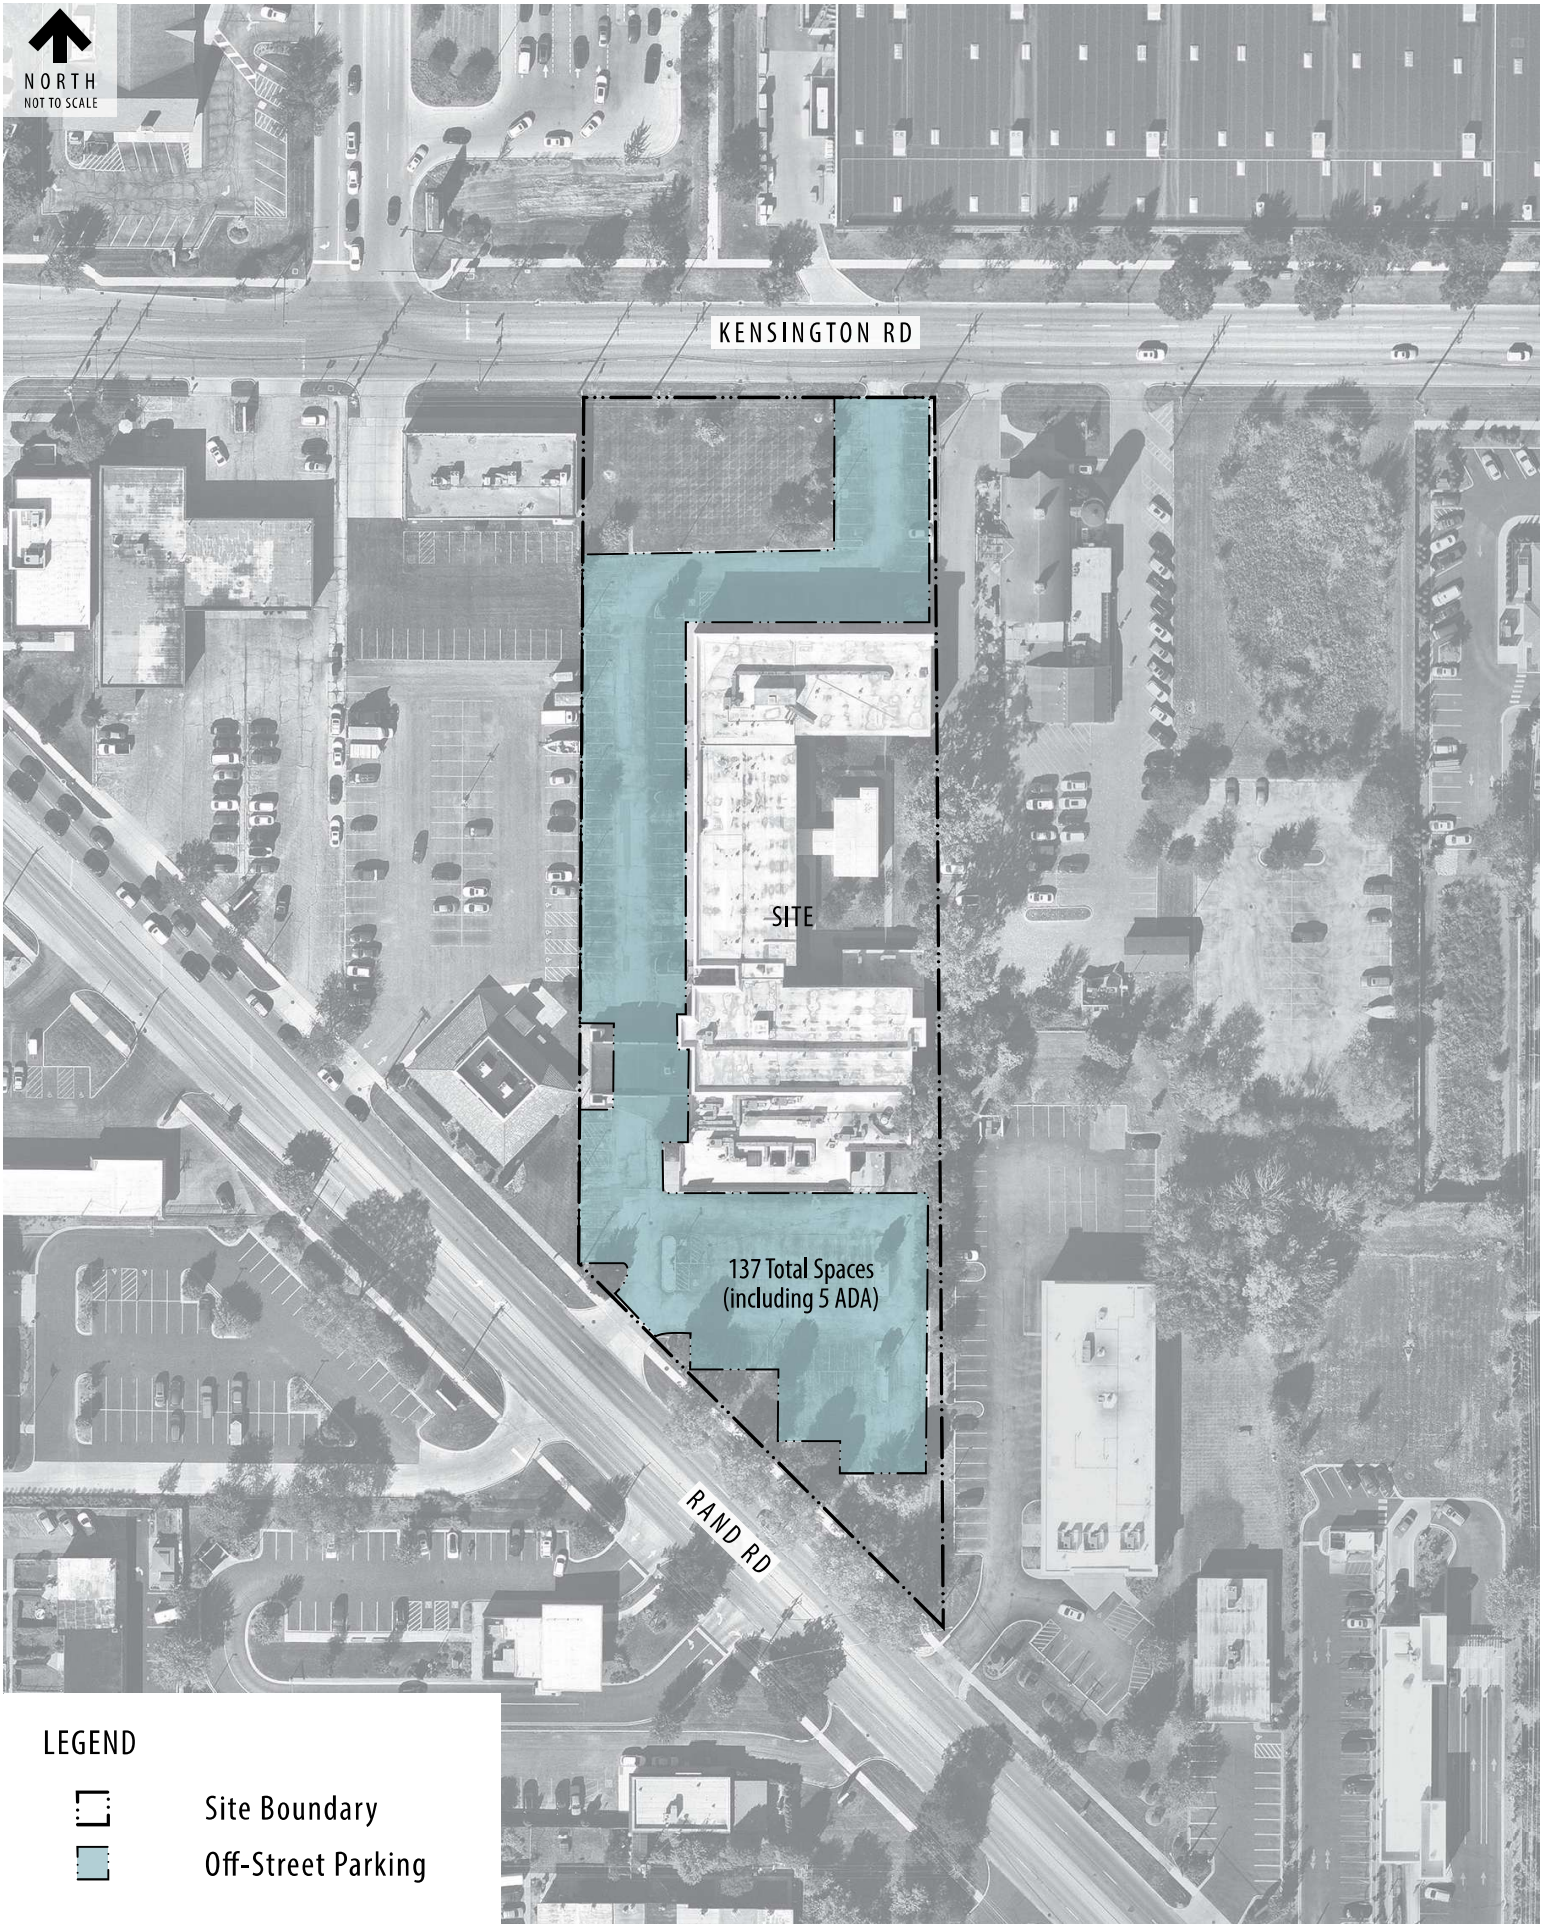

Kimley»Horn

EXHIBIT 2

OFF-STREET PARKING LOCATION MAP

Municipal Parking Requirements

The Village of Mount Prospect requires a designated amount of parking depending on the land use and characteristics including square footage, employees, rooms, and capacity. **Table 1** outlines Village requirements for the hotel use including the restaurant and meeting space, and the resulting required number of spaces.

Table 1. Municipal Parking Requirements

Land Use	Village Requirement	Unit	Required Spaces	Provided Spaces	Surplus/Deficit
Hotel, extended stay hotel, and motel	1 space per room plus 1 space per employee on peak shift	139 rooms 16 employees	155	140	-133
Restaurant with a bar	12 spaces per 1,000 SF of floor area plus 1 space for every 3 seats in the bar area[1]	3,768 SF Dining 1,558 SF Kitchen 45 bar stools	79		
Banquet/meeting space	1 space per 3 persons capacity plus 1 space per employee	100 person capacity 5 employees	39		
		Total	**273**	**140**	**-133**

[1] For restaurants, floor area shall not include areas devoted primarily for storage, restrooms, and corridors used solely for accessing these areas

Based on municipal code, the proposed 140 parking spaces provided by the site does not meet the 273-space requirement by a deficit of 133 spaces.

Parking Counts

Kimley-Horn conducted parking count spot checks at nearby comparable hotels on Thursday, January 22nd, 2026, and Saturday, January 25th, 2026. The counts were collected between 10:00PM and 11:00 PM to capture the peak parking demand of the hotels. **Table 2** summarizes the collected data and the field data collection sheets are provided as an **Attachment**.

Table 2. Parking Count Spot Checks

Hotel	Number of Rooms & Hotel Characteristics	Parking Supply	Peak Parking Demand Counted and Utilization %		Peak Parking Demand Rate Per Room	
			Thur.	Sat.	Thur.	Sat.
Courtyard by Marriott Chicago Arlington Heights/South	145 Rooms No O'Hare Shuttle Includes Restaurant with bar	155	26 (17%)	30 (19%)	0.18	0.21
DoubleTree by Hilton Hotel Chicago Arlington Heights	241 Rooms No O'Hare Shuttle Includes Restaurant with bar	307	104 (34%)	105 (34%)	0.43	0.44
Sheraton Suites Chicago Elk Grove	250 Rooms Includes O'Hare Shuttle Includes Restaurant with bar	323	96 (30%)	90 (28%)	0.38	0.36

Based on data collected, the maximum parking demand across all three hotels on Thursday was 104 parking spaces at the Double Tree, resulting in 34 percent utilization. Similarly, the maximum demand across all three hotels on Saturday was 105 parking spaces also at the Double Tree, resulting in the same utilization percentage. It should be noted that this parking demand data was collected during January, and in winter months hotels generally can experience dips in occupancy.

As such, the Urban Land Institute's (ULI) Shared Parking Manual, 6th Edition, was referenced to determine a monthly adjustment factor that should be applied to understand what the peak parking demand rate per room would be for the observed hotels during peak months of the year.

For hotels that are more business focused, such as the proposed Holiday Inn and observed hotels, the month of January experiences 60 percent of peak occupancy according to ULI. Furthermore, according to the manual, peak occupancy (100 percent) occurs during the month of April. It should be noted that the months of May through October range between 85 – 95 percent occupancy. In order to bring the peak parking demand rate per room observed in January up to peak occupancy in April, a factor of 1.67 is applied. **Table 3** below details the results of applying this factor.

Table 3. Factored Parking Demand Rate

Hotel	Number of Rooms	Parking Supply	Peak Parking Demand Rate Per Room (in January)		Monthly Adjustment Factor	Factored Peak Parking Demand Rate Per Room (in April)	
			Thur.	Sat.		Thur.	Sat.
Courtyard by Marriott Chicago Arlington Heights/South	145 Rooms	155	0.18	0.21	1.67	0.30	0.35
DoubleTree by Hilton Hotel Chicago Arlington Heights	241 Rooms	307	0.43	0.44		0.72	0.74
Sheraton Suites Chicago Elk Grove	250 Rooms	323	0.38	0.36		0.64	0.60

As can be seen, applying the monthly adjustment factor to bring the peak parking demand rate per room at the Double Tree from January up to peak occupancy in April results in the maximum rates of 0.72 and 0.74 spaces per room on Thursday and Saturday, respectively.

The proposed Holiday Inn will provide 140 parking spaces to serve the 139-room hotel. Applying the above maximum peak parking demand rate per room results in the below estimated peak parking demand in **Table 4**.

Table 4. Holiday Inn Estimated Peak Parking Demand

Hotel	Number of Rooms	Parking Supply	Factored Peak Parking Demand Rate Per Room (peak occupancy in April)		Peak Parking Demand (surplus/deficit)	
			Thur.	Sat.	Thur.	Sat.
Proposed Holiday Inn	139 Rooms	140 spaces	0.72	0.74	100 spaces (+40 spaces)	103 spaces (+37 spaces)

The peak parking demand for the proposed Holiday Inn is estimated to be approximately 100 spaces on weekdays and 103 spaces on weekends. The parking supply of 140 spaces should adequately accommodate the projected demand.

ITE Parking Demand Review

Site generated parking demand was also estimated using data referenced from the Institute of Transportation Engineers (ITE) Parking Generation Manual, 6th Edition, an industry resource that references parking data collected across the country for a myriad of land uses. For this evaluation, ITE Land-Use Code (LUC) 310 (Hotel) and LUC 932 (High-Turnover Site Down Restaurant) were used to represent the proposed hotel. ITE data excerpts are provided as an **Attachment**.

The ITE LUC 310 (Hotel) description is as follows, "A hotel is a place of lodging that provides sleeping accommodations and supporting facilities such as a full-service restaurant, concierge service, valet parking, cocktail lounge, meeting rooms, banquet room, and convention facilities. A hotel typically provides a swimming pool or another recreational facility such as a fitness room.". This indicates that some hotels surveyed by ITE contain on-site restaurant/bars and banquet/meeting spaces that are ancillary to the hotel, and that the projected parking demand generated by LUC 310 (Hotel) would be inclusive of all proposed on-site uses. However, to provide a conservative analysis scenario, the restaurant use was analyzed separately and no internal capture was applied between the hotel and restaurant, despite it being likely that hotel guests will make up a large portion of the restaurant customers.

Tables 5 summarizes parking demand projections based on ITE data for weekdays and weekends, respectively.

Table 5. ITE Parking Demand Projections (Weekday and Weekend)

Use	Size	Weekday (Monday-Friday)		Weekend (Saturday)	
		Average Peak Demand		Average Peak Demand	
		ITE Rate	Projection	ITE Rate	Projection
310 – Hotel	139 Rooms [1]	Ln(S) = 0.82(R)+0.55	99 spaces	S = 0.65(R)	90 spaces
932 – High-Turnover (Sit Down) Restaurant	5,326 SF [2]	S = 8.97(X)	48 spaces	S = 11.53(X)	61 spaces
Total Projected Peak Parking Demand			147 spaces		151 spaces

[1] R = Rooms

[2] X = Per 1,000 SF GFA

Based on ITE parking demand data, the proposed parking supply of 140 spaces does not accommodate the projected overall average peak parking demand of 147 and 151 spaces during the weekday (Monday-Friday) and weekend (Saturday), respectively.

While the peak parking demand exceeds supply, the mix of hotel and restaurant uses are likely to have different peaking characteristics throughout the day. When considered in this way, the peak parking demand is estimated to be 129 spaces from 7:00 – 8:00 PM, which is accommodated by the proposed parking supply. **Table 6** below depicts the peak parking demand on an hourly basis based on ITE data during a weekend (Saturday) when demand is expected to be highest.

Table 6. ITE Parking Demand Hourly Distribution

ITE Land Use	Avg. Peak Parking Demand [1]	Weekend (Saturday) [2]										
		3 PM – 4 PM	4 PM – 5 PM	5 PM – 6 PM	6 PM – 7 PM	7 PM – 8 PM	8 PM – 9 PM	9 PM – 10 PM	10 PM – 11 PM	11 PM – 12 PM	12 PM – 1 AM	1 AM – 2 AM
310 – Hotel	90	50% 45	55% 50	59% 53	66% 59	76% 68	76% 68	78% 70	87% 78	95% 86	100% 90	100% 90
932 – High-Turnover (Sit Down) Restaurant	61	49% 30	63% 38	77% 47	100% 61	100% 61	85% 52	55% 34	35% 21	--% -- [3]	--% -- [3]	--% -- [3]
	Total	75	88	100	120	129	120	104	99	86	90	90


[1] Average Peak Parking Demand is based on ITE data contained in Table 5.

[2] Hourly Parking Demand calculations are based on Average Peak Parking Demand multiplied by percentages in the top-right corners of each cell, which are referenced from ITE data.

[3] ITE data not available after 11 PM.

Shuttle Service

The proposed Holiday Inn will offer a 24-hour complimentary shuttle service that generally runs between the hotel and O'Hare airport. The shuttle will enter and exit the site via the Rand Road access driveway and staging for pick-up and drop-off will occur at the parking space immediately south of the main entry to/from the lobby, which is located along the west side of the building. When the shuttle is not in use, it will remain in the same parking space. Shuttle dimensions and capacity are included as an **Attachment**. The 24-hour complimentary shuttle should help reduce parking demand for the hotel, as patrons will have convenient access to and from the airport. A shuttle circulation diagram is depicted on **Exhibit 3** on the following page.

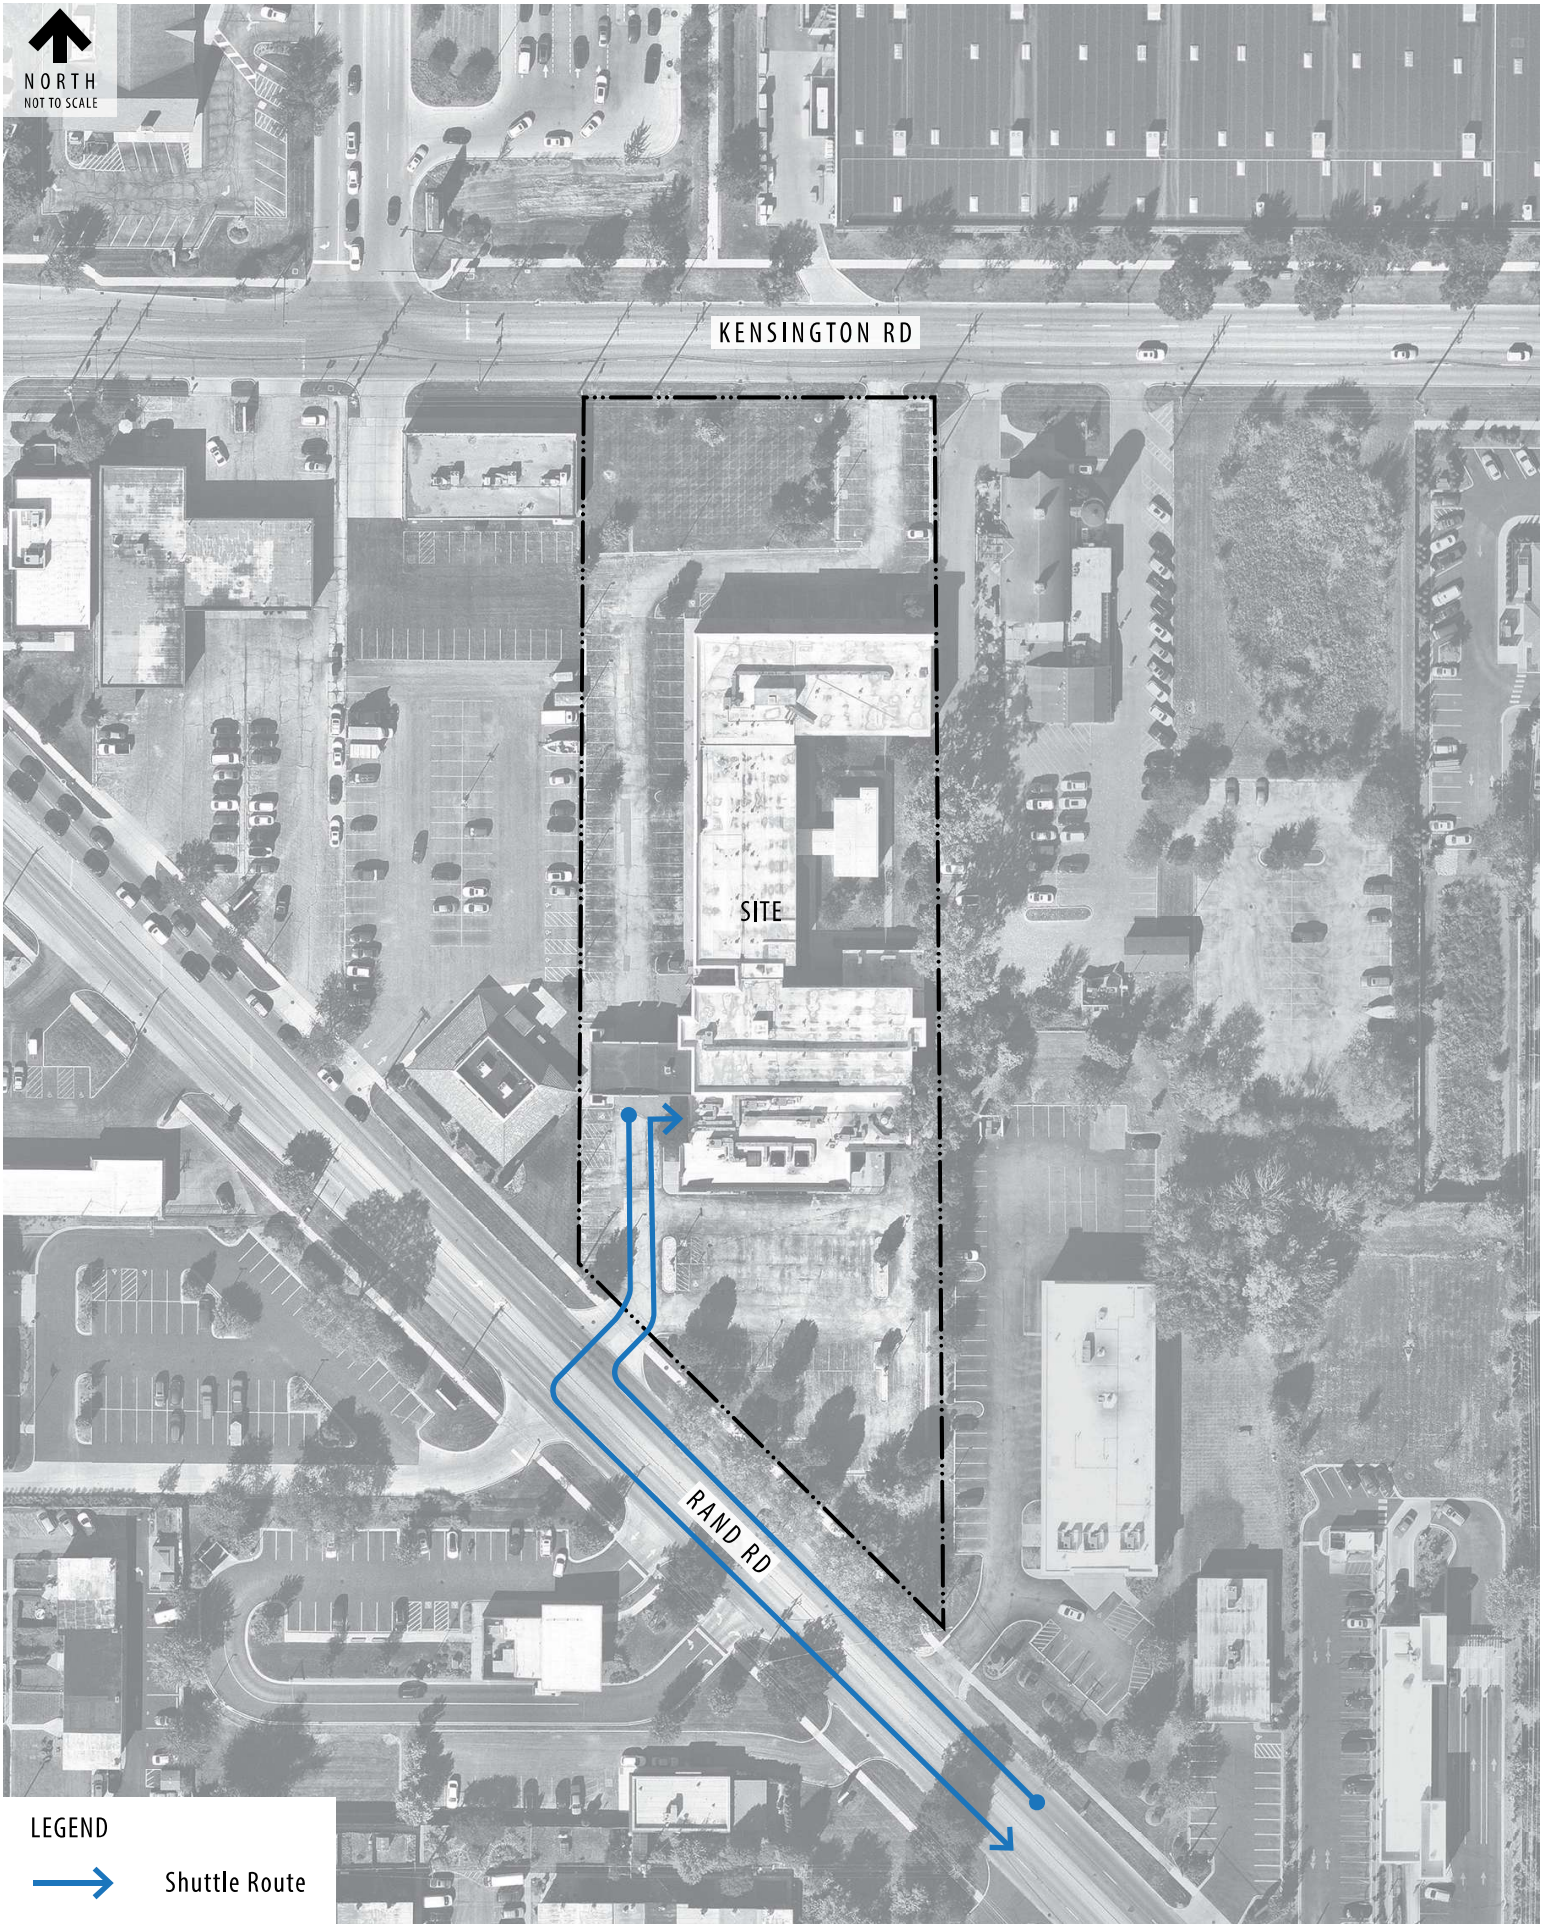

Kimley»Horn

EXHIBIT 3
SHUTTLE ROUTE MAP

Cross-Use Parking Agreements

Cross-use parking agreements have been established between the proposed hotel, the adjacent Dental Office at 201 E Kensington Road, and the Red Barn Restaurant and Brewery at 303 E Kensington Road. These agreements allow for shared and reciprocal use of designated parking areas owned by the parties involved. In the event that the proposed restaurant and hotel experience parking demand nearing capacity during the peak evening dinner period, restaurant patrons could be directed to park in the Dental Office parking lot which provides 25 spaces, as their office hours generally end at 6:00 PM on weekdays and 2:00 PM on Saturday. It is expected that around 15-20 spaces in the Dental Office parking lot could be available for use after the office closes. It is unlikely that the proposed restaurant and hotel will share parking spaces with the Red Barn Restaurant and Brewery, as their peak parking demand times are likely to coincide.

Parking Management Plan Framework

The following provides an example of a parking management framework that could be followed by the hotel operator to ensure that parking demand is managed and does not exceed supply.

- After the hotel opens and is operational, the hotel operator should count the number of vehicles parked in the parking lot on one Thursday and one Saturday once a month between 7:00 – 8:00 PM and 10:00 – 11:00 PM, for a period of six months to one year.
- The hotel operator should report the number of counted vehicles to the Village of Mount Prospect once a month for the duration of the monitoring period.
- Should the parking demand exceed 90 percent for an agreed upon number of months during the monitoring period, the owner/operator should pursue constructing the land banked parking to increase the parking supply.

The exact characteristics of this parking management plan should be finalized between the hotel owner/operator and the Village of Mount Prospect.

Conclusion

Kimley-Horn prepared a parking study for the proposed 139-room Holiday Inn redevelopment located at 200 E Rand Road in Mt. Prospect, Illinois. The three-story building currently provides 137 on-site parking spaces, including 5 ADA accessible spaces. The proposed hotel would increase the parking supply by three spaces, bringing the total up to 140 parking spaces. Two full access driveways are provided, one each along Kensington Road and Rand Road. No change is planned to the existing site access; however, the building interior and façade are being renovated. The Holiday Inn hotel will provide a shuttle service to O'Hare airport and also includes an approximately 5,326 SF sports bar restaurant.

Kimley-Horn conducted parking count spot checks at nearby comparable hotels in January 2026 in order to estimate the parking demand for the proposed Holiday Inn redevelopment. Based on the data collected, the peak parking demand for the proposed Holiday Inn is estimated to be approximately 100 spaces on weekdays and 103 spaces on weekends. Additionally, parking demand was also estimated using data referenced from the ITE Parking Generation Manual, 6th Edition, an industry resource that references parking data collected across the country for a myriad of land uses. Based on ITE, the projected overall average peak parking demand for the proposed development is 129 spaces during weekends when demand is expected to be highest. The parking supply of 140 spaces should adequately accommodate the projected demand.

A parking management plan should be finalized between the owner/operator and the Village of Mount Prospect. This plan should include the owner/operator observing parking demand in the site parking lot on a monthly basis and reporting this to the Village to ensure that demand is adequately accommodated.

ATTACHMENTS

Conceptual Site Plan

Parking Spot Check Field Sheets


ITE Parking Generation Manual, 6th Edition Data Excerpts

Shuttle Capacity and Dimensions

Kimley»Horn

CONCEPTUAL SITE PLAN

VICINITY MAP

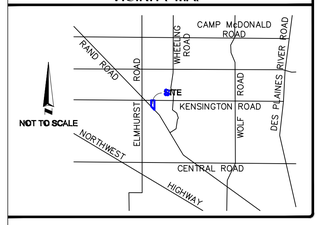

BUILDING HEIGHT

BUILDING:	31.4' ABOVE GRADE

BUILDING AREA

BUILDING:	33,325 SQ.FT. AT GRADE

LAND AREA

PARCEL 1 (NET):	56,070 SQ. F.T.	1.29 AC.
PARCEL 2:	71,651 SQ. F.T.	1.64 AC.
TOTAL AREA:	127,721 SQ. FT.	2.93 AC.

PARKING

REGULAR:	132
HANDICAP:	5
TOTAL PARKING:	137

BASIS OF BEARING

STATE PLANE COORDINATE SYSTEM ILLINOIS EAST ZONE
N. LINE OF RAND ROAD: N45°39'17"W

FLOOD INFORMATION

BY GRAPHIC PLOTTING ONLY, THIS PROPERTY LIES WITHIN ZONE "X-UNSHADED" AS SHOWN ON THE FLOOD INSURANCE RATE MAP, COMMUNITY PANEL MAP NO. 17031C-0208-J, WHICH BEARS AN EFFECTIVE DATE OF 8/19/2008 AND IS NOT IN A SPECIAL FLOOD HAZARD AREA. NO FIELD SURVEYING WAS PERFORMED TO DETERMINE THIS ZONE.

ZONE "X-UNSHADED" DENOTES AREAS OUTSIDE THE 0.2% ANNUAL CHANCE FLOOD PLAIN.

ZONING INFORMATION

ITEM	REQUIRED	
ZONING DESIGNATION		CONTACT:
MINIMUM LOT AREA (SQ. FT.)		
MINIMUM LOT WIDTH		REPORT DATE:
MAX FLOOR AREA RATIO		REVISION DATE:
MAX LOT COVERAGE		PROJECT#:
MAX BUILDING HEIGHT		PARKING REQUIREMENTS:
MINIMUM SETBACKS		
FRONT		
SIDE		
REAR		
NOTE: ZONING WAS NOT PROVIDED AT THIS TIME		

SURVEYOR'S NOTES

1. ALL STATEMENTS WITHIN THE CERTIFICATION, AND OTHER REFERENCES LOCATED ELSEWHERE HEREON, RELATED TO UTILITIES, IMPROVEMENTS, STRUCTURES, BUILDINGS, PARKING, PARTY WALLS, EASEMENTS, SERVITUDES, FOUNDATIONS AND POSSIBLE ENCROACHMENTS ARE BASED SOLELY ON ABOVE GROUND, VISIBLE EVIDENCE, UNLESS ANOTHER SOURCE OF INFORMATION IS SPECIFICALLY REFERENCED HEREON.
2. SUBJECT PROPERTY HAS DIRECT ACCESS TO E. RAND ROAD AND KENSINGTON ROAD, BOTH PUBLIC ROADS.
3. THE DIMENSIONS AND AREA OF THE BUILDING SHOWN ARE BASED ON THE BUILDING'S EXTERIOR FOOTPRINT AT GROUND LEVEL.
4. THE POINT OF HEIGHT MEASUREMENT IS IDENTIFIED ON THE SURVEY AND WAS TAKEN FROM THE NEAREST ADJACENT GRADE AT SAID POINT. THIS POINT REPRESENTS THE HEIGHT OF THE STRUCTURE AS OBSERVED FROM GROUND LEVEL.
5. NO UNDERGROUND UTILITIES HAVE BEEN LOCATED AND/OR SHOWN ON THIS SURVEY. ONLY VISIBLE AND APPARENT ABOVE GROUND UTILITY APPURTENANCES ARE SHOWN.
6. THERE IS NO OBSERVABLE EVIDENCE OF EARTH MOVING WORK, OR BUILDING CONSTRUCTION ON THE SURVEYED PROPERTY.
7. THERE ARE NO OBSERVABLE EVIDENCE OF ANY CHANGES IN STREET RIGHT-OF-WAYS OR RECENT STREET OR SIDEWALK CONSTRUCTION OR REPAIR.
8. THERE IS NO OBSERVABLE EVIDENCE OF CEMETERIES OR BURIAL GROUNDS ON THE SURVEYED PROPERTY.
9. THE SURVEYED PROPERTY AS MEASURED FORMS A MATHEMATICALLY-CLOSED PERIMETER WITHOUT ANY GAPS, GORES, HIATUS OR OVERLAPS AND IS CONTIGUOUS TO THE ADJACENT PARCELS AND/OR ROWS.
10. THE DISTANCE TO THE NEAREST INTERSECTING STREET AND AS DESIGNATED ON SURVEY MAP FOR CLARITY, IS 1482' WEST FROM THE NORTHWEST CORNER OF PARCEL 1 TO THE INTERSECTION OF RAND ROAD AND KENSINGTON ROAD.
11. NO VISIBLE EVIDENCE OF SUBSTANTIAL AREAS OF REFUSE WERE OBSERVED AT THE TIME THE FIELDWORK WAS PERFORMED.
12. THIS SURVEY DOES NOT PROVIDE A DETERMINATION OR OPINION CONCERNING THE LOCATION OR EXISTENCE OF WETLANDS, FAULT LINES, TOXIC OR HAZARDOUS WASTE AREAS, SUBSIDENCE, SUBSURFACE, AND ENVIRONMENTAL CONDITIONS, OR GEOLOGICAL ISSUES. NO STATEMENT IS MADE CONCERNING THE SUITABILITY OF THE SUBJECT TRACT FOR ANY INTENDED USE, PURPOSE, OR DEVELOPMENT.
13. ALL RECIPROCAL EASEMENT AGREEMENTS ("REAS") THAT HAVE BEEN REPORTED BY THE TITLE REPORT PROVIDED HAVE BEEN DENOTED ON THE SURVEY AND ARE SHOWN HEREON. THE LIMITS OF ANY OFFSITE APPURTENANT EASEMENTS THAT HAVE BEEN REPORTED BY THE TITLE REPORT PROVIDED HAVE BEEN DENOTED ON THE SURVEY AND ARE GRAPHICALLY DEPICTED HEREON.

TITLE DESCRIPTION

PARCEL 1:
THE WEST 210 FEET OF THE EAST 490 FEET OF THE NORTH 300 FEET OF THE NORTHWEST 1/4 OF THE NORTHEAST 1/4 OF SECTION 34, TOWNSHIP 42 NORTH, RANGE 11 EAST OF THE THIRD PRINCIPAL MERIDIAN, IN COOK COUNTY, ILLINOIS.

PARCEL 2:
THAT PART LYING NORTH OF RAND ROAD OF THE WEST 210 FEET OF THE EAST 490 FEET OF THE NORTHWEST 1/4 OF THE NORTHEAST 1/4 OF SECTION 34, TOWNSHIP 42 NORTH, RANGE 11 EAST OF THE THIRD PRINCIPAL MERIDIAN, (EXCEPT THE NORTH 300 FEET), IN COOK COUNTY, ILLINOIS.

THE PROPERTY SURVEYED AND SHOWN HEREON IS THE SAME LAND AS DESCRIBED IN TITLE COMMITMENT NO. 22000030362, DATED JANUARY 21, 2022, PREPARED BY STEWART TITLE GUARANTY COMPANY.

TITLE COMMITMENT INFORMATION

The Title Description and Schedule 'B' items are the same as shown on the title commitment provided by Stewart Title Insurance Company, Commitment No. 22000030362 with a commitment date of January 21, 2022.

UTILITY NOTE

THE SURVEY SHOWS THE LOCATION OF UTILITIES EXISTING ON OR SERVING THE SURVEYED PROPERTY AS DETERMINED BY OBSERVED EVIDENCE COLLECTED PURSUANT TO ALTA SECTION 5 E IV.

NOTES CORRESPONDING TO SCHEDULE "B" PART II ITEMS

ITEMS NOT LISTED BELOW ARE NOT MATTERS OF SURVEY.

(4) GRANT DATED NOVEMBER 1, 1937 AND RECORDED SEPTEMBER 10, 1941 AS DOCUMENT NUMBER 12753770 OF EASEMENT IN FAVOR OF THE COUNTY OF COOK FOR CONSTRUCTING AND LAYING TILE AND STORM WATER AND OTHER DRAINS ON A PART OF THE LAND AND OTHER PROPERTY, TOGETHER WITH THE PRIVILEGE OF ENTERING SAID LAND FOR THE PURPOSE OF REPAIRING SAID TILE OR DRAINS.
EASEMENT PER DOCUMENT 12753770 FOR THE PURPOSES OF CONSTRUCTING AND LAYING TILE AND STORM WATER DEFINED TO BE 14 FT. SOUTH OF THE NORTH BOUNDARY LINE WHICH IS ALSO KNOWN AS THE NORTH LINE OF WEST HALF OF THE NORTHEAST QUARTER OF SECTION 34-42-11 IS SHOWN HEREON.

(5) CONTINUING SEWAGE DISPOSAL FACILITIES ADEQUATE FOR GULF OIL CORPORATION'S NEEDS AND AN EASEMENT FOR GULF OIL CORPORATION'S CONSTRUCTION, INSTALLATION, MAINTENANCE, REPAIR AND USE OF A CONNECTING UNDERGROUND SEWER LINE FROM THE LAND TO THE SANITARY SEWER LINE NOW INSTALLED, OR TO BE INSTALLED BY JEMO INDUSTRIES, INC., ON ITS ADJACENT LAND, AS CONTAINED IN TRUSTEE'S DEED RECORDED OCTOBER 26, 1966 AS DOCUMENT NUMBER 19979694, THE EAST-WEST COURSE OF SAID EASEMENT BEING OF 6 FOOT WIDTH AND THE NORTHWEST COURSE A MINIMUM 4 FEET 9 INCHES IN WIDTH, FOLLOWING A CENTER LINE AS FOLLOWS:

COMMENCING AT THE INTERSECTION OF THE EAST LINE OF THE NORTHWEST 1/4 OF THE NORTHEAST 1/4 OF SECTION 34, TOWNSHIP 42 NORTH, RANGE 11 EAST OF THE THIRD PRINCIPAL MERIDIAN WITH THE NORTH LINE OF THE NORTHEAST 1/4 OF SAID SECTION; THENCE NORTH 89°52'32" WEST ALONG SAID NORTH SECTION LINE A DISTANCE OF 340 FEET TO A POINT; THENCE SOUTH AND PARALLEL WITH SAID EAST SECTION LINE A DISTANCE OF 121 FEET TO THE POINT OF BEGINNING; THENCE SOUTH 89° 52'15" EAST AND PARALLEL WITH SAID NORTH SECTION LINE A DISTANCE OF 57 FEET AND 7.5 INCHES TO THE END OF SAID 6 FOOT WIDE EASEMENT AREA AND THE BEGINNING POINT OF THE CENTER LINE OF SAID 4 FOOT 9 INCH WIDE EASEMENT AREA, THENCE SOUTH AND PARALLEL WITH SAID EAST SECTION LINE A DISTANCE OF 50 FEET MORE OR LESS TO THE SANITARY SEWER LINE NOW INSTALLED, OR TO BE INSTALLED BY JEMO INDUSTRIES, INC.
EASEMENT PER DOC. 19978694 IS PLOTTED HEREON.

(6) EASEMENTS AS RESERVED AND CREATED BY INSTRUMENT DATED JULY 21, 1967 AND RECORDED OCTOBER 10, 1967 AS DOCUMENT NUMBER 20286209, MADE BY JEMO INDUSTRIES, A CORPORATION OF ILLINOIS, TO MT. PROSPECT MOTOR HOTELS, INC., A CORPORATION OF ILLINOIS, AND FARMER COOPERS, INC., A DELAWARE CORPORATION, FOR SANITARY SEWER ACROSS AND UNDER THE EAST 10 FEET AND OVER 6 FEET AND 4.9 INCHES, AS SHOWN ON PLAT ATTACHED TO SAID INSTRUMENT.
EASEMENTS PER DOC. 20286209 ARE PLOTTED HEREON. PER EXHIBIT B OF DOC. 20286209, SECTION 5 GRANTS EXCLUSIVE AND PERMANENT USE OF 28 PARKING SPACES, LOCATION IS SHOWN ON THE PLAT. PARKING SPACES DEPICTED ON EXHIBIT B DOES NOT MATCH WITH EXHIBIT B DOES NOT MATCH WITH SURVEY CONDITIONS.

(7) EASEMENT FOR SEWAGE DISPOSAL FACILITIES, AS CONTAINED IN THE TRUST DEED RECORDED AS DOCUMENT NUMBER 19922009, FROM AMERICAN NATIONAL BANK AND TRUST COMPANY, AS TRUSTEE, IN FAVOR OF GULF OIL CORPORATION OVER A PORTION OF THE LAND TO THE SANITARY SEWER LINE NOW INSTALLED, OR TO BE INSTALLED BY JEMO INDUSTRIES, INC., AS SET FORTH THEREIN.
EASEMENT PER DOC. 19922009 IS PLOTTED HEREON.

(8) GRANT DATED FEBRUARY 18, 1946 AND RECORDED FEBRUARY 21, 1946 AS DOCUMENT NUMBER 13725237 BY WILLIAM H. POHLMAN AND CAROLYN (OR CAROLINA) POHLMAN, HIS WIFE, TO PUBLIC SERVICE COMPANY OF NORTHERN ILLINOIS, A CORPORATION OF ILLINOIS, AFFECTING THE LAND AND OTHER PROPERTY FOR THE RIGHT TO LAY, MAINTAIN AND OPERATE AN 18 INCH GAS MAIN AND NECESSARY APPURTENANCES IN, UPON, UNDER AND ABOVE THE NORTHEAST SIDE OF THE PUBLIC HIGHWAY KNOWN AS RAND ROAD, WHICH EXTENDS ALONG THE SOUTHWEST SIDE OF THE LAND OTHER PROPERTY.
DOCUMENT 13725237 IS GENERAL IN NATURE AND IS NOT PLOTTABLE.

(9) EASEMENT GIVING THE RIGHT TO LAY GAS MAINS ALONG THE NORTHEAST SIDE OF THE PUBLIC HIGHWAY KNOWN AS RAND ROAD, AS CONTAINED IN GRANT BY WILLIAM POHLMAN AND OTHERS, DATED FEBRUARY 18, 1946 AND RECORDED FEBRUARY 21, 1946 AS DOCUMENT NUMBER 13725237, TO PUBLIC SERVICE COMPANY OF NORTHERN ILLINOIS.
DOCUMENT 13725237 IS GENERAL IN NATURE AND IS NOT PLOTTABLE.

(10) EASEMENT AND ASSOCIATED RIGHTS GRANTED TO COMCAST OF ILLINOIS XI, LLC. BY MP REAL ESTATE INVESTMENTS, LLC IN AN INSTRUMENT DATED OCTOBER 28, 2010 AND RECORDED FEBRUARY 03, 2011 AS DOCUMENT NUMBER 11039100112.
EASEMENT PER DOC. 11039100112 IS UNDEFINED AND IS NOT PLOTTABLE.

(14) RIGHTS OF THE PUBLIC, THE MUNICIPALITY AND THE STATE OF ILLINOIS IN AND TO THAT PART OF THE LAND TAKEN OR USED FOR KENSINGTON ROAD.
THAT PART OF THE LAND TAKEN OR USED FOR KENSINGTON ROAD IS SHOWN HEREON.


SIGNIFICANT OBSERVATIONS

(A) – CONCRETE WALK LIES UP TO 0.08' EAST OF THE WEST PROPERTY LINE
(B) – UTILITY BRACES AND OVERHEAD WIRES LIE FROM 3.06' SOUTH TO 4.19' SOUTH OF THE NORTH PROPERTY LINE.
(C) – CONCRETE WALK LIES FROM 0.46' EAST TO 0.53' EAST OF THE EAST PROPERTY LINE.
(D) – FENCE LIES FROM 0.14' EAST TO 0.17' EAST OF THE EAST PROPERTY LINE.
(E) – FENCE LIES UP TO 0.45' EAST OF THE EAST PROPERTY LINE
(F) – CONCRETE WALK LIES UP TO 0.10' EAST OF THE EAST PROPERTY LINE

LEGEND

(R)	RECORD
(M)	MEASURED
	SIGN
	BOLLARD / POLE / POST
TR	TRANSFORMER
	LIGHT POLE
	UTILITY POLE
	UTILITY POLE, ANCHOR
	TELEPHONE PEDSTAL
	GAS VALVE
	GAS METER
	FIRE HYDRANT / FDC
	VALVE VAULT
	VALVE BOX
	MANHOLE
	TELEPHONE MANHOLE
	CATCH BASIN
	HAND RAIL
	FENCE, WOOD
	FENCE, ALUMINUM
	FENCE, WROUGHT-IRON
	OVERHEAD WIRE(S)
	EASEMENT LINE
	SETBACK LINE
	ZONING SETBACK LINE
	PROPERTY LINE

1" = 30'
GRAPHIC SCALE
0' 15' 30' 60'

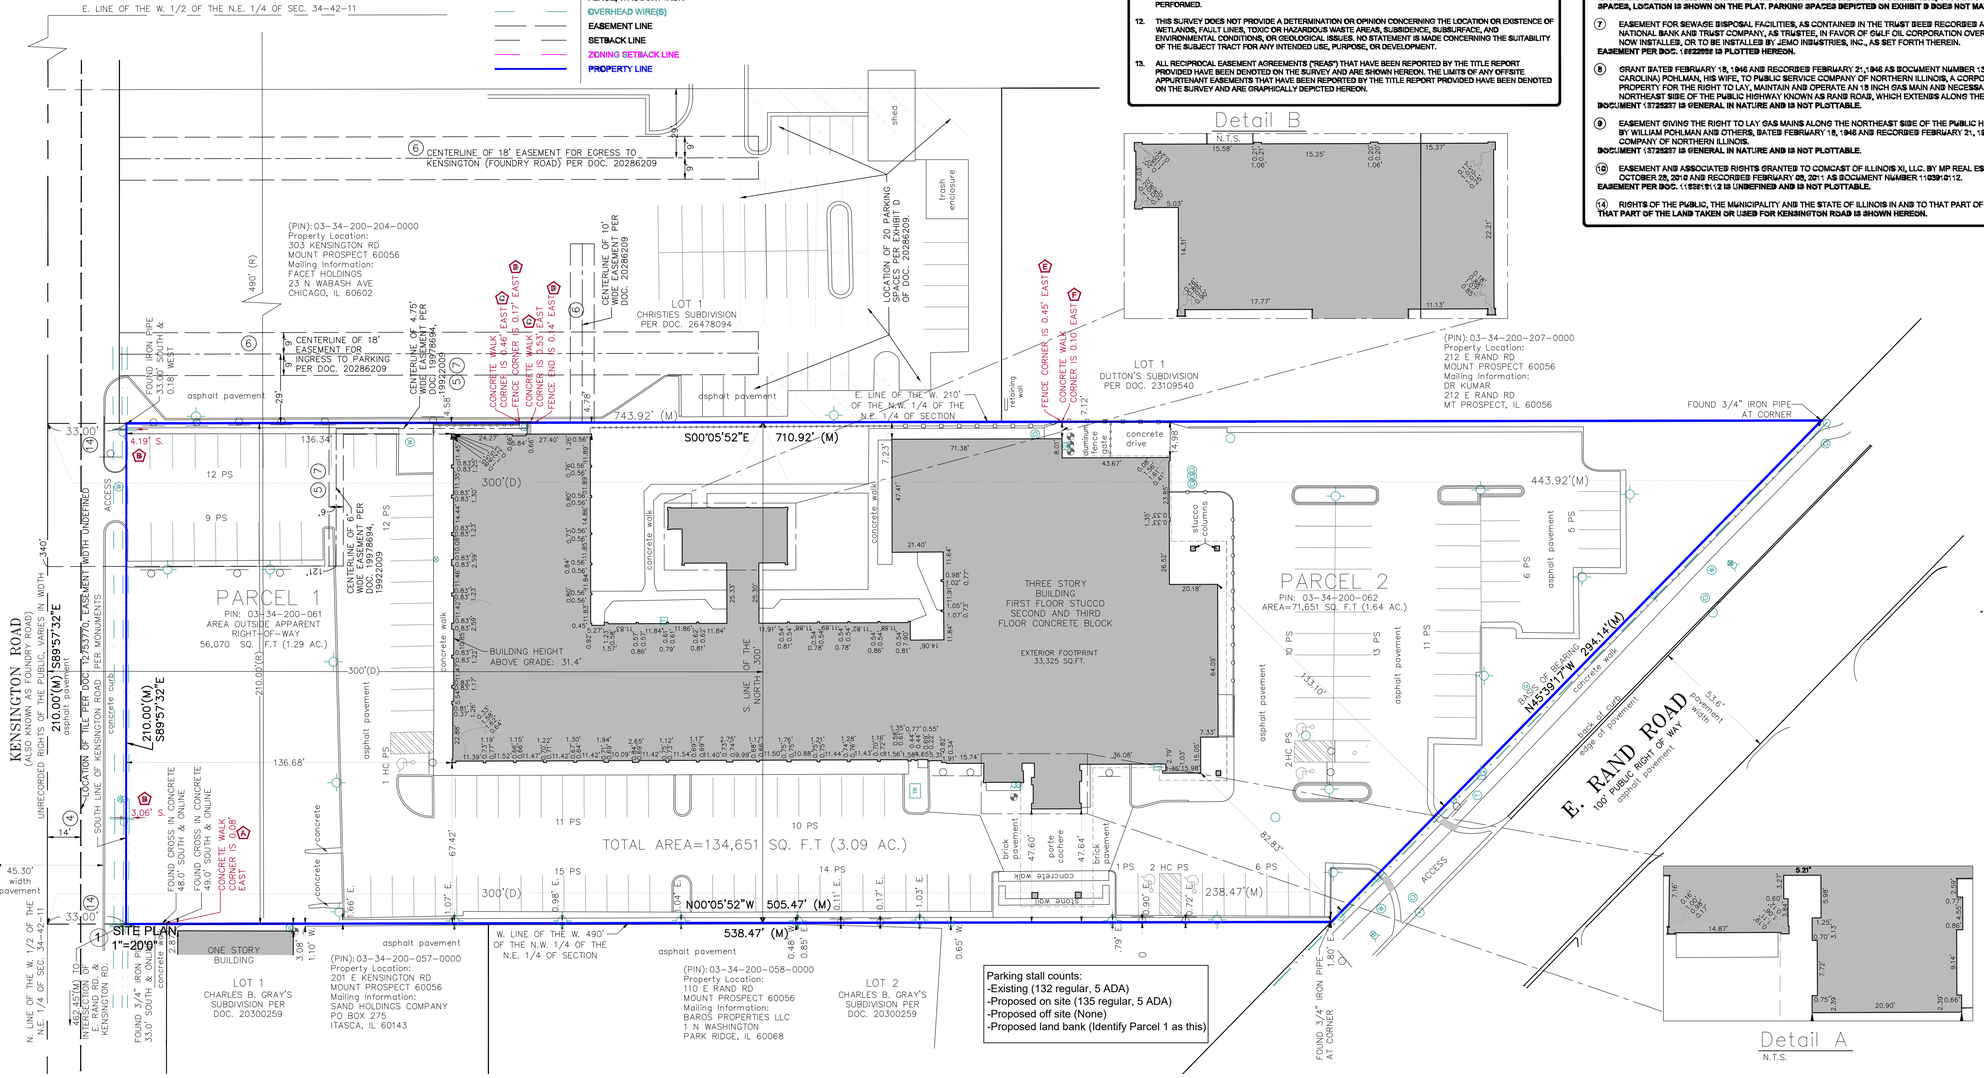

THIS SURVEY WAS COORDINATED, NOT PERFORMED, BY PARTNER. SURVEY OBTAINED FROM AND CERTIFIED TO BY A PROFESSIONAL SURVEYOR LICENSED TO PRACTICE IN THE SAME STATE THE SUBJECT PROPERTY IS LOCATED

ORIGINATION — DESIGN — Architecture.Engineering
3225 Shallowford Rd., Suite 920
MARIETTA, GA 30062
O: 678.404.8456
M: 404.542.0838
WWW.ORIGINATIONDESIGN.COM

200 E.RAND ROAD MOUNT PROSPECT, IL 60056

SITE PLAN

No.	Description	Date

PRELIMINARY SET

Project Number	202522
Date	12/11/2025
Drawn By	Y.S.
Checked By	J.G.

SP1.0

Scale 1"=30'

6/16/2025 7:05:14 AM

Kimley»Horn

PARKING SPOT CHECK FIELD SHEETS

Courtyard by Marriot – Chicago Arlington Heights, 100 Algonquin Rd, Arlington Heights, IL 60005




145 ROOMS, INCLUDES RESTAURANT + NO SHUTTLE

Thursday 1/22/26 10:15 PM = 26 cars

Saturday 1/25/26 10:05 PM = 30 cars

DoubleTree by Hilton Hotel Chicago - Arlington Heights, 75 Algonquin Rd, Arlington Heights, IL 60005

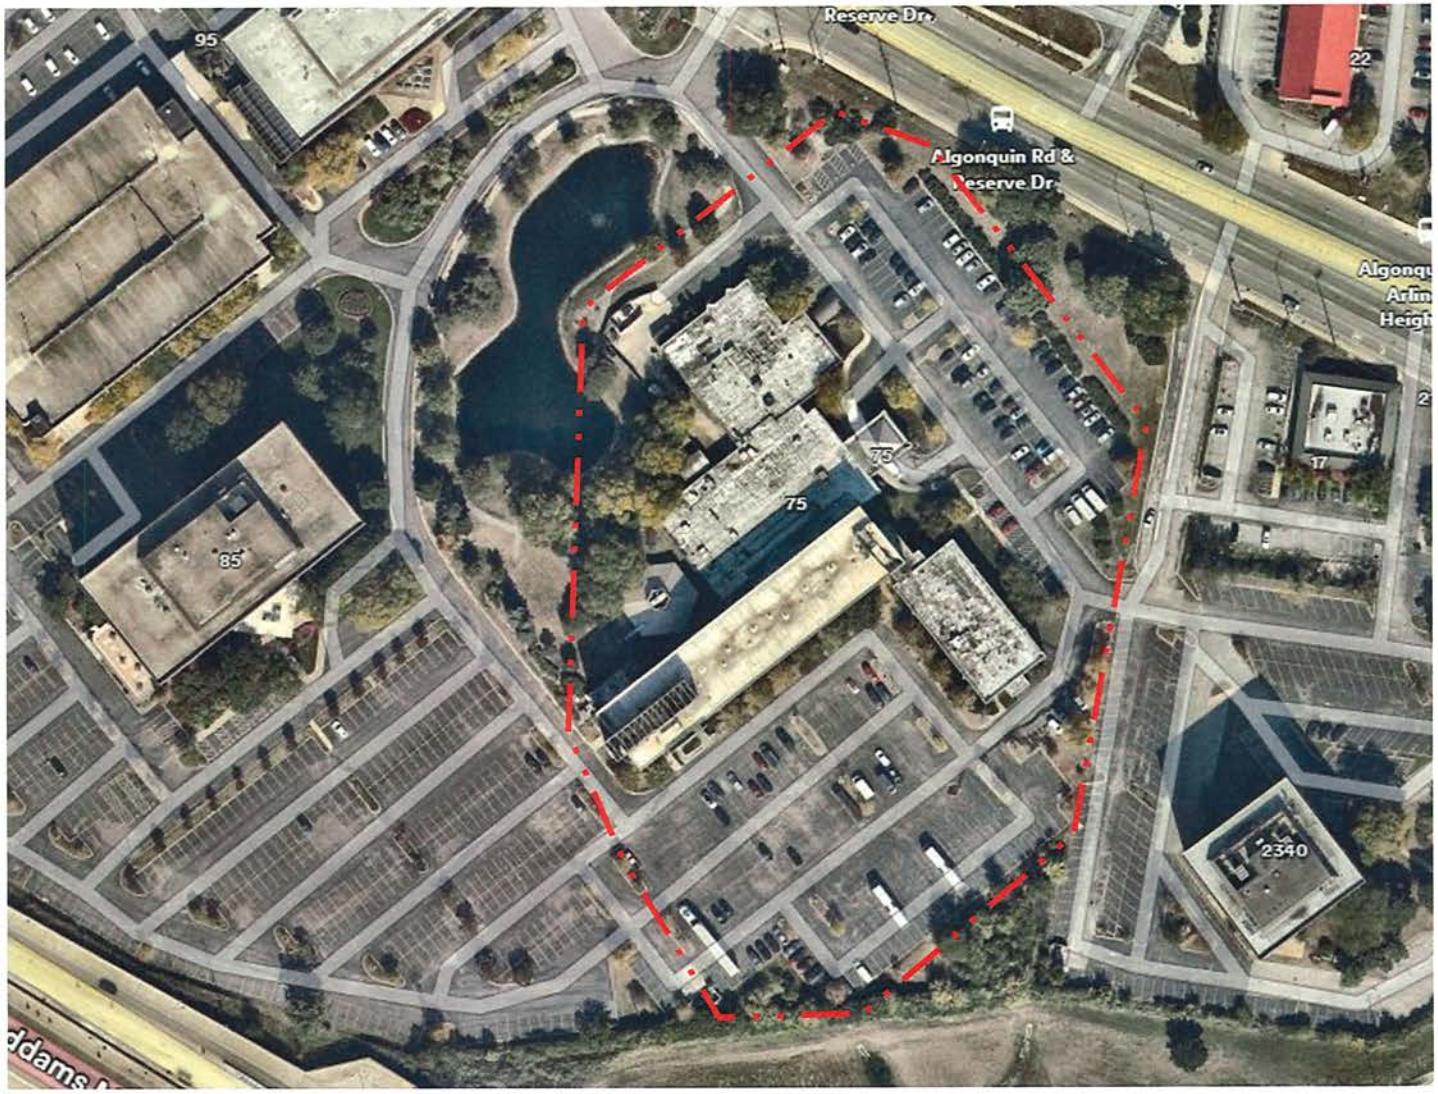


241 ROOMS, INCLUDES RESTAURANT + NO SHUTTLE

Thursday 1/22/26: 78 cars NE lot, 26 south lot = 104 total
10:20 PM

Saturday 1/25/26: 75 cars NE lot, 30 south lot = 105 total
10:10 PM

Sheraton Suites Chicago Elk Grove, 121 NW Point Blvd, Elk Grove Village, IL 60007

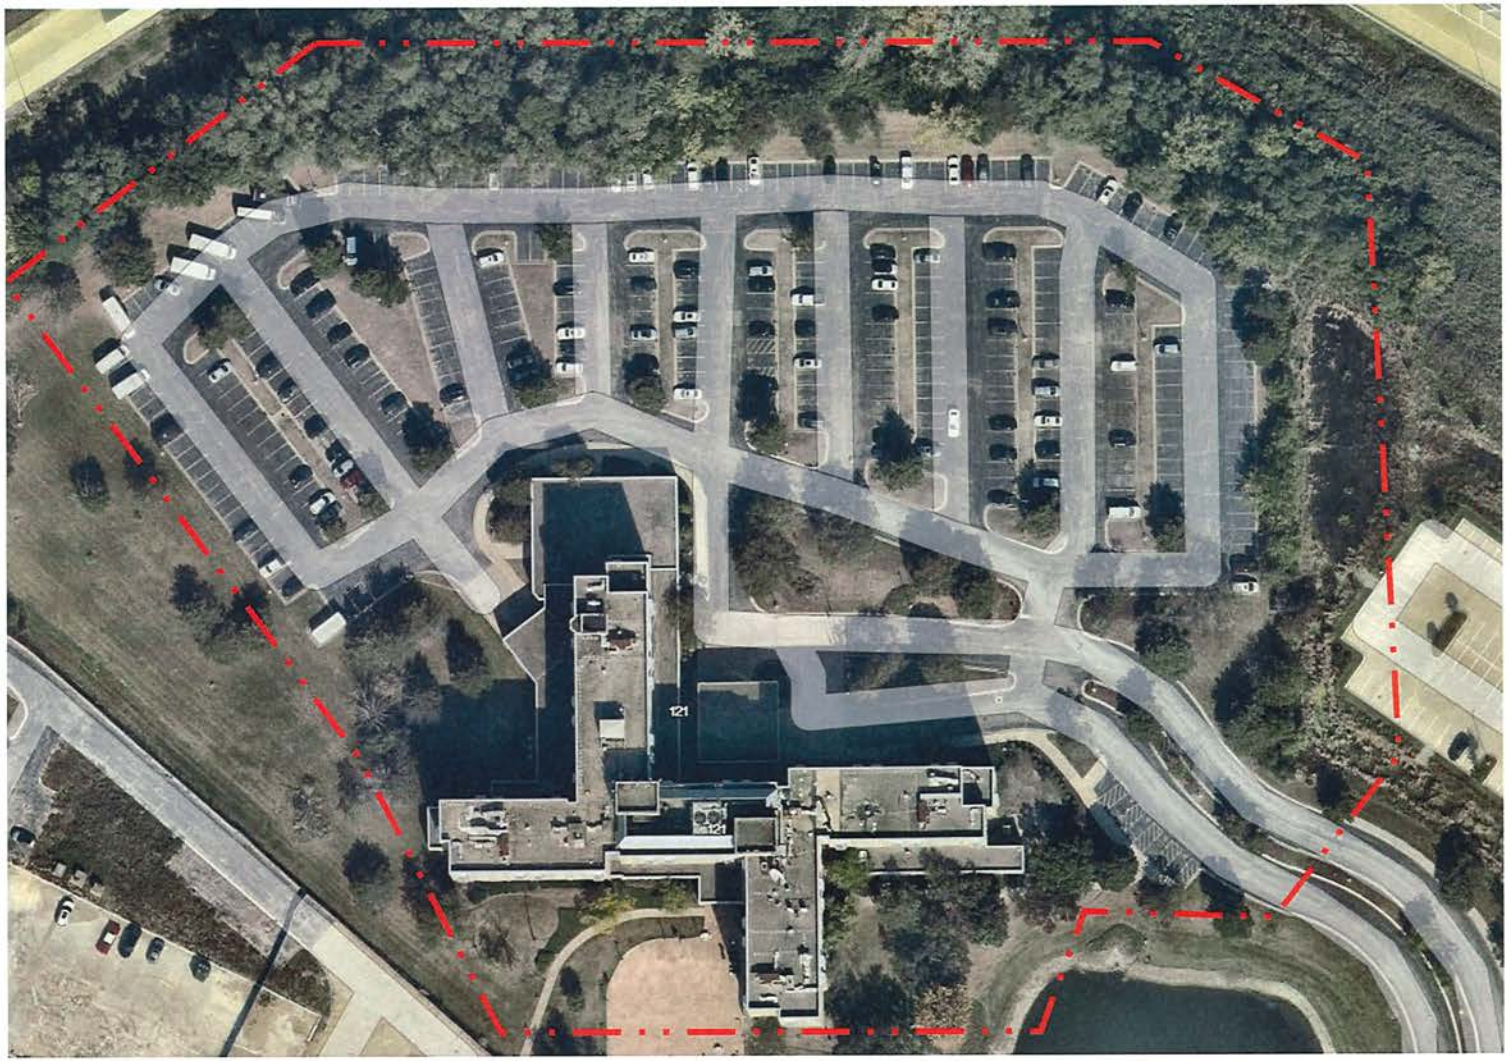

250 ROOMS, INCLUDES RESTAURANT + YES SHUTTLE

Thursday 1/22/26 10:35 PM : 96 cars

Saturday 1/25/26 10:25 PM: 90 cars

Kimley»Horn

ITE PARKING GENERATION MANUAL, 6TH EDITION DATA EXCERPTS

Land Use: 310 Hotel

Description

A hotel is a place of lodging that provides sleeping accommodations and supporting facilities such as a full-service restaurant, concierge service, valet parking, cocktail lounge, meeting rooms, banquet room, and convention facilities. A hotel typically provides a swimming pool or another recreational facility such as a fitness room.

Time-of-Day Distribution for Parking Demand

The following table presents a time-of-day distribution of parking demand on a weekday (four study sites) and a Saturday (three study sites) in a general urban/suburban setting.

Hour Beginning	Percent of Peak Parking Demand	
	Weekday	Saturday
12:00–4:00 a.m.	100	100
5:00 a.m.	—	—
6:00 a.m.	90	80
7:00 a.m.	90	81
8:00 a.m.	90	80
9:00 a.m.	80	79
10:00 a.m.	74	70
11:00 a.m.	67	65
12:00 p.m.	65	61
1:00 p.m.	61	57
2:00 p.m.	59	48
3:00 p.m.	58	50
4:00 p.m.	61	55
5:00 p.m.	60	59
6:00 p.m.	62	66
7:00 p.m.	65	76
8:00 p.m.	70	76
9:00 p.m.	75	78
10:00 p.m.	88	87
11:00 p.m.	97	95


Hotel
(310)

Peak Period Parking Demand vs: **Rooms**
On a: **Weekday (Monday - Friday)**
Setting/Location: **General Urban/Suburban**
Number of Studies: 11
Avg. Num. of Rooms: 261

Peak Period Parking Demand per Room

Average Rate	Range of Rates	33rd / 85th Percentile	95% Confidence Interval	Standard Deviation (Coeff. of Variation)
0.64	0.46 - 0.94	0.59 / 0.87	***	0.14 (22%)

Data Plot and Equation

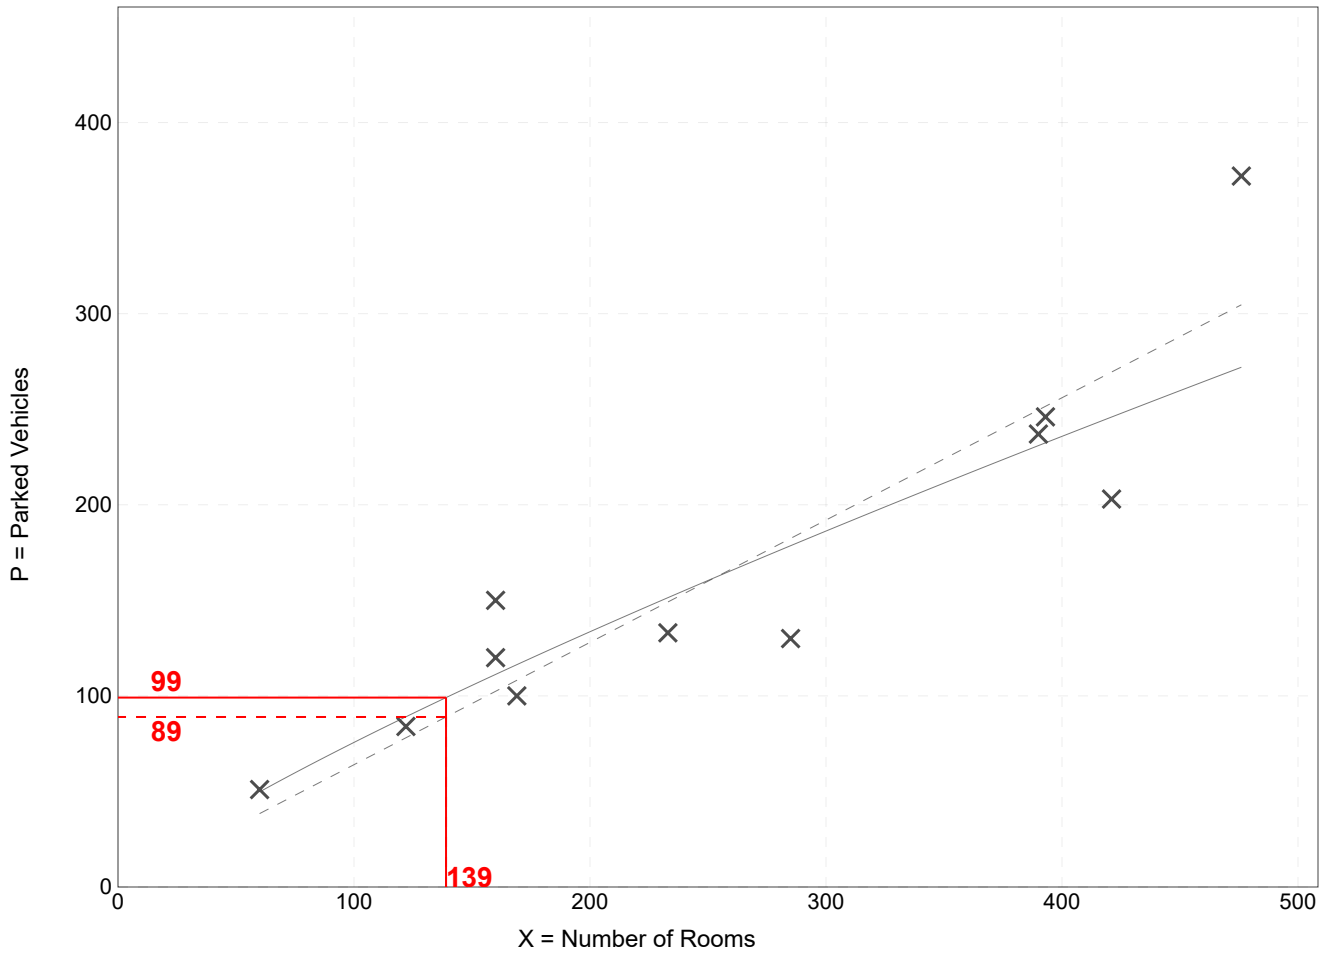

Fitted Curve Equation: Ln(P) = 0.82 Ln(X) + 0.55 **R^2= 0.88**

Parking Generation Manual, 6th Edition ● Institute of Transportation Engineers


Hotel
(310)

Peak Period Parking Demand vs: **Rooms**
On a: **Saturday**
Setting/Location: **General Urban/Suburban**
Number of Studies: 6
Avg. Num. of Rooms: 256

Peak Period Parking Demand per Room

Average Rate	Range of Rates	33rd / 85th Percentile	95% Confidence Interval	Standard Deviation (Coeff. of Variation)
0.65	0.41 - 0.99	0.62 / 0.98	***	0.19 (29%)

Data Plot and Equation

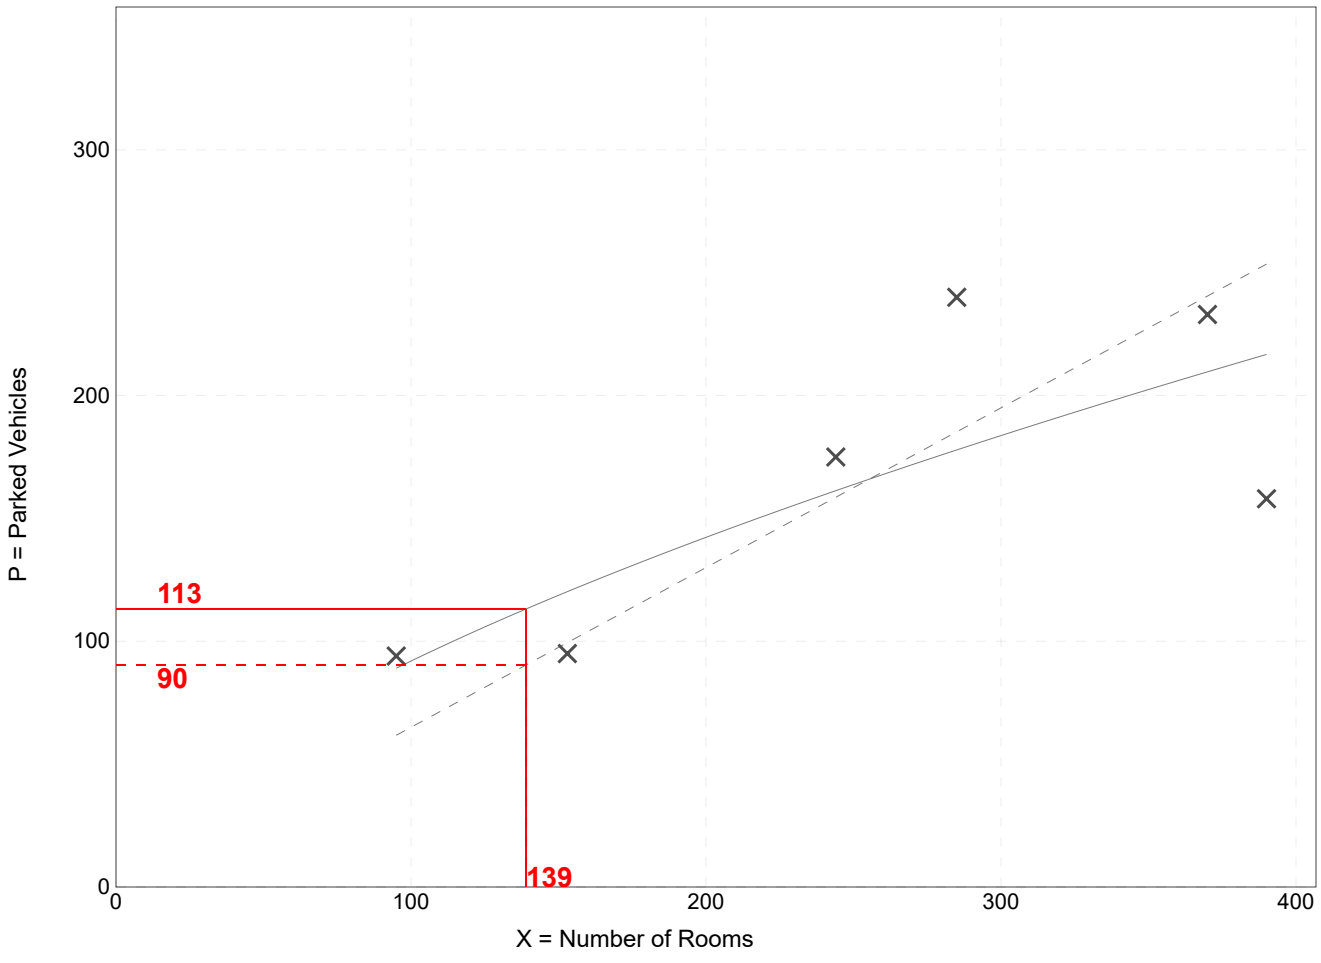

Fitted Curve Equation: Ln(P) = 0.63 Ln(X) + 1.62

R^2= 0.69

Parking Generation Manual, 6th Edition ● Institute of Transportation Engineers

Land Use: 932 High-Turnover (Sit-Down) Restaurant

Description

A high-turnover (sit-down) restaurant is full-service eating establishment with a typical duration of stay of 60 minutes or less. This type of restaurant is usually moderately priced, frequently belongs to a restaurant chain, and is commonly referred to as casual dining. Generally, these restaurants serve lunch and dinner; they may also be open for breakfast and are sometimes open 24 hours a day. These restaurants typically do not accept reservations. A patron commonly waits to be seated, is served by wait staff, orders from a menu, and pays after the meal. Some facilities offer carry-out for a small proportion of their customers. Some facilities within this land use may also contain a bar area for serving food and alcoholic drinks.

Land Use Subcategory

Data are separated into two subcategories for this land use:

- Restaurants that serve breakfast
- Restaurants that do not serve breakfast

The “serves breakfast” subcategory includes restaurants that serve customers during breakfast, lunch, and dinner; during breakfast and lunch; and during breakfast only. The “does not serve breakfast” subcategory includes restaurants that serve customers during lunch and dinner, during dinner only, and during lunch only.

Time-of-Day Distribution for Parking Demand

The following table presents a time-of-day distribution of parking demand on a weekday (Monday–Thursday) at restaurants that serve breakfast, lunch, and dinner (10 study sites) and at restaurants that serve only lunch and dinner (25 sites). The following table also presents a time-of-day distribution of parking demand on a Saturday at restaurants that serve breakfast, lunch, and dinner (nine study sites) and at restaurants that serve only lunch and dinner (six sites).

Hour Beginning	Percent of Monday–Thursday Peak Parking Demand		Percent of Saturday Peak Parking Demand	
	Serving Breakfast, Lunch, and Dinner	Serving Lunch and Dinner	Serving Breakfast, Lunch, and Dinner	Serving Lunch and Dinner
12:00–4:00 a.m.	–	–	–	–
5:00 a.m.	–	–	–	–
6:00 a.m.	–	–	–	–
7:00 a.m.	–	–	–	–
8:00 a.m.	64	–	55	–
9:00 a.m.	74	–	76	–
10:00 a.m.	82	–	91	–
11:00 a.m.	89	28	100	33
12:00 p.m.	100	96	97	56
1:00 p.m.	86	100	91	69
2:00 p.m.	57	51	73	58
3:00 p.m.	44	37	51	49
4:00 p.m.	39	34	43	63
5:00 p.m.	62	56	57	77
6:00 p.m.	73	87	66	100
7:00 p.m.	95	91	80	100
8:00 p.m.	76	73	62	85
9:00 p.m.	–	–	–	55
10:00 p.m.	–	–	–	35
11:00 p.m.	–	–	–	–


High-Turnover (Sit Down) Restaurant - Does Not Serve Breakfast
(932)

Peak Period Parking Demand vs: **1000 Sq. Ft. GFA**
On a: **Weekday (Monday - Thursday)**
Setting/Location: **General Urban/Suburban**
Number of Studies: 39
Avg. 1000 Sq. Ft. GFA: 5.3

Peak Period Parking Demand per 1000 Sq. Ft. GFA

Average Rate	Range of Rates	33rd / 85th Percentile	95% Confidence Interval	Standard Deviation (Coeff. of Variation)
8.97	2.35 - 18.20	6.66 / 13.44	7.71 - 10.23	4.03 (45%)

Data Plot and Equation

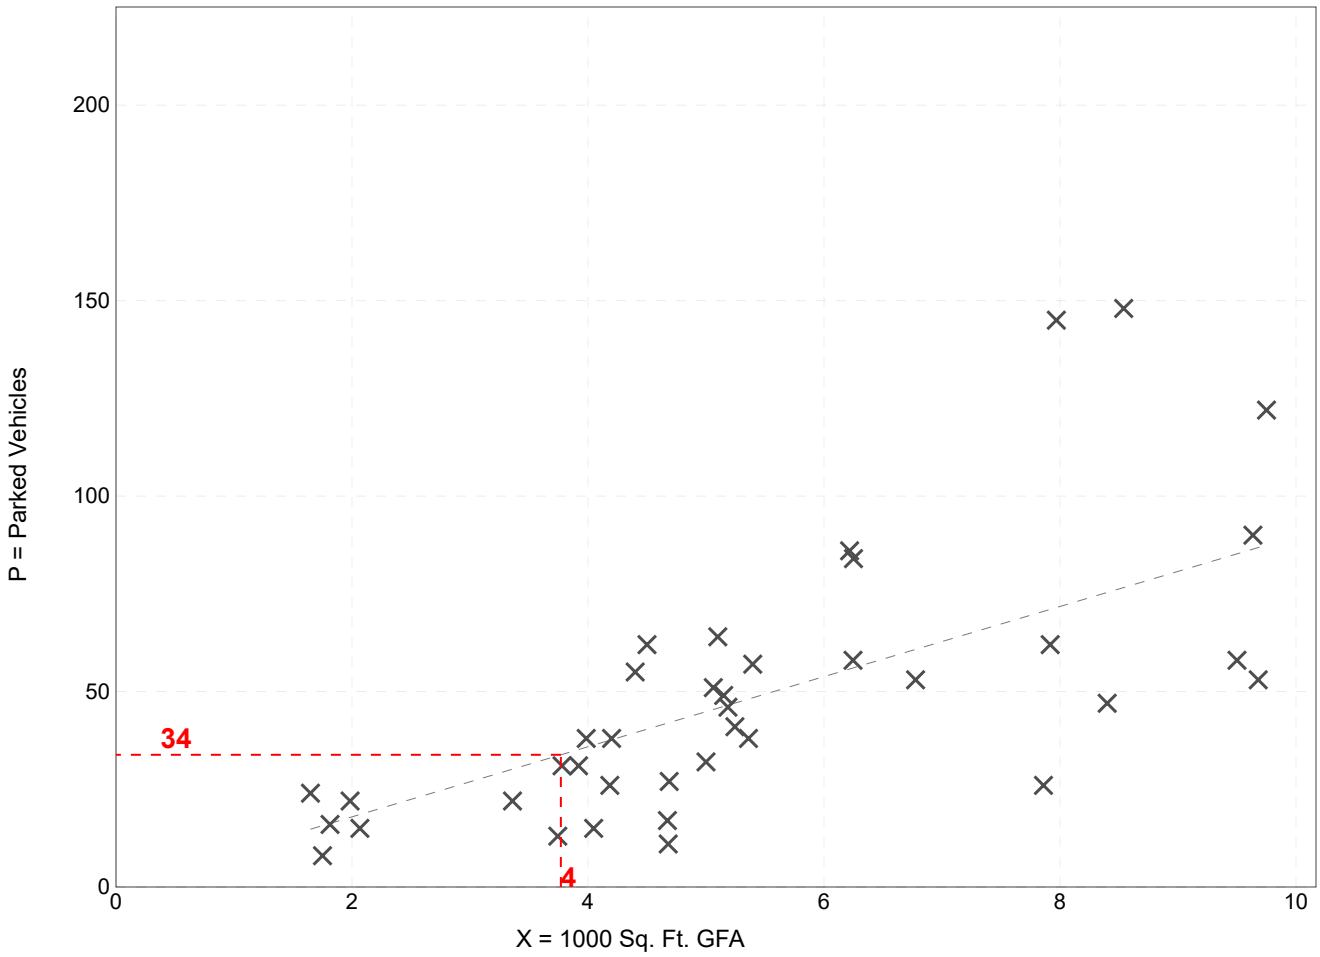

Fitted Curve Equation: *** **R^2= *****

Parking Generation Manual, 6th Edition ● Institute of Transportation Engineers


High-Turnover (Sit Down) Restaurant - Does Not Serve Breakfast
(932)

Peak Period Parking Demand vs: **1000 Sq. Ft. GFA**
On a: **Saturday**
Setting/Location: **General Urban/Suburban**
Number of Studies: 13
Avg. 1000 Sq. Ft. GFA: 5.9

Peak Period Parking Demand per 1000 Sq. Ft. GFA

Average Rate	Range of Rates	33rd / 85th Percentile	95% Confidence Interval	Standard Deviation (Coeff. of Variation)
11.53	6.41 - 18.38	7.80 / 16.37	***	3.87 (34%)

Data Plot and Equation

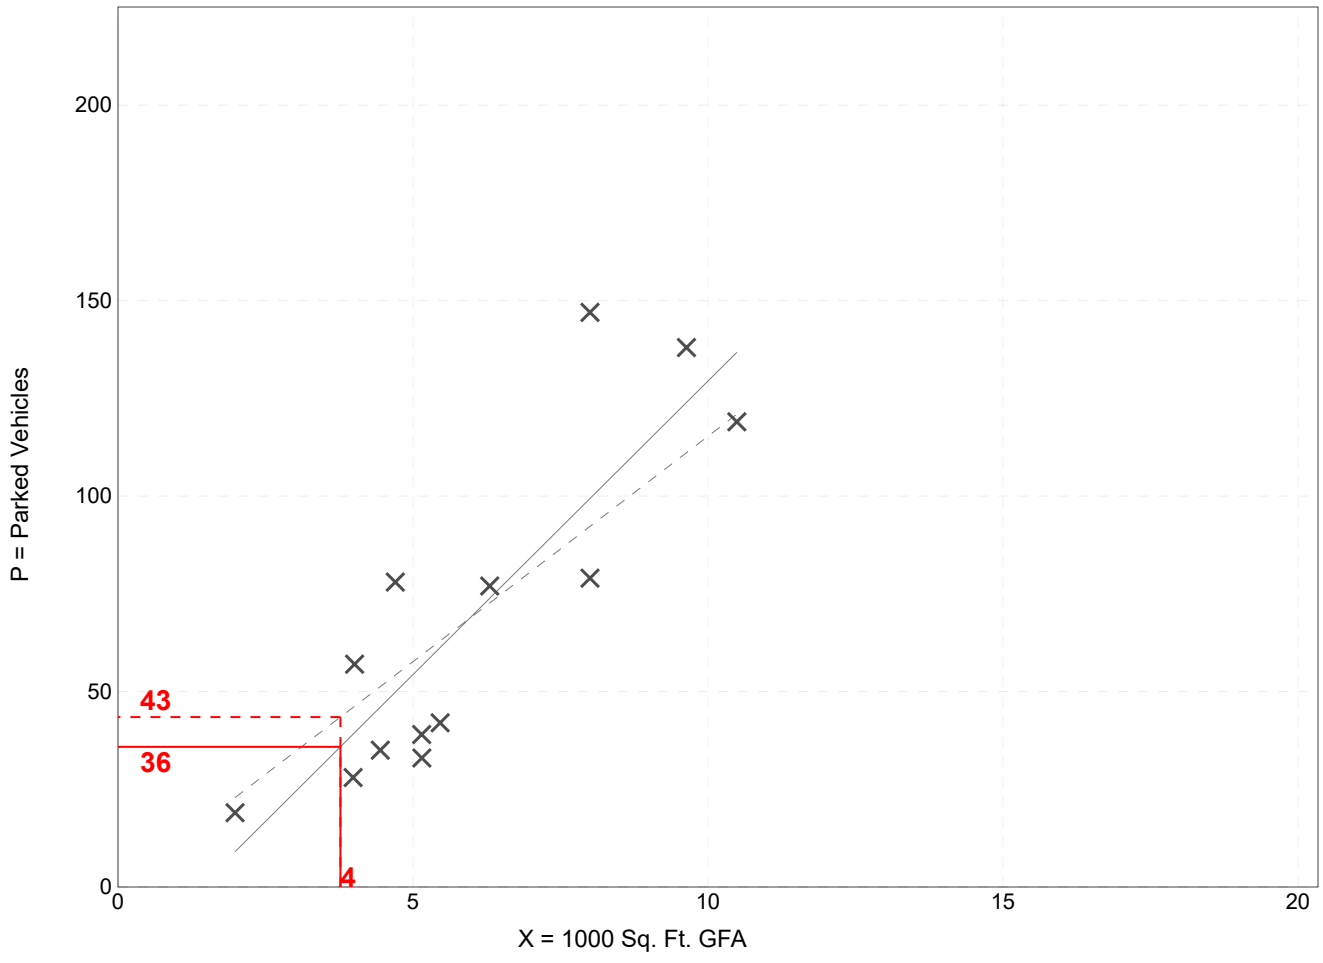

Fitted Curve Equation: P = 15.02(X) - 20.77

R^2= 0.73

Parking Generation Manual, 6th Edition ● Institute of Transportation Engineers

Kimley»Horn

SHUTTLE CAPACITY AND DIMENSIONS

Holiday Inn Shuttle Van Dimensions

Exterior Dimensions

- **Length:** Regular models are approx. 212–217 inches; Extended models are 232–237 inches.
- **Width:** ~79.3 inches (excluding mirrors).
- **Height:** ~80.5–84.1 inches.
- **Wheelbase:** 138 inches.
- **Ground Clearance:** ~7 inches.

Interior & Capacity

- **Seating Capacity:** 12 to 15 passengers (depending on configuration).
- **Cargo Volume:** Approx. 236–278 cubic feet.
- **Front Head Room:** 42.5 inches.
- **Front Leg Room:** 40.0 inches.
- **Front Hip Room:** 65.6 inches.

CROSS-USE PARKING AGREEMENT

This Cross-Use Parking Agreement ("Agreement") is entered into as of February 10, 2026, by and between:

Business A:
REIT 200 LLC, a Illinois Limited Liability Company, with its principal place of business at 200 E Rand Road Mt Prospect IL 60056 ("Party A")

and

Business B:
1st Family Dental of Arlington Heights P.C., a Illinois corporation, with its principal place of business at 201 E Kensington Road Mt Prospect IL 60056 ("Party B")

Party A and Party B may be referred to individually as a "Party" and collectively as the "Parties."

1. PURPOSE
The purpose of this Agreement is to establish the shared and reciprocal use of designated parking areas owned or controlled by the Parties.

2. PARKING AREAS
- Party A Parking Lot: Located at 200 E Rand Road Mt Prospect IL 50056.
- Party B Parking Lot: Located at 201 E Kensington Road Mt Prospect IL 60056.

3. CROSS-USE RIGHTS
Each Party grants the other Party a non-exclusive right to use parking spaces.

4. HOURS OF USE
Cross-use parking shall be permitted during:
7 days a week and 24 hours a day. There shall be no restriction on the hours and days of use.

5. MAINTENANCE AND OPERATION
Each Party is responsible for upkeep of its own parking area.

6. LIABILITY AND INDEMNIFICATION
Each Party agrees to indemnify the other for claims arising from its own negligence or misconduct.

7. INSURANCE
Each Party shall maintain liability insurance with minimum coverage of $1,000,000.

8. TERM AND TERMINATION
This Agreement begins on February 15, 2026 and continues until terminated with 30 days written notice.

9. NO ASSIGNMENT
Neither Party may assign rights without written consent.

10. GOVERNING LAW
This Agreement is governed by the laws of the State of Illinois.

11. ENTIRE AGREEMENT
This Agreement constitutes the full understanding between the Parties.

12. SIGNATURES

Party A:
Business Name: REIT 200 LLC
By: _____
Name: Chris Patel
Title: Principal
Date: 2/11/26

Party B:
Business Name: 1st Family Dental of Arlington Heights P.C.
By: _____
Name: GHASSAN ABBOUD
Title: President
Date: 2/10/26

CROSS-USE PARKING AGREEMENT

This Cross-Use Parking Agreement ("Agreement") is entered into as of February 10, 2026, by and between:

Business A:
REIT 200 LLC, a Illinois Limited Liability Company, with its principal place of business at 200 E Rand Road Mt Prospect IL 60056 ("Party A")

and

Business B:
Homestead Hospitality Group. , a Illinois Limited Liability Company, with its principal place of business at 303 E Kensington Road Mt Prospect IL 60056 ("Party B")

Party A and Party B may be referred to individually as a "Party" and collectively as the "Parties."

1. PURPOSE
The purpose of this Agreement is to establish the shared and reciprocal use of designated parking areas owned or controlled by the Parties.

2. PARKING AREAS
- Party A Parking Lot: Located at 200 E Rand Road Mt Prospect IL 50056.
- Party B Parking Lot: Located at 303 E Kensington Road Mt Prospect IL 60056.

3. CROSS-USE RIGHTS
Each Party grants the other Party a non-exclusive right to use parking spaces.

4. HOURS OF USE
Cross-use parking shall be permitted during:
7 days a week and 24 hours a day. There shall be no restriction on the hours and days of use.

5. MAINTENANCE AND OPERATION
Each Party is responsible for upkeep of its own parking area.

6. LIABILITY AND INDEMNIFICATION
Each Party agrees to indemnify the other for claims arising from its own negligence or misconduct.

7. INSURANCE
Each Party shall maintain liability insurance with minimum coverage of $1,000,000.

8. TERM AND TERMINATION
This Agreement begins on February 15, 2026 and continues until terminated with 30 days written notice.

9. NO ASSIGNMENT
Neither Party may assign rights without written consent.

10. GOVERNING LAW
This Agreement is governed by the laws of the State of Illinois.

11. ENTIRE AGREEMENT
This Agreement constitutes the full understanding between the Parties.

12. SIGNATURES

Party A:
Business Name: REIT 200 LLC
By: _____
Name: Chris Patel
Title: Principal
Date: 2/10/26

Party B:
Business Name: Homestead Hospitality Group LLC
By: _____
Name: Alpa Patel
Title: Member
Date: 2/10/26

VILLAGE OF MOUNT PROSPECT 50 S. Emerson Street, Mount Prospect, IL 60056

STAFF REPORT FROM THE DEPARTMENT OF Community Development

Jason C Shallcross, AICP, CEcD
Director of Community Development

Antonia Lalagos
Development Planner

DATE: February 19, 2026

CASE NUMBER
PZ-22-25

APPLICANT/PROPERTY OWNER
REIT 200 LLC


PUBLIC HEARING DATE
February 26, 2026

PROPERTY ADDRESS/LOCATION
200 East Rand Road


BRIEF SUMMARY OF REQUEST

The Petitioner (REIT 200 LLC) is requesting a final Planned Unit Development (PUD) at 200 East Rand Road (the subject property). The Petitioner proposes to re-establish the hotel, restaurant, and banquet hall uses at the subject property. The building has been vacant since the Holiday Inn hotel and Bar Louie restaurant closed in 2020. The proposal meets the requirements and standards of the Village Code, and Village Staff ("Staff") is supportive of the requests.

2024 Aerial Image

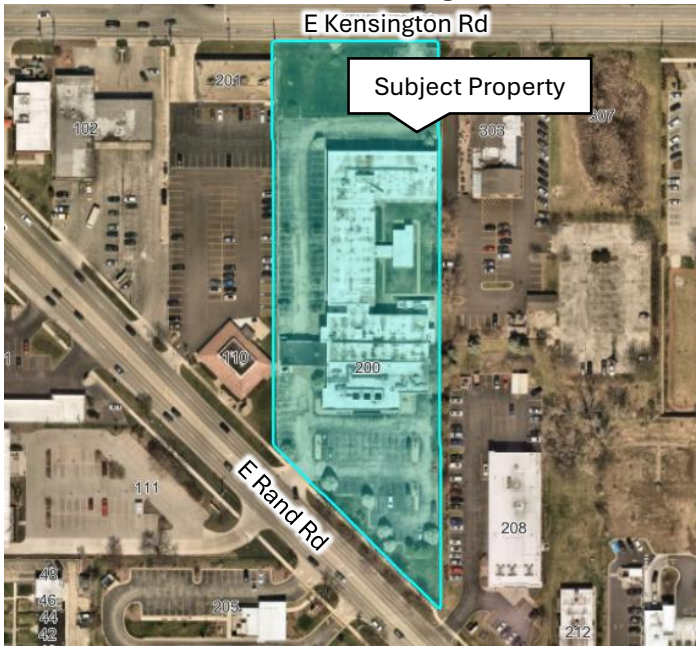

2025 Village of Mount Prospect Zoning Map

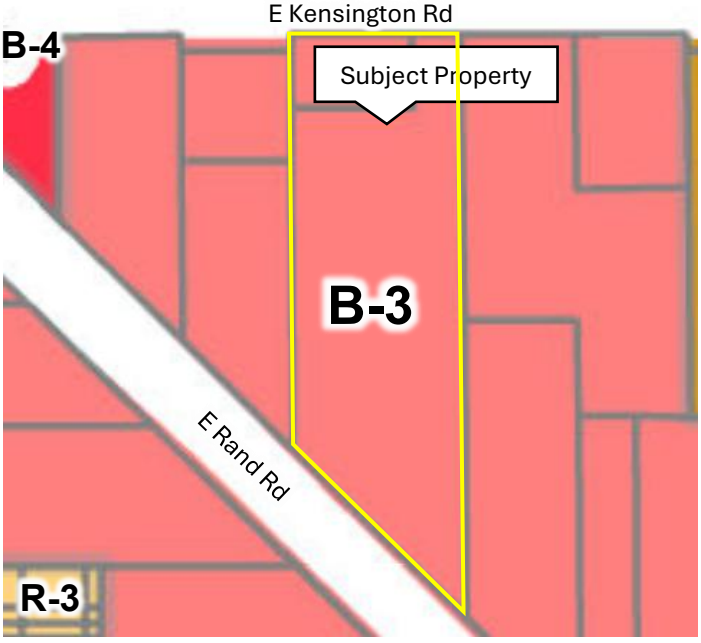

EXISTING ZONING	EXISTING LAND USE/ SITE IMPROVEMENTS	SURROUNDING ZONING & LAND USE	SIZE OF PROPERTY
B-3 Community Shopping	Vacant hotel with restaurant and banquet	North: B-3* Community Shopping PUD East: B-3 Community Shopping South: B-3 Community Shopping West: B-3 Community Shopping	2.93 acres

STAFF RECOMMENDATION APPROVE APPROVE WITH CONDITIONS DENY

DISCUSSION OF PROPOSAL

BACKGROUND / PROPERTY HISTORY

The subject property was annexed to the Village in 1961 and in 1966 was developed as a Holiday Inn hotel with a pool, restaurant, and banquet hall / meeting spaces. The hotel complex operated continuously from its construction in 1966 until its closure in late 2020 when it had been operating as a Holiday Inn, with major interior remodels in 1977, 1998, and 2009. The property has been vacant since the Holiday Inn's closure and has experienced significant vandalism and deterioration.

PROPOSAL

The Petitioner, REIT 200 LLC, is proposing to re-establish the hotel, restaurant, and banquet facility again under the Holiday Inn brand. The Petitioner proposes to keep the existing floor plans and square footage for the previous uses, and provide a "full cosmetic refresh" of the interior and exterior of the building. Proposed work includes but is not limited to: replacing bathroom fixtures; refinishing floors; new paint and wallpaper; new furniture and fitness equipment; replacing ceiling tiles in all corridors; repairing the swimming pool and hot tub; testing and replacing kitchen equipment; upgrading landscaping; repainting the exterior; installing new signage; and replacing and restriping the parking lot. On September 16, 2025, the Village Board approved a resolution in support of a Class 7B designation by the Cook County Assessor, with the condition that the Petitioner obtain zoning approval within six months of the resolution date.

Site Plan: The subject property consists of two parcels totaling 2.93 acres, with existing access points on Kensington Road and Rand Road. As a condition of approval, Staff will require the Petitioner to apply for an administrative plat of consolidation to combine the two parcels. The Petitioners are proposing to restripe the parking lot to increase the onsite parking from 137 to 140 stalls and will pave a gravel area along the west property line where it is too narrow for plantings to grow.

The existing parking lot and building setbacks are nonconforming under current zoning standards and would require relief if constructed today (see Table 1). Approval of the Planned Unit Development (PUD) would authorize the continuation of these existing conditions. No modifications are proposed to the current setbacks, building height, or lot coverage, other than where the Village is requesting the Petitioner donate land to accommodate the intersection and sidewalk improvement efforts at Kensington, Elmhurst, and Rand Roads. The Village is requesting that the Petitioner donate a 0.60' strip of land to expand the right-of-way along the north end of the site adjacent to Kensington Road. Staff is working with the Petitioner on a plat of dedication.

Table 1: B-3 Zone Minimum Setbacks

Required Yard	Minimum Setback B-3	Subject Property
Interior (east)	10'	4.58'
Interior (west)	10'	6.80'
Front (Kensington)	30'	136.68'
Rear (Rand)	20'	82.83'
Parking Lot	10.0'	0'

Uses: The three-story primary structure is approximately 80,000 square feet in size, containing 139 guestrooms, a 5,326 square-foot restaurant, and a 3,376 square-foot banquet / meeting space. Hotel guest amenities include a fitness center, indoor pool/spa, meeting space, business center, and guest laundry. As of this writing, a restaurant tenant has not been identified by the Petitioners. In the B-3 zoning district, restaurants and banquet facilities are permitted uses while hotels and motels are

conditional uses.

Elevations: The existing building materials will remain, including stone veneer, painted concrete masonry units (CMUs), and Exterior Insulation and Finishing Systems (EIFS). The Petitioner proposes to refresh the exterior with new paint, to replace damaged stonework, and to replace damaged doors and windows.

Parking: The Petitioner proposes to restripe the existing 137-stall parking lot to 140 parking stalls on site, to provide a 24-hour complimentary shuttle service between the hotel and airport, and the Petitioner has executed cross-use parking agreements with the neighboring properties at 201 East Kensington Road (1st Family Dental) and 303 East Kensington Road (Red Barn Restaurant). Per the Zoning Code off-street parking requirements, these adjacent properties have a surplus of 42 parking stalls (see Table 2) that the Petitioner has secured the use of to address the property's shortage of code-required parking stalls. The Petitioner has also agreed to landbank the open space at the north end of the subject property, which could be converted into 10 to 25 additional parking stalls if area parking demand exceeds supply (see Exhibit B, "Landbank Parking and Monitoring Plan").

The Petitioner engaged Kimley-Horn to conduct a parking study to estimate peak parking demand for the subject property. Kimley-Horn visited three comparable hotels, each also having a restaurant and banquet / meeting space, to collect parking utilization data for two dates in January, documenting utilization rates between 17% and 34%. Understanding that January hotel occupancy is generally low, the study applied an adjustment factor to estimate the parking demand at peak hotel occupancy (April). This method suggested that the peak parking demand for the subject property would be 103 vehicles. The study also provided an estimate of demand based on the Institute of Transportation Engineers (ITE) data, which suggested that peak demand at the subject property would be 133 vehicles.

Table 2 shows the minimum number of off-street parking spaces for the subject property based on square footage and occupancy for each use, according to the Village zoning code. Per the code, the subject property is deficient by 127 parking stalls. The code, however, does not account for overlapping usage of parking stalls for those that would be staying at the hotel to attend a conference on the same property, or dine at the hotel while staying there overnight. Table 3 shows the minimum parking required for the neighboring businesses offering cross-use access, illustrating that these adjacent users have a surplus of 42 parking stalls per the zoning code. Table 4 compares the parking demand as required by the village code and projected by both the Urban Land Institute and Institute of Transportation Engineers.

Table 2: Holiday Inn - Off-Street Parking Minimums

Use	Minimum	Variable	# of Stalls Required	# of Stalls Provided	Deficit / Surplus
Hotel, extended stay hotel, and motel	1 space per guestroom plus 1 space per employee on peak shift	139 guest rooms 16 employees	155		
Restaurant with a bar	12 spaces per 1,000 SF of floor area plus 1 space for every 3 seats in the bar area[1]	3768 SF (Dining Only) 28 bar stools	74		
Banquet / Meeting Space	1 space per 3 persons capacity plus 1 space per employee	100 persons 4 employees	38		
		TOTAL	**267**	**140**	**-127**

Table 3: Cross-Use Parking Analysis

Use	Minimum	Variable	# of Stalls Required	# of Stalls Provided	Deficit / Surplus
RED BARN: Restaurant with a bar	12 spaces per 1,000 SF of floor area plus 1 space for every 3 seats in the bar area[1]	3768 SF (Dining Only) 50 bar stools	84	125	+41
1ST FAMILY DENTAL: Offices: medical / dental	5 spaces per 1,000 square feet of gross floor area	4,722 GFA	24	25	+1
		TOTAL	**108**	**150**	**+42**

Table 4: Holiday Inn – Estimated Parking Deficiency / Surplus

Method	Minimum Stalls Required	Onsite Parking Only (140 stalls)	Onsite (140) + Cross Use (42)	Onsite (140) + Cross Use (42) + Land Bank (25)
Village Zoning Code	267	-127	-85	-60
Parking Study: ULI	103	+37	+79	+104
Parking Study: ITE	133	+7	+49	+74

As a condition of approval, Staff is requiring the Petitioner to conduct monthly parking utilization counts according to the schedule in Exhibit B, "Landbank Parking and Monitoring Plan." If parking utilization at the subject property exceeds 85% of available spaces or if the Village documents negative impacts to adjacent properties or public rights of way, the Village may require installation of the deferred parking spaces in the land-banked area.

Landscaping: The existing landscaping is nonconforming due to lack of landscape beds on the perimeter of the property and at the foundation of the building at the time of construction. The Petitioner is proposing four new trees, 69 new shrubs, and various groundcover and ornamental grasses to fill the existing parking lot islands. The land banked area will remain open lawn as stipulated by the "Landbank Parking and Monitoring Plan" (Exhibit B).

Lighting: The Petitioner did not propose changes to the exterior lighting. A fully compliant photometric plan will be required as part of building permit submittal.

Signage: The Petitioner intends to replace the five existing signs on the property: two freestanding signs and three wall signs. The freestanding sign at the Kensington Road entrance will be relocated

[1] Per Village Code, restaurant floor area shall not include areas devoted primarily for storage, restrooms, and corridors used solely for accessing these areas.

further south once the north property line is adjusted to accommodate the right of way expansion. All signs shall meet the requirements of Chapter 7 of the Village Code and will require a separate sign permit.

PUBLIC COMMENT
As of this writing, Staff has not received public comment on the proposal.

STANDARDS AND FINDINGS
The Planning and Zoning Commission shall review the standards and findings of fact outlined in **Exhibit A** and 1) accept them without changes, 2) accept them with changes, or 3) reject the findings. The Planning and Zoning Commission shall use the findings of fact to guide their recommendation to the Village Board.

STAFF RECOMMENDATION

Staff finds that the proposal meets the applicable standards contained in the Mount Prospect Zoning Ordinance. Staff requests that the Planning and Zoning Commission make a motion to adopt Staff's findings as the findings of the Planning and Zoning Commission and recommend **approval** of the following motions:

1. "A conditional use for a final Planned Unit Development (PUD) consisting of a 2.93-acre property with a hotel, restaurant, and banquet facility, subject to the following conditions:
    a. General conformance with the approved development plans which consist of the following:
        i. "Site Plan" prepared by Origination Design and bearing the latest revision date of December 11, 2025, except that it be modified to reflect the paving of the narrow gravel area along the west property line prior to permit submittal, with ultimate design subject to approval by the Director of Community Development;
        ii. "Proposed Building Elevations" prepared by REIT 200 LLC and bearing the latest revision date of January 29, 2026;
        iii. "Floor Breakdown and Staffing" prepared by REIT 200 LLC and bearing the latest revision date of January 29, 2026; and
        iv. "Landscape Plan" prepared by Lannert Group and bearing the latest revision date of November 10, 2025;
    b. Strict conformance to the "Landbank Parking and Monitoring Plan":
        i. Landbank Area: The Petitioner shall reserve on the approved site plan ("Landbank Site Plan") an area sufficient to accommodate ten (10) to twenty-five (25) additional off-street parking spaces, including required drive aisles, landscaping, light poles, and stormwater management facilities. The landbank area shall be graded and maintained as open space and shall not be used for buildings, storage, or other permanent improvements that would prevent future parking construction;
        ii. Monitoring: For the first twelve (12) months following issuance of a Final Certificate of Occupancy, the operator shall conduct parking utilization counts no fewer than four (4) days per month, including weekday and weekend evenings during peak demand periods. After the first year, counts shall occur no less than quarterly or upon request of the Village. Records of each count, including date, time, total spaces, occupied spaces, and any overflow parking, shall be maintained and provided to the Village upon request;

iii. Village Verification: The Village may conduct independent parking counts or inspections at any time, with or without notice, and such observations shall control for purposes of determining compliance. Failure to provide records or submission of inaccurate information shall constitute a violation of this approval;
iv. Installation of Deferred Spaces: If parking utilization exceeds eighty-five percent (85%) of available spaces on six (6) or more days within any consecutive ninety (90) day period, or if the Village documents recurring overflow parking or impacts to adjacent properties or public rights-of-way, the Village may require installation of the deferred parking spaces. Upon written notice, the Petitioner shall submit permits within ninety (90) days and complete construction within twelve (12) months; and
v. Noncompliance: Failure to comply with this Section shall constitute grounds for enforcement action, including citation, fines, or suspension or revocation of the conditional use permit or business license;

c. An application for a plat of consolidation shall be submitted in conjunction with the building permit application and a final plat of consolidation shall be recorded prior to issuance of the final certificate of occupancy;
d. Dumpsters and containers shall be screened on all sides by a solid wood fence or equivalent screening material to a height not less than six feet (6');
e. A Photometric Plan that meets the requirements of Section 14.314 of the Village Code (Outdoor Lighting Regulations) shall be provided at building permit submittal;
f. If proposed signage does not meet Chapter 7: Sign Regulations requirements, the Petitioner shall apply for an administrative PUD amendment;
g. Except for the relief granted by the planned unit development, variation, and development code exception, compliance with all applicable development, fire, building, and other Village Codes and regulations is required; and
h. The petition shall not be scheduled for Village Board consideration until a revised parking study, reflecting the restaurant's full square footage and detailing peak demand and shared parking availability for the hotel, has been submitted and approved by the Director of Community Development."

The Village Board's decision is final for this case.

ATTACHMENTS:

ADMINISTRATIVE CONTENT	**PLANS**	**OTHER**
(Zoning Request Application, Responses to Standards, etc…)	(Plat of Survey, Site Plan, etc.)	(Supplemental Information, Public Comments Received, etc…)

I concur:

Jason C Shallcross, AICP, CEcD
Director of Community Development

Exhibit A
Standards and Findings of Fact

CONDITIONAL USE STANDARDS
Section 14.203.F.8 of the Village of Mount Prospect Zoning Ordinance provides that a Conditional Use shall conform to the following requirements:

1. That the establishment, maintenance, or operation of the conditional use will not be detrimental to, or endanger the public health, safety, morals, comfort, or general welfare;
2. That the conditional use will not be injurious to the uses and enjoyment of other property in the immediate vicinity for the purposes already permitted, nor substantially diminish and impair property values within the neighborhood in which it is to be located;
3. That the establishment of the conditional use will not impede the normal and orderly development and improvement of the surrounding property for uses permitted in the district;
4. That adequate public utilities, access roads, drainage and/or necessary facilities have been or will be provided;
5. That adequate measures have been or will be taken to provide ingress and egress so designed as to minimize traffic congestion in the public streets;
6. That the proposed conditional use is not contrary to the objectives of the current comprehensive plan for the village; and
7. That the conditional use shall, in all other respects, conform to the applicable regulations of the district in which it is located, except as such regulations may, in each instance, be modified pursuant to the recommendations of the planning and zoning commission.

Petitioner's Findings: The Petitioner states that the hotel will be professionally managed under the Holiday Inn brand and will provide a safe, well-maintained lodging option that supports both local businesses and tourism without introducing adverse environmental, traffic, or noise impacts.
The Petitioner contends that returning the vacant site to productive use will enhance the appearance and stability of the area, supporting property values and complementing neighborhood retail, restaurant, and service uses. The Petitioner asserts that the hotel use is appropriate for a high-intensity commercial corridor like Rand Road. The Petitioner notes that the site is fully developed and already adequately served by public utilities and infrastructure. The Petitioner reports that the property is configured with established access points that were approved and constructed to serve hotel traffic, and that the hotel traffic patterns are distributed throughout the day, resulting in minimal impact on street congestion. The Petitioner suggests that the re-establishment of the hotel supports the Village's long-term land use and economic development initiatives through the reuse and modernization of an underutilized commercial site. The Petitioner concludes that the proposal will conform to all applicable regulations of the Village Code and that they will work with Staff to comply with any recommendations of the Planning and Zoning Commission.

Staff's Findings: Staff notes that the revitalization of the subject property has been listed in the Village Strategic Plan as a "Management in Progress" item since it was abandoned in 2021. The proposal would support public safety by repairing a vacant structure that has numerous maintenance and safety issues and would promote general welfare by filling a key vacancy along a major commercial corridor. The hotel, restaurant, and banquet uses are appropriate for a B-3 commercial area and are complimentary to the established surrounding uses. The site is adequately served by public utilities, access roads, and drainage. Staff voiced concerns about the potential parking deficiency and overflow onto adjacent properties, however, the Petitioner secured cross-access parking agreements with two neighboring

properties, agreed to land bank additional parking spaces, and will monitor and report parking utilization to the Village as a condition of approval. The proposal aligns with the goals of the Comprehensive Plan, including reuse and modernization of an underutilized commercial site, reinvestment in older commercial buildings, and supporting key commercial corridors as community and regional destinations. Based on the information submitted, the surrounding uses, and the proposed development's compliance with the Village's zoning ordinance and long-range planning documents, Staff recommends approval of the conditional use request.

GENERAL STANDARDS FOR PLANNED UNIT DEVELOPMENTS

Section 14.504.A of the Village of Mount Prospect Zoning Ordinance provides that a Planned Development shall conform to the following requirements:

1. Except as modified by and approved in the final Planned Unit Development plan, the proposed development complies with the regulations of the district or districts in which it is to be located.
2. The principal use in the proposed Planned Unit Development is consistent with the recommendations of the Comprehensive Plan of the Village for the area containing the subject site.
3. The proposed Planned Unit Development is in the public interest and is consistent with the purposes of this zoning ordinance.
4. The streets have been designed to avoid:
    a. Inconvenient or unsafe access to the Planned Unit Development;
    b. Traffic congestion in the streets which adjoin the Planned Unit Development;
    c. An excessive burden on public parks, recreation areas, schools, and other public facilities which serve or are proposed to serve the Planned Unit Development.

Petitioner's Findings: The Petitioner notes that the proposal involves no changes to the building footprint, no expansions of intensity, and no deviations from existing bulk, height, setbacks, or lot coverage. The Petitioner responded that the re-establishment of the hotel advances multiple objectives of the Comprehensive Plan, including: revitalization and adaptive reuse of aging commercial properties; adaptive reuse and reinvestment in underutilized structures rather than greenfield development; reinvestment in major commercial corridors; and economic development goals including increased tax base, employment, and commercial synergy. The Petitioner asserts that the proposal advances the public interest in many ways, including: occupancy of a long-vacant building; $9 million in private investment; improvements to safety, lighting, and accessibility; restoring operations that generate sales tax, employment, and complementary spending in the Village; providing lodging for regional visitors; and enhancing corridor appearance.

Staff's Findings: The PUD provides flexibility for developments to deviate from the strict letter of the code. The subject property is an existing hotel complex constructed in 1966 and as such the property deviates from code in several areas, including building and parking lot setbacks, perimeter and foundation landscaping, and off-street parking requirements. However, Staff finds that the deviations are in the public interest and consistent with the purpose of the zoning ordinance and the Comprehensive Plan. Staff is requiring a "Landbank Parking and Monitoring Plan" to monitor and report on the parking utilization at the subject property, with provisions to install additional parking should the demand exceed the supply.

STANDARDS FOR PLANNED UNIT DEVELOPMENTS WITH OTHER EXCEPTIONS

Section 14.504.C of the Village of Mount Prospect Zoning Ordinance provides that a Planned Development which does not comply with the requirements of the underlying zoning district's regulations governing lot area, lot width, bulk regulations, parking and sign regulations, or which require modification of the subdivision design standards shall conform to the following requirements:

1. Any reduction in the requirements of this chapter is in the public interest.
2. The proposed exceptions would not adversely impact the value or use of any other property.
3. Such exceptions are solely for the purpose of promoting better development which will be beneficial to the residents or occupants of the planned unit development as well as those of the surrounding properties.
4. In residential planned unit developments the maximum number of dwelling units allowed per acre shall not exceed forty eight (48) units per acre for developments incorporating senior housing or assisted living facilities.
5. All buildings are to be located within the planned unit development in such a way as to dissipate any adverse impact on adjoining buildings and shall not invade the privacy of the occupants of such buildings and shall conform to the following:
    a. The front, side or rear yard setbacks on the perimeter of the development shall not be less than that required in the abutting zoning district(s) or the zoning district underlying the subject site, whichever is greater.
    b. All transitional yards and transitional landscape yards of the underlying zoning district are complied with.
    c. If required transitional yards and transitional landscape yards are not adequate to protect the privacy and enjoyment of property adjacent to the development, the Planning and Zoning Commission shall recommend either or both of the following requirements:
        i. All structures located on the perimeter of the planned unit development must be set back by a distance sufficient to protect the privacy and amenity of adjacent existing uses;
        ii. All structures located along the entire perimeter of the planned unit development must be permanently screened with sight proof screening in a manner which is sufficient to protect the privacy and amenity of adjacent existing uses.
    d. The area of open space provided in a planned unit development shall be at least that required in the underlying zoning district.

Petitioner's Findings: The Petitioner responded that the project introduces no new encroachments, no intensification of the building footprint, and no reduction in required standards. The Petitioner contends that the renovation improves, rather than diminishes, the impact of the structure on adjoining properties and enhances privacy, aesthetics, and corridor character.

Staff's Findings: Staff acknowledges that the Petitioner's request does not create additional nonconformities or increase the extent of existing nonconformities. Staff finds the revitalization of the vacant property to be in the public interest and concurs that the investment will positively impact the value and uses of surrounding property. Staff has recommended conditions of approval to address potential adverse impacts, including "Landbank Parking and Monitoring Plan" to monitor and report on the parking utilization at the subject property, with provisions to install additional parking should the demand exceed the supply.

Exhibit B

Landbank Parking and Monitoring Requirements
February 9, 2026
PZ-22-25 (200 E Rand Rand) – CU Final PUD

A. Landbank Area

The Petitioner shall reserve on the approved site plan ("Landbank Site Plan") an area sufficient to accommodate ten (10) to twenty-five (25) additional off-street parking spaces, including required drive aisles, landscaping, light poles, and stormwater management facilities. The landbank area shall be graded and maintained as open space and shall not be used for buildings, storage, or other permanent improvements that would prevent future parking construction.

B. Monitoring

For the first twelve (12) months following issuance of a Final Certificate of Occupancy, the operator shall conduct parking utilization counts no fewer than four (4) days per month, including weekday and weekend evenings during peak demand periods. After the first year, counts shall occur no less than quarterly or upon request of the Village. Records of each count, including date, time, total spaces, occupied spaces, and any overflow parking, shall be maintained and provided to the Village upon request.

C. Village Verification

The Village may conduct independent parking counts or inspections at any time, with or without notice, and such observations shall control for purposes of determining compliance. Failure to provide records or submission of inaccurate information shall constitute a violation of this approval.

D. Installation of Deferred Spaces

If parking utilization exceeds eighty-five percent (85%) of available spaces on six (6) or more days within any consecutive ninety (90) day period, or if the Village documents recurring overflow parking or impacts to adjacent properties or public rights-of-way, the Village may require installation of the deferred parking spaces. Upon written notice, the Petitioner shall submit permits within ninety (90) days and complete construction within twelve (12) months.


E. Noncompliance

Failure to comply with this Section shall constitute grounds for enforcement action, including citation, fines, or suspension or revocation of the conditional use permit or business license.

Landbank Parking and Monitoring Requirements
February 9, 2026
PZ-22-25 (200 E Rand Rand) – CU Final PUD

Landbank Site Plan

Area reserved for future parking

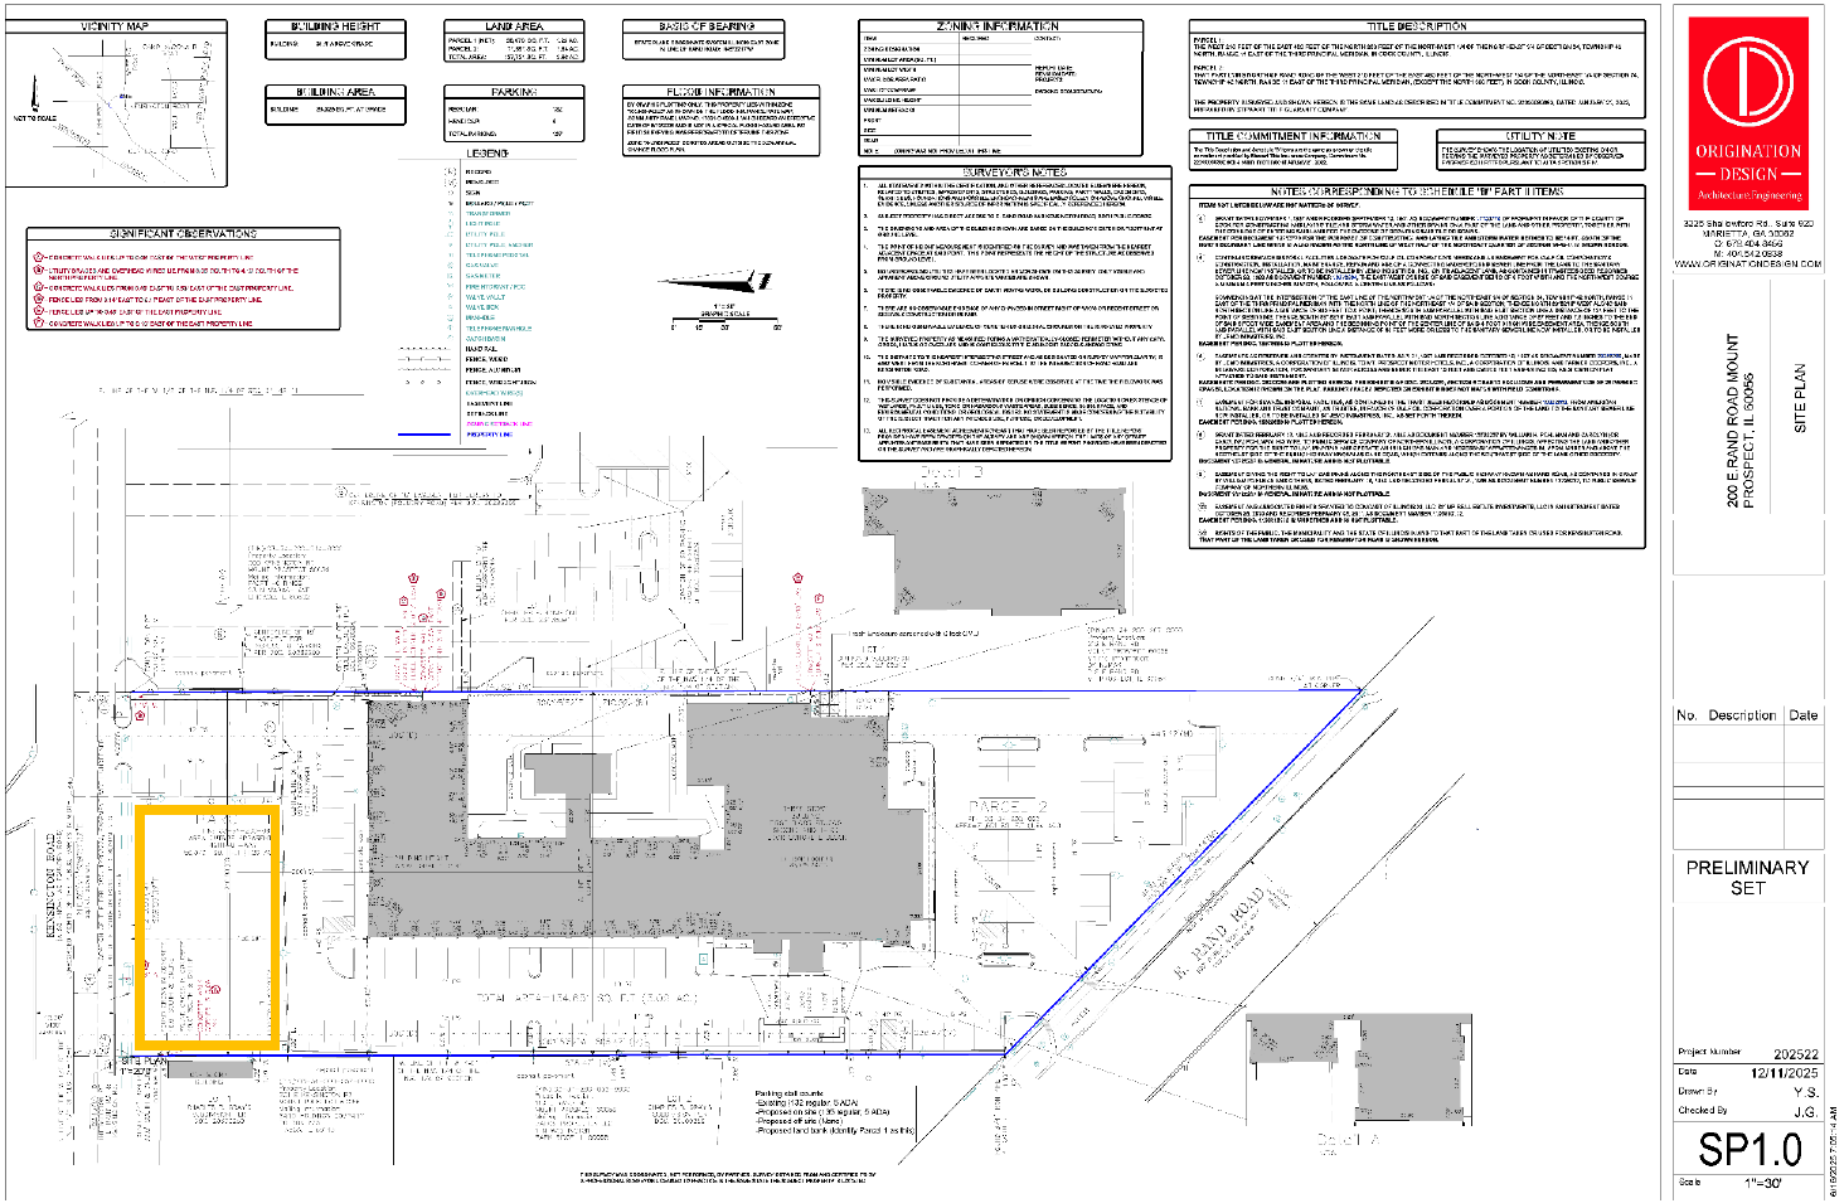

ORIGINATION DESIGN
Architecture/Engineering
3225 Shallowford Rd., Suite 920
MARIETTA, GA 30062
O: 678.404.8466
M: 404.542.0838
WWW.ORIGINATIONDESIGN.COM

200 E RAND ROAD MOUNT PROSPECT, IL 60056

SITE PLAN

No.	Description	Date

PRELIMINARY SET

Project Number 202522
Date 12/11/2025
Drawn By Y.S.
Checked By J.G.

SP1.0

Scale 1"=30'

6/19/2025 7:05:14 AM

MINUTES OF THE REGULAR MEETING OF THE PLANNING & ZONING COMMISSION

CASE NO. PZ-22-25	Hearing Date: February 26, 2026
PROPERTY ADDRESS:	200 East Rand Road
PETITIONER:	REIT 200 LLC 550 E Devon Ave Ste 110 Itasca IL 60143
PUBLICATION DATE:	February 11, 2026
REQUEST:	Petitioner is seeking a conditional use for a final Planned Unit Development (PUD) and other relief from the Village of Mount Prospect Code of Ordinances as may be required, to re-establish a hotel, restaurant, and banquet facility at the subject property.
MEMBERS PRESENT:	Joseph Donnelly Walter Szymczak William Beattie Fay Costa Richard Rogers
MEMBERS ABSENT:	Donald Olsen Ewa Weir Michael Fricano
STAFF MEMBERS PRESENT:	Jason Shallcross – Director of Community & Economic Development Antonia Lalagos – Development Planner
INTERESTED PARTIES:	None

Chairman Donnelly called the meeting to order at 7:02 PM. Commissioner Beattie made a motion seconded by Commissioner Szymczak to approve the minutes from the Planning and Zoning Commission meeting on January 8, 2026. The minutes were approved 4-0, with one Commissioner abstaining.

After hearing one item of new business, Chairman Donnelly introduced case number PZ-22-25, 200 East Rand Road, a request for a final Planned Unit Development (PUD) to re-establish the hotel, restaurant, and banquet hall uses at the subject property. The Village Board's decision is final for this case.

Ms. Lalagos introduced the subject property and its history. The subject property was annexed to the Village in 1961 and in 1966 was developed as a Holiday Inn hotel with a pool, restaurant, and banquet hall / meeting spaces. Ms. Lalagos explained that the hotel complex operated

continuously from its construction in 1966 until its closure in late 2020 when it had been operating as a Holiday Inn, with major interior remodels in 1977, 1998, and 2009. The property has been vacant since the Holiday Inn's closure and has experienced vandalism and deterioration.

Ms. Lalagos reported that the subject property consists of two parcels totaling 2.93 acres, with existing access points on Kensington Road and Rand Road. As a condition of approval, Staff will require the Petitioner to apply for an administrative plat of consolidation to combine the two parcels. Ms. Lalagos explained that the Petitioners are proposing to restripe the parking lot to increase the onsite parking from 137 to 140 stalls and will pave a gravel area along the west property line where it is too narrow for plantings to grow. The Village is requesting that the Petitioner donate a 0.60' strip of land to expand the right-of-way along the north end of the site adjacent to Kensington Road.

Ms. Lalagos reviewed the bulk regulations, pointing out that the existing parking lot and building setbacks are nonconforming under current zoning standards and would require relief if constructed today. Approval of the PUD would authorize the continuation of these existing conditions. Ms. Lalagos reported that no modifications are proposed to the current setbacks, building height, or lot coverage, other than where the Village is requesting the Petitioner donate land to accommodate the intersection and sidewalk improvement efforts at Kensington, Elmhurst, and Rand Roads.

Ms. Lalagos described the exterior and amenities of the hotel. The three-story primary structure is approximately 80,000 square feet in size, containing 139 guestrooms, a 5,326 square-foot restaurant, and a 3,376 square-foot meeting space. Hotel guest amenities include a fitness center, indoor pool, meeting space, business center, and guest laundry. Ms. Lalagos stated that the existing building materials will remain, including stone veneer, painted CMUs, and EIFS. The Petitioner proposes to refresh the exterior with new paint, to replace damaged stonework, and to replace damaged doors and windows.

Ms. Lalagos provided an overview of the parking at the subject property. The Petitioner proposes to restripe the existing 137-stall parking lot to 140 parking stalls on site, to provide a 24-hour complimentary shuttle service between the hotel and airport, and has executed cross-use parking agreements with the neighboring properties at 201 East Kensington Road and 303 East Kensington Road. Ms. Lalagos stated that the adjacent properties have a surplus of 42 parking stalls according to Village off-street parking requirements. The Petitioner has also agreed to landbank the open space at the north end of the subject property, which could be converted into 10 to 25 additional parking stalls if area parking demand exceeds supply.

Ms. Lalagos compared the parking demand as required by the Village Code and projected by the Petitioner's parking study. She noted that the table in the exhibit reflected revised ITE estimates based on an updated parking study submitted by the Petitioner the week of the hearing. Per the code, the subject property is deficient by 127 parking stalls, while the ULI method projects a surplus of 37 stalls, and the ITE method projects a deficiency of 11 stalls. Ms. Lalagos argued that the analysis supports the need for cross-use parking agreements to provide adequate parking supply during peak usage periods. As a condition of approval, Staff is requiring the Petitioner to conduct monthly parking utilization counts according to the schedule in Exhibit B, "Landbank Parking and Monitoring Plan." If parking utilization at the subject property exceeds 85% of available

spaces or if the Village documents negative impacts to adjacent properties or public rights of way, the Village may require installation of the deferred parking spaces in the land-banked area.

Ms. Lalagos shared the landscape plan, pointing out that the existing landscaping is nonconforming due to lack of landscape beds on the perimeter of the property and at the foundation of the building at the time of construction. The Petitioner is proposing new trees, shrubs, and various groundcover to fill the existing parking lot islands. The land banked area will remain open lawn as stipulated by the "Landbank Parking and Monitoring Plan."

Ms. Lalagos concluded that staff finds that the proposed conditional use meets the applicable standards contained in the Mount Prospect Zoning Ordinance. She requested that the Planning and Zoning Commission make a motion to adopt staff's findings as the findings of the Planning and Zoning Commission and recommend **approval** of the following motion:

1. "A conditional use for a final Planned Unit Development (PUD) at 200 East Rand Road, consisting of a 2.93-acre property with a hotel, restaurant, and banquet facility, subject to the following conditions:
    a. General conformance with the approved development plans as noted in the staff report;
    b. Strict conformance to the "Landbank Parking and Monitoring Plan" as noted in the staff report:
    c. An application for a plat of consolidation shall be submitted in conjunction with the building permit application and a final plat of consolidation shall be recorded prior to issuance of the final certificate of occupancy;
    d. Dumpsters and containers shall be screened on all sides by a solid wood fence or equivalent screening material to a height not less than six feet (6');
    e. A Photometric Plan that meets the requirements of Section 14.314 of the Village Code (Outdoor Lighting Regulations) shall be provided at building permit submittal;
    f. If proposed signage does not meet Chapter 7: Sign Regulations requirements, the Petitioner shall apply for an administrative PUD amendment;
    g. Except for the relief granted by the planned unit development, compliance with all applicable development, fire, building, and other Village Codes and regulations is required; and
    h. The petition shall not be scheduled for Village Board consideration until a revised parking study, reflecting the restaurant's full square footage and detailing peak demand and shared parking availability for the hotel, has been submitted and approved by the Director of Community Development."

The Village Board's decision is final for this case.

Commissioner Beattie was concerned about the wide gap between the parking requirements of the Village and those of the parking study, noting that the Village code does not account for overlap of uses. He pointed out that the land bank would only add up to 25 stalls, and asked if Staff was confident that there would not be parking problems.

Mr. Shallcross stated that when the hotel was operating there was a lot of crossover parking that took place. He suggested that the cross-use parking agreements makes the most sense for this area, and if not this, then what use would be more appropriate.

Commissioner Beattie asked if there were parking issues previously when it was fully functional?

Mr. Shallcross stated that Staff searched records from approximately 2009 to 2019 and could not locate any documented parking complaints, though he noted that complaints may have existed just not in written form. He said that the Village Code treats parking as if all of the uses are distinct from one another, whereas in reality there is overlap between uses. Mr. Shallcross suggested that PUDs were made for situations like this with a mix of uses.

Commissioner Beattie and Chairman Donnelly noted the shuttle will assist.

Mr. Shallcross pointed out that the ITE manual asserts an 11-stall deficit, but the cross-use parking agreement analysis with the Village Code suggests a surplus of 42 parking stalls. He stated that without the agreements, the Village would have more concerns.

Commissioner Beattie asked if there is cross-access between the parking lots.

Mr. Shallcross said there is no cross-access, but the Village believes all vehicle movements between properties can be done safely.

Commissioner Rogers suggested that the parking lot may not have been full in the past because the original hotel was not high quality and therefore never fully occupied. He agreed that he had never seen the parking lot full.

Commissioner Costa asked Staff to confirm that if the land banked area is paved, that it will have to meet standard stormwater detention requirements.

Mr. Shallcross confirmed that stormwater requirements would not be waived as part of this approval, and it would have to go through the full permit process, including approval by MWRD.

Chairman Donnelly suggested that the hotel owners could pursue additional agreements with other parties, such as Heavenly Massage.

Chairman Donnelly swore in the petitioner, Chris Patel of REIT 200 LLC, 200 East Rand Road, Mount Prospect; Justin Opitz of Kimley-Horn, 570 Lake Cook Road, Deerfield; and Mark Rogers, Liston & Tsantilis, 200 South Wacker Drive, Chicago.

Mr. Patel explained that he is planning to reopen the property as a Holiday Inn with a full cosmetic refresh, bring in a new restaurant concept, renovate the banquet and meeting space, and bring the building back to life.

Mr. Opitz remarked that they believe the parking demand will be accommodated and the cross-use agreements will help.

Commissioner Beattie asked if the cross-use agreements with Red Barn and 1st Family Dental are already in place.

Mr. Patel replied yes, both have been executed.

Commissioner Beattie asked if the petitioner was confident there are enough parking stalls for all the uses.

Mr. Patel replied yes, and added that there is more usage of rideshare and rental car demand has gone down.

Chairman Donnelly asked when they intend to open.

Mr. Patel said he hopes to open by the end of the year.

Commissioner Beattie asked about the interior of the building.

Mr. Patel replied that the inside has been vandalized and a lot of work is needed. He asserted they are doing a complete renovation with a great team that has worked on the hotel previously.

Commissioner Rogers noted that the building had problems with the fire protection system in the past.

Mr. Patel replied that it has been corrected.

Chairman Donnelly asked Staff if the fire department had signed off on the application so far.

Mr. Shallcross replied yes, and said that any outstanding fire protection issues would be addressed at permit.

Hearing no further comments or questions, Chairman Donnelly closed the hearing and asked for a motion to approve the conditions as noted in the staff report. Commissioner Costa made a motion seconded by Commissioner Szymczak.

UPON ROLL CALL AYES: Szymczak, Beattie, Rogers, Costa, Donnelly
NAYS: None

The Planning and Zoning Commission gave a positive recommendation (5-0) to the Village Board for the March 17, 2026 meeting.

After hearing two more items of new business, Chairman Donnelly asked if there were any citizens to be heard.

Hearing no further discussion, Chairman Donnelly made a motion seconded by Commissioner Beattie and the meeting was adjourned at 8:43 PM.

Antonia Lalagos

Antonia Lalagos, Development Planner

EXHIBIT A

Landbank Parking and Monitoring Requirements
200 E Rand Rd, Mount Prospect
March 11, 2026

A. Landbank Area: The Petitioner shall reserve on the approved site plan ("Landbank Site Plan") an area sufficient to accommodate ten (10) to twenty-five (25) additional off-street parking spaces, including required drive aisles, landscaping, light poles, and stormwater management facilities. The landbank area shall be graded and maintained as open space and shall not be used for buildings, storage, or other permanent improvements that would prevent future parking construction.
B. Monitoring: For the first twelve (12) months following issuance of a Final Certificate of Occupancy, the operator shall conduct parking utilization counts no fewer than four (4) days per month, including weekday and weekend evenings during peak demand periods. After the first year, counts shall occur no less than quarterly or upon request of the Village. Records of each count, including date, time, total spaces, occupied spaces, and any overflow parking, shall be maintained and provided to the Village upon request.
C. Village Verification: The Village may conduct independent parking counts or inspections at any time, with or without notice, and such observations shall control for purposes of determining compliance. Failure to provide records or submission of inaccurate information shall constitute a violation of this approval.
D. Installation of Deferred Spaces: If parking utilization exceeds eighty-five percent (85%) of available spaces on six (6) or more days within any consecutive ninety (90) day period, or if the Village documents overflow parking occurring on six (6) or more days within any consecutive ninety (90) day period that impacts adjacent properties or public rights-of-way, the Village may require installation of the deferred parking spaces. Upon written notice, the Petitioner shall submit permits within ninety (90) days and complete construction within twelve (12) months.
E. Noncompliance: Failure to comply with this Section shall constitute grounds for enforcement action, including citation, fines, or suspension or revocation of the conditional use permit or business license.

DRAFT


EXHIBIT A

F. Shared Parking Agreements: The Petitioner shall maintain the existing shared parking agreements with adjacent properties and shall make good faith efforts to keep such agreements in effect for as long as reasonably practicable. Copies of any executed shared parking agreements shall be provided to the Village and shall remain on file with the Community Development Department. If any shared parking agreement is terminated, expires, or otherwise becomes unavailable, the Petitioner shall notify the Village in writing within thirty (30) days and shall make reasonable efforts to renew the agreement or secure replacement shared parking arrangements with nearby properties, where feasible. Termination of such agreements shall not relieve the Petitioner of compliance with the parking monitoring and deferred parking installation requirements contained in this approval.

DRAFT

Landbank Site Plan

Area reserved for future parking

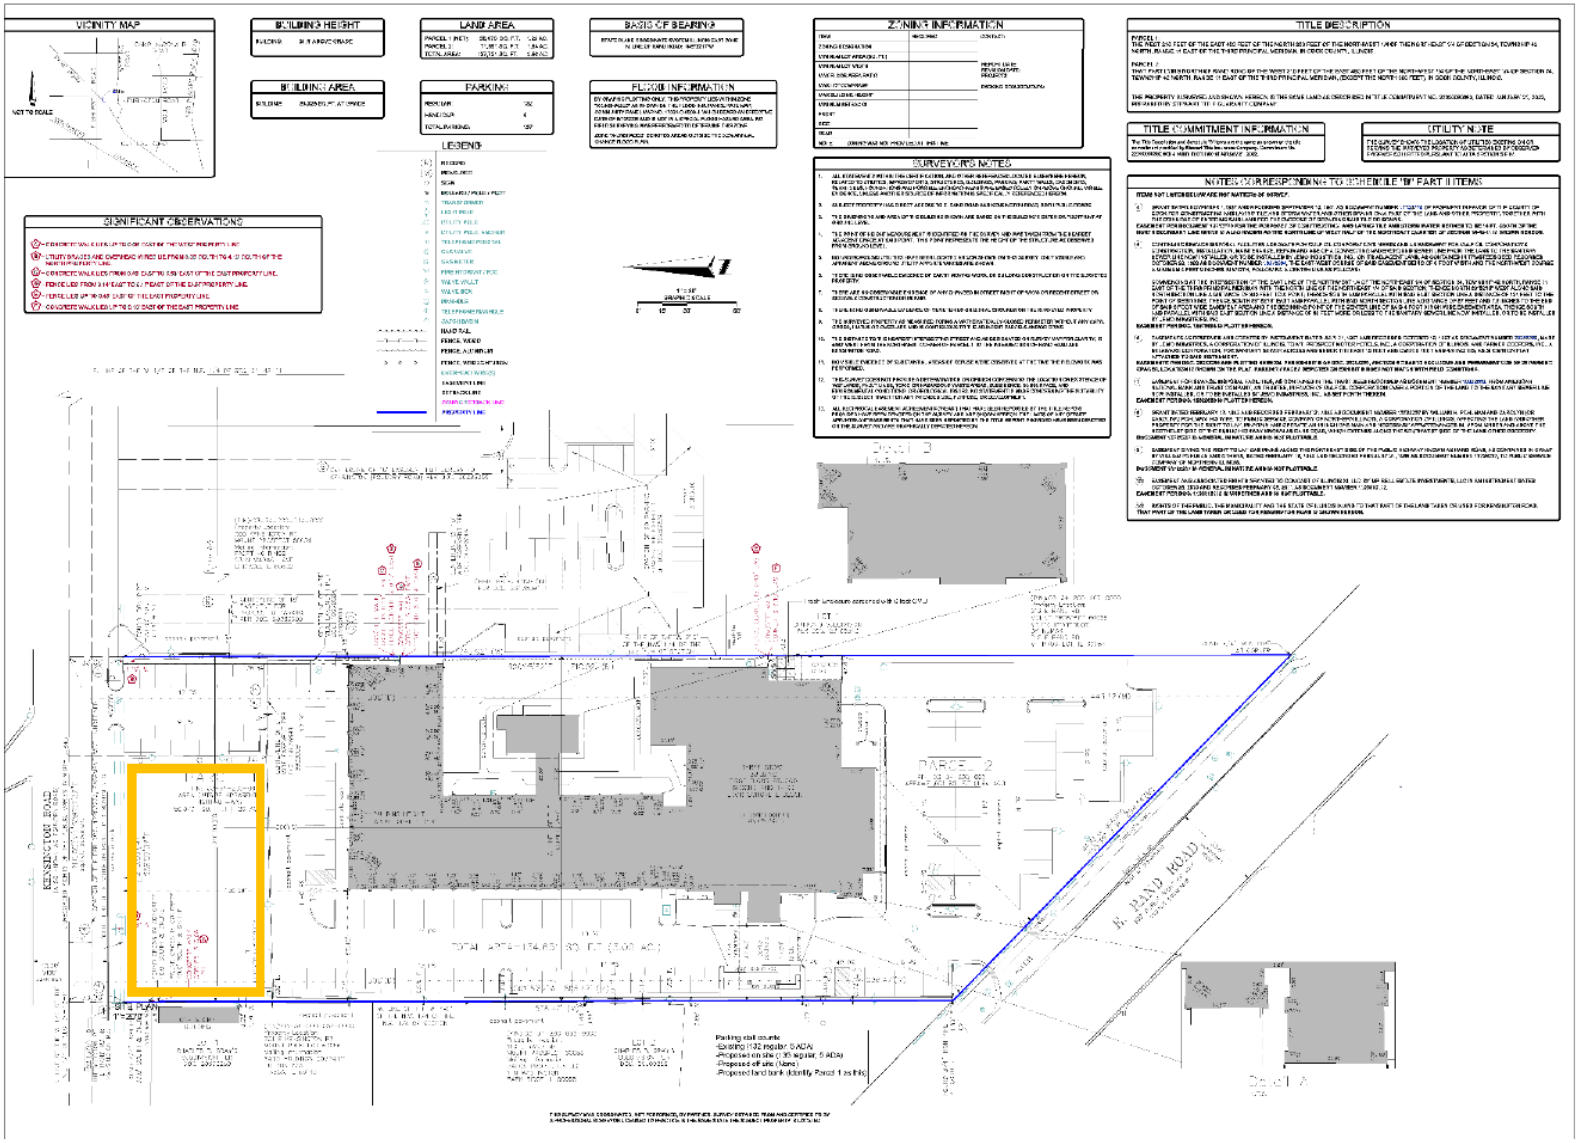

ORIGINATION — DESIGN — Architecture/Engineering

3225 Shallowford Rd., Suite 920
MARIETTA, GA 30062
O: 678.404.3499
M: 404.542.0638
WWW.ORIGINATIONDESIGN.COM

200 E RAND ROAD MOUNT
PROSPECT, IL 60056

SITE PLAN

EXHIBIT A

No.	Description	Date

PRELIMINARY SET

Project Number	202522
Date	12/11/2025
Drawn By	Y.S.
Checked By	J.G.

SP1.0

Scale 1"=30'

6/19/2025 7:05:4 AM

ORDINANCE NO. _____

AN ORDINANCE GRANTING A CONDITIONAL USE FOR A PRELIMINARY AND FINAL PLANNED UNIT DEVELOPMENT FOR PROPERTY LOCATED AT 200 EAST RAND ROAD, MOUNT PROSPECT, ILLINOIS

WHEREAS, 200 REIT LLC ("Petitioner") has filed a petition for a conditional use for a Preliminary and Final Planned Unit Development, with respect to property located at 200 East Rand Road ("Subject Property") and legally described as follows:

PARCEL 1:
THE WEST 210 FEET OF THE EAST 490 FEET OF THE NORTH 300 FEET OF THE NORTHWEST 1/4 OF THE NORTHEAST 1/4 OF SECTION 34, TOWNSHIP 42 NORTH, RANGE 11 EAST OF THE THIRD PRINCIPAL MERIDIAN, IN COOK COUNTY, ILLINOIS.

PARCEL 2:
THAT PART LYING NORTH OF RAND ROAD OF THE WEST 210 FEET OF THE EAST 490 FEET OF THE NORTHWEST 1/4 OF THE NORTHEAST 1/4 OF SECTION 34, TOWNSHIP 42 NORTH, RANGE 11 EAST OF THE THIRD PRINCIPAL MERIDIAN, (EXCEPT THE NORTH 300 FEET), IN COOK COUNTY, ILLINOIS.

PIN: 03-34-200-061-0000 and 03-34-200-062-0000; and

WHEREAS, the Village Board passed Resolution No. 27-25 on the 16th day of September, 2025, which approved the subject property being designated under the Class 7b Classification by the Cook County Assessor, with the condition that the Petitioner secure approval of an ordinance granting a conditional use to operate a hotel on the property within six (6) months of the passage of said Resolution; and

WHEREAS, the Petitioner seeks a conditional use permit for a preliminary and final Planned Unit Development to re-establish a hotel, restaurant, and banquet facility at the subject property; and

WHEREAS, a public hearing was held on the request being the subject of PZ-22-25 before the Planning and Zoning Commission of the Village of Mount Prospect on the 26th day of February, 2026, pursuant to proper legal notice having been published in the Daily Herald newspaper on the 11th day of March, 2026; and

DRAFT

WHEREAS, the Planning and Zoning Commission has submitted its findings and recommendations of approval, with specific conditions, to the Mayor and Board of Trustees in support of the requests being the subject of PZ-22-25; and

WHEREAS, the Mayor and Board of Trustees of the Village of Mount Prospect have given consideration to the requests herein and have determined that the requests meet the standards of the Village and that the granting of the proposed conditional use for a preliminary and final Planned Unit Development would be in the best interest of the Village.

NOW, THEREFORE, BE IT ORDAINED BY THE MAYOR AND BOARD OF TRUSTEES OF THE VILLAGE OF MOUNT PROSPECT, COOK COUNTY, ILLINOIS ACTING IN THE EXERCISE OF THEIR HOME RULE POWERS:

SECTION ONE: That the recitals set forth hereinabove are incorporated herein as findings of fact by the Mayor and Board of Trustees of the Village of Mount Prospect.

SECTION TWO: The Mayor and Board of Trustees of the Village of Mount Prospect does hereby approve a conditional use for a Preliminary and Final Planned Unit Development (PUD) consisting of a 2.93-acre property with a hotel, restaurant, and banquet facility, subject to the following conditions:

1. General conformance with the approved development plans which consist of the following:
    a. "Site Plan" prepared by Origination Design and bearing the latest revision date of December 11, 2025, except that it be modified to reflect the paving of the narrow gravel area along the west property line prior to permit submittal, with ultimate design subject to approval by the Director of Community Development;
    b. "Proposed Building Elevations" prepared by REIT 200 LLC and bearing the latest revision date of January 29, 2026;
    c. "Floor Breakdown and Staffing" prepared by REIT 200 LLC and bearing the latest revision date of January 29, 2026; and
    d. "Landscape Plan" prepared by Lannert Group and bearing the latest revision date of November 10, 2025;
2. Strict conformance to the "Landbank Parking and Monitoring Plan" dated March 11, 2026 ("Exhibit A"):
    a. Landbank Area: The Petitioner shall reserve on the approved site plan ("Landbank Site Plan") an area sufficient to accommodate ten (10) to twenty-five (25) additional off-street parking spaces,

DRAFT

including required drive aisles, landscaping, light poles, and stormwater management facilities. The landbank area shall be graded and maintained as open space and shall not be used for buildings, storage, or other permanent improvements that would prevent future parking construction;

b. Monitoring: For the first twelve (12) months following issuance of a Final Certificate of Occupancy, the operator shall conduct parking utilization counts no fewer than four (4) days per month, including weekday and weekend evenings during peak demand periods. After the first year, counts shall occur no less than quarterly or upon request of the Village. Records of each count, including date, time, total spaces, occupied spaces, and any overflow parking, shall be maintained and provided to the Village upon request;
c. Village Verification: The Village may conduct independent parking counts or inspections at any time, with or without notice, and such observations shall control for purposes of determining compliance. Failure to provide records or submission of inaccurate information shall constitute a violation of this approval;
d. Installation of Deferred Spaces: If parking utilization exceeds eighty-five percent (85%) of available spaces on six (6) or more days within any consecutive ninety (90) day period, or if the Village documents overflow parking occurring on six (6) or more days within any consecutive ninety (90) day period that impacts adjacent properties or public rights-of-way, the Village may require installation of the deferred parking spaces. Upon written notice, the Petitioner shall submit permits within ninety (90) days and complete construction within twelve (12) months;
e. Noncompliance: Failure to comply with this Section shall constitute grounds for enforcement action, including citation, fines, or suspension or revocation of the conditional use permit or business license; and
f. Shared Parking Agreements: The Petitioner shall maintain the existing shared parking agreements with adjacent properties and shall make good faith efforts to keep such agreements in effect for as long as reasonably practicable. Copies of any executed shared parking agreements shall be provided to the Village and shall remain on file with the Community Development Department. If any shared parking agreement is terminated, expires, or otherwise becomes unavailable, the Petitioner shall notify the Village in writing within thirty (30) days and shall make reasonable efforts to renew the agreement or secure replacement shared parking

DRAFT

arrangements with nearby properties, where feasible. Termination of such agreements shall not relieve the Petitioner of compliance with the parking monitoring and deferred parking installation requirements contained in this approval;

3. An application for a plat of consolidation shall be submitted in conjunction with the building permit application and a final plat of consolidation shall be recorded prior to issuance of the final certificate of occupancy;
4. Dumpsters and containers shall be screened on all sides by a solid wood fence or equivalent screening material to a height not less than six feet (6');
5. A Photometric Plan that meets the requirements of Section 14.314 of the Village Code (Outdoor Lighting Regulations) shall be provided at building permit submittal;
6. If proposed signage does not meet Chapter 7: Sign Regulations requirements, the Petitioner shall apply for an administrative PUD amendment; and
7. Right-of-Way Dedication: The Petitioner shall dedicate, at no cost to the Village or the Illinois Department of Transportation, any right-of-way and any temporary or permanent easements determined necessary for the design, construction, or future implementation of intersection improvements at Rand Road, Kensington Road, and Elmhurst Road (Illinois Route 83). The limits and form of such dedication shall be subject to review and approval by the Village Engineer, the Illinois Department of Transportation, and the Director of Public Works. The Petitioner shall execute all documents necessary to effectuate such dedication and shall cooperate with the Village and the Illinois Department of Transportation to ensure the dedication is completed and recorded. Determination that this condition has been satisfied, including the timing of recording of the dedication documents, shall be subject to the approval of the Director of Public Works.

SECTION THREE: Except for the relief granted by the Planned Unit Development, compliance with all applicable development, fire, building, and other Village Codes and regulations is required.

SECTION FOUR: The Village Board hereby finds that the requirements of Section 3(A) of Resolution 27-25 have been satisfied by the approval and adoption of this Ordinance.

DRAFT

SECTION FIVE: The Village Clerk is hereby authorized and directed to record a certified copy of this Ordinance and "Exhibit A" with the Recorder of Deeds of Cook County.

SECTION SIX: This Ordinance shall be in full force and effect from and after its passage, approval and publication in pamphlet form in the manner provided by law.

AYES:

NAYS:

ABSENT:

PASSED and APPROVED this 16th day of March, 2026.

_____
Paul Wm. Hoefert, Mayor

ATTEST:

_____
Karen M. Agoranos, Village Clerk

DRAFT

EXHIBIT A

Landbank Parking and Monitoring Requirements
200 E Rand Rd, Mount Prospect
March 11, 2026

A. Landbank Area: The Petitioner shall reserve on the approved site plan ("Landbank Site Plan") an area sufficient to accommodate ten (10) to twenty-five (25) additional off-street parking spaces, including required drive aisles, landscaping, light poles, and stormwater management facilities. The landbank area shall be graded and maintained as open space and shall not be used for buildings, storage, or other permanent improvements that would prevent future parking construction.

B. Monitoring: For the first twelve (12) months following issuance of a Final Certificate of Occupancy, the operator shall conduct parking utilization counts no fewer than four (4) days per month, including weekday and weekend evenings during peak demand periods. After the first year, counts shall occur no less than quarterly or upon request of the Village. Records of each count, including date, time, total spaces, occupied spaces, and any overflow parking, shall be maintained and provided to the Village upon request.

C. Village Verification: The Village may conduct independent parking counts or inspections at any time, with or without notice, and such observations shall control for purposes of determining compliance. Failure to provide records or submission of inaccurate information shall constitute a violation of this approval.

D. Installation of Deferred Spaces: If parking utilization exceeds eighty-five percent (85%) of available spaces on six (6) or more days within any consecutive ninety (90) day period, or if the Village documents overflow parking occurring on six (6) or more days within any consecutive ninety (90) day period that impacts adjacent properties or public rights-of-way, the Village may require installation of the deferred parking spaces. Upon written notice, the Petitioner shall submit permits within ninety (90) days and complete construction within twelve (12) months.

E. Noncompliance: Failure to comply with this Section shall constitute grounds for enforcement action, including citation, fines, or suspension or revocation of the conditional use permit or business license.


DRAFT

F. Shared Parking Agreements: The Petitioner shall maintain the existing shared parking agreements with adjacent properties and shall make good faith efforts to keep such agreements in effect for as long as reasonably practicable. Copies of any executed shared parking agreements shall be provided to the Village and shall remain on file with the Community Development Department. If any shared parking agreement is terminated, expires, or otherwise becomes unavailable, the Petitioner shall notify the Village in writing within thirty (30) days and shall make reasonable efforts to renew the agreement or secure replacement shared parking arrangements with nearby properties, where feasible. Termination of such agreements shall not relieve the Petitioner of compliance with the parking monitoring and deferred parking installation requirements contained in this approval.

DRAFT

Landbank Site Plan

Area reserved for future parking

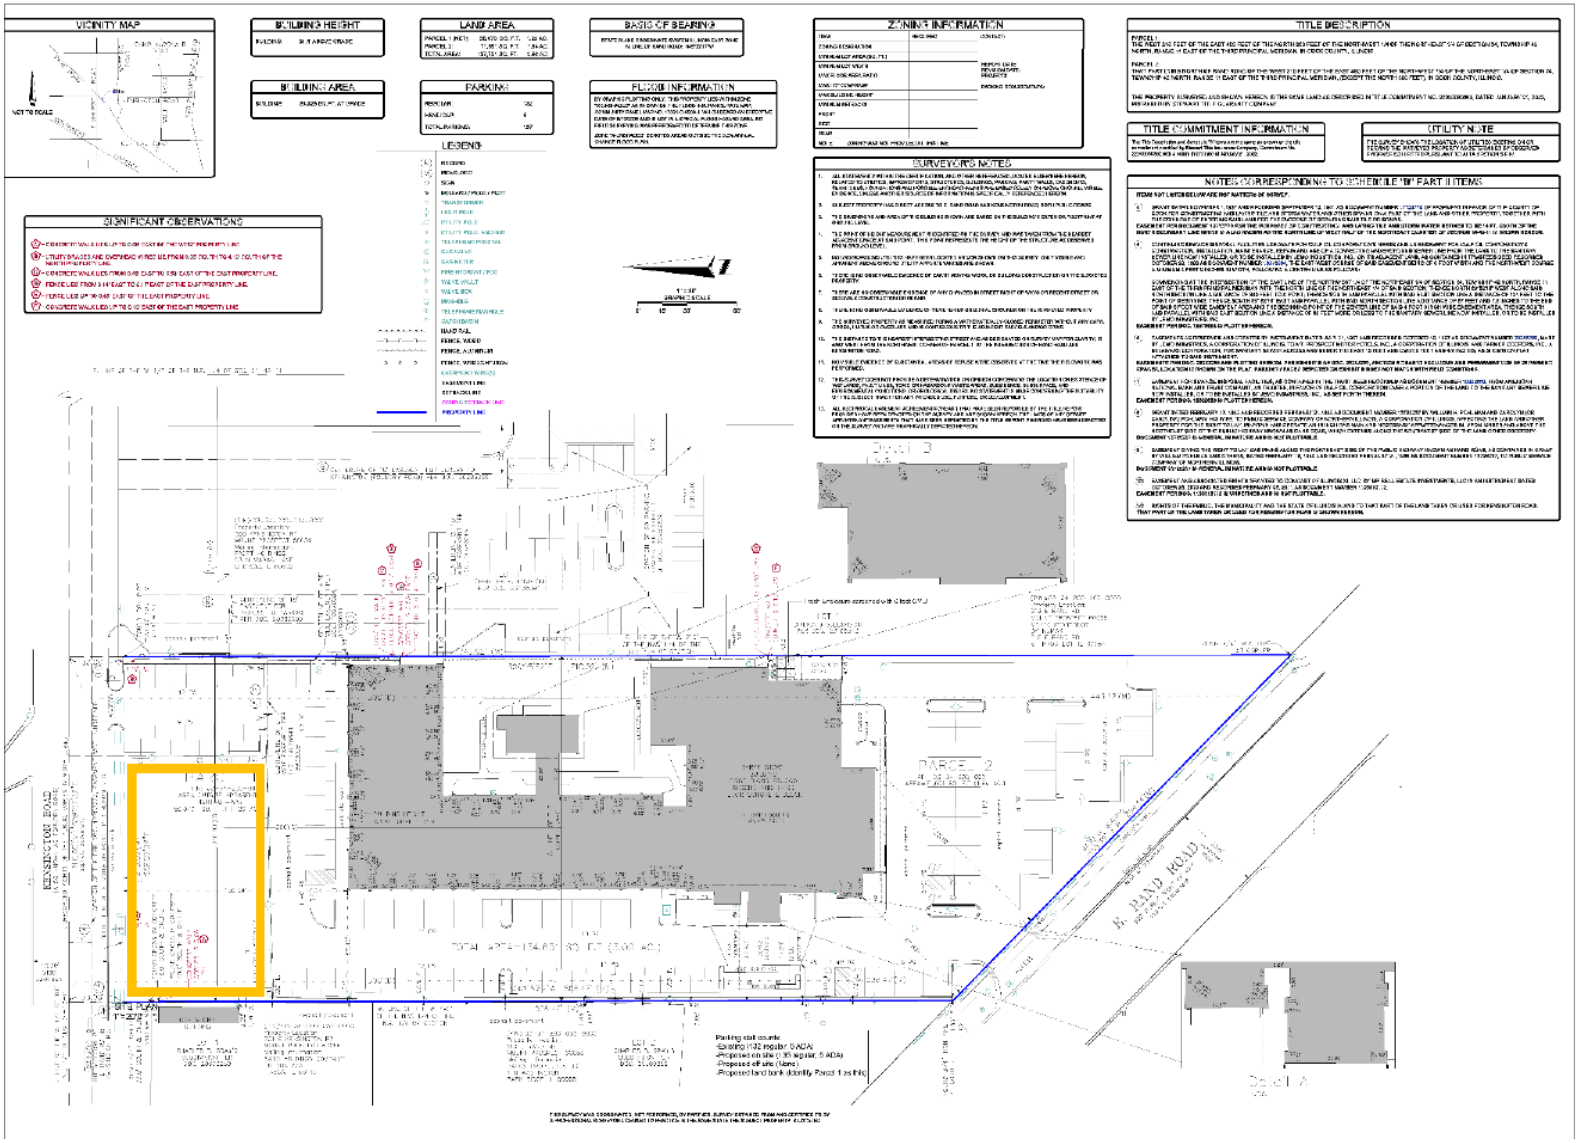

ORIGINATION — DESIGN — Architecture/Engineering
3225 Shallowford Rd., Suite 920
MARIETTA, GA 30062
O: 678.404.3499
M: 404.542.0838
WWW.ORIGINATIONDESIGN.COM

200 E RAND ROAD MOUNT
PROSPECT, IL 60056

SITE PLAN

EXHIBIT A

No.	Description	Date

PRELIMINARY SET

Project Number	202522
Date	12/11/2025
Drawn By	Y.S.
Checked By	J.G.

SP1.0

Scale 1"=30'

6/19/2025 7:05:4 AM

REIT 200 LLC

March 5, 2026

Jason C Shallcross, AICP, CEcD
Director of Community Development
Village of Mount Prospect
50 S. Emerson Street
Mount Prospect, IL 60056
Via email: [redacted]

Dear Mr. Shallcross,

The Planning & Zoning Commission recommended approval of our Holiday Inn Hotel renovation project located at 200 E Rand Rd. by a 5-0 vote. Our request is scheduled to go before Village Board for the ordinance's first reading March 16, 2026.

We are requesting that the Village Board waive the second reading, tentatively scheduled for April 7, 2026, and take final action at the March 16, 2026 meeting because we are anxious to start the project as soon as possible as we need to fulfill complete dates per our lender and the franchise. Secondly, we do not want the property to continue to sit vacant and deteriorate further.

I appreciate your assistance in facilitating this request. Should you have any questions, feel free to contact us at [redacted]

Thank You,

Chris Patel, Managing Member

550 E Devon Ave Suite 110 Itasca IL 60143
Tel: [redacted] Fax: (847)660-2905

Item Cover Page

Subject	**1st reading of AN ORDINANCE AMENDING ORDINANCE NO. 3831 GRANTING A CONDITIONAL USE IN THE NATURE OF A PLANNED UNIT DEVELOPMENT FOR PROPERTY COMMONLY KNOWN AS LAKE CENTER PLAZA, AMENDED BY ORDINANCE NO. 5617, ORDINANCE NO. 6369, ORDINANCE NO. 6755 AND ORDINANCE NO. 6785, FOR PROPERTY LOCATED AT 301 LASALLE STREET, MOUNT PROSPECT, ILLINOIS (PZ-13-25)**
Meeting	March 16, 2026 - REGULAR MEETING OF THE MOUNT PROSPECT VILLAGE BOARD
Fiscal Impact (Y/N)	N
Dollar Amount	
Budget Source	
Category	NEW BUSINESS
Type	Action Item

Information

The "Petitioner", R&A Management LLC, is seeking conditional use approval to amend an existing planned unit development (PUD) to permit forty-six dwelling units above the first floor in order to construct a new five-story mixed-use building. The proposed building would be approximately sixty-four feet in height and contain approximately 76,650 square feet, including approximately 7,100 square feet of commercial gross floor area on the ground floor. The proposed development would provide 148 parking spaces (116 at-grade and 32 below-grade) and associated site improvements, for the property located at 301 LaSalle Street ("Subject Property"). The proposal requires Village Board approval to amend the existing PUD and allow for dwelling units to be constructed above the first floor. The proposal meets the requirements and standards related to the Village Code, and staff is supportive of the request.

Discussion

Background/Property History: The Subject Property was annexed into the Village in 1971 and is located at the southwest corner of South Elmhurst Road and LaSalle Street and is currently vacant. The Subject Property is part of an existing Planned Unit Development (PUD), commonly known as Lake Center Plaza, composed of multiple lots of record. The original Lake Center Plaza PUD was created in 1987 via Ord. 3831 and allowed for industrial, office, and office research business uses. In 2007, the PUD was amended via Ord. 5617 to allow more than 75% lot coverage for individual lots within the PUD if the entire Lake Center Plaza development maintains a 75% lot coverage overall. The subject property was rezoned from O-R* Office Research PUD to B-3 Community Commercial in 2018 via Ord. 6369. The Subject Property is zoned B-3 Community Shopping District PUD and is bordered by a stormwater retention pond (B-3 PUD) to the north, Mr. Beef and Pizza (B-3 Community Shopping District) to the south, an industrial building (I-1 Limited Industrial District PUD) to the west, and

commercial properties that are part of the City of Des Plaines to the east.

Proposed Development: The Petitioner is proposing to construct a new, sixty-four-foot tall (64'-0"), five-story mixed-use building totaling approximately 76,650 square feet, including approximately 7,100 square feet of commercial gross floor area on the ground floor, 148 parking spaces (116 at-grade and 32 below-grade) and related site modifications, and seeks conditional use approval to amend the planned unit development (PUD) and to construct forty-six dwelling units above the first floor. The various elements of the proposal are outlined below.

Zoning Compliance and Requested Relief: The proposed development seeks relief from a restriction under Ord. 3831 which established a setback requirement along Elmhurst Road of not less than 30 feet, plus an additional two feet five inches for each foot of building height above 30 feet. Based on the proposed building height, a minimum setback of approximately 112.17 feet from Elmhurst Road would be required. The project proposes a one hundred and forty-six hundredths foot setback from Elmhurst Road. An exception from Ordinance No. 3831 to provide a reduction to the building setback requirement along Elmhurst Road from 112.17 feet to 100.46 feet is requested as part of the major planned unit development amendment request. The project otherwise complies with the remaining requirements of Ord. 3831 and of the underlying B-3 zoning district.

Traffic and Parking: Vehicular access will be provided via a driveway off Lasalle Street, strategically designed to avoid congestion along Route 83/South Elmhurst Road. Parking and drive aisles will wrap around all four sides of the building, ensuring comprehensive site access. A total of 148 parking spaces are proposed for the subject property, meeting code requirements. The proposal includes 96 spaces allocated to the residential units, 42 spaces designated for the ground-floor commercial uses, and 10 spaces reserved for guest parking. Five designated accessible parking spaces will be placed near primary building entrances for convenience, while visitor parking will be located adjacent to the front entry for ease of access and wayfinding. Residential units will be assigned parking spaces through their lease agreements, with each space clearly marked by a corresponding number painted within the residential parking area. Signage may also be used to designate parking spaces reserved for commercial patrons.

In the B-3 Community Shopping District, restaurants are required to provide twelve parking spaces per 1,000 square feet of floor area. Pursuant to the Zoning Code, areas devoted primarily to storage, restrooms, and corridors used solely to access these areas are not counted towards the parking calculation.

Based on comparable restaurant developments, staff estimates that these exclusions reduce the applicable floor area to approximately 70% of the gross floor area. Applying this factor to the proposed restaurant space results in a requirement of 21 off-street parking spaces.

Table 1: Parking Requirement

Use	No. of Dwellin Units (DU)	Parking Ratio	Gross Floor Area (SF)	Parking Required
Residential	3 Bedroom: 8 2 Bedroom: 2 1 Bedroom: 1	2.5 spaces/DU 2 spaces/DU 2 spaces/DU Guest: 1/10 spac	N/A	20 52 24 10

Retail	N/A	4/1000 SF	5,123	21
Restaurant	N/A	12/1000 SF*	2,500	21
Total Parking Spaces Required				148
Total Parking Spaces Provided				148
Total Accessible Parking Spaces Required				5
Total Accessible Parking Spaces Provided				5

* Staff estimates that approximately 70% of the total restaurant floor area will be counted toward the parking requirement, as areas primarily devoted for storage, restrooms, and corridors used solely for access those areas are excluded from the off-street parking calculation pursuant to the Zoning Code.

Design, Signage, and Site Considerations: The proposed building materials include projecting and recessed brick coursing, face brick, articulated brick detailing, cast stone, fiber cement panels, metal cornices, black metal-framed PVC windows, glass guardrails, and metal-clad canopies. The commercial base of the building is primarily composed of cast stone, brick, fiber cement panels, and glass, creating a durable and visually engaging streetscape presence. Throughout the process, the Petitioner has worked collaboratively with staff to further enhance the building's architectural expression. Refinements include the addition of projected brick detailing along the upper portions of the tallest brick walls and select side elevations, replacement of EIFS with ground-face block within the recessed wall of the covered parking area along the west side of the building, and the incorporation of additional recessed balconies to provide greater depth and visual interest. These modifications collectively strengthen the overall design and result in a high-quality architectural product. Signage was illustrated on the north, south and east elevations. Dimensions were not provided and any future wall signs shall comply with code. If any signage relief is required, the planned unit development will allow any future signage relief to be reviewed and approved as an administrative amendment to the PUD. Final photometric, landscaping, and engineering plans will be reviewed and required at the building permit stage.

Stormwater Management: Because the stormwater detention that would be required for 301 LaSalle Street has already been provided under the development of 1731 Wall Street, no additional stormwater detention will be required as part of this project.

Long-Range Planning: The Comprehensive Plan designates the property as Mixed Use. The proposed development is a mixed-use development that provides ground-floor retail/restaurant and residential uses and is consistent with this designation. The 2020 Connect South Mount Prospect Sub-Area Plan prioritizes the Subject Property as the number 7 opportunity site and recommends commercial development, given the exposure to Elmhurst Road to support and help facilitate future redevelopment and improvements in South Mount Prospect.

Standards and Findings: The Planning and Zoning Commission shall review the findings of fact in **Exhibit A** of the staff report and make a recommendation to the Village Board based on these findings.

Public Comments: As of this writing, no public comments have been received.

Public Hearing: The proposed zoning requests were presented to the Planning and Zoning (P&Z) Commission on February 26, 2026, as Case PZ-13-25. The Planning and Zoning Commission discussed several aspects of the proposed amendment to the Lake Center Plaza

Planned Unit Development to permit residential units above the first floor. Commissioners sought clarification regarding zoning allowances, building construction type, potential outdoor dining areas, existing sidewalk conditions, preservation of parkway trees, and how future signage modifications would be reviewed. Staff confirmed that residential units above the first floor are permitted as a conditional use in the B-3 District and that the request is being processed as a PUD amendment due to the property's existing PUD status. Staff further explained that no outdoor dining areas are currently proposed, existing sidewalks will remain in place, and efforts will be made to preserve existing parkway trees where feasible. Signage modifications may be reviewed administratively; however, if a request is deemed unreasonable, staff may require formal Planning and Zoning Commission review. The Petitioner's attorney also noted that the property represents the final undeveloped parcel within the Lake Center Plaza PUD and that the developer has experience rehabilitating multifamily properties in South Mount Prospect. The P&Z Commission supported the proposed development and voted 5-0 to recommend approval to the Village Board.

Alternatives

1. Approval of the following motion: "An amendment to Ordinance No. 3831, as previously amended by Ordinance Nos. 5617, 6369, 6755 and 6785 of the Lake Center Plaza Planned Unit Development, to permit dwelling units above the first floor in order to construct a new five-story mixed-use building approximately sixty-four feet (64'-0") in height and totaling approximately 76,650 square feet, including 148 parking spaces (116 at-grade and 32 below-grade), together with associated site improvements, for the property located at 301 LaSalle Street (Case No. PZ-13-25), subject to the conditions listed in the attached ordinance."
2. Action at the discretion of the Village Board.

Staff Recommendation

Approval of the following motion: "An amendment to Ordinance No. 3831, as previously amended by Ordinance Nos. 5617, 6369, 6755 and 6785 of the Lake Center Plaza Planned Unit Development, to permit dwelling units above the first floor in order to construct a new five-story mixed-use building approximately sixty-four feet (64'-0") in height and totaling approximately 76,650 square feet, including 148 parking spaces (116 at-grade and 32 below-grade), together with associated site improvements, for the property located at 301 LaSalle Street (Case No. PZ-13-25), subject to the conditions listed in the attached ordinance."

Attachments

1. PZ-13-25 Staff Report
2. PZ-13-25 Administrative Content_Redacted
3. PZ-13-25 Plans
4. PZ-13-25 Request to Waive Second Reading
5. PZ-13-25 Meeting Minutes
6. PZ-13-25 Ordinance

VILLAGE OF MOUNT PROSPECT 50 S. Emerson Street, Mount Prospect, IL 60056

STAFF REPORT FROM THE DEPARTMENT OF Community Development

Jason C Shallcross, AICP, CEcD
Director of Community Development

Ann Choi
Development Planner

DATE: February 19, 2026

CASE NUMBER
PZ-13-25

PETITIONER / PROPERTY OWNER
R&A Management LLC (Ridvan Alka) /
C.V. Land Holdings, LLC


PUBLIC HEARING DATE
February 26, 2026

PROPERTY ADDRESS/LOCATION
301 LaSalle Street


BRIEF SUMMARY OF REQUEST

The "Petitioner", R&A Management LLC, is seeking conditional use approval to amend an existing planned unit development (PUD) to permit dwelling units above the first floor in order to construct a new five-story mixed-use building approximately sixty-four-foot (64'-0") in height and totaling approximately 76,650 square feet. The proposed development includes 148 parking spaces (116 at-grade and 32 below-grade) and associated site improvements, for the property located at 301 LaSalle Street ("Subject Property"). The proposal requires Village Board approval to amend the existing PUD and allow for dwelling units to be constructed above the first floor. The proposal meets the requirements and standards related to the Village Code, and staff is supportive of the request.

2024 Aerial Image

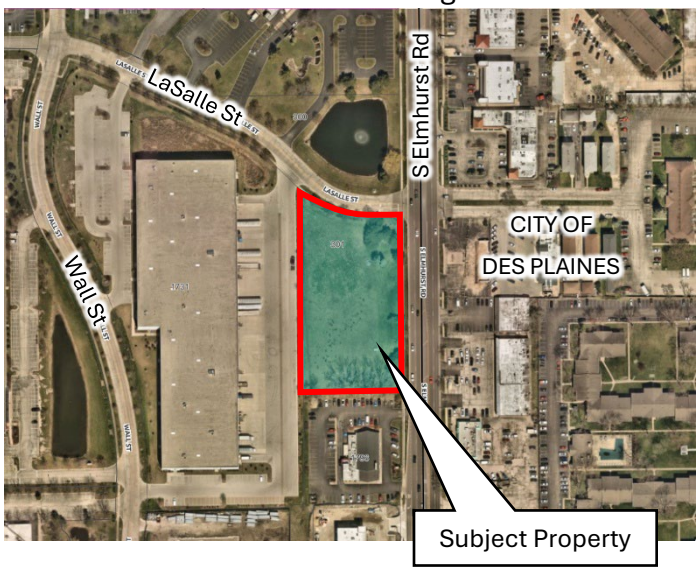

2025 Village of Mount Prospect Zoning Map

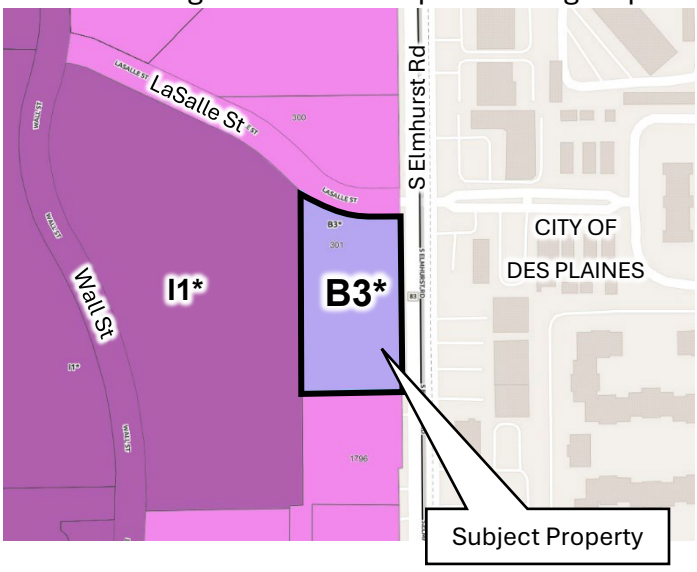

EXISTING ZONING	EXISTING LAND USE/ SITE IMPROVEMENTS	SURROUNDING ZONING & LAND USE	SIZE OF PROPERTY
B-3* Community Shopping PUD	Vacant lot	North: B-3 Community Shopping East: City of Des Plaines South: B-3 Community Shopping West: I-1* Limited Industrial PUD	1.968 acres

STAFF RECOMMENDATION APPROVE | APPROVE WITH CONDITIONS | DENY

DISCUSSION OF PROPOSAL

BACKGROUND / PROPERTY HISTORY

The Subject Property was annexed into the Village in 1971 and is located at the southwest corner of South Elmhurst Road and LaSalle Street and is currently vacant. The Subject Property is part of an existing Planned Unit Development (PUD), commonly known as Lake Center Plaza, composed of multiple lots of record that are illustrated in **Exhibit B** of this staff report. The original Lake Center Plaza PUD was created in 1987 via Ord. 3831 and allowed for industrial, office, and office research business uses. In 2007, the PUD was amended via Ord. 5617 to allow more than 75% lot coverage for individual lots within the PUD if the entire Lake Center Plaza development maintains a 75% lot coverage overall. The subject property was rezoned from O-R* Office Research PUD to B-3 Community Commercial in 2018 via Ord. 6369. The Subject Property is zoned B-3 Community Shopping District PUD and is bordered by a stormwater retention pond (B-3 PUD) to the north, Mr. Beef and Pizza (B-3 Community Shopping District) to the south, an industrial building (I-1 Limited Industrial District PUD) to the west, and commercial properties that are part of the City of Des Plaines to the east.

PROPOSAL

The Petitioner is proposing to construct a new, sixty-four-foot tall (64'-0"), five-story mixed-use building totaling approximately 76,650 square feet, including 148 parking spaces (116 at-grade and 32 below-grade) and related site modifications, and seeks conditional use approval to amend the planned unit development (PUD) and to construct dwelling units above the first floor. The first floor would consist of approximately 7,620 square feet of commercial gross floor area. The various elements of the proposal are outlined below.

Site Plan and Bulk Regulations

The proposed site plan includes the construction of a new five-story, approximately 76,650-square-foot mixed-use building located generally at the center of the Subject Property. Vehicular access to the site is provided via a single two-way curb cut from LaSalle Street. Parking is accommodated through a combination of at-grade, covered, and subterranean facilities. At-grade parking is located along the north, south, east, and west sides of the building, as well as along the corresponding property lines. Subterranean parking is proposed beneath the building and would be accessed via a parking ramp located along the south side of the building. In addition, covered open-air parking is provided along the west side of the building. Pedestrian access to the site is provided via three new accessible pedestrian walkways from the public sidewalk along Elmhurst Road and LaSalle Street to the building. A trash enclosure is located at the southwest corner of the property.

Pursuant to Village Code, parking lots are required to maintain a minimum setback of ten feet (10'-0") from property lines; the proposed development complies with this requirement. The B-3 District permits a maximum impervious surface coverage of seventy-five percent (75%). The proposed development would result in a lot coverage of approximately 71.8%, which is compliant with the Zoning Code. It should be noted that the project includes the installation of permeable pavers in the parking areas north and west of the building and these areas are counted in the impervious area calculation.

The maximum height of a building in the underlying B-3 District is the lesser of three (3) stories or thirty-five feet (35'-0"). The project proposes an overall height of sixty-four feet (64'-0"). Ordinance No. 3831, which approved the original planned unit development, allows buildings in the underlying zoning district with lots having frontage on Elmhurst Road to reach a maximum height of eighty feet (80'-0") or

six (6) stories, whichever is the lesser. As such, the proposed development is not required to seek relief from the number of stories or the height requirement of the B-3 district. Ordinance No. 3831 also established a setback requirement along Elmhurst Road of not less than thirty feet (30'-0"), plus an additional two feet five inches (2'-5") for each one foot (1'-0") of building height above thirty feet (30'-0"). Based on the proposed building height, a minimum setback of approximately 112.17 feet from Elmhurst Road would be required. The project proposes a one hundred and forty-six hundredths feet (100.46') setback from Elmhurst Road. An exception from Ordinance No. 3831 to provide a reduction to the building setback requirement along Elmhurst Road from 112.17' to 100.46' is requested as part of the major planned unit development amendment request. The following table outlines the project's compliance with the bulk regulation requirements for the B-3 Community Shopping District and Ordinance No. 3831.

Table 1: B-3 Bulk Regulations and Ordinance No. 3831

B-3 Code Requirement or Ord. 3831 Requirement		**Proposed**	**Relief Required?**
Minimum Setbacks: Section 14.1704.A **Front** (north lot line)	30'	66.68'	No
Interior Side (west lot line)	10'	50.5'	No
Exterior Side (east lot line)	30'	100.46'	No
Rear (south lot line)	20'	59.59'	No
Max. Height Section 14.1704.B Ord. 3831	Lesser of three (3) stories or 35' Lesser of six (6) stories or 80'	5 stories, 64'-0"	No
Max. Lot Coverage Section 14.1704.C	75%	71.8%	No
Transitional Setbacks Section 14.1704.D	Where a side or rear setback in the B-3 district is contiguous to any single-family residential property, all buildings, structures, and parking lots shall meet the minimum required yard setback in the underlying zoning district or the minimum required yard setback in the adjacent zoning district, whichever is greater.	N/A	No
Restrictions on Business Uses Section 14.1704.E	All business establishments shall be retail or service establishments dealing with customers. All business, servicing or processing shall be conducted within completely enclosed buildings, with the exception of permitted outdoor sales in section 14.311 of this chapter. The normal sales and services offered at automobile service stations, drive-in/carryout restaurants and retail sales of motor vehicles are excluded from this provision.	Complies	No
Ordinance No. 3831 Section Three, subsection C	Building setbacks from Elmhurst Road and Algonquin Roads shall be not less than 30' plus 2'-5" for every 1' of building height above 30' or 112.17'	**100.46'**	**Yes**

Traffic and Parking

Vehicular access will be provided via a driveway off Lasalle Street, strategically designed to avoid

congestion along Route 83/South Elmhurst Road. Parking and drive aisles will wrap around all four sides of the building, ensuring comprehensive site access. A total of 148 parking spaces are proposed for the subject property, meeting code requirements. The proposal includes 96 spaces allocated to the residential units, 42 spaces designated for the ground-floor commercial uses, and 10 spaces reserved for guest parking. Five (5) designated accessible parking spaces will be placed near primary building entrances for convenience, while visitor parking will be located adjacent to the front entry for ease of access and wayfinding. Residential units will be assigned parking spaces through their lease agreements, with each space clearly marked by a corresponding number painted within the residential parking area. Signage may also be used to designate parking spaces reserved for commercial patrons.

In the B-3 Community Shopping District, restaurants are required to provide twelve (12) parking spaces per 1,000 square feet of floor area. Pursuant to the Zoning Code, areas devoted primarily to storage, restrooms, and corridors used solely to access these areas are not counted towards the parking calculation.

Based on comparable restaurant developments, staff estimates that these exclusions reduce the applicable floor area to approximately 70% of the gross floor area. Applying this factor to the proposed restaurant space results in a requirement of 21 off-street parking spaces.

Table 2: Parking Requirement

Use	No. of Dwelling Units (DU)	Parking Ratio	Gross Floor Area (SF)	Parking Required
Residential	3 Bedroom: 8 2 Bedroom: 26 1 Bedroom: 12	2.5 spaces/DU 2 spaces/DU 2 spaces/DU Guest: 1/10 spaces	N/A	20 52 24 10
Retail	N/A	4/1000 SF	5,123	21
Restaurant	N/A	12/1000 SF*	2,500	21
			Total Parking Spaces Required	148
			Total Parking Spaces Provided	148
			Total Accessible Parking Spaces Required	5
			Total Accessible Parking Spaces Provided	5

* Staff estimates that approximately 70% of the total restaurant floor area will be counted toward the parking requirement, as areas primarily devoted for storage, restrooms, and corridors used solely for access those areas are excluded from the off-street parking calculation pursuant to the Zoning Code.

The proposed development includes approximately 7,623 square feet of commercial space located on the ground floor. In anticipation of the potential for a restaurant tenant to locate within the development, staff recommended that 2,500 square feet of the commercial area be planned and parked as a restaurant space, with the remaining 5,123 square feet allocated to retail uses.

This allocation ensures that, should a restaurant ultimately occupy a portion of the space, sufficient parking will already be accounted for to accommodate the higher parking demand typically associated with restaurant uses, without requiring future parking modifications or zoning relief.

Given the intensity of the proposed development and the number of parking spaces on site, staff is recommending limiting the gross floor area of any future restaurant tenant to no more than 2,500 square-feet as a condition of approval.

Floor Plans

The project consists of a fully sprinklered, five-story mixed-use building with Type IA podium and below-grade parking structure. Above the podium, the building features a Type V wood-framed multi-family apartment building with a combination of masonry and fiber-cement panel veneer exterior. The development will include forty-six (46) apartment units in a mix of one-, two-, and three-bedroom layouts. Each floor encompasses nearly 16,000 square feet, with a total gross floor area of 76,650 square feet. Key building features include elevators serving all levels, private balconies, and residential amenities.

The Petitioner proposes five tenant spaces on the ground level with a total gross floor area of 7,123 square feet of retail/restaurant space and a lobby and mailroom. The second floor will provide a fitness room, club room, additional leasing room, and will consist of two (2) three-bedroom units, five (5) two-bedroom units and three (3) one-bedroom units. The third, fourth and fifth floors will consist of six (6) three-bedroom units, twenty-one (21) two-bedroom units and nine (9) one-bedroom units. The basement consists of the thirty-two (32) subterranean parking spaces, storage/mechanical rooms, and an elevator and lobby.

Building Elevations

The proposed building materials include projecting and recessed brick coursing, face brick, articulated brick detailing, cast stone, fiber cement panels, metal cornices, black metal-framed PVC windows, glass guardrails, and metal-clad canopies. The commercial base of the building is primarily composed of cast stone, brick, fiber cement panels, and glass, creating a durable and visually engaging streetscape presence.

Throughout the process, the Petitioner has worked collaboratively with staff to further enhance the building's architectural expression. Refinements include the addition of projected brick detailing along the upper portions of the tallest brick walls and select side elevations, replacement of EIFS with ground-face block within the recessed wall of the covered parking area along the west side of the building, and the incorporation of additional recessed balconies to provide greater depth and visual interest. These modifications collectively strengthen the overall design and result in a high-quality architectural product.

Landscaping

The Petitioner has proposed extensive perimeter and foundation landscaping throughout the site. Shade trees, including oak, hackberry, linden, honeylocust, and elm, are provided along the north, south, east, and west property lines at an average spacing of seventy-five feet (75'), in compliance with code requirements. In addition, clustered plantings consisting of seven (7) shrubs, such as ninebark, viburnum, yew, juniper, currant, dogwood, and hydrangea, are spaced approximately thirty-five feet (35') apart along the same property lines.

Foundation landscaping is also provided along the north and east elevations of the buildings, which are the most visible from South Elmhurst Road and LaSalle Street. The Petitioner has submitted a tree survey and preservation plan indicating that a total of fifty-one (51) existing trees will be removed to

accommodate the required perimeter landscaping and parking lot improvements. A final code compliant landscape plan shall be submitted with the building permit application.

Photometric Plan

Eleven (11) new light poles are proposed around the perimeter of the subject property. An additional nine (9) wall mounted lights are proposed on the east, west and south façades of the building. The covered parking spaces along the west side of the building will also be lit by thirteen (13) recessed lighting fixtures. All exterior lighting fixtures are required to be full cutoff and fully shielded. Flat lenses are required for all lighting fixtures. A code-compliant photometric plan will be required as part of building permit submittal.

Signage

Signage was illustrated on the north, south and east elevations. Staff counts a total of six (6) wall signs. Dimensions were not provided and any future wall signs shall comply with code. If any signage relief is required, the planned unit development will allow any future signage relief to be reviewed and approved as an administrative amendment to the PUD.

Stormwater Management

The Subject Property is part of the Lake Center Plaza development. Stormwater detention volume was provided in the two (2) retention ponds north of LaSalle Street and along Elmhurst Road in accordance with the codes and standards in place at the time of the Lake Center Plaza development in the 1980s. Codes and design standards have changed significantly since these detention ponds were installed, so these ponds would not meet current design practices.

In 2018, the property located at 1731 Wall Street was developed. As part of that development, it was required that stormwater detention be provided to "make up the difference" between the volume existing in the Lake Center Plaza ponds prorated for 1731 Wall Street, and the volume that would be required under today's standards. The detention pond installed north of the building was installed to accommodate this difference.

At the time that 1731 Wall Street was developed, the Subject Property was considered as a "future outlot" associated with 1731 Wall Street. The detention pond installed at 1731 Wall Street was oversized to accommodate the stormwater detention that would be required for 301 LaSalle Street. Consequently, because the stormwater detention that would be required for 301 LaSalle Street has already been provided under the development of 1731 Wall Street, no additional stormwater detention will be required as part of this project.

The site is being designed to drain towards the existing detention ponds. Pervious brick pavers are proposed to increase infiltration and satisfy MWRD volume control requirements.

Construction Schedule

The Petitioner anticipates Village Board consideration in March or April 2026 and expects to submit building permit applications in May 2026, with permit issuance anticipated in August 2026. Construction is expected to be completed between August and November 2027.

Other Departments

Public Works

The Public Works Department has reviewed the plans for the proposed multi-family development and

has no objections to the requested PUD amendment. However, several items will need to be addressed during the building permit submittal and review process. Specifically, the property owner must acknowledge and accept the ongoing maintenance responsibilities associated with the proposed permeable brick pavers. A condition of approval will require that documentation of all maintenance activities be provided to Public Works on an annual basis to demonstrate compliance with the approved Operations and Maintenance Plan. Failure to provide such documentation would constitute a violation of both Village and Metropolitan Water Reclamation District (MWRD) permit requirements.

In addition to Village approvals, the Petitioner will be required to obtain all applicable permits from outside agencies, including the Metropolitan Water Reclamation District of Greater Chicago (MWRD) for new sanitary service and stormwater management, the Illinois Department of Transportation (IDOT) for any work within the Elmhurst Road right-of-way, the Illinois Environmental Protection Agency (IEPA) for the proposed watermain and erosion control measures (including the NPDES ILR10 permit), and the Illinois American Water Company for work associated with water service and fire hydrant connections.

LONG-RANGE PLANNING

The Future Land Use Map in the Village's 2017 Comprehensive Plan designates the Subject Property as "Mixed-Use District". Primary uses within this category include commercial, industrial, manufacturing, office, and recreational uses, health services, hotel, civic uses, and restaurants. The proposed development is a mixed-use development that provides ground-floor retail/restaurant and residential uses.

The 2020 Connect South Mount Prospect Sub-Area Plan offers an opportunity sites map that prioritizes development sites in the study area. The plan prioritizes the Subject Property as the number 7 opportunity site and recommends commercial development given the exposure to Elmhurst Road. The site is a part of 15 total opportunity sites intended to support and help facilitate future redevelopment and improvements in South Mount Prospect.

Finally, the Village's 2025-2026 Strategic Plan provides staff a collection of goals, policies, and priorities to adhere to and complete for the specified calendar year. Goal 4 of the plan identifies Redevelopment in South Mount Prospect as an objective and South Mount Prospect Development Projects as a policy agenda item.

PUBLIC COMMENTS

As of this writing, staff has not received any public comments.

STANDARDS AND FINDINGS

The Planning and Zoning Commission shall review the standards and findings of fact outlined in **Exhibit A** and 1) accept them without changes, 2) accept them with changes, or 3) reject the findings. The Planning and Zoning Commission shall use the findings of fact to guide their recommendation to the Village Board.

STAFF RECOMMENDATION

Staff finds that the proposed conditional use requests meet the applicable standards contained in the Mount Prospect Zoning Ordinance. Staff requests that the Planning and Zoning Commission make a

motion to adopt Staff's findings as the findings of the Planning and Zoning Commission and **recommend approval** of the following motion:

"Motion to approve:

1. An amendment to Ordinance No. 3831, as previously amended by Ordinance Nos. 5617, 6369, 6755 and 6785 of the Lake Center Plaza Planned Unit Development, to permit dwelling units above the first floor in order to construct a new five-story mixed-use building approximately sixty-four-foot (64'-0") in height and totaling approximately 76,650 square feet. The proposed development includes 148 parking spaces (116 at-grade and 32 below-grade), together with associated site improvements, for the property located at 301 LaSalle Street (Case No. PZ-13-25), subject to the following conditions:
    a. Deviations or exceptions from the Village's Zoning Code as necessary to permit development of the Subject Property as a planned unit development in accordance with this Ordinance and the Approved Plans (as defined below), including all specific zoning deviations and exceptions set forth in the Petitioner's application materials.
    b. Development of the site in strict conformance with the following Approved Plans:
        i. Boundary, Topographic Survey & Demolition Plan (1 sheet) prepared by Ridgeline Consultants LLC, dated 07/18/2025 and bearing the latest revision date of 01/23/2026;
        ii. Preliminary Site and Utility Plan (1 sheet) prepared by Ridgeline Consultants LLC, dated 07/18/2025 and bearing the latest revision date of 01/23/2026;
        iii. Preliminary Grading Plan (1 sheet) prepared by Ridgeline Consultants LLC, dated 07/18/2025 and bearing the latest revision date of 01/23/2026;
        iv. Operation and Maintenance Plan (1 sheet) prepared by Ridgeline Consultants LLC, dated 07/18/2025 and bearing the latest revision date of 01/23/2026;
        v. Architectural Site Plan (1 page) prepared by Fitzgerald, and dated February 11, 2026;
        vi. Architectural Floor Plans (1 page) prepared by Fitzgerald, and dated February 3, 2026;
        vii. Exterior Elevations (1 page) prepared by Fitzgerald, and dated February 11, 2026;
        viii. Building and Wall Sections (1 page) prepared by Fitzgerald and dated February 11, 2026;
        ix. Landscape Plan (1 sheet) prepared by Juli Ordower Landscape Architecture and dated January 20, 2026;
        x. Tree Survey and Tree Inventory (2 sheets) prepared by Juli Ordower Landscape Architecture and dated December 9, 2025;
        xi. Material Board (1 sheet) prepared by Fitzgerald, and dated January 23, 2026.
    c. Compliance with all applicable Village Code requirements, including, but not limited to zoning, fire, building, environmental health, sign, and other Village Codes and regulations.
    d. The use of stucco or engineered stucco systems (EIFS - type) is prohibited.
    e. The property owner is aware and accepts the ongoing maintenance responsibilities associated with the permeable brick pavers. The property owner shall provide documentation to the Public Works Department for all maintenance activities performed on an annual basis (before the end of each calendar year or at another time at the discretion of the Director of Public Works) to confirm that all requirements detailed in the Operations & Maintenance Plan are being met.
    f. Submittal of landscape, irrigation and photometric plans that comply with Village codes and regulations during the permitting process.

g. All signs shall be submitted, reviewed, and approved during the permitting process. All signs shall conform to Village Code. Any future relief requested for signage shall require an application for a minor amendment to the PUD.
h. The Petitioner shall address all comments included in the Village review letter dated February 18, 2026 (PZ-13-25) attached as **Exhibit C** of the staff report.

The Village Board's decision is final.

ATTACHMENTS:

ADMINISTRATIVE CONTENT
(Zoning Request Application, Responses to Standards, etc...)

PLANS
(Plat of Survey, Site Plan, etc.)

OTHER
(Supplemental Information, Public Comments Received, etc...)

I concur:

Jason C Shallcross, AICP, CEcD
Director of Community Development

Exhibit A
Standards and Findings of Fact

CONDITIONAL USE STANDARDS
Section 14.203.F.8 of the Village of Mount Prospect Zoning Ordinance provides that a Conditional Use shall conform to the following requirements:

1. That the establishment, maintenance, or operation of the conditional use will not be detrimental to, or endanger the public health, safety, morals, comfort, or general welfare;
2. That the conditional use will not be injurious to the uses and enjoyment of other property in the immediate vicinity for the purposes already permitted, nor substantially diminish and impair property values within the neighborhood in which it is to be located;
3. That the establishment of the conditional use will not impede the normal and orderly development and improvement of the surrounding property for uses permitted in the district;
4. That adequate public utilities, access roads, drainage and/or necessary facilities have been or will be provided;
5. That adequate measures have been or will be taken to provide ingress and egress so designed as to minimize traffic congestion in the public streets;
6. That the proposed conditional use is not contrary to the objectives of the current comprehensive plan for the village; and
7. That the conditional use shall, in all other respects, conform to the applicable regulations of the district in which it is located, except as such regulations may, in each instance, be modified pursuant to the recommendations of the planning and zoning commission.

Petitioner's Findings: The Petitioner states that the proposed dwelling units above the ground floor are designed in compliance with all applicable zoning and building code requirements and will not be detrimental to the public health, safety, comfort, or general welfare. The Petitioner further states that the site plan and supporting materials demonstrate that adequate access, utilities, drainage, and other necessary facilities are available, with ingress and egress provided from LaSalle Street in a manner intended to minimize traffic impacts on surrounding roadways.

The Petitioner further indicates that the proposed residential use is compatible with surrounding retail uses and will not impair the use, enjoyment, or value of nearby properties, nor impede the normal and orderly development of the area. The proposal is stated to be consistent with the Village's Comprehensive Plan, the Connect South Mount Prospect Sub-Area Plan, and applicable B-3 District regulations, except as modified through the conditional use approval process.

Staff's Findings: Staff has reviewed the Petitioner's request for conditional use approval for a PUD amendment and conditional use for dwelling units above the first floor and finds that the conditional use standards have been met. Staff finds that the proposal will not endanger the public health, safety, morals, comfort, or general welfare. The proposed project would redevelop a long-vacant parcel with compatible uses that support the continued viability and productive use of the property. The proposed mixed-use development and related site improvements are appropriate for the district and are consistent with surrounding uses. Just south of the Subject Property is a similar mixed-use project (1798 S. Elmhurst Road) that was approved in 2021 on the site of a former gas station. The information provided does not suggest that the proposal will generate nuisances that will be injurious to the uses and enjoyment of other property in the immediate vicinity, nor substantially diminish and impair property values within the neighborhood in which it is to be located. The proposed development is zoned B-3

Community Shopping District and permits dwelling units above the first floor via a conditional use permit. The proposed development is compatible and consistent with the surrounding land uses including the restaurant and similar mixed-use development directly to the south, and several one-story commercial buildings to the east within the City of Des Plaines.

The proposed conditional use is not contrary to the objectives of the Village's 2017 Comprehensive Plan as the Subject Property is designated as Mixed-Use District on the Future Land Use Map, which supports a range of commercial and employment-oriented uses, including retail and restaurants, consistent with the proposed mixed-use development. Other long-range planning documents including the 2020 Connect South Mount Prospect Sub-Area Plan identifies the Subject Property as a prioritized opportunity site and recommends commercial development due to its visibility along Elmhurst Road, and the Village's 2025–2026 Strategic Plan identifies redevelopment in South Mount Prospect as a key goal, further supporting the proposed project. The conditional use requests conform to the applicable regulations of the underlying B-3 Community Shopping District, with an exception (building setback from Elmhurst Road) identified in the staff report and in the Petitioner's application materials.

Based on the information submitted, the surrounding uses, and the proposed development's compliance with the Village's zoning ordinance and long-range planning documents, staff recommends approval of the conditional use requests.

GENERAL STANDARDS FOR PLANNED UNIT DEVELOPMENTS

Section 14.504.A of the Village of Mount Prospect Zoning Ordinance provides that a Planned Development shall conform to the following requirements:

1. Except as modified by and approved in the final Planned Unit Development plan, the proposed development complies with the regulations of the district or districts in which it is to be located.
2. The principal use in the proposed Planned Unit Development is consistent with the recommendations of the Comprehensive Plan of the Village for the area containing the subject site.
3. The proposed Planned Unit Development is in the public interest and is consistent with the purposes of this zoning ordinance.
4. The streets have been designed to avoid:
    a. Inconvenient or unsafe access to the Planned Unit Development;
    b. Traffic congestion in the streets which adjoin the Planned Unit Development;
    c. An excessive burden on public parks, recreation areas, schools, and other public facilities which serve or are proposed to serve the Planned Unit Development.

Petitioner's Findings: The Petitioner states that the proposed planned unit development generally complies with the regulations of the B-3 District, except as modified through the PUD approval process, as demonstrated by the submitted site plan and supporting materials. The Petitioner further states that while the Village's 2017 Comprehensive Plan did not specifically contemplate residential use on the Subject Property, the 2020 South Mount Prospect Sub-Area Plan encourages new and diverse housing opportunities, the redevelopment of underutilized sites, and investment in existing infrastructure. The Petitioner indicates that the proposed residential use is consistent with these goals and objectives and expands housing options in the southern portion of the Village.

The Petitioner further asserts that the proposed planned unit development is in the public interest and

consistent with the purposes of the zoning ordinance by adding new housing while maintaining compatibility with the surrounding area. The Petitioner maintains that no new public streets are proposed, and access to the site is designed to occur from LaSalle Street rather than Route 83 in order to minimize traffic congestion and avoid unsafe or inconvenient access. As designed, the Petitioner states that the development is not anticipated to place an excessive burden on public facilities, including streets, schools, parks, or other public services.

Staff's Findings: Staff finds that, except as modified by and approved in the final Planned Unit Development, the proposed development complies with the regulations of the B-3 Community Shopping District. The proposed Planned Unit Development generally meets the intent of the underlying zoning district and conforms to applicable development standards, including lot coverage and setbacks, except where relief is requested for the setback requirement from Elmhurst Road as required under Ordinance No. 3831.

Staff further finds that the proposed project is consistent with the Village's Comprehensive Plan. The Future Land Use Map designates the Subject Property as a Mixed-Use District on the Future Land Use Map, which supports a range of commercial and employment-oriented uses, including retail and restaurants, and is consistent with the proposed mixed-use development.

The proposed planned unit development is in the public interest and is consistent with the purposes of the zoning ordinance, as it facilitates the development of an underutilized property with a use permitted within the Mixed-Use land use category. The proposed development will provide approximately 7,100 square feet of ground-floor commercial uses, forty-six (46) above-ground residential units and sufficient parking on a parcel of land that has sat vacant since the creation of the original planned unit development.

Staff finds that the proposed circulation and access design is adequate. Vehicular access to on-site parking and refuse collection is provided via a two-way curb cut on the north side of the site via LaSalle Street, which is intended to maintain safe ingress and egress and limit traffic impacts on the adjacent Route 83/Elmhurst Road. The proposed development is not anticipated to result in traffic congestion on surrounding streets or create an excessive burden on nearby public parks, recreation areas, schools, or other public facilities serving the area.

STANDARDS FOR PLANNED UNIT DEVELOPMENTS WITH OTHER EXCEPTIONS

Section 14.504.C of the Village of Mount Prospect Zoning Ordinance states that the Village Board may approve planned unit developments which do not comply with the requirements of the underlying zoning district's regulations governing lot area, lot width, bulk regulations, parking and sign regulations, or which require modification of the subdivision design standards when such approval is necessary to achieve the objectives of the proposed planned unit development, but only when the Board finds such exceptions are consistent with the following standards:

1. Any reduction in the requirements of this chapter is in the public interest.
2. The proposed exceptions would not adversely impact the value or use of any other property.
3. Such exceptions are solely for the purpose of promoting better development which will be beneficial to the residents or occupants of the planned unit development as well as those of the surrounding properties.

4. In residential planned unit developments the maximum number of dwelling units allowed per acre shall not exceed forty eight (48) units per acre for developments incorporating senior housing or assisted living facilities.
5. All buildings are to be located within the planned unit development in such a way as to dissipate any adverse impact on adjoining buildings and shall not invade the privacy of the occupants of such buildings and shall conform to the following:
    a. The front, side or rear yard setbacks on the perimeter of the development shall not be less than that required in the abutting zoning district(s) or the zoning district underlying the subject site, whichever is greater.
    b. All transitional yards and transitional landscape yards of the underlying zoning district are complied with.
    c. If required transitional yards and transitional landscape yards are not adequate to protect the privacy and enjoyment of property adjacent to the development, the Planning and Zoning Commission shall recommend either or both of the following requirements:
        i. All structures located on the perimeter of the planned unit development must be set back by a distance sufficient to protect the privacy and amenity of adjacent existing uses;
        ii. All structures located along the entire perimeter of the planned unit development must be permanently screened with sight-proof screening in a manner which is sufficient to protect the privacy and amenity of adjacent existing uses.
    d. The area of open space provided in a planned unit development shall be at least that required in the underlying zoning district.

Petitioner's Findings: The proposed planned unit development includes a request to reduce the required building setback along Elmhurst Road from approximately 112.2 feet to 100.5 feet. The Petitioner finds that the requested reduction is in the public interest, as it facilitates redevelopment of a vacant property and supports increased residential density consistent with the objectives of the planned unit development.

The Petitioner further finds that the proposed setback reduction of 12 feet will not adversely affect the value or use of adjacent properties and will not interfere with the functional use of neighboring sites. The proposed development does not include senior housing or assisted living facilities and complies with applicable residential density standards. The Petitioner states that all perimeter setbacks meet or exceed the requirements of the underlying B-3 District and the adjacent I-1 District. The Petitioner finds that transitional yard requirements do not apply, as the subject property does not abut any single-family residential properties, and no additional screening is necessary to protect the privacy or enjoyment of adjoining properties.

Staff's Findings: Staff finds that the requested zoning relief for the proposed mixed-use development is in the public interest and is solely for the purpose of promoting better development. The requested exception from the building setback requirement along Elmhurst Road is necessary to accommodate a commercial ground floor and four residential levels to make the development financially viable. Strict application of the setback requirement would reduce the buildable area of the site and limit the amount of area dedicated to parking. Such exception is solely for the purpose of promoting better development which will be beneficial to the residents or occupants of the planned unit development as well as those of the surrounding properties.

Staff further finds that the proposed mixed-use development will likely not adversely impact the value or

use of adjacent properties. The proposed project would redevelop a long-vacant parcel with compatible uses that support the continued viability and productive use of the property. The proposed mixed-use development and related site improvements are appropriate for the district and are consistent with surrounding uses. Just south of the Subject Property is a similar mixed-use project (1798 S. Elmhurst Road) that was approved in 2021 on the site of a former gas station. The proposed development is compatible and consistent with the surrounding land uses including the restaurant and similar mixed-use development directly to the south, and several one-story commercial buildings to the east within the City of Des Plaines.

The proposed development proposes a total of forty-six (46) dwelling units on approximately 1.97 acres of land resulting in a density of approximately twenty-three (23) dwelling units per acre, far less than the maximum required 48 dwelling units per acre. However, the proposed development does not include senior housing or assisted living facilities.

The proposed building complies with all setback requirements in the underlying zoning district. An exception is requested from the setback requirement along Elmhurst Road as required under Ordinance No. 3831 which established the original planned unit development.

Transitional setbacks are not applicable as the Subject Property is not contiguous to any single-family residential property. The area of open space (28.2%) provided is at least that required in the underlying B-3 Community Shopping District.

Based on the foregoing, staff finds that the requested zoning relief is consistent with the standards for planned unit developments with other exceptions and supports approval of the proposed planned unit development.

Exhibit B: Lake Center Plaza PUD

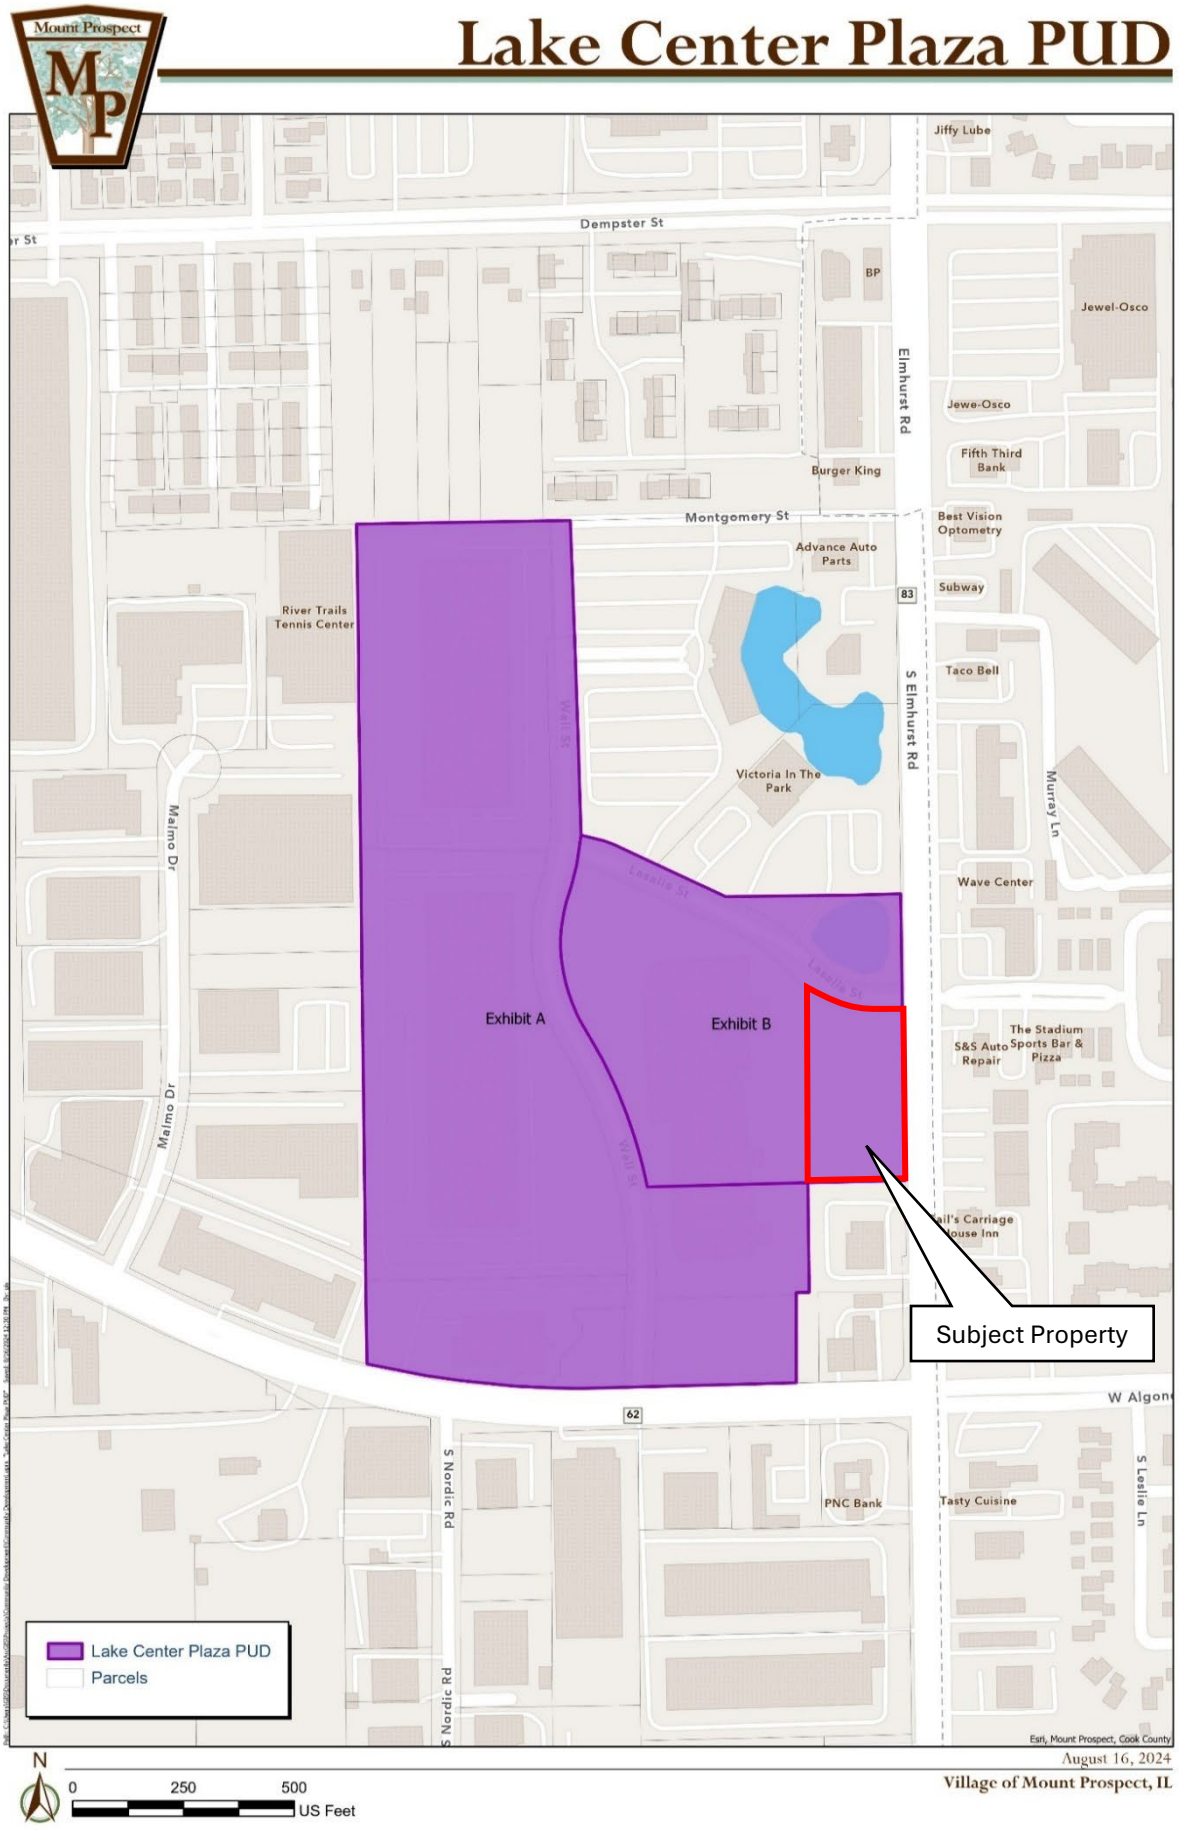


Exhibit C
Village Review Letter

MAYOR
Paul Wm. Hoefert

TRUSTEES
Vincent J. Dante
Elizabeth B. DiPrima
Terri Gens
William A. Grossi
John J. Matuszak
Colleen E. Saccotelli

VILLAGE MANAGER
Michael J. Cassady

VILLAGE CLERK
Karen Agoranos

Phone: 847/962-6000
Fax: 847/962-6022
www.mountprospect.org

Village of Mount Prospect

50 S. Emerson Street, Mount Prospect, Illinois 60056

February 18, 2026

FitzGerald Design
c/o Eric Overby
Via e-mail: eoverby@fitzgeralddesign.com

Re: 301 LaSalle St / PUD Major Amendment / Review #5

Dear Mr. Overby,

The Village of Mount Prospect has reviewed the second submittal for a mixed-use development project proposed for the vacant site located at 301 LaSalle Street, Mount Prospect. Staff has the following review comments:

Public Works Department:
PW has reviewed the revised preliminary plans submitted for the new multi-family development proposed at 301 LaSalle Street, and have no objections to the requested PUD amendment. However, the following will have to be addressed as part of the Building Permit submittal/review:

1. Confirm that the property owner is aware and accepts the ongoing maintenance responsibilities associated with the permeable brick pavers. The property owner is aware and accepts the ongoing maintenance responsibilities associated with the permeable brick pavers. The property owner shall provide documentation to the Public Works Department for all maintenance activities performed on an annual basis (before the end of each calendar year or at another time at the discretion of the Director of Public Works) to confirm that all requirements detailed in the Operations & Maintenance Plan are being met. Failure to do so would be considered a violation of both Village and MWRD permit requirements.
2. In addition to Village approval, permits must be obtained from the following agencies:

    - From Metropolitan Water Reclamation District of Greater Chicago (MWRD) for the new sanitary service and stormwater management.

- From Illinois Department of Transportation (IDOT) for any work in the Elmhurst Road right of way.

- From the Illinois Environmental Protection Agency for the new watermain and erosion control measures (NPDES, ILR10 permit)

- From the Illinois American Water Company (IAWC) for work on the water service and fire hydrant connections.

It must be understood that the comments listed above reflect issues noted during a review of the proposed preliminary plans. No exceptions or variations from Village Codes are indicated or approved. A thorough review of the site design and details will be performed as part of the Building Permit review process to ensure Code compliance.

Building Department:

3. Full permit drawings shall comply with all applicable codes. Podium details shall include code analysis that list fire ratings, areas, heights, and all necessary information and code reference to support proposed type and use.

Fire Department:

The following items must be addressed during building permit submittal:

4. A fire sprinkler system and standpipe system in accordance with NFPA 13 and NFPA 14 will be required for this project for all buildings. Ensure fire sprinkler shop drawings, hydraulic calculations, and equipment cut sheets are submitted for review.
   Village of Mount Prospect Fire Prevention Code, 24.202

5. A fire alarm system will be required for this project. Ensure that the fire alarm shop drawings with point-to-point wiring diagrams, battery load calculations, and equipment cut sheets are submitted for review.
   Village of Mount Prospect Fire Prevention Code, 24.202

6. An additional means of egress may be required based on occupancy load and travel distances. Additional means of egress may be depending on the final room configuration.

7. An egress plan must be provided for the entire building. This plan must include occupant loads, travel distances, egress widths, and common path of travel distances. An egress plan will be required when the building plans are submitted for review. Additional exits may be required.
8. All egress doors are to use keyless locksets on the egress side. No flush bolts, dead or draw bolts, etc. will be allowed.

Life Safety Code, 7.2.1.5.1

9. An emergency vehicle/apparatus turning radius diagram for all parking lots, fire lanes, and turnaround points must be provided.
10. All new sprinkler risers and associated fire pump equipment shall be in a separate room with a minimum of two-hour construction.
11. A fire pump and standpipe system(s) will be required for this building. Please ensure that drawings are submitted for these systems to the Fire Department for review.

12. Fire hydrants are shown to be supplied from watermains throughout the new development. Water flow calculations will be required to verify that the new proposed watermain sizes can meet the required fire flow GPM demand. The minimum fire flow for a residential occupancy is 3000 gallons per minute at 20 PSI residual pressure. This documentation must be provided to the Village of Mount Prospects Public Works Engineering Department for review and approval, along with a copy to the Mount Prospect Fire Department.

Village of Mount Prospect Fire Prevention Code, 16.403 C

If any changes are requested, please make the changes as noted above and submit a point-by-point response letter and pdf files of the drawings. Please upload revisions into the portal. Feel free to contact me at (847) 818-5314 / achoi@mountprospect.org if you have any questions.

Sincerely,

Ann Choi
Development Planner
Community Development

c: File

Village of Mount Prospect
Community Development Department
50 S. Emerson Street
Mount Prospect, Illinois 60056
Phone: (847) 818-5328

Zoning Request Application

Official Use Only (To be completed by Village Staff)

Case Number:	PZZ25-000020	Date of Submission:	07/24/2025	Hearing Date:	2/26/2026
Project Name/Address:	PZ-13-25 301 LaSalle St (CU: Major PUD Amendment, CU: Dwelling Units Above 1st Floor)				

I. Subject Property

Address(es):	301 Lasalle St		
Zoning District(s):	B3*	Property Area (SqFt and/or Acreage):	1.92 acres
Parcel Index (PIN(s):	08-23-203-045-0000		

II. Zoning Request(s) (Check all that apply)

- [x] Conditional Use: For — Major PUD Amendment; DU Above First Floor
- [ ] Variation(s): To
- [ ] Zoning Map Amendment: Rezone From ____ To ____
- [ ] Zoning Text Amendment: Section(s)
- [ ] Other:

III. Summary of Proposal (use separate sheet if necessary)

The proposed multi-family residential project is located at 301 Lasalle Street in Mount Prospect, Illinois, on a 1.9682-acre (85,733 square feet) property situated at the southwest corner of Route 83/South Elmhurst Road and Lasalle Street, approximately 450-feet north of West Algonquin Road in the Lake Center Plaza Planned Development. The site is currently undeveloped land listed 'For Sale' in a B3 – Commercial Shopping zoning district. The site is bordered by Lasalle Street to the north, Route 83/South Elmhurst Road to the east, a warehouse (I1 Limited Industrial) to the west, and restaurant (B3 Commercial Shopping) to the south. On the north side of Lasalle Street, there are additional I1 and B3 Zoning Districts, which are adjacent to RX - Single Family, R4 - Multi-Family Residence, and R4* - Planned Unit Development (Multi-Family Residence) zoning districts. On the east side of Route 83/South Elmhurst Road lies Des Plaines, Illinois.

The project consists of a fully sprinklered, four-story mixed-use building with Type IA podium and below-grade parking structure. Above the podium, the building features a Type V wood-framed multi-family apartment building with a combination of masonry and fiber-cement panel veneer exterior. The development will include 40 apartment units in a mix of one-, two-, and three-bedroom layouts. Each floor encompasses ±15,896 square feet, with a total gross floor area of 79,044 square feet. Key building features include elevators serving all levels, private balconies and at-grade patios, and residential amenities. Additionally, there will be 100 outdoor at-grade parking spaces and 32 indoor below-grade parking spaces to accommodate both tenants and visitors.

The proposed building will be centrally positioned within the site to optimize circulation and accessibility. Vehicular access will be provided via a driveway off Lasalle Street, strategically designed to avoid congestion along Route 83/South Elmhurst Road.

Parking and drive aisles will wrap around all four sides of the building, ensuring comprehensive site access. Designated handicap parking spaces will be placed near primary building entrances for convenience, while visitor parking will be located adjacent to the front entry for ease of access and wayfinding.

The applicant is requesting a major amendment to an existing planned unit development and a conditional use for dwelling units located above the ground floor. The proposed site landscaping will feature trees and plantings to enhance security and curb appeal. Additionally, fences are planned along the west and south property lines to prevent pedestrian access from neighboring businesses, mitigate noise impacts, and shield surrounding areas from vehicle headlights.

IV. Applicant (all correspondence will be sent to the applicant)

Name:	Eric Overby	Corporation:	R&A Management LLC
Address:			
City, State, ZIP Code:			
Phone:		Email:	[redacted]
Interest in Property:			

V. Property Owner

- [ ] Check if Same as Applicant

Name:	Chicago Title Land Trust Company (Trustee)	Corporation:	
Address:	35 W. Wacker Drive		

City, State, ZIP Code:	Chicago, IL 60601		
Phone:		Email:	

In consideration of the information contained in this petition as well as all supporting documentation, it is requested that approval be given to this request. The applicant is the owner or authorized representative of the owner of the property. The petitioner and the owner of the property grant employees of the Village of Mount Prospect and their agent's permission to enter on the property during reasonable hours for visual inspection of the subject property.

I hereby affirm that all information provided herein and in all materials submitted in association with this application are true and accurate to the best of my knowledge.

Applicant: Date:



(Print or Type Name) Eric Overby

If applicant is not property owner:

I hereby designate the applicant to act as my agent for the purpose of seeking the zoning request(s) described in this application and the associated supporting material.

Property Owner: Date:

(Print or Type Name)

Village of Mount Prospect
Community Development Department
50 S. Emerson Street
Mount Prospect, Illinois 60056
Phone: (847) 818-5328

Affidavit of Ownership

COUNTY OF COOK)
)
STATE OF ILLINOIS)

I, Lawrence M. Freedman, under oath, state that I am
(print name)

☐ the sole owner of the property
☐ an owner of the property
☑ an authorized officer for the owner of the property

commonly described as 301 S. LaSalle Street, Mt. Prospect, Illinois
(property address and PIN) 08-23-203-045-0000

and that such property is owned by Chicago Title Land Trust Company u/t/n 40666, the beneficial owner of which is CV Land Holdings, LLC as of this date.
(print name)

Signature

Subscribed and sworn to before
me this 24th day of
July, 2025.

Notary Public

Notary Public State of Illinois
Official Seal
Leslie M Mercado
Comm. # 980507
My Commission Expires 10/31/2027

Village of Mount Prospect
Community Development Department
50 S. Emerson Street
Mount Prospect, Illinois 60056
Phone: (847) 818-5328

Property Owner	
☐ Check if Same as Applicant	
Name: Ridvan Alka	Corporation: R&A Management LLC
Address: 555 W. Carboy Road	
City, State, ZIP Code: Mount Prospect, Illinois 60056	
Phone: [redacted]	Email: [redacted]

In consideration of the information contained in this petition as well as all supporting documentation, it is requested that approval be given to this request. The applicant is the owner or authorized representative of the owner of the property. The petitioner and the owner of the property grant employees of the Village of Mount Prospect and their agent's permission to enter on the property during reasonable hours for visual inspection of the subject property.

I hereby affirm that all information provided herein and in all materials submitted in association with this application are true and accurate to the best of my knowledge.

Applicant: _____ Date: July 23, 2025
(Signature)

Ridvan Alka
(Print or Type Name)

If applicant is not property owner:

I hereby designate the applicant to act as my agent for the purpose of seeking the zoning request(s) described in this application and the associated supporting material.

Beneficial **Property Owner:** CV Land Holdings LLC
By: 18 Chai Corp, its manager _____ Date: July 23, 2025
(Signature)

By: _____
(Print or Type Name) Lawrence M. Freedman, VP

RIDER #2 ATTACHED HERETO AND MADE A PART OF REAL ESTATE SALES CONTRACT DATED JANUARY 21, 2025 BY AND BETWEEN 301 LASALLE, LLC, AS PURCHASER AND CHICAGO TITLE LAND TRUST, AS TRUSTEE U/T/A DATED MARCH 9, 1970, A/K/A TRUST NO. 40666, AS SELLER

1. Purchaser shall be modified to R&A Management, LLC, an Illinois limited liability company.

2. The proposed Property to be constructed is described as follows: number of stories (5), number of total apartment units (46), gross floor area (90,591 SF), number of outdoor at-grade parking spaces (116), number of indoor parking spaces (32).

PURCHASER:

R&A Management, LLC

By:_____
Its Manager

SELLER:

Chicago Title Land Trust, not personally but as Trustee aforesaid

By:_____

C.V. Land Holdings, L.L.C., a Delaware limited liability company, Its Sole Beneficiary with Power of Direction

By: 18 Chai Corp., an Illinois corporation, Its Manager

By:_____
Vice President

TOTAL PAYMENT DUE

$0.00

By 03/15/2026

2024 Second Installment Property Tax Bill - Cook County Electronic Bill

Property Index Number (PIN)	Volume	Code	Tax Year	(Payable In)	Township	Classification
08-23-203-045-0000	050	16048	2024	(2025)	Elk Grove	1-00

IF PAYING LATE, PLEASE PAY	03/16/2026 - 04/15/2026	04/16/2026 - 05/15/2026	05/16/2026 - 06/15/2026	LATE INTEREST IS 0.75% PER MONTH, BY STATE LAW
	$0.00	**$0.00**	**$0.00**	

YOUR TAXING DISTRICTS

WHERE YOUR MONEY GOES

Total 2024 Tax Bill $19,763.17

$754.13 MORE than 2023

Taxing District	2024 Tax	2023 Tax	Difference	
SCHOOL DISTRICT C C 59	$6,862.74	$6,410.44	**$452.30**	**More**
ARLINGTON HTS TWNSHP H S 214	$5,701.35	$5,380.54	**$320.81**	**More**
VILLAGE OF MT PROSPECT	$1,829.58	$1,943.16	**-$113.58**	**Less**
MT PROSPECT PARK DISTRICT	$1,316.12	$1,234.55	**$81.57**	**More**
VILLAGE OF MT PROSPECT LIBRARY FUND	$1,132.90	$1,104.72	**$28.18**	**More**
HARPER COMMUNITY COLLEGE DISTRICT 512	$960.18	$908.86	**$51.32**	**More**
METRO WATER RECLAMATION DIST OF GR CHGO	$753.98	$759.22	**-$5.24**	**Less**
COUNTY OF COOK	$520.71	$374.08	**$146.63**	**More**
COUNTY OF COOK HEALTH & HOSPITAL COMM.	$172.39	$169.45	**$2.94**	**More**
PUBLIC SAFETY PUBLIC SAFETY	$171.65	$169.45	**$2.20**	**More**
FOREST PRESERVE DISTRICT OF COOK COUNTY	$151.90	$165.05	**-$13.15**	**Less**
TOWN ELK GROVE	$119.22	$112.23	**$6.99**	**More**
TOWN ELK GROVE ROAD FUND	$26.14	$26.41	**-$0.27**	**Less**
NORTHWEST MOSQUITO ABATEMENT DISTRICT	$23.30	$22.01	**$1.29**	**More**
GENERAL ASSISTANCE ELK GROVE	$21.01	$22.01	**-$1.00**	**Less**
CONSOLIDATED ELECTIONS	$0.00	$70.42	**-$70.42**	**Less**
DO NOT PAY THESE TOTALS	**$19,763.17**	**$19,009.04**	**$754.13**	**More**

The above breakdown displays how much you pay in property taxes to each taxing district and the change from last year. Please see reverse side for a detailed breakdown by Taxing District.

TAX CALCULATOR

2023 Assessed Value	**72,958**
2024 Property Value	**729,581**
2024 Assessment Level	**X 10%**
2024 Assessed Value	**72,958**
2024 State Equalizer	**X 3.0355**
2024 Equalized Assessed Value (EAV)	**221,464**
2024 Local Tax Rate	**X 8.923861%**
2024 Total Tax Before Exemptions	**19,763.17**

2024 Total Tax Before Exemptions	**19,763.17**
Homeowner's Exemption	**.00**
Senior Citizen Exemption	**.00**
Senior Freeze Exemption	**.00**
2024 Total Tax After Exemptions	**19,763.17**
First Installment	**10,454.97**
Second Installment +	**9,308.20**
Total 2024 Tax (Payable in 2025)	**19,763.17**

IMPORTANT MESSAGES

THANK YOU FOR YOUR FIRST INSTALLMENT PAYMENT OF: $10,454.97

PROPERTY LOCATION

1731 WALL ST
MT PROSPECT IL 60056

MAILING ADDRESS

THE ALTER GROUP
3201 OLD GLNVEW RD 302
WILMETTE IL 00000-0000

TAXING DISTRICT BREAKDOWN

Taxing Districts	2024 Tax	2024 Rate	2024 %	Pension	2023 Tax
MISCELLANEOUS TAXES					
NORTHWEST MOSQUITO ABATEMENT DISTRICT	23.30	0.01052	0.12%		22.01
METRO WATER RECLAMATION DIST OF GR CHGO	753.98	0.34044	3.82%	78.40	759.22
MT PROSPECT PARK DISTRICT	1,316.12	0.59427	6.66%	101.12	1,234.55
MISCELLANEOUS TAXES TOTAL	**2,093.40**	**0.94524**	**10.60%**		**2,015.78**
SCHOOL TAXES					
HARPER COMMUNITY COLLEGE DISTRICT 512	960.18	0.43355	4.86%		908.86
ARLINGTON HTS TWNSHP H S 214	5,701.35	2.57439	28.85%	102.78	5,380.54
SCHOOL DISTRICT C C 59	6,862.74	3.09880	34.72%	118.36	6,410.44
SCHOOL TAXES TOTAL	**13,524.27**	**6.10675**	**68.43%**		**12,699.84**
MUNICIPALITY/TOWNSHIP TAXES					
VILLAGE OF MT PROSPECT LIBRARY FUND	1,132.90	0.51155	5.73%		1,104.72
VILLAGE OF MT PROSPECT	1,829.58	0.82613	9.26%	947.68	1,943.16
TOWN ELK GROVE ROAD FUND	26.14	0.01180	0.13%		26.41
GENERAL ASSISTANCE ELK GROVE	21.01	0.00948	0.11%		22.01
TOWN ELK GROVE	119.22	0.05383	0.60%		112.23
MUNICIPALITY/TOWNSHIP TAXES TOTAL	**3,128.85**	**1.41280**	**15.83%**		**3,208.53**
COOK COUNTY TAXES					
FOREST PRESERVE DISTRICT OF COOK COUNTY	151.90	0.06858	0.77%	12.74	165.05
CONSOLIDATED ELECTIONS	0.00	0.00000	0.00%		70.42
PUBLIC SAFETY PUBLIC SAFETY	171.65	0.07750	0.87%		169.45
COUNTY OF COOK HEALTH & HOSPITAL COMM.	172.39	0.07784	0.87%		169.45
COUNTY OF COOK	520.71	0.23512	2.63%	175.13	374.08
COOK COUNTY TAXES TOTAL	**1,016.65**	**0.45905**	**5.14%**		**1,084.89**
(Do not pay these totals)	**19,763.17**	**8.92386**	**100.00%**		**19,009.04**

Pursuant to Cook County Ordinance 07-O-68, if you are a mortgage lender, loan servicer, or agent of any entity within the meaning of 35 ILCS 200/20-12, you may not pay using a downloadable tax bill unless you pay the $5 duplicate bill fee.

****** Please see 2024 Second Installment Payment Coupon next page ******

2024 Second Installment Property Tax Bill

Cook County Payment Coupon

Pursuant to Cook County Ordinance 07-O-68, if you are a mortgage lender, loan servicer, or agent of any entity within the meaning of 35 ILCS 200/20-12, you may not pay using a downloadable tax bill unless you pay the $5 duplicate bill fee.

CUT & INCLUDE WITH PAYMENT

TOTAL PAYMENT DUE	IMPORTANT PAYMENT MESSAGES
$0.00 By 03/15/2026 If paying later, refer to amounts above.	Cook County eBill Click to pay online Click to update Mailing Name/Address
Internal use only	SN 0020240200 RTN 500001075 AN (see PIN) TC 008922

Property Index Number (PIN)
08-23-203-045-0000

T3LG
Volume
050

Amount Paid

$

00202402000082320304500007008922400000000000000000000000000000000000000000000000000000

This is an Official Downloadable Tax Bill Payment Coupon.
Please process this coupon along with payment presented.

COOK COUNTY TREASURER
PO BOX 805436
CHICAGO IL 60680-4155

Docusign Envelope ID: 441FEEBE-EFC8-4EB9-95C8-71CAB4A5263C

REAL ESTATE SALE CONTRACT

1. **301 La Salle, LLC or nominee** ("Purchaser") agrees to purchase at a price of [redacted] on the terms set forth herein, the following described real estate in Mt. Prospect, Cook County, Illinois:

   Lot 3 in Lake Center Plaza Resubdivision No. 4 in the northeast corner of Section 23 Township 41 North Range 11 East of the Third Principal Meridian in Cook County, Illinois commonly known as the southwest corner of Route 83 and LaSalle Street (the "Property).

2. **Chicago Title Land Trust, as Trustee u/t/a dated March 9, 1970, a/k/a Trust No. 40666** ("Seller") agrees to sell the real estate described above, at the price and terms set forth herein, and to convey or cause to be conveyed to Purchaser or its nominee title thereto by a recordable trustee's deed, subject only to Permitted Exceptions as hereinafter defined..

3. Purchaser shall within three (3) business days of execution hereof deposit with the Title Company as escrowee the sum of [redacted] as earnest money to be applied on the purchase price, and agrees to pay or satisfy the balance of the purchase price, plus or minus prorations, at the time of closing.

4. The time of closing shall be as provided in the attached Rider, unless subsequently mutually agreed otherwise, at the Chicago, Illinois office of Chicago Title Insurance Company located at 10 S. LaSalle Street, Chicago, IL ("the Title Company"), provided title is shown to be good or is accepted by Purchaser. Purchaser prefers either the Rolling Meadows or Park Ridge office.

5. Seller hereby agrees at closing to pay a broker's commission to The Butler Group per separate agreement.

6. Earnest money shall be held by the Title Company, as escrowee, for the mutual benefit of the parties.

7. Seller warrants that Seller, nor agents of Seller have received no notices from any city, village or other governmental authority of environmental, zoning, building, fire or health code violations in respect to the Property that have not been heretofore corrected.

This contract is subject to the Conditions and Stipulations set forth on the back page hereof, which Conditions and Stipulations are made a part of this contract.

Dated: January 21, 2025

PURCHASER:

301 La Salle, LLC

DocuSigned by:
By: _____ 1/21/2025
57088FFDDD9542F...

c/o Guzaldo Law Offices
6650 North Northwest Highway, Suite 300
Chicago, Illinois 60631
Attn: Robert Guzaldo
Telephone: [redacted]
Email: [redacted]

SELLER:

Chicago Title Land Trust, not personally by as Trustee aforesaid

By: _____

C.V. Land Holdings, L.L.C., a Delaware limited liability company, Its Sole Beneficiary with Power of Direction

By: 18 Chai Corp., an Illinois corporation, Its Manager

By: _____
Vice President

c/o Ash, Anos, Freedman & Logan, L.L.C.
95 Revere Drive, Suite G
Northbrook, Illinois 60062
Attn: Lawrence Freedman
Telephone: [redacted]
E-mail: [redacted]

CONDITIONS AND STIPULATIONS

1. Seller shall deliver or cause to be delivered to Purchaser or Purchaser's agent, within 21 days of the date of execution hereof, a title commitment for an owner's title insurance policy issued by the Title Company in the amount of the purchase price, covering title to the Property on or after the date hereof, showing title in the intended grantor. Such commitment shall be subject only to Permitted Exceptions. If Purchaser notifies Seller within 10 days after receipt of such title commitment and copies of Schedule B documents that the title commitment contains exceptions which, in Purchaser's opinion, might impair Purchaser's proposed use of the Property, Seller shall have 14 days from the date of Purchaser's notice to have any such exceptions removed from the commitment or to cause the Title Company to insure over same subject to Purchaser's reasonable approval. All exceptions to which Purchaser does not so object shall be Permitted Exceptions. If Seller does not have the exceptions removed or does not cause the Title Company to insure over same subject to Purchaser's reasonable approval within the specified time, Purchaser may elect, by written notice to Seller delivered within 5 days after the expiration of the 14-day period, to terminate this Contract and immediately receive a refund of its Earnest Money as its sole remedy. If Purchaser does not so elect, this Contract shall remain in full force and effect, subject to all other terms and conditions hereof. The title commitment shall be conclusive evidence of good title as therein shown as to all matters insured by the policy, subject only to the exceptions as therein stated. At closing, Seller shall provide extended coverage over general exceptions. Seller, at Seller's cost, shall have the Title Company provide Extended Coverage for the Owner's Policy.

2. At closing Seller shall provide a current survey of the Property in accordance with ALTA standards.

3. If the title commitment discloses unpermitted exceptions, Seller shall have 30 days from the date of delivery thereof to have the exceptions removed from the commitment or to have the title insurer commit to insure against loss or damage that may be occasioned by such exception, or in the alternative, to obtain the commitment for title insurance specified above as to such exceptions, Purchaser may terminate this contract or may elect, upon notice to Seller within 10 days after notice thereof, to take title as it then is with the right to deduct from the purchase price encumbrances of a definite or ascertainable amount. If Purchaser does not so elect, this contract shall become null and void.

4. Assessments pursuant to the Declaration of Protective Covenants of record, general taxes, and other similar items shall be adjusted ratably as of the time of closing. The amount of the current general taxes not then ascertainable shall be adjusted on the basis of 110% of the most recent ascertainable taxes.

   All prorations are final unless otherwise provided herein. Seller shall pay the amount of any stamp tax imposed by State and County law on the transfer of the title, and shall furnish a completed Real Estate Transfer Declaration signed by the Seller or the Seller's agent in the form required pursuant to the Real Estate Transfer Tax Act of the State of Illinois and shall furnish any declaration signed by the Seller or the Seller's agent or meet other requirements as established by any local ordinance with regard to a transfer or transaction tax; such tax required by local ordinance shall be paid by the party upon whom such ordinance places responsibility therefor.

5. The provisions of the Uniform Vendor and Purchaser Risk Act of the State of Illinois shall be applicable to this contract.

6. If this Contract is terminated without Purchaser's fault, then Purchaser, as Purchaser's sole and exclusive remedy, may either seek specific performance or terminate the Contract and receive and refund of the Earnest Money. If the termination is caused by Purchaser's fault, then the Earnest Money shall be retained by Seller as liquidated damages as Seller's sole remedy.

7. This sale shall be closed through an escrow with the Title Company, in accordance with the general provisions of the usual form of Deed and Money Escrow Agreement then in use by the Title Company, with such special provisions inserted in the escrow agreement as may be required to conform with this contract. Upon the creation of such an escrow, anything herein to the contrary notwithstanding, payment of purchase price and delivery of deed shall be made through the escrow and this contract and the earnest money shall be deposited in the escrow. The cost of the escrow shall be equally paid by the parties..

8. Time is of the essence of this contract.

9. All notices herein required shall be in writing and shall be served on the parties at the addresses following their signatures. Notices shall be deemed properly delivered and received when and if either (i) personally delivered; (ii) delivered by national overnight courier; (iii) sent via facsimile, (iv) three (3) business days after being deposited in the U.S. Mail, by registered or certified mail, return receipt requested, postage prepaid; or (v) sent via E-mail to notified party's attorney, if any, so long as sender follows the E-mail with the mailing of a copy of the notice via U.S. Mail, within three (3) days of receipt by the sender of a request from the intended recipient to send via U.S. Mail. Notice serves as aforesaid to the party or its attorney shall be deemed properly served.

10. Seller represents that he is not a "foreign person" as defined in Section 1445 of the Internal Revenue Code and is therefore exempt from the withholding requirements of said Section. Seller will furnish Purchaser at closing the Exemption Certification set forth in said Section.

SEE ATTACHED RIDER

Docusign Envelope ID: 441FEEBE-EFC8-4EB9-95C8-71CAB4A5263C

RIDER ATTACHED HERETO AND MADE A PART OF REAL ESTATE SALES CONTRACT DATED JANUARY 21, 2025 BY AND BETWEEN 301 LASALLE, LLC, AS PURCHASER AND CHICAGO TITLE LAND TRUST, AS TRUSTEE U/T/A DATED MARCH 9, 1970, A/K/A TRUST NO. 40666, AS SELLER

1. Purchaser shall have one hundred twenty (120) days from the date of execution hereof ("Feasibility Period") to determine whether the Property is suitable for Purchaser's intended purpose, of a minimum multi-family apartment of forty-five (45) dwelling units above first floor commercial including, but not limited to, the right to enter upon the Property in order to conduct soil tests, engineering feasibility investigations and such other inspections as Purchaser deems appropriate. Within five (5) days of execution hereof, Seller shall deliver to Purchaser the documentation in Seller's possession set forth on Exhibit "A" attached hereto and specifically incorporated by reference herein ("Material Documents"). Prior to any entry on the property by Purchaser or any of Purchaser's consultants, such party shall provide Seller with evidence of insurance in accordance with the provisions set forth on Exhibit "B" attached hereto. Notwithstanding the foregoing, Purchaser shall not perform any invasive testing, including but not limited to a Phase II environmental examination, without Seller's consent, which consent shall not be unreasonably withheld. On or before the expiration of the Feasibility Period, Purchaser in its sole discretion may terminate this Contract for any reason by written notice to Seller, at which time the Earnest Money shall be paid to Purchaser and neither party shall have any further obligation hereunder. Purchaser shall indemnify and hold Seller harmless from and against any mechanic's liens or claims thereof that may be filed or asserted against Seller by contractors, subcontractors or materialmen performing any tests or inspections for Purchaser pursuant to this Paragraph 1, or for any claims of damages for injuries sustained by agents or employees of Purchaser who enter upon the Property to perform any tests or inspections; provided, however, Purchaser's indemnity under this Section 1 shall not extend to any adverse or pre-existing

Docusign Envelope ID: 441FEEBE-EFC8-4EB9-95C8-71CAB4A5263C

condition or with respect to the Property that is discovered or revealed by Purchaser in the course of the inspections, including, without limitation, any pre-existing condition discovered which relates in any way to hazardous materials.

2. Purchaser shall have a period of one hundred twenty (120) days from the date of execution hereof ("Governmental Approval Period") in which to obtain approval from the Village of Mount Prospect to permit the development of the Property with not less than 45 dwelling units above first floor commercial ("Governmental Approvals"). In the event Purchaser is unable to obtain the Governmental Approvals with the aforesaid time period, and so notifies Seller that Purchaser elects to terminate this Agreement, the Earnest Money deposit shall be paid to Purchaser and neither party shall have any further obligation hereunder. Buyer shall have the right to accept approval of less than forty-five (45) dwelling units at Buyer's option. If less units are approved and not acceptable to Buyer, then Buyer may terminate the Contract and all Earnest Money shall be returned to Buyer.

3. Failure of Purchaser to terminate this Contract pursuant to either paragraph 2 or 3 of this Rider on or before one hundred twenty (120) days from the date of execution hereof shall be deemed a waiver of such right and the Earnest Money shall be thereafter non-refundable except in the event of default by Seller.

4. Closing shall be on or before fifteen (15) days after the expiration of the Feasibility and Governmental Approval Periods.

5. Seller hereby represents and warrants to Purchaser as follows, which representations and warranties shall be deemed remade by Seller to Purchaser at Closing and shall survive the Closing:

(A) Seller is the owner of the Property and Seller will be able to cause the

conveyance of the Property to Purchaser or its nominee in accordance with the terms of this Agreement; and that the Property is not the subject of any other executory contract of sale, right of refusal option or other agreement and Seller has full power and authority rightfully to execute this Agreement and to perform its obligations hereunder;

(B) There is no pending or threatened condemnation or similar proceeding or assessment affecting the Property, or any part thereof, nor to the best knowledge and belief of Seller is any such proceeding or assessment contemplated by any governmental authority;

(C) Seller has received no notice of violation of any applicable laws, ordinances, regulations, statutes, rules and regulations of all governmental authorities having jurisdiction with respect to the Property;

(D) Seller has no actual knowledge of the existence of any hazardous substances or toxic substances on or underlying the Property.

6. In the event that either party wishes to use the within transaction as part of a tax deferred exchange under Section 1031 of the Internal Revenue Code, the other party agrees to reasonably cooperate with such party and accomplish from such exchange, provided that such cooperating party incurs no increase costs, and closing will not be delayed thereby.

PURCHASER:

310 LaSalle, LLC

By: DocuSigned by: 1/21/2025

SELLER:

Chicago Title Land Trust, not personally by as Trustee aforesaid

By:_____

C.V. Land Holdings, L.L.C., a Delaware limited liability company, Its Sole Beneficiary with Power of Direction

By: 18 Chai Corp., an Illinois corporation, Its Manager

By:_____
Vice President

1/21/25

Docusign Envelope ID: 441FEEBE-EFC8-4EB9-95C8-71CAB4A5263C

EXHIBIT A

Material Documents

1. 07/93 – Soil Boring Location Drawing by Testing Service Corporation. (1 page).
2. 08/06/93 – Report of Site Exploration by Testing Service Corporation. (62 pages).
3. 01/30/18 – Resubdivision Plat by Edward J. Molloy & Associates, Ltd. (2 pages).
4. 12/19/06 – Environmental Site Assessment by Testing Service Corporation. (291 pages).
5. 01/22/10 – Amended and Restated Declaration of Protective Convents and Reciprocal Grants of Easement by Ash, Anos, Freedman, & Logan, L.C.C. (38 pages).
6. 09/09/08 – Survey of Clay Stockpile by Edward J. Molloy & Associates, Ltd. (1 page).
7. 11/07/17 – Commitment for Title Insurance by Chicago Title Insurance Co. (18 pages).
8. 08/09/21 –Plat of Survey by Edward J. Molloy & Associates, Ltd. (2 pages).
9. 09/30/09 – Amended and Restated Declaration of Protective Convents and Reciprocal Grants of Easement by Ash, Anos, Freedman, & Logan, L.C.C. (35 pages).
10. LCCP By-Laws Prepared by Ash, Anos, Freedman & Logan, L.L.C. (4 pages)
11. 4/30/08 - LCCP Amended and Restated By-Laws Prepared by Ash, Anos, Freedman & Logan, L.L.C. (4 pages)

Docusign Envelope ID: 441FEEBE-EFC8-4EB9-95C8-71CAB4A5263C

EXHIBIT B

Contractors Insurance Requirements

Lake Center Corporate Park Association, Inc.
3202 Old Glenview RoadSuite 302
Wilmette, IL 60091

1. **Comprehensive/Commercial General Liability**
Under the "Type of Insurance" in the General Liability section, the Commercial General Liability and Occurrence boxes should be checked, with a minimum Each Occurrence limit of $1,000,000 per occurrence and $2,000 ,000 aggregate and $2,000,000 products/completed operations aggregate. The aggregate limit will apply separately to each job performed. All policies will be broad form and shall include contractual liability, personal injury protection and completed operations coverage. These policies will be primary and non-contributory. Any insurance carried by the Owner and/or The Alter Group, Ltd shall be deemed excess coverage. Each insurer must be licensed to do business in the State of Arizona with a rating by Best's Insurance Rating Guide of at least A-XI.

2. **Additional Insured/ Description of Operations, et al.**
In this section the additional insured, with respect to general liability, should be shown as follows:
Lake Center Corporate Park Association, Inc., The Alter Group, Ltd, *their agents, beneficiaries, successors and assigns, all as their interests may appear are additional insured with respect to Commercial General Liability and Automobile Liability insurance* coverage. *Coverage is on a primary and non-contributory basis. A waiver of subrogation in favor of the additional insured and all of their respective agents and employees applies on the general liability and workers compensation policy.*

3. **Automobile Liability**
In this section, Automobile Liability in a minimum amount of $1,000,000 for all owned, non-owned and hired vehicles brought onto the premises by the subcontractor

4. **Workers Compensation**
Workers Compensation coverage, in accordance with Arizona statute, must be in force.

5. **Employers Liability**
Coverage should be in a minimum amount as follows:
$500,000 - Each Accident
$500,000 - Disease-Policy Limit
$500,000 - Disease-Each Employee

6. **Personal Property**
Property insurance coverage to tools and equipment brought on to and/or used on the Properties by the subcontractor in an amount equal to the replacement cost of all such tools and equipment. The Alter Group, Ltd must obtain the Owners prior permission in the event that it decides to waive any of the above requirements. The Alter Group, Ltd shall obtain and keep on file a Certificate of Insurance, which shows that each subcontractor is so insured.

7. **Cancellation**
We require that cancellation be delivered in accordance with the policy provisions.

8. **Certificate Holder**
Certificates of Insurance can be e-mailed or mailed to the following:
Lake Center Plaza Association
c/ o The Alter
Group, Ltd.3201
Old Glenview
RoadSuite 302
Wilmette, IL 60091
[redacted]

BOUNDARY, TOPOGRAPHIC SURVEY & DEMOLITION PLAN

LEGAL DESCRIPTION:

LOT 3 IN LAKE CENTER PLAZA RESUBDIVISION NO. 4, BEING A RESUBDIVISION OF LOTS 8, 9, 10 AND 11 IN LAKE CENTER PLAZA, A RESUBDIVISION IN THE NORTHEAST QUARTER OF SECTION 23, TOWNSHIP 41 NORTH, RANGE 11 EAST OF THE THIRD PRINCIPAL MERIDIAN, ACCORDING TO THE PLAT THEREOF RECORDED AS DOCUMENT NO. 1807906120, IN COOK COUNTY, ILLINOIS.

COMMONLY KNOWN AS 301 LASALLE STREET, MOUNT PROSPECT, ILLINOIS.

North
Scale 1" = 20'

20' 0' 20' 40'

LINE TYPE LEGEND

ADJACENT LOT LINE =
BOUNDARY LINE =
BUILDING SETBACK =
EASEMENT =
FENCE =
SANITARY SEWER =
STORM SEWER =
TREE OR BRUSH L NE =
WATER MAIN =



Vicinity Map
(No Scale)

ABBREVIATION LEGEND

ADA = AMERICANS WITH DISAB LITY ACT
B/C = BACK OF CURB
B/CD = BACK OF DEPRESSED CURB
BSL = BUILD NG SETBACK LINE
CHB = CHORD BEAR NG
CHL = CHORD LENGTH
CMP = CORRUGATED METAL PIPE
CPP = CORRUGATED PLASTIC PIPE
D P = DUCT LE RON P PE
E = EAST
ELY = EASTERLY
FFE = FINISHED FLOOR ELEVATION
GUT = GUTTER
ICV = RRIGATION CONTROL VALVE
(M) = MEASURED DISTANCE
MT = MULTI TRUNK
N = NORTH
NLY = NORTHERLY
PVC = POLYVINYL CHLORIDE PIPE
(R) = RECORD DISTANCE
RCP = REINFORCED CONCRETE PIPE
R.O.W. = RIGHT OF WAY
S = SOUTH
SLY = SOUTHERLY
T/P PE = TOP OF PIPE
VCP = VITREOUS CLAY P PE
W = WEST
WLY = WESTERLY

SYMBOL LEGEND

= ADA
= ASPHALT
= B BOX
= CABLE TV PEDESTAL
= CATCH BASIN
= CONCRETE
= DEC DUOUS TREE
= ELECTRIC METER
= ELECTRIC PEDESTAL
= GRAVEL
= HYDRANT
= RRIGATION CONTROL VALVE
= LIGHT
= P NE TREE
= SANITARY MANHOLE
= SIGN
= STORM MANHOLE
= SQUARE CURB DRAIN
= UNKNOWN MANHOLE
= WATER MANHOLE
= WATER VALVE

UNDERGROUND UTILITIES PER J.U.L.I.E.

WATER L NE = UW UW UW UW

NOTES:

1) ALL MEASURED BEARINGS SHOWN HEREON ARE BASED ON NAD 83 ILLINOIS COORDINATE SYSTEM, EAST ZONE (2011 CORRECTION) AS DETERMINED BY USE OF GPS EQUIPMENT USING TRIMBLES VRS NETWORK AND EQUIPMENT ALONG WITH THE RECORDED PLAT OF SUBDIVISION.
2) CONTOUR INTERVAL = 1.0'
3) ELEVATIONS HEREON REFER TO NAVD 88 DATUM.
4) SOURCE BENCHMARK: VERTICAL ELEVATIONS SHOWN HEREON ARE IN NAVD 88 VERTICAL DATUM AS DETERMINED BY USE OF TRIMBLE'S VRS (GPS) NETWORK AND EQUIPMENT.
   SITE BENCHMARK #1: N.E. BOLT ON FIRE HYDRANT. (AS SHOWN ON DRAWING) ELEVATION = 659.70
   SITE BENCHMARK #2: ARROW BOLT ON FIRE HYDRANT. (AS SHOWN ON DRAWING) ELEVATION = 658.23
   SITE BENCHMARK #3: N.E. BOLT ON FIRE HYDRANT. (AS SHOWN ON DRAWING) ELEVATION = 660.58
   SITE BENCHMARK #4: N.E. BOLT ON FIRE HYDRANT. (AS SHOWN ON DRAWING) ELEVATION = 660.64
5) A CURRENT TITLE REPORT WAS NOT FURNISHED, THEREFORE, ALL RESTRICTIONS, ROAD DEDICATIONS, ROAD VACATIONS, AND EASEMENTS MAY NOT BE SHOWN.
6) ALL UTILITIES MAY NOT BE SHOWN. CALL J.U.L.I.E. AT 1-800-892-0123 FOR FIELD LOCATION OF UNDERGROUND UTILITY LINES PRIOR TO ANY DIGGING OR CONSTRUCTION.
7) LOCATION OF ALL UTILITIES AND SUBSTRUCTURES ARE APPROXIMATELY BASED ON SURFACE EVIDENCE AND EXISTING PLANS, AS PROVIDED BY THE CLIENT AND UTILITY COMPANIES.
8) THIS PROPERTY MAY BE WITHIN THE CORPORATE LIMITS OF THE VILLAGE OF MOUNT PROSPECT AND AS SUCH IS SUBJECT TO ZONING AND BUILDING RESTRICTIONS.
9) SURVEY FIELD WORK COMPLETED ON 4-7-2025.
10) ALL TREES LESS THAN 6 INCHES IN DIAMETER ARE NOT SHOWN HEREON.
11) PARCEL CONTAINS APPROXIMATELY 85,733 SQUARE FEET. (±1.968 ACRES)
12) ALL MONUMENT TIES ARE MEASURED PERPENDICULAR TO THE PROPERTY LINE(S).
13) ATTACHED PLAT IN DOC. NO. 0927331126 & NO. 1002218050 IS NOT AVAILABLE. ALL EASEMENTS PER THESE TWO DOCUMENTS ARE SHOWN FOR INFORMATION ONLY AND ARE BASED ON PLAT OF SURVEY BY EDWARD J. MOLLOY & ASSOCIATES. DATED 08/09/2021, ORDER NO.: 210112, FIL: 23-41-11, PROJECT NO.: 280

SHEET INDEX

1 BOUNDARY, TOPOGRAPHIC SURVEY & DEMOLITION PLAN
2 PRELIMINARY SITE & UTILITY PLAN
3 PRELIMINARY GRADING & EROSION CONTROL PLAN
4 PRELIMINARY OPERATION & MAINTENANCE PLAN

CHB = S69°14'16"E (M)
CHL = 171.35' (M)
RADIUS = 233.00' (M)&(R)
ARC = 175.46' (M)&(R)

73 LF FULL DEPTH CONCRETE CURB TO BE REMOVED & REPLACED WITH DEPRESSED CURB

50 LF CONCRETE SIDEWALK TO BE REMOVED & REPLACED

S89° 09' 40"E (R)
N89° 11' 18"E (M)
60.62' (M)&(R)

TREE TO BE REMOVED (TYP.)

UTILITY PEDESTAL TO BE RELOCATED

TREE TO BE REMOVED (TYP.)

SHRUBS TO BE REMOVED (TYP.)

LOT 1

LOT 2
VACANT LOT
NO BUILDINGS OBSERVED

220.00' (M)&(R)
S89° 08' 49"W (M)
S89° 47' 51"W (R)

PART OF LOT 4 IN
LINNEMAN'S DIVISION

ELMHURST ROAD

SHEET	PREPARED FOR:			
1 OF 4	R&A Management LLC	Ridgeline Consultants LLC	Illinois Professional Design Firm No. 184-004768 1987 Aucutt Road, Montgomery, IL 60538 PH: 630.801.7627 FAX: 630.701.1305 Jamberg Hue P.L.S. 4071 Expiration Date 11/30/2026 Stacy L. Stewart P.L.S. 3418 Expiration Date 11/30/2026	
	PROPERTY ADDRESS: 301 LA SALLE STREET MOUNT PROSPECT, ILLINOIS			

REVISION	DATE	DESC	BOOK	DWG. NO.: D
1	7/17/2025	PER VILLAGE REVIEW DATED 07/09/2025 (REVR)	DRAWN: RDW	CHECKED: JDL
2	12/15/2025	PER DESIGN CHANGES (REVR)	REVISIONS:	
3	01/29/2026	PER VILLAGE REVIEW DATED 01/09/2026 (REVR)	DATE: 07/16/2025	
			PROJECT: 25-041-11	

R&A Management LLC

July 29, 2025
REVISED January 21, 2026

Ann Choi
Community Development Department
Village of Mount Prospect
50 S. Emerson Street, Mount Prospect, IL 60056

RE: 301 LASALLE STREET – Major PUD Amendment – Letter of Intent

Letter of Intent

The proposed multi-family residential project is located at 301 Lasalle Street in Mount Prospect, Illinois, on a 1.9682-acre (85,733 square feet) property situated at the southwest corner of Route 83/South Elmhurst Road and Lasalle Street, approximately 450-feet north of West Algonquin Road in the Lake Center Plaza Planned Development. The site is currently undeveloped land listed 'For Sale' in a B3 – Commercial Shopping zoning district. The site is bordered by Lasalle Street to the north, Route 83/South Elmhurst Road to the east, a warehouse (I1 Limited Industrial) to the west, and restaurant (B3 Commercial Shopping) to the south. On the north side of Lasalle Street, there are additional I1 and B3 Zoning Districts, which are adjacent to RX - Single Family, R4 - Multi-Family Residence, and R4* - Planned Unit Development (Multi-Family Residence) zoning districts. On the east side of Route 83/South Elmhurst Road lies Des Plaines, Illinois.

The project consists of a fully sprinklered, five-story mixed-use building with Type IA podium and below-grade parking structure. Above the podium, the building features a Type V wood-framed multi-family apartment building with a combination of masonry and fiber-cement panel veneer exterior. The development will include 46 apartment units in a mix of one-, two-, and three-bedroom layouts. Each floor encompasses ±15,896 square feet, with a total gross floor area of 90,591 square feet. Key building features include elevators serving all levels, private balconies, and residential amenities. Additionally, there will be 116 outdoor at-grade parking spaces and 32 indoor below-grade parking spaces to accommodate both tenants and visitors.

The proposed building will be positioned within the site to optimize circulation and accessibility. Vehicular access will be provided via a driveway off Lasalle Street, strategically designed to avoid congestion along Route 83/South Elmhurst Road. Parking and drive aisles will wrap around all four sides of the building, ensuring comprehensive site access. Designated handicap parking spaces will be placed near primary building entrances for convenience, while visitor parking will be located adjacent to the front entry for ease of access and wayfinding.

The applicant is requesting a major amendment to an existing planned unit development and a conditional use for dwelling units located above the ground floor. The proposed site landscaping will feature trees and plantings to enhance security and curb appeal. Additionally, fences are planned along the west and south property lines to prevent pedestrian access from neighboring businesses, mitigate noise impacts, and shield surrounding areas from vehicle headlights.

R&A Management LLC

July 29, 2025
REVISED January 21, 2026

Ann Choi
Community Development Department
Village of Mount Prospect
50 S. Emerson Street, Mount Prospect, IL 60056

RE: 301 LASALLE STREET – Major PUD Amendment – Construction Schedule

Subject to the approval of the petition to amend the Planned Unit Development (PUD), we intend to initiate construction immediately upon the issuance of the building permit. The development will proceed in a single, continuous phase, with projected completion occurring within 12 to 15 months from the permit's issuance.

Milestone	Date
Submit PUD Amendment Documents	July 24, 2025
PUD Amendment Document Review #1	September 25, 2025
Resubmit PUD Amendment Documents	December 11, 2025
PUD Amendment Document Review #2	January 08, 2026
Resubmit PUD Amendment Documents	January 21, 2026
Village Publishing Deadline	February 11, 2026
Planning & Zoning Meeting	February 26, 2026
Village Board Meeting #1	March 17, 2026
Village Board Meeting #2	April 07, 2026
Submit for Permit	May 19, 2026
Permit Review	±3 months
Permit Issuance	August 2026
Construction Complete	August – November 2027

R&A Management LLC

February 17, 2026

Ann Choi
Community Development Department
Village of Mount Prospect
50 S. Emerson Street, Mount Prospect, IL 60056

RE: 301 LASALLE STREET – Major PUD Amendment

Standards for Planned Unit Developments

A. General Standards:

1. **Except as modified by and approved in the final planned unit development plan, the proposed development complies with the regulations of the district or districts in which it is to be located.**

   As set forth in the site plan and supporting documents, the proposed development complies with the regulations of the B3 District in which the subject property is located except as modified in Applicant's submittals.

2. **The principal use in the proposed planned unit development is consistent with the recommendations of the Comprehensive Plan of the Village for the area containing the subject site.**

   Although the Comprehensive Plan, which was adopted in 2017, did not address residential use on the subject property, the South Mt. Prospect Sub-area Plan, as updated in 2020, in the section entitled "Demographics and Housing", specifically addressed that the goals and objectives of the Plan were to: encourage new housing reflecting the character of the Village; maintain and preserve diversity in the area while supporting an assortment of housing; market underutilized and vacant sites for development and redevelopment; and support improvements to existing residential areas, including infrastructure, where necessary and possible. The principal use on the proposed Amendment to Planned Unit Development, being residential, is consistent with these goals and objectives.

3. **The proposed planned unit development is in the public interest and is consistent with the purposes of this zoning ordinance.**

   The proposed use will add new housing, thereby expanding the assortment of available housing in the south part of the Village, and is therefore in the public interest and consistent with the purposes of the zoning ordinance.

4. **The streets have been designed to avoid:**

   a. **Inconvenient or unsafe access to the planned unit development;**

   b. **Traffic congestion in the streets which adjoin the planned unit development;**

   c. **An excessive burden on public parks, recreation areas, schools, and other public facilities which serve or are proposed to serve the planned unit development.**

   No new streets are proposed as part of the development. Rather than providing direct access to the development from Route 83, primary access to and from the development is through LaSalle Street in order to minimize inconvenience or unsafe access as well as to minimize traffic congestion on adjoining streets.

B. Standards For Planned Unit Developments With Use Exceptions:

Not Applicable.

C. Standards For Planned Unit Developments With Other Exceptions: The Village Board may approve planned unit developments which do not comply with the requirements of the underlying zoning district's regulations governing lot area, lot width, bulk regulations, parking and sign regulations, or which require modification of the subdivision design standards when such approval is necessary to achieve the objectives of the proposed planned unit development, but only when the Board finds such exceptions are consistent with the following standards:

1. **Any reduction in the requirements of this chapter is in the public interest.**

   An exception from Ord. 3831 to provide a reduction to the building setback requirement along Elmhurst Road from 112.2' to 100.5' (2'-5" for every 1' of building height above 30'). This reduction allows increased residential density which is in the public interest.

2. **The proposed exceptions would not adversely impact the value or use of any other property.**

   The proposed exception to reduce the building setback requirement along Elmhurst Road by less than 12 feet would not adversely affect the value or use of any other property and will not create any impact on neighboring properties or their functional use.

3. **Such exceptions are solely for the purpose of promoting better development which will be beneficial to the residents or occupants of the planned unit development as well as those of the surrounding properties.**

   Allowing the proposed exception to reduce the building setback by less than 12 feet along Elmhurst Road will allow this proposed development to replace an empty lot and will promote better development which will be beneficial to the residents or occupants of the planned unit development as well as those of the surrounding properties.

4. **In residential planned unit developments the maximum number of dwelling units allowed per acre shall not exceed forty eight (48) units per acre for developments incorporating senior housing or assisted living facilities.**

   The proposed development does not include senior housing or assisted living facilities.

5. **All buildings are to be located within the planned unit development in such a way as to dissipate any adverse impact on adjoining buildings and shall not invade the privacy of the occupants of such buildings and shall conform to the following:**

   a. **The front, side or rear yard setbacks on the perimeter of the development shall not be less than that required in the abutting zoning district(s) or the zoning district underlying the subject site, whichever is greater.**

      The front, side or rear yard setbacks on the perimeter of the proposed development meet or exceed those required in the B-3 District in which the subject property is located, and those required by the adjacent I-2 District.

   b. **All transitional yards and transitional landscape yards of the underlying zoning district are complied with.**

      Transitional setback compliance does not apply because neither the side nor rear setback of the subject property is contiguous to any single-family residential property.

   c. **If required transitional yards and transitional landscape yards are not adequate to protect the privacy and enjoyment of property adjacent to the development, the Planning and Zoning Commission shall recommend either or both of the following requirements:**

      (1) All structures located on the perimeter of the planned unit development must be set back by a distance sufficient to protect the privacy and amenity of adjacent existing uses;

      (2) All structures located along the entire perimeter of the planned unit development must be permanently screened with sightproof screening in a manner which is sufficient to protect the privacy and amenity of adjacent existing uses.

      Not applicable.

d. The area of open space provided in a planned unit development shall be at least that required in the underlying zoning district.

The B-3 District underlying the subject property has no area of open space requirement. Lot coverage complies with the requirements of the underlying B-3 district.

Standards for Conditional Use

A conditional use is being sought to amend the planned use development and construct dwelling units above the first floor.

1. **That the establishment, maintenance, or operation of the conditional use will not be detrimental to, or endanger the public health, safety, morals, comfort, or general welfare:**

   The proposed dwelling units are so designed to meet all of the requirements of the zoning ordinance, as well as the building code, and, as shown by the proposed site plan and supporting documentation, provide for adequate and safe access as well as all appropriate utilities, and as such will not be detrimental to or endanger the public health, safety, morals, comfort, or general welfare.

2. **That the conditional use will not be injurious to the uses and enjoyment of other property in the immediate vicinity for the purposes already permitted, nor substantially diminish and impair property values within the neighborhood in which it is to be located:**

   Other property in the immediate vicinity of the proposed conditional use is developed with retail uses as will most of the ground floor of the building in which the proposed dwelling units will be constructed. As such, the use will be fully compatible with and support such uses and will not diminish nor impair property values within the neighborhood in which the conditional use is proposed to be located.

3. **That the establishment of the conditional use will not impede the normal and orderly development and improvement of the surrounding property for uses permitted in the district:**

   The surrounding property has been fully developed such the establishment of the conditional use will not impede normal or orderly development of such property.

4. That adequate public utilities, access roads, drainage and/or necessary facilities have been or will be provided:

   As indicated by the engineering plans filed in support of the Application for Conditional Use, public utilities are fully available to the site. The proposed use has access from LaSalle Street. All drainage and other necessary facilities have been provided.

5. That adequate measures have been or will be taken to provide ingress and egress so designed as to minimize traffic congestion in the public streets:

   Ingress and egress has been provided to and from LaSalle Street so as to avoid direct access to and from Route 83 and thereby minimizing traffic congestion in the public streets.

6. That the proposed conditional use is not contrary to the objectives of the current Comprehensive Plan for the Village:

   The proposed conditional use is not contrary to the objectives of the current Comprehensive Plan, when reviewed in concert with the South Mt. Prospect Sub-Area Plan 2020 update and the goals and objectives thereof.

7. That the conditional use shall, in all other respects, conform to the applicable regulations of the district in which it is located, except as such regulations may, in each instance, be modified pursuant to the recommendations of the Planning & Zoning Commission:

   The conditional use in all other respects conforms to the applicable regulations of the B3 District as demonstrated by the site plan and supporting materials filed by Applicant in support of its Application for Conditional Use.

Lot 3 in Lake Center Plaza Resubdivision No. 4, being a resubdivision of lots 8, 9, 10, and 11 Lake Center Plaza, a resubdivision in the Northeast 1/4 of Section 23, Township 41 North, Range 11, East of the Third Principal Meridian, according to the plat thereof recorded March 20, 2018 as document No. 1807906120 in Cook County, Illinois.

BOUNDARY, TOPOGRAPHIC SURVEY & DEMOLITION PLAN

LEGAL DESCRIPTION:

LOT 3 IN LAKE CENTER PLAZA RESUBDIVISION NO. 4, BEING A RESUBDIVISION OF LOTS 8, 9, 10 AND 11 IN LAKE CENTER PLAZA, A RESUBDIVISION IN THE NORTHEAST QUARTER OF SECTION 23, TOWNSHIP 41 NORTH, RANGE 11 EAST OF THE THIRD PRINCIPAL MERIDIAN, ACCORDING TO THE PLAT THEREOF RECORDED AS DOCUMENT NO. 1807906120, IN COOK COUNTY, ILLINOIS.

COMMONLY KNOWN AS 301 LASALLE STREET, MOUNT PROSPECT, ILLINOIS.

North
Scale 1" = 20'

20' 0' 20' 40'

ABBREVIATION LEGEND

ADA = AMERICANS WITH DISABILITY ACT
B/C = BACK OF CURB
B/CD = BACK OF DEPRESSED CURB
BSL = BUILDING SETBACK LINE
CHB = CHORD BEARING
CHL = CHORD LENGTH
CMP = CORRUGATED METAL PIPE
CPP = CORRUGATED PLASTIC PIPE
DIP = DUCTILE IRON PIPE
E = EAST
E'LY = EASTERLY
FFE = FINISHED FLOOR ELEVATION
GUT = GUTTER
ICV = IRRIGATION CONTROL VALVE
(M) = MEASURED DISTANCE
MT = MULTI TRUNK
N = NORTH
N'LY = NORTHERLY
PVC = POLYVINYL CHLORIDE PIPE
(R) = RECORD DISTANCE
RCP = REINFORCED CONCRETE PIPE
R.O.W. = RIGHT OF WAY
S = SOUTH
S'LY = SOUTHERLY
T/PIPE = TOP OF PIPE
VCP = VITREOUS CLAY PIPE
W = WEST
W'LY = WESTERLY

SYMBOL LEGEND


= ADA
= ASPHALT
= B BOX
= CABLE TV PEDESTAL
= CATCH BASIN
= CONCRETE
= DECIDUOUS TREE
= ELECTRIC METER
= ELECTRIC PEDESTAL
= GRAVEL
= HYDRANT
= IRRIGATION CONTROL VALVE
= LIGHT
= PINE TREE
= SANITARY MANHOLE
= SIGN
= STORM MANHOLE
= SQUARE CURB DRAIN
= UNKNOWN MANHOLE
= WATER MANHOLE
= WATER VALVE

UNDERGROUND UTILITIES PER J.U.L.I.E.

WATER LINE = UGW UGW UGW UGW

LINE TYPE LEGEND

ADJACENT LOT LINE =
BOUNDARY LINE =
BUILDING SETBACK =
EASEMENT =
FENCE =
SANITARY SEWER =
STORM SEWER =
TREE OR BRUSH LINE =
WATER MAIN = WM WM WM WM

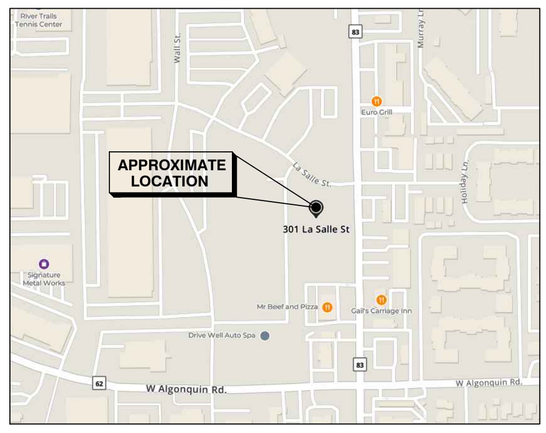

Vicinity Map
(No Scale)

RIM = 656.96
N.W. & S.E. INV. = 649.76 (±10" PVC)

RIM = 656.81
N.N.W. INV. = ±651.01 (48" RCP)
E. INV. = ±651.01 (48" RCP)

RIM = 658.38
E. & W. T/PIPE = 650.63 (12" DIP)

RIM = 655.32
S.W. INV. = 650.92 (24" RCP)
N.E. INV. = 650.92 (24" RCP)

RIM = 655.34
S.W. INV. = 651.04 (21" RCP)
N.E. INV. = 651.04 (24" RCP)

RIM = 656.18
N.W.'LY INV. = 650.33 (8" VCP)

CHB = S69°14'16"E' (M)
CHL = 171.35' (M)
RADIUS = 233.00' (M)&(R)
ARC = 175.46' (M)&(R)

70 LF FULL DEPTH CONCRETE CURB TO BE REMOVED & REPLACED WITH DEPRESSED CURB

50 LF CONCRETE SIDEWALK TO BE REMOVED & REPLACED

RIM = 656.04
N. & S. INV. = 645.47 (4' - 5' RCP)

FOUND CAPPED IRON ROD
0.02' N.E.'LY & 0.03' W

SITE BENCHMARK #1
N.E. BOLT
ELEVATION = 659.70
(SEE NOTE - 4)

FOUND ¾" IRON PIPE
0.05' N'LY & 0.09' E'LY

FOUND CUT CROSS @ CORNER

LASALLE STREET
(66' R.O.W.)

S89° 09' 40"E (R)
N89° 11' 18"E (M)
60.62' (M)&(R)

RIM = 657.25
S.W. INV. = 651.34 (26" RCP)
E. INV. = 651.34 (10" RCP)

FLOWLINE = 655.09
W. INV. = ±650.99 (12" RCP)
N. INV. = ±650.99 (21" RCP)

RIM = 656.98
S. INV. = 651.53 (24" CPP)
N.E. INV. = 651.53 (28" RCP)
N.W. INV. = ±651.98 (±22" RCP)

655.31' (M)&(R)
N47° 02' 36"E (M)

EASEMENT PER DOCUMENT NO. 1815034040

RIM = 657.24
N. & S. INV. = 651.59 (27" CPP)
W. INV. = 651.89 (12" RCP)

BUSH LINE

10' LANDSCAPING & IRRIGATION SYSTEM EASEMENT PER DOC. 0927331126 & 1002218050

30' BUILDING LINE

TREE TO BE REMOVED (TYP.)

UTILITY PEDESTAL TO BE RELOCATED

RIM = 656.95
N. & S. INV. = 651.75 (27" CPP)
S.W. INV. = 652.05 (15" RCP)

S00° 50' 20"W (R)
N00° 48' 42"W (M)
440.48' (M)&(R)

SITE BENCHMARK #4
N.E. BOLT
ELEVATION = 660.64
(SEE NOTE - 4)

RIM = 656.90
S. INV. = 651.85 (20" CPP)
W. INV. = 651.85 (12" RCP)
N. INV. = 651.85 (27" CPP)

LOT 3
VACANT LOT
NO BUILDINGS OBSERVED

SHRUBS TO BE REMOVED (TYP.)

RIM = 656.99
S. INV. = 651.85 (20" CPP)
N. & S. INV. = 652.33 (12" RCP)
W. INV. = 652.33 (12" RCP)

SITE BENCHMARK #3
N.E. BOLT
ELEVATION = 660.58
(SEE NOTE - 4)

B/C=658.28
GUT=657.75

10' BUILDING SETBACK LINE
5' DRAINAGE & UTILITY EASEMENT
BUSH LINE

RIM = 656.95
N. & S. INV. = 652.05 (20" CPP)
W. INV. = 652.00 (15" RCP)

10' DRAINAGE & UTILITY EASEMENT

SITE BENCHMARK #2
ARROW BOLT
ELEVATION = 658.23
(SEE NOTE - 4)

FOUND ¾" IRON PIPE
0.20' S & 0.09' E

FOUND ¾" IRON PIPE
0.17' S & 3.65' W

220.00' (M)&(R)
S88° 08' 49"W (M)
S89° 47' 51"W (R)

PART OF LOT 4 IN
LINNEMAN'S DIVISION

RIM = 656.46
N. & S. INV. = 645.81 (3' - 3.5' RCP)
E.S.E. INV. = ±650.46 (12" RCP)

RIM = 655.41

RIM = 655.94
N. INV. = 651.79 (12" RCP)

RIM = 656.11
N. & S. INV. = 641.14 (2.5' - 3' RCP)

LANDSCAPING & IRRIGATION SYSTEM EASEMENT PER DOC. 0927331126 & 1002218050

TEMPORARY SIGN EASEMENT PER DOC. 0927331126 & 1002218050

PERMANENT SIGN EASEMENT PER DOC. 0927331126 & 1002218050

TRAFFIC CONTROL VAULT

RIM = 656.27
(WALL SEPERATING) MHS

373.48' (M)&(R)
S00° 48' 42"E (M)
S00° 50' 20"W (R)

ELMHURST ROAD

LOT 1

NOTES:

1) ALL MEASURED BEARINGS SHOWN HEREON ARE BASED ON NAD 83 ILLINOIS COORDINATE SYSTEM, EAST ZONE (2011 CORRECTION) AS DETERMINED BY USE OF GPS EQUIPMENT USING TRIMBLES VRS NETWORK AND EQUIPMENT ALONG WITH THE RECORDED PLAT OF SUBDIVISION.

2) CONTOUR INTERVAL = 1.0'

3) ELEVATIONS HEREON REFER TO NAVD 88 DATUM.

4) SOURCE BENCHMARK: VERTICAL ELEVATIONS SHOWN HEREON ARE IN NAVD 88 VERTICAL DATUM AS DETERMINED BY USE OF TRIMBLE'S VRS (GPS) NETWORK AND EQUIPMENT.

   SITE BENCHMARK #1: N.E. BOLT ON FIRE HYDRANT. (AS SHOWN ON DRAWING)
   ELEVATION = 659.70

   SITE BENCHMARK #2: ARROW BOLT ON FIRE HYDRANT. (AS SHOWN ON DRAWING)
   ELEVATION = 658.23

   SITE BENCHMARK #3: N.E. BOLT ON FIRE HYDRANT. (AS SHOWN ON DRAWING)
   ELEVATION = 660.58

   SITE BENCHMARK #4: N.E. BOLT ON FIRE HYDRANT. (AS SHOWN ON DRAWING)
   ELEVATION = 660.64

5) A CURRENT TITLE REPORT WAS NOT FURNISHED, THEREFORE, ALL RESTRICTIONS, ROAD DEDICATIONS, ROAD VACATIONS, AND EASEMENTS MAY NOT BE SHOWN.

6) ALL UTILITIES MAY NOT BE SHOWN. CALL J.U.L.I.E. AT 1-800-892-0123 FOR FIELD LOCATION OF UNDERGROUND UTILITY LINES PRIOR TO ANY DIGGING OR CONSTRUCTION.

7) LOCATION OF ALL UTILITIES AND SUBSTRUCTURES ARE APPROXIMATELY BASED ON SURFACE EVIDENCE AND EXISTING PLANS, AS PROVIDED BY THE CLIENT AND UTILITY COMPANIES.

8) THIS PROPERTY MAY BE WITHIN THE CORPORATE LIMITS OF THE VILLAGE OF MOUNT PROSPECT AND AS SUCH IS SUBJECT TO ZONING AND BUILDING RESTRICTIONS.

9) SURVEY FIELD WORK COMPLETED ON 4-7-2025.

10) ALL TREES LESS THAN 6 INCHES IN DIAMETER ARE NOT SHOWN HEREON.

11) PARCEL CONTAINS APPROXIMATELY 85,733 SQUARE FEET. (±1.968 ACRES)

12) ALL MONUMENT TIES ARE MEASURED PERPENDICULAR TO THE PROPERTY LINE(S).

13) ATTACHED PLAT IN DOC. NO. 0927331126 & NO. 1002218050 IS NOT AVAILABLE. ALL EASEMENTS PER THESE TWO DOCUMENTS ARE SHOWN FOR INFORMATION ONLY AND ARE BASED ON PLAT OF SURVEY BY EDWARD J. MOLLOY & ASSOCIATES. DATED 08/09/2021, ORDER NO.: 210112, FIL: 23-41-11, PROJECT NO.: 289

SHEET INDEX

1 BOUNDARY, TOPOGRAPHIC SURVEY & DEMOLITION PLAN
2 PRELIMINARY SITE & UTILITY PLAN
3 PRELIMINARY GRADING & EROSION CONTROL PLAN
4 PRELIMINARY OPERATION & MAINTENANCE PLAN

SHEET 1 OF 4

PREPARED FOR: R&A Management LLC

PROPERTY ADDRESS: 301 LA SALLE STREET
MOUNT PROSPECT, ILLINOIS

Ridgeline CONSULTANTS
CONSULTING ENGINEERS - LAND SURVEYORS

Ridgeline Consultants LLC
Illinois Professional Design Firm No. 184-004766
1661 Aucutt Road, Montgomery, IL 60538
PH: 630.801.7927 FAX: 630.701.1385
Jianfeng Hua P.L.S. 4071 Expiration Date 11/30/2026
Stacy L. Stewart P.L.S. 3415 Expiration Date 11/30/2026

REVISION	DATE	DESC	BOOK:	DWG. SIZE: D
1	11/21/2025	PER VILLAGE REVIEW DATED 08/08/2025 (REW)	DRAWN: REW	CHECKED: JGL
2	12/10/2025	PER DESIGN CHANGES (REW)	REFERENCE:	
3	01/23/2026	PER VILLAGE REVIEW DATED 01/08/2026 (REW)	DATE: 07/18/2025	
			PROJECT NO.	2025-0098

North
Scale 1" = 20'

20' 0' 20' 40'

SITE AREA TABLE	
LOT = 85,733 SF	
EXISTING CONDITIONS: (VACANT LOT)	
EXISTING IMPERVIOUS	0 SF
PROPOSED CONDITIONS:	
BUILDING	16,769 SF
ASPHALT DRIVE/LOT*	31,508 SF
CONCRETE WALKS	4,107 SF
WALLS (TRASH ENCLS.)	20 SF
PROPOSED IMPERVIOUS	52,404 SF (61.1%)
NET NEW IMPERVIOUS	52,404 SF

*(DOES NOT INCLUDE 9,155 SF OF PERMABLE PAVER)

LOT COVERAGE, INCLUDING PERMEABLE PAVER = 61,559 SF
61,559 SF / 85,733 SF = 71.8% TOTAL LOT COVERAGE

NOTE:

1. 130 TOTAL INDOOR & OUTDOOR PARKING STALLS PROVIDED, INCLUDING 4 HANDICAP ACCESSIBLE PARKING STALLS.
2. ALL DIMENSIONS ARE TO FACE OF CURB UNLESS NOTED OTHERWISE.

PROPERTY HOLDING = 1,97 AC > 0,5 AC THRESHOLD OF VOLUME CONTROL REQUIREMENTS. VOLUME CONTROL IS REQUIRED.


REQUIRED VOLUME CONTROL : 61,429 SF x 1" = 5,119 CF

PROVIDED VOLUME CONTROL VIA 9,155 SF OF PERMEABLE PAVER = 5,554 CF

ONSITE DETENTION WAS PROVIDED BY DEVELOPMENT IN THE WEST NEIGHBORING PROPERTY VIA MWRD PERMIT #18-114 BASED ON THE FOLLOWING PARAMETERS:

1. BULLETIN 70 RAINFALL (WILL BE UPDATED TO BULLETIN 75 RAINFALL)
2. ALLOWABLE RELEASE RATE OF 0.30 CFS/AC. (WILL BE UPDATED TO 0.20 CFS/AC PER CURRENT WATERSHED SPECIFIC RELEASE RATE OF LOWER DES PLAINES WATERSHED).
3. ONSITE RUNOFF COEFFICIENT "C" OF 0.85 BASED ON 0.45 & 0.90 FOR PERVIOUS & IMPERVIOUS RESPECTIVELY. (WILL BE UPDATED TO PROPOSED RUNOFF COEFFICIENT "C" OF 0.77).

ADDITIONAL DETENTION, RESULTED FROM THE UPDATE OF ABOVE PARAMETERS, IS 0 AC-FT UPON ACCOUNTING FOR PROVIDED VOLUME CONTROL.

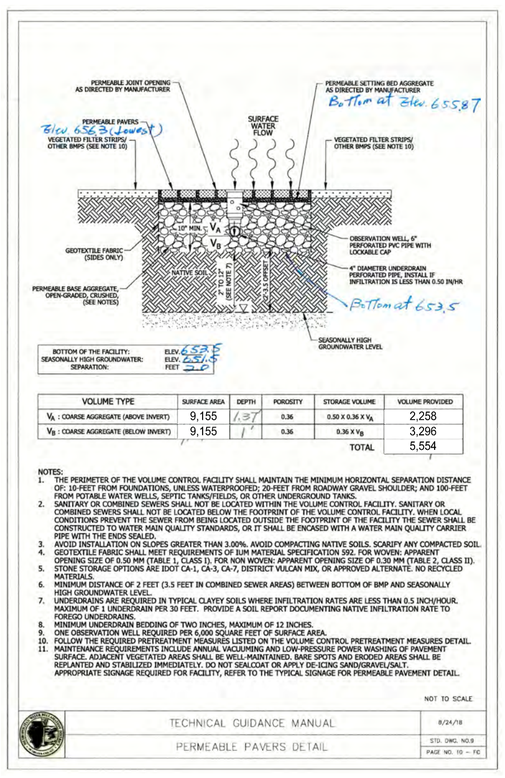


BOTTOM OF THE FACILITY: ELEV. 653.5
SEASONALLY HIGH GROUNDWATER: ELEV. 655.5
SEPARATION: FEET 2.0

VOLUME TYPE	SURFACE AREA	DEPTH	POROSITY	STORAGE VOLUME	VOLUME PROVIDED
V_A : COARSE AGGREGATE (ABOVE INVERT)	9,155	1.3'	0.36	0.50 X 0.36 X V_A	2,258
V_B : COARSE AGGREGATE (BELOW INVERT)	9,155	1'	0.36	0.36 X V_B	3,296
				TOTAL	5,554

NOTES:
1. THE PERIMETER OF THE VOLUME CONTROL FACILITY SHALL MAINTAIN THE MINIMUM HORIZONTAL SEPARATION DISTANCE OF: 10-FEET FROM FOUNDATIONS, UNLESS WATERPROOFED; 20-FEET FROM ROADWAY GRAVEL SHOULDER; AND 100-FEET FROM POTABLE WATER WELLS, SEPTIC TANKS/FIELDS, OR OTHER UNDERGROUND TANKS.
2. SANITARY OR COMBINED SEWERS SHALL NOT BE LOCATED WITHIN THE VOLUME CONTROL FACILITY. SANITARY OR COMBINED SEWERS SHALL NOT BE LOCATED BELOW THE FOOTPRINT OF THE VOLUME CONTROL FACILITY. WHEN LOCAL CONDITIONS PREVENT THE SEWER FROM BEING LOCATED OUTSIDE THE FOOTPRINT OF THE FACILITY THE SEWER SHALL BE CONSTRUCTED TO WATER MAIN QUALITY STANDARDS, OR IT SHALL BE ENCASED WITH A WATER MAIN QUALITY CARRIER PIPE WITH THE ENDS SEALED.
3. AVOID INSTALLATION ON SLOPES GREATER THAN 3.00%. AVOID COMPACTING NATIVE SOILS. SCARIFY ANY COMPACTED SOIL.
4. GEOTEXTILE FABRIC SHALL MEET REQUIREMENTS OF IUM MATERIAL SPECIFICATION 592. FOR WOVEN: APPARENT OPENING SIZE OF 0.50 MM (TABLE 1, CLASS I). FOR NON WOVEN: APPARENT OPENING SIZE OF 0.30 MM (TABLE 2, CLASS II).
5. STONE STORAGE OPTIONS ARE IDOT CA-1, CA-3, CA-7, DISTRICT VULCAN MIX, OR APPROVED ALTERNATE. NO RECYCLED MATERIALS.
6. MINIMUM DISTANCE OF 2 FEET (3.5 FEET IN COMBINED SEWER AREAS) BETWEEN BOTTOM OF BMP AND SEASONALLY HIGH GROUNDWATER LEVEL.
7. UNDERDRAINS ARE REQUIRED IN TYPICAL CLAYEY SOILS WHERE INFILTRATION RATES ARE LESS THAN 0.5 INCH/HOUR. MAXIMUM OF 1 UNDERDRAIN PER 30 FEET. PROVIDE A SOIL REPORT DOCUMENTING NATIVE INFILTRATION RATE TO FOREGO UNDERDRAINS.
8. MINIMUM UNDERDRAIN BEDDING OF TWO INCHES, MAXIMUM OF 12 INCHES.
9. ONE OBSERVATION WELL REQUIRED PER 6,000 SQUARE FEET OF SURFACE AREA.
10. FOLLOW THE REQUIRED PRETREATMENT MEASURES LISTED ON THE VOLUME CONTROL PRETREATMENT MEASURES DETAIL.
11. MAINTENANCE REQUIREMENTS INCLUDE ANNUAL VACUUMING AND LOW-PRESSURE POWER WASHING OF PAVEMENT SURFACE. ADJACENT VEGETATED AREAS SHALL BE WELL-MAINTAINED. BARE SPOTS AND ERODED AREAS SHALL BE REPLANTED AND STABILIZED IMMEDIATELY. DO NOT SEALCOAT OR APPLY DE-ICING SAND/GRAVEL/SALT. APPROPRIATE SIGNAGE REQUIRED FOR FACILITY, REFER TO THE TYPICAL SIGNAGE FOR PERMEABLE PAVEMENT DETAIL.

NOT TO SCALE

TECHNICAL GUIDANCE MANUAL — 8/24/18
PERMEABLE PAVERS DETAIL — STD. DWG. NO.9 — PAGE NO. 10 – FC

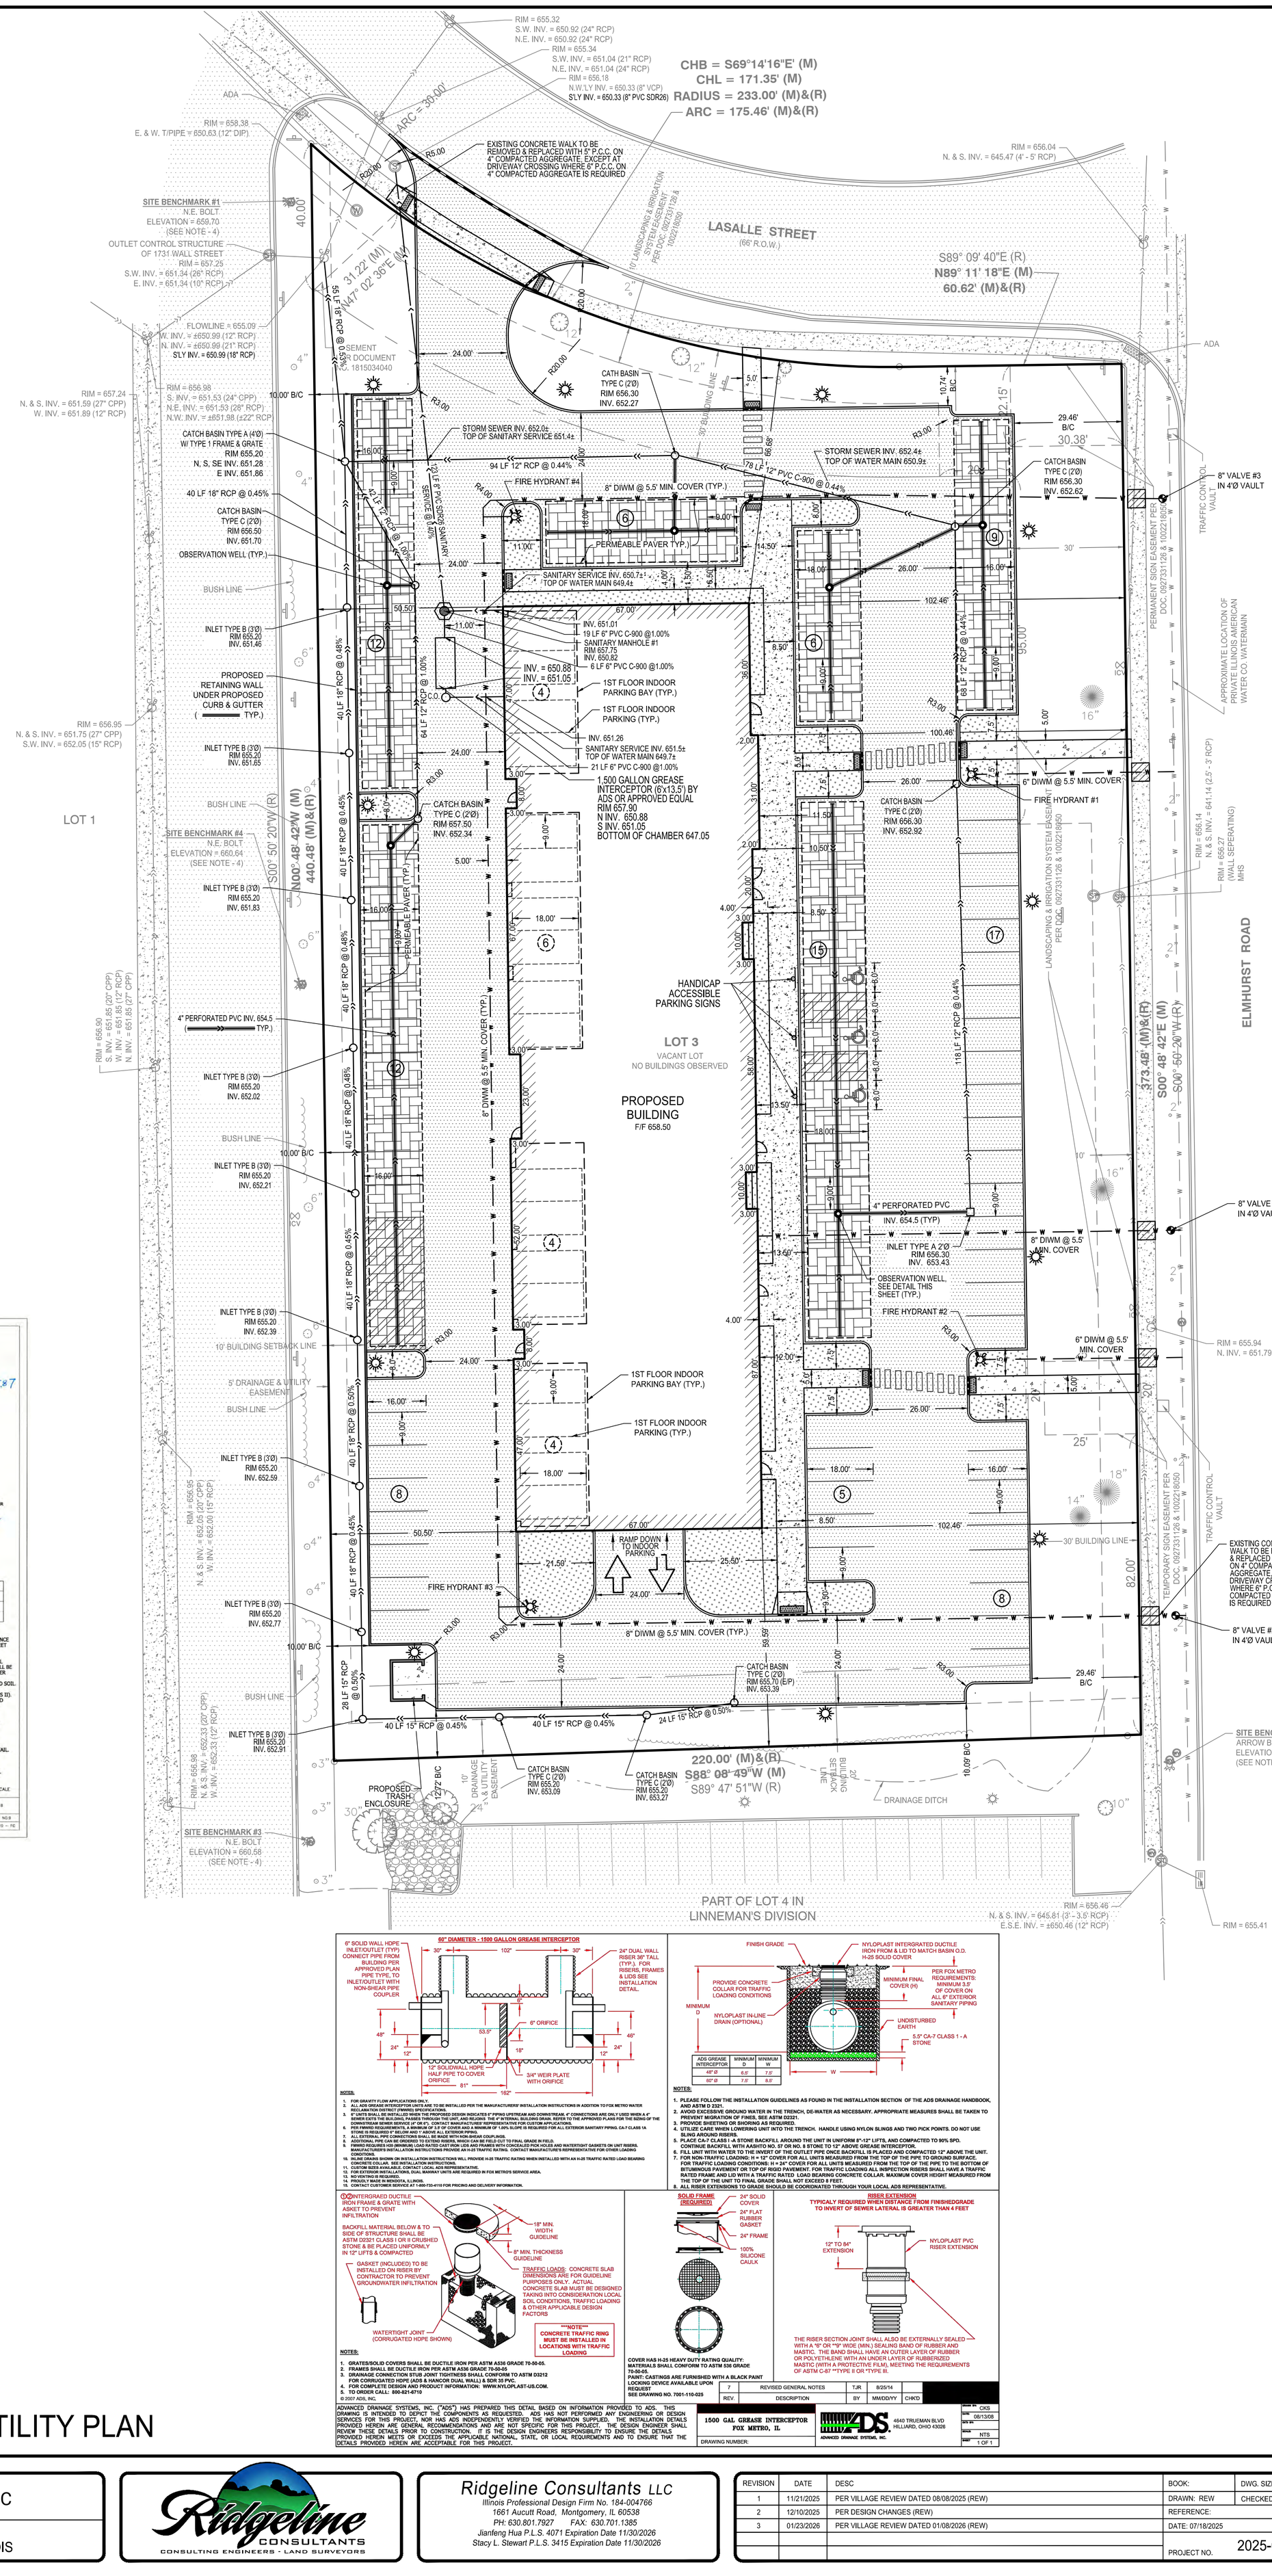

ADVANCED DRAINAGE SYSTEMS, INC. ("ADS") HAS PREPARED THIS DETAIL BASED ON INFORMATION PROVIDED TO ADS. THIS DRAWING IS INTENDED TO DEPICT THE COMPONENTS AS REQUESTED. ADS HAS NOT PERFORMED ANY ENGINEERING OR DESIGN SERVICES FOR THIS PROJECT, NOR HAS ADS INDEPENDENTLY VERIFIED THE INFORMATION SUPPLIED. THE INSTALLATION DETAILS PROVIDED HEREIN ARE GENERAL RECOMMENDATIONS AND ARE NOT SPECIFIC FOR THIS PROJECT. THE DESIGN ENGINEER SHALL REVIEW THESE DETAILS PRIOR TO CONSTRUCTION. IT IS THE DESIGN ENGINEERS RESPONSIBILITY TO ENSURE THE DETAILS PROVIDED HEREIN MEETS OR EXCEEDS THE APPLICABLE NATIONAL, STATE, OR LOCAL REQUIREMENTS AND TO ENSURE THAT THE DETAILS PROVIDED HEREIN ARE ACCEPTABLE FOR THIS PROJECT.

REV.	DESCRIPTION	BY	MM/DD/YY	CHK'D
7	REVISED GENERAL NOTES	TJR	8/25/14	

1500 GAL GREASE INTERCEPTOR
FOX METRO, IL
DRAWING NUMBER:

ADS ADVANCED DRAINAGE SYSTEMS, INC. 4640 TRUEMAN BLVD HILLIARD, OHIO 43026

DRAWN BY: CKS
DATE: 08/13/08
SCALE: NTS
SHEET 1 OF 1

PRELIMINARY SITE & UTILITY PLAN

SHEET 2 OF 4

PREPARED FOR:
R&A Management LLC

PROPERTY ADDRESS:
301 LA SALLE STREET
MOUNT PROSPECT, ILLINOIS

Ridgeline CONSULTANTS
CONSULTING ENGINEERS - LAND SURVEYORS

Ridgeline Consultants LLC
Illinois Professional Design Firm No. 184-004766
1661 Aucutt Road, Montgomery, IL 60538
PH: 630.801.7927 FAX: 630.701.1385
Jianfeng Hua P.L.S. 4071 Expiration Date 11/30/2026
Stacy L. Stewart P.L.S. 3415 Expiration Date 11/30/2026

REVISION	DATE	DESC	BOOK:	DWG. SIZE: D
1	11/21/2025	PER VILLAGE REVIEW DATED 08/08/2025 (REW)	DRAWN: REW	CHECKED: JGL
2	12/10/2025	PER DESIGN CHANGES (REW)	REFERENCE:	
3	01/23/2026	PER VILLAGE REVIEW DATED 01/08/2026 (REW)	DATE: 07/18/2025	
			PROJECT NO.	2025-0098

North
Scale 1" = 20'

20' 0' 20' 40'

LEGEND

- STORM SEWER
- SANITARY SEWER
- WATER MAIN
- CURB & GUTTER
- (11) PARKING SPACE PROVISION
- FIRE HYDRANT
- LIGHT POLE
- OVERLAND FLOW ROUTE
- CONCRETE PAVEMENT / WALK
- BITUMINOUS PAVEMENT
- PERMEABLE PAVER

LOT 1

CHB = S69°14'16"E' (M)
CHL = 171.35' (M)
RADIUS = 233.00' (M)&(R)
ARC = 175.46' (M)&(R)

LASALLE STREET
(66' R.O.W.)

S89° 09' 40"E (R)
N89° 11' 18"E (M)
60.62' (M)&(R)

S00° 50' 20"W (R)
N00° 48' 42"W (M)
440.48' (M)&(R)

S00° 48' 42"E (M)
373.48' (M)&(R)
S00° 50' 20"W (R)

ELMHURST ROAD

S88° 08' 49"W (M)
220.00' (M)&(R)
S89° 47' 51"W (R)

LOT 3
VACANT LOT
NO BUILDINGS OBSERVED

PROPOSED BUILDING
F/F 658.50

PROPOSED RETAINING WALL UNDER PROPOSED CURB & GUTTER (TYP.)

1ST FLOOR INDOOR PARKING BAY (TYP.)

1ST FLOOR INDOOR PARKING (TYP.)

EASEMENT PER DOCUMENT NO. 8150340

PERMANENT SIGN EASEMENT PER DOC. 0927331126 & 1002218050

APPROXIMATE LOCATION OF PRIVATE ILLINOIS AMERICAN WATER CO. WATERMAIN

LANDSCAPING & IRRIGATION SYSTEM EASEMENT PER DOC. 0927331126 & 1002218050

10' LANDSCAPING & IRRIGATION SYSTEM EASEMENT PER DOC. 0927331126 & 1002218050

BUSH LINE

10' BUILDING SETBACK LINE

5' DRAINAGE & UTILITY EASEMENT

30' BUILDING LINE

20' BUILDING SETBACK LINE

10' DRAINAGE & UTILITY EASEMENT

DRAINAGE DITCH

FOUND ¾" IRON PIPE 0.05' N'LY & 0.09' E'LY

FOUND CUT CROSS @ CORNER

FOUND ¾" IRON PIPE 4.20' S & 0.09' E

FOUND ¾" IRON PIPE 4.47' S & 3.65' W

PART OF LOT 4 IN
LINNEMAN'S DIVISION

PRELIMINARY GRADING PLAN

SHEET	3 / 4
PREPARED FOR:	R&A Management LLC
PROPERTY ADDRESS:	301 LA SALLE STREET MOUNT PROSPECT, ILLINOIS

Ridgeline CONSULTANTS
CONSULTING ENGINEERS - LAND SURVEYORS

Ridgeline Consultants LLC
Illinois Professional Design Firm No. 184-004766
1661 Aucutt Road, Montgomery, IL 60538
PH: 630.801.7927 FAX: 630.701.1385
Jianfeng Hua P.L.S. 4071 Expiration Date 11/30/2026
Stacy L. Stewart P.L.S. 3415 Expiration Date 11/30/2026


REVISION	DATE	DESC	BOOK:	DWG. SIZE: D
1	11/21/2025	PER VILLAGE REVIEW DATED 08/08/2025 (REW)	DRAWN: REW	CHECKED: JGL
2	12/10/2025	PER DESIGN CHANGES (REW)	REFERENCE:	
3	01/23/2026	PER VILLAGE REVIEW DATED 01/08/2026 (REW)	DATE: 07/18/2025	
			PROJECT NO.	2025-0098

PROJECT SITE SUMMARY

PROPERTY LEGAL DESCRIPTION:LOT 3 IN LAKE CENTER PLAZA RESUBDIVISION NO. 4, BEING A RESUBDIVISION OF LOTS 8, 9, 10 AND 11 IN LAKE CENTER PLAZA, A RESUBDIVISION IN THE NORTHEAST QUARTER OF SECTION 23, TOWNSHIP 41 NORTH, RANGE 11 EAST OF THE THIRD PRINCIPAL MERIDIAN, ACCORDING TO THE PLAT THEREOF RECORDED AS DOCUMENT NO. 1807906120, IN COOK COUNTY, ILLINOIS.

PROPERTY ADDRESS: 301 LASALLE STREET, MOUNT PROSPECT, ILLINOIS.
PROPERTY INDEX NUMBER(S): 08-23-203-045-0000
TOTAL CONTIGUOUS OWNERSHIP: 1.97 ACRES
PROJECT AREA: 1.97 ACRES

STORMWATER/FLOODPLAIN SUMMARY	REQUIRED (AC-FT)	PROVIDED (AC-FT)
VOLUME CONTROL	0.12	0.13
DETENTION VOLUME	0	0

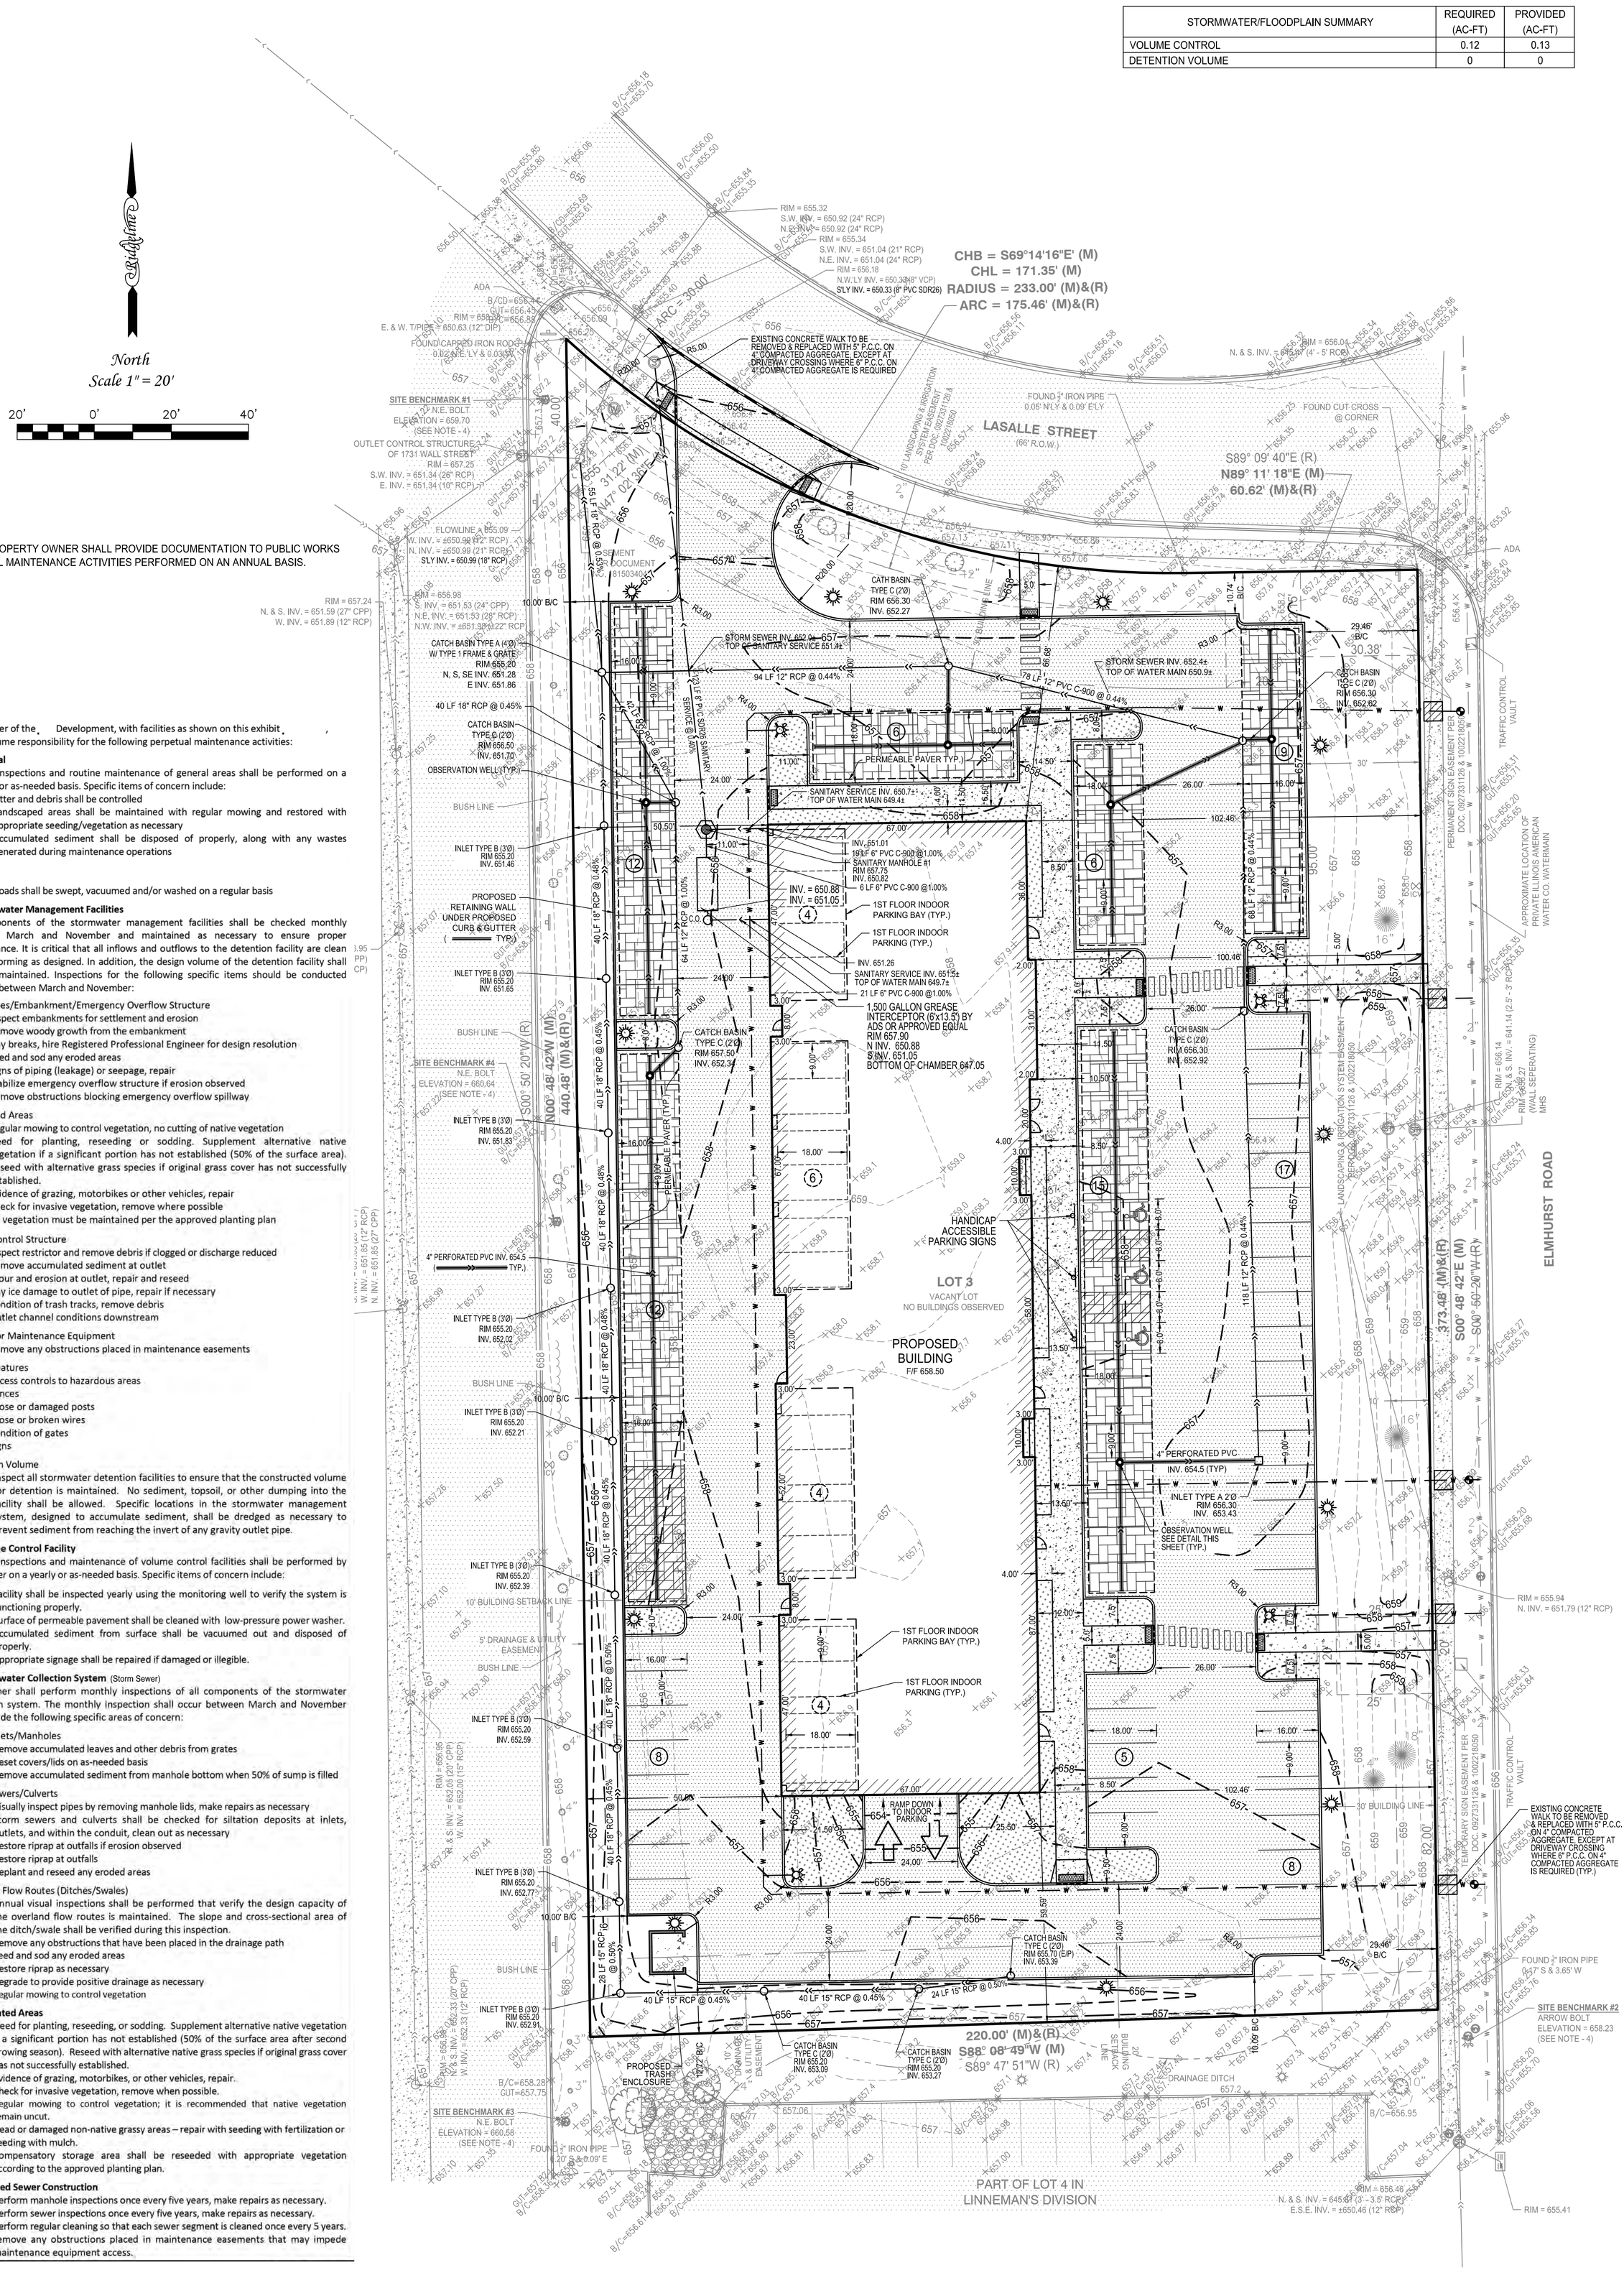

NOTE:
THE PROPERTY OWNER SHALL PROVIDE DOCUMENTATION TO PUBLIC WORKS FOR ALL MAINTENANCE ACTIVITIES PERFORMED ON AN ANNUAL BASIS.

The Owner of the Development, with facilities as shown on this exhibit, shall assume responsibility for the following perpetual maintenance activities:

1. General

Regular inspections and routine maintenance of general areas shall be performed on a monthly or as-needed basis. Specific items of concern include:

____ Litter and debris shall be controlled
____ Landscaped areas shall be maintained with regular mowing and restored with appropriate seeding/vegetation as necessary
____ Accumulated sediment shall be disposed of properly, along with any wastes generated during maintenance operations

____ Roads shall be swept, vacuumed and/or washed on a regular basis

2. Stormwater Management Facilities

All components of the stormwater management facilities shall be checked monthly between March and November and maintained as necessary to ensure proper performance. It is critical that all inflows and outflows to the detention facility are clean and performing as designed. In addition, the design volume of the detention facility shall also be maintained. Inspections for the following specific items should be conducted monthly between March and November:

Side Slopes/Embankment/Emergency Overflow Structure
____ Inspect embankments for settlement and erosion
____ Remove woody growth from the embankment
____ Any breaks, hire Registered Professional Engineer for design resolution
____ Seed and sod any eroded areas
____ Signs of piping (leakage) or seepage, repair
____ Stabilize emergency overflow structure if erosion observed
____ Remove obstructions blocking emergency overflow spillway

Vegetated Areas
____ Regular mowing to control vegetation, no cutting of native vegetation
____ Need for planting, reseeding or sodding. Supplement alternative native vegetation if a significant portion has not established (50% of the surface area). Reseed with alternative grass species if original grass cover has not successfully established.
____ Evidence of grazing, motorbikes or other vehicles, repair
____ Check for invasive vegetation, remove where possible
____ All vegetation must be maintained per the approved planting plan

Outlet Control Structure
____ Inspect restrictor and remove debris if clogged or discharge reduced
____ Remove accumulated sediment at outlet
____ Scour and erosion at outlet, repair and reseed
____ Any ice damage to outlet of pipe, repair if necessary
____ Condition of trash tracks, remove debris
____ Outlet channel conditions downstream

Access for Maintenance Equipment
____ Remove any obstructions placed in maintenance easements

Safety Features
____ Access controls to hazardous areas
____ Fences
____ Loose or damaged posts
____ Loose or broken wires
____ Condition of gates
____ Signs

Detention Volume
____ Inspect all stormwater detention facilities to ensure that the constructed volume for detention is maintained. No sediment, topsoil, or other dumping into the facility shall be allowed. Specific locations in the stormwater management system, designed to accumulate sediment, shall be dredged as necessary to prevent sediment from reaching the invert of any gravity outlet pipe.

3. Volume Control Facility

Routine inspections and maintenance of volume control facilities shall be performed by the Owner on a yearly or as-needed basis. Specific items of concern include:

____ Facility shall be inspected yearly using the monitoring well to verify the system is functioning properly.
____ Surface of permeable pavement shall be cleaned with low-pressure power washer.
____ Accumulated sediment from surface shall be vacuumed out and disposed of properly.
____ Appropriate signage shall be repaired if damaged or illegible.

4. Stormwater Collection System (Storm Sewer)

The Owner shall perform monthly inspections of all components of the stormwater collection system. The monthly inspection shall occur between March and November and include the following specific areas of concern:

Storm Inlets/Manholes
____ Remove accumulated leaves and other debris from grates
____ Reset covers/lids on as-needed basis
____ Remove accumulated sediment from manhole bottom when 50% of sump is filled

Storm Sewers/Culverts
____ Visually inspect pipes by removing manhole lids, make repairs as necessary
____ Storm sewers and culverts shall be checked for siltation deposits at inlets, outlets, and within the conduit, clean out as necessary
____ Restore riprap at outfalls if erosion observed
____ Restore riprap at outfalls
____ Replant and reseed any eroded areas

Overland Flow Routes (Ditches/Swales)
____ Annual visual inspections shall be performed that verify the design capacity of the overland flow routes is maintained. The slope and cross-sectional area of the ditch/swale shall be verified during this inspection.
____ Remove any obstructions that have been placed in the drainage path
____ Seed and sod any eroded areas
____ Restore riprap as necessary
____ Regrade to provide positive drainage as necessary
____ Regular mowing to control vegetation

5. Vegetated Areas

____ Need for planting, reseeding, or sodding. Supplement alternative native vegetation if a significant portion has not established (50% of the surface area after second growing season). Reseed with alternative native grass species if original grass cover has not successfully established.
____ Evidence of grazing, motorbikes, or other vehicles, repair.
____ Check for invasive vegetation, remove when possible.
____ Regular mowing to control vegetation; it is recommended that native vegetation remain uncut.
____ Dead or damaged non-native grassy areas – repair with seeding with fertilization or seeding with mulch.
____ Compensatory storage area shall be reseeded with appropriate vegetation according to the approved planting plan.

6. Qualified Sewer Construction

____ Perform manhole inspections once every five years, make repairs as necessary.
____ Perform sewer inspections once every five years, make repairs as necessary.
____ Perform regular cleaning so that each sewer segment is cleaned once every 5 years.
____ Remove any obstructions placed in maintenance easements that may impede maintenance equipment access.

OPERATION & MAINTENANCE PLAN

SHEET 4 OF 4


PREPARED FOR: R&A Management LLC

PROPERTY ADDRESS: 301 LA SALLE STREET MOUNT PROSPECT, ILLINOIS

Ridgeline CONSULTANTS
CONSULTING ENGINEERS - LAND SURVEYORS

Ridgeline Consultants LLC
Illinois Professional Design Firm No. 184-004766
1661 Aucutt Road, Montgomery, IL 60538
PH: 630.801.7927 FAX: 630.701.1385
Jianfeng Hua P.L.S. 4071 Expiration Date 11/30/2026
Stacy L. Stewart P.L.S. 3415 Expiration Date 11/30/2026

REVISION	DATE	DESC	BOOK:	DWG. SIZE: D
1	11/21/2025	PER VILLAGE REVIEW DATED 08/08/2025 (REW)	DRAWN: REW	CHECKED: JGL
2	12/10/2025	PER DESIGN CHANGES (REW)	REFERENCE:	
3	01/23/2026	PER VILLAGE REVIEW DATED 01/08/2026 (REW)	DATE: 07/18/2025	
			PROJECT NO.	2025-0098

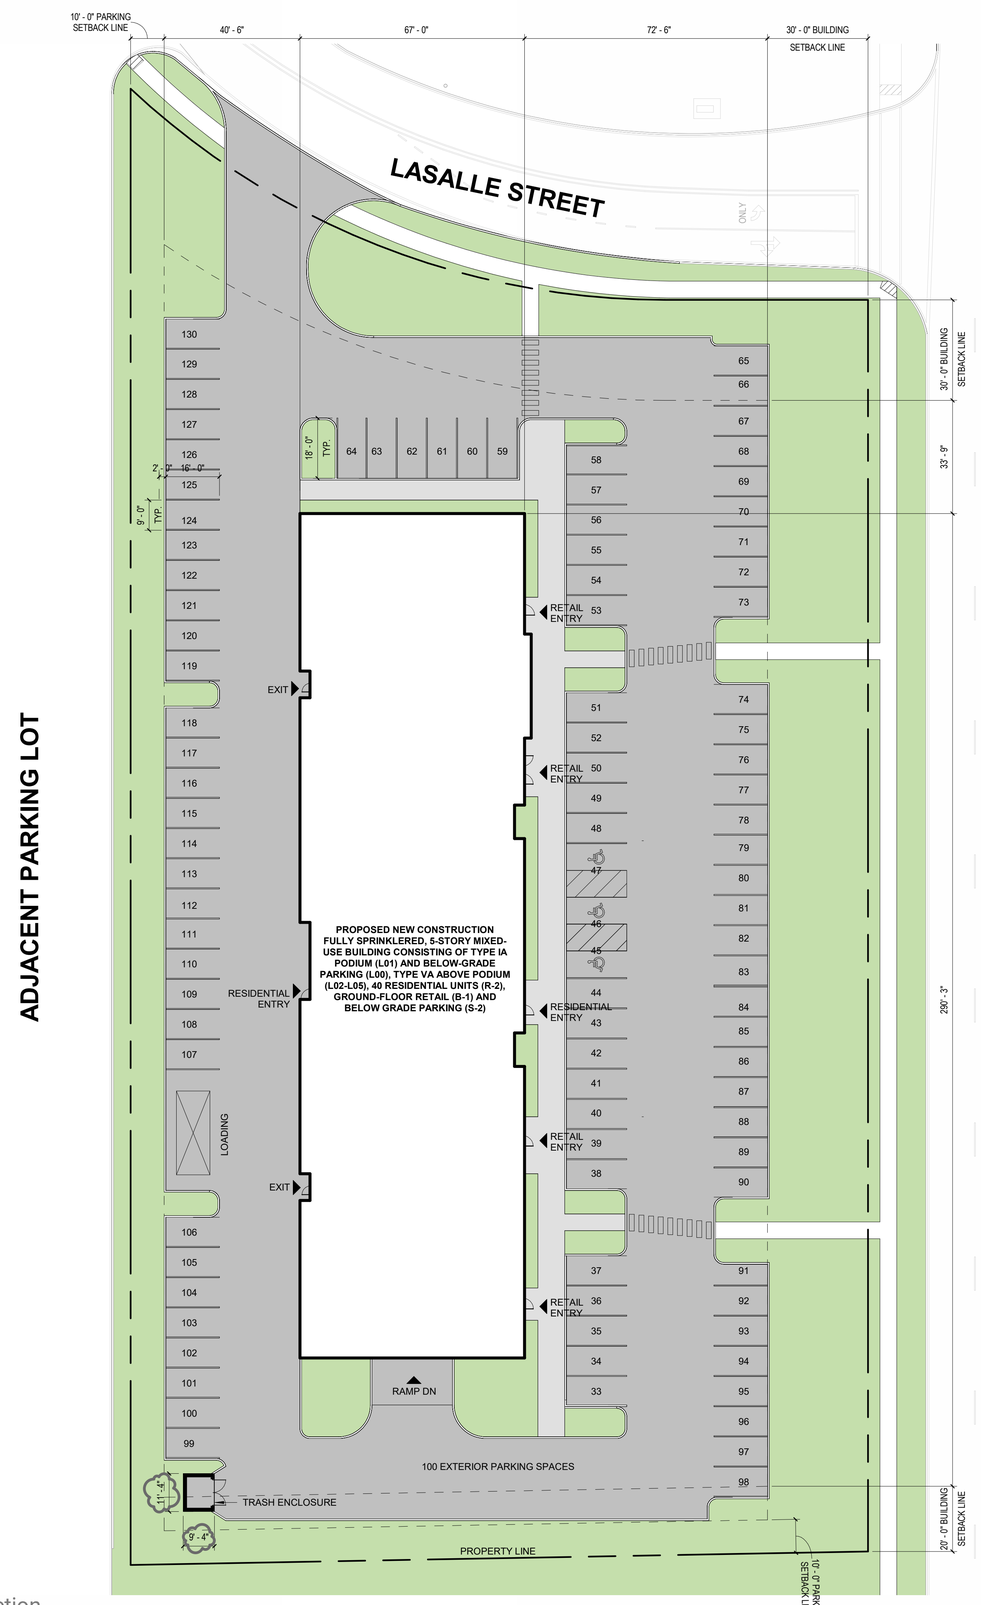



SHEET LIST

SHEET #	SHEET NAME
PUD-00	SITE PLAN
PUD-01	BOUNDARY AND TOPOGRAPHIC SURVEY
PUD-02	BOUNDARY, TOPOGRAPHIC SURVEY & DEMOLITION PLAN
PUD-03	PRELIMINARY SITE & UTILITY PLAN
PUD-04	PRELIMINARY GRADING PLAN
PUD-05	LANDSCAPE PLAN
PUD-06	FLOOR PLANS
PUD-07	EXTERIOR ELEVATIONS
PUD-08	BUILDING AND WALL SECTIONS
PUD-09	SITE PLAN - PHOTOMETRIC
PUD-10	SITE LIGHTING DETAIL AND SPECIFICATIONS
PUD-11	MATERIAL BASIS OF DESIGN


ZONING	MAJOR AMENDMENT TO EXISTING PUD UNDERLYING ZONING B3
LEVELS	5 (1: RETAIL + RESIDENTIAL LOBBY, 2-5: RESIDENTIAL)
UNIT MIX	
1 BED (750 SF)	12 (26%)
2 BED (1200 SF)	26 (57%)
3 BED (1350 SF)	8 (17%)
TOTAL UNITS	46
LOT AREA	85,733 SF
FAR	.86 (74,154 / 85,733)
LOT WIDTH	440.48' MAX.
LOT DEPTH	220.00'
TOTAL BUILDING COVERAGE	16,769 SF
TOTAL IMPERVIOUS AREA	61,559 SF
LOT COVERAGE	71.8% PROVIDED (75% REQ'D)
BUILDING HEIGHT	64'-0" MAX.
BUILDING SETBACK	FROM ELMHURST RD 102'-6" (112'-2" REQ'D, SEE BUILDING SECTION)
PARKING SETBACK	10' MIN. (10' MIN. REQ'D)
PARKING	
1+2 BEDS: 38 @ 2 EA =	76
3 BED: 8 @ 2.5 EA =	20
GUEST PARKING	10
COMMERCIAL	
RETAIL (5123 SF @ 4/1000 SF)	21
REST. (2500 SF @ 12/1000 SF)	21
	148 REQ'D (5 ACCESSIBLE)
EXTERIOR PARKING	**116 PROVIDED (3 ACCESSIBLE)**
INTERIOR PARKING	**32 PROVIDED (2 ACCESSIBLE)**
TOTAL PARKING PROVIDED	**148 PROVIDED (5 ACCESSIBLE)**


BUILDING AREA SUMMARY

			FAR AREA						EXCLUDED FROM FAR		
LEVEL	GROSS AREA	FAR AREA	DWELLING	OFFICE	RETAIL	COMMON	MECH/UTIL	CIRCULATION	PARKING	ROOF DECK	EXCL. MECH
LEVEL 05	15,658 SF	15,658 SF	12,987 SF	0 SF	0 SF	0 SF	220 SF	2,450 SF	0 SF	0 SF	0 SF
LEVEL 04	15,658 SF	15,658 SF	12,988 SF	0 SF	0 SF	0 SF	220 SF	2,450 SF	0 SF	0 SF	0 SF
LEVEL 03	15,896 SF	15,896 SF	13,226 SF	0 SF	0 SF	0 SF	220 SF	2,450 SF	0 SF	0 SF	0 SF
LEVEL 02	15,896 SF	15,896 SF	10,944 SF	0 SF	0 SF	2,281 SF	220 SF	2,450 SF	0 SF	0 SF	0 SF
LEVEL 01	11,046 SF	11,046 SF	0 SF	0 SF	7,620 SF	1,478 SF	305 SF	1,642 SF	0 SF	0 SF	0 SF
LEVEL 00	13,541 SF	0 SF	0 SF	0 SF	0 SF	0 SF	0 SF	0 SF	13,541 SF	0 SF	0 SF
TOTAL	87,696 SF	74,154 SF	50,145 SF	0 SF	7,620 SF	3,759 SF	1,186 SF	11,443 SF	13,541 SF	0 SF	0 SF

0' 10'-8" 21'-4"


SITE PLAN

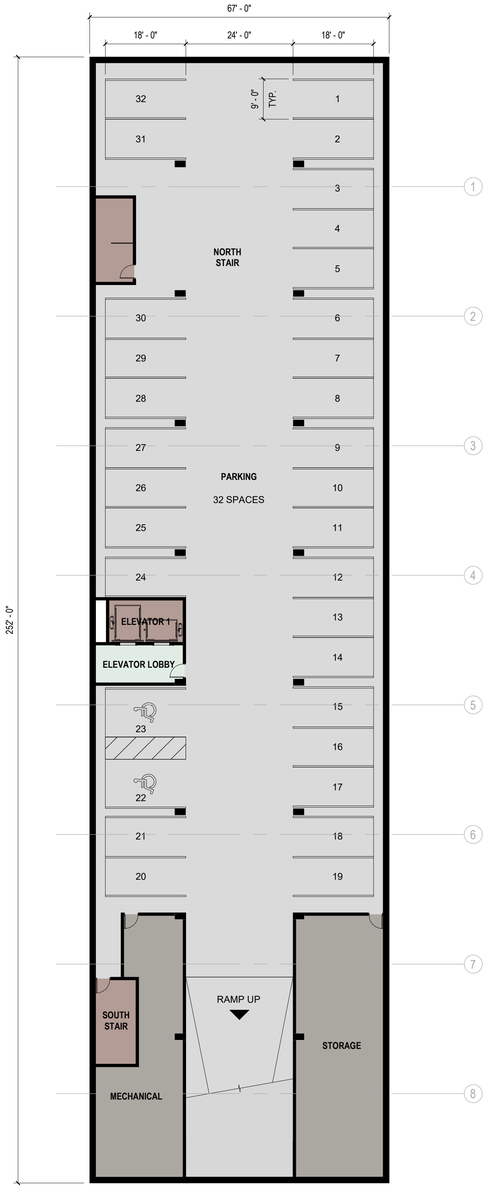

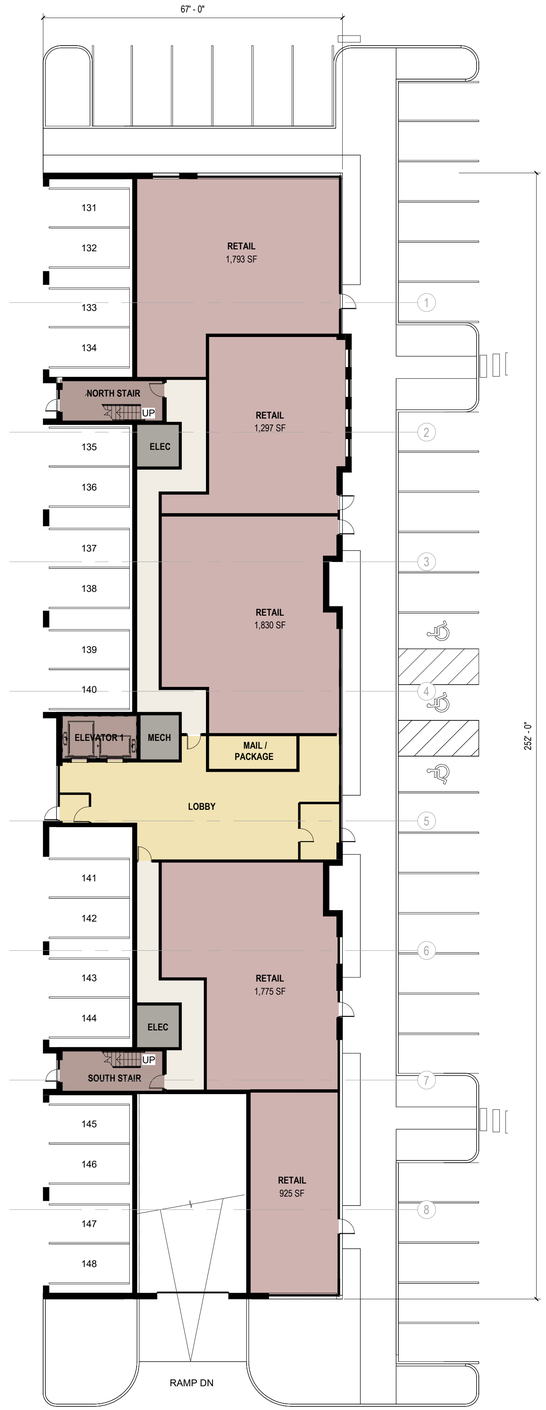





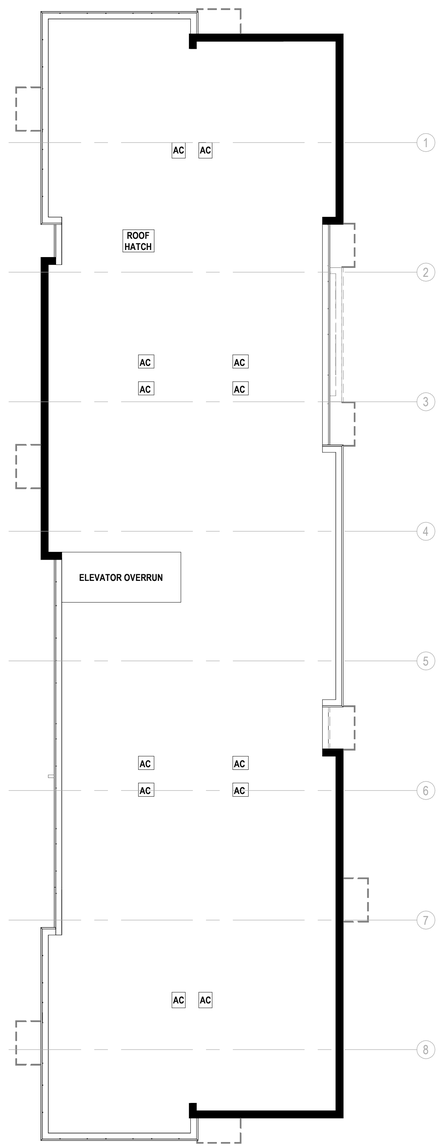

1 BASEMENT FLOOR PLAN

1/16" = 1'-0"

GROSS AREA: 13,541 SF
FAR AREA: 0 SF

2 LEVEL 01 FLOOR PLAN

1/16" = 1'-0"

BUILDING COVERAGE: 13,541 SF
FAR AREA: 11,046 SF

3 LEVEL 02 FLOOR PLAN

1/16" = 1'-0"

GROSS AREA / FAR AREA: 15,896 SF

4 LEVEL 03-05 FLOOR PLAN

1/16" = 1'-0"

GROSS AREA / FAR AREA L03: 15,896 SF
GROSS AREA / FAR AREA L04-05: 15,658 SF

5 ROOF PLAN - PUD

1/16" = 1'-0"

0' 4' 8' 16'

R & A Construction

FitzGerald

FLOOR PLANS

301 LaSalle Street 25009 PUD-06

Mount Prospect, Illinois | February 3, 2026



4 SOUTH ELEVATION




3 WEST ELEVATION

ELEVATION MATERIAL LEGEND:

01. 4" HIGH PROJECTING RED BRICK COURSE
02. 8" HIGH PROJECTING RED BRICK COURSE
03. 12" HIGH PROJECTING RED BRICK COURSE
04. 24" HIGH METAL CORNICE
05. RED FACE BRICK
06. CAST STONE
07. FIBER CEMENT PANEL
08. BLACK METAL FRAME PVC WINDOW
09. GLASS GUARDRAIL
10. METAL CLAD CANOPY
11. RECESSED BRICK
12. RED FACE BRICK ON CMU
13. ALUMINUM GATE WITH SCREEN
14. OPEN GARAGE - GROUND FACE BLOCK BEYOND
15. PROJECTED BRICK DETAILING

MATERIAL BASIS OF DESIGN
BRICK: Glen-Gery Midtown Ironspot Smooth
CAST STONE: MidCon Architectural Precast 051619
FIBER CEMENT: CERACLAD Modern Stripe, Charcoal
GROUND FACE BLOCK: Echelon, Limestone

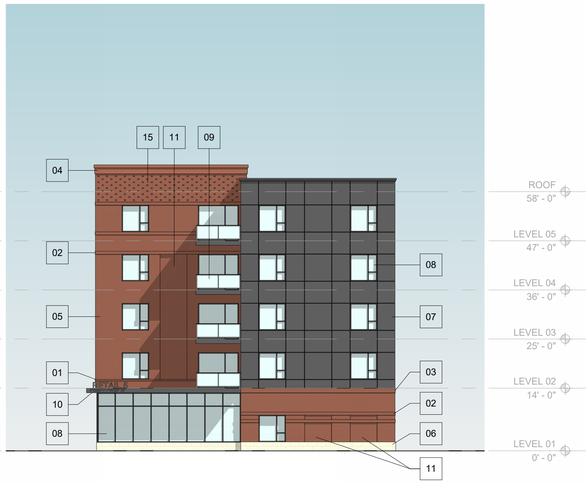

1 NORTH ELEVATION



2 EAST ELEVATION

0' 4' 8' 16'

R & A Construction

FitzGerald


EXTERIOR ELEVATIONS

301 LaSalle Street 25009 PUD-07

Mount Prospect, Illinois | February 11, 2026




BRICK DETAILING REFERENCE PROJECT - HIGHLAND PARK, IL

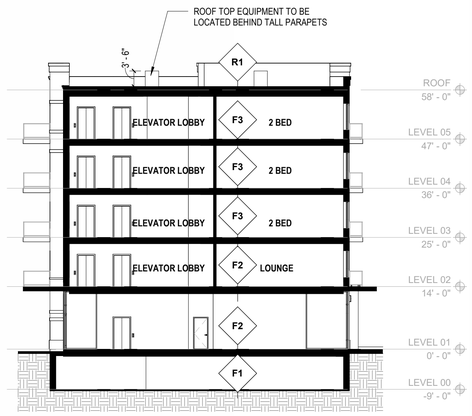


3 BUILDING SECTION - NORTH/SOUTH

ELEVATION MATERIAL LEGEND:


01. 4" HIGH PROJECTING RED BRICK COURSE
02. 8" HIGH PROJECTING RED BRICK COURSE
03. 12" HIGH PROJECTING RED BRICK COURSE
04. 24" HIGH METAL CORNICE
05. RED FACE BRICK
06. CAST STONE
07. FIBER CEMENT PANEL
08. BLACK METAL FRAME PVC WINDOW
09. GLASS GUARDRAIL
10. METAL CLAD CANOPY
11. RECESSED BRICK

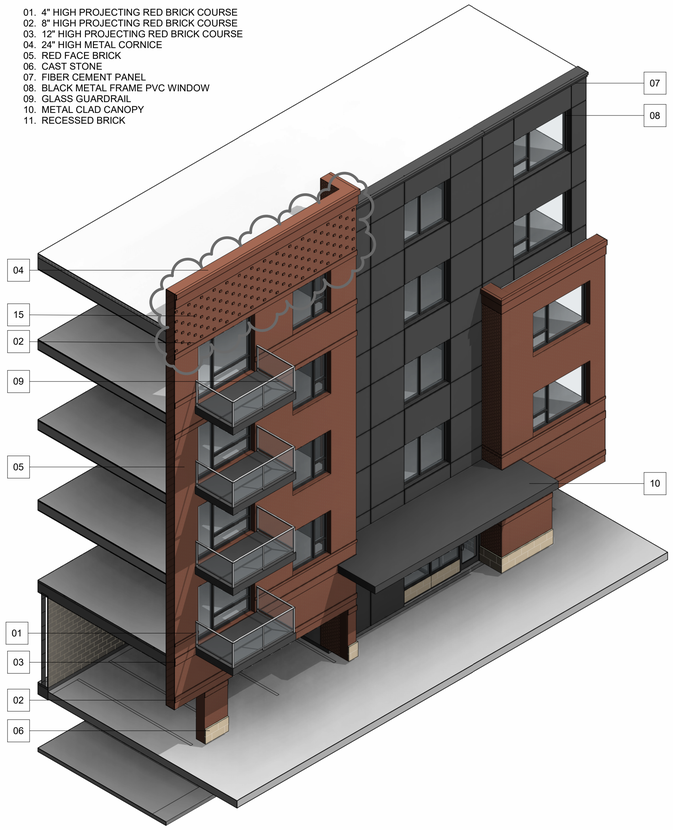


4 ENLARGED AXONOMETRIC VIEW

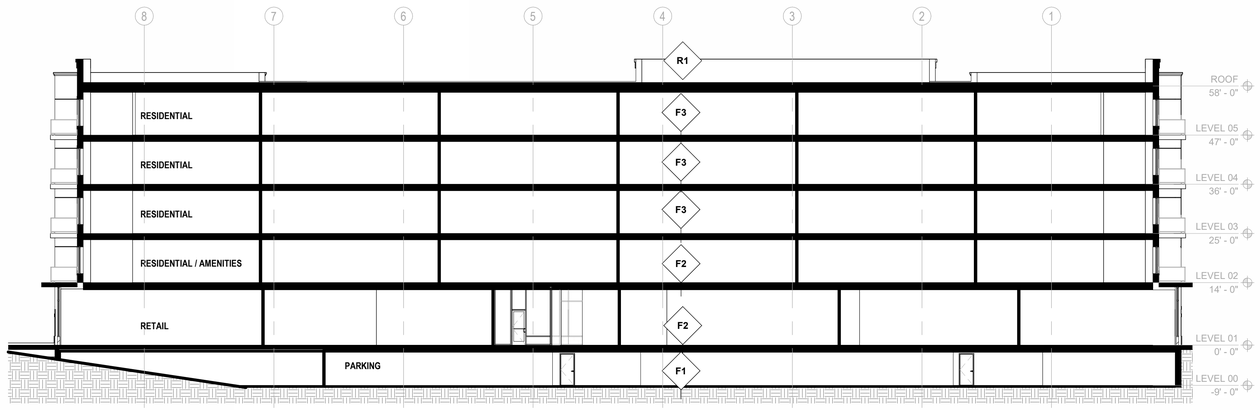


1 BUILDING SECTION - EAST/WEST

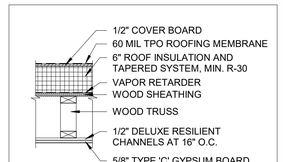

R1 - TPO MEMBRANE OVER WOOD TRUSS

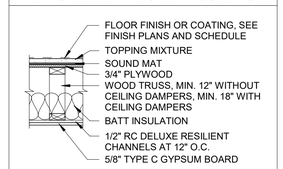


F3 - WOOD TRUSS

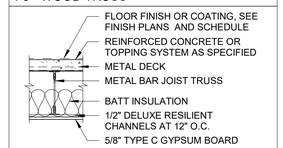


F2 - METAL DECK ON LIGHT GAUGE TRUSS FRAMING (3-HR)




F1 - CONCRETE SLAB

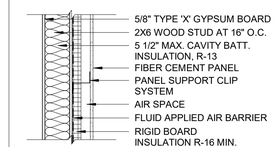

EW-3 - FIBER CEMENT PANEL ON WOOD STUD FRAME

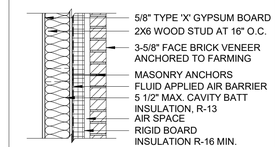


EW-2 - FACE BRICK VENEER ON WOOD STUD FRAME

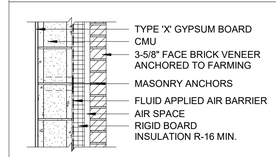

EW-1 - FACE BRICK VENEER ON CMU

5 CONSTRUCTION ASSEMBLIES

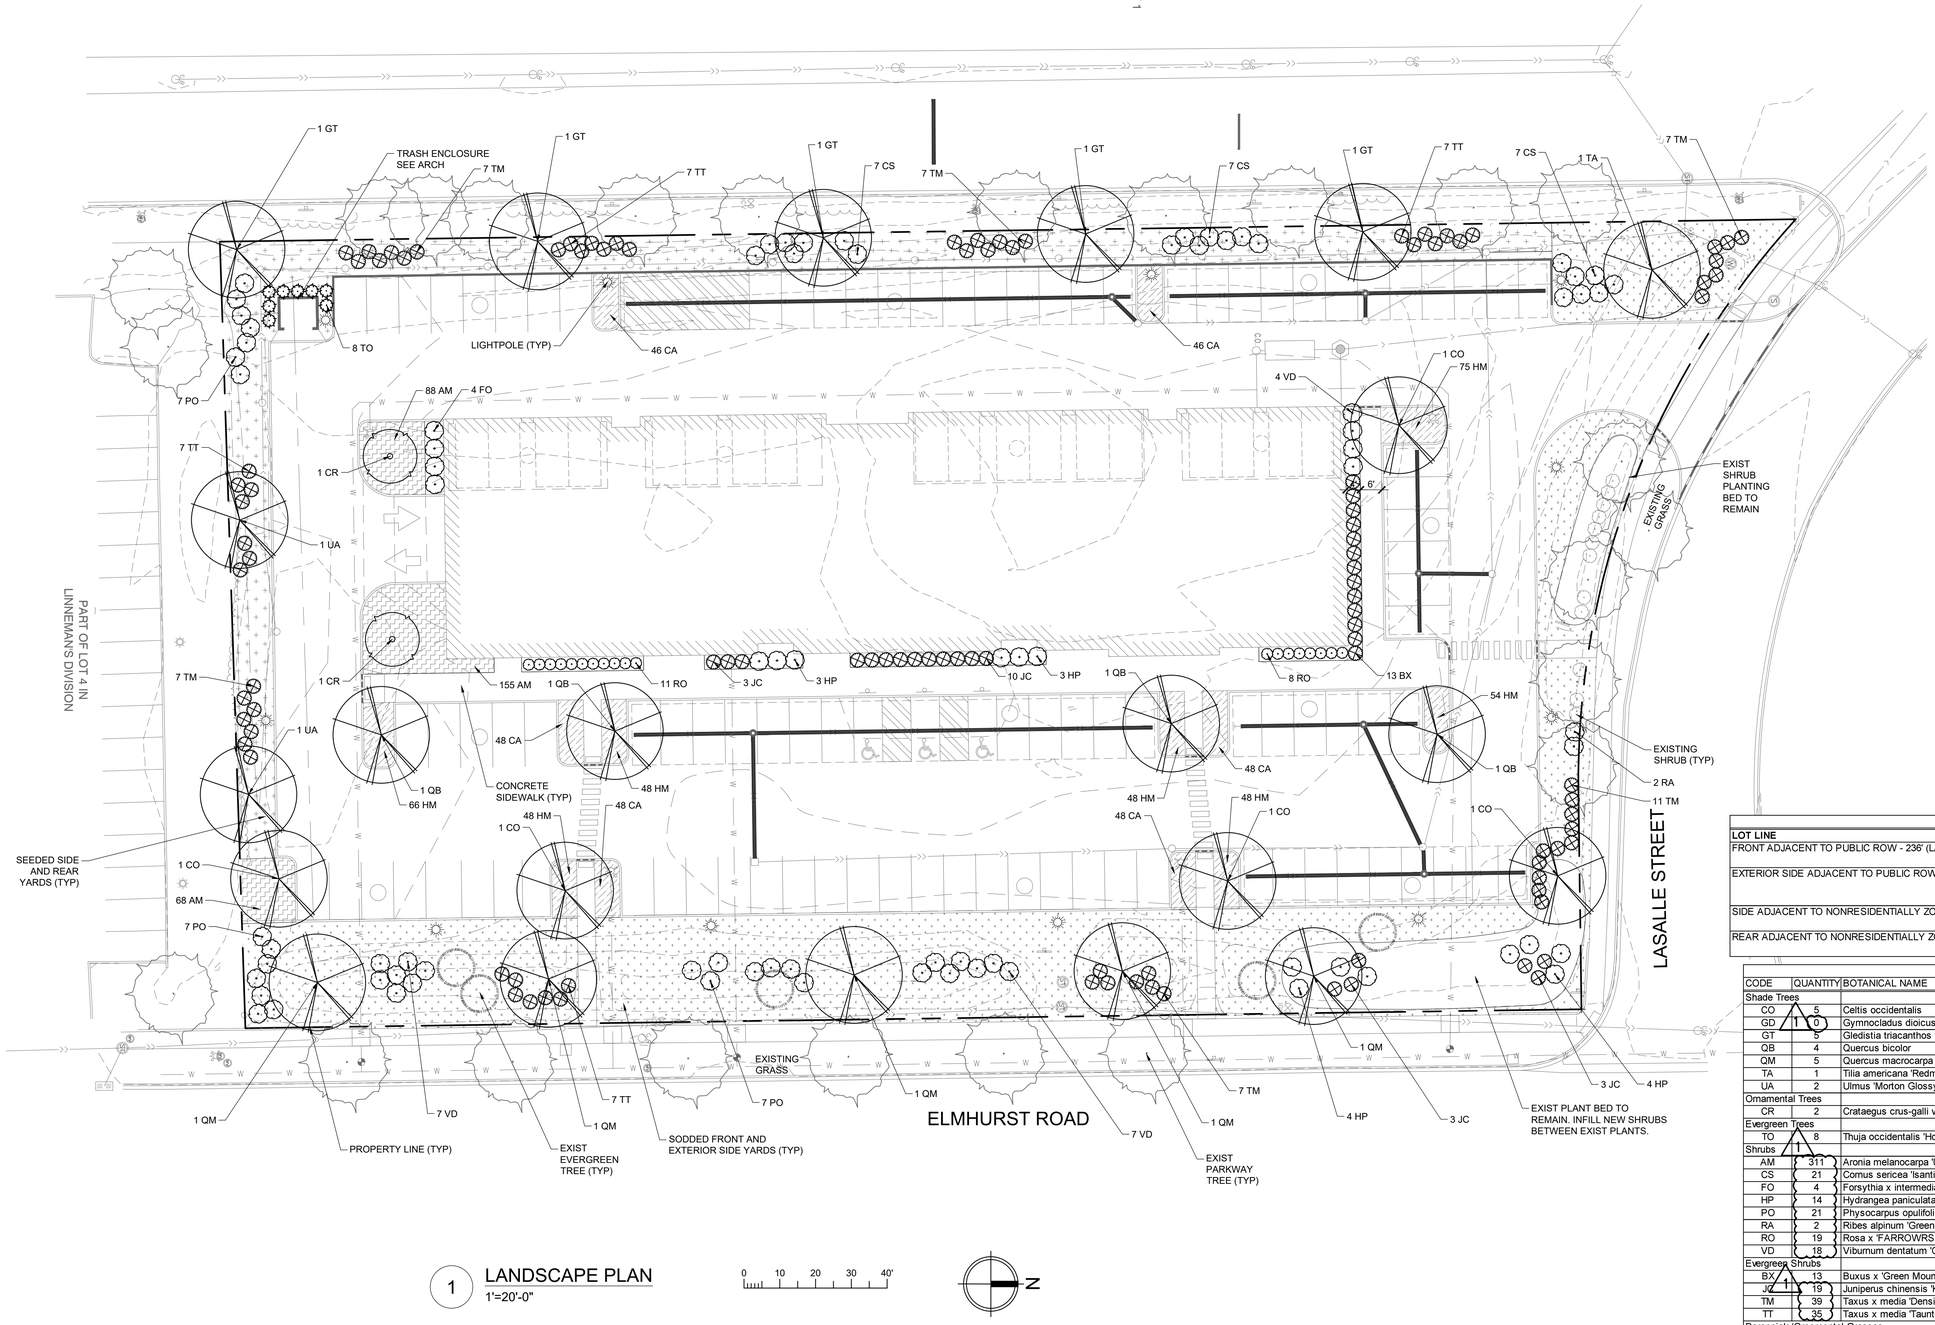

1 LANDSCAPE PLAN
1'=20'-0"

0 10 20 30 40'

N

LEGEND:

- EXISTING TREE/SHRUB
- SHADE TREE
- ORNAMENTAL TREE
- DECIDUOUS SHRUBS
- EVERGREEN SHRUBS
- GROUNDCOVER
- PERENNIALS/ORNAMENTAL GRASSES
- SOD
- SEED

Planting Data Box

LOT LINE	REQUIRED TREES AND SHRUBS	PROPOSED
FRONT ADJACENT TO PUBLIC ROW - 236' (LASALLE ST)	1 SHADE TREE EVERY 75' (3 TOTAL) CLUSTERS OF 7 SHRUBS EVERY 35'	3 EXISTING, 1 PROPOSED 12 EXISTING SHRUBS AND 14 NEW
EXTERIOR SIDE ADJACENT TO PUBLIC ROW - 373.48' (ELMHURST RD)	1 SHADE TREE EVERY 75' (5 TOTAL) CLUSTERS OF 7 SHRUBS EVERY 35'	5 PROPOSED 49 SHRUBS + EXISTING PLANTING BED
SIDE ADJACENT TO NONRESIDENTIALLY ZONED PROPERTY - 440.48' (WEST)	1 SHADE TREE EVERY 75' (6 TOTAL) CLUSTERS OF 7 SHRUBS EVERY 35'	6 PROPOSED 49 SHRUBS
REAR ADJACENT TO NONRESIDENTIALLY ZONED PROPERTY - 220' (SOUTH)	1 SHADE TREE EVERY 75' (3 TOTAL) CLUSTERS OF 7 SHRUBS EVERY 35'	3 PROPOSED 28 SHRUBS

Plant Schedule

CODE	QUANTITY	BOTANICAL NAME	COMMON NAME	SIZE	ROOT	REMARKS
Shade Trees						
CO	5	Celtis occidentalis	Common Hackberry	2.5" cal	B&B	matching heads
GD	10	Gymnocladus dioicus	Kentucky Coffeetree	2.5" cal	B&B	matching heads
GT	5	Gleditsia triacanthos var. inermis 'Skycole'	Skyline Thornless Honeylocust	2.5" cal	B&B	matching heads
QB	4	Quercus bicolor	Swamp White Oak	2.5" cal	B&B	matching heads
QM	5	Quercus macrocarpa	Bur Oak	2.5" cal	B&B	matching heads
TA	1	Tilia americana 'Redmond'	Redmond American Linden	2.5" cal	B&B	matching heads
UA	2	Ulmus 'Morton Glossy'	Triumph Elm	2.5" cal	B&B	matching heads
Ornamental Trees						
CR	2	Crataegus crus-galli var. inermis	Thornless Cockspur Hawthorn	5' ht	B&B	multi-stem
Evergreen Trees						
TO	8	Thuja occidentalis 'Holmstrup'	Holmstrup Arborvitae	5' ht	B&B/cont	matching heads
Shrubs						
AM	311	Aronia melanocarpa 'UCONNAM166'	Low Scape Mound Chokeberry	#2	cont.	24" o.c.
CS	21	Cornus sericea 'Isanti'	Isanti Redtwig Dogwood	#5	cont.	60" o.c.
FO	4	Forsythia x intermedia 'New Hampshire Gold'	New Hampshire Gold Forsythia	#5	cont.	60" o.c.
HP	14	Hydrangea paniculata 'SMHPFL'	Fire Light Panicle Hydrangea	#5	cont.	60" o.c.
PO	21	Physocarpus opulifolius 'Seward'	Summer Wine Ninebark	#5	cont.	60" o.c.
RA	2	Ribes alpinum 'Green Mound'	Green Mound Alpine Current	#5	cont.	48" o.c.
RO	19	Rosa x 'FARROWRSP'	Oso Easy Hot Paprika Rose	#3	cont.	36" o.c.
VD	18	Viburnum dentatum 'Christom'	Blue Muffin Viburnum	#5	cont.	60" o.c.
Evergreen Shrubs						
BX	13	Buxus x 'Green Mountain'	Green Mountain Boxwood	#5	cont.	48" o.c., hedged
JC	19	Juniperus chinensis 'Kallay's Compact'	Kallay's Compact Juniper	#3	cont.	48" o.c.
TM	39	Taxus x media 'Densiformis'	Dense Yew	#5	cont.	60" o.c.
TT	35	Taxus x media 'Tauntonii'	Taunton Yew	#5	cont.	60" o.c.
Perennials/Ornamental Grasses						
CA	284	Calamagrostis x acutiflora 'Karl Foerster'	Karl Foerster Feather Reed Grass	#1	cont.	18" o.c.
HM	387	Hemerocallis 'Cherry Cheeks'	Cherry Cheeks Daylily	#1	cont.	18" o.c.

*50% of shrubs shall be deciduous and 50% evergreen
**For shrubs with a mature height less than 5', minimum installation size shall be 2'H

R&A Management LLC

FitzGerald | Juli Ordower LANDSCAPE ARCHITECTURE

LANDSCAPE PLAN

301 LaSalle Street 25009 PUD-XX

Mount Prospect, Illinois | January 20, 2026




LEGEND:

- #241 18" — EXISTING EVERGREEN/DECIDIOUS TREE WITH CALIPER SIZE AND TREE TAG#
- EXISTING TREE TO BE REMOVED
- EXISTING TREE GROVE TO BE REMOVED


NOTES:

1. FOR TREE INVENTORY AND REASONS FOR TREE REMOVAL, SEE SUPPLEMENTAL SHEET.
2. FOR ALL TREES TO REMAIN, THE FOLLOWING TREE PRESERVATION TECHNIQUES SHALL BE EMPLOYED:
   - 2.1. ALL GRADING AND CONSTRUCTION EQUIPMENT SHALL BE FORBIDDEN FROM ENCROACHING WITHIN THE DRIP LINE OF A TREE.
   - 2.2. CRUSHED LIMESTONE, HYDROCARBONS AND OTHER MATERIALS DETRIMENTAL TO TREES SHALL NOT BE DUMPED WITHIN THE DRIP LINE OF ANY TREE NOR AT ANY HIGHER LOCATION WHERE DRAINAGE TOWARD THE TREE COULD CONCEIVABLY AFFECT THE HEALTH OF THE TREE.
   - 2.3. SNOW FENCING SHALL BE TEMPORARILY INSTALLED AT THE PERIPHERY OF THE TREE'S DRIP LINE. SEE DETAIL BELOW.
   - 2.4. NO GRADE CHANGES SHALL BE ALLOWED UNDER DRIP LINE OF ANY TREES LOCATED ON THE TREE SURVEY.

TREE PROTECTION - FENCING

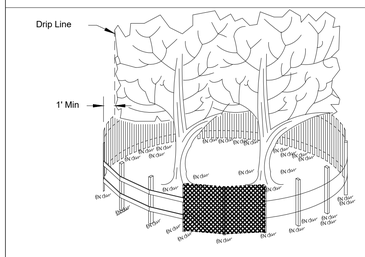

SIDE VIEW

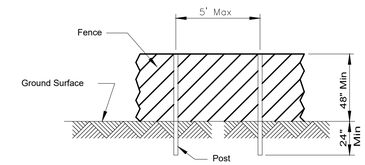

POST AND FENCE DETAIL

NOTES:
1. The fence shall be located a minimum of 1 foot outside the drip line of the tree to be saved and in no case closer than 5 feet to the trunk of any tree.
2. Fence posts shall be either standard steel posts or wood posts with a minumum cross sectional area of 3.0 sq. in.
3. The fence may be either 40" high snow fence, 40" plastic web fencing or any other material as approved by the engineer/inspector.

REFERENCE
Project
Designed — Date
Checked — Date
Approved — Date

NRCS Natural Resources Conservation Service

1 TREE SURVEY AND PRESERVATION PLAN
1'=20'-0"

0 10 20 30 40'

N

Tag No.	Location	Botanical Name	Common Name	Size	Cond.	Form	Problems	Insect/Disease	Comments	Co-Leaders at DBH	To be Removed	Reason for Removal
201	S. Property Line grouping	Morus alba	White Mulberry (Common Mulberry)	6	3	4	over-topped, one sided				X	Tree Grove tags 201-240 are volunteer cottonwood trees with some scattered small-diameter American elm, boxelder maple, hackberry and mulberry with a ground plane and intermittent understory of light to medium density buckthorn to a height of 4'. Remove non-desirable trees to make room for required perimeter landscaping and parking lot installation.
202	S. Property Line grouping	Prunus serotina	Black Cherry	6	3	4	over-topped, minor deadwood				X	
203	S. Property Line grouping	Populus deltoides	Eastern Cottonwood	27	4	4	dieback, heavy deadwood, weak crotch, one sided		forked at 2' with 3 leaders		X	
204	S. Property Line grouping	Populus deltoides	Eastern Cottonwood	25	3	4	slight lean, one sided, over-topped, damaged leader, minor deadwood		forked at 1.5'		X	
205	S. Property Line grouping	Populus deltoides	Eastern Cottonwood	18	3	4	over-topped, slight sweep, one sided, basal scar				X	
206	S. Property Line grouping	Populus deltoides	Eastern Cottonwood	11	3	4	slight sweep, one sided, thin crown				X	
207	S. Property Line grouping	Populus deltoides	Eastern Cottonwood	19	3	4	slight lean, one sided, minor deadwood			forked at base with a 9" co-leader	X	
208	S. Property Line grouping	Populus deltoides	Eastern Cottonwood	25	3	3	slight sweep, minor deadwood, one sided			forked at base and 1.5' with a 10" co-leader	X	
209	S. Property Line grouping	Populus deltoides	Eastern Cottonwood	15	3	4	slight lean, one sided, thin crown				X	
210	S. Property Line grouping	Populus deltoides	Eastern Cottonwood	17	3	4	excessive lean, slight sweep, minor deadwood				X	
211	S. Property Line grouping	Celtis occidentalis	Common Hackberry	4	3	4	over-topped, one sided, suckering				X	
212	S. Property Line grouping	Acer negundo	Boxelder Maple	4	3	4	slight sweep, over-topped, suckering				X	
213	S. Property Line grouping	Populus deltoides	Eastern Cottonwood	24	3	4	one sided, double leader, broken limbs, minor deadwood				X	
214	S. Property Line grouping	Populus deltoides	Eastern Cottonwood	8	3	4	over-topped, sweep, thin crown, minor deadwood				X	
215	S. Property Line grouping	Populus deltoides	Eastern Cottonwood	20	3	4	weak crotch, double leader, one sided, weak crotch, over-topped, slight sweep				X	
216	S. Property Line grouping	Populus deltoides	Eastern Cottonwood	5	3	4	sweep, over-topped				X	
217	S. Property Line grouping	Populus deltoides	Eastern Cottonwood	12	3	4	over-topped, twist in trunk, one sided, basal scar, minor deadwood			forked at base with a 9" co-leader	X	
218	S. Property Line grouping	Populus deltoides	Eastern Cottonwood	9	3	4	over-topped, one sided, slight sweep, basal scar				X	
219	S. Property Line grouping	Acer negundo	Boxelder Maple	5	4	4	excessive lean, sweep, suckering				X	
220	S. Property Line grouping	Ulmus americana	American Elm	12	3	4	over-topped, suckering, minor deadwood				X	
221	S. Property Line grouping	Populus deltoides	Eastern Cottonwood	13	3	4	over-topped, one sided, basal scar				X	
222	S. Property Line grouping	Populus deltoides	Eastern Cottonwood	12	3	4	sweep, over-topped, basal swell, basal scar				X	
223	S. Property Line grouping	Populus deltoides	Eastern Cottonwood	13	3	4	one sided, slight sweep, thin crown				X	
224	S. Property Line grouping	Ulmus americana	American Elm	20	3	3	over-topped, weak crotch, multiple leaders, one sided		forked at 2.5', in contact with #225		X	
225	S. Property Line grouping	Populus deltoides	Eastern Cottonwood	8	3	4	over-topped, excessive lean, one sided		in contact with #224		X	
226	S. Property Line grouping	Populus deltoides	Eastern Cottonwood	9	3	4	over-topped, slight sweep, thin crown				X	
227	S. Property Line grouping	Populus deltoides	Eastern Cottonwood	15	3	4	over-topped, slight sweep, one sided			forked at base with a 10" co-leader	X	
228	S. Property Line grouping	Populus deltoides	Eastern Cottonwood	15	3	4	one sided, thin crown				X	
229	S. Property Line grouping	Populus deltoides	Eastern Cottonwood	13	3	4	damaged leader, slight sweep, over-topped, minor deadwood			forked at .5' with a 7" co-leader	X	
230	S. Property Line grouping	Populus deltoides	Eastern Cottonwood	16	3	4	slight sweep, one sided, multiple leaders				X	
231	S. Property Line grouping	Populus deltoides	Eastern Cottonwood	15	3	4	slight sweep, one sided, minor deadwood			forked at base with a 10" co-leader	X	
232	S. Property Line grouping	Ulmus americana	American Elm	7	3	3	weak crotch, double leader, suckering		forked at 1'		X	
233	S. Property Line grouping	Populus deltoides	Eastern Cottonwood	29	3	4	slight lean, weak crotch, multiple leaders, minor deadwood		forked at 5'		X	
234	S. Property Line grouping	Populus deltoides	Eastern Cottonwood	10	3	4	over-topped, slight sweep, thin crown, minor deadwood				X	
235	S. Property Line grouping	Populus deltoides	Eastern Cottonwood	9	3	4	over-topped, slight sweep, thin crown				X	
236	S. Property Line grouping	Populus deltoides	Eastern Cottonwood	6	3	4	over-topped, sweep				X	
237	S. Property Line grouping	Populus deltoides	Eastern Cottonwood	9	4	4	one sided, thin crown, minor deadwood			forked at base with a 7" (dead) co-leader	X	
238	S. Property Line grouping	Populus deltoides	Eastern Cottonwood	11	3	4	over-topped, one sided, slight lean				X	
239	S. Property Line grouping	Populus deltoides	Eastern Cottonwood	40	3	4	slight sweep, weak crotch, minor deadwood		forked at 1.5'		X	
240	S. Property Line grouping	Populus deltoides	Eastern Cottonwood	42	3	4	multiple leaders, damaged leader, improper pruning		forked at 1' and 3'		X	
241	E. property line/berm	Pinus sylvestris	Scots Pine	23	3	4	one sided, minor deadwood, girdling root					
242	E. property line/berm	Pinus sylvestris	Scots Pine	29	3	3	multiple leaders, minor deadwood, metal in trunk, girdling root, weak crotch		guy wire attached, trunk bolt swallowed			
243	E. property line/berm	Pinus sylvestris	Scots Pine	23	3	3	multiple leaders, minor deadwood, probable girdling root					
244	N. turf area	Picea pungens	Colorado Blue Spruce	19	3	3	multiple leaders	Cytospora	limbed up		X	Remove tree for new parking lot.
245	N. turf area	Picea pungens	Colorado Blue Spruce	18	3	3	trunk scar, broken limbs	Cytospora	limbed up		X	Remove tree for new parking lot.
246	E. property line/berm	Pinus sylvestris	Scots Pine	27	3	4	multiple leaders, minor deadwood, slight lean					
247	N. planting bed	Pinus sylvestris	Scots Pine	32	4	4	slight lean, sparse foliage, multiple leaders, one sided, surface roots, girdling root					
248	N. planting bed	Pinus nigra	Austrian Pine	23	3	4	slight lean, multiple leaders, minor deadwood				X	Remove tree for new parking lot.
249	N. planting bed	Pinus nigra	Austrian Pine	21	3	3	broken limbs, lower branches shaded out, minor deadwood				X	Remove tree for new parking lot.
250	N. planting bed	Pinus sylvestris	Scots Pine	31	3	3	weak crotch, multiple leaders, broken limbs, improper pruning, sapsucker damage				X	Remove tree for new parking lot.
251	N. planting bed	Pinus nigra	Austrian Pine	23	3	4	one sided, lower branches shaded out, minor deadwood, girdling root				X	Remove tree for new parking lot.
252	N. planting bed	Pinus nigra	Austrian Pine	24	3	3	girdling root, minor deadwood				X	Remove tree for new parking lot.
253	N. planting bed	Pinus nigra	Austrian Pine	31	3	3	multiple leaders, minor deadwood, improper pruning, girdling root				X	Remove tree for new parking lot.
254	N. property line	Tilia americana 'Redmond'	Redmond Linden	23	3	3	multiple leaders, suckering					
255	N. property line	Tilia americana 'Redmond'	Redmond Linden	14	3	3	basal swell, improper pruning, multiple leaders					
256	N. property line	Tilia americana 'Redmond'	Redmond Linden	25	3	3	multiple leaders, suckering, improper pruning					
257	N. property line	Tilia americana 'Redmond'	Redmond Linden	21	3	3	girdling root, surface roots		planting basket intact			
258	N. property line	Tilia americana 'Redmond'	Redmond Linden	19	3	3	girdling root, multiple leaders		planting basket intact		X	Remove for new driveway
A	LaSalle ROW	Malus spp.	Crabapple	3	4	4	minor deadwood, branch tip dieback				X	Remove for new driveway
B	LaSalle ROW	Malus spp.	Crabapple	3	4	4	minor deadwood, branch tip dieback				X	Remove for new driveway
C	LaSalle ROW	Tilia cordata	Littleleaf Linden	3.5	2	3	weak crotch, multiple leaders					
D	Route 83 ROW	Gleditsia triacanthos	Common Honeylocust	2.75	3	2			needs mulch			
E	Route 83 ROW	Acer platanoides 'Crimson King'	Crimson King' Norway Maple	2.75	3	3			needs mulch			
F	Route 83 ROW	Gleditsia triacanthos	Common Honeylocust	2.75	2	3			needs mulch			
G	Route 83 ROW	Acer platanoides 'Crimson King'	Crimson King' Norway Maple	2.5	2	3			needs mulch			
H	Route 83 ROW	Gleditsia triacanthos	Common Honeylocust	2.5	3	2			needs mulch			
I	Route 83 ROW	Acer platanoides 'Crimson King'	Crimson King' Norway Maple	2.75	2	3			needs mulch			

Rating	Description	General Criteria
1	Excellent	The tree is typical of the species, has less than 10% deadwood in the crown that is attributable to normal causes, has no other observed problems, and required no remedial action.
2	Good to Fair	The tree is typical of the species and/or has less than 20% deadwood in the crown, only one or two minor problems that are easily corrected with normal care.
3	Fair (average)	The tree is typical of the species and/or has less than 30% deadwood in the crown, one or two minor problems that are not eminently lethal to the tree, and no significant decay or structural problems, but the tree must have remedial care above normal care in order to minimize the impact of future stress and to insure continued health.
4	Fair to Poor	The tree is not typical of the species and/or has significant problems such as 30-50% deadwood in the crown, serious decay or structural defect, insects, disease or other problems that can be eminently lethal to the tree or create a hazardous tree if not corrected in a short period of time of if the tree is subjected to additional stress.
5	Poor	The tree is not typical of the species and/or has over 50% deadwood in the crown, major decay or structural problems, is hazardous or is severely involved with insects, disease, or other problems that even if aggressively corrected would not result in the long term survival of the tree.
6	Dead	Less than 10% of the tree shows signs of life.




Sheet Metal Coping at Brick:
color to match brick

Face brick:
Midtown Ironspot Smooth


Sheet Metal Coping at Panel:
color to match panel

Fiber Cement Panel:
CERACLAD Modern Stripe,
Charcoal


Cast Stone:
MidCon Architectural Precast
Color #051619

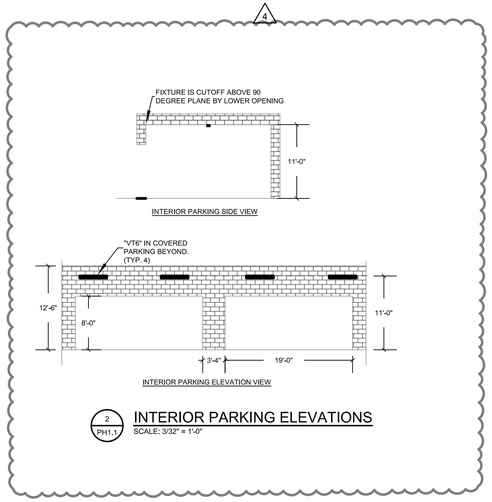

2 / PH1.1 INTERIOR PARKING ELEVATIONS
SCALE: 3/32" = 1'-0"

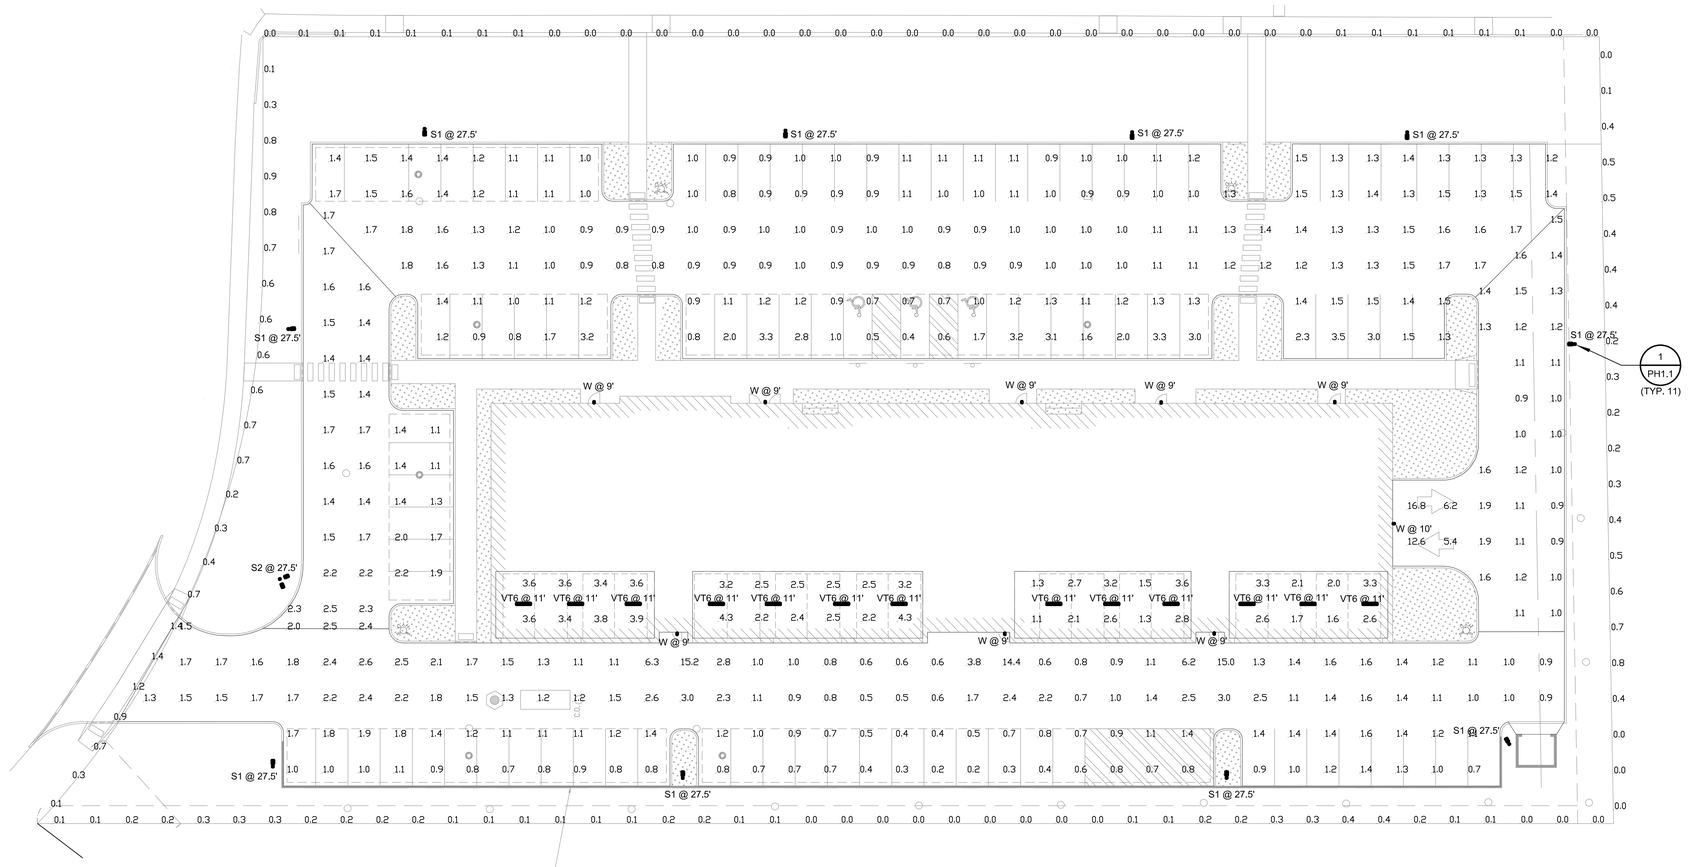

N SITE PLAN - PHOTOMETRIC
SCALE: 1" = 20'-0"

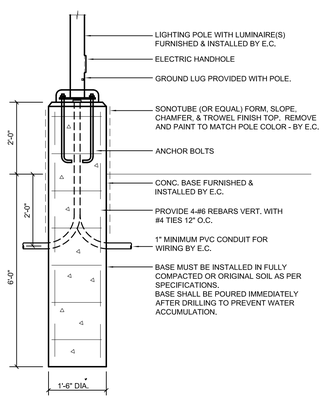

1 / PH1.1 LIGHT STANDARD DETAIL
NO SCALE

Statistics						
Description	Symbol	Avg	Max	Min	Max/Min	Avg/Min
INTERIOR PARKING #1	+	3.6 fc	3.9 fc	3.4 fc	1.1:1	1.1:1
INTERIOR PARKING #2	+	2.9 fc	4.3 fc	2.2 fc	2.0:1	1.3:1
INTERIOR PARKING #3	+	2.2 fc	3.6 fc	1.1 fc	3.3:1	2.0:1
INTERIOR PARKING #4	+	2.4 fc	3.3 fc	1.6 fc	2.1:1	1.5:1
NORTH PARKING	+	1.7 fc	2.5 fc	1.1 fc	2.3:1	1.5:1
PROPERTY LINE	+	0.2 fc	1.4 fc	0.0 fc	N/A	N/A
SOUTH DRIVEWAY	+	2.3 fc	16.8 fc	0.9 fc	18.7:1	2.6:1
WEST PARKING/ENTRANCE	+	1.6 fc	15.2 fc	0.2 fc	76.0:1	8.0:1
EAST PARKING	+	1.3 fc	3.5 fc	0.4 fc	8.8:1	3.3:1

Schedule										
Symbol	Label	Image	QTY	Manufacturer	Catalog	Description	Number Lamps	Lamp Output	LLF	Input Power
	S1		10	COOPER LIGHTING SOLUTIONS - McGRAW EDISON (FORMERLY EATON)	GALN-SA2A-740-U-T4W-HSS	GALLEON AREA AND ROADWAY LUMINAIRE (2) 70 CRI, 4000K, 615mA LIGHTSQUARES WITH 16 LEDS EACH AND TYPE IV WIDE OPTICS WITH HOUSE SIDE SHIELD	32	208	0.85	63
	S2		1	COOPER LIGHTING SOLUTIONS - McGRAW EDISON (FORMERLY EATON)	GALN-SA2A-740-U-T4W-HSS	GALLEON AREA AND ROADWAY LUMINAIRE (2) 70 CRI, 4000K, 615mA LIGHTSQUARES WITH 16 LEDS EACH AND TYPE IV WIDE OPTICS WITH HOUSE SIDE SHIELD	32	208	0.85	126
	W		9	COOPER LIGHTING SOLUTIONS - LUMARK (FORMERLY EATON)	XTOR6B-W	CROSSTOUR 58W WALL MOUNT LED	1	6129	0.85	58
	VT6		13	COOPER LIGHTING SOLUTIONS-METALUX (FORMERLY EATON)	4VT3-LD5-4-G-UNV-L840-CD1-U	4FT VT3 GENERAL APPLICATION, 4000LM	196	21	0.85	32.24

G&W ENGINEERING
ST LOUIS, MO 63043
138 WELDON PARKWAY
(314) 469-3737
PROJECT NUMBER: 205-030300
WWW.GANDWENGINEERING.COM

DESCRIPTION
R&A Management LLC
301 LASALLE RD
MOUNT PROSPECT, IL 60056

PRELIMINARY - NOT FOR CONSTRUCTION

SEAL

REVISIONS	
REVISION 1	10/14/2025
REVISION 2	12/08/2025
REVISION 3	01/09/2026
REVISION 4	01/20/2026

JOB NO:	2025-0313.00
DRAWN BY:	AGR
CHECKED BY:	DJW
DATE:	07/17/2025

SHEET NO.
PH1.1

4

Project		Catalog #		Type	VT6
Prepared by		Notes		Date	



Metalux

Vaportite LED

4' Industrial LED Lamp
Vaportite Industrial Refrigerated Case

Typical Applications

Parking Garage • Cold Storage • Canopy • Warehouse • Food Processing • Manufacturing • Complex Environments

Interactive Menu

- Order Information page 2
- Photometric Data page 3
- Product Warranty


Product Certification

Product Features

Top Product Features

- 2ft, 4ft, and 8ft Sealed and Gasketed Vaportite
- Lumen packages up to 22K lumens
- High-Performance efficacy up to 150 LPW
- LEDs available in 3000K, 3500K, 4000K and 5000K at 80 CRI
- Rated for -40c to 35c ambient
- Impact protection rating IK06 Lens and IK06 Housing
- Options to meet Build America, Buy America, Buy American and other domestic preference requirements

Dimensional and Mounting Details

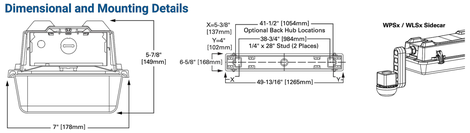

Installation Data



MOUNTING BRACKETS
Furnished
Two per 2' and 4' Unit
Four per 8' Unit



OPTIONAL CHAIN HANGING SET
(VT2-CHAIN/SET-U)
Includes 6 ft. of chain, 4 large S-Hooks and 4 small S-Hooks
Order One (1) Kit for each 2' or 4' Fixture

Metalux — 4' Vaportite LED

Order Information

SAMPLE ORDER NUMBER: **4VT2-LD5-4-DR-UNV-L840-CD1-WL-U**

Domestic Preferences [1]	Series [2]	Lamp Type	LED Lumens Output	Lens	Distribution	Voltage	Remote Emergency Enclosure
[Blank]=Standard **BAA**=Buy American Act **TAA**=Trade Agreements Act [3] **BABA**=Build America Buy America Act [4]	**4VT2**=4' Vaportite	**LD5**=LED 5.0	**4**=4000 Lumens **6**=6000 Lumens **8**=8000 Lumens **11**=11000 Lumens	**DR**=Internal Prismatic Lens/15% DR High Impact Additive **DR10D**=Internal Prismatic Lens/100% DR High Impact Additive **FR50**=Frosted Lens/15% DR High Impact Additive [5]	**[Blank]**=Medium (Standard) **W**=Wide Distribution	**347V**=347 Volt **UNV**=Universal Voltage 120-277	**EL10W**=10 watt, 120-277V emergency battery pack installed [6] **VT-REM-EL**=Remote Emergency Installed, 700 lumens [6]
Notes (1) Only product configurations with these prefixes are built to be compliant with the Buy American Act of 1933 (BAA) or the Build America Buy America Act (BABA). BABA is the minimum Government compliance requirement for the BABA domestic preference requirements listed in the Infrastructure and Investment Jobs Act (IIJA). Individual Government Agencies may have more stringent compliance standards. Please refer to DOMESTIC PREFERENCES website or consult the CLS Domestic Preferences team for more information. Components shipped separately may be separately analyzed under domestic preference requirements.	**Notes** (2) Design/Lights Consortium® Qualified and classified for both DLC Standard and DLC Premium, refer to www.designlights.org for details.				**Notes** (5) Not available in wide distribution.		**Notes** (6) EL must specify 120-277V.

CCT	Driver Type	Label	Options	Packaging
L830=3000K, LED **L835**=3500K, LED **L840**=4000K, LED **L850**=5000K, LED	**CD1**=(1) Dimming Driver **CDW1**=(1) Non-programmable Driver, Limited Lumen Packages, 0-10V Dimming (10%-100%) **SLTD1**=Fifth Light DALI	**WL**=Wet Location Label	**SSL**=Stainless Steel Latches **GL**=Single Element Fuse **TH**=(2) Tog Watertite Hubs **TDH**=(3) Tog and (2) End Watertite Hubs (all Watertite Hubs have 1/2" Conduit Entry) **MS**=Damp Listed Motion Sensor, Non-dimming **MSWL20**=Wet Listed Motion Sensor, Non-dimming, 20ft max mounting height **WPS4**=WaveLinx Wireless Sensor, Sidecar mount, with 1200 sq ft. coverage [7] **WLS4**=WaveLinx Lite Wireless Sensor, Sidecar mount, 15'-40' Mounting Height [7,8] **OF10D**=Leviton 120-277V PIR Occupancy Sensor with integral 0-10V Dimming [7,9]	**U**=Unit Pack
			Notes (5) Not available in 11,000 lumen fixture. Not available with 347V, 480V, or UNV. Not available with 5LTD option. (6) WaveLinx LITE devices are not currently compatible with the WaveLinx PRO Wireless Area Controller. (7) Available for UNV (for 120V or 277V) only. (8) Configuration of basic and advanced features using the Leviton Smart Sensor App on any Bluetooth-enabled Android or iOS device.	

Accessories (order separately) [9]
VT2-Chain/Set-U=Chain Hanging Set. Includes 6 ft. of chain, 4 large S-Hooks and 4 small S-Hooks Order One (1) Kit for each 2' or 4' Fixture  **VT2-SS-MSK**=Stainless Steel Mounting Bracket
Notes (9) Accessories sold separately will be separately analyzed under domestic preference requirements. Consult factory for further information.

Product Specifications

Construction

- Rugged and durable construction
- Fiberglass housing is reinforced polyester and self-extinguishing (ASTM-D635-74) plastic
- Full metal fixture liner
- Watertight housing
- 1/2" conduit entry at each end of housing (standard) for continuous feed
- Polyurethane gasketing provides a continuous seamless seal for the diffuser lens
- Four sturdy cam latches clamp diffuser tightly for a positive seal between housing, gasketing and diffuser
- Surface or chain mounting
- Impact protection rating IK06 Lens and IK06 Housing

WaveLinx LITE devices are not currently compatible with the WaveLinx PRO Wireless Area Controller

Electrical

- Long-Life LED system coupled with electrical driver for optimal performance
- LED's available in 3000K, 3500K, 4000K and 5000K with a CRI ≥ 80
- Projected life is 60,000 hours at 91% lumen output
- Electronic drivers are available for 120-277V application
- 0-10V dimming control (standard)
- Operating temperature of -40°C to 35°C; ideal for cold storage environments

Lens

- High-impact diffuser lens
- Internal Prismatic Lens with 15% DR High Impact Additive (DR) or Internal Prismatic Lens with 100% DR High Impact Additive (DR10D)
- Frosted Lens with 15% DR High Impact Additive (FR50) option

Finish

- Housing is permanent pearl gray color

Warranty

- Five-year limited warranty

Compliance

- UL/cUL listed for Wet location
- RoHS compliant
- LED modules comply with IESNA LM-79 and LM-80 standards
- NSF listed
- DesignLights Consortium® Qualified and classified for both DLC Standard and DLC Premium (refer to www.designlights.org for details)
- The VT2 Series ratings apply to Horizontal Mounting only

BABA Domestic Preference Compliance

- This Cooper product is manufactured in the US and meets the BABA cost of components rule. To verify a configured product with specific accessories and options meets BABA Domestic Preference Requirements; submit this catalog number to Cooper Lighting Quotation team for validation by our Engineering and Manufacturing teams. Our BABA designation is based on the minimum compliance requirement for BABA. Individual Government Agencies may have more stringent compliance standards. Please refer to the DOMESTIC PREFERENCES website or consult the CLS Domestic Preferences team for more information. Components shipped separately may be separately analyzed under domestic preference requirements.

Project		Catalog #		Type	W
Prepared by		Notes		Date	



Lumark

Crosstour Series

Wall Mount Luminaire

Product Certifications & Features

Interactive Menu


- Ordering Information page 2
- Product Specifications page 2
- Energy and Performance Data page 3

Quick Facts


- Available in 12W, 18W, 26, & 38W (900 - 3,100 lumens) models
- Available in 5000K or 4000K (CCT)
- Wall, inverted or pole mount
- Energy and maintenance savings up to 95% compared to HID
- Energy efficient illumination results in up to 177LPW
- Replaces 70W up to 450W HID equivalents
- Optional floodlighting kit converts from wall to floodlight, and pole mount

Dimensional Details


Crosstour Full Cut-off

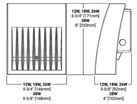


Crosstour Escutcheon Plates

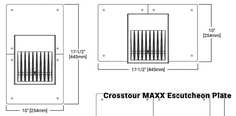

Crosstour MAXX Full Cut-off

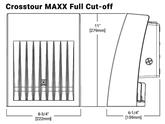

Crosstour MAXX Escutcheon Plate

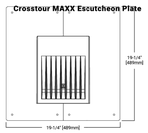

Crosstour Stock Ordering Information

12W Series	18W Series	26W Series	38W Series
XTOR1B=12W, 5000K, Carbon Bronze	**XTOR2B**=18W, 5000K, Carbon Bronze	**XTOR3B**=26W, 5000K, Carbon Bronze	**XTOR4B**=38W, 5000K, Carbon Bronze
XTOR1B-WT=12W, 5000K, Summit White	**XTOR2B-W**=18W, 4000K, Carbon Bronze	**XTOR3B-W**=26W, 4000K, Carbon Bronze	**XTOR4B-W**=38W, 4000K, Carbon Bronze
XTOR1B-PC1=12W, 5000K, 120V PC, Carbon Bronze	**XTOR2B-WT**=18W, 5000K, Summit White	**XTOR3B-WT**=26W, 5000K, Summit White	**XTOR4B-WT**=38W, 5000K, Summit White
XTOR1B-W=12W, 4000K, Carbon Bronze	**XTOR2B-PC1**=18W, 5000K, 120V PC, Carbon Bronze	**XTOR3B-PC1**=26W, 5000K, 120V PC, Carbon Bronze	**XTOR4B-PC1**=38W, 5000K, 120V PC, Carbon Bronze
	XTOR2B-W-PC1=18W, 4000K, 120V PC, Carbon Bronze	**XTOR3B-W-PC1**=26W, 4000K, 120V PC, Carbon Bronze	**XTOR4B-W-PC1**=38W, 4000K, 120V PC, Carbon Bronze
	XTOR2B-347V=18W, 5000K, Carbon Bronze, 347V	**XTOR3B-347V**=26W, 5000K, Carbon Bronze, 347V	**XTOR4B-347V**=38W, 5000K, Carbon Bronze, 347V
	XTOR2B-WT-PC1=18W, 5000K, 120V PC, Summit White	**XTOR3B-PC2**=26W, 5000K, 208-277V PC, Carbon Bronze	

Lumark — Crosstour Series

Ordering Information

SAMPLE NUMBER: **XTOR2B-W-WT-PC1**

Domestic Preferences	Series [1]	LED Kelvin Color	Housing Color	Options (Add as Suffix)	Accessories (Order Separately)
[Blank]=Standard **BAA**=Buy American Act [2] **TAA**=Trade Agreements Act [2] **BABA**=Build America Buy America Act [3]	**XTOR1B**=Small Door, 12W **XTOR2B**=Small Door, 18W **XTOR3B**=Small Door, 26W **XTOR4B**=Medium Door, 38W **Full Cutoff** **XTOR4BM**=MAXX, 38W **XTOR8BM**=MAXX, 81W **XTOR12BM**=MAXX, 102W **Refractive Lens** **XTOR4BRL**=MAXX, 38W **XTOR8BRL**=MAXX, 81W **XTOR12BRL**=MAXX, 102W	**[Blank]**=Bright White (Standard), 5000K **N**=Neutral White, 4000K **Y**=Warm White, 3000K	**[Blank]**=Carbon Bronze (Standard) **WT**=Summit White **BK**=Black **BZ**=Bronze **AP**=Grey **GM**=Graphite Metallic **DP**=Dark Platinum	**PC1**=Photocontrol 120V [4] **PC2**=Photocontrol 208-277V [4,13] **347V**=347V [4] **HA**=50°C High Ambient [5] **347V**=347V [4,10,11,12] **480V**=480V [4,10,11,12] **PC1**=Photocontrol 120V [4] **PC2**=Photocontrol 208-277V [4,13] **PMA**=Pole Mount Arm (C Drilling) with Round Adapter [11,12] **MS-L20**=Motion Sensor for ON/OFF Operation [6,7,8,11,12,14,15,16] **MSDIM-L20**=Motion Sensor for Dimming Operation [6,7,8,11,12,14,15,16] **CBP**=Cold Weather Battery Pack [4,7,10,11,12,14] **HA**=50°C High Ambient [5]	**XTOR1B-KNC**=Knuckle Floodlight Kit [9] **XTOR1B-TRN**=Trunnion Floodlight Kit [9] **XTOR1B-KNC-WT**=Knuckle Floodlight Kit, Summit White [9] **XTOR1B-TRN-WT**=Trunnion Floodlight Kit, Summit White [9] **EWP/XTOR**=Escutcheon Wall Plate, Carbon Bronze **EWP/XTOR-WT**=Escutcheon Wall Plate, Summit White **WG-XTORMX**=Crosstour MAXX Wire Guard **4SDV-UNV**=(1) Wireless 120V Photocontrol PE277V BUTTON PC=Field Installed PE Photocontrol [13] **VA1040-XX**=Single Tenon Adapter for 3-1/2" O.D. Tenon [14] **VA1041-XX**=(2) 180° Tenon Adapter for 3-1/2" O.D. Tenon [14] **VA1042-XX**=(3) 120° Tenon Adapter for 3-1/2" O.D. Tenon [14] **VA1043-XX**=(4) 90° Tenon Adapter for 3-1/2" O.D. Tenon [14] **VA1044-XX**=(4) 120° Tenon Adapter for 3-1/2" O.D. Tenon [14] **VA1045-XX**=(2) 90° Tenon Adapter for 3-1/2" O.D. Tenon [14] **VA1046-XX**=(3) 120° Tenon Adapter for 3-1/2" O.D. Tenon [14] **VA1033-XX**=Single Tenon Adapter for 2-3/8" O.D. Tenon [14] **VA1034-XX**=(2) 180° Tenon Adapter for 2-3/8" O.D. Tenon [14] **VA1035-XX**=(3) 120° Tenon Adapter for 2-3/8" O.D. Tenon [14] **VA1036-XX**=(4) 90° Tenon Adapter for 2-3/8" O.D. Tenon [14] **VA1037-XX**=(4) 120° Tenon Adapter for 2-3/8" O.D. Tenon [14] **VA1038-XX**=(2) 90° Tenon Adapter for 2-3/8" O.D. Tenon [14] **VA1039-XX**=(3) 120° Tenon Adapter for 2-3/8" O.D. Tenon [14] **EWP/XTORMX**=Escutcheon Wall Plate, Carbon Bronze **EWP/XTORMX-WT**=Escutcheon Wall Plate, Summit White **FSIR-100**=Wireless Configuration Tool for Occupancy Sensor [16]

NOTES:

1. DesignLights Consortium® Qualified and classified for both DLC Standard and DLC Premium, refer to designlights.org for details.
2. Photocontrols are factory installed.
3. Order PC2 for 347V models.
4. Thru-branch wiring not available with HA option or with 347V. XTOR3B not available with HA and 347V or 120V combination.
5. Wire guard for wall/surface mount. Not for use with floodlight kit accessory.
6. Floodlight kit accessory supplied with knuckle (KNC) or trunnion (TRN) base, small and large top visors and small and large impact shields.
7. Only product configurations with these designated prefixes are built to be compliant with the Buy American Act of 1933 (BAA) or Trade Agreements Act of 1979 (TAA), respectively. Please refer to DOMESTIC PREFERENCES website for more information. Components shipped separately may be separately analyzed under domestic preference requirements.
8. Only product configurations with these designated prefixes are built to be compliant with the Buy American Act of 1933 (BAA) or the Build America Buy America Act (BABA). BABA is the minimum Government compliance requirement for the Build America Buy America standards which is part of the Infrastructure and Investment Jobs Act (IIJA). Individual Government Agencies may have more stringent compliance standards. Please refer to the DOMESTIC PREFERENCES website or contact the CLS Domestic Preferences team for more information. Components shipped separately may be separately analyzed under domestic preference requirements.
9. Not available with HA option.
10. Deep back box is standard for 347V, 480V, CBP, PMA, MS-L20 and MS/DIM-L20.
11. Not available with CBP option.
12. Thru-branch wiring not available with HA option or with 347V.
13. Use PC2 with 347V or 480V option for photocontrol. Factory wired to 208-277V lead.
14. Customer is responsible for engineering analysis to confirm pole and fixture compatibility for all applications. Refer to our white paper WP513001EN for additional support information.
15. For use in downright orientation only. Optional coverage at mounting heights of 9'-20'.
16. 120V thru 277V only.
17. Energy savings of 82% power reduction after 15-minutes of inactivity. Dimming driver included.
18. Includes an integral photo sensor.
19. The FSIR-100 configuration tool is required to adjust parameters including high and low modes, sensitivity, time delay, cutoff, and more. Consult your lighting representative at Eaton for more information.
20. 120V or 277V operation only.
21. Operating temperatures -20°C to 25°C.
22. Not available in XTOR12B or XTOR12BM, models.
23. Replace XX with housing color.

Project		Catalog #		Type	S1,S2
Prepared by		Notes		Date	



McGraw-Edison

GALN Galleon II

Area / Site Luminaire

Product Features

Interactive Menu

- Ordering Information page 2
- Mounting Details page 3
- Optical Distributions page 5
- Product Specifications page 5
- Energy and Performance Data page 6
- Control Options page 13

Quick Facts

- Lumen packages range from 3,300 - 102,700 (33W - 658W)
- 17 optical distributions
- Efficacy up to 178 LPW


Product Certifications


Connected Systems

- Wavelinx LITE Wireless
- Wavelinx PRO Wireless
- AirMesh Wireless


Dimensional Details

Standard Pole Mount Arm

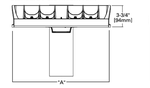

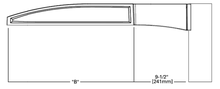

Pole Drilling Pattern
Type "N"

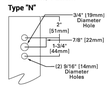

Number of Light Squares	Width "A"	Housing Length "B"	Weight with Standard or QM Arm	EPA with Standard or QM Arm
1-4	16"	22"	29 lb	0.95
5-6	22"	22"	39 lb	0.95
7-9	22"	28-1/8"	48 lb	1.1

NOTES: For arm selection requirements and additional line art, see Mounting Details section.

NOTES:
1. 10A Certified (3000K CCT and warmer only, fixed mounting options)

McGraw-Edison — GALN Galleon II

Ordering Information

SAMPLE NUMBER: **GALN-SA4C-740-U-T4FT-GM**

Product Family [1,2]	Light Engine Configuration: Light Square	Light Engine Configuration: Square Count	Light Engine Configuration: Lumen Output	Color Temperature	Voltage	Distribution	Mounting	Finish
GALN=Galleon II **BAA-GALN**=Galleon II Buy American Act Compliant [3] **TAA-GALN**=Galleon II BABA/TAA Compliant [3]	**SA**=16 LED Light Square **SB**=26 LED Light Square	**1**=1 Light Square **2**=2 Light Square **3**=3 Light Square **4**=4 Light Square **5**=5 Light Square **6**=6 Light Square **7**=7 Light Square **8**=8 Light Square **9**=9 Light Square	**A**=Output Level 1 **B**=Output Level 2 **C**=Output Level 3 **D**=Output Level 4 [4,14] **Z**=Configured Output [4,5]	**722**=702CRI, 2200K **727**=702CRI, 2700K **730**=702CRI, 3000K **735**=702CRI, 3500K **740**=702CRI, 4000K **750**=702CRI, 5000K **827**=802CRI, 2700K **830**=802CRI, 3000K **835**=802CRI, 3500K **840**=802CRI, 4000K **930**=902CRI, 3000K **935**=902CRI, 3500K **940**=902CRI, 4000K **950**=902CRI, 5000K **AMB**=Amber [14, 15]	**U**=120-277V **H**=347V-480V [2, 16] **1**=120V **2**=208V **3**=240V **4**=277V **5**=347V [16] **DV**=277V-480V Dual Volt [16, 17, 18]	**T1**=Type I **T2**=Type II **T2R**=Type II Roadway **T3**=Type III **T3R**=Type III Roadway **T4FT**=Type IV Forward Throw **T4W**=Type IV Wide **SNQ**=Type V Narrow **SMQ**=Type V Square Medium **SWQ**=Type V Square Wide **SL2**=Type II w/Spill Control **SL3**=Type III w/Spill Control **SL4**=Type IV w/Spill Control **SLL**=90° Spill Light Eliminator Left **SLR**=90° Spill Light Eliminator Right **RW**=Rectangular Wide Type I **AFL**=Automotive Frontline	**[Blank]**=Standard Pole Mount Arm **QM**=Quick Mount Universal Arm **QM**=Pole Mount Arm with Quick Mount Adaptor **PA**=Pole Mount, Adjustable **SP**=7' Slipfitter, Adjustable [6] **SP2**=2-3/8" Slipfitter, Adjustable **QMA**=Quick Mount Mast Arm, Fixed **MA**=Mast Arm, Fixed **WM**=Wall Mount, Fixed **WA**=Wall Mount, Adjustable **UP**=Upswept Arm	**AP**=Grey **BZ**=Bronze **BK**=Black **DP**=Dark Platinum **GM**=Graphite Metallic **WH**=White **RALXX**=Custom Color

Options (Add as Suffix)	Controls and Systems Options (Add as Suffix)	Accessories (Order Separately) [17]
DIM=External 0-10V Dimming Leads [19] **F**=Single Fuse (120, 277 or 347V Specify Voltage) **FF**=Double Fuse (208, 240 or 480V Specify Voltage) **20K**=20kV UL 1449 fused surge protective device [12] **JL**=Two Circuits [20] **HA**=50°C High Ambient [21] **SBS**=Installed House Side Shield [22] **BCS**=Backlight Control Shield [22, 23] **DDBXD**=Dark Bronze Textured, Black [24] **CBSBK**=Glare Reducing Shield, White [24] **LCF**=Light Square Front Painted to Match Housing [25] **TH**=Tool-less Door Hardware [7] **CC**=Coastal Construction finish [8] **LHS**=Optics Rotated 90° Left **RHO**=Optics Rotated 90° Right **3DDCM**=3 Standard Deviation Color Matching [26] **AHD145**=After Hours Dim, 5 Hours [27] **AHD245**=After Hours Dim, 5 Hours [28] **AHD255**=After Hours Dim, 7 Hours [28] **AHD355**=After Hours Dim, 8 Hours [28] **DALI**=DALI Drivers	**BPC**=Button Type Photocontrol. Must specify voltage 120V, 208V, 240V or 277V. [4] **PR**=NEMA 3-PIN Photocontrol Receptacle [29] **PR7**=NEMA 7-PIN Photocontrol Receptacle [30] **FADC**=Field Adjustable Dimming Controller [31] **PSC**=Photocontrol Shorting Cap **SPR2**=Dimming Motion Sensor, 9'-20' mounting [32] **SPR4**=Dimming Motion Sensor, 21'-40' mounting [32] **SPR2/X**=Dimming Motion Sensor, limited square count, 9'-20' mounting [32] **SPR4/X**=Dimming Motion Sensor, limited square count, 21'-40' mounting [32] **MSDIM-L20**=Motion Sensor for Dimming Operation, 9'-20' Mounting [6, 7, 8, 11, 12, 14, 15, 16] **MSDIM-L30**=Motion Sensor for Dimming Operation, 21'-40' Mounting [6, 7, 8, 11, 12, 14, 15, 16] **WLSXEA**=WaveLinx LITE, SR Driver, Dimming Motion and Daylight, Bluetooth Programmable, 7'- 15' Mounting [33, 34, 35, 36] **WLSXEB**=WaveLinx LITE, SR Driver, Dimming Motion and Daylight, Bluetooth Programmable, 15'- 40' Mounting [33, 34, 35, 36] **WPSXEA**=WaveLinx PRO, SR Driver, Dimming Motion and Daylight, WAC Programmable, 7'- 15' Mounting [33, 34, 35, 36] **WPSXEB**=WaveLinx PRO, SR Driver, Dimming Motion and Daylight, WAC Programmable, 15'- 40' Mounting [33, 34, 35, 36] **DMG-L20**=AirMesh Occupancy Sensor (9'-20' Mounting) [35, 36] **DMG-L40**=AirMesh Occupancy Sensor (21'-40' Mounting) [35, 36]	**OA/RA1016**=NEMA Photocontrol Multi-Tap - 105-285V **OA/RA1027**=NEMA Photocontrol - 480V **OA/RA1201**=NEMA Photocontrol - 347V **OA/RA1013**=Photocontrol Shorting Cap **OA/RA1014**=120V Photocontrol **MA1252**=10kV Surge Module Replacement **MA1026-XX**=Single Tenon Adapter for 2-3/8" O.D. Tenon **MA1037-XX**=(2@180° Tenon Adapter for 2-3/8" O.D. Tenon **MA1197-XX**=(3@120° Tenon Adapter for 2-3/8" O.D. Tenon **MA1188-XX**=(4@90° Tenon Adapter for 2-3/8" O.D. Tenon **MA1189-XX**=(4@120° Tenon Adapter for 2-3/8" O.D. Tenon **MA1190-XX**=(2@90° Tenon Adapter for 2-3/8" O.D. Tenon **MA1191-XX**=(3@120° Tenon Adapter for 2-3/8" O.D. Tenon **MA1038-XX**=Single Tenon Adapter for 3-1/2" O.D. Tenon **MA1039-XX**=(2@180° Tenon Adapter for 3-1/2" O.D. Tenon **MA1192-XX**=(3@120° Tenon Adapter for 3-1/2" O.D. Tenon **MA1193-XX**=(4@90° Tenon Adapter for 3-1/2" O.D. Tenon **MA1194-XX**=(4@90° Tenon Adapter for 3-1/2" O.D. Tenon **MA1195-XX**=(3@90° Tenon Adapter for 3-1/2" O.D. Tenon **SRA238**=Adapter kit for mounting 2" SP arm to 2-3/8" O.D. vertical tenon **FSIR-100**=Wireless Configuration Tool for MS/DIM [36] **LS/HSS**=Field Installed House Side Shield for GA Light Squares [9, 37] **LS/HSS-SB**=Field Installed House Side Shield for SB Light Squares [9, 37] **LS/BCS**=Backlight Control Shield [9, 23, 37] **LS/GRSBK-2PK**=Glare Reducing Shield, Black [9, 38] **LS/GRSWH-2PK**=Glare Reducing Shield, White [9, 38] **LS/PPS**=Perimeter Shield, Black [9] **WSLC-7P-10A**=Wireless Outdoor Control Module [11, 16, 18] **TLT-G1-HV**=AirMesh 7-PIN node, 110-480V [11, 16, 18] **CBSSM-450-002**= AirMesh central base station with 5-Button control [39]

NOTES:

1. Customer is responsible for engineering analysis to confirm pole and fixture compatibility for all applications. Refer to our white paper WP513001EN for additional support information.
2. Consult factory for availability. Refer to www.designlights.org Qualified Products List under Family Models for details.
3. Coastal construction finish salt spray tested to over 5,000 hours per ASTM B117, with a scribe rating of 9 per ASTM D1654.
4. Available with DV option.
5. When using 4 light squares, Output Level 4 not available with color temperatures 722, 727, 827, 830 or 930 when HSS is used.
6. Not available with DG rated. Not available with Coastal Construction (CC) option.
7. Not available with 480V or 347V.
8. Not available with SA1A or SB2A configurations. Not available in combination with HA high ambient and sensor options at Output Level 3. If voltage not available with sensor options, choose voltage 5 or 5.
9. DP arm limited to 3" O.D. vertical tenon. SP2 limited to 2-3/8" O.D. vertical tenon.
10. Not available with Square Wide Light Distribution.
11. SL is not available with SB light squares. Not available with SPR or SATV or 480V. Not available with WaveLinx or 20kV surge option.
12. Requires PR7.
13. Replace XX with sensor color (WH, BZ or BK).
14. Not available with 347V, 480V, or 5-wire configurability. Order WAC-PoE and WPOE-120 (12V to PoE injector) power supply if needed. WAC not required for CC Bluetooth sensors.
15. Narrow-band 590nm +/- 5nm for wildlife and observatory use. Choose Output Level 1, supplied at 500mA drive current only. Not available with SB light squares. Exact luminaire wattage available in IES files. Available with SNQ, SMQ, SL2, SL3 and SL4 distributions. Can be used with HSS option.
16. Not for use with 5-wire configurability.
17. HA option not available with Output Level A or AMB Amber.
18. Not for use with T1, SNQ, SMQ, SWQ or RW optics.
19. Not available with Square Wide Distribution.
20. Low voltage control lead brought out 18" outside fixture. Not available with 2ALJ or integrated controls options.
21. Not available if any SPR, LWL or WaveLinx sensor is selected. Motion sensor has an integral photocell.
22. Requires the use of BPC photocontrol or the PR7 or PR photocontrol receptacle with photocontrol accessory. Not available with SB light squares when using Output Level A.
23. Not for use with T1, T4FT, T4W or SL optics. See IES files for details. Not available with SB light squares.
24. Sensor configuration mobile application required for configuration. See controls page for details.
25. Replace X with number of Light Squares controlled by the SPR, referencing the "SPR/X Availability Table" on the controls page.
26. Only product configurations with these designated prefixes are built to be compliant with the Buy American Act of 1933 (BAA) or Trade Agreements Act of 1979 (TAA), respectively. Please refer to DOMESTIC PREFERENCES website for more information. Components shipped separately may be separately analyzed under domestic preference requirements.
27. For BAA or TAA requirements, Accessories sold separately will be separately analyzed under domestic preference requirements.
28. Not available with SB light squares.
29. Sundial drivers feature added protection from power quality issues such as loss of neutral, transients and voltage fluctuations. Visit www.signify.com/sundial for more information.
30. 480V not to be used with unbalanced or impedance grounded systems.
31. Not available with SA1A or SA1B. Not available with SB1, or any SB configuration using Output Level 1. Not available with any control options except PR7.
32. Cannot be used with SWLL PR7, or other motion response control options. Not available with SB light squares when using Output Level A.
33. Use SiLA Product Configurator to specify lumen output, drive current and wattage. Not available with AMB. Not available with SB light squares.
34. Requires PR7 or PR 3-11 motion sensor. The FSIR-100 configuration tool is required to adjust parameters including high and low modes, sensitivity, time delay, cutoff and more. Consult your lighting representative at Cooper Lighting Solutions for more information.
35. Controls system is not available with photocontrol receptacles (PR, PR7) or other controls systems (FADC, SPRs).
36. Requires AirMesh central base station CBSSM-450-002 and Synapse commissioning for operation.
37. 3-step MacAdam ellipse binning. Available in 740 CRI/CCT only. Longer lead times apply, consult your lighting representative at Eaton for more information.
38. Not available with SB light squares.
39. Only product configurations with these prefixes are built to be compliant with the Buy American Act of 1933 (BAA) or the Build America Buy America Act (BABA). BABA is the minimum Government compliance requirement for the BABA domestic preference standards which is part of the Infrastructure and Investment Jobs Act (IIJA). Individual Government Agencies may have more stringent compliance standards. Please refer to the DOMESTIC PREFERENCES website or consult the CLS Domestic Preferences team for more information. Components shipped separately may be separately analyzed under domestic preference requirements.

G&W ENGINEERING
ST LOUIS, MO 63043
138 WELDON PARKWAY
(314) 469-3729
WWW.GANDWENGINEERING.COM

DESCRIPTION
R&A Management LLC
301 LASALLE RD
MOUNT PROSPECT, IL 60056


PRELIMINARY - NOT FOR CONSTRUCTION

SEAL

REVISIONS	
REVISION 1	10/14/2025
REVISION 2	12/08/2025
REVISION 4	01/21/2026

JOB NO:	2025-0313.00
DRAWN BY:	AGR
CHECKED BY:	DJW
DATE:	7/17/2025
SHEET NO.	

PH1.2

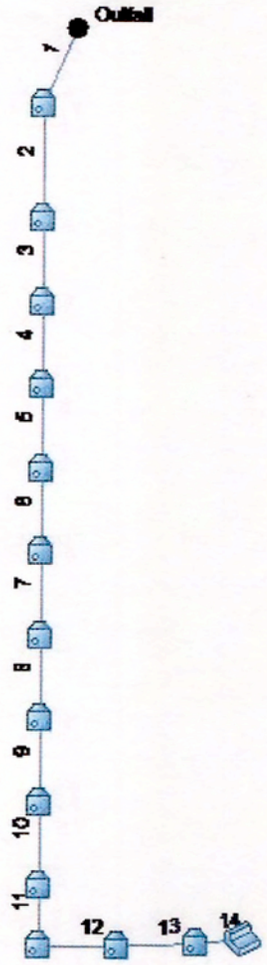
Outfall
1
2
3
4
5
6
7
8
9
10
11
12
13
14

Storm Sewer Summary Report

Line No.	Line ID	Flow rate (cfs)	Line Size (in)	Line shape	Line length (ft)	Invert EL Dn (ft)	Invert EL Up (ft)	Line Slope (%)	HGL Down (ft)	HGL Up (ft)	Minor loss (ft)	HGL Junct (ft)	Dns Line No.	Junction Type
1	1	5.89	21	Cir	40.500	651.04	650.99	-0.123	652.79*	652.85*	0.04	652.89	End	Manhole
2	2	5.77	18	Cir	55.000	650.99	651.28	0.527	652.89*	653.06*	0.02	653.08	1	Manhole
3	3	5.71	18	Cir	40.000	651.28	651.46	0.450	653.08*	653.20*	0.02	653.22	2	Manhole
4	4	5.66	18	Cir	40.000	651.46	651.65	0.475	653.22*	653.34*	0.02	653.36	3	Manhole
5	5	5.61	18	Cir	40.000	651.65	651.83	0.450	653.36*	653.48*	0.02	653.50	4	Manhole
6	6	5.56	18	Cir	40.000	651.83	652.02	0.475	653.50*	653.61*	0.02	653.64	5	Manhole
7	7	5.50	18	Cir	40.000	652.02	652.21	0.475	653.64	653.71	0.02	653.73	6	Manhole
8	8	5.45	18	Cir	40.000	652.21	652.39	0.450	653.73	653.83	0.02	653.85	7	Manhole
9	9	5.39	18	Cir	40.000	652.39	652.59	0.500	653.85	653.93	0.02	653.95	8	Manhole
10	10	5.34	18	Cir	40.000	652.59	652.77	0.450	653.95	654.03	0.03	654.05	9	Manhole
11	11	5.26	15	Cir	28.000	652.77	652.91	0.500	654.05*	654.24*	0.29	654.53	10	Manhole
12	12	5.06	15	Cir	40.000	652.91	653.09	0.450	654.53*	654.77*	0.04	654.81	11	Manhole
13	13	4.95	15	Cir	40.000	653.09	653.27	0.450	654.81*	655.05*	0.04	655.08	12	Manhole
14	14	4.64	15	Cir	24.000	653.27	653.39	0.500	655.08*	655.21*	0.22	655.43	13	Curb-Horiz

2025-0098 | Number of lines: 14 | Run Date: 11/12/2025

NOTES: Return period = 100 Yrs. ; *Surcharged (HGL above crown).

Storm Sewers v2025.00

Storm Sewer Tabulation

Station		Len	Drng Area		Rnoff coeff	Area x C		Tc		Rain (I)	Total flow	Cap full	Vel	Pipe		Invert Elev		HGL Elev		Grnd / Rim Elev		Line ID
Line	To Line	(ft)	Incr (ac)	Total (ac)	(C)	Incr	Total	Inlet (min)	Syst (min)	(in/hr)	(cfs)	(cfs)	(ft/s)	Size (in)	Slope (%)	Dn (ft)	Up (ft)	Dn (ft)	Up (ft)	Dn (ft)	Up (ft)	
1	End	40.500	0.04	0.89	0.45	0.02	0.61	10.0	12.5	9.6	5.89	0.00	2.45	21	-0.12	651.04	650.99	652.79	652.85	655.34	655.09	1
2	1	55.000	0.02	0.85	0.45	0.01	0.60	10.0	12.2	9.7	5.77	7.63	3.26	18	0.53	650.99	651.28	652.89	653.06	655.09	655.20	2
3	2	40.000	0.02	0.83	0.45	0.01	0.59	10.0	12.0	9.7	5.71	7.04	3.23	18	0.45	651.28	651.46	653.08	653.20	655.20	655.20	3
4	3	40.000	0.02	0.81	0.45	0.01	0.58	10.0	11.8	9.8	5.66	7.24	3.20	18	0.48	651.46	651.65	653.22	653.34	655.20	655.20	4
5	4	40.000	0.02	0.79	0.45	0.01	0.57	10.0	11.6	9.9	5.61	7.04	3.17	18	0.45	651.65	651.83	653.36	653.48	655.20	655.20	5
6	5	40.000	0.02	0.77	0.45	0.01	0.56	10.0	11.4	9.9	5.56	7.24	3.14	18	0.48	651.83	652.02	653.50	653.61	655.20	655.20	6
7	6	40.000	0.02	0.75	0.45	0.01	0.55	10.0	11.2	10.0	5.50	7.24	3.11	18	0.48	652.02	652.21	653.64	653.71	655.20	655.20	7
8	7	40.000	0.02	0.73	0.45	0.01	0.54	10.0	11.0	10.1	5.45	7.04	3.11	18	0.45	652.21	652.39	653.73	653.83	655.20	655.20	8
9	8	40.000	0.02	0.71	0.45	0.01	0.53	10.0	10.7	10.1	5.39	7.43	3.16	18	0.50	652.39	652.59	653.85	653.93	655.20	655.20	9
10	9	40.000	0.02	0.69	0.45	0.01	0.52	10.0	10.5	10.2	5.34	7.04	3.27	18	0.45	652.59	652.77	653.95	654.03	655.20	655.20	10
11	10	28.000	0.05	0.67	0.45	0.02	0.51	10.0	10.4	10.2	5.26	4.57	4.29	15	0.50	652.77	652.91	654.05	654.24	655.20	655.20	11
12	11	40.000	0.03	0.62	0.45	0.01	0.49	10.0	10.3	10.3	5.06	4.33	4.12	15	0.45	652.91	653.09	654.53	654.77	655.20	655.20	12
13	12	40.000	0.07	0.59	0.45	0.03	0.48	10.0	10.1	10.3	4.95	4.33	4.03	15	0.45	653.09	653.27	654.81	655.05	655.20	655.20	13
14	13	24.000	0.52	0.52	0.86	0.45	0.45	10.0	10.0	10.4	4.64	4.57	3.78	15	0.50	653.27	653.39	655.08	655.21	655.20	655.70	14

2025-0098 | Number of lines: 14 | Run Date: 11/12/2025

NOTES:Intensity = 277.62 / (Inlet time + 20.10) ^ 0.97; Return period =Yrs. 100 ; c = cir e = ellip b = box

Storm Sewers v2025.00

Hydraulic Grade Line Computations

Line	Size	Q	Downstream								Len	Upstream								Check		JL coeff	Minor loss
			Invert elev	HGL elev	Depth	Area	Vel	Vel head	EGL elev	Sf		Invert elev	HGL elev	Depth	Area	Vel	Vel head	EGL elev	Sf	Ave Sf	Enrgy loss		
	(in)	(cfs)	(ft)	(ft)	(ft)	(sqft)	(ft/s)	(ft)	(ft)	(%)	(ft)	(ft)	(ft)	(ft)	(sqft)	(ft/s)	(ft)	(ft)	(%)	(%)	(ft)	(K)	(ft)
1	21	5.89	651.04	652.79	1.75	2.40	2.45	0.09	652.88	0.138	40.500	650.99	652.85	1.75	2.41	2.45	0.09	652.94	0.138	0.138	0.056	0.48	0.04
2	18	5.77	650.99	652.89	1.50	1.77	3.26	0.17	653.06	0.302	55.000	651.28	653.06	1.50	1.77	3.26	0.17	653.22	0.302	0.302	0.166	0.15	0.02
3	18	5.71	651.28	653.08	1.50	1.77	3.23	0.16	653.24	0.296	40.000	651.46	653.20	1.50	1.77	3.23	0.16	653.36	0.296	0.296	0.118	0.15	0.02
4	18	5.66	651.46	653.22	1.50	1.77	3.20	0.16	653.38	0.291	40.000	651.65	653.34	1.50	1.77	3.20	0.16	653.50	0.291	0.291	0.116	0.15	0.02
5	18	5.61	651.65	653.36	1.50	1.77	3.18	0.16	653.52	0.285	40.000	651.83	653.48	1.50	1.77	3.17	0.16	653.64	0.285	0.285	0.114	0.15	0.02
6	18	5.56	651.83	653.50	1.50	1.77	3.15	0.15	653.66	0.280	40.000	652.02	653.61	1.50	1.77	3.14	0.15	653.77	0.280	0.280	0.112	0.15	0.02
7	18	5.50	652.02	653.64	1.50	1.77	3.12	0.15	653.79	0.275	40.000	652.21	653.71	1.50	1.77	3.11	0.15	653.86	0.271	0.273	0.109	0.15	0.02
8	18	5.45	652.21	653.73	1.50	1.77	3.08	0.15	653.88	0.269	40.000	652.39	653.83	1.44	1.74	3.13	0.15	653.98	0.235	0.252	0.101	0.15	0.02
9	18	5.39	652.39	653.85	1.46	1.76	3.07	0.15	654.00	0.234	40.000	652.59	653.93	1.34	1.67	3.24	0.16	654.09	0.234	0.234	0.094	0.15	0.02
10	18	5.34	652.59	653.95	1.36	1.69	3.16	0.16	654.11	0.226	40.000	652.77	654.03	1.26	1.58	3.38	0.18	654.20	0.249	0.237	0.095	0.15	0.03
11	15	5.26	652.77	654.05	1.25	1.23	4.29	0.29	654.34	0.665	28.000	652.91	654.24	1.25	1.23	4.29	0.29	654.53	0.665	0.665	0.186	1.00	0.29
12	15	5.06	652.91	654.53	1.25	1.23	4.12	0.26	654.79	0.614	40.000	653.09	654.77	1.25	1.23	4.12	0.26	655.04	0.614	0.614	0.246	0.15	0.04
13	15	4.95	653.09	654.81	1.25	1.23	4.03	0.25	655.06	0.587	40.000	653.27	655.05	1.25	1.23	4.03	0.25	655.30	0.587	0.587	0.235	0.15	0.04
14	15	4.64	653.27	655.08	1.25	1.23	3.78	0.22	655.31	0.516	24.000	653.39	655.21	1.25	1.23	3.78	0.22	655.43	0.516	0.516	0.124	1.00	0.22


2025-0098 | Number of lines: 14 | Run Date: 11/12/2025

; c = cir e = ellip b = box

Storm Sewers v2025.00

Storm Sewer Profile


Proj. file: Stormcalc_v0.stm

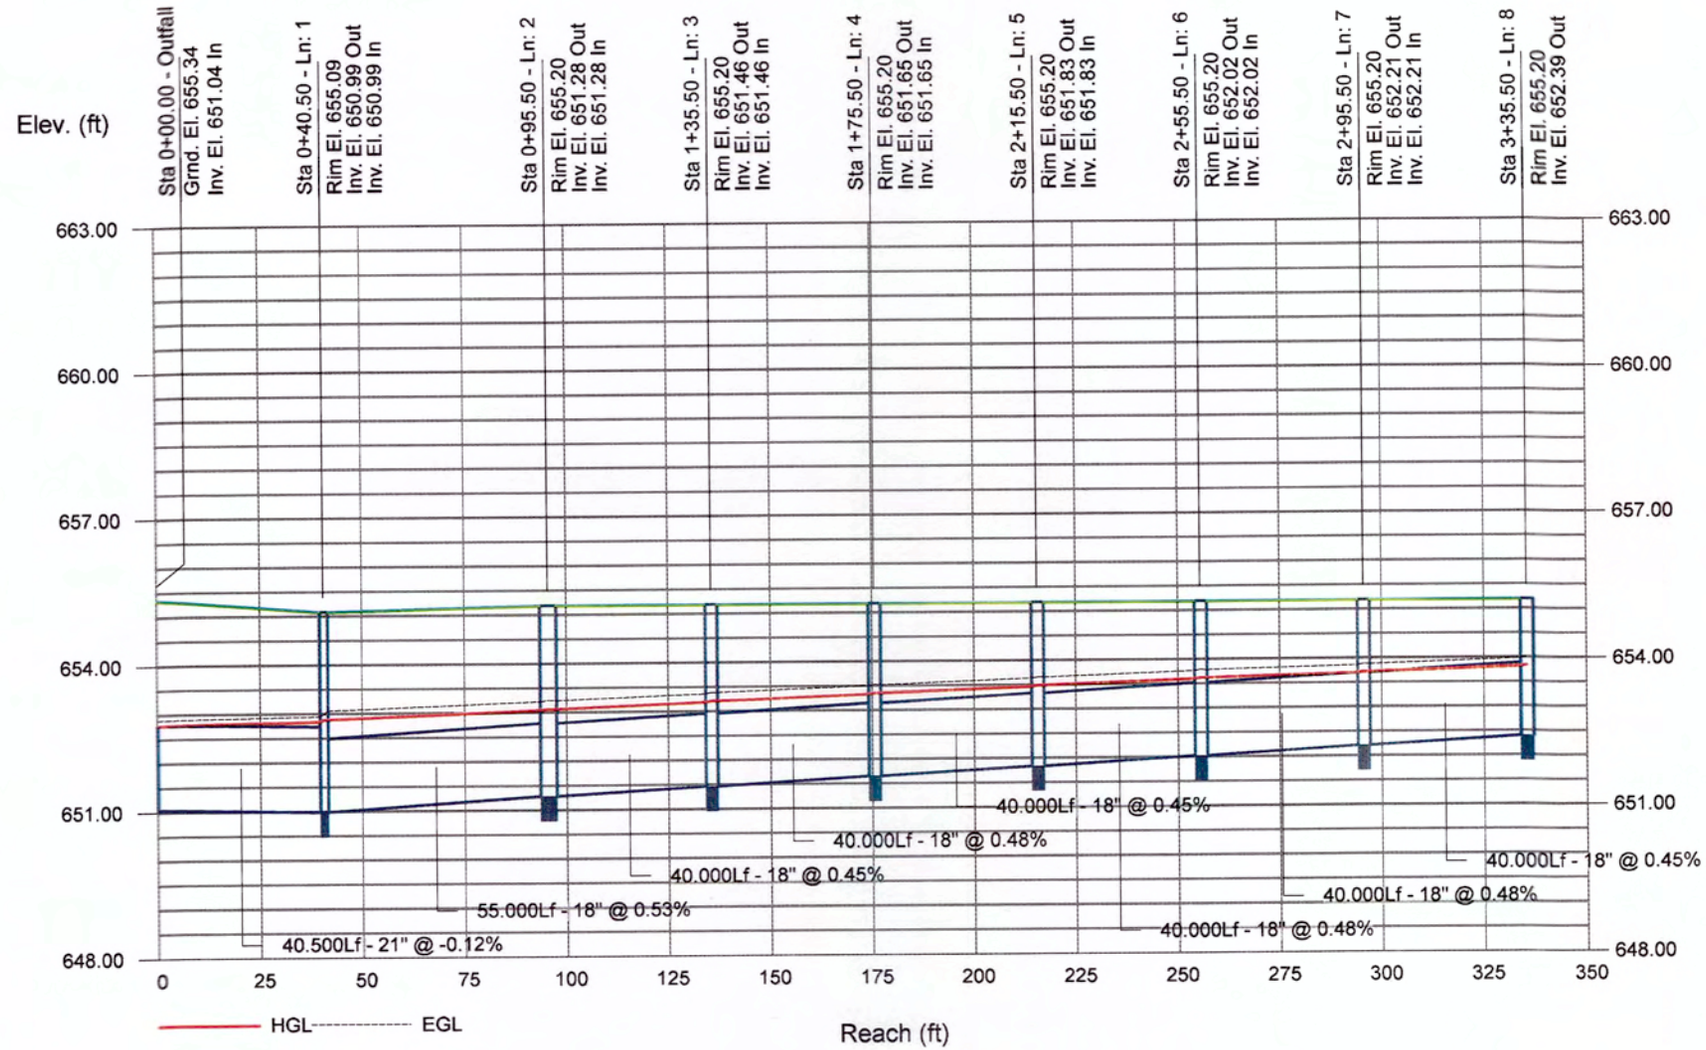

Storm Sewers

Storm Sewer Profile

Proj. file: Stormcalc_v0.stm

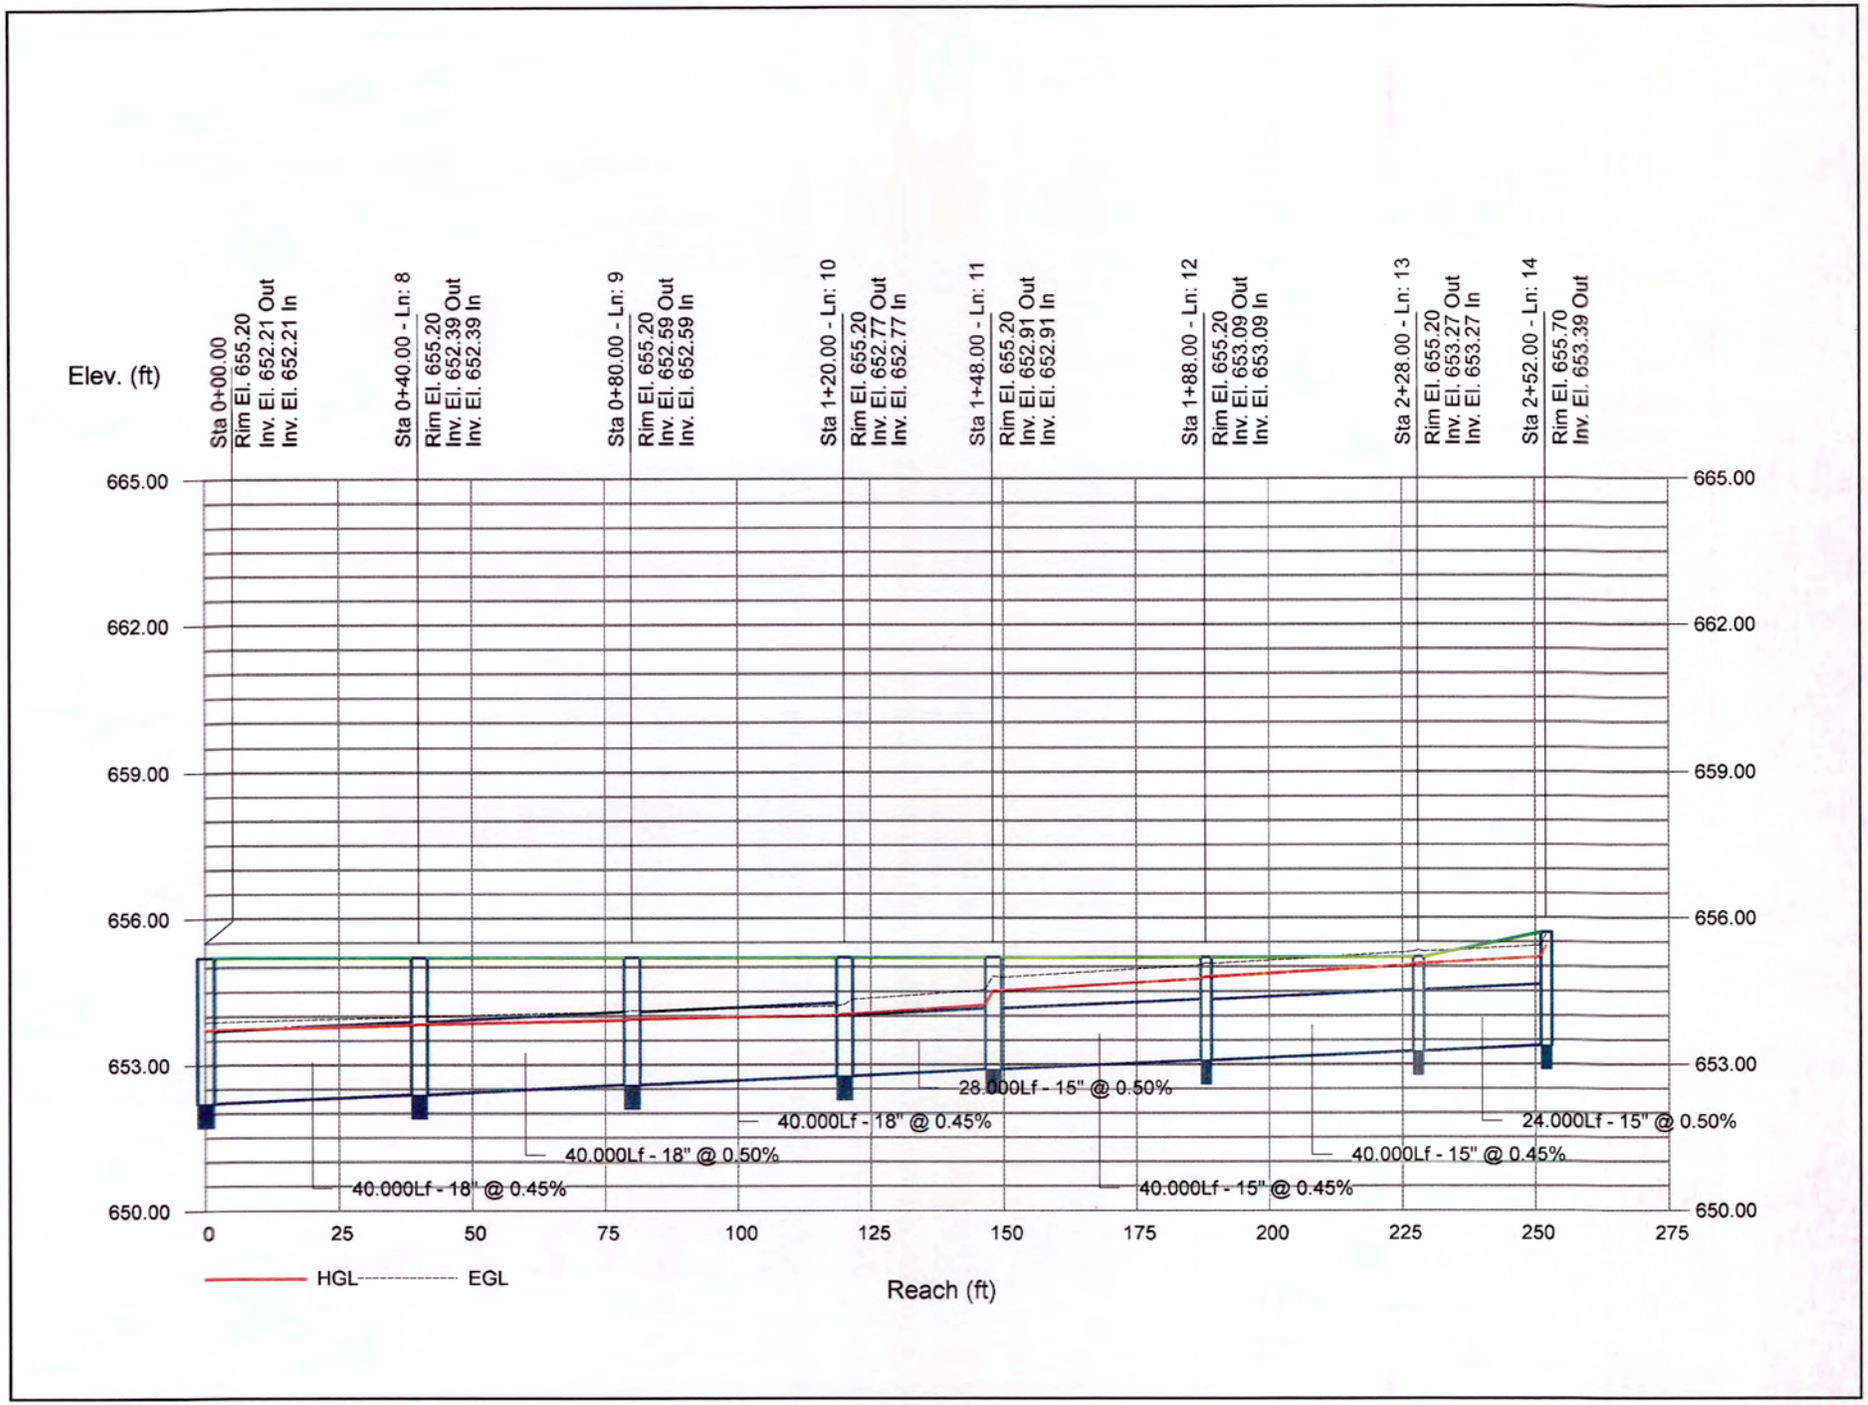

Storm Sewers

North
Scale 1" = 20'

20' 0' 20' 40'

LEGEND

- STORM SEWER
- SANITARY SEWER
- WATER MAIN
- CURB & GUTTER
- (11) PARKING SPACE PROVISION
- FIRE HYDRANT
- OVERLAND FLOW ROUTE
- CONCRETE PAVEMENT / WALK
- BITUMINOUS PAVEMENT
- BITUMINOUS PAVEMENT

Area of C7.3 Area

— — Area Tributary To Section A-A
Area : 46,633 sf (1.07 Ac.)
Runoff Coefficient "c" = 0.90×90%+0.45×10%= 0.86

— — Onsite & offsite Area Tributary to Prop. S.& W yard Drainage Pipe
Area : 37,942 sf (.087 Ac.)
Runoff Coefficient "c" = 0.90×53%+0.45×47%=0.69

CHB = S69°14'16"E' (M)
CHL = 171.35' (M)
RADIUS = 233.00' (M)&(R)
ARC = 175.46' (M)&(R)

LASALLE STREET (66' R.O.W.)

S89° 09' 40"E (R)
N89° 11' 18"E (M)
60.62' (M)&(R)

LOT 1

LOT 3 VACANT LOT NO BUILDINGS OBSERVED

PROPOSED BUILDING FF 658.50

HANDICAP ACCESSIBLE PARKING SIGNS

PERMEABLE PAVER TYP.)

PERMEABLE PAVER (TYP.)

HWL 657.3

PROPOSED TRASH ENCLOSURE

RIDGELINE (TYP.)

ELMHURST ROAD

Prop. Ret Wall under P&P C/G

Need to show Parking provision on Grading Plan

Ex. Drainage Divide

100 Yr

PRELIMINARY GRADING PLAN

SHEET 3 / OF 3	PREPARED FOR: R&A Management LLC PROPERTY ADDRESS: 301 LA SALLE STREET MOUNT PROSPECT, ILLINOIS	Ridgeline CONSULTANTS CONSULTING ENGINEERS - LAND SURVEYORS

Ridgeline Consultants LLC
Illinois Professional Design Firm No. 184-004766
1661 Aucutt Road, Montgomery, IL 60538
PH: 630.801.7927 FAX: 630.701.1385
Jianfeng Hua P.L.S. 4071 Expiration Date 11/30/2026
Stacy L. Stewart P.L.S. 3415 Expiration Date 11/30/2026

REVISION	DATE	DESC	BOOK	DWG. SIZE: D
			DRAWN: REW	CHECKED: JGL
			REFERENCE:	
			DATE: 07/18/2025	
			PROJECT NO:	2025-0098

FitzGerald
architecture · interiors · sustainability

March 02, 2026

Jason C Shallcross, AICP, CEcD
Director of Community Development
Village of Mount Prospect
50 S. Emerson Street
Mount Prospect, IL 60056
Via email: jshallcross@mountprospect.org

RE: PZ-13-25 301 LaSalle St - Request to Waive Second Reading

Dear Mr. Shallcross,

The Planning & Zoning Commission recommended approval of our Conditional Use: Major Planned Unit Development Amendment with Dwelling Units Above First Floor by a 5-0 vote. Our request is scheduled to go before Village Board for the ordinance's first reading March 16, 2026.

We respectfully request that the Village Board waive the second reading, tentatively scheduled for April 7, 2026, and take final action at the March 16, 2026 meeting in order to submit the project for permit at the earliest opportunity.

Thank you for your assistance in facilitating this request. If you have any questions, please contact me at (312) 252-9219 or eoverby@fitzgeralddesign.com.

Sincerely,



Eric Overby
Associate Principal

MINUTES OF THE REGULAR MEETING OF THE PLANNING & ZONING COMMISSION

CASE NO. PZ-13-25	Hearing Date: February 26, 2026
PROPERTY ADDRESS:	301 LaSalle St
PETITIONER:	R&A Management LLC
PUBLICATION DATE:	February 11, 2026
REQUEST:	Conditional use approval to amend an existing Planned Unit Development (PUD) to permit dwelling units above the first floor
MEMBERS PRESENT:	Joseph Donnelly William Beattie Walter Szymczak Richard Rogers Fay Costa
MEMBERS ABSENT:	Ewa Weir Donald Olsen Michael Fricano
STAFF MEMBERS PRESENT:	Antonia Lalagos – Development Planner Jason Shallcross – Director of Community & Economic Development
INTERESTED PARTIES:	R&A Management LLC (Ridvan Alka), Petitioner Lawrence M. Freedman, Attorney Fitzgerald Design (Eric Overby), Architect

Chairman Donnelly called the meeting to order at 7:03 PM. Vice Chairman Beattie made a motion seconded by Commissioner Szymczak to approve the minutes from the Planning and Zoning Commission meeting on January 8, 2026. The minutes were approved 4-0 (Commission Rogers abstained).

After hearing two items of New Business, Chairman Donnelly introduced Case PZ-13-25, 301 LaSalle Street, a request for conditional use approval to amend an existing PUD to permit dwelling units above the first floor. The Village Board will serve as the final authority for the request.

Staff Presentation
Director Shallcross presented the proposed redevelopment of the property located at the southwest corner of LaSalle Street and Elmhurst Road, which is part of the Lake Center Plaza Planned Unit Development. Director Shallcross stated that the property was annexed into the Village in 1971, and in 1987 a PUD was established for the surrounding area, originally envisioned as an office park development with an Office-Research zoning designation. Much of the surrounding property has since redeveloped into industrial warehouse uses, leaving the subject parcel as the last undeveloped site within the PUD.

Director Shallcross explained that the property has been identified in multiple Village planning documents, including the South Mount Prospect Plan and Comprehensive Plan, as a key mixed-use redevelopment opportunity, making the proposal consistent with long-range planning goals. Director Shallcross stated that the petitioner is proposing a five-story mixed-use building consisting of approximately 7,500 square feet of first-floor commercial space, four stories of residential units above, just under 50 dwelling units, a basement level for resident parking and storage, and surface parking areas for residents and commercial tenants. Director Shallcross further explained that the site plan provides parking on the east side of the building for commercial uses, with additional resident parking located on the west side and an underground parking garage accessible from the south side of the building.

Director Shallcross noted that the proposed development includes a substantial setback of more than 100 feet from Elmhurst Road, providing significant open space and landscaping along the frontage.

Director Shallcross stated that the development proposes 148 parking spaces, which matches the Village's parking requirement for the project. Director Shallcross noted that this parking supply would also accommodate a potential 2,500-square-foot restaurant, which alone would require 21 parking spaces and stated that the site would provide adequate parking for both residential and commercial uses.

Director Shallcross went on to review the building elevations and materials. Director Shallcross focused on the Elmhurst Road façade as the most prominent elevation and includes cast stone at the ground floor, brick masonry on upper floors, fiber cement panels as accent materials, and decorative brick detailing near the roofline. Director Shallcross pointed out that the west elevation uses more fiber cement due to its orientation toward an adjacent industrial building and lower visibility.

Director Shallcross stated that the underlying zoning is B-3 Community Shopping, which allows buildings up to 35 feet in height. However, the original 1980s PUD ordinance allows buildings up to six stories or 80 feet, which the proposed five-story building complies with.

The PUD ordinance also includes an additional setback requirement from Elmhurst Road, requiring additional 2.5-foot setback for each foot of height above 30 feet. This results in a required setback of approximately 112 feet, while the proposal provides just over 100 feet. Director Shallcross indicated that the difference of approximately 12 feet is minor and does not significantly affect the project's compatibility due to the already substantial setback.

Director Shallcross explained that the development includes significant landscaping and proposes preserving mature trees near the corner of LaSalle Street and Elmhurst Road where possible. Additional landscaping and lighting plans will be required to comply with Village code. Director Shallcross explained that the proposed development would be required to comply with all Village code requirements related to lighting and landscaping, including submission of a photometric plan demonstrating that lighting levels meet Village standards and do not create excessive glare or spillover onto adjacent properties. Director Shallcross noted that these technical items are incorporated into the PUD amendment language and must be satisfied prior to permit issuance.

Director Shallcross also emphasized that the proposed mixed-use development aligns with several long-range planning documents, including the Village's Comprehensive Plan and the South Mount Prospect Sub-Area Plan, both of which identify the subject property as a key redevelopment site appropriate for mixed-use commercial and residential development. Staff concluded that the proposal fulfills these long-term planning objectives and represents an appropriate redevelopment of the final remaining parcel within the Lake Center Plaza PUD.

Staff Recommendation
Director Shallcross stated that staff recommends approval of the PUD amendment and conditional use to allow residential units above the first floor subject to several conditions listed in the staff report, including:

1. Construction of the project must be consistent with submitted plans;
2. Compliance with all Village code requirements (zoning, fire, building, environmental health, sign, and other Village codes and regulations);
3. Prohibition of stucco and EIFS exterior systems;
4. Acceptance of maintenance responsibilities for the permeable brick paver system;
5. Application for a minor PUD amendment for any future signage relief; and
6. Resolution of minor technical comments prior to permit issuance.

"Motion to approve:

1. An amendment to Ordinance No. 3831, as previously amended by Ordinance Nos. 5617, 6369, 6755 and 6785 of the Lake Center Plaza Planned Unit Development, to permit dwelling units above the first floor in order to construct a new five-story mixed-use building approximately sixty-four-foot (64'-0") in height and totaling

approximately 76,650 square feet. The proposed development includes 148 parking spaces (116 at-grade and 32 below-grade), together with associated site improvements, for the property located at 301 LaSalle Street (Case No. PZ-13-25), subject to the following conditions:

a. Deviations or exceptions from the Village's Zoning Code as necessary to permit development of the Subject Property as a planned unit development in accordance with this Ordinance and the Approved Plans (as defined below), including all specific zoning deviations and exceptions set forth in the Petitioner's application materials.
b. Development of the site in strict conformance with the following Approved Plans:
    i. Boundary, Topographic Survey & Demolition Plan (1 sheet) prepared by Ridgeline Consultants LLC, dated 07/18/2025 and bearing the latest revision date of 01/23/2026;
    ii. Preliminary Site and Utility Plan (1 sheet) prepared by Ridgeline Consultants LLC, dated 07/18/2025 and bearing the latest revision date of 01/23/2026;
    iii. Preliminary Grading Plan (1 sheet) prepared by Ridgeline Consultants LLC, dated 07/18/2025 and bearing the latest revision date of 01/23/2026;
    iv. Operation and Maintenance Plan (1 sheet) prepared by Ridgeline Consultants LLC, dated 07/18/2025 and bearing the latest revision date of 01/23/2026;
    v. Architectural Site Plan (1 page) prepared by Fitzgerald, and dated February 11, 2026;
    vi. Architectural Floor Plans (1 page) prepared by Fitzgerald, and dated February 3, 2026;
    vii. Exterior Elevations (1 page) prepared by Fitzgerald, and dated February 11, 2026;
    viii. Building and Wall Sections (1 page) prepared by Fitzgerald and dated February 11, 2026;
    ix. Landscape Plan (1 sheet) prepared by Juli Ordower Landscape Architecture and dated January 20, 2026;
    x. Tree Survey and Tree Inventory (2 sheets) prepared by Juli Ordower Landscape Architecture and dated December 9, 2025;
    xi. Material Board (1 sheet) prepared by Fitzgerald, and dated January 23, 2026.
c. Compliance with all applicable Village Code requirements, including, but not limited to zoning, fire, building, environmental health, sign, and other Village Codes and regulations.
d. The use of stucco or engineered stucco systems (EIFS - type) is prohibited.
e. The property owner is aware and accepts the ongoing maintenance responsibilities associated with the permeable brick pavers. The property

owner shall provide documentation to the Public Works Department for all maintenance activities performed on an annual basis (before the end of each calendar year or at another time at the discretion of the Director of Public Works) to confirm that all requirements detailed in the Operations & Maintenance Plan are being met.

f. Submittal of landscape, irrigation and photometric plans that comply with Village codes and regulations during the permitting process.
g. All signs shall be submitted, reviewed, and approved during the permitting process. All signs shall conform to Village Code. Any future relief requested for signage shall require an application for a minor amendment to the PUD.
h. The Petitioner shall address all comments included in the Village review letter dated February 18, 2026 (PZ-13-25) attached as **Exhibit C** of the staff report."

The Village Board's decision is final.

Commission Questions for Staff

Vice Chairman Beattie asked whether residential uses would require relief under the B-3 zoning district if the property were not part of a PUD.

Director Shallcross explained that residential units above the first floor are allowed as a conditional use in the B-3 district. Because the property is already within a PUD, the request is being processed as a PUD amendment rather than a standard conditional use.

Commissioner Rogers asked whether the building would follow a "four-over-one" construction type with a brick veneer façade. Director Shallcross indicated that it is likely a four-over-one structure, though the petitioner's design team could confirm the details.

Chairman Donnelly also asked whether the project would include outdoor dining areas. Director Shallcross stated that no outdoor dining area is currently proposed. However, the design could allow for limited café-style seating if a restaurant were to locate in the building in the future. Director Shallcross explained that staff included restaurant parking calculations to demonstrate that the proposed parking supply would be sufficient should a restaurant tenant eventually occupy the commercial space, although no restaurant tenant has been secured at this time.

Chairman Donnelly asked about existing sidewalks and parkway trees along Elmhurst Road. Director Shallcross stated that sidewalks currently exist and will remain in place, and that additional parkway trees will be installed as required by code. While the intent is to preserve existing trees where possible, final conditions will depend on grading and construction requirements.

Chairman Donnelly also asked whether any limits would apply to future signage modifications approved administratively. Director Shallcross explained that signage adjustments could be handled administratively, but if a request were unreasonable, staff would require the petitioner to pursue a formal review process.

Hearing no further questions for staff, Chairman Donnelly swore in the following speakers:

- Lawrence Freedman, Attorney for the Petitioner, 95 Revere Drive, Northbrook IL
- Ridvan Alka, Petitioner, 555 Carboy Road, Mount Prospect IL
- Robert Noll, Architect, 140 South Tayler Avenue, Oak Park IL
- Eric Overby, Architect, 661 Katherine Lane, Addison IL

Petitioner Presentation
Mr. Freedman explained that the proposed development represents the culmination of the long-planned Lake Center Plaza PUD, which has evolved over several decades as market conditions changed. Mr. Freedman noted that the subject parcel is the last remaining undeveloped piece of the original PUD owned by the original subdivider, and that numerous development concepts had been explored in recent years but were not feasible. Mr. Freedman stated that the current proposal was developed in collaboration with Village staff and is viewed by the development team as a practical and appropriate project to complete the business park.

Mr. Alka introduced himself as the developer and noted that he owns and operates several properties in Mount Prospect, including apartment complexes along Algonquin Road. Mr. Alka also owns a construction company located in the Village. Mr. Alka noted that his company recently received an Economic Development Commission Rehabilitation Award for improvements to multifamily properties in South Mount Prospect.

Director Shallcross noted that the developer and his company, R&A Construction, recently received a rehabilitation award from the Village's Economic Development Commission for their work revitalizing several hundred multifamily units in South Mount Prospect, including improvements to the Brownstone Apartments on Algonquin Road. While the proposed project would represent the developer's first new construction development in the Village, Director Shallcross stated that the developer has significant experience in rehabilitating and managing multifamily properties.

Commission Questions for the Petitioner
Chairman Donnelly reiterated his concern regarding the protection of existing parkway trees and asked whether construction would remain outside the sidewalk area. Mr. Noll stated that the intent is to preserve existing trees wherever possible, although some trees may require replacement depending on grading and construction conditions.

Chairman Donnelly also asked whether future tenants could potentially include restaurants with outdoor seating. Mr. Noll indicated that the design allows flexibility for limited café-style seating areas, though full outdoor dining areas are not currently planned.

Vice Chairman Beattie asked whether the retail layout would allow flexibility in accommodating different tenant sizes. Mr. Noll explained that the retail spaces were designed to remain flexible, allowing spaces to be combined or divided depending on tenant needs.

Commissioner Rogers asked whether the developer had secured any retail tenants. Mr. Alka indicated that no tenants have been secured at this time. Commissioner Rogers commented that leasing retail space may be the most challenging aspect of the project, while the residential units will likely lease quickly. Commissioner Rogers recommended ensuring the building includes infrastructure such as ductwork for restaurant kitchens if food service tenants are pursued. Mr. Noll confirmed that the building design includes provisions for future restaurant infrastructure, including space for mechanical exhaust systems. Vice Chairman Beattie stated that the building design and elevations were attractive.

Motion and Vote
Hearing no further comments or questions, Chairman Donnelly closed the hearing and asked for a motion. Vice Chairman Beattie made a motion seconded by Commissioner Szymczak to approve the conditional use request subject to the conditions outlined in the staff report.

UPON ROLL CALL AYES: Szymczak, Beattie, Rogers, Costa, Donnelly
NAYS: None

The Planning and Zoning Commission gave a positive recommendation (5-0) for the next Village Board meeting to be held on March 17, 2026. **REVISED MEETING DATE: This meeting has been rescheduled to March 16, 2026 due to a recently passed amendment to the Open Meetings Act.**

After hearing one additional item of New Business, Chairman Donnelly made a motion, seconded by Vice Chairman Beattie, and the meeting was adjourned at 8:43 PM.



Ann Choi, Development Planner

ORDINANCE NO. _____

AN ORDINANCE AMENDING ORDINANCE NO. 3831 GRANTING A CONDITIONAL USE IN THE NATURE OF A PLANNED UNIT DEVELOPMENT FOR PROPERTY COMMONLY KNOWN AS LAKE CENTER PLAZA, AMENDED BY ORDINANCE NO. 5617, ORDINANCE NO. 6369, ORDINANCE NO. 6755 AND ORDINANCE NO. 6785, FOR PROPERTY LOCATED AT 301 LASALLE STREET, MOUNT PROSPECT, ILLINOIS

WHEREAS, by Ordinance No. 3831, the Corporate Authorities of the Village of Mount Prospect approved a conditional use permit for the Lake Center Plaza Planned Unit Development; and

WHEREAS, by Ordinance No. 5617, Ordinance No. 6369, Ordinance No. 6755 and Ordinance No. 6785, the Lake Center Plaza Planned Unit Development was subsequently amended; and

WHEREAS, R&A Management LLC ("Petitioner"), filed an application for a conditional use to amend the Lake Center Plaza Planned Unit Development, pursuant to Section 14.504(E)(1) of the Village Code, to permit dwelling units above the first floor in order to construct a new five-story mixed-use building approximately sixty-four feet (64'-0") in height and totaling approximately 76,650 square feet, including 148 parking spaces (116 at-grade and 32 below-grade), together with associated site improvements, for the property located at 301 LaSalle Street ("Subject Property") and part of the Lake Center Plaza Planned Unit Development in the Village of Mount Prospect, Illinois and legally described as:

LOT 3 IN LAKE CENTER PLAZA RESUBDIVISION NO. 4, BEING A RESUBDIVISION OF LOTS 8, 9, 10, AND 11 IN LAKE CENTER PLAZA, A RESUBDIVISION IN THE NORTHEAST 1/4 OF SECTION 23, TOWNSHIP 41 NORTH, RANGE 11, EAST OF THE THIRD PRINCIPAL MERIDIAN, ACCORDING TO THE PLAT THEREOF RECORDED MARCH 20, 2018 AS DOCUMENT NO. 1807906120, IN COOK COUNTY, ILLINOIS.

PIN: 08-23-203-045-0000; and

WHEREAS, a public hearing was held on the request for a conditional use to amend the Lake Center Plaza Planned Unit Development to construct dwelling units above the first floor being the subject of PZ-13-25 before the Planning and Zoning Commission of the Village of Mount Prospect on the 26th day of

February, 2026, pursuant to proper legal notice having been published in the Daily Herald newspaper on the 11th day of February, 2026; and

WHEREAS, the Planning and Zoning Commission has submitted its findings and recommendations of approval, with specific conditions, to the Mayor and Board of Trustees in support of the request being the subject of PZ-13-25; and

WHEREAS, the Mayor and Board of Trustees of the Village of Mount Prospect have given consideration to the request herein and have determined that the same meets the standards of the Village and that the granting of the proposed conditional use to amend the planned unit development to permit dwelling units above the first floor would be in the best interest of the Village.

NOW, THEREFORE, BE IT ORDAINED BY THE MAYOR AND BOARD OF TRUSTEES OF THE VILLAGE OF MOUNT PROSPECT, COOK COUNTY, ILLINOIS ACTING IN THE EXERCISE OF THEIR HOME RULE POWERS:

SECTION ONE: That the recitals set forth hereinabove are incorporated herein as findings of fact by the Mayor and Board of Trustees of the Village of Mount Prospect.

SECTION TWO: The Mayor and Board of Trustees of the Village of Mount Prospect do hereby grant an amendment to Ordinance No. 3831, as previously amended by Ordinance Nos. 5617, 6369, 6755 and 6785 of the Lake Center Plaza Planned Unit Development, to permit dwelling units above the first floor in order to construct a new five-story mixed-use building approximately sixty-four feet (64'-0") in height and totaling approximately 76,650 square feet, including 148 parking spaces (116 at-grade and 32 below-grade), together with associated site improvements, for the property located at 301 LaSalle Street (Case No. PZ-13-25), subject to the following conditions:

1. Deviations or exceptions from the Village's Zoning Code as necessary to permit development of the Subject Property as a planned unit development in accordance with this Ordinance and the Approved Plans (as defined below), including all specific zoning deviations and exceptions set forth in the Petitioner's application materials.
2. Development of the site in strict conformance with the following **Approved Plans**, excerpts of which are attached as **Exhibit A**:
    a. Boundary, Topographic Survey & Demolition Plan (1 sheet) prepared by Ridgeline Consultants LLC, dated 07/18/2025 and bearing the latest revision date of 01/23/2026;

b. Preliminary Site and Utility Plan (1 sheet) prepared by Ridgeline Consultants LLC, dated 07/18/2025 and bearing the latest revision date of 01/23/2026;
c. Preliminary Grading Plan (1 sheet) prepared by Ridgeline Consultants LLC, dated 07/18/2025 and bearing the latest revision date of 01/23/2026;
d. Operation and Maintenance Plan (1 sheet) prepared by Ridgeline Consultants LLC, dated 07/18/2025 and bearing the latest revision date of 01/23/2026;
e. Architectural Site Plan (1 page) prepared by Fitzgerald, and dated February 11, 2026;
f. Architectural Floor Plans (1 page) prepared by Fitzgerald, and dated February 3, 2026;
g. Exterior Elevations (1 page) prepared by Fitzgerald, and dated February 11, 2026;
h. Building and Wall Sections (1 page) prepared by Fitzgerald and dated February 11, 2026;
i. Landscape Plan (1 sheet) prepared by Juli Ordower Landscape Architecture and dated January 20, 2026;
j. Tree Survey and Tree Inventory (2 sheets) prepared by Juli Ordower Landscape Architecture and dated December 9, 2025;
k. Material Board (1 sheet) prepared by Fitzgerald, and dated January 23, 2026.

3. Compliance with all applicable Village Code requirements, including, but not limited to zoning, fire, building, environmental health, sign, and other Village Codes and regulations.
4. The use of stucco or engineered stucco systems (EIFS - type) is prohibited.
5. The property owner is aware and accepts the ongoing maintenance responsibilities associated with the permeable brick pavers. The property owner shall provide documentation to the Public Works Department for all maintenance activities performed on an annual basis (before the end of each calendar year or at another time at the discretion of the Director of Public Works) to confirm that all requirements detailed in the Operations & Maintenance Plan are being met.
6. Submittal of landscape, irrigation and photometric plans that comply with Village codes and regulations during the permitting process.
7. All signs shall be submitted, reviewed, and approved during the permitting process. All signs shall conform to Village Code. Any future relief requested for signage shall require an application for a minor amendment to the PUD.

8. The Petitioner shall address all comments included in the Village review letter dated February 18, 2026 (PZ-13-25) attached as **Exhibit B**.

Except for the amendment to the planned unit development request granted herein, all other applicable Village of Mount Prospect, Illinois ordinances and regulations shall remain in full force and effect as to the subject property.

SECTION THREE: The Village Clerk is hereby authorized and directed to record a certified copy of this Ordinance and Exhibits "A" and "B" with the Recorder of Deeds of Cook County.

SECTION FOUR: This Ordinance shall be in full force and effect from and after its passage, approval and publication in pamphlet form in the manner provided by law.

AYES:

NAYS:

ABSENT:


PASSED and APPROVED this 16th day of March, 2026.

_____
Paul Wm. Hoefert, Mayor

ATTEST:


_____
Karen M. Agoranos, Village Clerk

EXHIBIT A

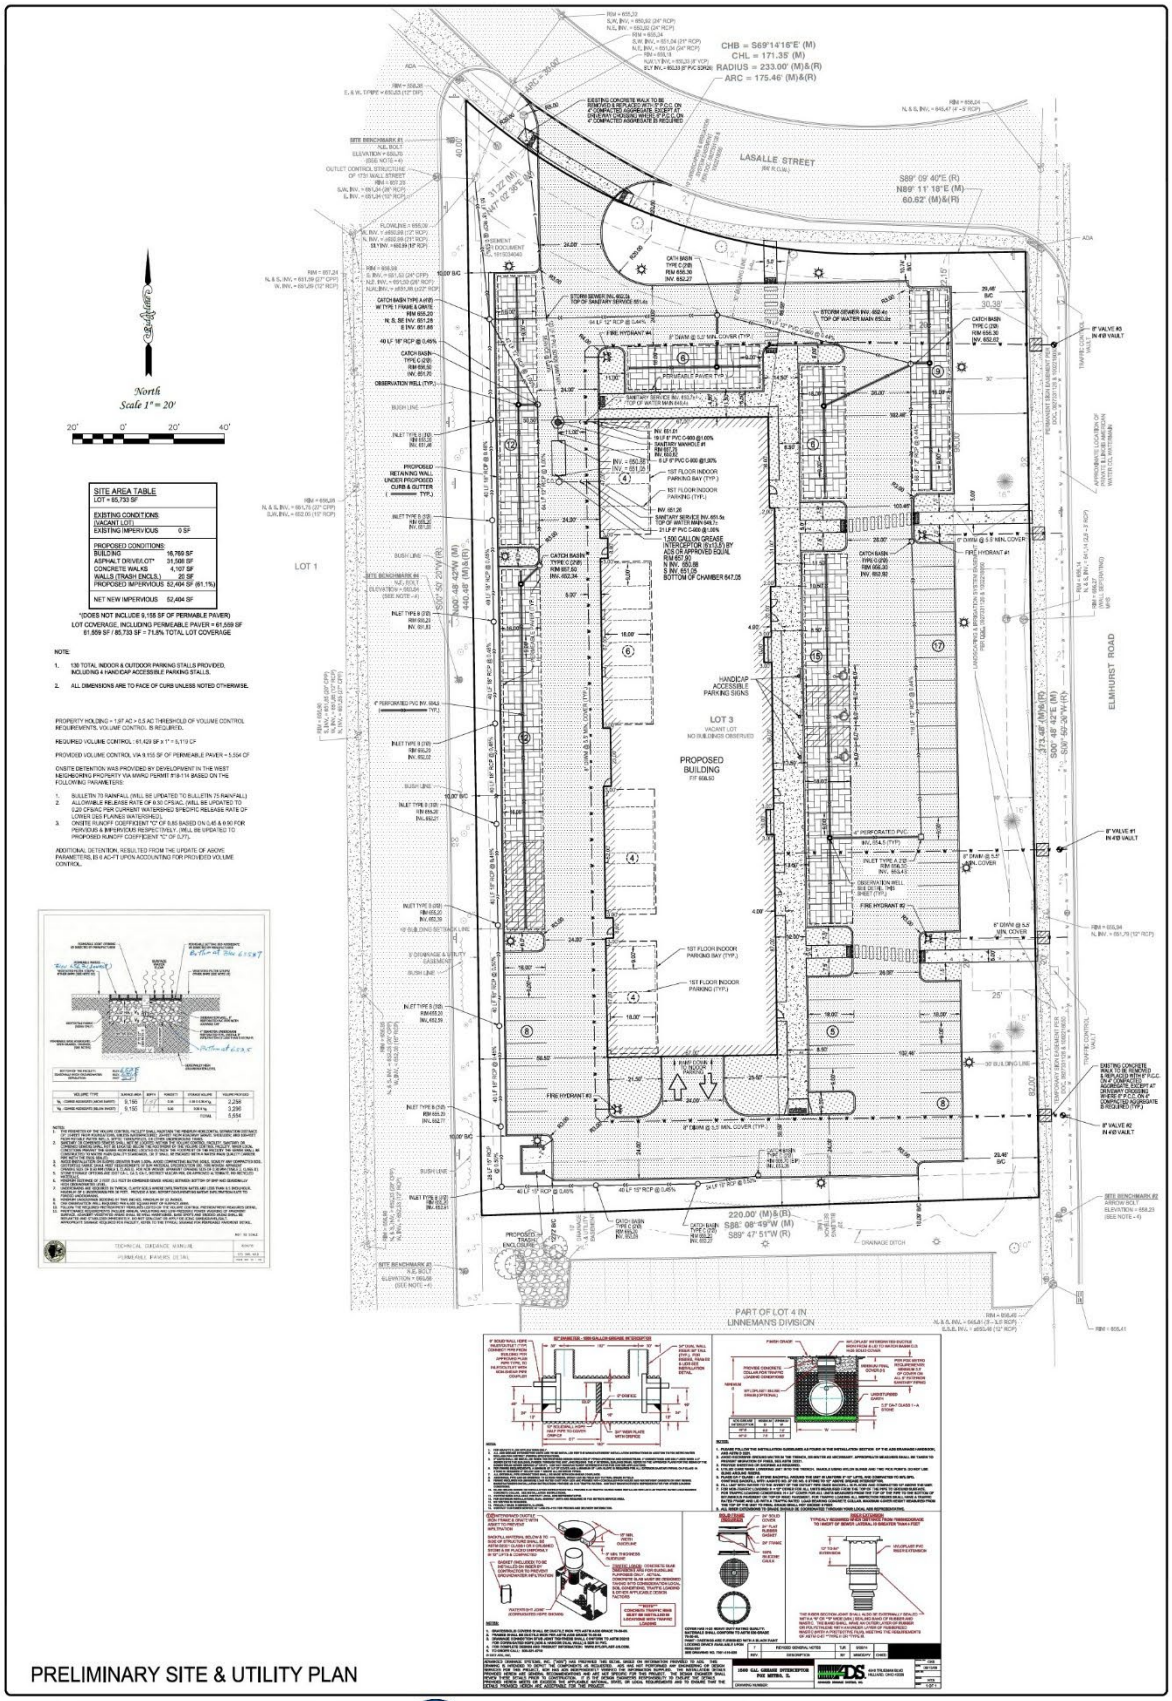

SHEET 2 OF 4	PREPARED FOR: R&A Management LLC PROPERTY ADDRESS: 301 LA SALLE STREET MOUNT PROSPECT, ILLINOIS	Ridgeline Consultants LLC Illinois Professional Design Firm No. 184-004766 1661 Aucutt Road, Montgomery, IL 60538 PH: 630.801.7507 FAX: 630.701.1365 Jianfeng Hua P.E.,S. 4071 Expiration Date 11/30/2026 Stacy L. Stewart P.L.S. 3416 Expiration Date 11/30/2026	REVISION / DATE / DESC 1 / 11/21/2025 / PER VILLAGE REVIEW DATED 09/09/2025 (NEW) 2 / 12/15/2025 / PER DESIGN CHANGES (NEW) 3 / 01/22/2026 / PER VILLAGE REVIEW DATED 01/09/2026 (NEW)	BOOK: DWG. SIZE: D DRAWN: REW CHECKED: JSH REFERENCE: DATE: 07/18/2025 PROJECT NO: 2025-0098	

EXHIBIT A

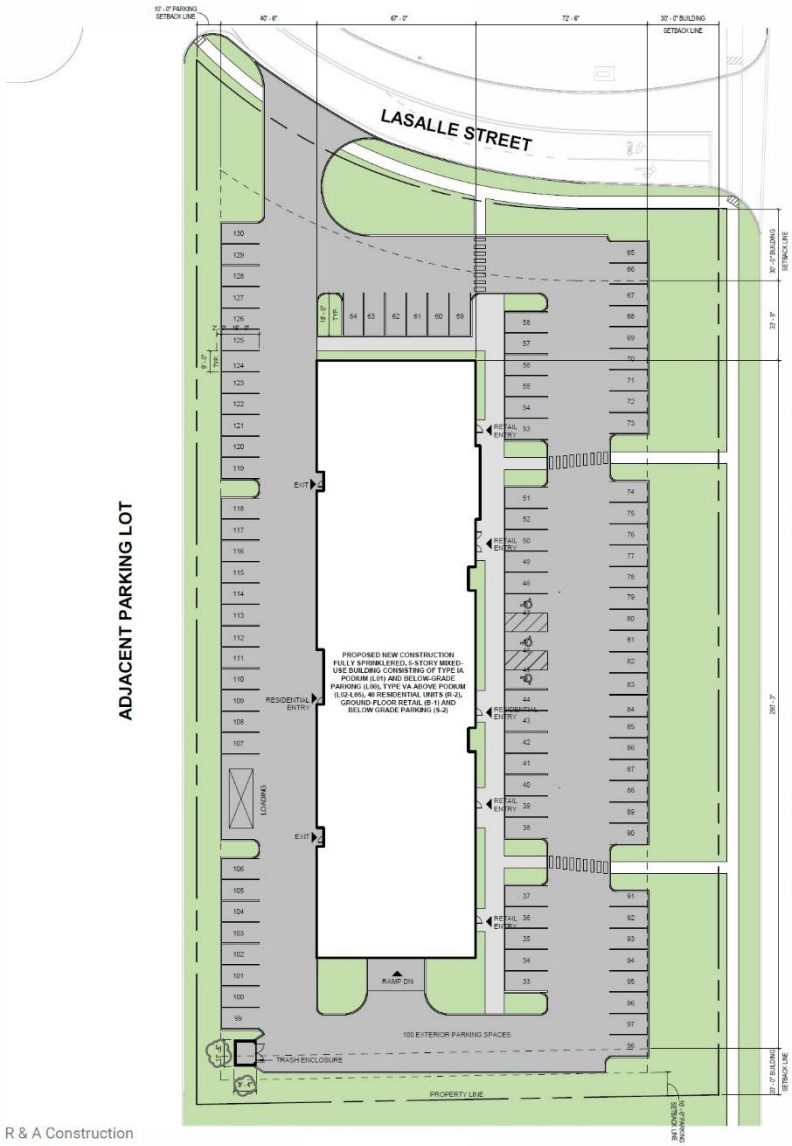



SHEET LIST	
SHEET #	SHEET NAME
PUD-00	SITE PLAN
PUD-01	BOUNDARY AND TOPOGRAPHIC SURVEY
PUD-02	BOUNDARY, TOPOGRAPHIC SURVEY & DEMOLITION PLAN
PUD-03	PRELIMINARY SITE & UTILITY PLAN
PUD-04	PRELIMINARY GRADING PLAN
PUD-05	LANDSCAPE PLAN
PUD-06	FLOOR PLANS
PUD-07	EXTERIOR ELEVATIONS
PUD-08	BUILDING AND WALL SECTIONS
PUD-09	SITE PLAN - PHOTOMETRIC
PUD-10	SITE LIGHTING DETAIL AND SPECIFICATIONS
PUD-11	MATERIAL BASIS OF DESIGN

ZONING	MAJOR AMENDMENT TO EXISTING PUD UNDERLYING ZONING B3
LEVELS	5 (1: RETAIL + RESIDENTIAL LOBBY; 2-5: RESIDENTIAL)
UNIT MIX	
1 BED (750 SF)	12 (26%)
2 BED (1200 SF)	26 (57%)
3 BED (1350 SF)	8 (17%)
TOTAL UNITS	46
LOT AREA	85,733 SF
FAR	.86 (74,154 / 85,733)
LOT WIDTH	440.46' MAX.
LOT DEPTH	220.00'
TOTAL BUILDING COVERAGE	16,769 SF
TOTAL IMPERVIOUS AREA	61,559 SF
LOT COVERAGE	71.8% PROVIDED (75% REQ'D)
BUILDING HEIGHT	64'-0" MAX.
BUILDING SETBACK	FROM ELMHURST RD: 102'-6" (112'-2" REQ'D, SEE BUILDING SECTION)
PARKING SETBACK	10' MIN. (10' MIN. REQ'D)
PARKING	
1+2 BEDS: 34 @ 2 EA =	76
3 BED: 8 @ 2.5 EA =	20
GUEST PARKING	10
COMMERCIAL	
RETAIL (5123 SF @ 4/1000 SF)	21
REST. (2000 SF @ 10/1000 SF)	21
	148 REQ'D (5 ACCESSIBLE)
EXTERIOR PARKING	**116 PROVIDED (3 ACCESSIBLE)**
INTERIOR PARKING	**32 PROVIDED (2 ACCESSIBLE)**
TOTAL PARKING PROVIDED	**148 PROVIDED (5 ACCESSIBLE)**

BUILDING AREA SUMMARY

			FAR AREA						EXCLUDED FROM FAR		
LEVEL	GROSS AREA	FAR AREA	DWELLING	OFFICE	RETAIL	COMMON	MECH/UTIL	CIRCULATION	PARKING	ROOF DECK	EXCL. MECH
LEVEL 05	15,658 SF	15,658 SF	12,967 SF	0 SF	0 SF	0 SF	220 SF	2,450 SF	0 SF	0 SF	0 SF
LEVEL 04	15,658 SF	15,658 SF	12,968 SF	0 SF	0 SF	0 SF	220 SF	2,450 SF	0 SF	0 SF	0 SF
LEVEL 03	15,596 SF	15,596 SF	13,220 SF	0 SF	0 SF	0 SF	220 SF	2,450 SF	0 SF	0 SF	0 SF
LEVEL 02	15,896 SF	15,896 SF	10,944 SF	0 SF	0 SF	2,281 SF	220 SF	2,450 SF	0 SF	0 SF	0 SF
LEVEL 01	11,046 SF	11,046 SF	0 SF	0 SF	7,620 SF	1,478 SF	305 SF	1,642 SF	0 SF	0 SF	0 SF
LEVEL 00	13,541 SF	0 SF	0 SF	0 SF	0 SF	0 SF	0 SF	0 SF	13,541 SF	0 SF	0 SF
TOTAL	87,696 SF	74,154 SF	50,145 SF	0 SF	7,620 SF	3,759 SF	1,186 SF	11,443 SF	13,541 SF	0 SF	0 SF

R & A Construction

FitzGerald

SITE PLAN

301 LaSalle Street 25009 PUD-00

Mount Prospect, Illinois | February 11, 2026



1 BASEMENT FLOOR PLAN
1/16" = 1'-0"
GROSS AREA: 13,941 SF
FAR AREA: 0 SF

2 LEVEL 01 FLOOR PLAN
1/16" = 1'-0"
BUILDING COVERAGE: 13,941 SF
FAR AREA: 11,046 SF

3 LEVEL 02 FLOOR PLAN
1/16" = 1'-0"
GROSS AREA / FAR AREA: 15,896 SF

4 LEVEL 03-05 FLOOR PLAN
1/16" = 1'-0"
GROSS AREA / FAR AREA L03: 15,896 SF
GROSS AREA / FAR AREA L04-05: 15,658 SF

5 ROOF PLAN - PUD
1/16" = 1'-0"

EXHIBIT A

R & A Construction

FitzGerald

FLOOR PLANS

301 LaSalle Street 25009 PUD-06

Mount Prospect, Illinois | February 3, 2026



4 SOUTH ELEVATION



3 WEST ELEVATION

ELEVATION MATERIAL LEGEND:

01. 4" HIGH PROJECTING RED BRICK COURSE
02. 8" HIGH PROJECTING RED BRICK COURSE
03. 12" HIGH PROJECTING RED BRICK COURSE
04. 24" HIGH METAL CORNICE
05. RED FACE BRICK
06. CAST STONE
07. FIBER CEMENT PANEL
08. BLACK METAL FRAME P/C WINDOW
09. GLASS GUARDRAIL
10. METAL CLAD CANOPY
11. RECESSED BRICK
12. RED FACE BRICK ON CMU
13. ALUMINUM GATE WITH SCREEN
14. OPEN GARAGE - GROUND FACE BLOCK BEYOND
15. PROJECTED BRICK DETAILING

MATERIAL BASIS OF DESIGN
BRICK: Glen-Gery Midtown Ironspot Smooth
CAST STONE: MidCon Architectural Precast 051619
FIBER CEMENT: CERACLAD Modern Stripe, Charcoal
GROUND FACE BLOCK: Echelon, Limestone



1 NORTH ELEVATION



2 EAST ELEVATION

EXHIBIT A

R & A Construction

FitzGerald


EXTERIOR ELEVATIONS

301 LaSalle Street 25009 PUD-07

Mount Prospect, Illinois | February 11, 2026




BRICK DETAILING REFERENCE PROJECT - HIGHLAND PARK, IL

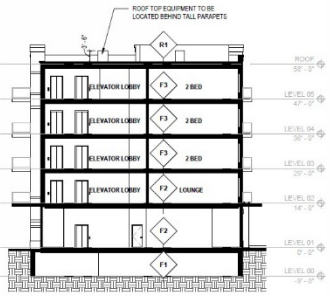


3 BUILDING SECTION - NORTH/SOUTH



4 ENLARGED AXONOMETRIC VIEW

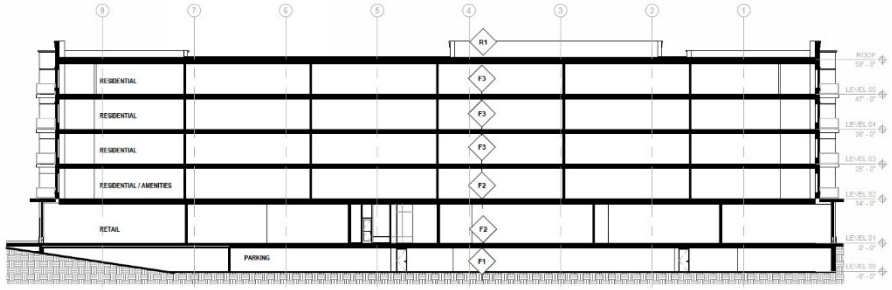

1 BUILDING SECTION - EAST/WEST

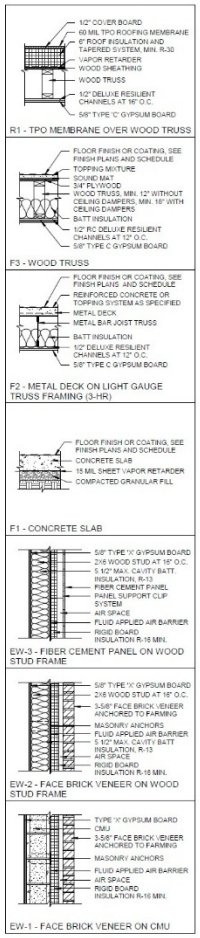


5 CONSTRUCTION ASSEMBLIES

EXHIBIT A


Sheet Metal Coping at Brick:
color to match brick
Face brick:
Midtown Ironspot Smooth
MIDTOWN IRONSPOT SMOOTH
Modular
Sioux City Brick
Sheet Metal Coping at Panel:
color to match panel
Fiber Cement Panel:
CERACLAD Modern Stripe,
Charcoal
Cast Stone:
MidCon Architectural Precast
Color #051619

EXHIBIT B

EXHIBIT A

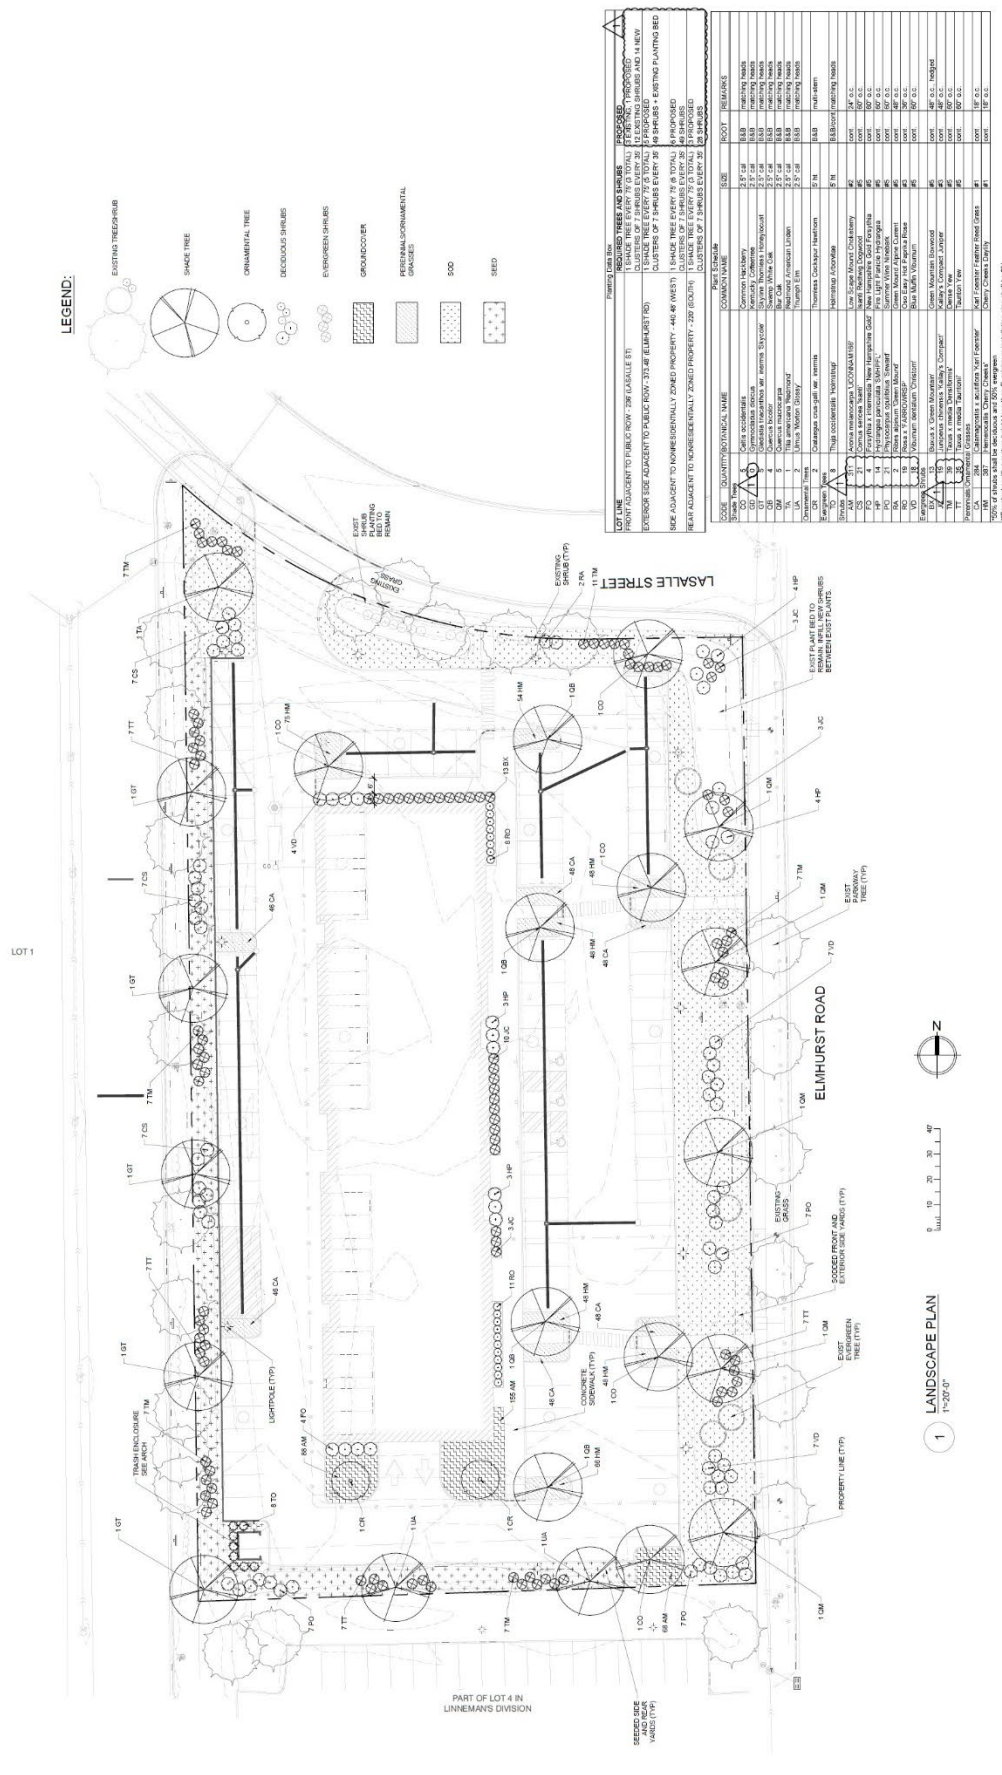

R&A Management LLC

FitzGerald Juli Ordower

LANDSCAPE PLAN

301 LaSalle Street 25009 PUD-XX

Mount Prospect, Illinois | January 20, 2026

EXHIBIT A

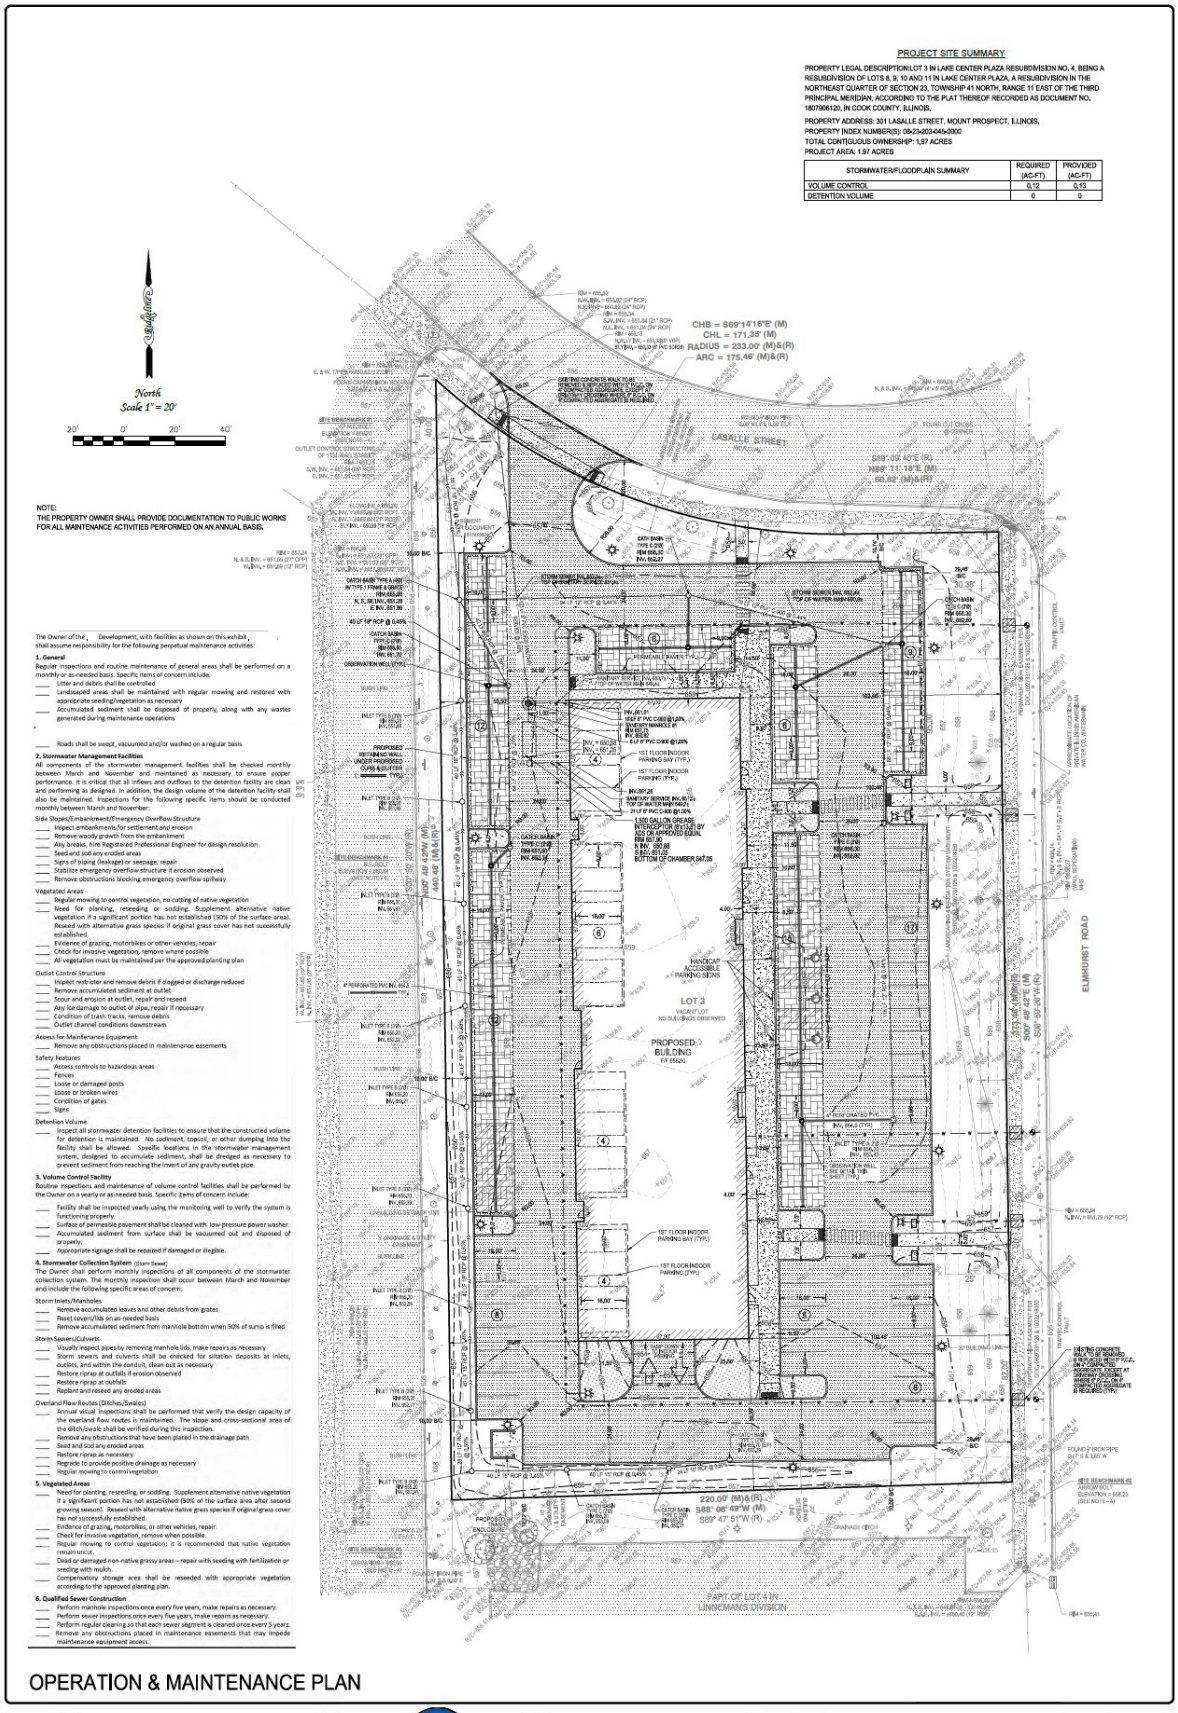

PROJECT SITE SUMMARY
PROPERTY LEGAL DESCRIPTION:LOT 3 IN LAKE CENTER PLAZA RESUBDIVISION NO. 4, BEING A RESUBDIVISION OF LOTS 8, 9, 10 AND 11 IN LAKE CENTER PLAZA, A RESUBDIVISION IN THE NORTHEAST QUARTER OF SECTION 23, TOWNSHIP 41 NORTH, RANGE 11 EAST OF THE THIRD PRINCIPAL MERIDIAN, ACCORDING TO THE PLAT THEREOF RECORDED AS DOCUMENT NO. 1807906120, IN COOK COUNTY, ILLINOIS.
PROPERTY ADDRESS: 301 LASALLE STREET, MOUNT PROSPECT, ILLINOIS.
PROPERTY INDEX NUMBER(S): 09-23-203-045-0000
TOTAL CONTIGUOUS OWNERSHIP: 1.97 ACRES
PROJECT AREA: 1.97 ACRES
STORMWATER/FLOODPLAIN SUMMARY
REQUIRED (AC-FT)
PROVIDED (AC-FT)
VOLUME CONTROL
0.12
0.13
DETENTION VOLUME
0
0
North
Scale 1" = 20'
NOTE:
THE PROPERTY OWNER SHALL PROVIDE DOCUMENTATION TO PUBLIC WORKS FOR ALL MAINTENANCE ACTIVITIES PERFORMED ON AN ANNUAL BASIS.
The Owner of the , Development, with facilities as shown on this exhibit , shall assume responsibility for the following perpetual maintenance activities:
1. General
Regular inspections and routine maintenance of general areas shall be performed on a monthly or as-needed basis. Specific items of concern include:
Litter and debris shall be controlled
Landscaped areas shall be maintained with regular mowing and restored with appropriate seeding/vegetation as necessary
Accumulated sediment shall be disposed of properly, along with any wastes generated during maintenance operations
Roads shall be swept, vacuumed and/or washed on a regular basis
2. Stormwater Management Facilities
All components of the stormwater management facilities shall be checked monthly between March and November and maintained as necessary to ensure proper performance. It is critical that all inflows and outflows to the detention facility are clean and performing as designed. In addition, the design volume of the detention facility shall also be maintained. Inspections for the following specific items should be conducted monthly between March and November:
Side Slopes/Embankment/Emergency Overflow Structure
Inspect embankments for settlement and erosion
Remove woody growth from the embankment
Any breaks, hire Registered Professional Engineer for design resolution
Seed and sod any eroded areas
Signs of piping (leakage) or seepage, repair
Stabilize emergency overflow structure if erosion observed
Remove obstructions blocking emergency overflow spillway
Vegetated Areas
Regular mowing to control vegetation, no cutting of native vegetation
Need for planting, reseeding or sodding. Supplement alternative native vegetation if a significant portion has not established (50% of the surface area). Reseed with alternative grass species if original grass cover has not successfully established.
Evidence of grazing, motorbikes or other vehicles, repair
Check for invasive vegetation, remove where possible
All vegetation must be maintained per the approved planting plan
Outlet Control Structure
Inspect restrictor and remove debris if clogged or discharge reduced
Remove accumulated sediment at outlet
Scour and erosion at outlet, repair and reseed
Any ice damage to outlet of pipe, repair if necessary
Condition of trash racks, remove debris
Outlet channel conditions downstream
Access for Maintenance Equipment
Remove any obstructions placed in maintenance easements
Safety Features
Access controls to hazardous areas
Fences
Loose or damaged posts
Loose or broken wires
Condition of gates
Signs
Detention Volume
Inspect all stormwater detention facilities to ensure that the constructed volume for detention is maintained. No sediment, topsoil, or other dumping into the facility shall be allowed. Specific locations in the stormwater management system, designed to accumulate sediment, shall be dredged as necessary to prevent sediment from reaching the invert of any gravity outlet pipe.
3. Volume Control Facility
Routine inspections and maintenance of volume control facilities shall be performed by the Owner on a yearly or as-needed basis. Specific items of concern include:
Facility shall be inspected yearly using the monitoring well to verify the system is functioning properly.
Surface of permeable pavement shall be cleaned with low-pressure power washer.
Accumulated sediment from surface shall be vacuumed out and disposed of properly.
Appropriate signage shall be repaired if damaged or illegible.
4. Stormwater Collection System (Storm Sewer)
The Owner shall perform monthly inspections of all components of the stormwater collection system. The monthly inspection shall occur between March and November and include the following specific areas of concern:
Storm Inlets/Manholes
Remove accumulated leaves and other debris from grates
Reset covers/lids on as-needed basis
Remove accumulated sediment from manhole bottom when 50% of sump is filled
Storm Sewers/Culverts
Visually inspect pipes by removing manhole lids, make repairs as necessary
Storm sewers and culverts shall be checked for siltation deposits at inlets, outlets, and within the conduit; clean out as necessary
Restore riprap at outfalls if erosion observed
Restore riprap at outfalls
Replant and reseed any eroded areas
Overland Flow Routes (Ditches/Swales)
Annual visual inspections shall be performed that verify the design capacity of the overland flow routes is maintained. The slope and cross-sectional area of the ditch/swale shall be verified during this inspection.
Remove any obstructions that have been placed in the drainage path
Seed and sod any eroded areas
Restore riprap as necessary
Regrade to provide positive drainage as necessary
Regular mowing to control vegetation
5. Vegetated Areas
Need for planting, reseeding, or sodding. Supplement alternative native vegetation if a significant portion has not established (50% of the surface area after second growing season). Reseed with alternative native grass species if original grass cover has not successfully established.
Evidence of grazing, motorbikes, or other vehicles, repair.
Check for invasive vegetation, remove when possible.
Regular mowing to control vegetation; it is recommended that native vegetation remain uncut.
Dead or damaged non-native grassy areas – repair with seeding with fertilization or seeding with mulch.
Compensatory storage area shall be reseeded with appropriate vegetation according to the approved planting plan.
6. Qualified Sewer Construction
Perform manhole inspections once every five years, make repairs as necessary.
Perform sewer inspections once every five years, make repairs as necessary.
Perform regular cleaning so that each sewer segment is cleaned once every 5 years.
Remove any obstructions placed in maintenance easements that may impede maintenance equipment access.
OPERATION & MAINTENANCE PLAN
LASALLE STREET
ELMHURST ROAD
PROPOSED BUILDING
LOT 3
VACANT LOT
NO BUILDINGS OBSERVED
PART OF LOT 4 IN LINNEMANS DIVISION
SHEET 4 OF 4
PREPARED FOR:
R&A Management LLC
PROPERTY ADDRESS:
301 LA SALLE STREET
MOUNT PROSPECT, ILLINOIS
Ridgeline CONSULTANTS
DESIGN ENGINEERS · LAND SURVEYORS
Ridgeline Consultants LLC
Illinois Professional Design Firm No. 184-004765
1811 Aucutt Road, Montgomery, IL 60538
PH: 630.801.7227 FAX: 630.701.1388
Jianfeng Hua P.E., 40?? Expiration Date 11/30/2026
Stacy L. Stewart P.L.S. 3419 Expiration Date 11/30/2026
REVISION
DATE
DESC
1
11/21/2025
PER VILLAGE REVIEW DATED 09/08/2025 (REW)
2
12/10/2025
PER DESIGN CHANGES (REW)
3
01/22/2026
PER VILLAGE REVIEW DATED 01/08/2026 (REW)
BOOK:
DWG. SIZE: D
DRAWN: REW
CHECKED: JDL
REFERENCE:
DATE: 07/18/2025
PROJECT NO.
2025-0098

EXHIBIT B

MAYOR
Paul Wm. Hoefert

TRUSTEES
Vincent J. Dante
Elizabeth B. DiPrima
Terri Gens
William A. Grossi
John J. Matuszak
Colleen E. Saccotelli

VILLAGE MANAGER
Michael J. Cassady

VILLAGE CLERK
Karen Agoranos

Phone: 847/962-6000
Fax: 847/962-6022
www.mountprospect.org

Village of Mount Prospect

50 S. Emerson Street, Mount Prospect, Illinois 60056

February 18, 2026

FitzGerald Design
c/o Eric Overby
Via e-mail: eoverby@fitzgeralddesign.com

Re: 301 LaSalle St / PUD Major Amendment / Review #5

Dear Mr. Overby,

The Village of Mount Prospect has reviewed the second submittal for a mixed-use development project proposed for the vacant site located at 301 LaSalle Street, Mount Prospect. Staff has the following review comments:

Public Works Department:
PW has reviewed the revised preliminary plans submitted for the new multi-family development proposed at 301 LaSalle Street, and have no objections to the requested PUD amendment. However, the following will have to be addressed as part of the Building Permit submittal/review:

1. Confirm that the property owner is aware and accepts the ongoing maintenance responsibilities associated with the permeable brick pavers. The property owner is aware and accepts the ongoing maintenance responsibilities associated with the permeable brick pavers. The property owner shall provide documentation to the Public Works Department for all maintenance activities performed on an annual basis (before the end of each calendar year or at another time at the discretion of the Director of Public Works) to confirm that all requirements detailed in the Operations & Maintenance Plan are being met. Failure to do so would be considered a violation of both Village and MWRD permit requirements.
2. In addition to Village approval, permits must be obtained from the following agencies:

    - From Metropolitan Water Reclamation District of Greater Chicago (MWRD) for the new sanitary service and stormwater management.

- From Illinois Department of Transportation (IDOT) for any work in the Elmhurst Road right of way.

- From the Illinois Environmental Protection Agency for the new watermain and erosion control measures (NPDES, ILR10 permit)

- From the Illinois American Water Company (IAWC) for work on the water service and fire hydrant connections.

It must be understood that the comments listed above reflect issues noted during a review of the proposed preliminary plans. No exceptions or variations from Village Codes are indicated or approved. A thorough review of the site design and details will be performed as part of the Building Permit review process to ensure Code compliance.

Building Department:

3. Full permit drawings shall comply with all applicable codes. Podium details shall include code analysis that list fire ratings, areas, heights, and all necessary information and code reference to support proposed type and use.

Fire Department:

The following items must be addressed during building permit submittal:

4. A fire sprinkler system and standpipe system in accordance with NFPA 13 and NFPA 14 will be required for this project for all buildings. Ensure fire sprinkler shop drawings, hydraulic calculations, and equipment cut sheets are submitted for review.
   Village of Mount Prospect Fire Prevention Code, 24.202

5. A fire alarm system will be required for this project. Ensure that the fire alarm shop drawings with point-to-point wiring diagrams, battery load calculations, and equipment cut sheets are submitted for review.
   Village of Mount Prospect Fire Prevention Code, 24.202

6. An additional means of egress may be required based on occupancy load and travel distances. Additional means of egress may be depending on the final room configuration.

EXHIBIT B

7. An egress plan must be provided for the entire building. This plan must include occupant loads, travel distances, egress widths, and common path of travel distances. An egress plan will be required when the building plans are submitted for review. Additional exits may be required.
8. All egress doors are to use keyless locksets on the egress side. No flush bolts, dead or draw bolts, etc. will be allowed.

Life Safety Code, 7.2.1.5.1

9. An emergency vehicle/apparatus turning radius diagram for all parking lots, fire lanes, and turnaround points must be provided.
10. All new sprinkler risers and associated fire pump equipment shall be in a separate room with a minimum of two-hour construction.
11. A fire pump and standpipe system(s) will be required for this building. Please ensure that drawings are submitted for these systems to the Fire Department for review.

12. Fire hydrants are shown to be supplied from watermains throughout the new development. Water flow calculations will be required to verify that the new proposed watermain sizes can meet the required fire flow GPM demand. The minimum fire flow for a residential occupancy is 3000 gallons per minute at 20 PSI residual pressure. This documentation must be provided to the Village of Mount Prospects Public Works Engineering Department for review and approval, along with a copy to the Mount Prospect Fire Department.

Village of Mount Prospect Fire Prevention Code, 16.403 C

If any changes are requested, please make the changes as noted above and submit a point-by-point response letter and pdf files of the drawings. Please upload revisions into the portal. Feel free to contact me at (847) 818-5314 / achoi@mountprospect.org if you have any questions.

Sincerely,

Ann Choi
Development Planner
Community Development

c: File

Item Cover Page

Subject	**Approval of the Agreements for the Provision of Valet Parking between the Village of Mount Prospect and FiveStar Valet to provide valet parking services for restaurants located in the Village's downtown area.**
Meeting	March 16, 2026 - REGULAR MEETING OF THE MOUNT PROSPECT VILLAGE BOARD
Fiscal Impact (Y/N)	Y
Dollar Amount	Interim 10-Week Contract: $9,300; 2-Year Contract: $33,800
Budget Source	General Fund
Category	VILLAGE MANAGER'S REPORT
Type	Action Item

Information

The Village has provided valet services in the downtown 'Triangle' area every Thursday, Friday, and Saturday evening starting at 5:00 P.M. since the spring of 2024. The area has limited turn movements and a reduced number of public parking stalls serving the six businesses located in the Triangle, three of which are restaurants, and there is an additional vacant retail space. The Village piloted the complimentary program due to a substantial lack of parking and complaints from residents, patrons, and businesses.

The program operates in the triangle, with vehicle drop-off and pick-up taking place in front of The Prospect restaurant. While a few stalls are reserved in the Triangle, the bulk of valeted cars are parked in the West Metra Commuter Lot. The Emerson Street Parking Deck serves as the reserve or 'overflow' parking location. Over 100 vehicles are parked regularly each weekend using the valet service. The single highest usage night over the last year was a Saturday evening in July when 70 vehicles were parked via valet. This location is 3-times busier than the next highest restaurant location that FiveStar Valet serves, and its volume is comparable to the Art Institute of Chicago, Michigan Shores, or the Chicago Club in downtown Chicago.

Staff obtained three quotes for the initial project, with FiveStar Valet coming in at the most affordable at $310 / night ($48,360 / year) for two attendants each evening starting at 5:00 P.M. The other two quotes were from V.I.P. Valet Services at $370 / night ($57,720 / year) and FC Valet at $395 / night ($61,620 / year). All three restaurants in the Triangle (The Prospect, Mount Prospect Public House, and Station 34) have been exceptionally supportive of the program and would like it to continue. The owner of FiveStar Valet is also a Mount Prospect resident.

At the March 3rd, 2026 Village Board Meeting, staff was instructed to seek a cost-sharing agreement in order for the program to continue.

Discussion

Staff recommends continuing the Triangle Valet Program in 2026 with modifications to establish a cost-sharing structure with the benefiting restaurants. Staff recommends approval of an interim extension of the existing valet contract for 10 weeks, from March 26 through May 30, at a rate of $310 per night, for a total cost of $9,300. This interim period will allow staff and the participating restaurants to finalize a formal cost-sharing agreement for continued valet service.

Following the interim extension, valet service would be adjusted to operate on Friday and Saturday evenings only. Restaurants would have the option to add Thursday service at their own expense through a separate agreement with the valet provider.

The proposed contract would begin June 5, 2026, and run for a two-year term, with the final day of service on June 3, 2028. The nightly rate would increase to $325 due to rising insurance costs. Based on two service nights per week, the estimated annual program cost is $33,800.

The Village would enter into the valet services contract with the provider and retain the ability to terminate the agreement with seven days written notice. Concurrently, the Village would execute cost-sharing agreements with the participating restaurants requiring them to reimburse the Village for 50 percent of the annual program cost ($16,900), divided evenly among the three restaurants. This would equate to approximately $5,640 per restaurant annually, or about $470 per month. The restaurant agreements would acknowledge that failure by any participating restaurant to remain current on payments may result in termination of the valet contract.

If approved, staff will finalize the restaurant participation agreements prior to executing the valet services contract effective June 5, 2026.

Separately, staff continues discussions with Prospect Avenue businesses regarding potential expansion of valet service to Prospect Avenue and the development of a similar cost-sharing structure.

Alternatives

1. Approval of the Agreements for Provision of Valet Parking Services between the Village of Mount Prospect and FiveStar Valet for the provision of valet parking services to restaurants located in the downtown area of the Village.
2. At the discretion of the Village Board.

Staff Recommendation

Staff recommend approval of the Agreements for Provision of Valet Parking Services between the Village of Mount Prospect and FiveStar Valet for the provision of valet parking services to restaurants located in the downtown area of the Village.

Attachments

1. Mount Prospect Interim Contract
2. Mount Prospect 2 Year Contract 2026 - 2028
3. DRAFT MOU between the Village of Mount Prospect and the Triangle Arfea Restaurants for the payment of valet parking services (Final Ve

Agreement for Provision of Valet Parking Services

This Agreement for Provision of Valet Parking Services (the "Agreement"), effective **March 26th, 2026,** is made between the Village of Mount Prospect ("Village") and Five Star Valet (collectively 'Parties") for the provision of valet parking services (the "Services") to restaurants located in the downtown area of the Village based on the following terms and conditions:

RECITALS

WHEREAS, the Village seeks to promote the success of commercial establishments in its downtown area; and

WHEREAS, the Village desires to accommodate the parking needs of downtown restaurants as a way to encourage their successful operations; and

WHEREAS, the Village recognizes the volume of restaurant business increases on certain days and during certain hours of the week; and

WHEREAS, the Village believes the provision of the Services for downtown restaurants will encourage their business on the weekend evenings; and

WHEREAS, the Village believes the provision of the Services for downtown restaurants can promote public safety and well-being; and

WHEREAS, the Parties desire to set forth the terms and conditions whereby the Services can be made available to downtown restaurants.

NOW, THEREFORE, in consideration of the Recitals and the mutual covenants hereinafter contained, and for other good and valuable consideration, the receipt and sufficiency of which are hereby acknowledged by the Parties, the Village and Five Star Valet hereby agree as follows:

Section 1: Recitals

The above-stated Recitals are included as terms in this Agreement.

Section 2: Location of the Services

The operation of the Services will be located in the Triangle area of downtown Mount Prospect at 2 West Northwest Highway, Mount Prospect, Illinois 60056 (the "Location"):

Section 3: Availability of the Services

The Services will be offered on Thursday, Friday, and Saturday evenings starting at 5:00 p.m. and ending at 12:00 a.m. (as the last time a valet parking attendant will take possession of a vehicle in order to park it).

Section 4: Provision of the Services

Section 4.1: The Services will be provided by parking attendants employed by Five Star Valet.

Section 4.2: Restaurant patrons desiring to use the Services shall bring their cars to the Location where a Five Star Valet parking attendant will take possession of the vehicle and park it.

Section 4.3: The Five Star Valet Star parking attendant shall be dressed in black dress pants, black dress shoes and a Five Star Valet jacket or polo shirt.

Section 4.4: Five Star Valet shall provide all equipment needed for the provision of the Services, including all custom signs, cones, umbrellas for customers and a secured key podium for the cars that have been parked.

Section 5: Cost of the Services

Section 5.1: The Village shall pay Five Star Valet for the costs of providing the Services.

Section 5.2: The cost for the Services shall be Two Hundred and Ten Dollars ($210.00) per night for a Five Star Valet parking attendant. If an additional parking attendant(s) is needed, the cost shall be One Hundred Dollars ($100.00) per night. The need for an additional parking attendant(s) must be authorized by a restaurant manager and confirmed by Five Star Valet.

Section 6: Five Star Valet Responsibilities

Section 6.1: Five Star Valet agrees it shall be responsible for and will be liable to pay for any damages resulting from its negligence in the provision of the Services, including, but not limited to, owners being locked out of their vehicles that they placed in the possession of Five Star Valet personnel and any personal injuries and/or damage to vehicles from accidents caused by Five Star Valet personnel.

Section 6.2: Five Star Valet agrees that it shall provide transportation to restaurant patrons using the Services in case of an emergency.

Section 6.3: Five Star Valet shall carry the necessary liability insurance of at least Three Million Dollars ($3,000,000.00), as well as Workers Compensation insurance, and shall name the Village as an additional insured for its insurance coverage.

Section 6.4: Five Star Valet shall provide to the Village proof of all necessary licensing to provide the Services.

Section 6.5: Five Star Valet shall provide the Village with Certificates of Insurance indicating the Village as an additional insured and provide the Village with proof of necessary licenses within 48 hours after the execution of this Agreement.

Section 7: Indemnification

Five Star Valet agrees, to the fullest extent permitted by law, to indemnify, hold harmless, and defend, individually and collectively, the Village and its officers, officials, agents, representatives, employees and volunteers (the "Village Personnel") from and against all injuries, deaths, loss, damages, claims, reasonable legal costs, suits, liabilities, judgments, costs and expenses, which may in any way accrue against the Village and Village Personnel in whole or in part as a result of negligent and/or willful and wanton conduct by Five Star Valet personnel who are engaged in provision of the Services. Five Star Valet and its personnel expressly understand and agree that any insurance policies required by this Agreement shall in no way limit its responsibility to indemnify, keep and save the Village and Village Personnel, and to pay expenses and damages as herein provided.

Section 8: Termination of Agreement

The Parties agree that either Party may terminate the Agreement giving no less that seven (7) days' notice of termination prior to the last day of any month in which the Agreement is effective

Section 9: Independent Contractor

Five Star Valet acknowledges that its relationship to the Village is that of an Independent Contractor, and nothing in its performance of the Services is intended to or should be construed as creating an agency, employment or any other relationship other than that of an Independent Contractor.

Section 10: Choice of Law and Venue

The Parties agree that, for the purpose of any litigation relative to this Agreement and its enforcement, venue shall be in the Circuit Court of Cook County, Illinois and the Parties agree to submit to the jurisdiction of said Court for any such action or proceeding. This Agreement, and all questions of interpretation, construction and enforcement hereof, and all controversies hereunder, shall be governed by the applicable statutory and common law of the State of Illinois.

Section 11: Effective Date

This Agreement shall become effective and binding upon the Parties on the date it has been signed and by representative of both the Village and Five Star Valet.

Section 12: Conclude Date

This Agreement is binding for 10 weeks and will conclude on May 31st, 2026.

The undersigned representatives of the Parties have read and fully understand the terms of this Agreement and agree that their party shall be bound by all provisions included herein.

VILLAGE OF MOUNT PROSPECT	FIVE STAR VALET
By:_____	By: [signature]
Title:_____	Title: Owner
Date:_____	Date: 3-12-26

Agreement for Provision of Valet Parking Services

This Agreement for Provision of Valet Parking Services (the "Agreement"), effective **June 5th, 2026,** is made between the Village of Mount Prospect ("Village") and Five Star Valet (collectively 'Parties") for the provision of valet parking services (the "Services") to restaurants located in the downtown area of the Village based on the following terms and conditions:

RECITALS

WHEREAS, the Village seeks to promote the success of commercial establishments in its downtown area; and

WHEREAS, the Village desires to accommodate the parking needs of downtown restaurants as a way to encourage their successful operations; and

WHEREAS, the Village recognizes the volume of restaurant business increases on certain days and during certain hours of the week; and

WHEREAS, the Village believes the provision of the Services for downtown restaurants will encourage their business on the weekend evenings; and

WHEREAS, the Village believes the provision of the Services for downtown restaurants can promote public safety and well-being; and

WHEREAS, the Parties desire to set forth the terms and conditions whereby the Services can be made available to downtown restaurants.

NOW, THEREFORE, in consideration of the Recitals and the mutual covenants hereinafter contained, and for other good and valuable consideration, the receipt and sufficiency of which are hereby acknowledged by the Parties, the Village and Five Star Valet hereby agree as follows:

Section 1: Recitals

The above-stated Recitals are included as terms in this Agreement.

Section 2: Location of the Services

The operation of the Services will be located in the Triangle area of downtown Mount Prospect at 2 West Northwest Highway, Mount Prospect, Illinois 60056 (the "Location"):

Section 3: Availability of the Services

The Services will be offered on Friday and Saturday evenings starting at 5:00 p.m. and ending at 12:00 a.m. (as the last time a valet parking attendant will take possession of a vehicle in order to park it).

Section 4: Provision of the Services

Section 4.1: The Services will be provided by parking attendants employed by Five Star Valet.

Section 4.2: Restaurant patrons desiring to use the Services shall bring their cars to the Location where a Five Star Valet parking attendant will take possession of the vehicle and park it.

Section 4.3: The Five Star Valet Star parking attendant shall be dressed in black dress pants, black dress shoes and a Five Star Valet jacket or polo shirt.

Section 4.4: Five Star Valet shall provide all equipment needed for the provision of the Services, including all custom signs, cones, umbrellas for customers and a secured key podium for the cars that have been parked.

Section 5: Cost of the Services

Section 5.1: The Village shall pay Five Star Valet for the costs of providing the Services.

Section 5.2: The cost for the Services shall be Two Hundred and Ten Dollars ($210.00) per night for a Five Star Valet parking attendant. If an additional parking attendant(s) is needed, the cost shall be One Hundred Dollars ($115.00) per night. The need for an additional parking attendant(s) must be authorized by a restaurant manager and confirmed by Five Star Valet.

Section 6: Five Star Valet Responsibilities

Section 6.1: Five Star Valet agrees it shall be responsible for and will be liable to pay for any damages resulting from its negligence in the provision of the Services, including, but not limited to, owners being locked out of their vehicles that they placed in the possession of Five Star Valet personnel and any personal injuries and/or damage to vehicles from accidents caused by Five Star Valet personnel.

Section 6.2: Five Star Valet agrees that it shall provide transportation to restaurant patrons using the Services in case of an emergency.

Section 6.3: Five Star Valet shall carry the necessary liability insurance of at least Three Million Dollars ($3,000,000.00), as well as Workers Compensation insurance, and shall name the Village as an additional insured for its insurance coverage.

Section 6.4: Five Star Valet shall provide to the Village proof of all necessary licensing to provide the Services.

Section 6.5: Five Star Valet shall provide the Village with Certificates of Insurance indicating the Village as an additional insured and provide the Village with proof of necessary licenses within 48 hours after the execution of this Agreement.

Section 7: Indemnification

Five Star Valet agrees, to the fullest extent permitted by law, to indemnify, hold harmless, and defend, individually and collectively, the Village and its officers, officials, agents, representatives, employees and volunteers (the "Village Personnel") from and against all injuries, deaths, loss, damages, claims, reasonable legal costs, suits, liabilities, judgments, costs and expenses, which may in any way accrue against the Village and Village Personnel in whole or in part as a result of negligent and/or willful and wanton conduct by Five Star Valet personnel who are engaged in provision of the Services. Five Star Valet and its personnel expressly understand and agree that any insurance policies required by this Agreement shall in no way limit its responsibility to indemnify, keep and save the Village and Village Personnel, and to pay expenses and damages as herein provided.

Section 8: Termination of Agreement

The Parties agree that either Party may terminate the Agreement giving no less that seven (7) days' notice of termination prior to the last day of any month in which the Agreement is effective

Section 9: Independent Contractor

Five Star Valet acknowledges that its relationship to the Village is that of an Independent Contractor, and nothing in its performance of the Services is intended to or should be construed as creating an agency, employment or any other relationship other than that of an Independent Contractor.

Section 10: Choice of Law and Venue

The Parties agree that, for the purpose of any litigation relative to this Agreement and its enforcement, venue shall be in the Circuit Court of Cook County, Illinois and the Parties agree to submit to the jurisdiction of said Court for any such action or proceeding. This Agreement, and all questions of interpretation, construction and enforcement hereof, and all controversies hereunder, shall be governed by the applicable statutory and common law of the State of Illinois.

Section 11: Effective Date

This Agreement shall become effective and binding upon the Parties on the date it has been signed and by representative of both the Village and Five Star Valet.

Section 12: Conclude Date

This Agreement is binding for 2 years and will conclude on June 4th, 2028.

The undersigned representatives of the Parties have read and fully understand the terms of this Agreement and agree that their party shall be bound by all provisions included herein.

VILLAGE OF MOUNT PROSPECT	FIVE STAR VALET
By:_____	By: [signature]
Title:_____	Title: Owner
Date:_____	Date: 3-12-26

MEMORANDUM OF UNDERSTANDING BETWEEN THE VILLAGE OF MOUNT PROSPECT AND THE TRIANGLE AREA RESTAURANTS FOR THE PAYMENT OF VALET PARKING SERVICES

THIS MEMORANDUM OF UNDERSTANDING is entered into this ____ day of March 2026, by and between the Village of Mount Prospect (hereinafter referred to as the "Village") and the Mount Prospect Public House, Station 34, and The Prospect (the "Triangle Area Restaurants") located in downtown Mount Prospect (collectively, the "Parties") for the payment of valet parking services.

RECITALS

WHEREAS, the Parties believe the provision of valet parking services during times of high-volume business at the Triangle Area Restaurants will promote both the success of the businesses and public safety and well-being; and

WHEREAS, the Village and _____ have entered into an agreement for the provision of valet parking services for the Triangle Area Restaurants (see attached **Exhibit A)**; and

WHEREAS, the Village desires and the Triangle Restaurants agree that the payment for the valet parking services be shared fairly between the Parties; and

WHEREAS, the Parties desire to set forth the terms and conditions for the equitable shared payment for the valet parking services that is being provided through Exhibit A.

NOW, THEREFORE, in consideration of the Recitals and the mutual covenants hereinafter contained, and for other good and valuable consideration, the receipt and sufficiency of which are hereby acknowledged by the Parties, the Village and the Triangle Area Restaurants hereby agree as follows:

DRAFT

Section 1: Recitals

The above-stated Recitals are included as terms in this Agreement.

Section 2: Payment for the Valet Parking Services

The Parties agree the Village will pay 50% and the Triangle Area Restaurants collectively will pay 50% of the costs for the provision of the valet parking services. Payments from each of the Triangle Area Restaurants shall be due on a monthly basis on the first business day of the month in the amount of $470.00 per restaurant.

Section 2: Term of the Agreement

This Agreement shall run for two-years beginning at the date of execution.

Section 3: Termination of the Agreement by the Village

The Triangle Area Restaurants understand that the Village's continued provision of valet services as set forth in Exhibit A is contingent on the restaurants' compliance with this agreement. The Village can terminate the valet services agreement at any time by providing the valet services provider and the Triangle Area Restaurants with seven (7) day written notice and it is entitled to do so if this agreement is breached by any one of the Triangle Area Restaurants.

VILLAGE OF MOUNT PROSPECT

By:_____

Title:_____

Date:_____

PUBLIC HOUSE

By:_____

Title:_____

Date:_____

STATION 34

By:_____

Title:_____

Date:_____

THE PROSPECT

By:_____

Title:_____

Date:_____

DRAFT

Item Cover Page

Subject	**As submitted**
Meeting	March 16, 2026 - REGULAR MEETING OF THE MOUNT PROSPECT VILLAGE BOARD
Fiscal Impact (Y/N)	
Dollar Amount	
Budget Source	
Category	VILLAGE MANAGER'S REPORT
Type	Presentation

Information

Discussion

Alternatives

Staff Recommendation

Attachments

None